

COMMONWEALTH OF MASSACHUSETTS



CONTRACT DOCUMENTS AND SPECIAL PROVISIONS

PROPOSAL NO.	613200-134230
P.V. =	\$1,721,000.00
PLANS	NO

FOR

**Bridge Preservation, S-04-008 (4BA) and S-04-011 (4B9),
Chase Road over Route 6 (Mid-Cape Highway)**

in the Town of**SANDWICH**

In accordance with the STANDARD SPECIFICATIONS
for HIGHWAYS and BRIDGES dated 2026

This Proposal to be opened and read:

WEDNESDAY, MAY 27, 2026 at 2:00 P.M.

THIS PAGE IS INTENTIONALLY LEFT BLANK

DOCUMENT 00010

TABLE OF CONTENTS

DOCUMENT 00010	
TABLE OF CONTENTS.....	00010-1 through 2
DOCUMENT 00102	
NOTICE TO CONTRACTORS.....	00102- 1 through 2
DOCUMENT 00210	
REQUIREMENTS OF MASSACHUSETTS GENERAL LAWS CHAPTER 30 SECTION 39R; CHAPTER 30, SECTION 39O	00210-1 through 4
DOCUMENT 00331	
LOCUS MAP.....	00331-1 through 2
DOCUMENT 00439	
CONTRACTOR PROJECT EVALUATION FORM.....	00439-1 through 2
DOCUMENT 00440	
SUBCONTRACTOR PROJECT EVALUATION FORM	00440-1 through 2
DOCUMENT 00710	
GENERAL CONTRACT PROVISIONS	00710-1 through 2
DOCUMENT 00715	
SUPPLEMENTAL SPECIFICATIONS.....	00715-1 through 4
DOCUMENT 00718	
SPECIAL PROVISION FOR PARTICIPATION BY MINORITY OR WOMEN'S BUSINESS ENTERPRISES AND SERVICE- DISABLED VETERAN- OWNED BUSINESS ENTERPRISES	00718-1 through 10
DOCUMENT 00761	
SPECIAL PROVISIONS FOR CERTIFICATION REGARDING DEBARMENT, SUSPENSION, INELIGIBILITY AND VOLUNTARY EXCLUSION	00761-1 through 4
DOCUMENT 00811	
MONTHLY PRICE ADJUSTMENT FOR HOT MIX ASPHALT (HMA) MIXTURES.....	00811-1 through 2
DOCUMENT 00812	
MONTHLY PRICE ADJUSTMENT FOR DIESEL FUEL AND GASOLINE	00812-1 through 2
DOCUMENT 00813	
PRICE ADJUSTMENT FOR STRUCTURAL STEEL AND REINFORCING STEEL	00813-1 through 4
DOCUMENT 00814	
PRICE ADJUSTMENT FOR PORTLAND CEMENT CONCRETE MIXES	00814-1 through 2
DOCUMENT 00820	
THE COMMONWEALTH OF MASSACHUSETTS SUPPLEMENTAL EQUAL EMPLOYMENT OPPORTUNITY, NON-DISCRIMINATION AND AFFIRMATIVE ACTION PROGRAM.....	00820-1 through 6
DOCUMENT 00821	
ELECTRONIC REPORTING REQUIREMENTS CIVIL RIGHTS PROGRAM AND CERTIFIED PAYROLL	00821-1 through 2
DOCUMENT 00859	
CONTRACTOR/SUBCONTRACTOR CERTIFICATION FORM	00859-1 through 2

TABLE OF CONTENTS (Continued)

DOCUMENT 00860	
COMMONWEALTH OF MASSACHUSETTS PUBLIC EMPLOYMENT LAWS.....	00860-1 through 2
DOCUMENT 00861	
STATE PREVAILING WAGE RATES.....	00861-1 through 32
DOCUMENT A00801	
SPECIAL PROVISIONS.....	A00801-1 through 54
DOCUMENT A00803	
DRAWINGS AND SKETCHES.....	A00803-1 through 34
DOCUMENT A00820	
REQUEST FOR RELEASE OF MASSDOT AUTOCAD FILES FORM	A00820-1 through 2
DOCUMENT A00875	
POLICY DIRECTIVE P-22-001 AND POLICY DIRECTIVE P-22-002	A00875-1 through 8
DOCUMENT B00420	
PROPOSAL	B00420-1 through 10
DOCUMENT B00842	
SCHEDULE OF PARTICIPATION BY MINORITY OR WOMEN BUSINESS ENTERPRISE (M/WBE).....	B00842-1 through 2
DOCUMENT B00843	
MINORITY OR WOMENS BUSINESS ENTERPRISE PARTICIPATION LETTER OF INTENT	B00843-1 through 2
DOCUMENT B00846	
M/WBE OR SDVOBE JOINT CHECK ARRANGEMENT APPROVAL FORM.....	B00846-1 through 2
DOCUMENT B00847	
JOINT VENTURE AFFIDAVIT	B00847-1 through 4

*** END OF DOCUMENT ***

DOCUMENT 00102

**NOTICE TO CONTRACTORS**

Electronic proposals for the following project will be received through the internet using www.bidx.com until the date and time stated below and will be posted on www.bidx.com forthwith after the bid submission deadline. No paper copies of bids will be accepted. All Bidders must have a valid vendor code issued by MassDOT in order to bid on projects. Bidders need to apply for a Digital ID at least 14 days prior to a scheduled bid opening date with www.bidx.com.

WEDNESDAY, MAY 27, 2026 at 2:00 P.M. **

SANDWICH

**Bridge Preservation, S-04-008 (4BA) and S-04-011 (4B9), Chase Road
over Route 6 (Mid-Cape Highway)**

****Date Subject to Change**

PROJECT VALUE = \$1,721,000.00

Bidders must be pre-qualified by the Department in the BRIDGE - CONSTRUCTION category to bid on the above project. An award will not be made to a Contractor who is not pre-qualified by the Department prior to the opening of Proposals.

All prospective Bidders who intend to bid on this project must obtain "Request Proposal Form (R109)". The blank "Request Proposal Form (R109)" can be obtained at:
<https://www.mass.gov/prequalification-of-horizontal-construction-firms>.

All prospective Bidders must complete and e-mail an electronic copy of "Request Proposal Form (R109)" to the MassDOT Director of Prequalification for approval:
prequal.r109@dot.state.ma.us.

Proposal documents for official bidders are posted on www.bidx.com. Other interested parties may receive informational Contract Documents containing the Plans and Special Provisions, free of charge.

Bids will be considered, and the contract awarded in accordance with statutes governing such contracts in accordance with Massachusetts General Laws Chapter 30 § 39M.

The Project Bids File Attachments folder for proposals at www.bidx.com shall be used for submitting at the time of bid required information such as the Bid Bond required document, and other documents that may be requested in the proposal.

NOTICE TO CONTRACTORS (Continued)

All parties who wish to have access to information plans and specification must send a “Request for Informational Documents” to MassDOTBidDocuments@dot.state.ma.us.

A Proposal Guaranty in the amount of 5% of the value of the bid is required.

This project is subject to the schedule of prevailing wage rates as determined by the Commissioner of the Massachusetts Department of Labor and Workforce Development, and the Division of Occupational Safety.

PRICE ADJUSTMENTS

This Contract contains price adjustments for hot mix asphalt and Portland cement mixtures, diesel fuel, and gasoline. For reference the base prices are as follows: liquid asphalt \$670.00 per ton, Portland cement \$452.13 per ton, diesel fuel \$4.452 per gallon, and gasoline \$2.955 per gallon, and Steel Base Price Index 354.8. MassDOT posts the **Price Adjustments** on their Highway Division’s website at

<https://www.mass.gov/massdot-contract-price-adjustments>

This Contract contains Price Adjustments for steel. See Document 00813 - PRICE ADJUSTMENT FOR STRUCTURAL STEEL AND REINFORCING STEEL for their application and base prices.

MassDOT projects are subject to the rules and regulations of the Architectural Access Board (521 CMR 1.00 et seq.)

Prospective bidders and interested parties can access this information and more via the internet at WWW.COMMBUYS.COM.

BY: Phillip Eng, Interim MassDOT Secretary
Jonathan L. Gulliver, Undersecretary and Highway Administrator
SATURDAY, APRIL 18, 2026

DOCUMENT 00210

REQUIREMENTS OF MASSACHUSETTS GENERAL LAWS
CHAPTER 30, SECTION 39R;
CHAPTER 30, SECTION 39O

July 1, 1981, updated October 2016

M.G.L. c. 30, § 39R. Award of Contracts; Accounting Statements; Annual Financial Statements; Definitions.

(a) The words defined herein shall have the meaning stated below whenever they appear in this section:

- (1) "Contractor" means any person, corporation, partnership, joint venture, sole proprietorship, or other entity awarded a contract pursuant to sections thirty-eight A1/2 to thirty-eight O, inclusive, of chapter seven and any contract awarded or executed pursuant to section eleven C of chapter twenty-five A, section thirty-nine M of chapter thirty, or sections forty-four A to forty-four H, inclusive, of chapter one hundred and forty-nine, which is for an amount or estimated amount greater than one hundred thousand dollars.
- (2) "Contract" means any contract awarded or executed pursuant to sections thirty-eight A1/2 to thirty-eight O, inclusive, of chapter seven and any contract awarded or executed pursuant to section eleven C of chapter twenty-five A, section thirty-nine M of chapter thirty, or sections forty-four A through forty-four H, inclusive, of chapter one hundred and forty-nine, which is for amount or estimated amount greater than one hundred thousand dollars.
- (3) "Records" means books of original entry, accounts, checks, bank statements and all other banking documents, correspondence, memoranda, invoices, computer printouts, tapes, discs, papers and other documents or transcribed information of any type, whether expressed in ordinary or machine language.
- (4) "Independent Certified Public Accountant" means a person duly registered in good standing and entitled to practice as a certified public accountant under the laws of the place of his residence or principal office and who is in fact independent. In determining whether an accountant is independent with respect to a particular person, appropriate consideration should be given to all relationships between the accountant and that person or any affiliate thereof. Determination of an accountant's independence shall not be confined to the relationships existing in connection with the filing of reports with the awarding authority.
- (5) "Audit", when used in regard to financial statements, means an examination of records by an independent certified public accountant in accordance with generally accepted accounting principles and auditing standards for the purpose of expressing a certified opinion thereon, or, in the alternative, a qualified opinion or a declination to express an opinion for stated reasons.
- (6) "Accountant's Report", when used in regard to financial statements, means a document in which an independent certified public accountant indicates the scope of the audit which he has made and sets forth his opinion regarding the financial statements taken as a whole with a listing of noted exceptions and qualifications, or an assertion to the effect that an overall opinion cannot be expressed. When an overall opinion cannot be expressed the reason therefor shall be stated. An accountant's report shall include as a part thereof a signed statement by the responsible corporate officer attesting that management has fully disclosed all material facts to the independent certified public accountant, and that the audited financial statement is a true and complete statement of the financial condition of the contractor.
- (7) "Management", when used herein, means the chief executive officers, partners, principals or other person or persons primarily responsible for the financial and operational policies and practices of the contractor.
- (8) Accounting terms, unless otherwise defined herein, shall have a meaning in accordance with generally accepted accounting principles and auditing standards.

(b) Subsection (a)(2) hereof notwithstanding, every agreement or contract awarded or executed pursuant to sections thirty-eight A 1/2 to thirty-eight O, inclusive, of chapter seven, or eleven C of chapter twenty-five A, and pursuant to section thirty-nine M of chapter thirty or to section forty-four A through H, inclusive, of chapter one hundred and forty-nine, shall provide that:

- (1) The contractor shall make, and keep for at least six years after final payment, books, records, and accounts which in reasonable detail accurately and fairly reflect the transactions and dispositions of the contractor, and
- (2) Until the expiration of six years after final payment, the office of inspector general, and the commissioner of capital asset management and maintenance shall have the right to examine any books, documents, papers or records of the contractor or of his subcontractors that directly pertain to, and involve transactions relating to, the contractor or his subcontractors, and
- (3) If the agreement is a contract as defined herein, the contractor shall describe any change in the method of maintaining records or recording transactions which materially affect any statements filed with the awarding authority, including in his description the date of the change and reasons therefor, and shall accompany said description with a letter from the contractor's independent certified public accountant approving or otherwise commenting on the changes, and
- (4) If the agreement is a contract as defined herein, the contractor has filed a statement of management on internal accounting controls as set forth in paragraph (c) below prior to the execution of the contract, and
- (5) If the agreement is a contract as defined herein, the contractor has filed prior to the execution of the contracts and will continue to file annually, an audited financial statement for the most recent completed fiscal year as set forth in paragraph (d) below.

(c) Every contractor awarded a contract shall file with the awarding authority a statement of management as to whether the system of internal accounting controls of the contractor and its subsidiaries reasonably assures that:

- (1) transactions are executed in accordance with management's general and specific authorization;
- (2) transactions are recorded as necessary
 - i. to permit preparation of financial statements in conformity with generally accepted accounting principles, and
 - ii. to maintain accountability for assets;
- (3) access to assets is permitted only in accordance with management's general or specific authorization; and
- (4) the recorded accountability for assets is compared with the existing assets at reasonable intervals and appropriate action was taken with respect to any difference.

Every contractor awarded a contract shall also file with the awarding authority a statement prepared and signed by an independent certified public accountant, stating that he has examined the statement of management on internal accounting controls, and expressing an opinion as to:


- (1) whether the representations of management in response to this paragraph and paragraph (b) above are consistent with the result of management's evaluation of the system of internal accounting controls; and
- (2) whether such representations of management are, in addition, reasonable with respect to transactions and assets in amounts which would be material when measured in relation to the applicant's financial statements.

THIS PAGE IS INTENTIONALLY LEFT BLANK

DOCUMENT 00331

LOCUS MAP

SANDWICH
**Bridge Preservation, S-04-008 (4BA) and S-04-011 (4B9),
Chase Road over Route 6 (Mid-Cape Highway)**

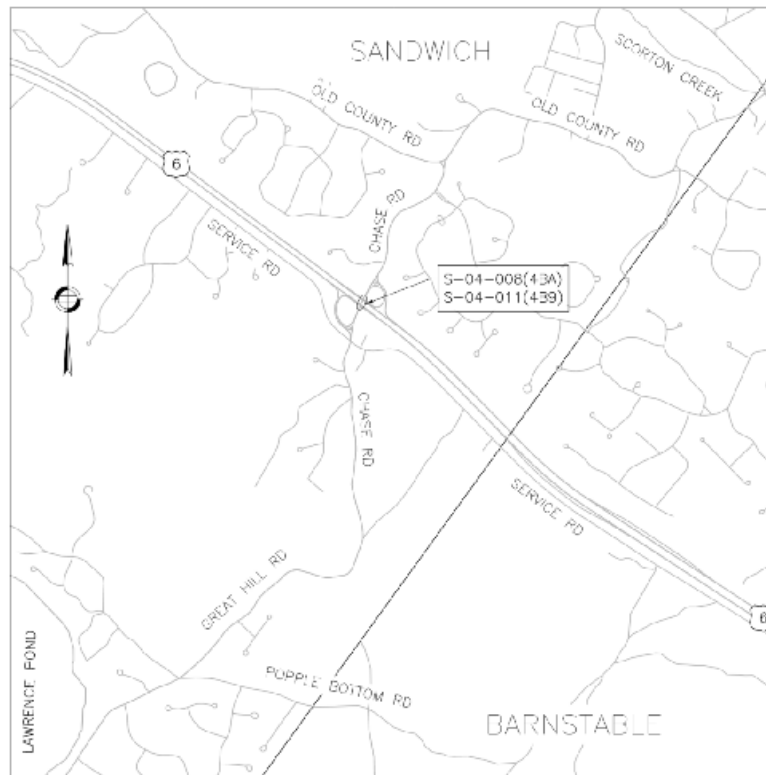

NOT TO SCALE

THIS PAGE IS INTENTIONALLY LEFT BLANK

Final Report ☐Interim Report ☐**CONTRACTOR PROJECT EVALUATION FORM***For instructions on using this form, see Engineering Directive E-10-002, Dated 4/20/2010*

Date: _____

City/Town: _____

Contractor: _____

Project: _____

Address: _____

F.A. No. _____

Contract Number: _____

Bid Price: _____

Notice to Proceed: _____

Funds: State: _____ Fed Aid: _____

Current Contract Completion Date: _____

Date Work Started: _____

Date Work Completed*: _____

Contractor's Superintendent: _____

Division: (indicates class of work) Highway: _____ Bridge: _____ Maintenance: _____

*If work was NOT completed within specified time (including extensions) give reasons on following page.

	Excellent 10	Very Good 9	Average 8	7	Fair 6	5	Poor 4	% Rating
1. Workmanship								x 2=
2. Safety								x 2=
3. Schedule								x 1.5=
4. Home Office Support								x 1=
5. Subcontractors Performance								x 1=
6. Field Supervision/ Superintendent								x 1=
7. Contract Compliance								x 0.5=
8. Equipment								x 0.5=
9. Payment of Accounts								x 0.5=
(use back for additional comments)								
							Overall Rating:	

(Give explanation of items 1 through 9 on the following page in numerical order if overall rating is below 80%. Use additional sheets if necessary.)

District Construction Engineer's Signature/Date _____

Resident Engineer's Signature/Date _____

Contractor's Signature Acknowledging Report/Date _____

Contractor Requests Meeting with the District: No ☐Yes ☐

Date Meeting Held: _____

Contractor's Comments/Meeting Notes (extra sheets may be added to this form and noted here if needed): _____

CONTRACTOR PROJECT EVALUATION FORM (Continued)

Date: _____ Contract Number: _____

INFORMATION FOR DISTRICT HIGHWAY DIRECTORS RELATING TO PREQUALIFICATION

A deduction shall be recommended for unsatisfactory performance if computed overall rating is under 80%.

A deduction may be recommended for this project being completed late due to the Contractor's fault.

RECOMMENDATIONS FOR DEDUCTIONS FROM CONTRACTORS' ASSIGNED FACTOR

(Write Yes or No in space provided)

I recommend a deduction for Contractor's unsatisfactory performance: _____

I recommend a deduction for project completed late: _____

Signed: _____

District Highway Director

EXPLANATION OF RATINGS 1 – 9: _____

[illegible]

WORK NOT COMPLETED WITHIN SPECIFIED TIME: _____

Revised: 04/28/17

*** END OF DOCUMENT ***



DOCUMENT 00440

Final Report ☐Interim Report ☐**SUBCONTRACTOR PROJECT EVALUATION FORM***For instructions on using this form, see Engineering Directive E-10-002, Dated 4/20/2010*

Date: _____

City/Town: _____

Subcontractor: _____

Project: _____

Address: _____

F.A. No.: _____

Contract Number: _____

Prime Contractor _____

Current Contract Completion Date: _____

Date Work Started: _____

Date Work Completed*: _____

Subcontractor's Superintendent: _____

Type of Work Performed by Subcontractor: _____

*If work was NOT completed within specified time (including extensions) give reasons on following page.

	Excellent 10	Very Good 9	Average 8	7	Fair 6	5	Poor 4	% Rating
1. Workmanship								x 2=
2. Safety								x 2=
3. Schedule								x 1.5=
4. Home Office Support								x 1.5=
5. Field Supervision/ Superintendent								x 1=
6. Contract Compliance								x 1=
7. Equipment								x 0.5=
8. Payment of Accounts								x 0.5=
(use back for additional comments)							Overall Rating:	

(Give explanation of items 1 through 8 on the following page in numerical order if overall rating is below 80%. Use additional sheets if necessary.)

District Construction Engineer's Signature/Date _____

Resident Engineer's Signature/Date _____

Contractor Signature Acknowledging Report/Date _____

Subcontractor Signature Acknowledging Report/Date _____

Subcontractor Requests Meeting with the District: No ☐ Yes ☐ Date Meeting Held: _____

Subcontractor's Comments / Meeting Notes (extra sheets may be added to this form and noted here if needed): _____

Contractor's Comments: _____

SUBCONTRACTOR PROJECT EVALUATION FORM (Continued)

Date: _____ Contract Number: _____

INFORMATION FOR DISTRICT HIGHWAY DIRECTORS RELATING TO PREQUALIFICATION

A deduction shall be recommended for unsatisfactory performance if computed overall rating is under 80%.

A deduction may be recommended for this project being completed late due to the Contractor's fault.

RECOMMENDATIONS FOR DEDUCTIONS FROM CONTRACTORS' ASSIGNED FACTOR

(Write Yes or No in space provided)

I recommend a deduction for Contractor's unsatisfactory performance: _____

I recommend a deduction for project completed late: _____

Signed: _____
District Highway Director

EXPLANATION OF RATINGS 1 – 8: _____

[illegible]

WORK NOT COMPLETED WITHIN SPECIFIED TIME: _____

Revised: 04/28/17

*** END OF DOCUMENT ***

DOCUMENT 00710
GENERAL CONTRACT PROVISIONS
Revised: 03-31-26

NOTICE OF AVAILABILITY

The STANDARD SPECIFICATIONS FOR HIGHWAYS AND BRIDGES dated 2026, the SUPPLEMENTAL SPECIFICATIONS, the 1990 STANDARD DRAWINGS FOR SIGNS AND SUPPORTS; the 1968 STANDARD DRAWINGS FOR TRAFFIC SIGNALS AND HIGHWAY LIGHTING and the CONSTRUCTION STANDARD DETAILS are available online at <https://www.mass.gov/massdot-highway-division-manuals-and-publications>

SPECIAL PROVISIONS FOR RIGHT-TO-KNOW ACT REQUIREMENTS

The Contractor's attention is directed to Massachusetts General Laws, Chapter 111F, commonly known as the Right-To-Know Act, and to the regulations promulgated pursuant thereto. Among the provisions of the Right-To-Know Act is a requirement that employers make available to employees Materials Safety Data Sheets (MSDS) for any substance on the Massachusetts Substance List (MSL) to which employees are, have been, or may be exposed.

To ensure prompt compliance with these regulations and legislation, the Contractor shall:

1. Deliver to the Department, prior to the start of any work under this contract, copies of MSDS for all MSL substances to be used, stored, processed or manufactured at the worksite by the Contractor.
2. Train employees of the Department, who may be exposed to MSL substances as a result of the Contractor's work under this contract, with regard to those specific substances in accordance with requirements of the Right-To-Know Act.
3. Observe all safety precautions recommended on the MSDS for any MSL substance to be used, stored, processed, or manufactured at the worksite by the Contractor.
4. Inform the Department in writing regarding specific protective equipment recommended in the MSDS for MSL substances to which employees of the Department may be exposed as a result of the Contractor's work under this contract.

The Department shall not be liable for any delay or suspension of work caused by the refusal of its employees to perform any work due to the Contractor's failure to comply with the Right-To-Know Act. The Contractor agrees to hold the Department or the Commissioner of the Department harmless and fully indemnified for any and all claims, demands, fines, actions, complaints, and causes of action resulting from or arising out of the Contractor's failure to comply with the requirements of the Right-To-Know Act.

ALTERNATIVE DISPUTE RESOLUTION

Forum, Choice of Law and Mediations:

Any actions arising out of a contract shall be governed by the laws of Massachusetts and shall be brought and maintained in a State or federal court in Massachusetts which shall have exclusive jurisdiction thereof. MassDOT and the Contractor may both agree to mediation of any claim and will share the costs of such mediation pro rata based on the number of parties involved.

*** END OF DOCUMENT ***

THIS PAGE IS INTENTIONALLY LEFT BLANK

DOCUMENT 00715



SUPPLEMENTAL SPECIFICATIONS

MARCH 31, 2026

The 2026 *Standard Specifications for Highways and Bridges* are amended by the following modifications, additions and deletions. These Supplemental Specifications prevail over those published in the Standard Specifications.

The Specifications Committee has issued these Supplemental Specifications for inclusion into each proposal until such time as they are updated or incorporated into the next Standard Specifications.

Contractors are cautioned that these Supplemental Specifications are dated and will change as they are updated.

DIVISION I

GENERAL REQUIREMENTS AND COVENANTS

SECTION 5.00: CONTROL OF WORK

Subsection 5.03: Conformity with Plans and Specifications

Change the MGL reference in the first sentence to Chapter 30, Section 39I (from Section 39L).

DIVISION II

CONSTRUCTION DETAILS

SECTION 600: HIGHWAY GUARD, FENCES AND WALLS

SUBSECTION 628: IMPACT ATTENUATORS

Subsection 628.82: General

Replace this subsection with the following:

Item number	Description	Unit
628.302	Permanent Impact Attenuator, Non-Redirective, TL-2	Each
628.303	Permanent Impact Attenuator, Non-Redirective, TL-3	Each
628.304	Temporary Impact Attenuator, Non-Redirective, TL-2	Each
628.305	Temporary Impact Attenuator, Non-Redirective, TL-3	Each
628.312	Permanent Impact Attenuator, Redirective, TL-2	Each
628.313	Permanent Impact Attenuator, Redirective, TL-3	Each
628.314	Temporary Impact Attenuator, Redirective, TL-2	Each
628.315	Temporary Impact Attenuator, Redirective, TL-3	Each
628.322	Permanent Impact Attenuator, Low-Maintenance, TL-2	Each
628.323	Permanent Impact Attenuator, Low-Maintenance, TL-3	Each

SECTION 800: TRAFFIC CONTROL DEVICES

SUBSECTION 813: WIRING, GROUNDING AND SERVICE CONNECTIONS

Subsection 813.20: Payment Items

Replace this subsection with the following:

This work shall consist of furnishing and installing wire and cable of the type and size indicated for traffic signals and other traffic control devices, ITS systems, highway lighting and related electrical systems, equipment grounding systems, new ground electrodes or connections to existing ground electrodes, power pedestals, and all materials and equipment necessary to deliver power to such systems.

Service points shown on the plans are approximate only. The Contractor shall determine exact locations for both overhead and underground service access points. The Contractor shall determine riser elevations or connections/routing to manhole facilities from the serving utility, and arrange to complete the service connections.

All work under this Subsection shall comply with the MEC and the National Electrical Safety Code.

Subsection 813.41: Grounding and Bonding Conductions

Replace this subsection with the following:

Grounding and bonding conductors shall conform to M8.16.10: Type 10 Grounding and Bonding Conductors (Solid or Stranded, Insulated or Bare).

Subsection 813.42: Ground Rods

Replace this subsection with the following:

Ground rods shall consist of driven rod(s) conforming to M8.17.0: Ground Rod or other devices approved for the purpose.

Subsection 813.44: Power Pedestal

Add this subsection in numerical order:

A Power Pedestals shall consist of a side-of-post mounted lockable load center enclosure, a load center with circuit breakers, an exterior-mounted electrical meter, signal post and base, equipment bonding, ground rod(s) conforming to 813.42: Ground Rods, and a cement concrete foundation. The enclosure, lock, circuit breakers, signal post and base, and foundation shall all be included in the Shop Drawing submission.

The enclosure shall be rated to meet or exceed NEMA 3R and be suitable for post-mounting and shall be sized appropriately to house the load center. The enclosure shall be capable of being secured with an integrated locking mechanism or by a Contractor-supplied padlock; regardless of locking mechanism, it shall be operated with a #2 key.

The circuit breakers shall be designed for single-phase, 3-wire, 120/240 VAC. Circuit breakers shall provide a means to manually operate a circuit and/or automatically open a circuit that is in overload or short circuit conditions. All circuit breakers shall be UL listed and have CSA certification.

The enclosure shall be furnished with a meter socket installed. The meter socket shall be approved by the servicing electrical utility.

The signal post and base shall conform to M10.05.1: Signal Posts and Bases and the Plans. The Contractor shall supply a square aluminum base with a natural or anodized finish and a Schedule 80 aluminum post with a brushed or spun finish, unless otherwise indicated in the Plans.

The Contractor shall supply mounting equipment recommended by the enclosure manufacturer to side-mount the cabinet to the post.

Bonding for the Power Pedestal shall utilize a #8 AWG or larger ASTM-B3 wire.

The cement concrete foundation shall conform to the Plans and M4.02.0: Concrete Produced by Stationary and Truck Mixers, M4.03.0: Concrete Produced by Volumetric Mixers, M4.06.1: Conventional Concrete, M4.09.0:

Precast, Prestressed, and Prefabricated Concrete Products, M4.11.0: Evaporation Reducing Materials, and M4.12.0: Curing Materials, as applicable.

Subsection 813.64: Power Pedestal

Add this subsection in numerical order:

No work shall commence until Shop Drawings have been approved.

The Power Pedestal Cabinet shall be mounted side-of-post to the Signal Post, per the manufacturer's recommendations. The Power Pedestal Cabinet should be installed directly below the meter socket, per the Plans. If dissimilar metals are present, they shall be electrically insulated to prevent galvanic corrosion.

The Contractor shall supply the appropriate type (single pole or double pole) and number of circuit breakers included within the Power Pedestal Cabinet to provide the recommended AC power to each device receiving power from the Cabinet. The circuit breakers shall be clearly labeled as to which device they are powering (e.g. RRFB-1, RRFB-2, Warning Beacon, Speed Feedback Sign, etc.).

The Power Pedestal shall be grounded and bonded per 813.61: Equipment Grounding and Bonding and 813.62: Grounding Electrodes.

Subsection 813.80.E: Power Pedestal

Add this subsection in numerical order:

Power Pedestals will be measured on the basis of the number of Power Pedestals each furnished and installed.

Subsection 813.81.E: Power Pedestal

Add this subsection in numerical order:

Power Pedestals will be paid for at the contract unit price for each installed in place. This includes all labor and materials required for a working system.

All costs associated with grounding and bonding of Power Pedestals shall be considered incidental to the item.

All costs associated with providing service connections to Power Pedestals shall be paid for under their respective pay items.

Subsection 813.82: Payment Items

Change the unit of measure for items 813.80 and 813.81 to Each and add the following pay item:

813.90	Power Pedestal	Each
--------	----------------	------

DIVISION III

MATERIALS SPECIFICATIONS

SECTION M10: TRAFFIC CONTROL DEVICES

Subsection M10.03.1: Field Monitoring Unit

Add this new subsection:

All Field Monitoring Units (FMU) shall be compatible with the MassDOT Critical Operations Multi-jurisdictional Modular System (MCOMMS), cloud-based management system.

FMUs shall be capable of operating independently from the brand of traffic signal controller, vehicle and pedestrian detection systems, battery backup system (BBS), and any other Ethernet-based, web accessible device present in the traffic signal controller cabinet.

M10.03.1.A: Hardware

The FMU shall communicate via an Ethernet port with an RJ45 connector and have an integrated Ethernet switch with a minimum of four ports.

DOCUMENT 00718

SPECIAL PROVISION FOR PARTICIPATION BY MINORITY OR WOMEN'S BUSINESS ENTERPRISES
AND SERVICE- DISABLED VETERAN- OWNED BUSINESS ENTERPRISES(Implementing Chapter 102, Section 24 and
Chapter 273, Section 124, of the Acts of 1994 and Chapter 56, Sections 1 to 5 of the Acts of 2010
and subsequent Acts)

Revised: September 27, 2021

I. PARTICIPATION

M/WBE PARTICIPATION GOAL

On this Contract, the Massachusetts Department of Transportation (MassDOT) has established a goal for participation by Minority or Women Business Enterprise(s) (M/WBE). One half of the goal shall be met in the form of contractor activity. This goal shall remain in effect throughout the life of the Contract.

☒ Design-Bid-Build Projects: M/WBE Participation Goal 10%
(One half of this goal shall be met in the form of Subcontractor construction activity)

☐ Design-Build Projects: M/WBE Design Participation Goal ____% and M/WBE Construction Participation Goal ____%
(One half of the Construction Goal shall be met in the form of Subcontractor construction activity)

SDVOBE PARTICIPATION BENCHMARK

On this Contract, the Massachusetts Department of Transportation (MassDOT) has established a goal for participation by Service- Disabled Veteran- Owned Business Enterprise(s) (SDVOBE). This goal shall remain in effect throughout the life of the Contract.

☐ Design-Bid-Build Projects: SDVOBE Participation Goal ____%

☐ Design-Build Projects: SDVOBE Design Participation Goal ____% and SDVOBE Construction Participation Goal ____%

II. POLICY

It is the policy of the MassDOT that Minority, Women Business Enterprises (M/WBEs) and Service- Disabled Veteran- Owned Business Enterprises (SDVOBEs) have equal opportunity to receive and participate in the performance of its state funded Contracts.

III. M/WBE and SDVOBE OBLIGATION

The Contractor agrees to take all necessary and reasonable steps to ensure that MBE, WBE, and SDVOBEs have the maximum opportunity to compete for, and to perform, Department Contracts.

IV. FAILURE TO COMPLY WITH M/WBE OR SDVOBE REQUIREMENTS

All Contractors and Subcontractors are hereby advised that failure to carry out the requirements of these Provisions constitutes a breach of Contract which may result in termination of the Contract, a determination that the Contractor or Subcontractor be barred from bidding on Department Contracts for up to three (3) years, or any other remedy as the Department may impose under Section XIV of these Special Provisions.

V. REQUIRED SUBCONTRACT PROVISIONS

The Prime Contractor shall include the Provisions of Sections II, III, and IV above in every subcontract making those provisions binding on each subcontractor, supplier, manufacturer, consultant or service provider.

VI. DEFINITIONS

For the purpose of these Special Provisions, the terms listed below are defined as follows:

Minority Business Enterprise or MBE means any individual, business organization, or non-profit corporation certified as a MBE by the Supplier Diversity Office (SDO), formerly known as the State Office of Minority and Women Business Assistance (SOMWBA), or by the Department for the purposes of a particular bid or proposal to be submitted to the Department.

Women Business Enterprise or WBE means any individual, business or organization, or non-profit corporation certified as a WBE by SDO, or by the Department for the purposes of a particular bid or proposal to be submitted to the Department.

Service- Disabled Veterans- Owned Businesses or SDVOBE means a business not less than 51 percent of which is owned by one or more service- disabled veterans or, in the case of any publicly owned business, not less than 51 percent of the stock of which is owned by one or more service-disabled veterans; and the management and daily business operations of which are controlled by one or more service- disabled veterans or, in the case of a veteran with permanent and severe disability, the spouse or permanent caregiver of such veteran.

"Contractor activity" means any work, including but not limited to, construction, demolition, renovation, survey, test boring services, or maintenance work performed under the Contract.

"Approved Joint Venture" means a joint venture between M/WBEs and non-M/WBEs, or SDVOBEs and non-SDVOBEs, which has been established for the purpose of participation on a particular contract, where:

1. The M/WBE or SDVOBE partner(s) shares in the ownership, control, management responsibilities, risks and profits of the joint venture; and
2. The Joint Venture has been approved by the Department for M/WBE or SDVOBE participation on the particular contract.

"Equipment Rental Firm" means a firm that owns equipment and assumes actual and contractual responsibility to rent said equipment to perform a useful function of the work of the contract consistent with normal industry practice.

"Material Supplier" means a vendor engaged in sales to the highway construction industry from an established place of business or source of supply, which:

- (a) Manufactures goods from raw materials or substantially alters them before resale, or
- (b) Provides and maintains a storage facility for materials used in the work, consistent with normal industry practice.

"Department" means the Massachusetts Department of Transportation (MassDOT).

"SDO" means the Massachusetts Supplier Diversity Office.

VII. ELIGIBILITY of M/WBEs

Only firms, *OTHER THAN THE PRIME CONTRACTOR*, which have been certified by SDO and/or the Department as eligible to participate on state funded contracts as MBEs or WBEs may be used on this contract for credit toward the toward the M/WBE participation goal.

1. SDO Directory of Certified M/WBEs: The Supplier Diversity Office publishes a Directory of certified MBE and WBEs. This Directory can be obtained from SDO at <https://www.sdo.osd.state.ma.us/>. This site lists those firms which have been certified as minority owned (MBEs) or women owned (WBEs) in accordance with the criteria of 425 CMR 2.00 et seq to participate as M/WBEs on state funded contracts. It also lists the kinds of work in which each firm engages but does not constitute an endorsement of the quality or performance of any business and does not represent Department subcontractor approval.
2. Application for Certification by the Department for a Particular Project: A firm which has (1) submitted a fully completed M/WBE application to SDO at least 30 days previously, (2) has provided in a timely manner, any additional information which may have been requested by SDO, and (3) can provide evidence, satisfactory to the Department, of a bidder's conditional commitment to subcontract with the firm, if certified, may apply directly to the MassDOT Office of Civil Rights to be certified for participation on the particular contract.
3. Joint Venture Approval: To obtain recognition as an approved joint venture between M/WBEs and non-M/WBEs, the Joint Venture must provide to the MassDOT Office of Civil Rights, at least 14 business days before the bid opening date, the Joint Venture Affidavit Document B00847, and a copy of the Joint Venture Agreement, which shall include a detailed breakdown of the following:
 - (a) Capital participation by the M/WBE,
 - (b) Specific equipment to be provided to the Joint Venture by the M/WBE,
 - (c) Specific responsibilities of the M/WBE in the management of the Joint Venture,
 - (d) Workforce and specific skills to be provided to the Joint Venture by the M/WBE, and
 - (e) Percentage distribution to the M/WBE of the projected profit or loss incurred by the Joint Venture.
 - (f) The Joint Venture shall provide all such additional information as may be requested by the Department for the purpose of determining joint venture eligibility.

VIII. ELIGIBILITY of SDVOBEs

Only firms, *OTHER THAN THE PRIME CONTRACTOR*, which have demonstrated that they are listed as a service-disabled veteran- owned small businesses within the VetBiz database may be used on this contract for credit toward the SDVOBE participation goal.

1. VetBiz Database: The website, located at www.VetBiz.gov, listing verified service- disabled veteran- owned businesses.
2. Joint Venture Approval: To obtain recognition as an approved joint venture between SDVOBEs and non-SDVOBEs, the joint venture must provide to the MassDOT Office of Civil Rights, at least 14 business days before the bid opening date, an application for joint venture participation approval, and a copy of the Joint Venture Agreement, which shall include a detailed breakdown of the following:
 - (a) Capital participation by the SDVOBE,
 - (b) Specific equipment to be provided to the joint venture by the SDVOBE,
 - (c) Specific responsibilities of the SDVOBE in the management of the Joint Venture,
 - (d) Workforce and specific skills to be provided to the joint venture by the SDVOBE, and

- (e) Percentage distribution to the SDVOBE of the projected profit or loss incurred by the Joint Venture.
- (f) The Joint Venture shall provide all such additional information as may be requested by the Department for the purpose of determining joint venture eligibility.

IX. COUNTING M/WBE PARTICIPATION AND SDVOBE BENCHMARKS TOWARDS M/WBE AND SDVOBE GOALS

In order for M/WBE participation and SDVOBE benchmarks to count toward the Contract goal, the M/WBE and SDVOBE must have independently managed, supervised and performed the Contract work with its own workforce, equipment and resources. M/WBE and SDVOBE participation which fulfills these requirements shall be counted toward meeting the M/WBE and SDVOBE goals in accordance with the following rules:

- 1 If a firm has been determined to be an eligible MBE, WBE or SDVOBE, the total dollar value of the contract performed by the M/WBE or SDVOBE is counted toward the applicable goal as follows:
 - a. Except as provided below, in Section IX (1)(g), work performed by a M/WBE or a SDVOBE Prime Contractor shall not be counted toward the M/WBE or SDVOBE goal, and all Prime Contractors, including M/WBE or SDVOBE Prime Contractors, must comply with the M/WBE and SDVOBE requirements of this Contract.
 - b. For a M/WBE or SDVOBE material supplier, sixty percent (60%) of the amount to be paid for materials and supplies required under this Contract shall be credited toward the goal.
 - c. For a M/WBE or SDVOBE who provides a bonafide service such as professional, technical, consultant or managerial services and assistance in the procurement of essential personnel, facilities, equipment, materials, or supplies required for performance of the contract, reasonable fees or commissions charged for the service shall be listed, but the cost of items themselves shall not be credited.
 - d. For a M/WBE or SDVOBE hauler, trucker, or delivery service, which is not also the manufacturer of or a regular dealer in the materials and supplies, reasonable fees charged for delivery of materials and supplies required on the job site shall be credited; the cost of the materials and supplies themselves shall not be credited.
 - e. For a M/WBE or SDVOBE who provides any bonds or insurance specifically required for the performance of the contract, reasonable fees or commissions charged for such service shall be listed, but the face amount or actual premium paid for the bond or insurance shall not be credited.
 - f. The Department shall determine if the fees or commissions listed in accordance with paragraphs (c), (d), and (e) are not excessive as compared with fees or commissions customarily allowed for similar services.
 - g. That portion of the contract total dollar value equal to the percentage of ownership and control of the M/WBE partner(s) or SDVOBE partner(s) in an approved Joint Venture shall be counted toward the Contract goal, except that credit for M/WBE and SDVOBE participation in an approved Prime Joint Venture shall not exceed one half of the Contract goal.

X. JOINT CHECK POLICY

1. MassDOT recognizes that the use of joint checks may be a business practice required by material suppliers and vendors in the construction industry. A joint check is a two-party check issued by a/the Prime Contractor to a M/WBE or SDVOBE third party such as a regular dealer of material or supplies. The Prime Contractor issues the check as payor to the M/WBE or SDVOBE and the third party jointly as payees to guarantee payment to the third party for materials or supplies obtained or to be used by the M/WBE or SDVOBE. MassDOT has established criteria to ensure that M/WBEs or SDVOBEs are in fact performing a commercially useful function ("CUF") while using a joint check arrangement. Contractors and M/WBEs or SDVOBEs must meet and conform to these conditions and criteria governing the use of joint checks.

2. In the event that a Contractor, M/WBE or SDVOBE Subcontractor desires to use a joint check, MassDOT will require prior notice and will closely monitor the arrangement for compliance. MassDOT may allow a joint check arrangement and give credit to a Contractor for use of the M/WBE or SDVOBE where one or more of the following conditions exist:
 - The use of a joint check is in fact required by this type of vendor or supplier as a standard industry practice that applies to all Contractors (M/WBEs, SDVOBE and non-M/WBEs or non-SDVOBEs); or is required by a specific vendor or supplier;
 - Payment for supplies or materials would be delayed for an unreasonably extended period without the joint check arrangement;
 - The M/WBE or SDVOBE (or any of its Subcontractors) has a pattern or history of not paying a vendor or supplier within a reasonable time or has not established enough of a credit history with the supplier or vendor; and/or
 - The presence of severe adverse economic conditions, where credit resources may be limited and such practices may be necessary or required to effect timely payments.
3. Other factors MassDOT may consider:
 - Whether there is a requirement by the Prime Contractor that a M/WBE or SDVOBE should use a specific vendor or supplier to meet their Subcontractor specifications;
 - Whether there is a requirement that a M/WBE or SDVOBE use the Prime Contractor's negotiated price;
 - The independence of the M/WBE or SDVOBE;
 - Whether approval has been sought prior to use of a joint check arrangement; and
 - Whether any approved joint check arrangement has exceeded a reasonable period of use;
 - The operation of the joint check arrangement; and
 - Whether the M/WBE or SDVOBE has made an effort to establish alternate arrangements for following periods (i.e., the M/WBE or SDVOBE must show it can, or has, or why it has not, established or increased a credit line with the vendor or supplier).

Even with the use of a Joint Check, both the Contractor and M/WBE or SDVOBE remain responsible for compliance with all other elements of the Special Provisions, and must still be able to prove that a commercially useful function is being performed for the Contractor.

XI. JOINT CHECK PROCEDURES

- The M/WBE or SDVOBE advises its General or Prime Contractor that it will have to use a Joint Check and provide proof of such requirement.
- The General or the Prime Contractor submits a request for approval to MassDOT, using MassDOT's approved Joint Check Request form (Document B00846) and by notification on the M/WBE Letter of Intent (Document B00843) or SDVOBE Letter of Intent (Document B00845), and any other relevant documents. Requests that are not initiated during the bid process should be made in writing and comply with the procedure.
- The Contractor and M/WBE or SDVOBE must have:
 - (a) a written agreement with the material supplier/vendor;
 - (b) applied for credit with the subject material supplier and has supplied the vendor's response;

- (c) shown that it will place all orders to the subject material supplier/vendor;
 - (d) made and retains all decision-making responsibilities concerning the materials; and
 - (e) provided a Joint Check Agreement that is acceptable to MassDOT;
- The MassDOT Office of Civil Rights will review the request and render a decision as part of the approval process for M/WBE or SDVOBE Schedules and Letters of Intent.
 - Review and Approval will be project specific and relevant documents will be made part of the Project Contract file.
 - Payments should be made in the name of both the M/WBE or SDVOBE and vendor or supplier. Payments should be issued and signed by the Contractor as only the guarantor for prompt payment of purchases to the vendor or supplier. The payment to the vendor or supplier should be handled by the M/WBE or SDVOBE (i.e. if possible, funds or the joint check should be processed by the M/WBE or SDVOBE and sent by the M/WBE or SDVOBE to the vendor or supplier).
 - MassDOT may request copies of cancelled checks (front and back) and transmittal information to verify any payments made to the M/WBE or SDVOBE and vendor or supplier.
 - MassDOT may request other information and documents, and may ask questions of the Contractor, Subcontractor and vendor or supplier prior to, during, and after the project performance to ascertain whether the Subcontractor is performing a commercially useful function and all parties are complying with M/WBE or SDVOBE Program policies and procedures as part of the Subcontractor approval process.

XII. AWARD DOCUMENTATION AND PROCEDURES

1. The two lowest bidders/the two bidders with the lowest price per quality score point, including any M/WBE bidder or SDVOBE bidder, shall submit, by the close of business on the third business day after the bid opening, a completed Schedule of M/WBE and SDVOBE participation, in the form attached, which shall list:
 - a. The full company name, address and telephone number of each M/WBE or SDVOBE with whom the bidder intends to make a commitment;
 - b. The Contract item(s), by number(s) and quantity(ies), if applicable, or specific description of other business activity to be performed by each M/WBE or SDVOBE as set forth in the Letters of Intent. The bidder shall list only firms which have the capacity to perform, manage and supervise the work proposed in accordance with the requirements of Section XII of these Special Provisions.
 - c. The total dollar amount to be paid to each M/WBE or SDVOBE. (Bidders are cautioned that at least one half of the participation goal must be met with Contract work.)
 - d. The total dollar amount to be paid to each M/WBE or SDVOBE which is eligible for credit toward the M/WBE or SDVOBE goal under the crediting rules set out in Section IX.
 - e. The total creditable M/WBE or SDVOBE participation as a percentage of the total bid price.
2. All firms listed on the Schedule must be currently certified.
3. The two lowest bidders/the two bidders with the lowest price per quality score point shall submit with their Schedules of Participation, fully completed, signed Letters of Intent from each of the M/WBEs or SDVOBEs listed on the Schedule. The Letters of Intent shall be in the form attached and shall identify specifically the contract activity the M/WBE or SDVOBE proposes to perform, expressed as contract item number, if applicable, description of the activity, quantity, unit price and total price. In the event of discrepancy between the Schedule and the Letter of Intent, the Letter of Intent shall govern.

4. Evidence of good faith efforts will be evaluated by the Department in the selection of the lowest responsible bidder/best value bidder. All information requested by the Department for the purpose of evaluating the bidder's efforts to achieve the goal must be provided within three calendar days and must be accurate and complete in every detail. The apparent low bidder's/best value bidder's attainment of the M/WBE or SDVOBE goal or a satisfactory demonstration of good faith efforts is a prerequisite for Award of the Contract.
5. Failure to meet, or to demonstrate good faith efforts to meet, the requirements of these Special Provisions shall render a bid non-responsive. Therefore, in order to be eligible for award, the bidder (1) must list on the Schedule of Participation, and provide the required Letters of Intent for, M/WBE or SDVOBE participation which meets or exceeds the Contract goal in accordance with the terms of these Special Provisions or (2) must demonstrate, to the satisfaction of the Department, that good faith efforts were made to achieve the goal.
6. If the Department finds that the percentage of M/WBE or SDVOBE participation submitted by the bidder on its Schedule does not meet the Contract goal, or that the Letters of Intent were not timely filed, and that the bidder has not demonstrated good faith efforts to comply with these requirements, it shall propose that the bidder be declared ineligible for Award. In that case, the bidder may request administrative reconsideration. Such requests must be sent in writing within three calendar days of receiving notice of proposed ineligibility to: The Office of the General Counsel, Massachusetts Department of Transportation, 10 Park Plaza, Boston, MA, 02116.
7. If, after administrative reconsideration, the Department finds that the bidder has not shown that sufficient good faith efforts were made to comply with the requirements of these Special Provisions it shall reject the bidder's proposal and may retain the proposal guaranty.
8. Actions which constitute evidence of good faith efforts to meet the M/WBE or SDVOBE goals include, but are not limited to, all of the following examples:
 - a. Efforts made to select portions of the work proposed to be performed by M/WBEs or SDVOBEs in order to increase the likelihood of achieving the stated goal, including, where appropriate, but not limited to, breaking down contracts into economically feasible units to facilitate M/WBE and SDVOBE participation. The value of such work is required to at least equal the M/WBE and SDVOBE goal.
 - b. Reasonable written notification prior to the opening of bids soliciting individual M/WBEs or SDVOBEs interested in participation in the contract as subcontractors, regular dealers, manufacturers, consultants, or service providers and identifying the specific items or type of work being solicited.
 - c. Written notification to M/WBE or SDVOBE economic development assistance agencies and organizations which provide assistance in recruitment and placement of M/WBEs and SDVOBEs, describing the type of work, supplies or services being considered for M/WBE or SDVOBE subcontracting on this contract.
 - d. Efforts made to negotiate with M/WBEs or SDVOBEs for specific items of work including evidence of:
 - (1) The names, addresses, telephone numbers of M/WBEs or SDVOBEs who were contacted, the dates of initial contact and whether initial solicitations of interest were followed up by contacts with M/WBEs or SDVOBEs to determine with certainty whether the M/WBEs or SDVOBEs were interested. Personal or phone contacts are expected.
 - (2) A description of the information provided by the M/WBEs or SDVOBEs regarding the plans and specifications and estimated quantities for portions of the work to be performed.
 - (3) A statement of why additional agreements with M/WBEs or SDVOBEs were not reached.
 - (4) Documentation of each M/WBE or SDVOBE contacted but rejected and the reasons for the rejection.
 - e. Absence of any agreements between the Contractor and the M/WBE or SDVOBE in which M/WBE or SDVOBE promises not to provide subcontracting quotations to other bidders.
 - f. Efforts made to assist the M/WBEs or SDVOBEs that need assistance in obtaining bonding, insurance, or lines of credit required by the Contractor.

- g. Documentation that qualified M/WBEs or SDVOBEs are not available, or are not interested.
 - h. Attendance at any meeting scheduled by the Department to encourage better Contractor-M/WBE or Contractor- SDVOBE relationships and/or to inform M/WBEs or SDVOBEs of forthcoming M/WBE or SDVOBE utilization opportunities.
 - i. Advertisement, in general circulation media, in trade association publications and in disadvantaged business enterprise-focused media, of interest in utilizing M/WBEs or SDVOBEs and the area of interest.
 - j. Efforts to effectively use the services of available minority community organizations; women organizations, veteran organizations, minority, women disadvantaged and veteran contractor's groups; local, state and federal disadvantaged business assistance offices; and other organizations that provide assistance in recruitment and placement of M/WBEs or SDVOBEs.
9. The demonstration of good faith efforts must establish that the Contractor has actively and aggressively sought out M/WBEs or SDVOBEs to participate in the project and has taken all actions which could be reasonably expected to achieve the goal. Examples of circumstances or actions not acceptable as reasons for failure to meet the M/WBE or SDVOBE goal, include, but are not limited to:
- a. The M/WBE or SDVOBE was unable to provide performance and/or payment bonds.
 - b. The M/WBEs or SDVOBEs commercially reasonable bid was rejected based on price.
 - c. The M/WBE or SDVOBE would not agree to perform items of work at the unit bid price.
 - d. The Contractor does not want to subcontract a percentage of the work sufficient to meet the goal.
 - e. Solicitation by mail or fax only.

XIII. COMPLIANCE

- 1. All activity performed by a M/WBE or SDVOBE for credit toward the Contract goal must be performed, managed and supervised by the M/WBE or SDVOBE. Prime Contractor shall not enter into, or condone, any other arrangement.
- 2. The Prime Contractor shall not perform with its own organization, or assign to any other business, any activity designated for the M/WBEs or SDVOBEs named on the Schedule submitted by the Prime Contractor under Section IX, or under Section XII(6), without the approval of the Department in accordance with the requirements of Sections XIII(6) and XIII(10).
- 3. The Department may suspend payment for any activity which was not performed by the M/WBE or SDVOBE to whom the activity was committed on the approved Schedule of Participation, or which was not performed in accordance with the requirements of Section XIII(1).
- 4. The Department retains the right to approve or disapprove all subcontractors. Requests by the Prime Contractor for approval of participation by a M/WBE or SDVOBE subcontractor for credit toward the Contract goal must include, in addition to any other requirements for subcontractor approval, the following:
 - a. A copy of the proposed subcontract. The subcontract must be for at least the dollar amount, and for the work described, in the Prime Contractor's Schedule of Participation.
 - b. A resume stating the qualifications and experience of the M/WBE or SDVOBE superintendent and/or foreperson who will supervise the on-site work. A new resume will be required for any change in supervisory personnel during the progress of the work.
 - c. A Schedule of Operations indicating when the M/WBE or SDVOBE is expected to perform the work.

- d. A list of (1) equipment owned by the M/WBE or SDVOBE to be used on the Project, and (2) equipment to be leased by the M/WBE or SDVOBE for use on the Project.
 - e. A list of: (1) all projects (public and private) which the M/WBE or SDVOBE is currently performing, (2) all projects (public and private) to which the M/WBE or SDVOBE is committed, (3) all projects (public and private) to which the M/WBE or SDVOBE intends to make a commitment. For each contract, list the contracting organization, the name and telephone number of a contact person for the contracting organization, the dollar value of the work, a description of the work, and the M/WBEs or SDVOBEs work schedule for each project.
5. If, pursuant to the subcontractor approval process, the Department finds that a M/WBE or SDVOBE subcontractor does not have sufficient experience or resources to perform, manage and supervise work of the kind proposed in accordance with the requirements of Section XIII(1), approval of the M/WBE or SDVOBE subcontractor may be denied. In the event of such denial, the Prime Contractor shall proceed in accordance with the requirements of Sections XIII(6) and XIII(10).
 6. If, for reasons beyond its control, the Prime Contractor cannot comply with its M/WBE or SDVOBE commitment in accordance with the Schedule of participation submitted under Section IX and the terms of these Special Provisions, the Prime Contractor shall submit to the Department the reasons for its inability to comply with its obligations under Section I and shall submit, and request approval for, a revised Schedule of Participation. If approved by the Department, the revised Schedule shall govern the Prime Contractor's performance in meeting its obligations under these special provisions.
 7. A Prime Contractor's compliance with the participation goal in Section I shall be determined by reference to the required percentage of the total Contract price, including any additions and modifications thereto, provided, however, that no decrease in the dollar amount of a bidder's commitment to any M/WBE or SDVOBE shall be allowed without the approval of the Department.
 8. If the Contract amount is increased, the Prime Contractor shall submit a revised Schedule of Participation in accordance with Sections XIII(6) and XIII(10).
 9. In the event of the decertification of a M/WBE or SDVOBE participating or scheduled to participate on the contract for credit toward the goal, the Contractor shall proceed in accordance with Sections XIII(6) and XIII(10).
 10. The Prime Contractor shall notify the Department immediately of any facts which come to its attention indicating that it may or will be unable to comply with any aspect of its M/WBE or SDVOBE obligation under this Contract.
 11. Any notice required by these Special Provisions shall be given in writing to the Resident Engineer and the district designated Compliance Officer with a copy to the Director of Compliance, Office of Diversity and Civil Rights, 10 Park Plaza, Room 3170, Boston MA 02116.
 12. The Prime Contractor and its subcontractors shall comply with the Department's Electronic Reporting System Requirements (Contract Document 00821) and submit all information required by the Department related to the M/WBE Special Provisions and SDVOBE Special Provisions through the Equitable Business Opportunity Solution (EBO). The Department reserves the right to request reports in the format it deems necessary anytime during the performance of the Contract.
 13. The Contractor shall pay each M/WBE or SDVOBE for satisfactory performance of its Contract no later than 10 days from receipt of payment for the work from the Department. Any delay or postponement of payment to the M/WBEs or SDVOBEs must be for good cause and only with the prior approval of the Department.
 14. The Department may withhold the Contractor's next periodic payment if each M/WBE or SDVOBE is not paid in accordance with Section XIII(13).
 15. The Department may require specific performance of the Prime Contractor's commitment under the Contract by requiring the Prime Contractor to subcontract with a M/WBE or SDVOBE for any contract or specialty item.

XIV. SANCTIONS

If the Prime Contractor does not comply with the terms of these Special Provisions and cannot demonstrate to the satisfaction of the Department that good faith efforts were made to achieve such compliance, the Department may, in addition to any other remedy provided for in the Contract, and notwithstanding any other provision in the Contract:

1. Retain, in connection with final acceptance and final payment, an amount determined by multiplying the total contract amount by the percentage in Section I, less the amount paid to approved M/WBEs or SDVOBEs for work performed under the Contract in accordance with the provisions of Section X. The Prime Contractor shall have the right to appeal such retention of funds in accordance with the provisions of M.G.L. c. 30A s.10.
2. Suspend, terminate or cancel this Contract, in whole or in part, and call upon the Prime Contractor's surety to perform all terms and conditions in the Contract.
3. In accordance with 720 CMR 5.05(1)(f), modify or revoke the Prime Contractor's Prequalification status or recommend that the Prime Contractor not receive award of a pending Contract. The Prime Contractor may appeal the determination of the Prequalification Committee in accordance with the provisions of 720 CMR 5.07.
4. Initiate debarment proceedings under M.G.L. c.29 §29F.

XV. FURTHER INFORMATION

Any proposed M/WBE, SDVOBE, bidder, Contractor or subcontractor shall provide such information as is necessary in the judgement of the Department to ascertain its compliance with the terms of this Special Provision.

XVI. LIST OF ADDITIONAL DOCUMENTS

1. The following documents shall be completed and signed by the bidder and designated M/WBEs or SDVOBEs in accordance with Section XII - Award Documentation and Procedures. These documents must be returned by the bidder to MassDOT's Bid Document Distribution Center:
 - ☐ Schedule of M/WBEs (Document B00842) or SDVOBE Participation (Document B00844)
 - ☐ Letter of Intent: M/WBEs (Document B00843) or SDVOBE (Document B00845)
 - ☐ M/WBEs or SDVOBE Joint Check Arrangement Approval Form (Document B00846), if Contractor and M/WBE or SDVOBE plan, or if M/WBE or SDVOBE is required to use a Joint Check (when applicable)
2. The following document shall be signed and returned by Contractor and Subcontractors/M/WBEs or SDVOBEs to the MassDOT District Office overseeing the Project, as applicable:
 - ☐ Contractor/Subcontractor Certification Form (Document No. 00859) (a checklist of other documents to be included with every subcontract (M/WBEs or SDVOBEs and non-M/WBEs or SDVOBEs alike)).
3. The following document shall be provided to MassDOT's Office of Civil Rights and Prequalification Office at least fourteen (14) business days before the bid opening date:
 - ☐ Joint Venture Affidavit of M/WBE or SDVOBE/Non-M/WBE or Non-SDVOBE (Document B00847)
4. The following document shall be provided to MassDOT's District Office of Civil Rights within 30 calendar days after the work of the M/WBE is completed, or no later than 30 calendar days after the work of the M/WBE is on a completed and processed CQE. This document shall be completed and submitted by the Prime Contractor:
 - ☐ Certificate of Completion by a Minority/Women or Disadvantaged Business Enterprise (M/WBE) (Form No. CSD-100)

** END OF DOCUMENT **

DOCUMENT 00761

**SPECIAL PROVISIONS FOR CERTIFICATION REGARDING DEBARMENT,
SUSPENSION, INELIGIBILITY AND VOLUNTARY EXCLUSION**

Revised: 02/09/16

I. Instructions for Certification - Primary Covered Transactions:

By signing and submitting this proposal, the prospective primary participant is providing the certification set out below.

1. The inability of a person to provide the certification set out below will not necessarily result in denial of participation in this covered transaction. The prospective participant shall submit an explanation of why it cannot provide the certification set out below. The certification or explanation will be considered in connection with the MassDOT's determination whether to enter into this transaction. However, failure of the prospective primary participant to furnish a certification or an explanation shall disqualify such a person from participation in this transaction.
2. The certification in this clause is a material representation of fact upon which reliance was placed when the MassDOT determined to enter into this transaction. If it is later determined that the prospective primary participant knowingly rendered an erroneous certification, in addition to other remedies available, the MassDOT may terminate this transaction for cause of default.
3. The prospective primary participant shall provide immediate written notice to the MassDOT if any time the prospective primary participant learns that its certification was erroneous when submitted or has become erroneous by reason of changed circumstances.
4. The terms "covered transaction," "debarred," "suspended," "ineligible," "lower tier covered transaction," "participant," "person," "primary covered transaction," "principal," "proposal," and "voluntarily excluded," as used in this clause, have the meanings set out in the Definitions and Coverage sections of rules implementing Executive Order 12549. You may contact the MassDOT for assistance in obtaining a copy of those regulations.
5. The prospective primary participant agrees by submitting this proposal that, should the proposed covered transaction be entered into, it shall not knowingly enter into any lower tier covered transaction with a person who is debarred, suspended, declared ineligible, or voluntarily excluded from participation in this covered transaction, unless authorized by the MassDOT.
6. The prospective primary participant further agrees by submitting this proposal that it will include the clause titled "Certification Regarding Debarment, Suspension, Ineligibility and Voluntary Exclusion-Lower Tier Covered Transaction," provided by the MassDOT, without modification, in all lower tier covered transactions and in all solicitations for lower tier covered transactions.
7. A participant in a covered transaction may rely upon a certification of a prospective participant in a lower tier covered transaction that is not debarred, suspended, ineligible, or voluntarily excluded from the covered transaction, unless it knows that the certification is erroneous. A participant may decide the method and frequency by which it determines the eligibility of its principals. Each participant may, but is not required to, check the nonprocurement portion of the "Lists of Parties Excluded From Federal Procurement or Nonprocurement Programs" (Nonprocurement List) which is compiled by the General Services Administration and the Debarment Lists compiled by both the Massachusetts Office of the Attorney General and the Department of Capital Asset Management and Maintenance (DCAMM) and published separately in the Central Register.
8. Nothing contained in the foregoing shall be construed to require establishment of a system of records in order to render in good faith the certification required by this clause. The knowledge and information of participant is not required to exceed that which is normally possessed by a prudent person in the ordinary course of business dealings.
9. Except for transactions authorized under paragraph 5 of these instructions, if a participant in a covered transaction knowingly enters into a lower tier covered transaction with a person who is suspended, debarred, ineligible, or voluntarily excluded from participation in this transaction, in addition to other remedies available, the MassDOT may terminate this transaction for cause or default.

* * * * *

Certification Regarding Debarment, Suspension, Ineligibility and Voluntary Exclusion -- Primary Covered Transactions

The prospective primary participant certifies to the best of its knowledge and belief, that it and its principals:

1. Are not presently debarred, suspended, proposed for debarment, declared ineligible, or voluntarily excluded from covered transactions by any Federal, State or local department or agency;
2. Have not within a 3-year period preceding this proposal been convicted of or had a civil judgement rendered against them for commission of fraud or a criminal offense in connection with obtaining, attempting to obtain, or performing a public (Federal, State or local) transaction or contract under a public transaction; violation of Federal or State antitrust statutes or commission of embezzlement, theft, forgery, bribery, falsification or destruction of records, making false statements, or receiving stolen property;
3. Are not presently indicted for or otherwise criminally or civilly charged by a governmental entity (Federal, State or local) with commission of any of the offenses enumerated in paragraph 2 of this certification; and
4. Have not within a 3-year period preceding this application/proposal had one or more public transactions (Federal, State or local) terminated for cause or default.

Where the prospective primary participant is unable to certify to any of the statements in this certification, such prospective participant shall attach an explanation to this proposal.

* * * * *

II. Instructions for Certification - Lower Tier Covered Transactions:

By signing and submitting this proposal, the prospective lower tier participant is providing the certification set out below.

1. The certification in this clause is a material representation of fact upon which reliance was placed when this transaction was entered into. If it is later determined that the prospective lower tier participant knowingly rendered an erroneous certification, in addition to other remedies available the MassDOT may pursue available remedies, including suspension and/or debarment.
2. The prospective lower tier participant shall provide immediate written notice to the person to which this proposal is submitted if at any time the prospective lower tier participant learns that its certification was erroneous by reason of changed circumstances.
3. The terms "covered transaction," "debarred," "suspended," "ineligible," "primary covered transaction," "participant," "person," "principal," "proposal," and "voluntarily excluded," as used in this clause, have the meanings set out in the Definitions and Coverage sections of rules implementing Executive Order 12549. You may contact the MassDOT for assistance in obtaining a copy of those regulations.
4. The prospective lower tier participant agrees by submitting this proposal that, should the proposed covered transaction be entered into, it shall not knowingly enter into any lower tier covered transaction with a person who is debarred, suspended, declared ineligible, or voluntarily excluded from participation in this covered transaction, unless authorized by the MassDOT.
5. The prospective lower tier participant further agrees by submitting this proposal that it will include this clause titled "Certification Regarding Debarment, Suspension, Ineligibility and Voluntary Exclusion-Lower Tier Covered Transaction," without modification, in all lower tier covered transactions and in all solicitations for lower tier covered transactions.
6. A participant in a covered transaction may rely upon a certification of a prospective participant in a lower tier covered transaction that is not debarred, suspended, ineligible, or voluntarily excluded from the covered transaction, unless it knows that the certification is erroneous. A participant may decide the method and frequency by which it determines the eligibility of its principals. Each participant may, but is not required to, check the Nonprocurement List and the Debarment Lists.

7. Nothing contained in the foregoing shall be construed to require establishment of a system of records in order to render in good faith the certification required by this clause. The knowledge and information of participant is not required to exceed that which is normally possessed by a prudent person in the ordinary course of business dealings.
8. Except for transactions authorized under paragraph 4 of these instructions, if a participant in a covered transaction knowingly enters into a lower tier covered transaction with a person who is suspended, debarred, ineligible, or voluntarily excluded from participation in this transaction, the MassDOT may pursue available remedies, including suspension and/or debarment.

* * * * *

Certification Regarding Debarment, Suspension, Ineligibility and Voluntary Exclusion - Lower Tier Covered Transactions

The prospective lower tier participant certifies, by submission of this proposal, that neither it nor its principals is presently debarred, suspended, proposed for debarment, declared ineligible, or voluntarily excluded from participation in this transaction by any Federal, State or local department or agency.

Where the prospective lower tier participant is unable to certify to any of the statements in this certification, such prospective participant shall attach an explanation to this proposal.

*** END OF DOCUMENT ***

THIS PAGE IS INTENTIONALLY LEFT BLANK

DOCUMENT 00811

SPECIAL PROVISIONS
MONTHLY PRICE ADJUSTMENT FOR HOT MIX ASPHALT (HMA) MIXTURES
Revised: 02/03/2023

This provision applies to all projects using greater than 100 tons of hot mix asphalt (HMA) mixtures containing liquid asphalt cement as stipulated in the Notice to Contractors section of the bid documents.

Price Adjustments will be based on the variance in price, for the liquid asphalt component only, between the Base Price and the Period Price. They shall not include transportation or other charges. Price Adjustments will occur on a monthly basis.

Base Price

The Base Price of liquid asphalt on a project as listed in the Notice to Contractors section of the bid documents is a fixed price determined by the Department at the time of the bid using the same method as the determination of the Period Price detailed below. The Base Price shall be used in all bids.

Period Price

The Period Price is the price of liquid asphalt for each monthly period as determined by the Department using the average selling price per standard ton of PG64-28 paving grade (primary binder classification) asphalt, FOB manufacturer's terminal, as listed under the "East Coast Market - New England, Boston, Massachusetts area" section of the Poten & Partners, Inc. "Asphalt Weekly Monitor". This average selling price is listed in the issue having a publication date of the second Friday of the month and will be posted as the Period Price for that month. The Department will post this Period Price on its website at <https://www.mass.gov/service-details/massdot-current-contract-price-adjustments> following its receipt of the relevant issue of the "Asphalt Weekly Monitor". Poten and Partners has granted the Department the right to publish this specific asphalt price information sourced from the Asphalt Weekly Monitor.

Price Adjustment Determination, Calculation and Payment

The Contract Price of the HMA mixture will be paid under the respective item in the Contract. Price Adjustments, as herein provided, either upwards or downwards, will be made after the work has been performed using the monthly period price for the month during which the work was performed.

Price Adjustments will be paid only if the variance from the Base Price is 5% or more for a monthly period. The complete adjustment will be paid in all cases with no deduction of the 5% from either upward or downward adjustments.

The Price Adjustment applies only to the actual virgin liquid asphalt content in the mixture placed on the job in accordance with the approved Job Mix Formula.

Price Adjustments will be separate payment items. The pay item numbers are 999.401 for a positive price adjustment (a payment) and 999.402 for a negative price adjustment (a deduction). Price Adjustments will be calculated using the following equation:

Price Adjustment = Tons of HMA Placed X Liquid Asphalt Content % X RAP Factor X (Period Price - Base Price)

No Price Adjustment will be allowed beyond the Completion Date of this Contract, unless there is a Department-approved extension of time.

***** END OF DOCUMENT *****

THIS PAGE IS INTENTIONALLY LEFT BLANK

DOCUMENT 00812

SPECIAL PROVISIONS
MONTHLY PRICE ADJUSTMENT FOR DIESEL FUEL AND GASOLINE –
ENGLISH UNITS
Revised: 02/01/2021

This monthly fuel price adjustment is inserted in this contract because the national and worldwide energy situation has made the future cost of fuel unpredictable. This adjustment will provide for either additional compensation to the Contractor or repayment to the Commonwealth, depending on an increase or decrease in the average price of diesel fuel or gasoline.

This adjustment will be based on fuel usage factors for various items of work developed by the Highway Research Board in Circular 158, dated July 1974. These factors will be multiplied by the quantities of work done in each item during each monthly period and further multiplied by the variance in price from the Base Price to the Period Price.

The Base Price of Diesel Fuel and Gasoline will be the price as indicated in the Department's web site <https://www.mass.gov/service-details/massdot-current-contract-price-adjustments> for the month in which the contract was bid, which includes State Tax.

The Period Price will be the average of prices charged to the State, including State Tax for the bulk purchases made during each month.

This adjustment will be effected only if the variance from the Base Price is 5% or more for a monthly period. The complete adjustment will be paid in all cases with no deduction of the 5% from either upward or downward adjustments.

No adjustment will be paid for work done beyond the extended completion date of any contract.

Any adjustment (increase or decrease) to estimated quantities made to each item at the time of final payment will have the fuel price adjustment figured at the average period price for the entire term of the project for the difference of quantity.

The fuel price adjustment will apply only to the following items of work at the fuel factors shown:

ITEMS COVERED	FUEL FACTORS	
	Diesel	Gasoline
Excavation: and Borrow Work: Items 120, 120.1, 121, 123, 124, 125, 127, 129.3, 140, 140.1, 141, 142, 143, 144, 150, 150.1, 151 and 151.1 (Both Factors used)	0.29 Gallons / CY.	0.15 Gallons / CY
Surfacing Work: All Items containing Hot Mix Asphalt	2.90 Gallons / Ton	Does Not Apply

*** END OF DOCUMENT ***

THIS PAGE IS INTENTIONALLY LEFT BLANK

DOCUMENT 00813

SPECIAL PROVISIONS

PRICE ADJUSTMENTS FOR STRUCTURAL STEEL AND REINFORCING STEEL

April 16, 2026

This special provision applies to all projects containing the use of structural steel and/or reinforcing steel as specified elsewhere in the Contract work. It applies to all structural steel and all reinforcing steel, as defined below, on the project. Compliance with this provision is mandatory, i.e., there are no “opt-in” or “opt-out” clauses. Price adjustments will be handled as described below and shall only apply to unfabricated reinforcing steel bars and unfabricated structural steel material, consisting of rolled shapes, plate steel, sheet piling, pipe piles, steel castings and steel forgings.

Price adjustments will be variances between Base Prices and Period Prices. Base Prices and Period Prices are defined below.

Price adjustments will only be made if the variances between Base Prices and Period Prices are 5% or more. A variance can result in the Period Price being either higher or lower than the Base Price. Once the 5% threshold has been achieved, the adjustment will apply to the full variance between the Base Price and the Period Price.

Price adjustments will be calculated by multiplying the number of pounds of unfabricated structural steel material or unfabricated reinforcing steel bars on a project by the index factor calculated as shown below under Example of a Period Price Calculation.

Price adjustments will not include guardrail panels or the costs of shop drawing preparation, handling, fabrication, coatings, transportation, storage, installation, profit, overhead, fuel costs, fuel surcharges, or other such charges not related to the cost of the unfabricated structural steel and unfabricated reinforcing steel.

The weight of steel subject to a price adjustment shall not exceed the final shipping weight of the fabricated part by more than 10%.

Base Prices and Period Prices are defined as follows:

Base Prices of unfabricated structural steel and unfabricated reinforcing steel on a project are fixed prices determined by the Department and found in the table below. While it is the intention of the Department to make this table comprehensive, some of a project’s unfabricated structural steel and/or unfabricated reinforcing steel may be inadvertently omitted. Should this occur, the Contractor shall bring the omission to the Department’s attention so that a contract alteration may be processed that adds the missing steel to the table and its price adjustments to the Contract.

The Base Price Date is the month and year of the most recent finalized period price index at the time that MassDOT opened bids for the project. The Base Price Index for this contract is the Steel PPI listed in the Notice to Contractors.

Period Prices of unfabricated structural steel and unfabricated reinforcing steel on a project are variable prices that have been calculated using the Period Price Date and an index of steel prices to adjust the Base Price.

The Period Price Date is the date the steel was delivered to the fabricator as evidenced by an official bill of lading submitted to the Department containing a description of the shipped materials, weights of the shipped materials and the date of shipment. This date is used to select the Period Price Index.

The index used for the calculation of Period Prices is the U.S. Department of Labor Bureau of Labor Statistics Producer Price Index (PPI) Series ID WPU101702 (Not Seasonally Adjusted, Group: Metals and Metal Products, Item: Semi-finished Steel Mill Products.) As this index is subject to revision for a period of up to four (4) months after its original publication, no price adjustments will be made until the index for the period is finalized, i.e., the index is no longer suffixed with a “(P)”.

Period Prices are determined as follows:

Period Price = Base Price X Index Factor

Index Factor = Period Price Index / Base Price Index

Example of a Period Price Calculation:

Calculate the Period Price for December 2009 using a Base Price from March 2009 of \$0.82/Pound for 1,000 Pounds of ASTM A709 (AASHTO M270) Grade A36 Structural Steel Plate.

The Period Price Date is December 2009. From the PPI website*, the Period Price Index = 218.0.

The Base Price Date is March 2009. From the PPI website*, the Base Price Index = 229.4.

Index Factor = Period Price Index / Base Price Index = $218.0 / 229.4 = 0.950$

Period Price = Base Price X Index Factor = $\$0.82/\text{Pound} \times 0.950 = \$0.78/\text{Pound}$

Since $\$0.82 - \$0.78 = \$0.04$ is less than 5% of \$0.82, no price adjustment is required.

If the \$0.04 difference shown above was greater than 5% of the Base Price, then the price adjustment would be 1,000 Pounds X \$0.04/Pound = \$40.00. Since the Period Price of \$0.78/Pound is less than the Base Price of \$0.82/Pound, indicating a drop in the price of steel between the bid and the delivery of material, a credit of \$40.00 would be owed to MassDOT. When the Period Price is higher than the Base Price, the price adjustment is owed to the Contractor.

* To access the PPI website and obtain a Base Price Index or a Period Price Index, go to

<http://data.bls.gov/cgi-bin/srgate>

End of example.

The Contractor will be paid for unfabricated structural steel and unfabricated reinforcing steel under the respective contract pay items for all components constructed of either structural steel or reinforced Portland cement concrete under their respective Contract Pay Items.

Price adjustments, as herein provided for, will be paid separately as follows:

Structural Steel

Pay Item Number 999.449 for positive (+) pay adjustments (payments to the Contractor)

Pay Item Number 999.457 for negative (-) pay adjustments (credits to MassDOT Highway Division)

Reinforcing Steel

Pay Item Number 999.466 for positive (+) pay adjustments (payments to the Contractor)

Pay Item Number 999.467 for negative (-) pay adjustments (credits to MassDOT Highway Division)

No price adjustment will be made for price changes after the Contract Completion Date, unless the MassDOT Highway Division has approved an extension of Contract Time for the Contract.

TABLE

Steel Type		Price per Pound
1	ASTM A615/A615M Grade 60 (AASHTO M31 Grade 60 or 420) Reinforcing Steel	\$0.55
2	ASTM A27 (AASHTO M103) Steel Castings, H-Pile Points & Pipe Pile Shoes (See Note below.)	\$0.76
3	ASTM A668 / A668M (AASHTO M102) Steel Forgings	\$0.76
4	ASTM A108 (AASHTO M169) Steel Forgings for Shear Studs	\$0.78
5	ASTM A709/A709M Grade 36 / AASHTO M270M/M270 Grade 36 or 250 Structural Steel Plate	\$0.82
6	ASTM A709/A709M Grade 36 / AASHTO M270M/M270 Grade 36 or 250 Structural Steel Shapes	\$0.77
7	ASTM A709/A709M Grade 50 / AASHTO M270M/M270 Grade 50 or 345 Structural Steel Plate	\$0.82
8	ASTM A709/A709M Grade 50 / AASHTO M270M/M270 Grade 50 or 345 Structural Steel Shapes	\$0.77
9	ASTM A709/A709M Grade 50WT / AASHTO M270M/M270 Grade 50WT or 345WT Structural Steel Plate	\$0.85
10	ASTM A709/A709M Grade 50WT / AASHTO M270M/M270 Grade 50WT or 345WT Structural Steel Shapes	\$0.78
11	ASTM A709/A709M Grade 50W / AASHTO M270M/M270 Grade 50W 345W Structural Steel Plate	\$0.85
12	ASTM A709/A709M Grade 50W / AASHTO M270M/M270 Grade 50W or 345W Structural Steel Shapes	\$0.78
13	ASTM A709/A709M Grade HPS 50W / AASHTO M270M/M270 Grade HPS 50W or 345W Structural Steel Plate	\$0.89
14	ASTM A709/A709M Grade HPS 70W / AASHTO M270M/M270 Grade HPS 70W or 485W Structural Steel Plate	\$0.96
15	ASTM A514/A514M-05 Grade HPS 100W / AASHTO M270M/M270 Grade HPS 100W or 690W Structural Steel Plate	\$1.47
16	ASTM A992/A992M Grade 50S / AASHTO M270M/M270 Grade 50S or 345S Structural Steel Plate	\$0.85
17	ASTM A992/A992M Grade 50S / AASHTO M270M/M270 Grade 50S or 345S Structural Steel Shapes	\$0.78
18	ASTM A276 Type 316 Stainless Steel	\$4.42
19	ASTM A240 Type 316 Stainless Steel	\$4.42
20	ASTM A148 Grade 80/50 Steel Castings (See Note below.)	\$1.52
21	ASTM A53 Grade B Structural Steel Pipe	\$0.96
22	ASTM A500 Grades A, B, 36 & 50 Structural Steel Pipe	\$0.96
23	ASTM A252, Grades 240 (36 KSI) & 414 (60 KSI) Pipe Pile	\$0.76
24	ASTM 252, Grade 2 Permanent Steel Casing	\$0.76
25	ASTM A36 (AASHTO M183) for H-piles, steel supports and sign supports	\$0.80
26	ASTM A328 / A328M, Grade 50 (AASHTO M202) Steel Sheetpiling	\$1.45
27	ASTM A572 / A572M, Grade 50 Sheetpiling	\$1.45
28	ASTM A36/36M, Grade 50	\$0.82
29	ASTM A570, Grade 50	\$0.80
30	ASTM A572 (AASHTO M223), Grade 50 H-Piles	\$0.82
31	ASTM A1085 Grade A (50 KSI) Steel Hollow Structural Sections (HSS), heat-treated per ASTM A1085 Supplement S1	\$0.96
32	AREA 140 LB Rail and Track Accessories	\$0.50

NOTE: Steel Castings are generally used only on moveable bridges. Cast iron frames, grates and pipe are not "steel" castings and will not be considered for price adjustments.

END OF DOCUMENT

THIS PAGE IS INTENTIONALLY LEFT BLANK

DOCUMENT 00814

SPECIAL PROVISIONS
PRICE ADJUSTMENT FOR PORTLAND CEMENT CONCRETE MIXES

January 12, 2009

This provision applies to all projects using greater than 100 Cubic Yards (76 Cubic Meters) of Portland cement concrete containing Portland cement as stipulated in the Notice to Contractors section of the Bid Documents. This Price Adjustment will occur on a monthly basis.

The Price Adjustment will be based on the variance in price for the Portland cement component only from the Base Price to the Period Price. It shall not include transportation or other charges.

The Base Price of Portland cement on a project is a fixed price determined at the time of bid by the Department by using the same method as for the determination of the Period Price (see below) and found in the Notice to Contractors.

The Period Price of Portland cement will be determined by using the latest published price, in dollars per ton (U.S.), for Portland cement (Type I) quoted for Boston, U.S.A. in the **Construction Economics** section of *ENR Engineering News-Record* magazine or at the ENR website <http://www.enr.com> under **Construction Economics**. The Period Price will be posted on the MassDOT website the Wednesday immediately following the publishing of the monthly price in ENR, which is normally the first week of the month.

The Contract Price of the Portland cement concrete mix will be paid under the respective item in the Contract. The price adjustment, as herein provided, upwards or downwards, will be made after the work has been performed, using the monthly period price for the month during which the work was performed.

The price adjustment applies only to the actual Portland cement content in the mix placed on the job in accordance with the Standard Specifications for Highways and Bridges, Division III, Section M4.02.01. No adjustments will be made for any cement replacement materials such as fly ash or ground granulated blast furnace slag.

The Price Adjustment will be a separate payment item. It will be determined by multiplying the number of cubic yards of Portland cement concrete placed during each monthly period times the Portland cement content percentage times the variance in price between the Base Price and Period Price of Portland cement.

This Price Adjustment will be paid only if the variance from the Base Price is 5% or more for a monthly period. The complete adjustment will be paid in all cases with no deduction of the 5% from either upward or downward adjustments.

No Price Adjustment will be allowed beyond the Completion Date of this Contract, unless there is a Department-approved extension of time.

*** END OF DOCUMENT ***

THIS PAGE IS INTENTIONALLY LEFT BLANK

DOCUMENT 00820

**THE COMMONWEALTH OF MASSACHUSETTS
SUPPLEMENTAL EQUAL EMPLOYMENT OPPORTUNITY,
NON-DISCRIMINATION AND AFFIRMATIVE ACTION PROGRAM**

I. Definitions

For purposes of this contract,

"Minority" means a person who meets one or more of the following definitions:

- (a) American Indian or Native American means: all persons having origins in any of the original peoples of North America and who are recognized as an Indian by a tribe or tribal organization.
- (b) Asian means: All persons having origins in any of the original peoples of the Far East, Southeast Asia, the Indian sub-continent, or the Pacific Islands, including, but Not limited to China, Japan, Korea, Samoa, India, and the Philippine Islands.
- (c) Black means: All persons having origins in any of the Black racial groups of Africa, including, but not limited to, African-Americans, and all persons having origins in any of the original peoples of the Cape Verdean Islands.
- (d) Eskimo or Aleut means: All persons having origins in any of the peoples of Northern Canada, Greenland, Alaska, and Eastern Siberia.
- (e) Hispanic means: All persons having their origins in any of the Spanish-speaking peoples of Mexico, Puerto Rico, Cuba, Central or South America, or the Caribbean Islands.

"State construction contract" means a contract for the construction, reconstruction, installation, demolition, maintenance or repair of a building or capital facility, or a contract for the construction, reconstruction, alteration, remodeling or repair of a public work undertaken by a department, agency, board, or commission of the commonwealth.

"State assisted construction contract" means a contract for the construction, reconstruction, installation, demolition, maintenance or repair of a building or capital facility undertaken by a political subdivision of the commonwealth, or two or more political subdivisions thereof, an authority, or other instrumentality and whose costs of the contract are paid for, reimbursed, grant funded, or otherwise supported, in whole or in part, by the commonwealth.

II. Equal Opportunity, Non-Discrimination and Affirmative Action

During the performance of this Contract, the Contractor and all subcontractors (hereinafter collectively referred to as "the Contractor") for a state construction contract or a state assisted construction contract, for him/herself, his/her assignees and successors in interest, agree to comply with all applicable equal employment opportunity, non-discrimination and affirmative action requirements, including but not limited to the following:

In connection with the performance of work under this contract, the Contractor shall not discriminate against any employee or applicant for employment because of race, color, religious creed, national origin, sex, sexual orientation, genetic information, military service, age, ancestry or disability, shall not discriminate in the selection or retention of subcontractors, and shall not discriminate in the procurement of materials and rentals of equipment.

The aforesaid provision shall include, but not be limited to, the following: employment upgrading, demotion, or transfer; recruitment advertising, layoff or termination; rates of pay or other forms of compensation; conditions or privileges of employment; and selection for apprenticeship or on-the-job training opportunity. The Contractor shall comply with the provisions of chapter 151B of the Massachusetts General Laws, as amended, and all other applicable anti-discrimination and equal opportunity laws, all of which are herein incorporated by reference and made a part of this Contract.

The Contractor shall post hereafter in conspicuous places, available for employees and applicants for employment, notices to be provided by the Massachusetts Commission Against Discrimination setting forth the provisions of the Fair Employment Practices Law of the Commonwealth (Massachusetts General Laws Chapter 151 B).

In connection with the performance of work under this contract, the Contractor shall undertake, in good faith, affirmative action measures to eliminate any discriminatory barriers in the terms and conditions of employment on the grounds of race, color, religious creed, national origin, sex, sexual orientation, genetic information, military service, age, ancestry or disability. Such affirmative action measures shall entail positive and aggressive measures to ensure nondiscrimination and to promote equal opportunity in the areas of hiring, upgrading, demotion or transfer, recruitment, layoff or termination, rate of compensation, apprenticeship and on-the-job training programs. A list of positive and aggressive measures shall include, but not be limited to, advertising employment opportunities in minority and other community news media; notifying minority, women and other community-based organizations of employment opportunities; validating all job specifications, selection requirements, and tests; maintaining a file of names and addresses of each worker referred to the Contractor and what action was taken concerning such worker; and notifying the administering agency in writing when a union with whom the Contractor has a collective bargaining agreement has failed to refer a minority or woman worker. These and other affirmative action measures shall include all actions required to guarantee equal employment opportunity for all persons, regardless of race, color, religious creed, national origin, sex, sexual orientation, genetic information, military service, age, ancestry or disability. One purpose of this provision is to ensure to the fullest extent possible an adequate supply of skilled tradesmen for this and future Commonwealth public construction projects.

III. Minority and Women Workforce Participation

Pursuant to his/her obligations under the preceding section, the Contractor shall strive to achieve on this project the labor participation goals contained herein. Said participation goals shall apply in each job category on this project including but not limited to bricklayers, carpenters, cement masons, electricians, ironworkers, operating engineers and those classes of work enumerated in Section 44F of Chapter 149 of the Massachusetts General Laws. The participation goals for this project shall be 15.3% for minorities and 6.9% for women. The participation goals, as set forth herein, shall not be construed as quotas or set-asides; rather, such participation goals will be used to measure the progress of the Commonwealth's equal opportunity, non-discrimination and affirmative action program. Additionally, the participation goals contained herein should not be seen or treated as a floor or as a ceiling for the employment of particular individuals or group of individuals.

IV. Liaison Committee

At the discretion of the agency that administers the contract for the construction project there may be established for the life of the contract a body to be known as the Liaison Committee. The Liaison Committee shall be composed of one representative each from the agency or agencies administering the contract for the construction project, hereinafter called the administering agency, a representative from the Office of Affirmative action, and such other representatives as may be designated by the administering agency. The Contractor (or his/her agent, if any, designated by him/her as the on-site equal employment opportunity officer) shall recognize the Liaison Committee as an affirmative action body, and shall establish a continuing working relationship with the Liaison Committee, consulting with the Liaison Committee on all matters related to minority recruitment, referral, employment and training.

V. Reports and Records

The Contractor shall prepare projected workforce tables on a quarterly basis when required by the administering agency. These shall be broken down into projections, by week, of workers required in each trade. Copies shall be furnished one week in advance of the commencement of the period covered, and also, when updated, to the administering agency and the Liaison Committee when required.

The Contractor shall prepare weekly reports in a form approved by the administering agency, unless information required is required to be reported electronically by the administering agency, the number of hours worked in each trade by each employee, identified as woman, minority, or non-minority. Copies of these shall be provided at the end of each such week to the administering agency and the Liaison Committee.

Records of employment referral orders, prepared by the Contractor, shall be made available to the administering agency on request.

The Contractor will provide all information and reports required by the administering agency on instructions issued by the administering agency and will permit access to its facilities and any books, records, accounts and other sources of information which may be determined by the administering agency to effect the employment of personnel. This provision shall apply only to information pertinent to the Commonwealth's supplementary non-discrimination, equal opportunity and access and opportunity contract requirements. Where information required is in the exclusive possession of another who fails or refuses to furnish this information, the Contractor shall so certify to the administering agency and shall set forth what efforts he has made to obtain the information.

VI. Access to Work Site

A designee of the administering agency and a designee of the Liaison Committee shall each have a right to access the work site.

VII. Solicitations for Subcontracts, and for the Procurement of Materials and Equipment

In all solicitations either by competitive bidding or negotiation made by the Contractor either for work to be performed under a subcontract or for the procurement of materials or equipment, each potential subcontractor or supplier shall be notified in writing by the Contractor of the Contractor's obligations under this contract relative to non-discrimination and equal opportunity.

VIII. Sanctions

Whenever the administering agency believes the General or Prime Contractor or any subcontractor may not be operating in compliance with the provisions of the Fair Employment Practices Law of the Commonwealth (Massachusetts General Laws Chapter 151B), the administering agency may refer the matter to the Massachusetts Commission Against Discrimination ("Commission") for investigation.

Following the referral of a matter by the administering agency to the Massachusetts Commission Against Discrimination, and while the matter is pending before the MCAD, the administering agency may withhold payments from contractors and subcontractors when it has documentation that the contractor or subcontractor has violated the Fair Employment Practices Law with respect to its activities on the Project, or if the administering agency determines that the contractor has materially failed to comply with its obligations and the requirements of this Section. The amount withheld shall not exceed a withhold of payment to the General or Prime Contractor of 1/100 or 1% of the contract award price or \$5,000, whichever sum is greater, or, if a subcontractor is in non-compliance, a withhold by the administering agency from the General Contractor, to be assessed by the General Contractor as a charge against the subcontractor, of 1/100 or 1% of the subcontractor price, or \$1,000 whichever sum is greater, for each violation of the applicable law or contract requirements. The total withheld from anyone General or Prime Contractor or subcontractor on a Project shall not exceed \$20,000 overall. No withhold of payments or investigation by the Commission or its agent shall be initiated without the administering agency providing prior notice to the Contractor.

If, after investigation, the Massachusetts Commission Against Discrimination finds that a General or Prime Contractor or subcontractor, in commission of a state construction contract or state-assisted construction contract, violated the provisions of the Fair Employment Practices Law, the administering agency may convert the amount withheld as set forth above into a permanent sanction, as a permanent deduct from payments to the General or Prime Contractor or subcontractor, which sanction will be in addition to any such sanctions, fines or penalties imposed by the Massachusetts Commission Against Discrimination.

No sanction enumerated under this Section shall be imposed by the administering agency except after notice to the General or Prime Contractor or subcontractor and an adjudicatory proceeding, as that term is used, under Massachusetts General Laws Chapter 30A, has been conducted.

IX. Severability

The provisions of this section are severable, and if any of these provisions shall be held unconstitutional by any court of competent jurisdiction, the decision of such court shall not affect or impair any of the remaining provisions.

X. Contractor's Certification

After award and prior to the execution of any contract for a state construction contract or a state assisted construction contract, the Prime or General Contractor shall certify that it will comply with all provisions of this Document 00820 Supplemental Equal Employment Opportunity, Non-Discrimination and Affirmative Action Program, by executing Document 00859 Contractor/Subcontractor Certification Form.

XI. Subcontractor Requirements

Prior to the award of any subcontract for a state construction contract or a state assisted construction contract, the Prime or General Contractor shall provide all prospective subcontractors with a complete copy of this Document 00820 entitled "Supplemental Equal Employment Opportunity, Non-Discrimination and Affirmative Action Program" and will incorporate the provisions of this Document 00820 into any and all contracts or work orders for all subcontractors providing work on the Project. In order to ensure that the said subcontractor's certification becomes a part of all subcontracts under the prime contract, the Prime or General Contractor shall certify in writing to the administering agency that it has complied with the requirements as set forth in the preceeding paragraph by executing Document 00859 Contractor/Subcontractor Certification Form.

Rev'd 03/07/14

*** END OF DOCUMENT ***

THIS PAGE IS INTENTIONALLY LEFT BLANK

DOCUMENT 00821

ELECTRONIC REPORTING REQUIREMENTS
CIVIL RIGHTS PROGRAMS AND CERTIFIED PAYROLL

Implemented on March 2, 2009

Revised June 04, 2019

The Massachusetts Department Of Transportation (MassDOT) has replaced the CHAMP reporting system with Equitable Business Opportunity Solution (EBO), a new web-based civil rights reporting software system. This system is capable of handling both civil rights reporting requirements and certified payrolls. The program's functions include the administration of Equal Employment Opportunity (EEO) requirements, On-The-Job Training requirements (OJT), Disadvantage Business Enterprise (DBE) and/or Minority / Women's Business Enterprise (M/WBE) subcontracting requirements, and the electronic collection of certified payrolls associated with MassDOT projects. In addition, this system is used to generate various data required as part of the American Recovery and Reinvestment Act (ARRA). Contractors are responsible for all coordination with all sub-contractors to ensure timely and accurate electronic submission of all required data.

Contractor and Sub-Contractor EBO User Certification

All contractors and sub-contractors must use the EBO software system. The software vendor, Internet Government Solutions (IGS), has developed an online EBO Training Module that is available to contractors and sub-contractors. This module is a self-tutorial which allows all users in the company to access the training, complete the tutorial, and become certified as EBO users for a one time fee of \$75.00. This is the only cost to contractors and sub-contractors associated with the EBO software system. The online EBO Training Module can be accessed at www.ebotraining.com. Click the "Register My Company" button on the login page to begin your training registration. Questions regarding EBO online training should be directed to Gerry Anguilano, IGS at (440) 238-1684.

MassDOT will track contractors and sub-contractors who have successfully completed the on-line training module. All persons performing civil rights program and/or certified payroll functions should be EBO certified.

Vetting of Firms and Designated Firm Individuals

Contractors must authorize a Primary Log-In ID Holder who has completed EBO on-line training to have access to the EBO system by completing and submitting the "Request For EBO System Log-In/Password Form" located on the MassDOT website at: <https://www.mass.gov/how-to/how-to-get-an-ebo-login>. Contractors must also agree to comply with the EBO system user agreement located on the MassDOT website.

All subcontracts entered into on a project must include language that identifies the submission and training requirements that the sub-contractor must perform. Sub-contractors will be approved by the respective District Office of MassDOT through the existing approval process. When new sub-contractors, who have not previously worked for MassDOT, are initially selected by a general contractor, the new sub-contractor must be approved by the District before taking the EBO on-line training module.

Interim Reporting Requirements

Until MassDOT is satisfied that the EBO system is fully operational and functioning as designed, contractors and sub-contractors will be required to submit certified payrolls manually. There will be a transition period where dual reporting, through manual and electronic submission, will be required. MassDOT, however, will notify contractors and sub-contractors when they may cease manual submission of certified payrolls.

*** END OF DOCUMENT ***

THIS PAGE IS INTENTIONALLY LEFT BLANK

DOCUMENT 00859

CONTRACTOR/SUBCONTRACTOR CERTIFICATION FORM ‡*The contractor shall submit this completed document 00859 to MassDOT for each subcontract.*_____
(Contractor) Date: __________
(Subcontractor) ☐ District Approved SubcontractorContract No: 134230 Project No. 613200 Federal Aid No.: NFALocation: SANDWICHProject Description: Bridge Preservation, S-04-008 (4BA) and S-04-011 (4B9), Chase Road over Route 6 (Mid-Cape Highway)

PART 1 CONTRACTOR CERTIFICATION: I hereby certify, as an authorized official of this company, that to the best of my knowledge, information and belief, the company is in compliance with all applicable federal and state laws, rules, and regulations governing fair labor and employment practices, that the company will not discriminate in their employment practices, that the company will make good faith efforts to comply with the minority employee and women employee workforce participation ratio goals and specific affirmative action steps contained in Contract Document 00820 The Commonwealth of Massachusetts Supplemental Equal Employment Opportunity, Non-Discrimination and Affirmative Action Program, and that the company will comply with the special provisions and documentation indicated below (as checked).

I further hereby certify, as an authorized official of this company, that the special provisions and documentation indicated below (as checked) have been or are included in, and made part of, the Subcontractor Agreement entered into with the firm named above.

☐ **This is not a Federally-aided construction project****Document #**

- ☐ 00718 –Participation By Minority Or Women's Business Enterprises and SDVOBE†
- ☐ 00761 –Certification Regarding Debarment, Suspension, Ineligibility, and Voluntary Exclusion
- ☐ 00820 – MA Supplemental Equal Employment Opportunity, Non-Discrimination, and Affirmative Action Program
- ☐ 00821 – Electronic Reporting Requirements, Civil Rights Programs, and Certified Payroll
- ☐ 00859 – Contractor/Subcontractor Certification Form (this document)
- ☐ 00860 – MA Employment Laws
- ☐ 00861 – Applicable State Wage Rates in the Contract Proposal**
- ☐ B00842 – MA Schedule of Participation By Minority or Women Business Enterprises (M/WBEs)†
- ☐ B00843 – MA Letter of Intent – M/WBEs†
 - ** Does not apply to Material Suppliers, unless performing work on-site
 - † Applies only if Subcontractor is a M/WBE; only include these forms for the particular M/WBE Entity
- ☐ B00844 - Schedule of Participation By SDVOBE
- ☐ B00845 - Letter of Intent – SDVOBE
- ☐ B00846 – M/WBE or SDVOBE Joint Check Arrangement Approval Form
- ☐ B00847 – Joint Venture Affidavit

☐ **This is a Federally-aided construction project (Federal Aid Number is present)****Document #**

- ☐ 00719 – Special Provisions for Participation by Disadvantaged Business Enterprises†
- ☐ 00760 - Form FHWA 1273 - Required Contract Provisions for Federal-Aid Construction Contracts
- ☐ 00820 – MA Supplemental Equal Employment Opportunity, Non-Discrimination and Affirmative Action Program
- ☐ 00821 – Electronic Reporting Requirements, Civil Rights Programs and Certified Payroll
- ☐ 00859 – Contractor/Subcontractor Certification Form (this document)
- ☐ 00860 – MA Employment Laws
- ☐ 00870 – Standard Federal Equal Employment Opportunity Construction Contract Specifications Executive Order 11246, (41 CFR Parts 60-4.2 and 60-4.3 (Solicitations and Equal Opportunity Clauses))*
- ☐ 00875 – Federal Trainee Special Provisions

- ☐ B00853 – Schedule of Participation by Disadvantaged Business Enterprise†
☐ B00854 – Letter of Intent – DBEs†
☐ B00855 – DBE Joint Check Arrangement Approval Form
☐ B00856 – Joint Venture Affidavit
☐ 00861/00880 - Applicable state and federal wage rates from Contract Proposal**

*Applicable only to Contracts or Subcontracts in excess of \$10,000

**Does not apply to Material Suppliers, unless performing work on-site

† Applies only if Subcontractor is a DBE; only include these forms for the particular DBE Entity

Signed this _____ Day of _____, 20____ Under The Pains And Penalties Of Perjury.

 (Print Name and Title)

 (Authorized Signature)

PART 2

PART 2 SUBCONTRACTOR CERTIFICATION: I hereby certify, as an authorized official of this company, that the required documents in Part 1 above were physically incorporated in our Agreement/Subcontract with the Contractor and give assurance that this company will fully comply or make every good faith effort to comply with the same. I further certify that:

1. This company recognizes that if this is a Federal-Aid Project, then this Contract is covered by the equal employment opportunity laws administered and enforced by the United States Department of Labor ("USDOL"), Office of Federal Contract Compliance Programs ("OFCCP"). By signing below, we acknowledge that this company has certain reporting obligations to the OFCCP, as specified by 41 CFR Part 60-4.2.
2. This company further acknowledges that any contractor with fifty (50) or more employees on a Federal-aid Contract with a value of fifty-thousand (\$50,000) dollars or more must annually file an EEO-1 Report (SF 100) to the EEOC, Joint Reporting Committee, on or before September 30th, each year, as specified by 41 CFR Part 60-1.7a.
3. For more information regarding the federal reporting requirements, please contact the USDOL, OFCCP Regional Office, at 1-646-264-3170 or EEO-1, Joint Reporting Committee at 1-866-286-6440.
4. This company ☐ has, ☐ has not, participated in a previous contract or subcontract subject to the Equal Opportunity clauses set forth in 41 CFR Part 60-4 and Executive Order 11246, and where required, has filed with the Joint Reporting Committee, the Director of the Office of Federal Contract Compliance Programs or the EEO Commission all reports due under the applicable filing requirements.
5. This company is in full compliance with applicable Federal and Commonwealth of Massachusetts laws, rules, and regulations and is not currently debarred or disqualified from bidding on or participating in construction contracts in any jurisdiction of the United States. See : <https://www.mass.gov/service-details/contractors-and-vendors-suspended-or-debarred-by-massdot>
6. This company is properly registered and in good standing with the Office of the Secretary of the Commonwealth.

Signed this _____ Day of _____, 20____, Under The Pains And Penalties Of Perjury.

Firm: _____

Address: _____

 (Print Name and Title)

Telephone Number: _____

Federal I.D. Number: _____

 (Authorized Signature)

Estimated Start Date: _____

Estimated Completion Date: _____

Estimated Dollar Amount: _____

 (Date)

DOCUMENT 00860

COMMONWEALTH OF MASSACHUSETTS PUBLIC EMPLOYMENT LAWS

Revised February 20, 2019

The Contractor's attention is directed to Massachusetts General Laws, Chapter 149, Sections 26 through 27H, and 150A. This contract is considered to fall within the ambit of that law, which provides that in general, the Prevailing Rate or Total Rate must be paid to employees working on projects funded by the Commonwealth of Massachusetts or any political subdivision including Massachusetts Department of Transportation (MassDOT).

A Federal Aid project is also subject to the Federal Minimum Wage Rate law for construction. When comparing a state minimum wage rate, monitored by the Massachusetts Attorney General, versus federal minimum wage rate, monitored by the U.S. Department of Labor Wage and Hour Division, for a particular job classification the higher wage is at all times to be paid to the affected employee.

Every contractor or subcontractor engaged in this contract to which sections twenty-seven and twenty-seven A apply will keep a true and accurate record of all mechanics and apprentices, teamsters, chauffeurs and laborers employed thereon, showing the name, address and occupational classification of each such employee on this contract, and the hours worked by, and the wages paid to, each such employee, and shall furnish to the MassDOT's Resident Engineer, on a weekly basis, a copy of said record, in a form approved by MassDOT and in accordance with M.G.L. c. 149, § 27B, signed by the employer or his/her authorized agent under the penalties of perjury.

Each such contractor or subcontractor shall preserve its payroll records for a period of three years from the date of completion of the contract.

The Prevailing Wage Rate generally includes the following:

Minimum Hourly Wage + Employer Contributions to Benefit Plans = Prevailing Wage Rate or Total Rate

Any employer who does not make contributions to Benefit Plans must pay the total Prevailing Wage Rate directly to the employee.

Any deduction from the Prevailing Wage Rate or Total Rate for contributions to benefit plans can only be for a Health & Welfare, Pension, or Supplementary Unemployment plan meeting the requirements of the Employee Retirement Income Security Act (ERISA) of 1974. The maximum allowable deduction for these benefits from the prevailing wage rate cannot be greater than the amount allowed by Executive Office of Labor (EOL) for the specified benefits. Any additional expense of providing benefits to the employees is to be borne by the employer and cannot be deducted from the Minimum Hourly Wage. If the employer's benefit expense is less than that so provided by EOL the difference will be paid directly to the employee. The rate established must be paid to all employees who perform work on the project.

When an employer makes deductions from the Minimum Hourly Wage for an employee's contribution to social security, state taxes, federal taxes, and/or other contribution programs, allowed by law, the employer shall furnish each employee a suitable pay slip, check stub or envelope notifying the employee of the amount of the deductions.

No contractor or subcontractor contracting for any part of the contract week shall require or permit any laborer or mechanic to be employed on such work in excess of forty hours in any workweek unless such laborer or mechanic receives compensation at a rate not less than one and one-half times his basic rate of pay for all hours worked in excess of forty hours in such workweek, whichever is the greater number of overtime hours.

Apprentice Rates are permitted only when there is an Apprentice Agreement registered with the Massachusetts Division of Apprentice Training in accordance with M.G.L. c. 23, § 11E-11L.

The Prevailing Wage Rates issued for each project shall be the rates paid for the entire project. The Prevailing Wage Rates must be posted on the job site at all times and be visible from a public way.

In addition, each such contractor and subcontractor shall furnish to the MassDOT's Resident Engineer, within fifteen days after completion of its portion of the work, a statement, executed by the contractor or subcontractor or by any authorized officer or employee of the contractor or subcontractor who supervises the payment of wages, in the following form:

STATEMENT OF COMPLIANCE

Date: _____

I, _____ do hereby state:
(Name of signatory party) (Title)

That I pay or supervise the payment of the persons employed by:

(Contractor or Subcontractor)

on the _____
(MassDOT Project Location and Contract Number)

and that all mechanics and apprentices, teamsters, chauffeurs and laborers employed on said project have been paid in accordance with wages determined under the provisions of sections twenty-six and twenty-seven of chapter one hundred and forty-nine of the General Laws.

Signature _____

Title _____

The above-mentioned copies of payroll records and statements of compliance shall be available for inspection by any interested party filing a written request to the MassDOT's Resident Engineer for such inspection and copying.

Massachusetts General Laws c. 149, §27, requires annual updates to prevailing wage schedules for all public construction contracts lasting longer than one year. MassDOT will request the required updates and furnish them to the Contractor. The Contractor is required to pay no less than the wage rates indicated on the annual updated wage schedules.

MassDOT will request the updates no later than two weeks before the anniversary of the Notice to Proceed date of the contract to allow for adequate processing by the Department of Labor Standards (DLS). The effective date for the new rates will be the anniversary date of the contract (i.e. the notice to proceed date), regardless of the date of issuance on the schedule from DLS.

All bidders are cautioned that the aforementioned laws require that employers pay to covered employees no less than the applicable minimum wages. In addition, the same laws require that the applicable prevailing wages become incorporated as part of this contract. The prevailing minimum wage law establishes serious civil and criminal penalties for violations, including imprisonment and exclusion from future public contracts. Bidders are cautioned to carefully read the relevant sections of the Massachusetts General Laws.

*** END OF DOCUMENT ***

DOCUMENT 00861

STATE PREVAILING WAGE RATES

THIS PAGE IS INTENTIONALLY LEFT BLANK



**THE COMMONWEALTH OF MASSACHUSETTS
EXECUTIVE OFFICE OF LABOR AND WORKFORCE DEVELOPMENT
DEPARTMENT OF LABOR STANDARDS
Prevailing Wage Rates**

MAURA HEALEY
Governor

KIM DRISCOLL
Lt. Governor

**As determined by the Director under the provisions of the
Massachusetts General Laws, Chapter 149, Sections 26 to 27H**

LAUREN JONES
Secretary
MICHAEL FLANAGAN
Director

Awarding Authority:	Massachusetts Highway	City/Town:	SANDWICH
Contract Number:	134230		
Description of Work:	SANDWICH – Bridge Preservation, S-04-008 (4BA) and S-04-011 (4B9), Chase Road over Route 6 (Mid-Cape Highway)		
Job Location:	Chase Road over Route 6 (Mid-Cape Highway)		

Information about Prevailing Wage Schedules for Awarding Authorities and Contractors

- The wage rates will remain in effect for the duration of the project, except in the case of multi-year public construction projects. For construction projects lasting longer than one year, awarding authorities must request an updated wage schedule no later than two weeks before the anniversary of the date the contract was executed by the awarding authority and the general contractor. For multi-year CM AT RISK projects, the awarding authority must request an annual update no later than two weeks before the anniversary date, determined as the earlier of: (a) the execution date of the GMP Amendment, or (b) the execution date of the first amendment to permit procurement of construction services. The updated wage schedule must be provided to all contractors, including general and sub-contractors, working on the construction project.
- This annual update requirement is generally not applicable to 27F “rental of equipment” contracts. For such contracts, the prevailing wage rates issued by DLS shall remain in effect for the duration of the contract term. However, if the prevailing wage rate sheet issued does not contain wage rates for each year covered by the contract term, the Awarding Authority must request updated rate sheets from DLS and provide them to the contractor to ensure the correct rates are being paid throughout the duration of the contract. Additionally, if an Awarding Authority exercises an option to renew or extend the contract term, they must request updated rate sheets from DLS and provide them to the contractor.
- This wage schedule applies only to the specific project referenced at the top of this page and uniquely identified by the “Wage Request Number” on all pages of this schedule.
- An Awarding Authority must request an updated wage schedule if it has not opened bids or selected a contractor within 90 days of the date of issuance of the wage schedule. For CM AT RISK projects (bid pursuant to G.L. c.149A), the earlier of: (a) the execution date of the GMP Amendment, or (b) the bid for the first construction scope of work must be within 90-days of the wage schedule issuance date.
- The wage schedule shall be incorporated in any advertisement or call for bids for the project as required by M.G.L. c. 149, § 27. The wage schedule shall be made a part of the contract awarded for the project. The wage schedule must be posted in a conspicuous place at the work site for the life of the project in accordance with M.G.L. c. 149 § 27. The wages listed on the wage schedule must be paid to employees performing construction work on the project whether they are employed by the prime contractor, a filed sub-bidder, or a sub-contractor.
- Apprentices working on the project are required to be registered with the Massachusetts Division of Apprentice Standards (DAS). Apprentices must keep their apprentice identification card on their persons during all work hours on the project. An apprentice registered with DAS may be paid the lower apprentice wage rate at the applicable step as provided on the prevailing wage schedule. **Any apprentice not registered with DAS regardless of whether they are registered with another federal, state, local, or private agency must be paid the journeyworker's rate.**
- Every contractor or subcontractor working on the construction project must submit weekly payroll reports and a Statement of Compliance directly to the awarding authority by mail or email and keep them on file for three years. Each weekly payroll report must contain: the employee’s name, address, occupational classification, hours worked, and wages paid. Do not submit weekly payroll reports to DLS. For a sample payroll reporting form go to <http://www.mass.gov/dols/pw>.
- Contractors with questions about the wage rates or classifications included on the wage schedule have an affirmative obligation to inquire with DLS at (617) 626-6953.
- Contractors must obtain the wage schedules from awarding authorities. Failure of a contractor or subcontractor to pay the prevailing wage rates listed on the wage schedule to all employees who perform construction work on the project is a violation of the law and subjects the contractor or subcontractor to civil and criminal penalties.
- Employees not receiving the prevailing wage rate set forth on the wage schedule may file a complaint with the Fair Labor Division of the office of the Attorney General at (617) 727-3465.

Construction

Classification	Effective Date	Base Wage	Health	Pension	Annuity	Supplemental Unemployment	Total Rate
(2 AXLE) DRIVER - EQUIPMENT	1/1/2026	\$40.95	\$16.17	\$21.78	\$0.00	\$0.00	\$78.90
TEAMSTERS JOINT COUNCIL NO. 10	6/1/2026	\$41.95	\$16.17	\$21.78	\$0.00	\$0.00	\$79.90
TEAMSTERS JOINT COUNCIL NO. 10 ZONE B	12/1/2026	\$41.95	\$16.17	\$23.52	\$0.00	\$0.00	\$81.64
	1/1/2027	\$41.95	\$16.77	\$23.52	\$0.00	\$0.00	\$82.24
(3 AXLE) DRIVER - EQUIPMENT	1/1/2026	\$41.02	\$16.17	\$21.78	\$0.00	\$0.00	\$78.97
TEAMSTERS JOINT COUNCIL NO. 10	6/1/2026	\$42.02	\$16.17	\$21.78	\$0.00	\$0.00	\$79.97
TEAMSTERS JOINT COUNCIL NO. 10 ZONE B	12/1/2026	\$42.02	\$16.17	\$23.52	\$0.00	\$0.00	\$81.71
	1/1/2027	\$42.02	\$16.77	\$23.52	\$0.00	\$0.00	\$82.31
(4 & 5 AXLE) DRIVER - EQUIPMENT	1/1/2026	\$41.14	\$16.17	\$21.78	\$0.00	\$0.00	\$79.09
TEAMSTERS JOINT COUNCIL NO. 10	6/1/2026	\$42.14	\$16.17	\$21.78	\$0.00	\$0.00	\$80.09
TEAMSTERS JOINT COUNCIL NO. 10 ZONE B	12/1/2026	\$42.14	\$16.17	\$23.52	\$0.00	\$0.00	\$81.83
	1/1/2027	\$42.14	\$16.77	\$23.52	\$0.00	\$0.00	\$82.43
ADS/SUBMERSIBLE PILOT	8/1/2024	\$117.16	\$10.08	\$11.62	\$12.67	\$0.00	\$151.53
PILE DRIVER LOCAL 56							
PILE DRIVER LOCAL 56 (ZONE 2)							
For apprentice rates see "Apprentice- PILE DRIVER"							
AIR TRACK OPERATOR	12/1/2025	\$41.22	\$10.65	\$9.75	\$9.11	\$0.00	\$70.73
LABORERS	6/1/2026	\$42.66	\$10.65	\$9.75	\$9.11	\$0.00	\$72.17
LABORERS - ZONE 2	12/1/2026	\$44.10	\$10.65	\$9.75	\$9.11	\$0.00	\$73.61
	6/1/2027	\$45.55	\$10.65	\$9.75	\$9.11	\$0.00	\$75.06
	12/1/2027	\$47.00	\$10.65	\$9.75	\$9.11	\$0.00	\$76.51
	6/1/2028	\$48.50	\$10.65	\$9.75	\$9.11	\$0.00	\$78.01
	12/1/2028	\$50.00	\$10.65	\$9.75	\$9.11	\$0.00	\$79.51
For apprentice rates see "Apprentice- LABORER"							
AIR TRACK OPERATOR (HEAVY & HIGHWAY)	12/1/2025	\$41.22	\$10.65	\$9.75	\$9.21	\$0.00	\$70.83
LABORERS	6/1/2026	\$42.66	\$10.65	\$9.75	\$9.21	\$0.00	\$72.27
LABORERS - ZONE 2 (HEAVY & HIGHWAY)	12/1/2026	\$44.10	\$10.65	\$9.75	\$9.21	\$0.00	\$73.71
For apprentice rates see "Apprentice- LABORER (Heavy and Highway)"							
ASBESTOS WORKER (PIPES & TANKS)	12/1/2025	\$44.80	\$14.50	\$4.30	\$6.75	\$0.00	\$70.35
HEAT & FROST INSULATORS LOCAL 6							
HEAT & FROST INSULATORS LOCAL 6 (SOUTHERN MASS)							
ASPHALT RAKER	12/1/2025	\$40.72	\$10.65	\$9.75	\$9.11	\$0.00	\$70.23
LABORERS	6/1/2026	\$42.16	\$10.65	\$9.75	\$9.11	\$0.00	\$71.67
LABORERS - ZONE 2	12/1/2026	\$43.60	\$10.65	\$9.75	\$9.11	\$0.00	\$73.11
	6/1/2027	\$45.05	\$10.65	\$9.75	\$9.11	\$0.00	\$74.56
	12/1/2027	\$46.50	\$10.65	\$9.75	\$9.11	\$0.00	\$76.01
	6/1/2028	\$48.00	\$10.65	\$9.75	\$9.11	\$0.00	\$77.51
	12/1/2028	\$49.50	\$10.65	\$9.75	\$9.11	\$0.00	\$79.01
For apprentice rates see "Apprentice- LABORER"							
ASPHALT RAKER (HEAVY & HIGHWAY)	12/1/2025	\$40.72	\$10.65	\$9.75	\$9.21	\$0.00	\$70.33
LABORERS	6/1/2026	\$42.16	\$10.65	\$9.75	\$9.21	\$0.00	\$71.77
LABORERS - ZONE 2 (HEAVY & HIGHWAY)	12/1/2026	\$43.60	\$10.65	\$9.75	\$9.21	\$0.00	\$73.21

Construction

Classification	Effective Date	Base Wage	Health	Pension	Annuity	Supplemental Unemployment	Total Rate
For apprentice rates see "Apprentice- LABORER (Heavy and Highway)							
ASPHALT/CONCRETE/CRUSHER PLANT-ON SITE	12/1/2025	\$58.68	\$16.55	\$13.35	\$3.25	\$0.00	\$91.83
OPERATING ENGINEERS LOCAL 4	6/1/2026	\$59.98	\$16.55	\$13.35	\$3.25	\$0.00	\$93.13
OPERATING ENGINEERS LOCAL 4	12/1/2026	\$61.43	\$16.55	\$13.35	\$3.25	\$0.00	\$94.58
For apprentice rates see "Apprentice- OPERATING ENGINEERS"							
BACKHOE/FRONT-END LOADER	12/1/2025	\$58.68	\$16.55	\$13.35	\$3.25	\$0.00	\$91.83
OPERATING ENGINEERS LOCAL 4	6/1/2026	\$59.98	\$16.55	\$13.35	\$3.25	\$0.00	\$93.13
OPERATING ENGINEERS LOCAL 4	12/1/2026	\$61.43	\$16.55	\$13.35	\$3.25	\$0.00	\$94.58
For apprentice rates see "Apprentice- OPERATING ENGINEERS"							
BARCO-TYPE JUMPING TAMPER	12/1/2025	\$40.72	\$10.65	\$9.75	\$9.11	\$0.00	\$70.23
LABORERS	6/1/2026	\$42.16	\$10.65	\$9.75	\$9.11	\$0.00	\$71.67
LABORERS - ZONE 2	12/1/2026	\$43.60	\$10.65	\$9.75	\$9.11	\$0.00	\$73.11
	6/1/2027	\$45.05	\$10.65	\$9.75	\$9.11	\$0.00	\$74.56
	12/1/2027	\$46.50	\$10.65	\$9.75	\$9.11	\$0.00	\$76.01
	6/1/2028	\$48.00	\$10.65	\$9.75	\$9.11	\$0.00	\$77.51
	12/1/2028	\$49.50	\$10.65	\$9.75	\$9.11	\$0.00	\$79.01
For apprentice rates see "Apprentice- LABORER"							
BLOCK PAVER, RAMMER / CURB SETTER	12/1/2025	\$41.22	\$10.65	\$9.75	\$9.11	\$0.00	\$70.73
LABORERS	6/1/2026	\$42.66	\$10.65	\$9.75	\$9.11	\$0.00	\$72.17
LABORERS - ZONE 2	12/1/2026	\$44.10	\$10.65	\$9.75	\$9.11	\$0.00	\$73.61
	6/1/2027	\$45.55	\$10.65	\$9.75	\$9.11	\$0.00	\$75.06
	12/1/2027	\$47.00	\$10.65	\$9.75	\$9.11	\$0.00	\$76.51
	6/1/2028	\$48.50	\$10.65	\$9.75	\$9.11	\$0.00	\$78.01
	12/1/2028	\$50.00	\$10.65	\$9.75	\$9.11	\$0.00	\$79.51
For apprentice rates see "Apprentice- LABORER"							
BLOCK PAVER, RAMMER / CURB SETTER (HEAVY & HIGHWAY)	12/1/2025	\$41.22	\$10.65	\$9.75	\$9.21	\$0.00	\$70.83
LABORERS	6/1/2026	\$42.66	\$10.65	\$9.75	\$9.21	\$0.00	\$72.27
LABORERS - ZONE 2 (HEAVY & HIGHWAY)	12/1/2026	\$44.10	\$10.65	\$9.75	\$9.21	\$0.00	\$73.71
For apprentice rates see "Apprentice- LABORER (Heavy and Highway)							
BOILER MAKER	1/1/2024	\$48.12	\$7.07	\$14.60	\$6.00	\$0.00	\$75.79
BOILERMAKERS LOCAL 29							
BOILERMAKERS LOCAL 29							

Apprentice: BOILER MAKER							
Effective Date: 1/1/2024							
Step	Percent	Apprentice Base Wage	Health	Pension	Annuity	Supplemental Unemployment	Total Rate
1	65.00	\$31.28	\$7.07	\$9.32	\$3.90	\$0.00	\$51.57
2	65.00	\$31.28	\$7.07	\$9.32	\$3.90	\$0.00	\$51.57
3	70.00	\$33.68	\$7.07	\$10.03	\$4.20	\$0.00	\$54.98
4	75.00	\$36.09	\$7.07	\$10.74	\$4.50	\$0.00	\$58.40
5	80.00	\$38.50	\$7.07	\$11.45	\$4.80	\$0.00	\$61.82
6	85.00	\$40.90	\$7.07	\$12.18	\$5.10	\$0.00	\$65.25

Construction

Classification	Effective Date	Base Wage	Health	Pension	Annuity	Supplemental Unemployment	Total Rate
Apprentice: BOILER MAKER Effective Date: 1/1/2024							
Step	Percent	Apprentice Base Wage	Health	Pension	Annuity	Supplemental Unemployment	Total Rate
7	90.00	\$43.31	\$7.07	\$12.88	\$5.40	\$0.00	\$68.66
8	95.00	\$45.71	\$7.07	\$13.62	\$5.70	\$0.00	\$72.10
Apprentice to Journeyworker Ratio: 1:4							
BRICK/STONE/ARTIFICIAL MASONRY (INCL. MASONRY WATERPROOFING)	2/1/2026	\$67.95	\$12.84	\$15.57	\$8.02	\$0.00	\$104.38
BRICKLAYERS LOCAL 3	8/1/2026	\$70.15	\$12.84	\$15.57	\$8.02	\$0.00	\$106.58
BRICKLAYERS LOCAL 3 (NEW BEDFORD)	2/1/2027	\$71.55	\$12.84	\$15.57	\$8.02	\$0.00	\$107.98
Apprentice: BRICK/STONE/ARTIFICIAL MASONRY (INCL. MASONRY WATERPROOFING) Effective Date: 2/1/2026							
Step	Percent	Apprentice Base Wage	Health	Pension	Annuity	Supplemental Unemployment	Total Rate
1	50.00	\$33.98	\$12.84	\$15.57	\$8.02	\$0.00	\$70.41
2	60.00	\$40.77	\$12.84	\$15.57	\$8.02	\$0.00	\$77.20
3	70.00	\$47.57	\$12.84	\$15.57	\$8.02	\$0.00	\$84.00
4	80.00	\$54.36	\$12.84	\$15.57	\$8.02	\$0.00	\$90.79
5	90.00	\$61.16	\$12.84	\$15.57	\$8.02	\$0.00	\$97.59
Apprentice: BRICK/STONE/ARTIFICIAL MASONRY (INCL. MASONRY WATERPROOFING) Effective Date: 8/1/2026							
Step	Percent	Apprentice Base Wage	Health	Pension	Annuity	Supplemental Unemployment	Total Rate
1	50.00	\$35.08	\$12.84	\$15.57	\$8.02	\$0.00	\$71.51
2	60.00	\$42.09	\$12.84	\$15.57	\$8.02	\$0.00	\$78.52
3	70.00	\$49.11	\$12.84	\$15.57	\$8.02	\$0.00	\$85.54
4	80.00	\$56.12	\$12.84	\$15.57	\$8.02	\$0.00	\$92.55
5	90.00	\$63.14	\$12.84	\$15.57	\$8.02	\$0.00	\$99.57
Apprentice to Journeyworker Ratio: 1:5							
BULLDOZER/GRADER/SCRAPER	12/1/2025	\$58.02	\$16.55	\$13.35	\$3.25	\$0.00	\$91.17
OPERATING ENGINEERS LOCAL 4	6/1/2026	\$59.30	\$16.55	\$13.35	\$3.25	\$0.00	\$92.45
OPERATING ENGINEERS LOCAL 4	12/1/2026	\$60.74	\$16.55	\$13.35	\$3.25	\$0.00	\$93.89
For apprentice rates see "Apprentice- OPERATING ENGINEERS"							
CAISSON & UNDERPINNING BOTTOM MAN	12/1/2025	\$49.10	\$10.65	\$9.75	\$9.80	\$0.00	\$79.30
LABORERS	6/1/2026	\$50.65	\$10.65	\$9.75	\$9.80	\$0.00	\$80.85
LABORERS - FOUNDATION AND MARINE	12/1/2026	\$52.15	\$10.65	\$9.75	\$9.80	\$0.00	\$82.35
For apprentice rates see "Apprentice- LABORER"							
CAISSON & UNDERPINNING LABORER	12/1/2025	\$47.95	\$10.65	\$9.75	\$9.80	\$0.00	\$78.15
LABORERS	6/1/2026	\$49.50	\$10.65	\$9.75	\$9.80	\$0.00	\$79.70

Construction

Classification	Effective Date	Base Wage	Health	Pension	Annuity	Supplemental Unemployment	Total Rate
LABORERS - FOUNDATION AND MARINE	12/1/2026	\$51.00	\$10.65	\$9.75	\$9.80	\$0.00	\$81.20
For apprentice rates see "Apprentice- LABORER"							
CAISSON & UNDERPINNING TOP MAN	12/1/2025	\$48.28	\$10.65	\$9.75	\$9.80	\$0.00	\$78.48
LABORERS	6/1/2026	\$49.83	\$10.65	\$9.75	\$9.80	\$0.00	\$80.03
LABORERS - FOUNDATION AND MARINE	12/1/2026	\$51.33	\$10.65	\$9.75	\$9.80	\$0.00	\$81.53
For apprentice rates see "Apprentice- LABORER"							
CARBIDE CORE DRILL OPERATOR	12/1/2025	\$40.72	\$10.65	\$9.75	\$9.11	\$0.00	\$70.23
LABORERS	6/1/2026	\$42.16	\$10.65	\$9.75	\$9.11	\$0.00	\$71.67
LABORERS - ZONE 2	12/1/2026	\$43.60	\$10.65	\$9.75	\$9.11	\$0.00	\$73.11
	6/1/2027	\$45.05	\$10.65	\$9.75	\$9.11	\$0.00	\$74.56
	12/1/2027	\$46.50	\$10.65	\$9.75	\$9.11	\$0.00	\$76.01
	6/1/2028	\$48.00	\$10.65	\$9.75	\$9.11	\$0.00	\$77.51
	12/1/2028	\$49.50	\$10.65	\$9.75	\$9.11	\$0.00	\$79.01
For apprentice rates see "Apprentice- LABORER"							
CARPENTER	3/1/2026	\$50.85	\$11.08	\$11.47	\$8.50	\$0.00	\$81.90
CARPENTERS	9/1/2026	\$52.10	\$11.08	\$11.47	\$8.50	\$0.00	\$83.15
CARPENTERS -ZONE 2 (Eastern Massachusetts)	3/1/2027	\$53.35	\$11.08	\$11.47	\$8.50	\$0.00	\$84.40

Apprentice: CARPENTER**Effective Date: 3/1/2026**

Step	Percent	Apprentice Base Wage	Health	Pension	Annuity	Supplemental Unemployment	Total Rate
1	45.00	\$22.88	\$11.08	\$0.00	\$1.73	\$0.00	\$35.69
2	45.00	\$22.88	\$11.08	\$0.00	\$1.73	\$0.00	\$35.69
3	55.00	\$27.97	\$11.08	\$0.00	\$3.40	\$0.00	\$42.45
4	55.00	\$27.97	\$11.08	\$0.00	\$3.40	\$0.00	\$42.45
5	70.00	\$35.60	\$11.08	\$11.41	\$5.10	\$0.00	\$63.19
6	70.00	\$35.60	\$11.08	\$11.41	\$5.10	\$0.00	\$63.19
7	80.00	\$40.68	\$11.08	\$11.44	\$6.80	\$0.00	\$70.00
8	80.00	\$40.68	\$11.08	\$11.44	\$6.80	\$0.00	\$70.00

Apprentice: CARPENTER**Effective Date: 9/1/2026**

Step	Percent	Apprentice Base Wage	Health	Pension	Annuity	Supplemental Unemployment	Total Rate
1	45.00	\$23.45	\$11.08	\$0.00	\$1.73	\$0.00	\$36.26
2	45.00	\$23.45	\$11.08	\$0.00	\$1.73	\$0.00	\$36.26
3	55.00	\$28.66	\$11.08	\$0.00	\$3.40	\$0.00	\$43.14
4	55.00	\$28.66	\$11.08	\$0.00	\$3.40	\$0.00	\$43.14
5	70.00	\$36.47	\$11.08	\$11.41	\$5.10	\$0.00	\$64.06
6	70.00	\$36.47	\$11.08	\$11.41	\$5.10	\$0.00	\$64.06
7	80.00	\$41.68	\$11.08	\$11.44	\$6.80	\$0.00	\$71.00
8	80.00	\$41.68	\$11.08	\$11.44	\$6.80	\$0.00	\$71.00

Apprentice to Journeyworker Ratio: 1:5

Construction

Classification	Effective Date	Base Wage	Health	Pension	Annuity	Supplemental Unemployment	Total Rate
CARPENTER WOOD FRAME	10/1/2025	\$27.37	\$7.38	\$4.47	\$1.00	\$0.00	\$40.22
CARPENTERS	10/1/2026	\$28.47	\$7.38	\$4.47	\$1.00	\$0.00	\$41.32
CARPENTERS-ZONE 3 (Wood Frame)							
All Aspects of New Wood Frame Work							

Apprentice: CARPENTER WOOD FRAME							
Effective Date: 10/1/2025							
Step	Percent	Apprentice Base Wage	Health	Pension	Annuity	Supplemental Unemployment	Total Rate
1	60.00	\$16.42	\$7.38	\$0.00	\$0.00	\$0.00	\$23.80
2	60.00	\$16.42	\$7.38	\$0.00	\$0.00	\$0.00	\$23.80
3	65.00	\$17.79	\$7.38	\$0.00	\$1.00	\$0.00	\$26.17
4	70.00	\$19.16	\$7.38	\$0.00	\$1.00	\$0.00	\$27.54
5	75.00	\$20.53	\$7.38	\$3.80	\$1.00	\$0.00	\$32.71
6	80.00	\$21.90	\$7.38	\$3.80	\$1.00	\$0.00	\$34.08
7	85.00	\$23.26	\$7.38	\$3.80	\$1.00	\$0.00	\$35.44
8	90.00	\$24.63	\$7.38	\$3.80	\$1.00	\$0.00	\$36.81

Apprentice: CARPENTER WOOD FRAME							
Effective Date: 10/1/2026							
Step	Percent	Apprentice Base Wage	Health	Pension	Annuity	Supplemental Unemployment	Total Rate
1	60.00	\$17.08	\$7.38	\$0.00	\$0.00	\$0.00	\$24.46
2	60.00	\$17.08	\$7.38	\$0.00	\$0.00	\$0.00	\$24.46
3	65.00	\$18.51	\$7.38	\$0.00	\$1.00	\$0.00	\$26.89
4	70.00	\$19.93	\$7.38	\$0.00	\$1.00	\$0.00	\$28.31
5	75.00	\$21.35	\$7.38	\$3.80	\$1.00	\$0.00	\$33.53
6	80.00	\$22.78	\$7.38	\$3.80	\$1.00	\$0.00	\$34.96
7	85.00	\$24.20	\$7.38	\$3.80	\$1.00	\$0.00	\$36.38
8	90.00	\$25.62	\$7.38	\$3.80	\$1.00	\$0.00	\$37.80

Apprentice to Journeyworker Ratio: 1:5

CEMENT MASONRY/PLASTERING	1/1/2026	\$53.24	\$13.35	\$16.43	\$7.78	\$1.80	\$92.60
PLASTERERS AND CEMENT MASONS LOCAL 534	7/1/2026	\$54.49	\$13.35	\$16.43	\$7.78	\$1.80	\$93.85
Plasterers and Cement Masons - Zone 1	1/1/2027	\$55.94	\$13.35	\$16.43	\$7.78	\$1.80	\$95.30
	7/1/2027	\$57.29	\$13.35	\$16.43	\$7.78	\$1.80	\$96.65
	1/1/2028	\$58.64	\$13.35	\$16.43	\$7.78	\$1.80	\$98.00

Apprentice: CEMENT MASONRY/PLASTERING							
Effective Date: 1/1/2026							
Step	Percent	Apprentice Base Wage	Health	Pension	Annuity	Supplemental Unemployment	Total Rate
1	50.00	\$26.62	\$13.35	\$16.43	\$0.00	\$0.00	\$56.40
2	60.00	\$31.94	\$13.35	\$16.43	\$7.78	\$1.80	\$71.30
3	65.00	\$34.61	\$13.35	\$16.43	\$7.78	\$1.80	\$73.97
4	70.00	\$37.27	\$13.35	\$16.43	\$7.78	\$1.80	\$76.63

Construction

Classification	Effective Date	Base Wage	Health	Pension	Annuity	Supplemental Unemployment	Total Rate
Apprentice: CEMENT MASONRY/PLASTERING							
Effective Date: 1/1/2026							
Step	Percent	Apprentice Base Wage	Health	Pension	Annuity	Supplemental Unemployment	Total Rate
5	75.00	\$39.93	\$13.35	\$16.43	\$7.78	\$1.80	\$79.29
6	80.00	\$42.59	\$13.35	\$16.43	\$7.78	\$1.80	\$81.95
7	90.00	\$47.92	\$13.35	\$16.43	\$0.00	\$0.00	\$77.70
Apprentice: CEMENT MASONRY/PLASTERING							
Effective Date: 7/1/2026							
Step	Percent	Apprentice Base Wage	Health	Pension	Annuity	Supplemental Unemployment	Total Rate
1	50.00	\$27.25	\$13.35	\$16.43	\$0.00	\$0.00	\$57.03
2	60.00	\$32.69	\$13.35	\$16.43	\$7.78	\$1.80	\$72.05
3	65.00	\$35.42	\$13.35	\$16.43	\$7.78	\$1.80	\$74.78
4	70.00	\$38.14	\$13.35	\$16.43	\$7.78	\$1.80	\$77.50
5	75.00	\$40.87	\$13.35	\$16.43	\$7.78	\$1.80	\$80.23
6	80.00	\$43.59	\$13.35	\$16.43	\$7.78	\$1.80	\$82.95
7	90.00	\$49.04	\$13.35	\$0.00	\$7.78	\$0.00	\$70.17
Apprentice to Journeyworker Ratio: 1:5							
CHAIN SAW OPERATOR	12/1/2025	\$40.72	\$10.65	\$9.75	\$9.11	\$0.00	\$70.23
LABORERS	6/1/2026	\$42.16	\$10.65	\$9.75	\$9.11	\$0.00	\$71.67
LABORERS - ZONE 2	12/1/2026	\$43.60	\$10.65	\$9.75	\$9.11	\$0.00	\$73.11
	6/1/2027	\$45.05	\$10.65	\$9.75	\$9.11	\$0.00	\$74.56
	12/1/2027	\$46.50	\$10.65	\$9.75	\$9.11	\$0.00	\$76.01
	6/1/2028	\$48.00	\$10.65	\$9.75	\$9.11	\$0.00	\$77.51
	12/1/2028	\$49.50	\$10.65	\$9.75	\$9.11	\$0.00	\$79.01
For apprentice rates see "Apprentice- LABORER"							
CLAM SHELLS/SLURRY BUCKETS/HEADING MACHINES	12/1/2025	\$59.88	\$16.55	\$13.35	\$3.25	\$0.00	\$93.03
OPERATING ENGINEERS LOCAL 4	6/1/2026	\$61.21	\$16.55	\$13.35	\$3.25	\$0.00	\$94.36
OPERATING ENGINEERS LOCAL 4	12/1/2026	\$62.69	\$16.55	\$13.35	\$3.25	\$0.00	\$95.84
For apprentice rates see "Apprentice- OPERATING ENGINEERS"							
COMPRESSOR OPERATOR	12/1/2025	\$37.37	\$16.55	\$13.35	\$3.25	\$0.00	\$70.52
OPERATING ENGINEERS LOCAL 4	6/1/2026	\$38.23	\$16.55	\$13.35	\$3.25	\$0.00	\$71.38
OPERATING ENGINEERS LOCAL 4	12/1/2026	\$39.18	\$16.55	\$13.35	\$3.25	\$0.00	\$72.33
For apprentice rates see "Apprentice- OPERATING ENGINEERS"							
DELEADER (BRIDGE)	1/1/2026	\$59.56	\$10.35	\$12.00	\$12.60	\$0.00	\$94.51
PAINTERS LOCAL 35							
PAINTERS LOCAL 35 - ZONE 2							

Construction

Classification	Effective Date	Base Wage	Health	Pension	Annuity	Supplemental Unemployment	Total Rate
Apprentice: DELEADER (BRIDGE) Effective Date: 1/1/2026							
Step	Percent	Apprentice Base Wage	Health	Pension	Annuity	Supplemental Unemployment	Total Rate
1	50.00	\$29.78	\$10.35	\$0.00	\$0.00	\$0.00	\$40.13
2	55.00	\$32.76	\$10.35	\$0.00	\$6.93	\$0.00	\$50.04
3	60.00	\$35.74	\$10.35	\$0.00	\$7.56	\$0.00	\$53.65
4	65.00	\$38.71	\$10.35	\$0.00	\$8.19	\$0.00	\$57.25
5	70.00	\$41.69	\$10.35	\$12.00	\$8.82	\$0.00	\$72.86
6	75.00	\$44.67	\$10.35	\$12.00	\$9.45	\$0.00	\$76.47
7	80.00	\$47.65	\$10.35	\$12.00	\$10.08	\$0.00	\$80.08
8	90.00	\$53.60	\$10.35	\$12.00	\$11.34	\$0.00	\$87.29
Apprentice to Journeyworker Ratio: 1:1							
DEMO: ADZEMAN	12/1/2025	\$48.00	\$10.65	\$9.75	\$9.65	\$0.00	\$78.05
LABORERS	6/1/2026	\$49.55	\$10.65	\$9.75	\$9.65	\$0.00	\$79.60
LABORERS - ZONE 2	12/7/2026	\$51.05	\$10.65	\$9.75	\$9.65	\$0.00	\$81.10
	6/7/2027	\$52.65	\$10.65	\$9.75	\$9.65	\$0.00	\$82.70
	12/6/2027	\$54.25	\$10.65	\$9.75	\$9.65	\$0.00	\$84.30
	6/5/2028	\$55.93	\$10.65	\$9.75	\$9.65	\$0.00	\$85.98
	12/4/2028	\$57.60	\$10.65	\$9.75	\$9.65	\$0.00	\$87.65
For apprentice rates see "Apprentice- LABORER"							
DEMO: BACKHOE/LOADER/HAMMER OPERATOR	12/1/2025	\$49.00	\$10.65	\$9.75	\$9.65	\$0.00	\$79.05
LABORERS	6/1/2026	\$50.55	\$10.65	\$9.75	\$9.65	\$0.00	\$80.60
LABORERS - ZONE 2	12/7/2026	\$52.05	\$10.65	\$9.75	\$9.65	\$0.00	\$82.10
	6/7/2027	\$53.65	\$10.65	\$9.75	\$9.65	\$0.00	\$83.70
	12/6/2027	\$55.25	\$10.65	\$9.75	\$9.65	\$0.00	\$85.30
	6/5/2028	\$56.93	\$10.65	\$9.75	\$9.65	\$0.00	\$86.98
	12/4/2028	\$58.60	\$10.65	\$9.75	\$9.65	\$0.00	\$88.65
For apprentice rates see "Apprentice- LABORER"							
DEMO: BURNERS	12/1/2025	\$48.75	\$10.65	\$9.75	\$9.65	\$0.00	\$78.80
LABORERS	6/1/2026	\$50.30	\$10.65	\$9.75	\$9.65	\$0.00	\$80.35
LABORERS - ZONE 2	12/7/2026	\$51.80	\$10.65	\$9.75	\$9.65	\$0.00	\$81.85
	6/7/2027	\$53.40	\$10.65	\$9.75	\$9.65	\$0.00	\$83.45
	12/6/2027	\$55.00	\$10.65	\$9.75	\$9.65	\$0.00	\$85.05
	6/5/2028	\$56.68	\$10.65	\$9.75	\$9.65	\$0.00	\$86.73
	12/4/2028	\$58.35	\$10.65	\$9.75	\$9.65	\$0.00	\$88.40
For apprentice rates see "Apprentice- LABORER"							
DEMO: CONCRETE CUTTER/SAWYER	12/1/2025	\$49.00	\$10.65	\$9.75	\$9.65	\$0.00	\$79.05
LABORERS	6/1/2026	\$50.55	\$10.65	\$9.75	\$9.65	\$0.00	\$80.60
LABORERS - ZONE 2	12/7/2026	\$52.05	\$10.65	\$9.75	\$9.65	\$0.00	\$82.10
	6/7/2027	\$53.65	\$10.65	\$9.75	\$9.65	\$0.00	\$83.70
	12/6/2027	\$55.25	\$10.65	\$9.75	\$9.65	\$0.00	\$85.30
	6/5/2028	\$56.93	\$10.65	\$9.75	\$9.65	\$0.00	\$86.98
	12/4/2028	\$58.60	\$10.65	\$9.75	\$9.65	\$0.00	\$88.65

Construction

Classification	Effective Date	Base Wage	Health	Pension	Annuity	Supplemental Unemployment	Total Rate
For apprentice rates see "Apprentice- LABORER"							
DEMO: JACKHAMMER OPERATOR	12/1/2025	\$48.75	\$10.65	\$9.75	\$9.65	\$0.00	\$78.80
LABORERS	6/1/2026	\$50.30	\$10.65	\$9.75	\$9.65	\$0.00	\$80.35
LABORERS - ZONE 2	12/7/2026	\$51.80	\$10.65	\$9.75	\$9.65	\$0.00	\$81.85
	6/7/2027	\$53.40	\$10.65	\$9.75	\$9.65	\$0.00	\$83.45
	12/6/2027	\$55.00	\$10.65	\$9.75	\$9.65	\$0.00	\$85.05
	6/5/2028	\$56.68	\$10.65	\$9.75	\$9.65	\$0.00	\$86.73
	12/4/2028	\$58.35	\$10.65	\$9.75	\$9.65	\$0.00	\$88.40
For apprentice rates see "Apprentice- LABORER"							
DEMO: WRECKING LABORER	12/1/2025	\$48.00	\$10.65	\$9.75	\$9.65	\$0.00	\$78.05
LABORERS	6/1/2026	\$49.55	\$10.65	\$9.75	\$9.65	\$0.00	\$79.60
LABORERS - ZONE 2	12/7/2026	\$51.05	\$10.65	\$9.75	\$9.65	\$0.00	\$81.10
	6/7/2027	\$52.65	\$10.65	\$9.75	\$9.65	\$0.00	\$82.70
	12/6/2027	\$54.25	\$10.65	\$9.75	\$9.65	\$0.00	\$84.30
	6/5/2028	\$55.93	\$10.65	\$9.75	\$9.65	\$0.00	\$85.98
	12/4/2028	\$57.60	\$10.65	\$9.75	\$9.65	\$0.00	\$87.65
For apprentice rates see "Apprentice- LABORER"							
DIRECTIONAL DRILL MACHINE OPERATOR	12/1/2025	\$58.02	\$16.55	\$13.35	\$3.25	\$0.00	\$91.17
OPERATING ENGINEERS LOCAL 4	6/1/2026	\$59.30	\$16.55	\$13.35	\$3.25	\$0.00	\$92.45
OPERATING ENGINEERS LOCAL 4	12/1/2026	\$60.74	\$16.55	\$13.35	\$3.25	\$0.00	\$93.89
For apprentice rates see "Apprentice- OPERATING ENGINEERS"							
DIVER	8/1/2024	\$78.11	\$10.08	\$11.62	\$12.67	\$0.00	\$112.48
PILE DRIVER LOCAL 56							
PILE DRIVER LOCAL 56 (ZONE 2)							
as of 8-1-24, Apprentices with diving licenses begin at second year. % of Diver wage 70/80/90 2A \$69.83, 3A \$91.79,4A \$102.14 Total Rate							
DIVER TENDER	8/1/2024	\$51.97	\$10.08	\$11.62	\$12.67	\$0.00	\$86.34
PILE DRIVER LOCAL 56							
PILE DRIVER LOCAL 56 (ZONE 2)							
as of 8-1-24, Apprentices with diving licenses begin at second year. % of Piledriver wage 70/80/90 2A \$54.20, 3A \$73.93,4A \$82.05 Total Rate							
DIVER TENDER (EFFLUENT)	8/1/2024	\$83.69	\$10.08	\$11.62	\$12.67	\$0.00	\$118.06
PILE DRIVER LOCAL 56							
PILE DRIVER LOCAL 56 (ZONE 2)							
For apprentice rates see "Apprentice- PILE DRIVER"							
DIVER/SLURRY (EFFLUENT)	8/1/2024	\$117.16	\$10.08	\$11.62	\$12.67	\$0.00	\$151.53
PILE DRIVER LOCAL 56							
PILE DRIVER LOCAL 56 (ZONE 2)							
For apprentice rates see "Apprentice- PILE DRIVER"							
DRAWBRIDGE OPERATOR (Construction)	7/1/2020	\$26.77	\$6.67	\$3.93	\$0.00	\$0.16	\$37.53
DRAWBRIDGE - SEIU LOCAL 888							
DRAWBRIDGE - SEIU LOCAL 888							
ELECTRICIAN	9/1/2025	\$52.25	\$12.25	\$14.86	\$3.75	\$0.00	\$83.11
ELECTRICIANS LOCAL 223	9/1/2026	\$54.72	\$12.50	\$15.56	\$4.00	\$0.00	\$86.78
ELECTRICIANS LOCAL 223							

Construction

Classification	Effective Date	Base Wage	Health	Pension	Annuity	Supplemental Unemployment	Total Rate
Apprentice: ELECTRICIAN							
Effective Date: 9/1/2025							
Step	Percent	Apprentice Base Wage	Health	Pension	Annuity	Supplemental Unemployment	Total Rate
1	40.00	\$20.90	\$12.25	\$0.63	\$0.00	\$0.00	\$33.78
2	45.00	\$23.51	\$12.25	\$0.71	\$0.00	\$0.00	\$36.47
3	50.00	\$26.13	\$12.25	\$0.78	\$0.00	\$0.00	\$39.16
4	55.00	\$28.74	\$12.25	\$6.61	\$2.50	\$0.00	\$50.10
5	60.00	\$31.35	\$12.25	\$7.21	\$2.50	\$0.00	\$53.31
6	65.00	\$33.96	\$12.25	\$7.82	\$2.50	\$0.00	\$56.53
7	70.00	\$36.58	\$12.25	\$8.41	\$2.50	\$0.00	\$59.74
8	75.00	\$39.19	\$12.25	\$9.02	\$2.50	\$0.00	\$62.96

Apprentice: ELECTRICIAN							
Effective Date: 9/1/2026							
Step	Percent	Apprentice Base Wage	Health	Pension	Annuity	Supplemental Unemployment	Total Rate
1	40.00	\$21.89	\$12.50	\$0.66	\$0.00	\$0.00	\$35.05
2	45.00	\$24.62	\$12.50	\$0.74	\$0.00	\$0.00	\$37.86
3	50.00	\$27.36	\$12.50	\$0.82	\$0.00	\$0.00	\$40.68
4	55.00	\$30.10	\$12.50	\$6.92	\$2.75	\$0.00	\$52.27
5	60.00	\$32.83	\$12.50	\$7.54	\$2.75	\$0.00	\$55.62
6	65.00	\$35.57	\$12.50	\$8.18	\$2.75	\$0.00	\$59.00
7	70.00	\$38.30	\$12.50	\$8.81	\$2.75	\$0.00	\$62.36
8	75.00	\$41.04	\$12.50	\$9.43	\$2.75	\$0.00	\$65.72

Apprentice to Journeyworker Ratio: 2:3

ELEVATOR CONSTRUCTOR	1/1/2026	\$77.26	\$16.38	\$11.06	\$10.70	\$0.00	\$115.40
ELEVATOR CONSTRUCTORS LOCAL 4	1/1/2027	\$80.55	\$16.48	\$11.16	\$11.00	\$0.00	\$119.19
ELEVATOR CONSTRUCTORS LOCAL 4							

Apprentice: ELEVATOR CONSTRUCTOR							
Effective Date: 1/1/2026							
Step	Percent	Apprentice Base Wage	Health	Pension	Annuity	Supplemental Unemployment	Total Rate
1	50.00	\$38.63	\$0.00	\$0.00	\$0.00	\$0.00	\$38.63
2	55.00	\$42.49	\$16.38	\$11.06	\$10.70	\$0.00	\$80.63
3	65.00	\$50.22	\$16.38	\$11.06	\$10.70	\$0.00	\$88.36
4	70.00	\$54.08	\$16.38	\$11.06	\$10.70	\$0.00	\$92.22
5	80.00	\$61.81	\$16.38	\$11.06	\$10.70	\$0.00	\$99.95

Construction

Classification	Effective Date	Base Wage	Health	Pension	Annuity	Supplemental Unemployment	Total Rate
Apprentice: ELEVATOR CONSTRUCTOR Effective Date: 1/1/2027							
Step	Percent	Apprentice Base Wage	Health	Pension	Annuity	Supplemental Unemployment	Total Rate
1	50.00	\$40.28	\$0.00	\$0.00	\$0.00	\$0.00	\$40.28
2	55.00	\$44.30	\$16.48	\$11.16	\$11.00	\$0.00	\$82.94
3	65.00	\$52.36	\$16.48	\$11.16	\$11.00	\$0.00	\$91.00
4	70.00	\$56.39	\$16.48	\$11.16	\$11.00	\$0.00	\$95.03
5	80.00	\$64.44	\$16.48	\$11.16	\$11.00	\$0.00	\$103.08
Apprentice to Journeyworker Ratio: 1:1							
ELEVATOR CONSTRUCTOR HELPER	1/1/2026	\$54.08	\$16.38	\$11.06	\$10.07	\$0.00	\$91.59
ELEVATOR CONSTRUCTORS LOCAL 4	1/1/2027	\$56.39	\$16.48	\$11.16	\$11.00	\$0.00	\$95.03
ELEVATOR CONSTRUCTORS LOCAL 4							
For apprentice rates see "Apprentice - ELEVATOR CONSTRUCTOR"							
FENCE & GUARD RAIL ERECTOR (HEAVY & HIGHWAY)	12/1/2025	\$40.72	\$10.65	\$9.75	\$9.21	\$0.00	\$70.33
LABORERS	6/1/2026	\$42.16	\$10.65	\$9.75	\$9.21	\$0.00	\$71.77
LABORERS - ZONE 2 (HEAVY & HIGHWAY)	12/1/2026	\$43.60	\$10.65	\$9.75	\$9.21	\$0.00	\$73.21
For apprentice rates see "Apprentice- LABORER (Heavy and Highway)"							
FIELD ENG.INST.PERSON-BLDG,SITE,HVY/HWY	11/1/2025	\$53.56	\$16.05	\$13.25	\$3.25	\$0.00	\$86.11
OPERATING ENGINEERS LOCAL 4	5/1/2026	\$55.00	\$16.05	\$13.25	\$3.25	\$0.00	\$87.55
OPERATING ENGINEERS LOCAL 4	11/1/2026	\$56.29	\$16.05	\$13.25	\$3.25	\$0.00	\$88.84
	5/1/2027	\$57.72	\$16.05	\$13.25	\$3.25	\$0.00	\$90.27
For apprentice rates see "Apprentice- OPERATING ENGINEERS"							
FIELD ENG.PARTY CHIEF-BLDG,SITE,HVY/HWY	11/1/2025	\$55.17	\$16.05	\$13.25	\$3.25	\$0.00	\$87.72
OPERATING ENGINEERS LOCAL 4	5/1/2026	\$56.62	\$16.05	\$13.25	\$3.25	\$0.00	\$89.17
OPERATING ENGINEERS LOCAL 4	11/1/2026	\$57.92	\$16.05	\$13.25	\$3.25	\$0.00	\$90.47
	5/1/2027	\$59.37	\$16.05	\$13.25	\$3.25	\$0.00	\$91.92
For apprentice rates see "Apprentice- OPERATING ENGINEERS"							
FIELD ENG.ROD PERSON-BLDG,SITE,HVY/HWY	11/1/2025	\$26.03	\$16.05	\$13.25	\$3.25	\$0.00	\$58.58
OPERATING ENGINEERS LOCAL 4	5/1/2026	\$26.88	\$16.05	\$13.25	\$3.25	\$0.00	\$59.43
OPERATING ENGINEERS LOCAL 4	11/1/2026	\$27.64	\$16.05	\$13.25	\$3.25	\$0.00	\$60.19
	5/1/2027	\$28.49	\$16.05	\$13.25	\$3.25	\$0.00	\$61.04
For apprentice rates see "Apprentice- OPERATING ENGINEERS"							
FIRE ALARM INSTALLER	9/1/2025	\$52.25	\$12.25	\$14.86	\$3.75	\$0.00	\$83.11
ELECTRICIANS LOCAL 223	9/1/2026	\$54.72	\$12.50	\$15.56	\$4.00	\$0.00	\$86.78
ELECTRICIANS LOCAL 223							
For apprentice rates see "Apprentice- ELECTRICIAN"							
FIRE ALARM REPAIR / MAINTENANCE	9/1/2025	\$52.25	\$12.25	\$14.86	\$3.75	\$0.00	\$83.11
/ COMMISSIONING	9/1/2026	\$54.72	\$12.50	\$15.56	\$4.00	\$0.00	\$86.78
ELECTRICIANS LOCAL 223							
ELECTRICIANS LOCAL 223							
For apprentice rates see "Apprentice- TELECOMMUNICATIONS TECHNICIAN"							

Construction

Classification	Effective Date	Base Wage	Health	Pension	Annuity	Supplemental Unemployment	Total Rate
FIREMAN (ASST. ENGINEER)	12/1/2025	\$47.09	\$16.55	\$13.35	\$3.25	\$0.00	\$80.24
OPERATING ENGINEERS LOCAL 4	6/1/2026	\$48.15	\$16.55	\$13.35	\$3.25	\$0.00	\$81.30
OPERATING ENGINEERS LOCAL 4	12/1/2026	\$49.33	\$16.55	\$13.35	\$3.25	\$0.00	\$82.48

For apprentice rates see "Apprentice- OPERATING ENGINEERS"

FLAGGER & SIGNALER (HEAVY & HIGHWAY)	12/1/2025	\$28.09	\$10.65	\$9.75	\$9.21	\$0.00	\$57.70
LABORERS	6/1/2026	\$29.21	\$10.65	\$9.75	\$9.21	\$0.00	\$58.82
LABORERS - ZONE 2 (HEAVY & HIGHWAY)	12/1/2026	\$29.21	\$10.65	\$9.75	\$9.21	\$0.00	\$58.82

For apprentice rates see "Apprentice- LABORER (Heavy and Highway)"

FLOORCOVERER	3/1/2024	\$48.93	\$10.33	\$11.47	\$8.80	\$0.00	\$79.53
FLOORCOVERERS LOCAL 2168							
FLOORCOVERERS LOCAL 2168 ZONE II							

Apprentice: FLOORCOVERER

Effective Date: 3/1/2024

Step	Percent	Apprentice Base Wage	Health	Pension	Annuity	Supplemental Unemployment	Total Rate
1	50.00	\$24.47	\$10.33	\$0.00	\$1.76	\$0.00	\$36.56
2	55.00	\$26.91	\$10.33	\$0.00	\$1.76	\$0.00	\$39.00
3	60.00	\$29.36	\$10.33	\$0.00	\$3.52	\$0.00	\$43.21
4	65.00	\$31.80	\$10.33	\$0.00	\$3.52	\$0.00	\$45.65
5	70.00	\$34.25	\$10.33	\$11.47	\$5.28	\$0.00	\$61.33
6	75.00	\$36.70	\$10.33	\$11.47	\$5.28	\$0.00	\$63.78
7	80.00	\$39.14	\$10.33	\$11.47	\$7.04	\$0.00	\$67.98
8	85.00	\$41.59	\$10.33	\$11.47	\$7.04	\$0.00	\$70.43

Apprentice Notes

Steps are 750 hrs.

Apprentice to Journeyworker Ratio: 1:1

FORK LIFT/CHERRY PICKER	12/1/2025	\$58.68	\$16.55	\$13.35	\$3.25	\$0.00	\$91.83
OPERATING ENGINEERS LOCAL 4	6/1/2026	\$59.98	\$16.55	\$13.35	\$3.25	\$0.00	\$93.13
OPERATING ENGINEERS LOCAL 4	12/1/2026	\$61.43	\$16.55	\$13.35	\$3.25	\$0.00	\$94.58

For apprentice rates see "Apprentice- OPERATING ENGINEERS"

GENERATOR/LIGHTING PLANT/HEATERS	12/1/2025	\$37.37	\$16.55	\$13.35	\$3.25	\$0.00	\$70.52
OPERATING ENGINEERS LOCAL 4	6/1/2026	\$38.23	\$16.55	\$13.35	\$3.25	\$0.00	\$71.38
OPERATING ENGINEERS LOCAL 4	12/1/2026	\$39.18	\$16.55	\$13.35	\$3.25	\$0.00	\$72.33

For apprentice rates see "Apprentice- OPERATING ENGINEERS"

GLAZIER (GLASS PLANK/AIR BARRIER/INTERIOR SYSTEMS)	6/1/2025	\$43.13	\$10.80	\$8.25	\$5.50	\$0.00	\$67.68
GLAZIERS LOCAL 1333	6/1/2026	\$44.73	\$11.20	\$8.40	\$6.05	\$0.00	\$70.38
GLAZIERS LOCAL 1333	6/1/2027	\$46.73	\$11.60	\$8.55	\$6.60	\$0.00	\$73.48
	6/1/2028	\$48.73	\$12.00	\$8.70	\$7.20	\$0.00	\$76.63

Construction

Classification	Effective Date	Base Wage	Health	Pension	Annuity	Supplemental Unemployment	Total Rate
Apprentice: GLAZIER (GLASS PLANK/AIR BARRIER/INTERIOR SYSTEMS)							
Effective Date: 6/1/2025							
Step	Percent	Apprentice Base Wage	Health	Pension	Annuity	Supplemental Unemployment	Total Rate
1	50.00	\$21.57	\$10.80	\$8.25	\$5.50	\$0.00	\$46.12
2	56.25	\$24.26	\$10.80	\$8.25	\$5.50	\$0.00	\$48.81
3	62.50	\$26.96	\$10.80	\$8.25	\$5.50	\$0.00	\$51.51
4	68.75	\$29.65	\$10.80	\$8.25	\$5.50	\$0.00	\$54.20
5	75.00	\$32.35	\$10.80	\$8.25	\$5.50	\$0.00	\$56.90
6	81.25	\$35.04	\$10.80	\$8.25	\$5.50	\$0.00	\$59.59
7	87.50	\$37.74	\$10.80	\$8.25	\$5.50	\$0.00	\$62.29
8	93.75	\$40.43	\$10.80	\$8.25	\$5.50	\$0.00	\$64.98

Apprentice: GLAZIER (GLASS PLANK/AIR BARRIER/INTERIOR SYSTEMS)							
Effective Date: 6/1/2026							
Step	Percent	Apprentice Base Wage	Health	Pension	Annuity	Supplemental Unemployment	Total Rate
1	50.00	\$22.37	\$11.20	\$8.40	\$6.05	\$0.00	\$48.02
2	56.25	\$25.16	\$11.20	\$8.40	\$6.05	\$0.00	\$50.81
3	62.50	\$27.96	\$11.20	\$8.40	\$6.05	\$0.00	\$53.61
4	68.75	\$30.75	\$11.20	\$8.40	\$6.05	\$0.00	\$56.40
5	75.00	\$33.55	\$11.20	\$8.40	\$6.05	\$0.00	\$59.20
6	81.25	\$36.34	\$11.20	\$8.40	\$6.05	\$0.00	\$61.99
7	87.50	\$39.14	\$11.20	\$8.40	\$6.05	\$0.00	\$64.79
8	93.75	\$41.93	\$11.20	\$8.40	\$6.05	\$0.00	\$67.58

Apprentice to Journeyworker Ratio: 3:1

HOISTING ENGINEER/CRANES/GRADALLS	12/1/2025	\$58.68	\$16.55	\$13.35	\$3.25	\$0.00	\$91.83
OPERATING ENGINEERS LOCAL 4	6/1/2026	\$59.98	\$16.55	\$13.35	\$3.25	\$0.00	\$93.13
OPERATING ENGINEERS LOCAL 4	12/1/2026	\$61.43	\$16.55	\$13.35	\$3.25	\$0.00	\$94.58

Apprentice: HOISTING ENGINEER/CRANES/GRADALLS							
Effective Date: 12/1/2025							
Step	Percent	Apprentice Base Wage	Health	Pension	Annuity	Supplemental Unemployment	Total Rate
1	55.00	\$32.88	\$0.00	\$0.00	\$0.00	\$0.00	\$32.88
2	60.00	\$35.87	\$16.05	\$13.25	\$3.25	\$0.00	\$68.42
3	65.00	\$38.86	\$16.05	\$13.25	\$3.25	\$0.00	\$71.41
4	70.00	\$41.85	\$16.05	\$13.25	\$3.25	\$0.00	\$74.40
5	75.00	\$44.84	\$16.05	\$13.25	\$3.25	\$0.00	\$77.39
6	80.00	\$47.82	\$16.05	\$13.25	\$3.25	\$0.00	\$80.37
7	85.00	\$50.81	\$16.05	\$13.25	\$3.25	\$0.00	\$83.36
8	90.00	\$53.80	\$16.05	\$13.25	\$3.25	\$0.00	\$86.35

Construction

Classification	Effective Date	Base Wage	Health	Pension	Annuity	Supplemental Unemployment	Total Rate
Apprentice: HOISTING ENGINEER/CRANES/GRADALLS Effective Date: 6/1/2026							
Step	Percent	Apprentice Base Wage	Health	Pension	Annuity	Supplemental Unemployment	Total Rate
1	55.00	\$32.99	\$0.00	\$0.00	\$0.00	\$0.00	\$32.99
2	60.00	\$35.99	\$16.55	\$13.35	\$3.25	\$0.00	\$69.14
3	65.00	\$38.99	\$16.55	\$13.35	\$3.25	\$0.00	\$72.14
4	70.00	\$41.99	\$16.55	\$13.35	\$3.25	\$0.00	\$75.14
5	75.00	\$44.99	\$16.55	\$13.35	\$3.25	\$0.00	\$78.14
6	80.00	\$47.98	\$16.55	\$13.35	\$3.25	\$0.00	\$81.13
7	85.00	\$50.98	\$16.55	\$13.35	\$3.25	\$0.00	\$84.13
8	90.00	\$53.98	\$16.55	\$13.35	\$3.25	\$0.00	\$87.13
Apprentice to Journeyworker Ratio: 1:6							
HVAC (DUCTWORK) SHEETMETAL WORKERS LOCAL 17 SHEETMETAL WORKERS LOCAL 17 - B	4/1/2026	\$45.55	\$14.91	\$13.35	\$6.15	\$2.24	\$82.20
For apprentice rates see "Apprentice- SHEET METAL WORKER"							
HVAC (ELECTRICAL CONTROLS) ELECTRICIANS LOCAL 223	9/1/2025	\$52.25	\$12.25	\$14.86	\$3.75	\$0.00	\$83.11
ELECTRICIANS LOCAL 223	9/1/2026	\$54.72	\$12.50	\$15.56	\$4.00	\$0.00	\$86.78
For apprentice rates see "Apprentice- ELECTRICIAN"							
HVAC (TESTING AND BALANCING - AIR) SHEETMETAL WORKERS LOCAL 17 SHEETMETAL WORKERS LOCAL 17 - B	4/1/2026	\$45.55	\$14.91	\$13.35	\$6.15	\$2.24	\$82.20
For apprentice rates see "Apprentice- SHEET METAL WORKER"							
HVAC (TESTING AND BALANCING -WATER) PLUMBERS & PIPEFITTERS LOCAL 51 PLUMBERS & PIPEFITTERS LOCAL 51	8/25/2025	\$55.24	\$10.80	\$16.80	\$4.60	\$0.00	\$87.44
For apprentice rates see "Apprentice- PIPEFITTER" or "PLUMBER/PIPEFITTER"							
HVAC MECHANIC PLUMBERS & PIPEFITTERS LOCAL 51 PLUMBERS & PIPEFITTERS LOCAL 51	8/25/2025	\$55.24	\$10.80	\$16.80	\$4.60	\$0.00	\$87.44
For apprentice rates see "Apprentice- PIPEFITTER" or "PLUMBER/PIPEFITTER"							
HYDRAULIC DRILLS LABORERS	12/1/2025	\$41.22	\$10.65	\$9.75	\$9.11	\$0.00	\$70.73
LABORERS - ZONE 2	6/1/2026	\$42.66	\$10.65	\$9.75	\$9.11	\$0.00	\$72.17
	12/1/2026	\$44.10	\$10.65	\$9.75	\$9.11	\$0.00	\$73.61
	6/1/2027	\$45.55	\$10.65	\$9.75	\$9.11	\$0.00	\$75.06
	12/1/2027	\$47.00	\$10.65	\$9.75	\$9.11	\$0.00	\$76.51
	6/1/2028	\$48.50	\$10.65	\$9.75	\$9.11	\$0.00	\$78.01
	12/1/2028	\$50.00	\$10.65	\$9.75	\$9.11	\$0.00	\$79.51
For apprentice rates see "Apprentice- LABORER"							
HYDRAULIC DRILLS (HEAVY & HIGHWAY) LABORERS	12/1/2025	\$41.22	\$10.65	\$9.75	\$9.21	\$0.00	\$70.83
	6/1/2026	\$42.66	\$10.65	\$9.75	\$9.21	\$0.00	\$72.27

Construction

Classification	Effective Date	Base Wage	Health	Pension	Annuity	Supplemental Unemployment	Total Rate
LABORERS - ZONE 2 (HEAVY & HIGHWAY)	12/1/2026	\$44.10	\$10.65	\$9.75	\$9.21	\$0.00	\$73.71
For apprentice rates see "Apprentice- LABORER (Heavy and Highway)							

INSULATOR (PIPES & TANKS)	9/1/2025	\$54.31	\$14.75	\$9.52	\$10.09	\$0.00	\$88.67
HEAT & FROST INSULATORS LOCAL 6	9/1/2026	\$57.38	\$14.75	\$9.52	\$10.09	\$0.00	\$91.74
HEAT & FROST INSULATORS LOCAL 6 (SOUTHERN MASS)							

Apprentice: INSULATOR (PIPES & TANKS)**Effective Date: 9/1/2025**

Step	Percent	Apprentice Base Wage	Health	Pension	Annuity	Supplemental Unemployment	Total Rate
1	50.00	\$27.16	\$14.75	\$9.27	\$5.05	\$0.00	\$56.23
2	60.00	\$32.59	\$14.75	\$9.32	\$6.05	\$0.00	\$62.71
3	70.00	\$38.02	\$14.75	\$9.37	\$7.06	\$0.00	\$69.20
4	80.00	\$43.45	\$14.75	\$9.42	\$8.07	\$0.00	\$75.69

Apprentice: INSULATOR (PIPES & TANKS)**Effective Date: 9/1/2026**

Step	Percent	Apprentice Base Wage	Health	Pension	Annuity	Supplemental Unemployment	Total Rate
1	50.00	\$28.69	\$14.75	\$9.27	\$5.05	\$0.00	\$57.76
2	60.00	\$34.43	\$14.75	\$9.32	\$6.05	\$0.00	\$64.55
3	70.00	\$40.17	\$14.75	\$9.37	\$7.06	\$0.00	\$71.35
4	80.00	\$45.90	\$14.75	\$9.42	\$8.07	\$0.00	\$78.14

Apprentice to Journeyworker Ratio: 1:4

IRONWORKER/WELDER	3/16/2021	\$42.46	\$7.70	\$12.10	\$5.00	\$0.00	\$67.26
IRONWORKERS LOCAL 37							
IRONWORKERS LOCAL 37							

Apprentice: IRONWORKER/WELDER**Effective Date: 3/16/2021**

Step	Percent	Apprentice Base Wage	Health	Pension	Annuity	Supplemental Unemployment	Total Rate
1	70.00	\$29.72	\$7.70	\$12.10	\$5.00	\$0.00	\$54.52
2	75.00	\$31.85	\$7.70	\$12.10	\$5.00	\$0.00	\$56.65
3	80.00	\$33.97	\$7.70	\$12.10	\$5.00	\$0.00	\$58.77
4	85.00	\$36.09	\$7.70	\$12.10	\$5.00	\$0.00	\$60.89
5	90.00	\$38.21	\$7.70	\$12.10	\$5.00	\$0.00	\$63.01
6	95.00	\$40.34	\$7.70	\$12.10	\$5.00	\$0.00	\$65.14

Apprentice to Journeyworker Ratio: 1:4

JACKHAMMER & PAVING BREAKER OPERATOR	12/1/2025	\$40.72	\$10.65	\$9.75	\$9.11	\$0.00	\$70.23
LABORERS	6/1/2026	\$42.16	\$10.65	\$9.75	\$9.11	\$0.00	\$71.67
LABORERS - ZONE 2	12/1/2026	\$43.60	\$10.65	\$9.75	\$9.11	\$0.00	\$73.11
	6/1/2027	\$45.05	\$10.65	\$9.75	\$9.11	\$0.00	\$74.56

Construction

Classification	Effective Date	Base Wage	Health	Pension	Annuity	Supplemental Unemployment	Total Rate
	12/1/2027	\$46.50	\$10.65	\$9.75	\$9.11	\$0.00	\$76.01
	6/1/2028	\$48.00	\$10.65	\$9.75	\$9.11	\$0.00	\$77.51
	12/1/2028	\$49.50	\$10.65	\$9.75	\$9.11	\$0.00	\$79.01

For apprentice rates see "Apprentice- LABORER"

LABORER	12/1/2025	\$40.47	\$10.65	\$9.75	\$9.11	\$0.00	\$69.98
LABORERS	6/1/2026	\$41.91	\$10.65	\$9.75	\$9.11	\$0.00	\$71.42
LABORERS - ZONE 2	12/1/2026	\$43.35	\$10.65	\$9.75	\$9.11	\$0.00	\$72.86
	6/1/2027	\$44.80	\$10.65	\$9.75	\$9.11	\$0.00	\$74.31
	12/1/2027	\$46.25	\$10.65	\$9.75	\$9.11	\$0.00	\$75.76
	6/1/2028	\$47.75	\$10.65	\$9.75	\$9.11	\$0.00	\$77.26
	12/1/2028	\$49.25	\$10.65	\$9.75	\$9.11	\$0.00	\$78.76

Apprentice: LABORER**Effective Date: 12/1/2025**

Step	Percent	Apprentice Base Wage	Health	Pension	Annuity	Supplemental Unemployment	Total Rate
1	60.00	\$25.03	\$10.15	\$9.50	\$9.11	\$0.00	\$53.79
2	70.00	\$29.20	\$10.15	\$9.50	\$9.11	\$0.00	\$57.96
3	80.00	\$33.38	\$10.15	\$9.50	\$9.11	\$0.00	\$62.14
4	90.00	\$37.55	\$10.15	\$9.50	\$9.11	\$0.00	\$66.31

Apprentice: LABORER**Effective Date: 6/1/2026**

Step	Percent	Apprentice Base Wage	Health	Pension	Annuity	Supplemental Unemployment	Total Rate
1	60.00	\$25.15	\$10.65	\$9.75	\$9.11	\$0.00	\$54.66
2	70.00	\$29.34	\$10.65	\$9.75	\$9.11	\$0.00	\$58.85
3	80.00	\$33.53	\$10.65	\$9.75	\$9.11	\$0.00	\$63.04
4	90.00	\$37.72	\$10.65	\$9.75	\$9.11	\$0.00	\$67.23

Apprentice to Journeyworker Ratio: 1:5

LABORER (HEAVY & HIGHWAY)	12/1/2025	\$40.47	\$10.65	\$9.75	\$9.21	\$0.00	\$70.08
LABORERS	6/1/2026	\$41.91	\$10.65	\$9.75	\$9.21	\$0.00	\$71.52
LABORERS - ZONE 2 (HEAVY & HIGHWAY)	12/1/2026	\$43.35	\$10.65	\$9.75	\$9.21	\$0.00	\$72.96

Apprentice: LABORER (HEAVY & HIGHWAY)**Effective Date: 12/1/2025**

Step	Percent	Apprentice Base Wage	Health	Pension	Annuity	Supplemental Unemployment	Total Rate
1	60.00	\$25.03	\$10.15	\$9.50	\$9.21	\$0.00	\$53.89
2	70.00	\$29.20	\$10.15	\$9.50	\$9.21	\$0.00	\$58.06
3	80.00	\$33.38	\$10.15	\$9.50	\$9.21	\$0.00	\$62.24
4	90.00	\$37.55	\$10.15	\$9.50	\$9.21	\$0.00	\$66.41

Construction

Classification	Effective Date	Base Wage	Health	Pension	Annuity	Supplemental Unemployment	Total Rate
Apprentice: LABORER (HEAVY & HIGHWAY) Effective Date: 6/1/2026							
Step	Percent	Apprentice Base Wage	Health	Pension	Annuity	Supplemental Unemployment	Total Rate
1	60.00	\$25.15	\$10.65	\$9.75	\$9.21	\$0.00	\$54.76
2	70.00	\$29.34	\$10.65	\$9.75	\$9.21	\$0.00	\$58.95
3	80.00	\$33.53	\$10.65	\$9.75	\$9.21	\$0.00	\$63.14
4	90.00	\$37.72	\$10.65	\$9.75	\$9.10	\$0.00	\$67.22
Apprentice to Journeyworker Ratio: 1:5							
LABORER: CARPENTER TENDER	12/1/2025	\$40.47	\$10.65	\$9.75	\$9.11	\$0.00	\$69.98
LABORERS	6/1/2026	\$41.91	\$10.65	\$9.75	\$9.11	\$0.00	\$71.42
LABORERS - ZONE 2	12/1/2026	\$43.35	\$10.65	\$9.75	\$9.11	\$0.00	\$72.86
	6/1/2027	\$44.80	\$10.65	\$9.75	\$9.11	\$0.00	\$74.31
	12/1/2027	\$46.25	\$10.65	\$9.75	\$9.11	\$0.00	\$75.76
	6/1/2028	\$47.75	\$10.65	\$9.75	\$9.11	\$0.00	\$77.26
	12/1/2028	\$49.25	\$10.65	\$9.75	\$9.11	\$0.00	\$78.76
For apprentice rates see "Apprentice- LABORER"							
LABORER: CEMENT FINISHER TENDER	12/1/2025	\$40.47	\$10.65	\$9.75	\$9.11	\$0.00	\$69.98
LABORERS	6/1/2026	\$41.91	\$10.65	\$9.75	\$9.11	\$0.00	\$71.42
LABORERS - ZONE 2	12/1/2026	\$43.35	\$10.65	\$9.75	\$9.11	\$0.00	\$72.86
	6/1/2027	\$44.80	\$10.65	\$9.75	\$9.11	\$0.00	\$74.31
	12/1/2027	\$46.25	\$10.65	\$9.75	\$9.11	\$0.00	\$75.76
	6/1/2028	\$47.75	\$10.65	\$9.75	\$9.11	\$0.00	\$77.26
	12/1/2028	\$49.25	\$10.65	\$9.75	\$9.11	\$0.00	\$78.76
For apprentice rates see "Apprentice- LABORER"							
LABORER: HAZARDOUS WASTE/ASBESTOS REMOVER	12/1/2025	\$40.56	\$10.65	\$9.75	\$9.65	\$0.00	\$70.61
LABORERS	6/1/2026	\$42.00	\$10.65	\$9.75	\$9.65	\$0.00	\$72.05
LABORERS - ZONE 2	12/7/2026	\$43.44	\$10.65	\$9.75	\$9.65	\$0.00	\$73.49
	6/7/2027	\$44.89	\$10.65	\$9.75	\$9.65	\$0.00	\$74.94
	12/6/2027	\$46.34	\$10.65	\$9.75	\$9.65	\$0.00	\$76.39
	6/5/2028	\$47.84	\$10.65	\$9.75	\$9.65	\$0.00	\$77.89
	12/4/2028	\$49.34	\$10.65	\$9.75	\$9.65	\$0.00	\$79.39
For apprentice rates see "Apprentice- LABORER"							
LABORER: MASON TENDER	12/1/2025	\$40.72	\$10.65	\$9.75	\$9.11	\$0.00	\$70.23
LABORERS	6/1/2026	\$42.16	\$10.65	\$9.75	\$9.11	\$0.00	\$71.67
LABORERS - ZONE 2	12/1/2026	\$43.60	\$10.65	\$9.75	\$9.11	\$0.00	\$73.11
	6/1/2027	\$45.05	\$10.65	\$9.75	\$9.11	\$0.00	\$74.56
	12/1/2027	\$46.50	\$10.65	\$9.75	\$9.11	\$0.00	\$76.01
	6/1/2028	\$48.00	\$10.65	\$9.75	\$9.11	\$0.00	\$77.51
	12/1/2028	\$49.50	\$10.65	\$9.75	\$9.11	\$0.00	\$79.01
For apprentice rates see "Apprentice- LABORER"							
LABORER: MASON TENDER (HEAVY & HIGHWAY)	12/1/2025	\$40.72	\$10.65	\$9.75	\$9.21	\$0.00	\$70.33
LABORERS	6/1/2026	\$42.16	\$10.65	\$9.75	\$9.21	\$0.00	\$71.77

Construction

Classification	Effective Date	Base Wage	Health	Pension	Annuity	Supplemental Unemployment	Total Rate
LABORERS - ZONE 2 (HEAVY & HIGHWAY)	12/1/2026	\$43.60	\$10.65	\$9.75	\$9.21	\$0.00	\$73.21
For apprentice rates see "Apprentice- LABORER (Heavy and Highway)							
LABORER: MULTI-TRADE TENDER	12/1/2025	\$40.47	\$10.65	\$9.75	\$9.11	\$0.00	\$69.98
LABORERS	6/1/2026	\$41.91	\$10.65	\$9.75	\$9.11	\$0.00	\$71.42
LABORERS - ZONE 2	12/1/2026	\$43.35	\$10.65	\$9.75	\$9.11	\$0.00	\$72.86
	6/1/2027	\$44.80	\$10.65	\$9.75	\$9.11	\$0.00	\$74.31
	12/1/2027	\$46.25	\$10.65	\$9.75	\$9.11	\$0.00	\$75.76
	6/1/2028	\$47.75	\$10.65	\$9.75	\$9.11	\$0.00	\$77.26
	12/1/2028	\$49.25	\$10.65	\$9.75	\$9.11	\$0.00	\$78.76
For apprentice rates see "Apprentice- LABORER"							
LABORER: TREE REMOVER	12/1/2025	\$40.47	\$10.65	\$9.75	\$9.11	\$0.00	\$69.98
LABORERS	6/1/2026	\$41.91	\$10.65	\$9.75	\$9.11	\$0.00	\$71.42
LABORERS - ZONE 2	12/1/2026	\$43.35	\$10.65	\$9.75	\$9.11	\$0.00	\$72.86
	6/1/2027	\$44.80	\$10.65	\$9.75	\$9.11	\$0.00	\$74.31
	12/1/2027	\$46.25	\$10.65	\$9.75	\$9.11	\$0.00	\$75.76
	6/1/2028	\$47.75	\$10.65	\$9.75	\$9.11	\$0.00	\$77.26
	12/1/2028	\$49.25	\$10.65	\$9.75	\$9.11	\$0.00	\$78.76
This classification applies to the removal of standing trees, and the trimming and removal of branches and limbs when related to public works construction or site clearance incidental to construction . For apprentice rates see "Apprentice- LABORER"							
LASER BEAM OPERATOR	12/1/2025	\$40.72	\$10.65	\$9.75	\$9.11	\$0.00	\$70.23
LABORERS	6/1/2026	\$42.16	\$10.65	\$9.75	\$9.11	\$0.00	\$71.67
LABORERS - ZONE 2	12/1/2026	\$43.60	\$10.65	\$9.75	\$9.11	\$0.00	\$73.11
	6/1/2027	\$45.05	\$10.65	\$9.75	\$9.11	\$0.00	\$74.56
	12/1/2027	\$46.50	\$10.65	\$9.75	\$9.11	\$0.00	\$76.01
	6/1/2028	\$48.00	\$10.65	\$9.75	\$9.11	\$0.00	\$77.51
	12/1/2028	\$49.50	\$10.65	\$9.75	\$9.11	\$0.00	\$79.01
For apprentice rates see "Apprentice- LABORER"							
LASER BEAM OPERATOR (HEAVY & HIGHWAY)	12/1/2025	\$40.72	\$10.65	\$9.75	\$9.21	\$0.00	\$70.33
LABORERS	6/1/2026	\$42.16	\$10.65	\$9.75	\$9.21	\$0.00	\$71.77
LABORERS - ZONE 2 (HEAVY & HIGHWAY)	12/1/2026	\$43.60	\$10.65	\$9.75	\$9.21	\$0.00	\$73.21
For apprentice rates see "Apprentice- LABORER (Heavy and Highway)							
MARBLE & TILE FINISHERS	2/1/2026	\$52.08	\$12.84	\$15.57	\$5.78	\$0.00	\$86.27
BRICKLAYERS LOCAL 3	8/1/2026	\$53.84	\$12.84	\$15.57	\$5.78	\$0.00	\$88.03
BRICKLAYERS LOCAL 3 - MARBLE & TILE	2/1/2027	\$54.96	\$12.84	\$15.57	\$5.78	\$0.00	\$89.15

Apprentice: MARBLE & TILE FINISHERS							
Effective Date: 2/1/2026							
Step	Percent	Apprentice Base Wage	Health	Pension	Annuity	Supplemental Unemployment	Total Rate
1	50.00	\$26.04	\$12.84	\$15.57	\$5.78	\$0.00	\$60.23
2	60.00	\$31.25	\$12.84	\$15.57	\$5.78	\$0.00	\$65.44
3	70.00	\$36.46	\$12.84	\$15.57	\$5.78	\$0.00	\$70.65
4	80.00	\$41.66	\$12.84	\$15.57	\$5.78	\$0.00	\$75.85
5	90.00	\$46.87	\$12.84	\$15.57	\$5.78	\$0.00	\$81.06

Construction

Classification	Effective Date	Base Wage	Health	Pension	Annuity	Supplemental Unemployment	Total Rate
Apprentice: MARBLE & TILE FINISHERS							
Effective Date: 8/1/2026							
Step	Percent	Apprentice Base Wage	Health	Pension	Annuity	Supplemental Unemployment	Total Rate
1	50.00	\$26.92	\$12.84	\$15.57	\$5.78	\$0.00	\$61.11
2	60.00	\$32.30	\$12.84	\$15.57	\$5.78	\$0.00	\$66.49
3	70.00	\$37.69	\$12.84	\$15.57	\$5.78	\$0.00	\$71.88
4	80.00	\$43.07	\$12.84	\$15.57	\$5.78	\$0.00	\$77.26
5	90.00	\$48.46	\$12.84	\$15.57	\$5.78	\$0.00	\$82.65
Apprentice to Journeyworker Ratio: 1:5							
MARBLE MASONS,TILELAYERS & TERRAZZO MECH	2/1/2026	\$67.97	\$12.84	\$15.57	\$7.99	\$0.00	\$104.37
BRICKLAYERS LOCAL 3	8/1/2026	\$70.17	\$12.84	\$15.57	\$7.99	\$0.00	\$106.57
BRICKLAYERS LOCAL 3 - MARBLE & TILE	2/1/2027	\$71.57	\$12.84	\$15.57	\$7.99	\$0.00	\$107.97

Apprentice: MARBLE MASONS,TILELAYERS & TERRAZZO MECH							
Effective Date: 2/1/2026							
Step	Percent	Apprentice Base Wage	Health	Pension	Annuity	Supplemental Unemployment	Total Rate
1	50.00	\$33.99	\$12.84	\$15.57	\$7.99	\$0.00	\$70.39
2	60.00	\$40.78	\$12.84	\$15.57	\$7.99	\$0.00	\$77.18
3	70.00	\$47.58	\$12.84	\$15.57	\$7.99	\$0.00	\$83.98
4	80.00	\$54.38	\$12.84	\$15.57	\$7.99	\$0.00	\$90.78
5	90.00	\$61.17	\$12.84	\$15.57	\$7.99	\$0.00	\$97.57

Apprentice: MARBLE MASONS,TILELAYERS & TERRAZZO MECH							
Effective Date: 8/1/2026							
Step	Percent	Apprentice Base Wage	Health	Pension	Annuity	Supplemental Unemployment	Total Rate
1	50.00	\$35.09	\$12.84	\$15.57	\$7.99	\$0.00	\$71.49
2	60.00	\$42.10	\$12.84	\$15.57	\$7.99	\$0.00	\$78.50
3	70.00	\$49.12	\$12.84	\$15.57	\$7.99	\$0.00	\$85.52
4	80.00	\$56.14	\$12.84	\$15.57	\$7.99	\$0.00	\$92.54
5	90.00	\$63.15	\$12.84	\$15.57	\$7.99	\$0.00	\$99.55

Apprentice to Journeyworker Ratio: 1:5

MECH. SWEEPER OPERATOR (ON CONST. SITES)	12/1/2025	\$58.02	\$16.55	\$13.35	\$3.25	\$0.00	\$91.17
OPERATING ENGINEERS LOCAL 4	6/1/2026	\$59.30	\$16.55	\$13.35	\$3.25	\$0.00	\$92.45
OPERATING ENGINEERS LOCAL 4	12/1/2026	\$60.74	\$16.55	\$13.35	\$3.25	\$0.00	\$93.89

For apprentice rates see "Apprentice- OPERATING ENGINEERS"

MECHANICS MAINTENANCE	12/1/2025	\$58.02	\$16.55	\$13.35	\$3.25	\$0.00	\$91.17
OPERATING ENGINEERS LOCAL 4	6/1/2026	\$59.30	\$16.55	\$13.35	\$3.25	\$0.00	\$92.45
OPERATING ENGINEERS LOCAL 4	12/1/2026	\$60.74	\$16.55	\$13.35	\$3.25	\$0.00	\$93.89

Construction

Classification	Effective Date	Base Wage	Health	Pension	Annuity	Supplemental Unemployment	Total Rate
For apprentice rates see "Apprentice- OPERATING ENGINEERS"							
MILLWRIGHT (Zone 2)	1/5/2026	\$46.86	\$10.58	\$11.47	\$10.00	\$0.00	\$78.91
MILLWRIGHTS LOCAL 1121							
MILLWRIGHTS LOCAL 1121 - Zone 2							

Apprentice: MILLWRIGHT (Zone 2)							
Effective Date: 1/5/2026							
Step	Percent	Apprentice Base Wage	Health	Pension	Annuity	Supplemental Unemployment	Total Rate
1	55.00	\$25.77	\$10.58	\$0.00	\$5.50	\$0.00	\$41.85
2	65.00	\$30.46	\$10.58	\$0.00	\$6.50	\$0.00	\$47.54
3	75.00	\$35.15	\$10.58	\$11.47	\$7.50	\$0.00	\$64.70
4	85.00	\$39.83	\$10.58	\$11.47	\$8.50	\$0.00	\$70.38

Apprentice Notes							
Step 1&2 Appr. indentured after 1/6/2020 receive no pension,							

Apprentice to Journeyworker Ratio: 1:4

MORTAR MIXER	12/1/2025	\$40.72	\$10.65	\$9.75	\$9.11	\$0.00	\$70.23
LABORERS	6/1/2026	\$42.16	\$10.65	\$9.75	\$9.11	\$0.00	\$71.67
LABORERS - ZONE 2	12/1/2026	\$43.60	\$10.65	\$9.75	\$9.11	\$0.00	\$73.11
	6/1/2027	\$45.05	\$10.65	\$9.75	\$9.11	\$0.00	\$74.56
	12/1/2027	\$46.50	\$10.65	\$9.75	\$9.11	\$0.00	\$76.01
	6/1/2028	\$48.00	\$10.65	\$9.75	\$9.11	\$0.00	\$77.51
	12/1/2028	\$49.50	\$10.65	\$9.75	\$9.11	\$0.00	\$79.01

For apprentice rates see "Apprentice- LABORER"

OILER (OTHER THAN TRUCK CRANES,GRADALLS)	12/1/2025	\$25.08	\$16.55	\$13.35	\$3.25	\$0.00	\$58.23
OPERATING ENGINEERS LOCAL 4	6/1/2026	\$25.67	\$16.55	\$13.35	\$3.25	\$0.00	\$58.82
OPERATING ENGINEERS LOCAL 4	12/1/2026	\$26.34	\$16.55	\$13.35	\$3.25	\$0.00	\$59.49

For apprentice rates see "Apprentice- OPERATING ENGINEERS"

OILER (TRUCK CRANES, GRADALLS)	12/1/2025	\$31.05	\$16.55	\$13.35	\$3.25	\$0.00	\$64.20
OPERATING ENGINEERS LOCAL 4	6/1/2026	\$31.77	\$16.55	\$13.35	\$3.25	\$0.00	\$64.92
OPERATING ENGINEERS LOCAL 4	12/1/2026	\$32.57	\$16.55	\$13.35	\$3.25	\$0.00	\$65.72

For apprentice rates see "Apprentice- OPERATING ENGINEERS"

OTHER POWER DRIVEN EQUIPMENT - CLASS II	12/1/2025	\$58.02	\$16.55	\$13.35	\$3.25	\$0.00	\$91.17
OPERATING ENGINEERS LOCAL 4	6/1/2026	\$59.30	\$16.55	\$13.35	\$3.25	\$0.00	\$92.45
OPERATING ENGINEERS LOCAL 4	12/1/2026	\$60.74	\$16.55	\$13.35	\$3.25	\$0.00	\$93.89

For apprentice rates see "Apprentice- OPERATING ENGINEERS"

PAINTER (BRIDGES/TANKS)	1/1/2026	\$59.56	\$10.35	\$12.00	\$12.50	\$0.00	\$94.41
PAINTERS LOCAL 35							
PAINTERS LOCAL 35 - ZONE 2							

Construction

Classification	Effective Date	Base Wage	Health	Pension	Annuity	Supplemental Unemployment	Total Rate
Apprentice: PAINTER (BRIDGES/TANKS)							
Effective Date: 1/1/2026							
Step	Percent	Apprentice Base Wage	Health	Pension	Annuity	Supplemental Unemployment	Total Rate
1	50.00	\$29.78	\$10.35	\$0.00	\$0.00	\$0.00	\$40.13
2	55.00	\$32.76	\$10.35	\$0.00	\$6.93	\$0.00	\$50.04
3	60.00	\$35.74	\$10.35	\$0.00	\$7.56	\$0.00	\$53.65
4	65.00	\$38.71	\$10.35	\$0.00	\$8.19	\$0.00	\$57.25
5	70.00	\$41.69	\$10.35	\$12.00	\$8.82	\$0.00	\$72.86
6	75.00	\$44.67	\$10.35	\$12.00	\$9.45	\$0.00	\$76.47
7	80.00	\$47.65	\$10.35	\$12.00	\$10.08	\$0.00	\$80.08
8	90.00	\$53.60	\$10.35	\$12.00	\$11.34	\$0.00	\$87.29

Apprentice to Journeyworker Ratio: 1:1

PAINTER (SPRAY OR SANDBLAST, NEW) *	1/1/2026	\$50.46	\$10.35	\$12.00	\$12.60	\$0.00	\$85.41
* If 30% or more of surfaces to be painted are new construction, NEW paint rate shall be used.							
PAINTERS LOCAL 35							
PAINTERS LOCAL 35 - ZONE 2							

Apprentice: PAINTER (SPRAY OR SANDBLAST, NEW) *							
Effective Date: 1/1/2026							
Step	Percent	Apprentice Base Wage	Health	Pension	Annuity	Supplemental Unemployment	Total Rate
1	50.00	\$25.23	\$10.35	\$0.00	\$0.00	\$0.00	\$35.58
2	55.00	\$27.75	\$10.35	\$0.00	\$6.93	\$0.00	\$45.03
3	60.00	\$30.28	\$10.35	\$0.00	\$7.56	\$0.00	\$48.19
4	65.00	\$32.80	\$10.35	\$0.00	\$8.19	\$0.00	\$51.34
5	70.00	\$35.32	\$10.35	\$12.00	\$8.82	\$0.00	\$66.49
6	75.00	\$37.85	\$10.35	\$12.00	\$9.45	\$0.00	\$69.65
7	80.00	\$40.37	\$10.35	\$12.00	\$10.08	\$0.00	\$72.80
8	90.00	\$45.41	\$10.35	\$12.00	\$11.34	\$0.00	\$79.10

Apprentice to Journeyworker Ratio: 1:1

PAINTER (SPRAY OR SANDBLAST, REPAINT)	1/1/2026	\$48.52	\$10.35	\$12.00	\$12.60	\$0.00	\$83.47
PAINTERS LOCAL 35							
PAINTERS LOCAL 35 - ZONE 2							

Apprentice: PAINTER (SPRAY OR SANDBLAST, REPAINT)							
Effective Date: 1/1/2026							
Step	Percent	Apprentice Base Wage	Health	Pension	Annuity	Supplemental Unemployment	Total Rate
1	50.00	\$24.26	\$10.35	\$0.00	\$0.00	\$0.00	\$34.61
2	55.00	\$26.69	\$10.35	\$0.00	\$6.93	\$0.00	\$43.97
3	60.00	\$29.11	\$10.35	\$0.00	\$7.56	\$0.00	\$47.02

Construction

Classification	Effective Date	Base Wage	Health	Pension	Annuity	Supplemental Unemployment	Total Rate
Apprentice: PAINTER (SPRAY OR SANDBLAST, REPAINT)							
Effective Date: 1/1/2026							
Step	Percent	Apprentice Base Wage	Health	Pension	Annuity	Supplemental Unemployment	Total Rate
4	65.00	\$31.54	\$10.35	\$0.00	\$8.19	\$0.00	\$50.08
5	70.00	\$33.96	\$10.35	\$12.00	\$8.82	\$0.00	\$65.13
6	75.00	\$36.39	\$10.35	\$12.00	\$9.45	\$0.00	\$68.19
7	80.00	\$38.82	\$10.35	\$12.00	\$10.08	\$0.00	\$71.25
8	90.00	\$43.67	\$10.35	\$12.00	\$11.34	\$0.00	\$77.36

Apprentice to Journeyworker Ratio: 1:1

PAINTER / TAPER (BRUSH, NEW) *	1/1/2026	\$49.06	\$10.35	\$12.00	\$12.60	\$0.00	\$84.01
--------------------------------	----------	---------	---------	---------	---------	--------	---------

* If 30% or more of surfaces to be painted are new construction,
NEW paint rate shall be used.

PAINTERS LOCAL 35

PAINTERS LOCAL 35 - ZONE 2

Apprentice: PAINTER / TAPER (BRUSH, NEW) *							
Effective Date: 1/1/2026							
Step	Percent	Apprentice Base Wage	Health	Pension	Annuity	Supplemental Unemployment	Total Rate
1	50.00	\$24.53	\$10.35	\$0.00	\$0.00	\$0.00	\$34.88
2	55.00	\$26.98	\$10.35	\$0.00	\$6.93	\$0.00	\$44.26
3	60.00	\$29.44	\$10.35	\$0.00	\$7.56	\$0.00	\$47.35
4	65.00	\$31.89	\$10.35	\$0.00	\$8.19	\$0.00	\$50.43
5	70.00	\$34.34	\$10.35	\$12.00	\$8.82	\$0.00	\$65.51
6	75.00	\$36.80	\$10.35	\$12.00	\$9.45	\$0.00	\$68.60
7	80.00	\$39.25	\$10.35	\$12.00	\$10.08	\$0.00	\$71.68
8	90.00	\$44.15	\$10.35	\$12.00	\$11.34	\$0.00	\$77.84

Apprentice to Journeyworker Ratio: 1:1

PAINTER / TAPER (BRUSH, REPAINT)	1/1/2026	\$47.12	\$10.35	\$12.00	\$12.60	\$0.00	\$82.07
----------------------------------	----------	---------	---------	---------	---------	--------	---------

PAINTERS LOCAL 35

PAINTERS LOCAL 35 - ZONE 2

Apprentice: PAINTER / TAPER (BRUSH, REPAINT)							
Effective Date: 1/1/2026							
Step	Percent	Apprentice Base Wage	Health	Pension	Annuity	Supplemental Unemployment	Total Rate
1	50.00	\$23.56	\$10.35	\$0.00	\$0.00	\$0.00	\$33.91
2	55.00	\$25.92	\$10.35	\$0.00	\$6.93	\$0.00	\$43.20
3	60.00	\$28.27	\$10.35	\$0.00	\$7.56	\$0.00	\$46.18
4	65.00	\$30.63	\$10.35	\$0.00	\$8.19	\$0.00	\$49.17
5	70.00	\$32.98	\$10.35	\$12.00	\$8.82	\$0.00	\$64.15
6	75.00	\$35.34	\$10.35	\$12.00	\$9.45	\$0.00	\$67.14
7	80.00	\$37.70	\$10.35	\$12.00	\$10.08	\$0.00	\$70.13

Construction

Classification	Effective Date	Base Wage	Health	Pension	Annuity	Supplemental Unemployment	Total Rate	
Apprentice: PAINTER / TAPER (BRUSH, REPAINT) Effective Date: 1/1/2026 <table><thead><tr><th>Step</th><th>Percent</th><th>Apprentice Base Wage</th><th>Health</th><th>Pension</th><th>Annuity</th><th>Supplemental Unemployment</th><th>Total Rate</th></tr></thead><tbody><tr><td>8</td><td>90.00</td><td>\$42.41</td><td>\$10.35</td><td>\$12.00</td><td>\$11.34</td><td>\$0.00</td><td>\$76.10</td></tr></tbody></table>								Step	Percent	Apprentice Base Wage	Health	Pension	Annuity	Supplemental Unemployment	Total Rate	8	90.00	\$42.41	\$10.35	\$12.00	\$11.34	\$0.00	\$76.10																								
Step	Percent	Apprentice Base Wage	Health	Pension	Annuity	Supplemental Unemployment	Total Rate	
8	90.00	\$42.41	\$10.35	\$12.00	\$11.34	\$0.00	\$76.10	
Apprentice to Journeyworker Ratio: 1:1	
PAINTER TRAFFIC MARKINGS (HEAVY/HIGHWAY)	12/1/2025	\$40.47	\$10.65	\$9.75	\$9.21	\$0.00	\$70.08	
LABORERS	6/1/2026	\$41.91	\$10.65	\$9.75	\$9.21	\$0.00	\$71.52	
LABORERS - ZONE 2 (HEAVY & HIGHWAY)	12/1/2026	\$43.35	\$10.65	\$9.75	\$9.21	\$0.00	\$72.96	
For apprentice rates see "Apprentice- LABORER (Heavy and Highway)	
PANEL & PICKUP TRUCKS DRIVER	1/1/2026	\$40.78	\$16.17	\$21.78	\$0.00	\$0.00	\$78.73	
TEAMSTERS JOINT COUNCIL NO. 10	6/1/2026	\$41.78	\$16.17	\$21.78	\$0.00	\$0.00	\$79.73	
TEAMSTERS JOINT COUNCIL NO. 10 ZONE B	12/1/2026	\$41.78	\$16.17	\$23.52	\$0.00	\$0.00	\$81.47	
	1/1/2027	\$41.78	\$16.77	\$23.52	\$0.00	\$0.00	\$82.07	
PIER AND DOCK CONSTRUCTOR (UNDERPINNING AND DECK)	8/1/2024	\$51.97	\$10.08	\$11.62	\$12.67	\$0.00	\$86.34	
PILE DRIVER LOCAL 56	
PILE DRIVER LOCAL 56 (ZONE 2)	
For apprentice rates see "Apprentice- PILE DRIVER"	
PILE DRIVER	8/1/2024	\$51.97	\$10.08	\$11.62	\$12.67	\$0.00	\$86.34	
PILE DRIVER LOCAL 56	
PILE DRIVER LOCAL 56 (ZONE 2)	
Apprentice: PILE DRIVER Effective Date: 8/1/2024 <table><thead><tr><th>Step</th><th>Percent</th><th>Apprentice Base Wage</th><th>Health</th><th>Pension</th><th>Annuity</th><th>Supplemental Unemployment</th><th>Total Rate</th></tr></thead><tbody><tr><td>1</td><td>45.00</td><td>\$23.39</td><td>\$10.08</td><td>\$0.00</td><td>\$2.53</td><td>\$0.00</td><td>\$36.00</td></tr><tr><td>2</td><td>55.00</td><td>\$28.58</td><td>\$10.08</td><td>\$0.00</td><td>\$5.07</td><td>\$0.00</td><td>\$43.73</td></tr><tr><td>3</td><td>70.00</td><td>\$36.38</td><td>\$10.08</td><td>\$11.62</td><td>\$7.60</td><td>\$0.00</td><td>\$65.68</td></tr><tr><td>4</td><td>80.00</td><td>\$41.58</td><td>\$10.08</td><td>\$11.62</td><td>\$10.14</td><td>\$0.00</td><td>\$73.42</td></tr></tbody></table>								Step	Percent	Apprentice Base Wage	Health	Pension	Annuity	Supplemental Unemployment	Total Rate	1	45.00	\$23.39	\$10.08	\$0.00	\$2.53	\$0.00	\$36.00	2	55.00	\$28.58	\$10.08	\$0.00	\$5.07	\$0.00	\$43.73	3	70.00	\$36.38	\$10.08	\$11.62	\$7.60	\$0.00	\$65.68	4	80.00	\$41.58	\$10.08	\$11.62	\$10.14	\$0.00	\$73.42
Step	Percent	Apprentice Base Wage	Health	Pension	Annuity	Supplemental Unemployment	Total Rate	
1	45.00	\$23.39	\$10.08	\$0.00	\$2.53	\$0.00	\$36.00	
2	55.00	\$28.58	\$10.08	\$0.00	\$5.07	\$0.00	\$43.73	
3	70.00	\$36.38	\$10.08	\$11.62	\$7.60	\$0.00	\$65.68	
4	80.00	\$41.58	\$10.08	\$11.62	\$10.14	\$0.00	\$73.42	
Apprentice to Journeyworker Ratio: 1:5	
PIPELAYER	12/1/2025	\$40.72	\$10.65	\$9.75	\$9.11	\$0.00	\$70.23	
LABORERS	6/1/2026	\$42.16	\$10.65	\$9.75	\$9.11	\$0.00	\$71.67	
LABORERS - ZONE 2	12/1/2026	\$43.60	\$10.65	\$9.75	\$9.11	\$0.00	\$73.11	
	6/1/2027	\$45.05	\$10.65	\$9.75	\$9.11	\$0.00	\$74.56	
	12/1/2027	\$46.50	\$10.65	\$9.75	\$9.11	\$0.00	\$76.01	
	6/1/2028	\$48.00	\$10.65	\$9.75	\$9.11	\$0.00	\$77.51	
	12/1/2028	\$49.50	\$10.65	\$9.75	\$9.11	\$0.00	\$79.01	
For apprentice rates see "Apprentice- LABORER"	
PIPELAYER (HEAVY & HIGHWAY)	12/1/2025	\$40.72	\$10.65	\$9.75	\$9.21	\$0.00	\$70.33	
LABORERS	6/1/2026	\$42.16	\$10.65	\$9.75	\$9.21	\$0.00	\$71.77	

Construction

Classification	Effective Date	Base Wage	Health	Pension	Annuity	Supplemental Unemployment	Total Rate
LABORERS - ZONE 2 (HEAVY & HIGHWAY)	12/1/2026	\$43.60	\$10.65	\$9.75	\$9.21	\$0.00	\$73.21
For apprentice rates see "Apprentice- LABORER (Heavy and Highway)							

PLUMBER & PIPEFITTER	8/25/2025	\$55.24	\$10.80	\$16.80	\$4.60	\$0.00	\$87.44
PLUMBERS & PIPEFITTERS LOCAL 51							
PLUMBERS & PIPEFITTERS LOCAL 51							

Apprentice: PLUMBER & PIPEFITTER**Effective Date: 8/25/2025**

Step	Percent	Apprentice Base Wage	Health	Pension	Annuity	Supplemental Unemployment	Total Rate
1	40.00	\$22.10	\$10.15	\$2.50	\$0.00	\$0.00	\$34.75
2	50.00	\$27.62	\$10.15	\$2.50	\$0.00	\$0.00	\$40.27
3	60.00	\$33.14	\$10.15	\$8.40	\$0.50	\$0.00	\$52.19
4	70.00	\$38.67	\$10.15	\$13.44	\$0.80	\$0.00	\$63.06
5	80.00	\$44.19	\$10.15	\$16.80	\$1.00	\$0.00	\$72.14

Apprentice to Journeyworker Ratio: 1:3

PNEUMATIC CONTROLS (TEMP.)	8/25/2025	\$55.24	\$10.80	\$16.80	\$4.60	\$0.00	\$87.44
PLUMBERS & PIPEFITTERS LOCAL 51							
PLUMBERS & PIPEFITTERS LOCAL 51							

For apprentice rates see "Apprentice- PIPEFITTER" or "PLUMBER/PIPEFITTER"

PNEUMATIC DRILL/TOOL OPERATOR	12/1/2025	\$40.72	\$10.65	\$9.75	\$9.11	\$0.00	\$70.23
LABORERS	6/1/2026	\$42.16	\$10.65	\$9.75	\$9.11	\$0.00	\$71.67
LABORERS - ZONE 2	12/1/2026	\$43.60	\$10.65	\$9.75	\$9.11	\$0.00	\$73.11
	6/1/2027	\$45.05	\$10.65	\$9.75	\$9.11	\$0.00	\$74.56
	12/1/2027	\$46.50	\$10.65	\$9.75	\$9.11	\$0.00	\$76.01
	6/1/2028	\$48.00	\$10.65	\$9.75	\$9.11	\$0.00	\$77.51
	12/1/2028	\$49.50	\$10.65	\$9.75	\$9.11	\$0.00	\$79.01

For apprentice rates see "Apprentice- LABORER"

PNEUMATIC DRILL/TOOL OPERATOR (HEAVY & HIGHWAY)	12/1/2025	\$40.72	\$10.65	\$9.75	\$9.21	\$0.00	\$70.33
LABORERS	6/1/2026	\$42.16	\$10.65	\$9.75	\$9.21	\$0.00	\$71.77
LABORERS - ZONE 2 (HEAVY & HIGHWAY)	12/1/2026	\$43.60	\$10.65	\$9.75	\$9.21	\$0.00	\$73.21

For apprentice rates see "Apprentice- LABORER (Heavy and Highway)"

POWDERMAN & BLASTER	12/1/2025	\$41.47	\$10.65	\$9.75	\$9.11	\$0.00	\$70.98
LABORERS	6/1/2026	\$42.91	\$10.65	\$9.75	\$9.11	\$0.00	\$72.42
LABORERS - ZONE 2	12/1/2026	\$44.35	\$10.65	\$9.75	\$9.11	\$0.00	\$73.86
	6/1/2027	\$45.80	\$10.65	\$9.75	\$9.11	\$0.00	\$75.31
	12/1/2027	\$47.25	\$10.65	\$9.75	\$9.11	\$0.00	\$76.76
	6/1/2028	\$48.75	\$10.65	\$9.75	\$9.11	\$0.00	\$78.26
	12/1/2028	\$50.25	\$10.65	\$9.75	\$9.11	\$0.00	\$79.76

For apprentice rates see "Apprentice- LABORER"

POWDERMAN & BLASTER (HEAVY & HIGHWAY)	12/1/2025	\$41.47	\$10.65	\$9.75	\$9.21	\$0.00	\$71.08
LABORERS	6/1/2026	\$42.91	\$10.65	\$9.75	\$9.21	\$0.00	\$72.52
LABORERS - ZONE 2 (HEAVY & HIGHWAY)	12/1/2026	\$44.35	\$10.65	\$9.75	\$9.21	\$0.00	\$73.96

Construction

Classification	Effective Date	Base Wage	Health	Pension	Annuity	Supplemental Unemployment	Total Rate
For apprentice rates see "Apprentice- LABORER (Heavy and Highway)							
POWER SHOVEL/DERRICK/TRENCHING MACHINE	12/1/2025	\$58.68	\$16.55	\$13.35	\$3.25	\$0.00	\$91.83
OPERATING ENGINEERS LOCAL 4	6/1/2026	\$59.98	\$16.55	\$13.35	\$3.25	\$0.00	\$93.13
OPERATING ENGINEERS LOCAL 4	12/1/2026	\$61.43	\$16.55	\$13.35	\$3.25	\$0.00	\$94.58
For apprentice rates see "Apprentice- OPERATING ENGINEERS"							
PUMP OPERATOR (CONCRETE)	12/1/2025	\$58.02	\$16.55	\$13.35	\$3.25	\$0.00	\$91.17
OPERATING ENGINEERS LOCAL 4	6/1/2026	\$59.30	\$16.55	\$13.35	\$3.25	\$0.00	\$92.45
OPERATING ENGINEERS LOCAL 4	12/1/2026	\$60.74	\$16.55	\$13.35	\$3.25	\$0.00	\$93.89
For apprentice rates see "Apprentice- OPERATING ENGINEERS"							
PUMP OPERATOR (DEWATERING, OTHER)	12/1/2025	\$37.37	\$16.55	\$13.35	\$3.25	\$0.00	\$70.52
OPERATING ENGINEERS LOCAL 4	6/1/2026	\$38.23	\$16.55	\$13.35	\$3.25	\$0.00	\$71.38
OPERATING ENGINEERS LOCAL 4	12/1/2026	\$39.18	\$16.55	\$13.35	\$3.25	\$0.00	\$72.33
For apprentice rates see "Apprentice- OPERATING ENGINEERS"							
READY-MIX CONCRETE DRIVER TEAMSTERS 653 TEAMSTERS 653 - Southeastern Concrete (Weymouth)	8/1/2023	\$25.00	\$13.91	\$6.90	\$0.00	\$0.00	\$45.81
RECLAIMERS	12/1/2025	\$58.02	\$16.55	\$13.35	\$3.25	\$0.00	\$91.17
OPERATING ENGINEERS LOCAL 4	6/1/2026	\$59.30	\$16.55	\$13.35	\$3.25	\$0.00	\$92.45
OPERATING ENGINEERS LOCAL 4	12/1/2026	\$60.74	\$16.55	\$13.35	\$3.25	\$0.00	\$93.89
For apprentice rates see "Apprentice- OPERATING ENGINEERS"							
RIDE-ON MOTORIZED BUGGY OPERATOR	12/1/2025	\$40.72	\$10.65	\$9.75	\$9.11	\$0.00	\$70.23
LABORERS	6/1/2026	\$42.16	\$10.65	\$9.75	\$9.11	\$0.00	\$71.67
LABORERS - ZONE 2	12/1/2026	\$43.60	\$10.65	\$9.75	\$9.11	\$0.00	\$73.11
	6/1/2027	\$45.05	\$10.65	\$9.75	\$9.11	\$0.00	\$74.56
	12/1/2027	\$46.50	\$10.65	\$9.75	\$9.11	\$0.00	\$76.01
	6/1/2028	\$48.00	\$10.65	\$9.75	\$9.11	\$0.00	\$77.51
	12/1/2028	\$49.50	\$10.65	\$9.75	\$9.11	\$0.00	\$79.01
For apprentice rates see "Apprentice- LABORER"							
ROLLER/SPREADER/MULCHING MACHINE	12/1/2025	\$58.02	\$16.55	\$13.35	\$3.25	\$0.00	\$91.17
OPERATING ENGINEERS LOCAL 4	6/1/2026	\$59.30	\$16.55	\$13.35	\$3.25	\$0.00	\$92.45
OPERATING ENGINEERS LOCAL 4	12/1/2026	\$60.74	\$16.55	\$13.35	\$3.25	\$0.00	\$93.89
For apprentice rates see "Apprentice- OPERATING ENGINEERS"							
ROOFER (Inc.Roofers Waterproofing &Roofers Damproofg) ROOFERS LOCAL 33 ROOFERS LOCAL 33	2/1/2026	\$53.53	\$14.53	\$12.67	\$9.03	\$0.00	\$89.76

Apprentice: ROOFER (Inc.Roofers Waterproofing &Roofers Damproofg)							
Effective Date: 2/1/2026							
Step	Percent	Apprentice Base Wage	Health	Pension	Annuity	Supplemental Unemployment	Total Rate
1	50.00	\$26.77	\$14.53	\$6.52	\$9.03	\$0.00	\$56.85
2	60.00	\$32.12	\$14.53	\$12.67	\$9.03	\$0.00	\$68.35

Construction

Classification	Effective Date	Base Wage	Health	Pension	Annuity	Supplemental Unemployment	Total Rate
Apprentice: ROOFER (Inc.Roofers Waterproofing &Roofers Damproofg) Effective Date: 2/1/2026							
		Apprentice Base Wage	Health	Pension	Annuity	Supplemental Unemployment	Total Rate
3	65.00	\$34.79	\$14.53	\$12.67	\$9.03	\$0.00	\$71.02
4	75.00	\$40.15	\$14.53	\$12.67	\$9.03	\$0.00	\$76.38
5	85.00	\$45.50	\$14.53	\$12.67	\$9.03	\$0.00	\$81.73
Apprentice Notes ** 1:5, 2:6-10, the 1:10; Reroofing: 1:4, then 1:1							
Apprentice to Journeyworker Ratio: 1:5							
ROOFER SLATE / TILE / PRECAST CONCRETE	2/1/2026	\$53.78	\$14.53	\$12.67	\$9.03	\$0.00	\$90.01
ROOFERS LOCAL 33							
ROOFERS LOCAL 33							
For apprentice rates see "Apprentice- ROOFER"							
SHEETMETAL WORKER	4/1/2026	\$45.55	\$14.91	\$13.35	\$6.15	\$2.24	\$82.20
SHEETMETAL WORKERS LOCAL 17							
SHEETMETAL WORKERS LOCAL 17 - B							
Apprentice: SHEETMETAL WORKER Effective Date: 4/1/2026							
		Apprentice Base Wage	Health	Pension	Annuity	Supplemental Unemployment	Total Rate
1	40.00	\$18.22	\$14.91	\$4.27	\$0.00	\$1.09	\$38.49
2	45.00	\$20.50	\$14.91	\$4.80	\$0.00	\$1.17	\$41.38
3	50.00	\$22.78	\$14.91	\$12.28	\$0.00	\$1.45	\$51.42
4	55.00	\$25.05	\$14.91	\$12.28	\$0.00	\$1.52	\$53.76
5	60.00	\$27.33	\$14.91	\$12.28	\$3.69	\$1.64	\$59.85
6	65.00	\$29.61	\$14.91	\$12.28	\$4.00	\$1.71	\$62.51
7	70.00	\$31.89	\$14.91	\$12.28	\$4.31	\$1.78	\$65.17
8	75.00	\$34.16	\$14.91	\$12.28	\$4.61	\$1.86	\$67.82
9	80.00	\$36.44	\$14.91	\$12.28	\$4.92	\$1.93	\$70.48
10	85.00	\$38.72	\$14.91	\$12.28	\$5.23	\$2.00	\$73.14
Apprentice to Journeyworker Ratio: 1:4							
SPECIALIZED EARTH MOVING EQUIP < 35 TONS	1/1/2026	\$41.24	\$16.17	\$21.78	\$0.00	\$0.00	\$79.19
TEAMSTERS JOINT COUNCIL NO. 10	6/1/2026	\$42.24	\$16.17	\$21.78	\$0.00	\$0.00	\$80.19
TEAMSTERS JOINT COUNCIL NO. 10 ZONE B	12/1/2026	\$42.24	\$16.17	\$23.52	\$0.00	\$0.00	\$81.93
	1/1/2027	\$42.24	\$16.77	\$23.52	\$0.00	\$0.00	\$82.53
SPECIALIZED EARTH MOVING EQUIP > 35 TONS	1/1/2026	\$41.53	\$16.17	\$21.78	\$0.00	\$0.00	\$79.48
TEAMSTERS JOINT COUNCIL NO. 10	6/1/2026	\$42.53	\$16.17	\$21.78	\$0.00	\$0.00	\$80.48
TEAMSTERS JOINT COUNCIL NO. 10 ZONE B	12/1/2026	\$42.53	\$16.17	\$23.52	\$0.00	\$0.00	\$82.22
	1/1/2027	\$42.53	\$16.77	\$23.52	\$0.00	\$0.00	\$82.82

Construction

Classification	Effective Date	Base Wage	Health	Pension	Annuity	Supplemental Unemployment	Total Rate
SPRINKLER FITTER	1/1/2026	\$64.85	\$13.45	\$7.45	\$18.25	\$0.00	\$104.00
SPRINKLER FITTERS LOCAL 550							
SPRINKLER FITTERS LOCAL 550 - (Section B) Zone 2							

Apprentice: SPRINKLER FITTER**Effective Date: 1/1/2026**

Step	Percent	Apprentice Base Wage	Health	Pension	Annuity	Supplemental Unemployment	Total Rate
1	0.00	\$22.70	\$13.45	\$13.84	\$0.00	\$0.00	\$49.99
2	0.00	\$25.94	\$13.45	\$14.75	\$0.00	\$0.00	\$54.14
3	0.00	\$29.18	\$13.45	\$15.67	\$0.00	\$0.00	\$58.30
4	0.00	\$32.43	\$13.45	\$16.57	\$0.00	\$0.00	\$62.45
5	0.00	\$35.67	\$13.45	\$17.49	\$0.00	\$0.00	\$66.61
6	0.00	\$38.91	\$13.45	\$18.40	\$0.00	\$0.00	\$70.76
7	0.00	\$42.15	\$13.45	\$19.32	\$0.00	\$0.00	\$74.92
8	0.00	\$45.40	\$13.45	\$20.22	\$0.00	\$0.00	\$79.07
9	0.00	\$48.64	\$13.45	\$21.15	\$0.00	\$0.00	\$83.24
10	0.00	\$51.88	\$13.45	\$22.05	\$0.00	\$0.00	\$87.38

Apprentice Notes

Apprentice entered prior 9/30/10:

Apprentice to Journeyworker Ratio: 1:3

STEAM BOILER OPERATOR	12/1/2025	\$58.02	\$16.55	\$13.35	\$3.25	\$0.00	\$91.17
OPERATING ENGINEERS LOCAL 4	6/1/2026	\$59.30	\$16.55	\$13.35	\$3.25	\$0.00	\$92.45
OPERATING ENGINEERS LOCAL 4	12/1/2026	\$60.74	\$16.55	\$13.35	\$3.25	\$0.00	\$93.89

For apprentice rates see "Apprentice- OPERATING ENGINEERS"

TAMPERS, SELF-PROPELLED OR TRACTOR DRAWN	12/1/2025	\$58.02	\$16.55	\$13.35	\$3.25	\$0.00	\$91.17
OPERATING ENGINEERS LOCAL 4	6/1/2026	\$59.30	\$16.55	\$13.35	\$3.25	\$0.00	\$92.45
OPERATING ENGINEERS LOCAL 4	12/1/2026	\$60.74	\$16.55	\$13.35	\$3.25	\$0.00	\$93.89

For apprentice rates see "Apprentice- OPERATING ENGINEERS"

TELECOMMUNICATION TECHNICIAN	9/1/2025	\$42.52	\$12.00	\$12.05	\$3.25	\$0.00	\$69.82
TELECOMMUNICATION TECHNICIAN	9/1/2026	\$44.41	\$12.25	\$12.59	\$3.50	\$0.00	\$72.75
ELECTRICIANS LOCAL 223	9/1/2027	\$46.51	\$12.50	\$13.18	\$3.75	\$0.00	\$75.94

For apprentice rates and ratios see "Apprentice- ELECTRICIAN"

TERRAZZO FINISHERS	2/1/2026	\$66.89	\$12.84	\$15.57	\$8.02	\$0.00	\$103.32
BRICKLAYERS LOCAL 3	8/1/2026	\$69.09	\$12.84	\$15.57	\$8.02	\$0.00	\$105.52
BRICKLAYERS LOCAL 3 - MARBLE & TILE	2/1/2027	\$70.49	\$12.84	\$15.57	\$8.02	\$0.00	\$106.92

Apprentice: TERRAZZO FINISHERS**Effective Date: 2/1/2026**

Step	Percent	Apprentice Base Wage	Health	Pension	Annuity	Supplemental Unemployment	Total Rate
-------------	----------------	-----------------------------	---------------	----------------	----------------	----------------------------------	-------------------

Construction

Classification	Effective Date	Base Wage	Health	Pension	Annuity	Supplemental Unemployment	Total Rate
Apprentice: TERRAZZO FINISHERS							
Effective Date: 2/1/2026							
Step	Percent	Apprentice Base Wage	Health	Pension	Annuity	Supplemental Unemployment	Total Rate
1	50.00	\$33.45	\$12.84	\$15.57	\$8.02	\$0.00	\$69.88
2	60.00	\$40.13	\$12.84	\$15.57	\$8.02	\$0.00	\$76.56
3	70.00	\$46.82	\$12.84	\$15.57	\$8.02	\$0.00	\$83.25
4	80.00	\$53.51	\$12.84	\$15.57	\$8.02	\$0.00	\$89.94
5	90.00	\$60.20	\$12.84	\$15.57	\$8.02	\$0.00	\$96.63
Apprentice: TERRAZZO FINISHERS							
Effective Date: 8/1/2026							
Step	Percent	Apprentice Base Wage	Health	Pension	Annuity	Supplemental Unemployment	Total Rate
1	50.00	\$34.55	\$12.84	\$15.57	\$8.02	\$0.00	\$70.98
2	60.00	\$41.45	\$12.84	\$15.57	\$8.02	\$0.00	\$77.88
3	70.00	\$48.36	\$12.84	\$15.57	\$8.02	\$0.00	\$84.79
4	80.00	\$55.27	\$12.84	\$15.57	\$8.02	\$0.00	\$91.70
5	90.00	\$62.18	\$12.84	\$15.57	\$8.02	\$0.00	\$98.61
Apprentice to Journeyworker Ratio: 1:5							
TEST BORING DRILLER	12/1/2025	\$51.95	\$10.65	\$9.75	\$9.80	\$0.00	\$82.15
LABORERS	6/1/2026	\$53.50	\$10.65	\$9.75	\$9.80	\$0.00	\$83.70
LABORERS - FOUNDATION AND MARINE	12/1/2026	\$55.00	\$10.65	\$9.75	\$9.80	\$0.00	\$85.20
For apprentice rates see "Apprentice- LABORER"							
TEST BORING DRILLER HELPER	12/1/2025	\$48.07	\$10.65	\$9.75	\$9.80	\$0.00	\$78.27
LABORERS	6/1/2026	\$49.62	\$10.65	\$9.75	\$9.80	\$0.00	\$79.82
LABORERS - FOUNDATION AND MARINE	12/1/2026	\$51.12	\$10.65	\$9.75	\$9.80	\$0.00	\$81.32
For apprentice rates see "Apprentice- LABORER"							
TEST BORING LABORER	12/1/2025	\$47.95	\$10.65	\$9.75	\$9.80	\$0.00	\$78.15
LABORERS	6/1/2026	\$49.50	\$10.65	\$9.75	\$9.80	\$0.00	\$79.70
LABORERS - FOUNDATION AND MARINE	12/1/2026	\$51.00	\$10.65	\$9.75	\$9.80	\$0.00	\$81.20
For apprentice rates see "Apprentice- LABORER"							
TRACTORS/PORTABLE STEAM GENERATORS	12/1/2025	\$58.02	\$16.55	\$13.35	\$3.25	\$0.00	\$91.17
OPERATING ENGINEERS LOCAL 4	6/1/2026	\$59.30	\$16.55	\$13.35	\$3.25	\$0.00	\$92.45
OPERATING ENGINEERS LOCAL 4	12/1/2026	\$60.74	\$16.55	\$13.35	\$3.25	\$0.00	\$93.89
For apprentice rates see "Apprentice- OPERATING ENGINEERS"							
TRAILERS FOR EARTH MOVING EQUIPMENT	1/1/2026	\$41.82	\$16.17	\$21.78	\$0.00	\$0.00	\$79.77
TEAMSTERS JOINT COUNCIL NO. 10	6/1/2026	\$42.82	\$16.17	\$21.78	\$0.00	\$0.00	\$80.77
TEAMSTERS JOINT COUNCIL NO. 10 ZONE B	12/1/2026	\$42.82	\$16.17	\$23.52	\$0.00	\$0.00	\$82.51
	1/1/2027	\$42.82	\$16.77	\$23.52	\$0.00	\$0.00	\$83.11
TUNNEL WORK - COMPRESSED AIR	12/1/2025	\$60.18	\$10.65	\$9.75	\$10.25	\$0.00	\$90.83

Construction

Classification	Effective Date	Base Wage	Health	Pension	Annuity	Supplemental Unemployment	Total Rate
LABORERS	6/1/2026	\$61.73	\$10.65	\$9.75	\$10.25	\$0.00	\$92.38
LABORERS (COMPRESSED AIR)	12/1/2026	\$63.23	\$10.65	\$9.75	\$10.25	\$0.00	\$93.88
For apprentice rates see "Apprentice- LABORER"							
TUNNEL WORK - COMPRESSED AIR (HAZ. WASTE)	12/1/2025	\$62.18	\$10.65	\$9.75	\$10.25	\$0.00	\$92.83
LABORERS	6/1/2026	\$63.73	\$10.65	\$9.75	\$10.25	\$0.00	\$94.38
LABORERS (COMPRESSED AIR)	12/1/2026	\$65.23	\$10.65	\$9.75	\$10.25	\$0.00	\$95.88
For apprentice rates see "Apprentice- LABORER"							
TUNNEL WORK - FREE AIR	12/1/2025	\$52.25	\$10.65	\$9.75	\$10.25	\$0.00	\$82.90
LABORERS	6/1/2026	\$53.80	\$10.65	\$9.75	\$10.25	\$0.00	\$84.45
LABORERS (FREE AIR TUNNEL)	12/1/2026	\$55.30	\$10.65	\$9.75	\$10.25	\$0.00	\$85.95
For apprentice rates see "Apprentice- LABORER"							
TUNNEL WORK - FREE AIR (HAZ. WASTE)	12/1/2025	\$54.25	\$10.65	\$9.75	\$10.25	\$0.00	\$84.90
LABORERS	6/1/2026	\$55.80	\$10.65	\$9.75	\$10.25	\$0.00	\$86.45
LABORERS (FREE AIR TUNNEL)	12/1/2026	\$57.30	\$10.65	\$9.75	\$10.25	\$0.00	\$87.95
For apprentice rates see "Apprentice- LABORER"							
VAC-HAUL	1/1/2026	\$41.24	\$16.17	\$21.78	\$0.00	\$0.00	\$79.19
TEAMSTERS JOINT COUNCIL NO. 10	6/1/2026	\$42.24	\$16.17	\$21.78	\$0.00	\$0.00	\$80.19
TEAMSTERS JOINT COUNCIL NO. 10 ZONE B	12/1/2026	\$42.24	\$16.17	\$23.52	\$0.00	\$0.00	\$81.93
	1/1/2027	\$42.24	\$16.77	\$23.52	\$0.00	\$0.00	\$82.53
WAGON DRILL OPERATOR	12/1/2025	\$40.72	\$10.65	\$9.75	\$9.11	\$0.00	\$70.23
LABORERS	6/1/2026	\$42.16	\$10.65	\$9.75	\$9.11	\$0.00	\$71.67
LABORERS - ZONE 2	12/1/2026	\$43.60	\$10.65	\$9.75	\$9.11	\$0.00	\$73.11
	6/1/2027	\$45.05	\$10.65	\$9.75	\$9.11	\$0.00	\$74.56
	12/1/2027	\$46.50	\$10.65	\$9.75	\$9.11	\$0.00	\$76.01
	6/1/2028	\$48.00	\$10.65	\$9.75	\$9.11	\$0.00	\$77.51
	12/1/2028	\$49.50	\$10.65	\$9.75	\$9.11	\$0.00	\$79.01
For apprentice rates see "Apprentice- LABORER"							
WAGON DRILL OPERATOR (HEAVY & HIGHWAY)	12/1/2025	\$40.72	\$10.65	\$9.75	\$9.21	\$0.00	\$70.33
LABORERS	6/1/2026	\$42.16	\$10.65	\$9.75	\$9.21	\$0.00	\$71.77
LABORERS - ZONE 2 (HEAVY & HIGHWAY)	12/1/2026	\$43.60	\$10.65	\$9.75	\$9.21	\$0.00	\$73.21
For apprentice rates see "Apprentice- LABORER (Heavy and Highway)"							
WASTE WATER PUMP OPERATOR	12/1/2025	\$58.68	\$16.55	\$13.35	\$3.25	\$0.00	\$91.83
OPERATING ENGINEERS LOCAL 4	6/1/2026	\$59.98	\$16.55	\$13.35	\$3.25	\$0.00	\$93.13
OPERATING ENGINEERS LOCAL 4	12/1/2026	\$61.43	\$16.55	\$13.35	\$3.25	\$0.00	\$94.58
For apprentice rates see "Apprentice- OPERATING ENGINEERS"							
WATER METER INSTALLER	8/25/2025	\$55.24	\$10.80	\$16.80	\$4.60	\$0.00	\$87.44
PLUMBERS & PIPEFITTERS LOCAL 51							
PLUMBERS & PIPEFITTERS LOCAL 51							
For apprentice rates see "Apprentice- PLUMBER/PIPEFITTER" or "PLUMBER/GASFITTER"							

Additional Apprentice Information

All apprentices must be registered with the Division of Apprenticeship Training(DAS) in accordance with M.G.L.c. 23, §§ 11E-11L. Minimum wage rates for apprentices employed on public works projects are listed above as a percentage of the hourly prevailing wage rate established by the Commissioner under the provisions of M.G.L.c. 149, §§ 26-27D.

Apprentice ratios are established by DAS pursuant to M.G.L.c. 23, §§ 11E-11L. Ratios are expressed as the allowable number of apprentices to journeymen or fraction thereof, unless otherwise specified. The ratios listed herein have been taken from relevant private collective bargaining agreements(CBAs) and are provided for illustrative purposes only. They have not been independently verified as being accurate or continuing to be accurate.

Parties having questions regarding what ratio to use should contact DAS.

DOCUMENT A00801

SPECIAL PROVISIONS**SANDWICH****Bridge Preservation, S-04-008 (4BA) and S-04-011 (4B9),
Chase Road over Route 6 (Mid-Cape Highway)**

Labor participation goals for this project shall be 15.3% for minorities and 6.9% for women for each job category. The goals are applicable to both contractor's and subcontractor's on-site construction workforce. Refer to document 00820 for details.

SCOPE OF WORK

The work under this contract consists of furnishing all necessary labor, materials, and equipment required to perform work as described below:

- Install Advanced Warning Signs.
- Selective Clearing and Thinning.
- Install Temporary Barrier Limited Deflection TL3 for work zone for Stage I.
- Install Temporary Pavement Markings.
- Install Temporary Protective Shielding for demolition.
- Remove and Stockpile Existing End Posts and New England Pink Granite in Stage I.
- Remove and Dispose granite curb in Stage I.
- Excavate existing bridge barrier and safety walk.
- Drill and Dowel for new barrier in Stage I.
- Form and Pour new CP-MTL3 barrier with safety fence in Stage I.
- Remodel Catch Basin with Prop. Frame and Cover and install Gutter Inlet.
- Install Highway Guardrail Transition, TL3 Guardrail Flared End and Transition to NCHRP 350 in Stage 1.
- Remove Temporary Protective Shielding and install for Stage II.
- Reset Temporary Barrier to Stage II location.
- Grind and Install new Temporary Pavement Markings.
- Remove and Stockpile Existing End Posts and New England Pink Granite in Stage II.
- Remove and Dispose granite curb in Stage II.
- Excavate existing bridge barrier and safety walk.
- Drill and Dowel for new barrier in Stage II.
- Form and Pour new CP-MTL3 barrier with Safety Fence in Stage II.
- Install Highway Guardrail Transition, TL2 Transition to NCHRP 350 and Trailing Anchorage in Stage 2.

SCOPE OF WORK (Continued)

- Remove Temporary Barrier.
- Bridge Pavement Milling of the entire bridge wearing surface of 1½”.
- Replace milled wearing surface with 1 ½” of Superpave Bridge Surface Course – 9.5 Polymer (SSC-B - 9.5 - P).
- Install new pavement markings.
- Perform substructure repairs.

All work under this Contract shall be done in conformance with the *2026 Standard Specifications for Highways and Bridges*, the *Supplemental Specifications* contained in this book, the *Construction Standard Details* in effect as of January 2026, the *1990 Standard Drawings for Signs and Supports*, the *2015 Overhead Signal Structure and Foundation Standard Drawings*, the *11th Edition of the Manual on Uniform Traffic Control Devices (MUTCD)* and the *January 2026 Massachusetts Amendments to the MUTCD*, the *1968 Standard Drawings for Traffic Signals and Highway Lighting*, the latest edition of *The American Standard for Nursery Stock*, the Plans and these Special Provisions.

LOCATION OF WORK

- Bridge S-04-008 (4BA) Chase Road over Route 6 WB in Sandwich.
- Bridge S-04-011 (4B9) Chase Road over Route 6 EB in Sandwich.

All work will be performed within the existing State and Town roadway layouts. No rights to enter on or occupy private property have been acquired for this project.

CONTRACTOR QUESTIONS AND ADDENDUM ACKNOWLEDGEMENTS

Prospective bidders are required to submit all questions to the Construction Contracts Engineer by 3:00 P.M. on the Tuesday of the previous week before the scheduled bid opening date. Any questions received after this time will not be considered for review by the Department.

Contractors should email questions and addendum acknowledgements to the following email address massdotSpecifications@dot.state.ma.us The MassDOT proposal number and municipality is to be placed in the subject line.

SCHEDULE OF WORK

All proposed work hours shall conform to Subsection 7.09 and be subject to the written approval of the Engineer.

Daytime work is permitted when there are no temporary traffic control measures required on Route 6 and behind barrier. Work schedule during the day shall be based on a normal 8 hour day, 5 day week (Monday to Friday).

NIGHT TIME WORK

Nighttime work is permitted when temporary traffic control measures are required on Route 6. Work schedule during the night shall be based on a normal 8 hour day and shall be restricted to the following:

Sunday: 9:00 PM to 5:30 AM Monday
Monday: 9:00 PM to 5:30AM Tuesday
Tuesday: 9:00 PM to 5:30 AM Wednesday
Wednesday: 9:00 PM to 5:30 AM Thursday
Thursday: 9:00 PM to 5:30 AM Friday

No work shall be allowed on any roadway between Memorial Day and Labor Day without prior written approval of the Engineer and the Town.

Work may not proceed beyond the normal 8-hour day unless prior approval is obtained from the Engineer for that day. Approval to work beyond the scheduled work will only be given when special conditions exist that warrant working beyond the scheduled work, as determined by the Engineer.

The Contractor may schedule night shifts longer than 8-hours with prior approval by the Engineer. No additional compensation will be made for work scheduled during nighttime or longer working hours.

No entrance or exit ramp shall be closed to traffic except between the hours of 8:00 PM and 5:00 AM the following day or as directed. The Contractor shall be required to schedule the work activities such that not more than one ramp shall be closed during any given work period.

These time periods include the "set-up" and "breakdown" of the traffic pattern employed. No operations, personnel, or equipment will be allowed on the roadways except during working hours.

MassDOT has determined that the Contractor shall schedule work to expedite bridge work with a minimum disruption to road users and minimal impact to environmental resources while providing work zone safety. As a result, the Contractor is encouraged to perform concurrent work to facilitate on-time, on-budget project completion.

HOLIDAY WORK RESTRICTIONS

(Supplementing Subsection 7.09)

The District Highway Director (DHD) may authorize work to continue during these specified time periods if it is determined by the District that the work will not negatively impact the traveling public. DHD may allow work in those areas on a case by case basis and where work is behind barrier and will not impact traffic.

Below are the holiday work restrictions:

New Years Day (Federal Holiday)

No work on major arterial roadways from 5:00 AM on the day before until the normal start of business on the next subsequent business day. No work on local roadways on the holiday without permission by the DHD and the local police chief.

Martin Luther King's Birthday (Federal Holiday)

No work restrictions due to traffic concerns, however work on local roadways requires permission by the DHD and local police chief.

President's Day (Federal Holiday)

No work restrictions due to traffic concerns, however work on local roadways requires permission by the DHD and local police chief.

Evacuation Day (Suffolk County State Holiday)

No work restrictions due to traffic concerns.

Patriot's Day (State Holiday)

Work restrictions will be in place for Districts 3 and 6 along the entire Boston Marathon route and any other locations that the DHD in those districts determine are warranted so as to not to impact the marathon. All other districts work restrictions will be as per DHD.

Mother's Day

No work on Western Turnpike and Metropolitan Highway System from 5:00 AM on the Friday before, until the normal start of business on the following day.

Memorial Day (Federal Holiday)

No work on major arterial roadways from 5:00 AM on the Friday before, until the normal start of business on the following day.

Bunker Hill Day (Suffolk County State Holiday)

No work restrictions due to traffic concerns.

Juneteenth

No work restrictions due to traffic concerns, however work on local roadways requires permission by the DHD and local police chief.

HOLIDAY WORK RESTRICTIONS (Continued)**Independence Day (Federal Holiday)**

No work on major arterial roadways from 5:00 AM on the day before until the normal start of business on the next subsequent business day. No work on local roadways on the holiday without permission by the DHD and the local police chief.

Labor Day (Federal Holiday)

No work on major arterial roadways from 5:00 AM on the Friday before, until the normal start of business on the following day.

Columbus Day (Federal Holiday)

No work on major arterials from 5:00 AM on the Friday before, until the normal start of business on the following day

Veterans' Day (Federal Holiday)

No work restrictions due to traffic concerns.

Thanksgiving Day (Federal Holiday)

No work on major arterials from 5:00 AM on the day before until the normal start of business on the following Monday.

Christmas Day (Federal Holiday)

No work on major arterial roadways from 5:00 AM on the day before until the normal start of business on the next subsequent business day.

SUBSECTION 8.02 SCHEDULE OF OPERATIONS

Replace this subsection with the following:

An integrated cost and schedule controls program shall be implemented by the Contractor to track and document the progress of the Work from Notice to Proceed (NTP) through the Contractor Field Completion (CFC) Milestone. The Contractor's schedules will be used by the Engineer to monitor project progress, plan the level-of-effort required by the Department's work force and consultants and as a critical decision-making tool. Accordingly, the Contractor shall ensure that it complies fully with the requirements specified herein and that its schedules are both accurate and updated as required by the specification throughout the life of the project. Detailed requirements are provided in Division II, Section 722 Construction Scheduling.

TRUCK SAFETY DEVICES

(Supplementing Subsection 7.04: Motor Vehicles)

All motor vehicles subject to Section 7 of Chapter 90 to be operated under this Contract shall be equipped with safety devices as provided therein and in 540 CMR 4.00.

By December 31, 2025, the Contractor shall certify to the Registry of Motor Vehicles, in a manner prescribed by the Registrar, that all applicable vehicles are equipped with Lateral Protective Devices, Convex Mirrors, Cross Over Mirror(s) and Back Up Cameras in accordance with the requirements of 540 CMR 4.00.

The Contractor shall provide evidence satisfactory to the Department to demonstrate compliance with the above certification requirement for all applicable vehicles operated under this Contract by the Contractor and its subcontractors and vendors in a manner set forth by the Department. Thereafter, the Contractor shall have an affirmative obligation to continue to provide such evidence of compliance on an ongoing basis and no later than 7 days after certification with the Registry of Motor Vehicles of any additional vehicles operated under this Contract by the Contractor and its subcontractors and vendors.

Non-compliance with respect to a vehicle that is subject to 540 CMR 4.00 may subject the Contractor to statutory fines as established in M.G.L. c. 90, § 7 and/or contractual remedies up to and including termination of the Contract.

SUBSECTION 8.14 UTILITY COORDINATION, DOCUMENTATION, AND MONITORING RESPONSIBILITIES**A. GENERAL**

In accordance with the provisions of Section 8.00 Prosecution and Progress, utility coordination is a critical aspect to this Contract. This section defines the responsibility of the Contractor and MassDOT, with regard to the initial utility relocation plan and changes that occur as the prosecution of the Work progresses. The Engineer, with assistance from the Contractor shall coordinate with Utility companies that are impacted by the Contractor's operations. To support this effort, the Contractor shall provide routine and accurate schedule updates, provide notification of delays, and provide documentation of the steps taken to resolve any conflicts for the temporary and/or permanent relocations of the impacted utilities. The Contractor shall provide copies to the Engineer of the Contractor communication with the Utility companies, including but not limited to:

- Providing advanced notice, for all utility-related meetings initiated by the Contractor.
- Providing meeting minutes for all utility-related meetings that the Contractor attends.
- Providing all test pit records.
- Request for Early Utility work requirements of this section (see below).
- Notification letters for any proposed changes to Utility start dates and/or sequencing.
- Written notification to the Engineer of all apparent utility delays within seven (7) Calendar Days after a recognized delay to actual work in the field – either caused by a Utility or the Contractor.
- Any communication, initiated by the Contractor, associated with additional Right-of-Way needs in support of utility work.
- Submission of completed Utility Completion Forms.

SUBSECTION 8.14 (Continued)**B. PROJECT UTILITY COORDINATION (PUC) FORM**

The utility schedule and sequence information provided in the Project Utility Coordination Form (if applicable) is the best available information at the time of the bid and has been considered in setting the contract duration. The Contractor shall use all of this information in developing the bid price and the Baseline Schedule Submission, inclusive of the individual utility durations sequencing requirements, and any work that has been noted as potentially concurrent utility installations.

C. INITIATION OF UTILITY WORK

The Engineer will issue all initial notice-to-proceed dates to each Utility company based on either the:

- 1) Contractor's accepted Baseline Schedule
- 2) An approved Early Utility Request in the form of an Early Utility sub-net schedule (in accordance with the requirements of this Subsection)
- 3) An approved Proposal Schedule

C.1 - BASELINE SCHEDULE – UTILITY BASIS

The Contractor shall provide a Baseline Schedule submission in accordance with the requirements of Subsection 8.02 and inclusive of all of the information provided in the PUC Form that has been issued in the Contract documents. This is to include the utility durations, sequencing of work, allowable concurrent work, and all applicable considerations that have been depicted on the PUC Form.

C.2 – EARLY UTILITY REQUEST – (aka SUBNET SCHEDULE) PRIOR TO THE BASELINE

All early utility work is defined as any anticipated/required utility relocations that need to occur prior to the Baseline Schedule acceptance. In all cases of proposed early utility relocation, the Contractor shall present all known information at the pre-construction conference in the form of a 'sub-net' schedule showing when each early utility activity needs to be issued a notice-to-proceed. The Contractor shall provide advance notification of this intent to request early utility work in writing at or prior to the Pre-Construction meeting. Prior to officially requesting approval for early utility work, the Contractor shall also coordinate with MassDOT and all utility companies (private, state or municipal) which may be impacted by the Contract. If this request is acceptable to the Utilities and to MassDOT, the Engineer will issue a notice-to-proceed to the affected Utilities, based on these accepted dates.

C.3 – PROPOSAL SCHEDULE - CHANGES TO THE PUC FORM

If the Contractor intends to submit a schedule (in accordance with MassDOT Standard Specifications, Division I, Subsection 8.02) that contains durations or sequencing that vary from those provided in the Project Utility Coordination (PUC) Form, the Contractor must submit this as an intended change, in the form of a Proposal Schedule and in accordance with MassDOT Standard Specifications, Division I, Subsection 8.02. These proposed changes are subject to the approval of the Engineer and the impacted utilities, in the form of this Proposal Schedule and a proposed revision to the PUC form. The Contractor shall not proceed with any changes of this type without written authorization from the Engineer, that references the approved Proposal Schedule and PUC form changes. The submission of the Baseline Schedule should not include any of these types of proposed utility changes and should not delay the submission of the Baseline Schedule.

SUBSECTION 8.14 (Continued)

As a prerequisite to the Proposal Schedule submission, and in advance of the utility notification(s) period, the Contractor shall coordinate the proposed utility changes with the Engineer and the utility companies, to develop a mutually agreed upon schedule, prior to the start of construction.

D. UTILITY DELAYS

The Contractor shall notify the Engineer upon becoming aware that a Utility owner is not advancing the work in accordance with the approved utility schedule. Such notice shall be provided to the Engineer no later than seven (7) calendar days after the occurrence of the event that the Contractor believes to be a utility delay. After such notice, the Engineer and the Contractor shall continue to diligently seek the Utility Owner's cooperation in performing their scope of Work.

In order to demonstrate that a critical path delay has been caused by a third-party Utility, the Contractor must demonstrate, through the requirements of the monthly Progress Schedule submissions and the supporting contract records associated with Subsection 8.02, 8.10 and 8.14, that the delays were beyond the control of the Contractor.

All documentation provided in this section is subject to the review and verification of the Engineer and, if required, the Utility Owner. In accordance with MassDOT Specifications, Division I, Subsection 8.10, a Time Extension will be granted for a delay caused by a Utility, only if the actual duration of the utility work is in excess of that shown on the Project Utility Coordination Form, and only if;

- 1) proper Notification of Delay was provided to MassDOT in accordance with the time requirements that are specified in this Section
- 2) the utility delay is a critical path impact to the Baseline Schedule (or most recently approved Progress Schedule)

E. LOCATION OF UTILITIES

The locations of existing utilities are shown on the Contract drawings as an approximation only. The Contractor shall perform a pre-construction utility survey, including any required test pits, to determine the location of all known utilities no later than thirty (30) calendar days before commencing physical site work in the affected area.

F. POST UTILITY SURVEY – NOTIFICATION

Following completion of a utility survey of existing locations, the Contractor will be responsible to notify the Engineer of any known conflicts associated with the actual location of utilities prior to the start of the work. The Engineer and the Contractor will coordinate with any utility whose assets are to be affected by the Work of this Contract. A partial list of utility contact information is provided in the Project Utility Coordination Form.

G. MEETINGS AND COOPERATION WITH UTILITY OWNERS

The Contractor shall notify the Engineer in advance of any meeting they initiate with a Utility Owner's representative to allow MassDOT to participate in the meeting if needed.

SUBSECTION 8.14 (Continued)

Prior to the Pre-Construction Meeting, the Contractor should meet with all Utility Owners who will be required to perform utility relocations within the first 6 months of the project, to update the affected utilities of the Project Utility Coordination Form and all other applicable Contract requirements that impact the Utilities. The Contractor shall copy the Engineer on any correspondence between the Utility Owner and the Contractor.

H. FORCE ACCOUNT / UTILITY MONITORING REQUIREMENTS

The Engineer will be responsible for recording daily Utility work force reports. The start, suspension, re-start, and completion dates of each of the Utilities, within each phase of the utility relocation work, will be monitored and agreed to by the Engineer and the Contractor as the work progresses.

I. ACCESS AND INSPECTION

The Contractor shall be responsible for allowing Utility owners access to their own utilities to perform the relocations and/or inspections. The Contractor shall schedule their work accordingly so as not to delay or prevent each utility from maintaining their relocation schedule.

EQUIVALENT SINGLE AXLE LOADS (ESALS)

The estimated traffic level to be used for SUPERPAVE HMA mixture designs for this contract, expressed in Equivalent Single Axle Loads (ESALs) for the design travel lane over a 20-year period, is 2.3 Million 18-kip (80-kn) ESALs.

EMERALD ASH BORER ADVISORY

To the extent possible, all trees and brush shall be disposed on site, typically chipped and spread in place. When trees or brush must be removed, such as in urban, or otherwise populated areas, Contractor shall identify proposed location for disposal, and provide written notification to the Engineer for approval. Disposal shall be in city or town of project, or at minimum, within county, of construction operations.

DISPOSAL OF EXCAVATED MATERIALS AND SITE CLEANING

The Contractor is required to broom clean all work site areas after the removal of excavated debris regardless of preexisting conditions. This includes areas under excavated bridge joints such as pier caps, revetment areas, and bridge shielding areas. Removal of debris, site cleaning, and disposal of debris is incidental to the Contract and no additional payment will be made unless otherwise noted or specified on this Contract.

COMPLIANCE WITH THE NATIONAL DEFENSE AUTHORIZATION ACT

(Supplementing Subsection 7.01)

On all projects, the “Prohibition on Certain Telecommunications and Video Surveillance Services or Equipment” Regulation (2 CFR 200.216) prohibits the Contractor from using or furnishing the following telecommunications equipment or services:

- Telecommunications equipment produced by Huawei Technologies Company or ZTE Corporation (or any subsidiary or affiliate of such entities).
- For the purpose of public safety, security of government facilities, physical security surveillance of critical infrastructure, and other national security purposes, video surveillance and telecommunications equipment produced by Hytera Communications Corporation, Hangzhou Hikvision Digital Technology Company, or Dahua Technology Company (or any subsidiary or affiliate of such entities).
- Telecommunications or video surveillance services provided by such entities or using such equipment.
- COMPLIANCE With the National Defense Authorization Act (Continued)
- Telecommunications or video surveillance equipment or services produced or provided by an entity that the Secretary of Defense, in consultation with the Director of the National Intelligence or the Director of the Federal Bureau of Investigation, reasonably believes to be an entity owned or controlled by, or otherwise connected to, the government of a covered foreign country.

This prohibition applies to all products manufactured by the aforementioned companies, including any individual components or parts.

By submitting a bid on a project, the Contractor certifies that all work will be in compliance with the terms of 2 CFR 200.216. The Contractor shall submit a COC indicating compliance with the above provisions for all telecommunications equipment or services included in the Contract.

Payment for the item in which the materials are incorporated may be withheld until these COCs are received. Any cost involved in furnishing the certificate(s) shall be borne by the Contractor.

CONTRACTOR ACTIVITY ADJACENT TO WETLANDS

The Contractor shall not stockpile material or equipment, perform maintenance or refuel equipment in a wetland area, within 100 feet of a wetland, or within 200 feet of a river, stream, pond, or other similar open body of water.

NORTHERN LONG-EARED BAT PROTECTION AND TRICOLORED BAT PROTECTIONS

The northern long-eared bat (*Myotis septentrionalis*; NLEB) and tricolored bat (*Perimyotis subflavus*; TCB) are listed as federally endangered or proposed endangered, respectfully, under the Endangered Species Act (ESA). The U.S. Fish and Wildlife Service (USFWS) developed this guidance to address ESA compliance and promote conservation of NLEB and TCB. As there is no Federal nexus (Federal funding or permits) for this project, Section 7 consultation was not required or conducted. However, Section 9 of the ESA prohibits anyone from “taking” or harming an endangered species, and the below language shall be adhered to in order to maintain compliance with the ESA.

If any of the project locations require work within U.S. Army Corps of Engineers (ACOE) jurisdictional wetlands, the ACOE will be the lead federal agency for ESA consultation with the U.S. Fish & Wildlife Service (USFWS). Most consultations for the NLEB take 30 days.

The following Avoidance and Minimization Measures (AMMs) must be strictly adhered to in order to protect NLEB and TCB and to be in compliance with the ESA. Contact MassDOT Environmental Services - Wildlife & Endangered Species Unit Supervisor (David Paulson, david.j.paulson@dot.state.ma.us, 857-262-3378) for questions about project limits, restrictions, or conservation measures.

The Resident Engineer can check on the status of AMM applicability by sending a locus map of the proposed work to MassDOT Highway Division’s Environmental Services Section - Wildlife & Endangered Species Unit Supervisor for review and a determination if some of the AMMs and TOY restriction can be waived.

Required AMM for all projects:

- The Contractor shall ensure all personnel working in on the project site are aware of all environmental commitments related to NLEB and TCB, including all applicable AMMs. NLEB Bat information (<https://www.fws.gov/midwest/endangered/mammals/nleb/> and <https://www.fws.gov/species/tricolored-bat-perimyotis-subflavus>) shall be made available to all personnel.

If temporary lighting is proposed within the project scope, the following AMM is applicable:
Lighting AMM:

- Direct temporary lighting away from suitable habitat during the active season: **April 15 to October 31.**

If the Removal of Trees and/or Woody Vegetation >3-inch in diameter is proposed within the project scope, the following AMMs are applicable:

Tree AMMs:

- If additional cutting is proposed by the Contractor that is outside the scope of this contract, additional review is required by the MassDOT Highway Division’s Environmental Services Section, and additional review and restrictions may be required by the USFWS.
- Ensure tree removal is limited to that specified in project plans and ensure that contractors understand clearing limits and how they are marked in the field (e.g., install bright colored flagging/fencing prior to any tree clearing to ensure contractors stay within clearing limits).

NORTHERN LONG-EARED BAT PROTECTION AND TRICOLORED BAT PROTECTIONS (Continued)

- In order to protect northern long-eared bats and their young during their active season, **no tree cutting shall be conducted during the Time of Year (TOY) restriction of April 15 to October 31.**
- Do not remove **documented** or NLEB roosts that are still suitable for roosting, or trees within 0.25 miles of roosts, or **documented** foraging habitat any time of year (<http://www.mass.gov/eea/agencies/dfg/dfw/natural-heritage/species-information-and-conservation/rare-mammals/northern-long-eared-bat.html>).
- The Contractor shall ensure all personnel working in on the project site are aware of all environmental commitments related to NLEB and TCB, including the **TOY** restriction.

If the Bridge Work is proposed within the project scope, the following AMMs are applicable:
Bridge AMMs:

- **Bridge AMM 1** - To completely avoid direct effects to roosting bats, perform any bridge removal, replacement, and/or maintenance work during the winter hibernation period unless a hibernating colony of bats is present (contact your local USFWS Field Office for exact dates). Also, follow Bridge AMM 4.
 - a. **Note:** Bridge AMM 1 is an avoidance measure for direct effects; the full implementation of which may not always be practicable. **If bridge removal, replacement, and/or maintenance work must be performed outside of the winter hibernation period, then follow Bridge AMMs 2-4.**
- **Bridge AMM 2 - Colony or Assuming Presence of Bats**
 - a. If assuming presence of bats or if bridge assessment or P/A surveys suggest presence of a colony of bats, and work is conducted during the active season, ensure activity will not disturb bats. The following types of bridge work can generally be conducted with the presence of bats:
 - i. above deck work where construction equipment or materials do not extend to the underside of deck where bats may be located (e.g., materials that may drip down to underside of deck), or does not include percussives (vibration) or noise levels above general traffic (e.g., road line painting, wing-wall work).
 - ii. below deck work that is conducted away from roosting bats and does not involve percussives or noise level above general traffic (e.g., wing-wall work, some abutment, beam end, scour, or pier repair).
- **Bridge AMM 3 - Small Number of Bats**
 - a. If bridge assessment or P/A surveys suggest presence of a small number of bats (<5 – not a colony), and work is conducted during the active season, the following types of bridge work can generally be conducted with the presence of bats:
 - i. above deck work where construction equipment or materials do not extend to the underside of deck where bats may be located (e.g., materials that may drip down to underside of deck), or does not include percussives (vibration) or noise levels above general traffic (e.g., road line painting, wing-wall work).
 - ii. below deck work that is conducted away from roosting bats and does not involve percussives or noise level above general traffic (e.g., wing-wall work, some abutment, beam end, scour, or pier repair).

NORTHERN LONG-EARED BAT PROTECTION AND TRICOLORED BAT PROTECTIONS (Continued)

- iii. any other bridge removal, replacement, and/or maintenance work (which may include activities with percussives) conducted in the evening while the bats are feeding, starting one hour after sunset, and ending one hour before daylight excluding the hours between 10 p.m. and midnight and keep the light localized.
- **Bridge AMM 4** - If assuming presence of bats, or if bridge assessment or P/A surveys suggest presence of bats, ensure suitable roosting habitat is maintained. Suitable roosting sites may be incorporated into the design of a new bridge.

CONTAMINATED SOIL

Soil to be removed from the project area shall not be assumed to be uncontaminated and must be evaluated prior to off-site management for potential contamination with hazardous materials. No soil may be disposed of off-site without proper assessment by the contractor and approval from the Resident Engineer (RE), District Environmental Engineer (DEE), or the project designee.

ENVIRONMENTAL PERMITTING

The proposed work does not occur in jurisdictional wetland resources subject to section 401 or section 404 of the Clean Water Act; therefore, the project does not require a Water Quality Certification from the Massachusetts Department of Environmental Protection or authorization from the US Army Corps of Engineers. The proposed work qualifies for the bridge exemption authorized in the Transportation Bond Bill and is therefore not subject to the Massachusetts Wetlands Protection Act, the Massachusetts Public Waterfront Act (Chapter 91), or the Massachusetts Environmental Policy Act. The Contractor is responsible for identifying and avoiding impacts to adjacent wetland resource areas.

If field conditions and/or Contractor-proposed erection, demolition, staging, or other procedures require work to occur in or otherwise impact water or wetland resource areas, the Contractor is advised that no associated work can occur until all required environmental permits have been obtained allowing such work. The Contractor must notify the District 5 Highway Director and Resident Engineer in writing at least 60 days prior to desire commencement of the proposed activity. All environmental submittals, including any Contract with Local, State, or Federal environmental agencies, must be coordinated with the District 5 Environmental Engineer. The Contractor is expected to fully cooperate with requests for information and provide same in a timely manner. The Contractor is further advised that the Department will not entertain a delay claim due to the time required to obtain the environmental permits.

SOIL STOCKPILING DIRECTIVE P-22-001

Any stockpiling of soil must be performed in compliance with Policy Directive P-22-001, Off-Site Stockpiling of Soil from MassDOT Construction Projects. This directive limits the allowable locations for off-site stockpiling of soil generated during MassDOT projects and includes various requirements that must be satisfied by the contractor prior to off-site stockpiling. The Contractor is responsible for identifying a suitable stockpile location.

PRECAUTIONS FOR PROTECTION OF THE ENVIRONMENT

During the execution of work under this contract, the Contractor shall exercise care in the placement and storage of equipment, materials and debris as many of the sites are in environmentally sensitive areas. No equipment, materials or debris can be placed or stored in or near a resource or drainage area leading to a resource as directed by the Engineer.

The Engineer has the authority to limit the surface areas of erodible earth material exposed by excavation, borrow and fill or similar operations, and to direct the Contractor to provide immediate, permanent, or temporary control measures to prevent contamination of any adjacent bodies of water or drainage systems by installing compost filter tubes, staked straw bales, sedimentation basins, silt fences or other control devices.

The erosion and sediment control features installed by the Contractor shall be satisfactorily maintained by the Contractor until acceptance of work under this Contract. Failure by the Contractor to control erosion, pollution, and/or siltation shall be cause for the Engineer to employ departmental action and/or outside assistance to provide the necessary corrective measures, the cost of which shall be deducted from the Contractor's monthly progress estimate. Additional sedimentation and erosion control measures shall be kept on site for emergency use.

PROTECTION OF UTILITIES AND PROPERTY

(Supplementing Subsection 7.13)

The bridge plans may indicate the location of existing known utilities in the vicinity of the work. Bidders are cautioned to verify this information, as its accuracy and completeness are not guaranteed in any manner.

The Contractor's attention is directed to the necessity of making his own investigation in order to assure that no damage to existing structures, drainage lines, traffic signal conduits, etcetera, will occur.

The Contractor is responsible for the protection of vehicular and pedestrian areas on and under the bridges being worked on. The Contractor at no additional compensation (unless otherwise, noted in this Contract) shall take all necessary precautions, including the use of shielding, to protect vehicles and pedestrians from debris.

NOTICE TO OWNERS OF UTILITIES*(Supplementing Subsection 7.13)*

District 5 Utility/Constructability Engineer

Christopher Lockett (508) 884-6633

chris.j.lockett@dot.state.ma.us

If available, existing bridge plans indicate the location of the existing known utilities in the vicinity of the work. As the accuracy and completeness of the plans are not guaranteed in any manner, it is the Contractor's responsibility to make their own investigation to assure that no damage to existing structures, drainage lines, traffic signal conduits, etc., will occur.

Written notice shall be given by the Contractor to all public service corporations or officials owning or having charge of publicly or privately owned utilities of the Contractor's intention to commence operations affecting such utilities at least one week in advance of the commencement of such operations and the Contractor shall at that time file a copy of such notice with the Engineer.

A list of public and private utilities can be found on the MassDOT website at:

<https://www.mass.gov/info-details/utility-contacts-by-district-and-municipality>

Select District 5

Select the Town of Sandwich and then locate the utility.

The utility contact list is for guidance only and is not guaranteed to be complete or up to date.

NOTIFICATION OF PUBLIC OFFICIALS

Town officials are shown at website <https://www.mass.gov/lists/massachusetts-cities-and-towns> and select the required City/Town website.

State Police are shown at website <https://www.mass.gov/info-details/massachusetts-state-police-troop-boundaries>. Select the area of jurisdiction to find the local station.

The Contractor shall inform the following officials in each area that he is assigned to work in:

Superintendent, Department of Public Works, or Town Engineer. Superintendent, Water Department, Superintendent, Sewer Departments. Police Department, Fire Department, Electric Company.

NATIONAL GRID EMERGENCY TELEPHONE NUMBERS**GAS:**

Emergency: 1-800-233-5325

New Service: 1- 877-696-4743

Customer Support: 1-800-732-3400

ENBRIDGE EMERGENCY TELEPHONE NUMBERS**GAS:**

Outage/ Emergency: 800-726-8383

Customer Support: 508-938-7728

EVERSOURCE EMERGENCY TELEPHONE NUMBERS**ELECTRIC:**

Outage/ Emergency: 800-592-2000 or 844-726-7562

New Service: 1-888-633-3797 (1-888-need pwr)

Customer Support: 1-800-340-9822

2026 FIFA WORLD CUP – BOSTON, MASSACHUSETTS

The 2026 FIFA World Cup will be held at Gillette Stadium in Foxborough, related events, and significant tourist events such as Sail Boston and the 250th Anniversary of the United States will be held throughout the region. Matches and Fan Fest and other possible 250th Celebration activities are scheduled through June, July and August 2026. The District will be imposing work and/or traffic restrictions as necessary to minimize impacts during these periods when, as determined by MassDOT, the Contractor's operations could impact vehicular traffic, particularly on interstate highways and major arterials throughout the region and local roads near event sites. No additional compensation will be allowed for work restrictions except as determined under Subsection 8.10. nor will the Contractor have any claim for related costs, direct or indirect. The Contract time determinations have accounted for potential work restriction during this period and Contractor's should plan accordingly. Any necessary or emergency work required during this time will require District approval.

PREPARATION OF CONCRETE SURFACES:

All concrete surfaces to be patched shall be roughened, cleaned of all laitance, dirt, grease, oil, other contaminants, and all standing water. All reinforcing steel encountered in the excavation shall be thoroughly cleaned by abrasive blasting before being covered with new concrete.

In bonding new concrete to already set concrete, the surface of the concrete shall be thoroughly cleaned, roughened, and ponded with clean water to achieve Saturated Surface Dry (SSD) condition then it shall then be blown off with oil free compressed air.

FORMWORK AND SITEWORK

The temporary formwork used for concrete placement, shall be removed, and disposed of by the contractor. Any formwork that is not removed within forty-five (45) days after the concrete placement and is reported by Bridge Inspection or other MassDOT personnel will impose a damage of \$500.00 for each form location (On one bridge there may be multiple locations). Payment for removal of concrete forms shall be included in the unit price under the applicable item.

The Contractor is required to broom and clean all work site areas after the removal of excavated debris, regardless of the pre-existing conditions. This removal of debris is incidental to the contract with no additional compensation.

NONCONFORMING COMPRESSIVE STRENGTH OF CEMENT CONCRETE

Concrete with compressive strength test results failing to attain the limits specified in Table 901.64-3 of 901.64.B: Acceptance Testing shall be evaluated for structural adequacy and serviceability at the Contractors' expense. The Department will review all production records, the concrete test records, petrographic analysis report, field notes, and the placement records for the concrete in question. If the Engineer determines the material is found to be adequate to remain in place, payment shall be adjusted in accordance with the following formula:

$$P = \frac{2(fc - f'c)(UP)(Q)}{f'c}$$

Where:

P = pay adjustment for substandard concrete

f'c = specified minimum compressive strength at 28 days

fc = substandard concrete cylinder compressive strength at 56 days

Q = quantity of concrete represented by the acceptance cylinders tested

*UP = unit contract price or the lump sum breakdown price per cubic yard
for the class of concrete involved complete in place*

SUPPLEMENTAL REQUIREMENTS FOR NON-BID ITEMS

(Supplementing Subsection 3.04)

The Contractor will be paid for additional artisans, equipment rental, materials, engineering services and specialty services required to perform the work plus (10%) percent, plus actual increased bond premium.

The Contractor shall be required to furnish certified paid receipts for additional artisans, equipment rental, materials, engineering services and specialty services that are required to perform the work prior to payment by the Department. Increased bond premium for additional artisans, equipment rental, materials, engineering services and specialty services will be paid after a certified paid receipt is submitted showing payment of the increased bond.

NON-BID ITEM

The following specs included under Non-bid Item will be required only as directed by the Engineer to cover such a work that has not been included in any contract bid Items. The Contractor will not bid on the specialty services; however, the Contractor will be reimbursed for the cost as required by the engineer:

PAYMENT FOR SPECIALTY SERVICES

The Contractor will be paid for any specialty services (Regardless of whether hired by the Contractor as a specialty sub-contractor crew, or as an individual artisan) required for work that has not been included as incidental to any Contract Bid Item plus ten (10) percent. However, no specialty services shall be hired until approved by the Engineer and competitive prices may be required if the Engineer so directs. The specialty services will be used only as required by the Engineer.

ITEM 102.02**SELECTIVE CLEARING AND THINNING
AT BRIDGES****SQUARE FOOT**

The work under this Item shall conform to the relevant provisions of Subsection 101 of the Standard Specifications and the following:

All areas along the wing walls and abutment of all bridges in this contract shall be cleared a minimum 15 feet wide of small trees, shrubs, and limbs or as directed by the Engineer.

METHOD OF MEASUREMENT

Item 102. will be measured for payment by the Square Feet per Subsection 101.80. If the area cleared is less than a full Square Foot it shall be measured to the nearest Square Foot.

BASIS OF PAYMENT

Item 102. will be paid for at the Contract unit price per Square Foot per Subsection 101.81, which price shall include all equipment, labor, material, disposal, and all incidental costs required to complete the work.

<u>ITEM 114.11</u>	<u>PARTIAL DEMOLITION OF SUPERSTRUCTURE OF BRIDGE NO. S-04-008 (4BA)</u>	<u>LUMP SUM</u>
---------------------------	---	------------------------

<u>ITEM 114.12</u>	<u>PARTIAL DEMOLITION OF SUPERSTRUCTURE OF BRIDGE NO. S-04-011 (4B9)</u>	<u>LUMP SUM</u>
---------------------------	---	------------------------

The work under these Items shall conform to the relevant provisions of Subsection 112 of the Standard Specifications and the following:

The work under Items 114.11 and 114.12 includes, but is not limited to, removal and stockpiling of granite end posts, removal and stockpiling of pink granite, reinforced concrete excavation, removal and discarding of granite curbing, and the removal or demolition of other specified components of Bridge No. S-04-008 (4BA) and Bridge No. S-04-011 (4B9) to the limits shown on the “Drawings and Sketches – Document A00803”.

CONSTRUCTION METHODS

The Contractor shall verify all conditions and materials in the field and shall base the bid on the Contractor’s own findings without any additional compensation for variance from the “Drawings and Sketches – Document A00803” of these special provisions regarding actual conditions for Items to be removed.

During the prosecution of the work under these Items, the Engineer may reject the use of any method or equipment which causes undue vibration or possible damage to the remaining structure or any part thereof. The noise and dust created by demolition operations must be reduced to the maximum extent possible.

The Contractor shall take all precautions necessary so as not to damage those portions of the structure that are to remain including but not limited to the concrete arch frame and steel reinforcing to be retained. Any portions of the existing structure that are to remain which become damaged as a result of the Contractor’s operation, as determined by the Engineer, shall be repaired to the satisfaction of the Engineer at no additional cost to the Department.

Additionally, the Contractor shall be responsible for maintaining portions of the existing structures, including but not limited to the underside of the frame and elevation faces of the bridge, throughout all stages of demolition and construction. The cost of any repairs to the existing structures that are required to maintain traffic shall be considered incidental to the respective item.

No demolition work shall be started until any and all utility companies involved have been notified (not less than seven (7) days prior to the start of demolition) and the Contractor has received approval from the Engineer as to the equipment, procedures and schedule of operation to be used during the demolition and reconstruction periods. The Contractor shall carry on his work concurrently and in conjunction with the utility companies involved at the project site, so as to provide for all possible cooperation toward the satisfactory completion of the work with a minimum of delay and inconvenience. The Contractor shall be responsible for protecting any existing utility lines during his operations. If any utilities are damaged due to the Contractor’s operation, the Contractor shall make repairs at their own expense.

ITEM 114.11 and 114.12 (Continued)

The Contractor shall take precautions to prevent debris from falling onto the roadways or sidewalks below, or to encroach upon the active lanes and shoulders. The Contractor shall be required to remove any debris which is generated by demolition from the site immediately and to restore portions of the site affected by the operation to their original undisturbed condition or better.

All materials removed under Items 114.11 and 114.12 not indicated to be stockpiled and remain the property of the Department, shall become the property of the Contractor and shall be removed from the job site at no additional expense unless such materials are designated to be reused in the proposed construction.

The Contractor shall make adequate provisions for the protection of traffic, private property and pedestrians from damage and injury during all phases of the demolition process.

REMOVE AND STOCKPILE GRANITE END POSTS
REMOVE AND STOCKPILE PINK GRANITE

The work under these headings includes the complete removal and satisfactory stockpiling of all existing granite end posts, horizontal sawed face pink granite, and pink granite coping and shall conform to the relevant provisions of Subsection 112 of the Standard Specifications and the following:

GENERAL

The end posts are defined as the solid granite structures located at the four corners of the project limits. The Contractor shall remove the existing end posts with care to not damage it beyond its extent of reuse.

The granite coping is defined as the solid granite structures located on top of existing barrier wall at full length of the bridge on both sides of the road. The horizontal sawed face pink granite is defined as a four-inch (4") granite slab located on the outer face of existing barrier wall at full length of the bridge on both sides of the structures. The Contractor shall remove the existing granite with care to not damage it beyond its extent of reuse.

The end posts and pink granite shall become the property of the MassDOT. The contractor shall coordinate with the Engineer to drop off all removed granite pieces at the MassDOT Bridge Maintenance Yard located at 251R Faunce Corner Road, Dartmouth, MA 02747.

CURB REMOVED AND DISCARDED

The work under this heading shall consist of the removal and disposal of existing granite curbing along the existing safety walk on both the west and east side of the bridge.

ITEM 114.11 and 114.12 (Continued)**REINFORCED CONCRETE EXCAVATION**

The work under this heading shall conform to the relevant provisions of Subsection 120 of the Standard Specifications and the following:

The work includes removing and properly disposing of deteriorated unreinforced and reinforced concrete at the existing concrete parapets in order to accept the new CP-MTL3 bridge barrier and existing bases.

During the prosecution of work, the Engineer may reject the use of any method or equipment, which causes undue vibration or possible damage to the structure or any part thereof. In no event shall any pneumatic hammers heavier than the nominal 25 lbs. be used, unless approved by the Engineer.

The Contractor shall take all precautions necessary so as not to damage those portions of the Bridge including reinforcing steel that is to remain.

The Contractor shall carefully remove the concrete around the existing reinforcing steel designated to be reused in the proposed construction. Existing reinforcing steel rendered unsuitable for reuse during construction due to Contractor operation shall be replaced at the Contractor's expense. Any steel that is unsuitable for further use through no fault of the Contractor shall be replaced under Item 910.1 as part of Lump Sum Item 992.11 or 992.12, depending on which bridge the replacement occurs on. All reinforcing steel that is loose shall be tied tightly together using wire ties.

All excavations shall be squared off by sawcutting. The Contractor shall not remove any concrete beyond the specified limits unless ordered to do so by the Engineer. Any existing concrete designated to be retained during construction that is damaged by the Contractor's operation shall be replaced at the Contractor's expense.

Included under this Item are all costs in connection with the cleaning, cutting, and bending of the existing reinforcing steel designated to be retained in the proposed construction.

TEMPORARY PROTECTIVE SHIELDING

The Contractor shall furnish and install temporary shielding to prevent any debris, materials, tools, or equipment resulting from operations from damaging the State Route 6 highway or other areas. Any material that falls into these areas or any damage to the highway pavement shall be immediately removed/repared at the Contractor's expense.

Shielding shall be in place prior to the start of the demolition and shall extend the full length of the span(s) where demolition is being performed and a sufficient distance beyond the bridge fascias. The shielding shall be installed or removed only upon the approval of the Engineer.

ITEM 114.11 and 114.12 (Continued)

The Contractor shall submit shop drawings for temporary shielding to the Engineer for approval. The protective shields shall remain in position during removal of all specified concrete and remain during the forming of the proposed parapets. The shields shall be installed, relocated, or removed only upon approval of the Engineer.

DEMOLITION PLAN SUBMITTALS

The Contractor shall prepare and submit a demolition plan indicating his/her proposed demolition sequence, procedures and methods to be used including equipment, tools, devices, schedule of operations, methods of utility protection, methods of preventing any debris resulting from demolition, excavation or construction from damaging the roadway below to the Engineer of Record for approval. The demolition plan, including checked calculations sufficient to substantiate the adequacy of the proposed demolition sequencing and methods, shall be stamped by a Professional Structural Engineer registered in Massachusetts. This engineer shall be familiar with these specifications, those of the American Association of State Highway and Transportation Officials (AASHTO), the Work and be experienced in this technical field. Note: Any acceptance or approvals of the above submissions by the Engineer of Record shall not relieve the Contractor from responsibility for all demolition procedures and operations.

The Contractor shall take all measures necessary to protect pedestrian and vehicular traffic from his construction operations. No debris, tools or incidental equipment of any kind will be permitted to fall into areas where vehicular or pedestrian traffic exists. Any material that falls into such areas shall be removed immediately.

Surplus materials obtained from any type of excavation, and not needed for further use, as determined by the Engineer shall become the property of the Contractor and shall be disposed of by the Contractor.

The Contractor shall broom clean all work site areas after the removal of excavated debris regardless of preexisting conditions. This includes areas under the excavated repair area such as barrier walls, revetment areas, and bridge shielding areas.

The Contractor shall confirm any other limitations the utility has related to the work. If the utility requires complete shutdown of the bridge to complete the work due to unforeseen gas leaks in the vicinity of the Contractor shall submit a full detour plan for approval prior to commencing work.

The design and recommended construction sequences depicted on the Plans and described within these Special Provisions, present one possible sequencing of the work and method of construction for each bridge.

ITEM 114.11 and 114.12 (Continued)

The Contractor may choose to adopt the proposed sequences or develop an approach and propose a method to accomplish construction using sequence other than that which is shown in the contract documents. In either instance the Contractor must carefully study the site, the schedule restraints, and logistical requirements in relation to the selected means and methods and assure that the work can be accomplished.

In the event that the Contractor chooses to develop an alternative approach, the Contractor must re-evaluate the structure and any related appurtenances and ancillary structures for compliance with all applicable design and construction standards. Under this circumstance, the Contractor shall submit plans, detailed drawings, and calculations, which describe and evaluate these changes, to the Engineer for approval. These plans, detailed drawings, and calculations shall be in accordance with Department standards and specifications. Upon acceptance of the changes, the Contractor will be held solely responsible for design of all affected structures.

Regardless of whether the Contractor uses the recommended construction approach or proposes alternative methods, the contractor shall submit for approval, procedures for the actual methods to be used in the work which demonstrate that the construction approach is in accordance with Department standards and specifications.

All calculations, drawings and reports shall be submitted for review and approval. Calculations and drawings shall bear the seal of a Professional Engineer of the appropriate discipline registered in Massachusetts.

BASIS OF PAYMENT

Items 114.11 and 114.12 will be paid for at the respective Contract unit prices Lump Sum, which prices shall include all labor, materials, equipment and incidental costs required to complete the work.

The Contractor shall make his/her own investigation of the structure to be demolished including the materials that are part of or may be stored in the structure. No increase will be made to the bid price due to the nature of the materials involved in the demolition. All costs for permits, dump fees, special handling of hazardous materials, etcetera, shall be included in the bid price of the demolition Item, except for those included for payment in the estimate under other items.

MassDOT does not guarantee or represent that the bridge materials will actually coincide with any descriptions contained herein or represented on the "Drawing and Sketches – Document A00803". The Contractor shall be satisfied by their own investigation and research regarding all conditions and materials affecting the work to be done.

The Contractor shall submit in duplicate for approval, by the Engineer, a cost schedule for the Demolition of Superstructure Components for Bridge No. S-04-008 (4BA) and Bridge No. S-04-011(4B9). The approval of the cost schedule by the Engineer shall not be considered as a guarantee to the Contractor of the quantities assumed in developing any part of the submitted cost schedule. The schedule is only for the purposes of estimating partial payments, and it shall not affect the contract terms in any way.

ITEM 114.11 and 114.12 (Continued)

No additional compensation, other than the lump sum price bid for this item, shall be made if the materials or work prove to be different than the inferred or described herein, or shown on the "Drawings and Sketches – Document A00803".

BASIS FOR PARTIAL PAYMENT FOR PARTIAL DEMOLITION OF SUPER-STRUCTURE OF BRIDGE NO. S-04-008 (4BA)

<u>Sub-Item No.</u>	<u>Description</u>	<u>QTY.</u>	<u>UNIT</u>	<u>UNIT PRICE</u>	<u>TOTAL</u>
116.1	Remove and Stockpile Granite End Posts	2	EA		
116.3	Remove and Stockpile Pink Granite	15	CF		
127.1	Reinforced Concrete Excavation	75	CY		
594.	Curb Removed and Discarded	265	FT		
994.11	Temporary Protective Shielding	130	FT		

TOTAL LUMP SUM FOR ITEM 114.11 =

BASIS FOR PARTIAL PAYMENT FOR PARTIAL DEMOLITION OF SUPER-STRUCTURE OF BRIDGE NO. S-04-011 (4B9)

<u>Sub-Item No.</u>	<u>Description</u>	<u>QTY.</u>	<u>UNIT</u>	<u>UNIT PRICE</u>	<u>TOTAL</u>
116.1	Remove and Stockpile Granite End Posts	2	EA		
116.3	Remove and Stockpile Pink Granite	15	CF		
127.1	Reinforced Concrete Excavation	78	CY		
594.	Curb Removed and Discarded	265	FT		
994.11	Temporary Protective Shielding	130	FT		

TOTAL LUMP SUM FOR ITEM 114.12 =

<u>ITEM 127.12</u>	<u>REINFORCED CONCRETE SUBSTRUCTURE</u>	<u>CUBIC YARD</u>
	<u>EXCAVATION</u>	

The work under this Item shall conform to the relevant Provisions of Subsection 120 and 482 of the Standard Specifications and the following:

The work under this Item consists of the removal and disposal of all deteriorated, spalled, and scaled concrete as required to repair the existing concrete substructure elements such as the wingwall, intrado and the edge of the concrete arch frame and other areas required by the Engineer.

The Contractor shall take all measures necessary to protect pedestrian and vehicular traffic from the construction operations. No debris, tools or incidental equipment of any kind will be permitted to fall into river bed or river bank areas or where vehicular or pedestrian traffic exists. Any material that accidentally falls into such areas shall be removed.

During the prosecution of the Work, the Engineer may reject the use of any method or equipment which causes undue vibration or possible damage to the structure or any part thereof. Pneumatic hammers heavier than the nominal 25 pounds mass shall not be used unless approved by the Engineer.

Minimum depth of excavation to sound concrete shall be one inch (1") beyond the inner most layer of reinforcing steel, but not less than four inches (4") from the original surface. The Contractor shall stop excavating deteriorated concrete when the depth of excavation reaches six inches (6") and shall notify the Engineer immediately. The edges of the patch shall be cut to neat lines by saw cutting or by methods approved by the Engineer, and the patch areas shall be made rectangular in shape, if possible, with horizontal and vertical edges and avoid over cutting square corners.

The Contractor shall limit extent of excavation of the substructure as shown on the repair sequence contract drawings. If the Contractor exceeds the limits of excavation as shown on the repair sequence contract drawings, then temporary shoring shall be installed to alleviate loading on the substructure, at no additional cost to the Department. The Contractor may submit an alternate method of reinforced concrete excavation to be approved by the Engineer. The alternate method, if approved by the Engineer, shall not incur any additional costs to the Department, and Item 127.12 Reinforced Concrete Substructure Excavation will be paid at the contract unit price regardless of the method used to complete the work.

The Contractor shall take all precautions necessary so as not to damage those portions of the bridge including reinforcing steel that are to remain. This includes determining the concrete cover to the steel bars at the edge of each patch prior to excavating concrete. Any steel that is unsuitable for further use through no fault of the Contractor shall be replaced under Item 910.1 Steel Reinforcement for Structures – Epoxy Coated. All reinforcing steel that is loose shall be tied tightly together using epoxy coated wire ties.

Also, included under this Item are all costs in connection with the cleaning, cutting, and bending of the existing reinforcing steel designated to be retained in the proposed repair.

ITEM 127.12 (Continued)

METHOD OF MEASUREMENT

Item 127.12 will be measured for payment at the Contract unit price per Cubic Yard of substructure concrete excavated, removed, and properly disposed of.

BASIS OF PAYMENT

Item 127.12 will be paid for at the Contract price per Cubic Yard, which price shall include all labor, tools, equipment, materials, sawcutting, cleaning, disposal of all debris and incidental costs required to complete the work.

ITEM 129.2**OLD PAVMENT EXCAVATION****SQUARE YARD**

The work under this Item shall conform to the relevant provisions of Subsection 120 of the Standard Specifications and the following:

The work under this Item shall consist of the removal and disposal of Old Pavement from the edge of roadway as required by the Engineer.

The edges of all areas where existing asphalt is removed under this Item shall be sawcut to a depth of 1 inch.

METHOD OF MEASUREMENT

Item 129.2 will be measured for payment by the Square Yard of actual area of the existing HMA pavement excavated, to include gravel layers found between HMA and roadbed, removed, and properly disposed.

BASIS OF PAYMENT

Item 129.6 will be paid for at the Contract unit price per Square Yard, which price shall include all labor, materials, equipment, excavation and disposal HMA pavement including gravel layers found between HMA and roadbed, sawcutting and all incidental costs required to complete the work.

ITEM 129.6**BRIDGE PAVEMENT EXCAVATION****SQUARE YARD**

The work under this Item shall conform to the relevant provisions of Subsection 120 of the Standard Specifications and the following:

The work under this Item shall consist of the removal and disposal of HMA from the rigid frame as required by the Engineer.

The edges of all areas where existing asphalt is removed under this Item shall be sawcut to a depth of 1 inch.

The Contractor shall submit to the Engineer for approval the type of machine that will be used. Bridge frame damaged by the Contractor's operations shall be repaired at the Contractor's own expense.

METHOD OF MEASUREMENT

Item 129.6 will be measured for payment by the Square Yard of actual area of the existing HMA pavement excavated, to include gravel layers found between HMA and rigid frame, removed, and properly disposed.

BASIS OF PAYMENT

Item 129.6 will be paid for at the Contract unit price per Square Yard, which price shall include all labor, materials, equipment, excavation and disposal HMA pavement including gravel layers found between HMA and rigid frame, and all incidental costs required to complete the work.

ITEM 184.1**DISPOSAL OF TREATED WOOD PRODUCTS****TON**

Work under this item shall include the transportation and disposal of all treated existing wood product as directed by the Engineer.

The timber components of the existing structure are suspected to be treated with creosote, pentachlorophenol and/or CCA. This item shall include all costs for sampling, laboratory testing, loading, transportation and disposal of the treated wood. The Contractor is required to submit disposal manifests to the Engineer prior to the completion of the project. All aspects of this Item are to be completed in accordance with state and federal regulations.

COMPENSATION

Measurement and payment will be by the weight, in tons, of treated timber transported and accepted at a licensed facility. The work shall be considered full compensation for all labor, tools, equipment, materials, testing, loading, transportation, approvals, and permits necessary for the completion of the work.

ITEM 482.31**SAWING AND SEALING JOINTS IN ASPHALT
PAVEMENT AT BRIDGES****FOOT**

The work to be done under this Item consists of making a sealed kerf across the full width of the finished asphalt pavement at bridge abutments where called for on the “Drawings and Sketches – Document A00803”. The shape, width, and depth of the kerf shall be as shown on the “Drawings and Sketches – Document A00803”.

Prior to the start of the asphalt pavement operation, the Contractor shall place a mark on each curb or barrier on either side of the paved roadway. These marks shall be aligned with the actual end of the bridge deck and shall be placed so that they will not be covered or otherwise obscured by the asphalt pavement.

After the completion of the paving operation, the Contractor shall snap a straight chalk line on the pavement between these two marks. The Contractor shall then saw cut the pavement along this line to the depth, width and shape as shown on the “Drawings and Sketches – Document A00803”. The equipment shall be approved by the Engineer prior to commencing work.

After completing the saw cutting, the Contractor shall clean the saw groove of any dust and debris with an oil free air blast. If the groove was wet sawn, the groove shall be cleaned with a water blast to remove any remaining slurry and debris, vacuumed with a Wet-or-Dry vacuum to remove any standing water, and then dried with an air blast from a Hot-Air-Lance.

Once the groove is clean and dry, the Contractor shall fill it completely with a hot-applied bituminous crack sealer meeting the requirements of M3.05.4 in accordance with the manufacturer’s application instructions and restrictions regarding ambient and material temperatures. The crack sealer shall be thoroughly cured prior to opening the road to traffic. To reduce tackiness, only boiler slag aggregate (black beauty) shall be scattered over the sealer when required by the Engineer. Conventional sand shall not be used for this purpose.

METHOD OF MEASUREMENT

Item 482.31 will be measured for payment by the Foot, of the actual number of feet of kerf sawed and sealed in the asphalt pavement surface, complete in place.

BASIS OF PAYMENT

Item 482.31 will be paid for at the Contract unit price per Foot, which price shall include all labor, materials, equipment, and all incidental costs required to complete the work.

<u>ITEM 509.2</u>	<u>GRANITE CURB TO SLOPED EDGING TRANSITION</u>	<u>FOOT</u>
--------------------------	--	--------------------

The work under this Item shall conform to the relevant provisions of Subsection 500 of the Standard Specifications and the following:

DESCRIPTION

The work shall consist of installing transition curbs between sloped granite edging and vertical curbing at the locations shown on the “Drawings and Sketches – Document A00803” and as directed by the Engineer. This item shall include furnishing the factory cut granite transition piece and placing it at the location(s) provided in the “Drawings and Sketches – Document A00803” for transition from vertical granite curb or curb inlet stones to sloped granite edging.

METHOD OF MEASUREMENT

Item 509.2 will be measured for payment by the Foot transition granite curb installed, complete in place.

BASIS OF PAYMENT

Item 509.2 will be paid for at the Contract unit price per Foot, which price shall include all labor, materials, equipment and incidental costs required to complete the work.

No separate payment will be made for sawcutting, concrete, but all costs in connection therewith shall be included in the Contact unit price bid.

ITEM 734.**SIGN REMOVED AND RESET****EACH**

The work under this item shall consist of removing and resetting designated existing signs including attachment hardware and sign support posts located as needed and where directed by the Engineer.

Work shall include the dismantling, removal, transporting, storing and resetting of existing bridge and traffic signs at the locations directed by the Engineer. The Contractor shall completely remove the sign and post and reset said sign and post at the new location. If existing sign post is not suitable for reuse as determined by the Engineer, the Contractor shall provide a new post at no addition cost. New attachment hardware shall be furnished as necessary to replace any missing or unusable existing hardware.

Existing sign and/or post damaged by the Contractor's operations shall be replaced in-kind by the Contractor at no additional compensation.

Included under this item are bridge, warning, regulatory, and route marker signs and miscellaneous directional signs.

The Contractor shall backfill with compacted gravel all holes resulting from the removal of the existing signs and their foundations and restore the area to match existing conditions of adjacent areas.

METHOD OF MEASUREMENT

Item 734. will be measured for payment by the Contract unit price per each sign removed and reset complete in place.

BASIS OF PAYMENT

Item 734. will be paid for at the Contract unit price per Each. Payment shall constitute full compensation for dismantling, loading, transporting and resetting of the signs as designated above, gravel backfill, and incidental costs required to complete the work.

ITEM 740. ENGINEER'S FIELD OFFICE AND EQUIPMENT (TYPE A) MONTH

The work under this Item shall conform to the relevant provisions of Subsection 740 of the Standard Specifications and the following:

Two computers and printer system meeting minimum requirements set forth below including installation, maintenance, power, paper, disks, and other supplies shall be provided at the Resident Engineer's Office:

All equipment shall be UL approved and Energy Star compliant.

THE COMPUTER SYSTEM SHALL MEET THE FOLLOWING MINIMUM CRITERIA OR BETTER:

Processor:	Intel, 3.5 GHz
System Memory (RAM):	12 GB
Hard Drive:	500 GB
Optical Drive:	DVD-RW/DVD+RW/CD-RW/CD+RW
Graphics Card:	8 GB
Network Adapter:	10/100 Mbit/s
USB Ports:	6 USB 3.0 ports
Keyboard:	Generic
Mouse:	Optical mouse with scroll, MS-Mouse compliant
Video/Audio	the computer system shall be capable of allow video calling and recording:
Video camera	shall be High Definition 1080p widescreen capable video calling and recording with built in microphone. The microphone system shall capture natural audio while filtering out background noise.
Audio	shall be stereo multimedia speaker system delivering premium sound.
OS:	Latest Windows Professional with all security updates
Web Browser:	Latest Internet Explorer with all security updates
Applications:	Latest MS Office Professional with all security updates Latest Adobe Acrobat Professional with all security updates Latest Autodesk AutoCAD LT Antivirus software with all current security updates maintained through the life of the contract.
Monitors:	Two 27" LED with Full HD resolution. Max. resolution 1920 x 1080
Flash drives:	2 (two) - 128GB USB 3.0
Internet access:	High Speed (min. 24 mbps) internet access with wireless router.

ITEM 740. (Continued)**THE MULTIFUNCTION PRINTER SYSTEM SHALL MEET THE FOLLOWING MINIMUM CRITERIA OR BETTER:**

Color laser printer, fax, scanner, email and copier all in one with the following minimum capabilities:

- Estimated volume 8,000 pages per month
- LCD touch panel display
- 50 page reversing automatic document feeder
- Reduction/enlargement capability
- Ability to copy and print 11" x 17" paper size
- email and network pc connectivity
- Microsoft and Apple compatibility
- ability to overwrite latent images on hard drive
- 600 x 600 dpi capability
- 30 pages per minute print speed (color),
- 4 Paper Trays Standard (RADF) (not including the bypass tray)
- Automatic duplexing
- Finisher with staple functions
- Standard Ethernet. Print Controller
- Scan documents to PDF, PC and USB
- ability to print with authenticated access protection

The Contractor shall supply a maintenance contract for next day service, and all supplies (toner, staples, paper) necessary to meet estimated monthly usage.

The Engineer's Field Office and the equipment included herein including the computer system, and printer shall remain the property of the Contractor at the completion of the project. Disks, flash drives, and card readers with cards shall become the property of the Department.

Compensation for this work will be made at the contract unit price per month which price includes full compensation for all services and equipment, and incidentals necessary to provide equipment, maintenance, insurance as specified and as directed by the Engineer.

ITEM 853.8**TEMPORARY ILLUMINATION FOR WORK ZONE****DAY**

The work under this Item shall conform to the relevant provisions of Subsection 850 of the Standard Specification and the following:

The work under this Item shall include the deployment and maintaining in proper operating condition a LED balloon diffuser lighting system. These portable light towers shall be used throughout the project area for temporary work zone lighting. The use of unshielded high wattage flood lights shall not be permitted.

The Contractor shall illuminate the following work zone areas:

- Change in direction (i.e., work zone entrances and exits, crossovers, etc.)
- Tapered areas
- Actual area where the construction is being performed

Light measurement shall be based on the illuminance method and the lighting levels shall be based on the classification of construction activity that is taking place. At no time shall the light level be below 5 fc and the uniformity shall not exceed 6:1. Task Classifications and recommended illumination levels are shown in Table 1.

Task Classifications	Illumination Level	Average Minimum Maintained Illuminance
All work operations areas, setup of lane or road closures, lane closure tapers, and flagging stations, such as: Excavation (all types), Embankment Fill and Compaction, Reworking Shoulders, Asphalt Pavement Rolling, Subgrade, Stabilization and Construction, Base Course Rolling, Sweeping, Cleaning and Landscaping.	Level I	5 foot-candles
Areas on or around construction equipment; asphalt paving, milling, and concrete placement and/or removal, such as, Milling, Removal of Pavement, Asphalt Paving and Resurfacing, Concrete Pavement, Waterproofing and Sealing, Sidewalk Construction, Base Course Grading and Shaping, Surface Treatment, Bridge Decks, Drainage Structures and Drainage Piping, Other Concrete Structures, Barrier Wall and Traffic Separators, Guardrails and Fencing, Striping and Pavement Markings, Repair of Concrete Pavement, Highway Signs, Hole Filling and Repair of Guardrails and Fencing.	Level II	10 foot-candles
Pavement or structural crack/ pothole filling; joint repair, pavement patching and/or repairs, installation of signal/electrical/mechanical equipment, such as Traffic Signals, Highway Lighting Systems and Crack Filling.	Level III	20 foot-candles

TABLE 1
TASK CLASSIFICATIONS AND ILLUMINATION LEVELS

ITEM 853.8 (Continued)

Prior to commencement of work the Contractor shall submit to MassDOT for approval a description of illumination equipment that is proposed to be used on this project, and shall include photometrics that detail the light levels that are to be provided for the particular operation for the type of equipment, level of luminance and height to be installed.

Any potential glare from the lighting system should be considered from each direction and on all approaching roadways and opposing lanes of traffic. Glare from the illumination system should be minimized as much as possible for both workers and motorists in adjacent active travel lanes. If necessary, the Contractor shall provide supplemental hardware, such as, visors, louvers, shields, glare screen and barrier to reduce glare in adjacent active travel lanes.

Equipment mounted lighting may be used to supplement light towers to achieve the required lighting levels for the activity involved per Table 1.

METHOD OF MEASUREMENT AND BASIS OF PAYMENT

Item 853.8 will be measured and paid per Subsections 850.80 and 850.81, respectively.

ITEM 854.6**TEMPORARY PORTABLE RUMBLE STRIP****DAY**

Work under this item consists of furnishing, deploying, maintaining in proper operating conditions, and removing temporary portable rumble strips (TPRS) for temporary lane closures of 24 hours or less.

MATERIALS

The TPRS shall be 10' to 11' wide, measured perpendicular to the path of travel, 12" to 16" long, measured parallel to the path of travel, and 0.5" to 0.75" tall. All edges shall be beveled. The surfaces shall be grooved to limit potential hydroplaning.

The TPRS shall lay flat on the road surface without the use of nails, anchors, or adhesives, and shall be flexible so as to conform to the surface profile.

The TPRS shall be able to withstand vehicle weights of up to 80,000 lbs. and operate in temperatures between 0° to 120° F.

The manufacturer shall certify the TPRS to be safe for use on roads with speed limits of at least 70 mph.

TPRS that appear damaged or functioning in an unsafe manner may be order removed by the Engineer and replaced at no additional cost.

CONSTRUCTION METHODS

The TPRS shall be installed per the plans or at the discretion of the Engineer.

The Contractor shall conform to the manufacturer's specifications for installation and the following:

- A. The road surface shall be cleared of all gravel, sand, and debris.
- B. If RoadQuake 2™ model is used, the modular pieces shall be assembled into 11-foot strips per the manufacturer's instructions in advance of deployment. The interconnected segments shall form a smooth and flat, continuous section.
- C. A Truck-Mounted Attenuator, conforming to Section 850, shall be used as shadow vehicle protection during the deployment and removal of TPRS on any roadway with speeds of 45 mph or greater.
- D. TPRS shall be deployed in conjunction with all other temporary traffic control devices. MA-W28-1 (Rumble Strips Ahead) sign(s) shall be installed per the Temporary Traffic Control Plan.

ITEM 854.6 (Continued)

E. TPRS deployment:

1. TPRS shall be placed perpendicular to the direction of travel, centered in the lane.
2. Three (3) individual strips are required for a single array.
3. Refer to the Temporary Traffic Control Plan for the location of the array respective to the lane closure.
4. The spacing of the individual strips within the array shall conform to the following table:

Speed Limit	Distance Between Rumble Strips (measured center-to-center)
>55 mph	20 feet
40 mph to 55 mph	15 feet
<40 mph	10 feet

5. The TPRS shall be placed without the use of nails, adhesives, or other methods of affixing them to the road surface.

F. All TPRS shall be maintained in proper condition, alignment, spacing, and location throughout the duration of the lane closure, at no additional cost.

G. The TPRS shall be removed prior to the removal of the traffic control devices used to close the travel lane.

H. TPRS shall not be used during snow events.

METHOD OF MEASUREMENT

An array of three (3) temporary portable rumble strips is considered one (1) unit and will be measured by the day. Each period of up to 24 hours during which this unit is in use will be measured as one day regardless of the number of times the array is deployed, repositioned, or removed.

BASIS OF PAYMENT

Temporary Portable Rumble Strips will be paid for at the contract unit price per day, which shall include full compensation for furnishing, deploying, repositioning, and removing the array of three (3) individual strips as directed by the Engineer.

ITEM 859.1 **REFLECTORIZED DRUMS WITH SEQUENTIAL** **DAY**
FLASHING WARNING LIGHTS

The work under this Item shall conform the relevant provisions of Subsection 850 of the Standard Specifications and the following:

Work under this item consists of furnishing, installing, maintaining in proper operating conditions, and removing reflectorized drums, and any necessary ballast, equipped with sequential flashing warning lights.

MATERIALS

Reflectorized drums shall be listed on the MassDOT Qualified Traffic Control Equipment List. Reflective sheeting on drums shall meet or exceed ASTM D4956 Type VIII. All drums shall be maintained in a satisfactory manner including the removal of oils, dirt, and debris that may cause reduced retroreflectivity.

The Contractor shall use one of the following sequential flashing warning light systems unless otherwise approved by the Engineer:

1. Empco-Lite LWCS.
2. pi-Lit® Sequential Barricade-Style Lamp; or
3. Unipart Dorman SynchroGUIDE.

Sequential flashing warning lights shall be secured to reflectorized drums per the light manufacturer's specifications.

CONSTRUCTION METHODS

The first ten (10) drums in any merging or shifting taper as designated in the Temporary Traffic Control Plan shall be equipped with sequential flashing warning lights. These lights shall be operating, at a minimum, between dusk and dawn when the taper is deployed.

The successive flashing of the sequential warning lights shall occur from the upstream end of the merging or shifting taper to the downstream end of the taper in order to identify the desired vehicle path. Each warning light in the sequence shall be flashed at a rate of not less than 55, nor more than 75 times per minute.

Warning lights shall be powered off when drums are not deployed in a taper.

METHOD OF MEASUREMENT

A group of ten (10) reflectorized drums with sequential flashing warning lights is considered one (1) unit and will be measured by the day. Each period of up to 24 hours during which this unit is in use will be measured as one day regardless of the number of times that the drums are positioned, repositioned, removed, or returned to service.

BASIS OF PAYMENT

Reflectorized Drums with Sequential Flashing Warning Lights will be paid for at the contract unit price per day, which shall include full compensation for furnishing, positioning, repositioning, and removing the group of ten (10) drums as directed by the Engineer.

ITEM 874.1**STREET SIGN REMOVED AND RESET****EACH**

The work under this Item shall conform to the relevant provisions of Subsections 828. and 840. of the Standard Specifications and the following:

The Contractor shall carefully remove and reset at new locations all existing signs, sign posts, attachment hardware and sign support posts not included under other sign items as shown on the drawings and as required by the Engineer.

After removing the existing sign, sign post, and foundation, the hole shall be backfilled with material similar to the adjacent ground, thoroughly compacted, and finished with a surface material similar to the adjacent ground. All excavation, backfill, and compaction required, shall be considered incidental to the items of work.

Signs, attachment hardware and sign support posts shall be satisfactorily stored and protected until reset in the proposed work.

Signs, attachment hardware and sign support posts lost, damaged or otherwise made unsuitable for reuse while being removed, transported, stored or reset shall be replaced with new materials at no additional cost. New attachment hardware shall be furnished and installed as necessary to replace any missing or unusable existing hardware.

METHOD OF MEASUREMENT

Item 874.1 will be measured for payment by the EACH Street Sign Removed and Reset, complete in place. Multiple sign panels on one post assembly shall be measured as a single unit.

BASIS OF PAYMENT

Item 874.1 will be paid for at the Contract unit price per EACH, which price shall include all labor, material, equipment, removing the existing sign, sign post, and foundation, backfill, compaction, restoration of the existing surface, and all incidental costs required to complete the work.

ITEM 905. **4000 PSI, 3/8 INCH, 660 CEMENT CONCRETE** **CUBIC YARD**

The work under this Item shall conform to the relevant provisions of Subsection 901 of the Standard Specifications and the following:

The work under this Item shall consist of furnishing and placing 4000 PSI, 3/8 INCH, 660 Cement Concrete. This item shall be used for patching after all deteriorated and/or unsound concrete is removed under Item 127.12.

The Contractor's attention is directed towards the Repair Procedure as noted in the "Drawings and Sketches – Document A00803".

All formwork shall be approved and accepted by the Engineer prior concrete placement.

All formwork placed under this item must be removed no later than 45 days after the repair has been completed. Failure to remove said formwork within said 45 days could result in its removal by others with the associated costs being assessed to the Contractor.

All concrete surfaces shall be prepared in accordance with PREPARATION OF CONCRETE SURFACES.

METHOD OF MEASUREMENT

Item 905. will be measured for payment by the Cubic Yard of cement concrete placed, complete in place.

BASIS OF PAYMENT

Item 905. will be paid for at the Contract unit price per Cubic Yard, which price shall include all labor, materials, equipment, surface preparation, oversight services, and all incidental costs required to complete the work.

No separate payment will be made for the installation and subsequent removal of any formwork, coating/patching of the steel reinforcing, but all costs in connection therewith shall be included in the Contract unit price bid.

Where formwork is installed for concrete placement, payment of seventy percent (70%) of the Cubic Yard price of this item will be made upon complete concrete installation.

The remaining thirty percent (30%) of the Cubic Yard price of this Item will be paid only after complete formwork removed by the Contractor.

ITEM 964.3**ELASTOMERIC PROTECTIVE COATING****SQUARE FOOT**

The work under this item shall consist of applying a minimum of two coats of an elastomeric acrylic protective coating to the exposed concrete faces of the west and east elevations, barriers and endposts, and/or as directed by the Engineer. Where this item is applied to sidewalks, a suitable grit shall be applied in accordance with manufacturer's recommendations.

A total dry film thickness (DFT) of 16 mils shall be required.

The acrylic protective coating shall be breathable, durable, flexible, and color retentive. It shall provide protection and be resistant to weathering, carbon dioxide, chlorides, UV light, wind driven rain, dirt pick up and mildew. It shall also bridge hairline cracks up to 1/32". The acrylic protective coating system shall be one of the following or an approved equal:

- SikaGard 550W Elastocolor by Sika Corp.
- Flexxide Elastomer by Carboline
- Colorlastic by ChemMasters

The proposed coating product shall be submitted to the Engineer for approval. The Contractor shall submit the proposed application procedures and Manufacturer's Product Data Sheet(s) that completely describe the product. The color of the coating shall be AMS-STD26559 from the AMS Standard 595 Colors.

PREPARATION AND PROTECTION OF SURFACES

All vegetation growing adjacent to or within the limits of the concrete surfaces to be coated shall be removed and properly discarded. All debris adjacent to or within the limits of the concrete surfaces to be coated shall be removed and properly discarded.

All surfaces to be coated must be dry, clean, sound, and free of all contaminants that could interfere with adhesion of the coating. All loose material shall be removed. If directed by the Engineer, the contractor shall repair any holes and any spalled and damaged concrete prior to applying the coating. All concrete repair areas shall be cured for a minimum 28 days before coating.

The Contractor shall pressure wash all concrete surfaces to be coated. The pressure washer shall operate at a minimum of 3,000 psi. The protective coating shall not be applied until the surface is dry and the surface preparation has been approved by the Engineer. All concrete to be coated must be tested for the presence of moisture after the surface preparation has been completed and prior to application of coating. Testing shall be in accordance with ASTM D 4263.

APPLICATION

Application shall be done by airless sprayer or roller or a combination of both and in accordance with the manufacturer's recommendations. The use of a primer shall not be required unless stipulated for that particular coating by the manufacturer. A minimum of two coats shall be applied to achieve a total DFT of 16 mils. The recommended minimum wet film thickness (WFT) must be maintained during each application. The manufacturer's specified temperature and weather limitations for the application shall be strictly adhered to.

ITEM 964.3 (Continued)**METHOD OF MEASUREMENT**

Item 964.3 will be measured for payment by the Square Foot for all concrete surfaces to which the coating is applied, complete in place.

BASIS OF PAYMENT

Item 964.3 will be paid for at the Contract unit price per Square Foot, which price shall include all labor, materials, tools, equipment, preparation and protection of surfaces, wet/dry film thickness gauge for the use by the Engineer, and all incidental costs required to complete the work.

<u>ITEM 992.11</u>	<u>ALTERATION TO BRIDGE STRUCTURE</u> <u>NO. S-04-008 (4BA)</u>	<u>LUMP SUM</u>
---------------------------	--	------------------------

<u>ITEM 992.12</u>	<u>ALTERATION TO BRIDGE STRUCTURE</u> <u>NO. S-04-011 (4B9)</u>	<u>LUMP SUM</u>
---------------------------	--	------------------------

The work under these Items shall conform to the relevant provisions of Subsection 995 of the Standard Specifications and the specific requirements stipulated for component parts of Item 992.11 and Item 992.12. For those component parts where no specific requirement is stipulated, the Standard Specifications shall apply, except for payment.

DESCRIPTION

The work includes furnishing and placing cement concrete; furnishing and placing steel reinforcing; furnishing and installing precast highway guardrail transition; furnishing and installing drilling and grouting dowels; furnishing and placing protective screen type II as shown on the “Drawings and Sketches – Document A00803” for Bridge No. S-04-008 (4BA) and Bridge No. S-04-011 (4B9) located along Route 6 in Sandwich, Massachusetts, respectively.

Payment for materials shown on the “Drawings and Sketches – Document A00803” as being part of this alteration to bridge structure or which may be incidental to its construction and are not specifically included for payment under another Item shall be considered incidental to the work performed under this Item and shall be included in the unit price of the component of which they are a part.

These Items include all materials and labor necessary to complete the work in accordance with the schedules listed hereinafter under Basis for Partial Payments and all other Items that are part of the work for which payment is not provided in the proposal.

The Contractor is advised that the work included under these items will require coordination with the following entities, as specified hereinbefore:

- Town of Sandwich
- Eversource Electric
- Verizon
- Comcast Cable Corporation
- Nation Grid Gas

The work under these Items includes the reconstruction of the east and west barrier on Bridge No. S-04-008 (4BA) and Bridge No. S-04-011 (4B9) in Sandwich.

ITEM 992.11 and 992.12 (Continued)

Drilling and grouting dowels shall be performed on the west and east barriers to all the new barrier to tie into the exiting bridge frame which includes gravel or flow fill.

Furnishing and constructing new Protective Screen Type II for Bridge No. S-04-008 (4BA) and No. Bridge S-04-011 (4B9) to the limits shown on the “Drawings and Sketches – Document A00803”.

Work under Items 992.11 and 992.12 shall include all materials, equipment and labor needed to construct the following:

- 5000 PSI $\frac{3}{4}$ Inch, 685 HP Cement Concrete for construction on CP-MTL3 Barrier.
- Precast Highway Guardrail Transitions.
- Steel Reinforcement for Structures – (Epoxy Coated).
- Drilling and Grouting Dowels.
- Protective Screen Type II.

The work does not include any items listed separately in the proposal. Payment for materials shown on the “Drawings and Sketches – Document A00803” as being part of this bridge structure or which may be incidental to its construction and are not specifically included for payment under another Item shall be considered incidental to the work performed under Item 992.11 and Item 992.12 and shall be included in the unit price of the component of which they are a part.

PRECAST HIGHWAY GUARDRAIL TRANSITIONS**A. General.**

The work under this Heading consists of fabricating, transporting and installing Precast Highway Guardrail Transitions includes all necessary labor, materials, and equipment to complete the work as shown on the “Drawings and Sketches – Document A00803”. The Precast Concrete Bridge Elements shall meet the requirements of Section M4: Cement Concrete and Related Materials.

MATERIALS**A. Materials.**

Materials shall conform to M4.09.1 and the following:

Non-Shrink Grout Products	M4.04.5
Controlled Low-Strength Material – Structural Non-Excavatable	M4.08.0
Welded Steel Wire Fabric	M8.01.2
Mechanical Reinforcing Bar Splicer	M8.01.9
Lifting Devices	PCI MNL-116
Corrugated Metal Pipe	AASHTO M 36

ITEM 992.11 and 992.12 (Continued)**1. Vertical Adjustment Assembly.**

Vertical Adjustment Assembly details and material requirements shall be as shown on the “Drawings and Sketches – Document A00803”. Alternate devices may be used provided that they are adjustable and can support the anticipated loads. The design of the leveling devices, with necessary calculations, shall be submitted to the Engineer of Record for approval.

2. Threaded Inserts.

Threaded inserts are permissible to facilitate forming the keyway pours. Threaded inserts shall be hot dip galvanized or made of stainless steel. The number of threaded inserts shall be minimized, and the inserts shall not come in contact with the reinforcing steel.

3. Corrugated Metal Pipe.

Corrugated Metal Pipe to be used for forming voids as specified on the “Drawings and Sketches – Document A00803” shall be fabricated from steel and shall have a protective metallic coating of zinc (galvanizing).

CONSTRUCTION METHODS – PLANT FABRICATION**A. Pre-Production Meeting.**

The Contractor shall notify the MassDOT Research and Materials Section to determine if a pre-production meeting will be required to review the specification, shop drawings, curing plan, schedule, and discuss any specific requirements. The meeting shall be held prior to scheduling a MassDOT Inspector (refer to M4.09.4 Department Acceptance), and at least seven (7) days prior to the scheduled casting of any Precast Concrete Bridge Element or control section. The Contractor shall schedule the meeting, which shall include representatives of the Fabricator and MassDOT.

B. Reinforcement.

The reinforcing bars shall be installed in accordance with Subsection 901.35, including tolerances for cover and horizontal spacing of bars. Components of mechanical reinforcing bar splicers shall be set with the tolerances shown on the “Drawings and Sketches – Document A00803”. The reinforcing bars and mechanical reinforcing bar splicers shall be assembled into a rigid cage that will maintain its shape in the form and which will not allow individual reinforcing bars to move during the placement of concrete. This cage shall be secured in the form so that the clearances to all faces of the concrete, as shown on the “Drawings and Sketches – Document A00803”, shall be maintained.

Where reinforcing bars are to protrude from one Precast Concrete Bridge Element in order to mate with reinforcing bar splicers in a second precast concrete element, the fabricator shall set the reinforcing bars and the reinforcing bar splicers with a template in order to ensure proper fit up within the tolerances specified on the “Drawings and Sketches – Document A00803”.

C. Tolerances.

Fabrication shall comply with tolerances specified on the “Drawings and Sketches – Document A00803”. Tolerances for steel reinforcement placement shall be in accordance with Subsection 901.35. In the absence of specifications on the “Drawings and Sketches – Document A00803”, tolerances shall comply with the latest version of the PCI MNL 135, Precast Tolerance Manual.

ITEM 992.11 and 992.12 (Continued)**D. Forms.**

Concrete shall be cast in rigidly constructed forms, which will maintain the Precast Concrete Bridge Elements within specified tolerances to the shapes, lines and dimensions shown on the approved fabrication drawings. Forms shall be constructed from flat, smooth, non-absorbent material and shall be sufficiently tight to prevent the leakage of the plastic concrete. When wood forms are used, all faces in contact with the concrete shall be laminated or coated with a non-absorbent material. All worn or damaged forms, which cause irregularities on the concrete surface or damage to the concrete during form removal, shall be repaired or replaced before being reused. If threaded inserts are cast into the elements for support of formwork, the inserts shall be recessed a minimum of 1 inch and shall be plugged after use with a grout of the same color as that of the precast cement concrete.

CONSTRUCTION METHODS – FIELD CONSTRUCTION**A. General.**

All of the Contractor's field personnel involved in the erection and assembly of the Precast Concrete Bridge Elements shall have knowledge of and follow the approved Erection Procedure.

Prior to installation, the following documentation shall be reviewed and confirmed by the MassDOT Resident Engineer or designee:

- (a) QC Compressive Strength Test Report Forms attaining Design Strength, $f'c$ for the Precast Concrete Bridge Element's representative subplot.
- (b) Certificate of Compliance generated by the Fabricator as described under the Fabricator Quality Control section.
- (c) QC Inspection Reports signed by the Quality Control Manager.

Field construction staff shall verify that the Resident Engineer has accepted all Precast Concrete Bridge Elements prior to installation.

B. Erection Procedure

Prior to the erection, the Contractor shall submit an Erection Procedure for approval by the Engineer. This submittal shall include computations and drawings for the transport, hoisting, erection and handling of the Precast Concrete Bridge Elements. The Erection Procedure shall be prepared and stamped by a Professional Engineer registered in the Commonwealth of Massachusetts with working knowledge of the Contractor's equipment, approved shop drawings, and materials to build the bridge. The Erection Procedure shall, at a minimum, include the following:

1. Erection Procedure

The Erection Procedure shall be prepared to conform to the requirements of 960.61, Design, Fabrication and Erection and the applicable sections in Chapter 8 of the PCI Design Handbook (eighth edition) for handling, erection, and bracing requirements. At a minimum, the Erection Procedure shall provide:

ITEM 992.11 and 992.12 (Continued)

- (a) Minimum concrete compressive strength for handling the Precast Concrete Bridge Elements.
- (b) Concrete stresses during handling, transport, and erection.
- (c) Crane capacities, pick radii, sling geometry, and lifting hardware.
- (d) Verification that the equipment can handle all pick loads and weights with the required factor of safety.
- (e) Evaluation of construction sequence and evaluation of any geometric conflicts in the lifting of the Precast Concrete Bridge Elements and setting them as shown on the “Drawings and Sketches – Document A00803”.
- (f) Design of crane supports including verification of subgrade for support.
- (g) Location and design of all temporary bracing that will be required during erection.

Non-shrink grout and concrete materials, approved by the Engineer, shall be placed as shown on the “Drawings and Sketches – Document A00803”. Fill joints, keyways, and voids, in strict accordance with the specifications and manufacturer's recommendations and instructions.

For footings, approach slabs and highway guardrail transitions, once these Precast Concrete Bridge Elements have been set to the correct horizontal and vertical alignment, the void between them and the supporting soil shall be filled with Controlled Low-Strength Material – Structural Non-Excavatable to the limits as shown on the “Drawings and Sketches – Document A00803”. Add additional grout ports in the footings to facilitate the bedding process if required.

Except in approach slabs, joints shall be filled flush to the top with non-shrink grout, and any vertical misalignment between adjacent elements shall be feathered out on a slope of 1 to 12.

Curing of grout or concrete shall be performed in strict accordance with the specifications and manufacturer's recommendations. Filling shall not be completed in cold weather when either the ambient temperature or the precast member's temperature is below the manufacturer's recommendation. No localized heating of either the precast members or of the air surrounding the element will be permitted in an attempt to reach application temperatures.

If the joints or voids are not filled within five days after the Precast Bridge Elements are erected, the Contractor shall cover and protect the openings from weather and debris until they are filled.

C. Survey and Layout.

Working points, working lines, and benchmark elevations shall be established prior to placement of all elements. The Contractor is responsible for field survey as necessary to complete the work. MassDOT reserves the right to perform additional independent survey. If discrepancies are found, the Contractor may be required to verify previous survey data.

ITEM 992.11 and 992.12 (Continued)**D. Preparation of Closure Pours and Grouted Keyways.**

Immediately prior to erecting the Precast Concrete Bridge Elements, the closure pours and grouted keyways shall be cleaned at the job site of all dust, dirt, carbonation, laitance, and other potentially detrimental materials which may interfere with the bonding of the closure pour concrete or grout and precast concrete using a high-pressure water blast. Any exposed reinforcing steel in the precast concrete shall be protected from damage during the cleaning of the keyways. Damaged epoxy coating of steel reinforcement shall be repaired, and the reinforcing steel shall be cleaned as directed by the Engineer. The surfaces of the closure pours and grouted keyways shall be wetted so that the surfaces shall have a Saturated Surface Dry (SSD) condition for at least 24 hours prior to the placement of the closure pour concrete.

E. Erection.

The elements shall be placed in the sequence and according to the methods outlined in the Erection Procedure. As the erection proceeds, the Contractor shall constantly monitor the assembly to ensure that the precast concrete bridge element is within proper horizontal and vertical location and tolerances prior to releasing it from the crane and setting the next unit. The Contractor may use shims to maintain proper setting tolerances.

The concrete elements shall be lifted only by the lifting devices, and the utmost care shall be taken to prevent distortion of the elements during handling, transportation or storage.

This approval will be contingent on the Contractor demonstrating by calculations, prepared by a Professional Engineer registered in Massachusetts, that the elements will not be damaged by the non-vertical lifting force and by documentation that the capacity of the lifting devices is adequate for the non-vertical lifting force.

After all Precast Concrete Bridge Elements have been placed, the actual overall dimensions of the structure both horizontal and vertical, as laid out shall not deviate from the nominal dimensions shown on the "Drawings and Sketches – Document A00803" beyond a tolerance of +0 inches and -1 inches. Once the layout of Precast Concrete Bridge Elements has been accepted by the Engineer, the Contractor shall cut all lifting devices off below the surfaces of the elements.

F. Filling of Blockouts for Lifting Devices and Threaded inserts.

If the blockouts in the Precast Concrete Bridge Elements where the lifting devices were located will be exposed and visible after assembly is complete, the Contractor shall fill these blockouts with Mortar (M4.04.5).

After the formwork has been removed, all threaded inserts that have been cast into the precast concrete bridge deck for support of the formwork shall be filled with a grout of the same color as that of the precast concrete.

ITEM 992.11 and 992.12 (Continued)**5000 PSI, ¾ INCH, 685 HP CEMENT CONCRETE**

The 5000 PSI, ¾ Inch, 685 HP Cement Concrete under this heading shall be used for CP-MTL3 Bridge Barrier, the Highway Guardrail Transitions, and safety curb. 5000 PSI, ¾ IN., 685 HP Cement Concrete shall conform to all material and placement, finishing, and curing requirements of the Standard Specifications, except for the cementitious content which shall be limited to a maximum of 685 pounds per cubic yard.

PLACEMENT OF NEW CONCRETE

All concrete surfaces shall be prepared in accordance with PREPARATION OF CONCRETE SURFACES.

The Contractor shall take all steps necessary to ensure that pedestrian and vehicular traffic is always protected from harm.

No separate payment will be made for this concrete placement preparation work.

ERECTION

Within sixty days of the date of the Notice to Proceed, the Contractor shall submit an erection procedure. The submitted method of erection is subject to review, comment, and approval by the Engineer. The method must be submitted with a detailed procedure which includes drawings and calculations sufficient to enable the Engineer to determine the adequacy of the proposed method.

The method and all submissions shall be prepared under the supervision of a professional engineer, registered in Massachusetts, who is familiar with these Specifications, AASHTO, the work, and experienced in this technical field. All submitted sheets shall be stamped by the supervising Engineer.

As a minimum the following information shall be included in the submittal:

1. Plan showing the location of all roadways, utilities, and other appurtenances in areas of erection.
2. The location of cranes, both horizontally and vertically, and their operating radii.
3. Lifting equipment information including rating data. Information shall include counterweights to be used and boom capability. The manufacturer's rated capacity of the crane and of all lifting and connecting devices shall be adequate for 125% of the total pick load including spreaders and other material except that in the areas within the potential influence area of the crane where vehicular or pedestrian traffic has access, the rated capacity shall be adequate for 150% of the total pick load. The limits of the potential crane influence area shall be taken as circular areas with radii matching the boom length and radius points located at the boom pivot point. Crane capacity rating charts and the rated capacity of all lifting and connecting devices shall be clearly shown in the submittal. The 125% or 150% factors of safety are to be used in addition to any factors of safety used by the manufacturer to calculate the rated capacity.

ITEM 992.11 and 992.12 (Continued)

4. The type, size and arrangements of slings, shackles or other lifting and connecting devices including relative technical data.
5. The order of lifts, repositioning of equipment and counterweights, and location and method of attaching deadmen.
6. Methods and materials for temporary structures or the strengthening or bracing of a member (either temporarily or permanently) for erection purposes.

STEEL REINFORCEMENT FOR STRUCTURES – EPOXY COATED

The work under this heading shall conform to relevant provisions of Subsection 901 and conform to Materials Specification M8.01.7 Epoxy Coated Reinforcing Bars.

All modifications to the existing structure necessary to place the proposed reinforcing as shown on the “Drawings and Sketches – Document A00803” shall be considered incidental to this item.

Reinforcing Steel Manufacturers shall be on the QCML

<https://www.mass.gov/info-details/reinforcing-steel-manufacturers-m8010>

DRILLING AND GROUTING DOWELS

The work under this heading shall conform to the relevant provisions of Subsection 901 of the Standard Specifications and the following:

The work under this heading consists of drilling and grouting dowels at locations as show on the “Drawings and Sketches – Document A00803”. In addition, some of the existing reinforcing steel is to be reused in the proposed construction, as mentioned under this Item.

Any existing steel rendered unsuitable for reuse through the Contractor operation shall be replaced at the Contractor's expense.

Dowel embedment must be adequate to fully develop the bond strength of the bar. Contractor shall calculate and submit proposed embedment lengths per AASHTO for approval.

All dowel holes shall be core drilled. No impact or percussion type drills will be allowed. The drilling operation shall be performed without damage to any existing reinforcing or a portion of the structure that is to remain in place. All damage to the existing concrete that is to remain in place shall be repaired to a condition equal to that existing prior to the beginning of drilling at the Contractor's expense.

Note: After core drilling, all holes shall be roughened using a rock bit to allow better adhesion of the grout.

The grout shall meet the requirements of noncorrosive Five Star Grout as manufactured by the US Grout Corporation of Old Greenwich, Connecticut; Garonite as manufactured by Garon Products, Inc. of Edison, New Jersey; Sika Grout 212 as manufactured by Sika Corporation, Lyndhurst, New Jersey, or an approved equal.

ITEM 992.11 and 992.12 (Continued)

The Contractor shall follow the recommendations of the manufacturer in mixing and placing the grout prior to placement of reinforcing steel dowels. With regard to placing the grout, the Contractor shall adhere to the manufacturer's specifications for the minimum and maximum temperatures while placing the grout. Any excessive grout around the holes after placement of the dowel shall be struck off smooth while the grout is still fresh.

The cored holes shall be free of any foreign material prior to placing any grouts, and the Contractor shall have the approval of the Engineer signifying that the holes are clean prior to grout placement.

All damage to the existing concrete that is to remain in place shall be repaired to a condition equal to that existing prior to the beginning of drilling at the Contractor's expense.

PROTECTIVE SCREEN TYPE II

The work under this heading shall conform to the relevant provisions of Subsection 975 of the Standard Specifications.

SCHEDULE OF BASIS FOR PARTIAL PAYMENT

Within ten (10) days after the Notice to Proceed, the Contractor shall submit their proposal form, a schedule of unit prices for the major component Sub-Items that make up Item 992.11 and Item 992.12 as well as their total bridge structure Lump Sum cost for Bridge Structure No. S-04-008 (4BA) and Bridge Structure No. S-04-011 (4B9). The bridge structure Lump Sum breakdown quantities provided in the proposal form are estimated and not guaranteed. The total of all partial payments to the Contractor shall equal the Lump Sum contract price regardless of the accuracy of the quantities furnished by the Engineer for the individual bridge components. The cost of labor and materials for any Item not listed but required to complete the work shall be considered incidental to Item 992.11 and Item 992.12 and no further compensation will be allowed.

The schedule on the proposal form applies only to Bridge Structure No. S-04-008 (4BA) and Bridge Structure No. S-04-011 (4B9). Payment for similar materials and construction at locations other than at this bridge structure shall not be included under this Item. Sub-Item numbering is presented for information only in coordination with MassDOT Standard Nomenclature.

ITEM 992.11 and 992.12 (Continued)**BASIS FOR PARTIAL PAYMENT FOR BRIDGE NO. S-04-008 (4BA)**

<u>Sub-Item No.</u>	<u>Description</u>	<u>QTY.</u>	<u>UNIT</u>	<u>UNIT PRICE</u>	<u>TOTAL</u>
904.3	5000 PSI, ¾ Inch, 685 HP Cement Concrete	20	CY		
904.31	Precast Highway Guardrail Transition	2	EA		
910.1	Steel Reinforcement for Structures – Epoxy Coated	9840	LB		
912.	Drilling and Grouting Dowels	1035	EA		
975.4	Protective Screen Type II	260	FT		

TOTAL LUMP SUM FOR ITEM 992.11 =**BASIS FOR PARTIAL PAYMENT FOR BRIDGE NO. S-04-011 (4B9)**

<u>Sub-Item No.</u>	<u>Description</u>	<u>QTY.</u>	<u>UNIT</u>	<u>UNIT PRICE</u>	<u>TOTAL</u>
904.3	5000 PSI, ¾ Inch, 685 HP Cement Concrete	21	CY		
904.31	Precast Highway Guardrail Transition	2	EA		
910.1	Steel Reinforcement for Structures – Epoxy Coated	9900	LB		
912.	Drilling and Grouting Dowels	1035	EA		
975.4	Protective Screen Type II	260	FT		

TOTAL LUMP SUM FOR ITEM 992.12 =**END OF DOCUMENT**

DOCUMENT A00803

DRAWINGS AND SKETCHES

THIS PAGE IS INTENTIONALLY LEFT BLANK

GENERAL NOTES:

1. DIMENSIONS SHOWN ARE TAKEN FROM ORIGINAL DESIGN DRAWINGS AND ARE NOT GUARANTEED. STATIONING SHOWN IS FOR REFERENCE ONLY AND HAS NOT BEEN ESTABLISHED BY SURVEY. THE CONTRACTOR SHALL ESTABLISH HIS OWN BASELINE NECESSARY FOR COMPLETION OF ALL WORK BY FIELD MEASUREMENT AND SURVEY. THE COST OF THIS WORK SHALL BE INCIDENTAL TO THE COST OF THE CONTRACT.

2. THE CONTRACTOR SHALL SUBMIT SURVEY OF ROADWAY TO THE ENGINEER TO ESTABLISH THE ACTUAL ROADWAY PROFILE. THE SURVEY SHALL INCLUDE EXISTING ROADWAY ELEVATIONS ALONG EACH EDGE OF PAVEMENT AND CROWN LINE AT 25 FOOT INTERVALS, AT ENDS OF THE BRIDGE AND AT ENDS OF WINGWALLS. THE LIMITS OF SURVEY SHALL EXTEND 250 FEET EACH SIDE OF THE LIMITS OF WORK.

3. REMOVE EXISTING PAVEMENT MARKINGS AND REPLACE WITH NEW SLOTTED PAVEMENT MARKERS AT LOCATIONS DISTURBED BY APPROACH ROADWAY PAVING.

EXISTING CONDITIONS:

ALL DIMENSIONS, ELEVATIONS AND DETAILS SHOWN FOR EXISTING CONDITIONS ARE NOT GUARANTEED. THE CONTRACTOR SHALL DETERMINE AND ESTABLISH ALL DIMENSIONS, ELEVATIONS AND DETAILS NECESSARY FOR COMPLETION OF ALL WORK BY FIELD MEASUREMENT AND SURVEY. THE CONTRACTOR SHALL BE RESPONSIBLE FOR THE ADEQUACY AND ACCURACY THEREOF, AND SHALL NOT ORDER ANY MATERIAL OR COMMENCE ANY FABRICATION UNTIL THE PROPOSED WORK HAS BEEN APPROVED BY THE ENGINEER. ANY INTERFERENCE WITH THE PROPOSED CONSTRUCTION SHALL BE REPORTED TO THE ENGINEER

DATE:

TO BE PLACED ON THE INSIDE FACE OF THE NORTHWEST AND SOUTHEAST HIGHWAY GUARDRAIL TRANSITIONS. A SHEET SHOWING SIZE AND CHARACTER OF NUMERALS WILL BE FURNISHED. THE DATE USED SHALL BE THE LATEST YEAR OF CONTRACT COMPLETION AS THE DATE THE BRIDGE REHABILITATION OCCURRED. BOTH HIGHWAY GUARDRAIL TRANSITIONS SHALL FEATURE THE SAME DATE.

TRAFFIC:

THE BRIDGE WILL BE OPEN TO A MINIMUM OF ONE LANE OF TRAFFIC IN EACH DIRECTION DURING ALL PHASES OF THE PROJECT. SEE STAGE CONSTRUCTION PLANS AND NOTES.


EXISTING PLANS:

PLANS FOR THE EXISTING BRIDGE ARE AVAILABLE THROUGH ELECTRONIC REQUEST AT THE MASSACHUSETTS DEPARTMENT OF TRANSPORTATION PLANS AND RECORDS DEPARTMENT.

DEMOLITION:

THE CONTRACTOR SHALL SUBMIT TO THE ENGINEER FOR HIS REVIEW AND APPROVAL A DETAILED WORK PLAN, STAMPED BY A P.E., REGISTERED IN MASSACHUSETTS, SHOWING ALL THE PROPOSED METHODS OF REMOVAL, EQUIPMENT TO BE USED AND SCHEDULE OF OPERATIONS.

SECTION MARK:

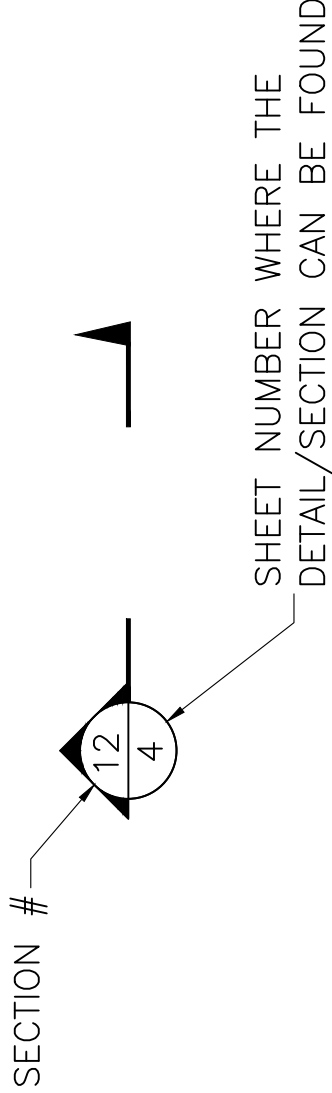

PROPOSED BRIDGE PAVEMENT MILLING & RESURFACING OVERLAY

SURFACE COURSE: 1 ½ IN. SUPERPAVE BRIDGE SURFACE COURSE - 9.5 POLYMER (SSC-B-9.5-P) OVER ASPHALT EMULSION FOR TACK COAT

MILLING: 1 ½ IN. BRIDGE PAVEMENT MILLING

ABBREVIATIONS:

DBYL - 6 IN. DOUBLE YELLOW LINE
SWL - 6 IN. SINGLE WHITE LINE
SH - SHOULDER

CONCRETE:

PRECAST HIGHWAY GUARDRAIL TRANSITIONS CP-MTL3 SAFETY CURB SUBSTRUCTURE REPAIR

(A) = 28 DAY COMPRESSIVE STRENGTH
(B) = MAXIMUM AGGREGATE SIZE
(C) = CEMENT CONTENT

REINFORCEMENT:

REINFORCING STEEL SHALL CONFORM TO THE REQUIREMENTS OF AASHTO M 31 GRADE 60. UNLESS OTHERWISE NOTED ON THE CONSTRUCTION DRAWINGS, ALL BARS SHALL BE LAPPED AS FOLLOWS.

MODIFICATION	CONDITION	#4 BARS	#5 BARS	#6 BARS
1.	NONE	16"	17"	21"
2.	12" OF CONCRETE BELOW BAR	18"	22"	27"
3.	COATED BARS, COVER < 3db, OR CLEAR SPACING <6db	21"	26"	31"
4.	COATED BARS, ALL OTHER CASES	17"	21"	25"
5.	CONDITION 2. AND 3.	23"	29"	35"
6.	CONDITION 2. AND 4.	21"	27"	32"

ALL OTHER BARS SHALL BE LAPPED AS SHOWN ON THE CONSTRUCTION DRAWINGS.

EPOXY COATING:

ALL REINFORCING BARS AND SUPPORT DEVICES SHALL BE EPOXY COATED IN ACCORDANCE WITH AASHTO M 284.

UTILITIES:

THE CONTRACTOR SHALL LOCATE AND PROTECT EXISTING UTILITIES FROM ALL DAMAGE. ITS POLE LOCATED SOUTHEAST OF BRIDGE.

ELASTOMERIC PROTECTIVE COATING:

CONCRETE PROTECTIVE COATING SHALL BE APPLIED TO ALL FACES OF THE HIGHWAY GUARDRAIL TRANSITION AS WELL AS THE ALL FACES OF THE CP-MTL3 CONCRETE BARRIER. ARCH WALLS WILL ALSO BE PAINTED WHILE EXCLUDING THE ARCH ROOF.

SHEET NUMBER	SHEET TITLE
1	GENERAL NOTES, LOCUS AND DRAWING LIST
2	S. INTERSECTION PLAN VIEW
3	BR. NO. S-04-011 APPROACH PLAN VIEW
4	BR. NO. S-04-011 & S-04-008 PLAN VIEW
5	BR. NO. S-04-008 APPROACH PLAN VIEW
6	WEST ELEVATION
7	EAST ELEVATION
8	CONSTRUCTION STAGING
9	EXIST. AND PROP. BARRIER DETAIL
10	JOINT DETAIL AND FORM LINER
11	END POSTS AND EXCAVATION LIMITS
12	PRECAST GUARDRAIL TRANSITION DETAIL (BOTTOM)
13	PRECAST GUARDRAIL TRANSITION DETAIL (TOP)
14	TYPE II PROTECTIVE SCREEN (1 OF 2)
15	TYPE II PROTECTIVE SCREEN (2 OF 2)
16	SUBSTRUCTURE REPAIR DETAIL AND DRAINAGE
17	STRIPING, MILL & PAVE LIMITS A
18	STRIPING, MILL & PAVE LIMITS B
19	STRIPING, MILL & PAVE LIMITS C
20	STRIPING, MILL & PAVE LIMITS D

SHEET NUMBER	SHEET TITLE
21	STAGE 1A - NB LANE SHIFT & NOTES
22	STAGE 1B - NB LANE SHIFT
23	STAGE 1C - NB LANE SHIFT
24	STAGE 1D - NB LANE SHIFT
25	STAGE 2A - SB LANE SHIFT
26	STAGE 2B - SB LANE SHIFT
27	STAGE 2C - SB LANE SHIFT
28	STAGE 2D - SB LANE SHIFT
29	DETOUR MAP - CHASE ROAD (1 OF 2)
30	DETOUR MAP - CHASE ROAD (2 OF 2)
31	SIGN LEGEND

(C)
685 LB/CY HP
685 LB/CY HP
660 LB/CY


(B)
¾"
¾"
¾"

(A)
5000 PSI
5000 PSI
4000 PSI

SANDWICH
CHASE ROAD

STATE	FED AID PROJ. NO.	SHEET NO.	TOTAL SHEETS
MA	-	1	31
PROJECT FILE NO. 613200			

GENERAL NOTES LOCUS AND DRAWING LIST

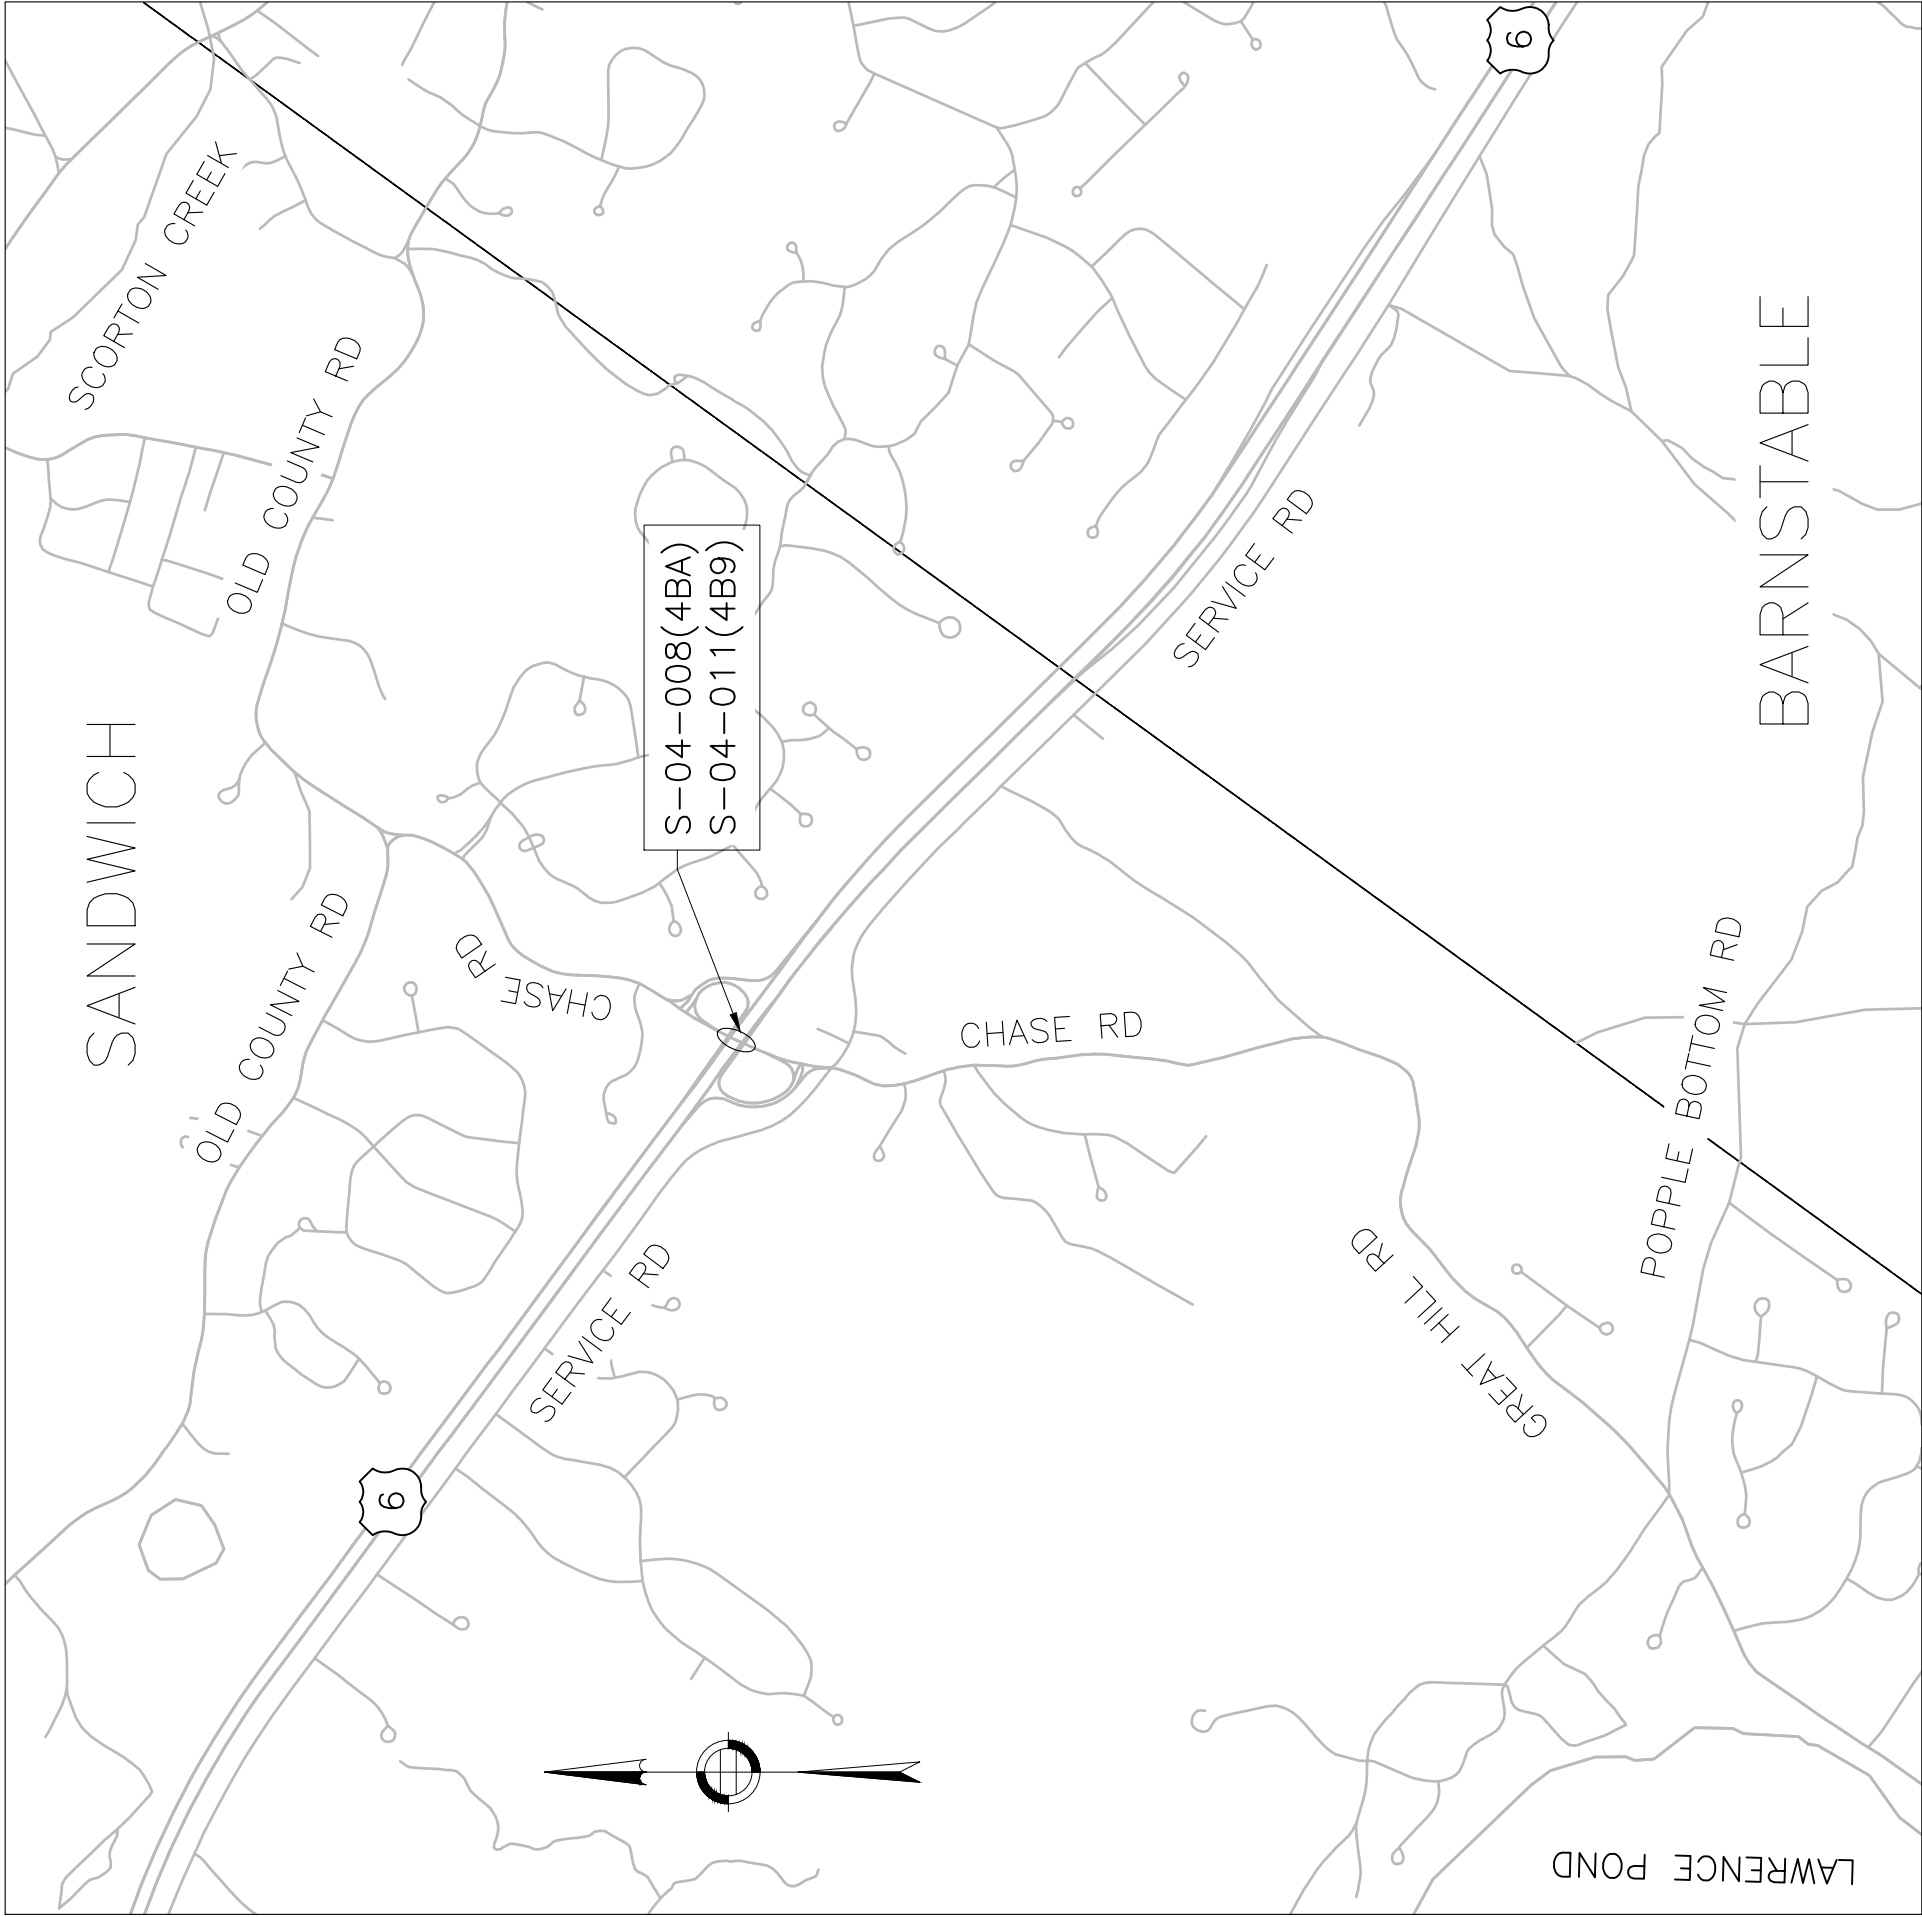

LOCUS
N.T.S.

DESIGNED BY
J. VASCONCELLOS
J. MULLER

DRAWN BY
J. VASCONCELLOS
J. MULLER

CHECKED BY
J. MULLER
A. SILVA

SPECS BY
J. VASCONCELLOS

APPROVED FOR DESIGN BY
S. SOUSA

ISSUED FOR CONSTRUCTION



PROPOSED BRIDGE PRESERVATION

SANDWICH
CHASE ROAD
OVER US 6 MID CAPE HWY


MASSACHUSETTS DEPARTMENT OF TRANSPORTATION
HIGHWAY DIVISION
10 PARK PLAZA BOSTON, MASS

*
4B9
4BA

SANDWICH
CHASE ROAD

STATE	FED AID PROJ. NO.	SHEET NO.	TOTAL SHEETS
MA	-	2	31
PROJECT FILE NO.		613200	

S. INTERSECTION PLAN VIEW

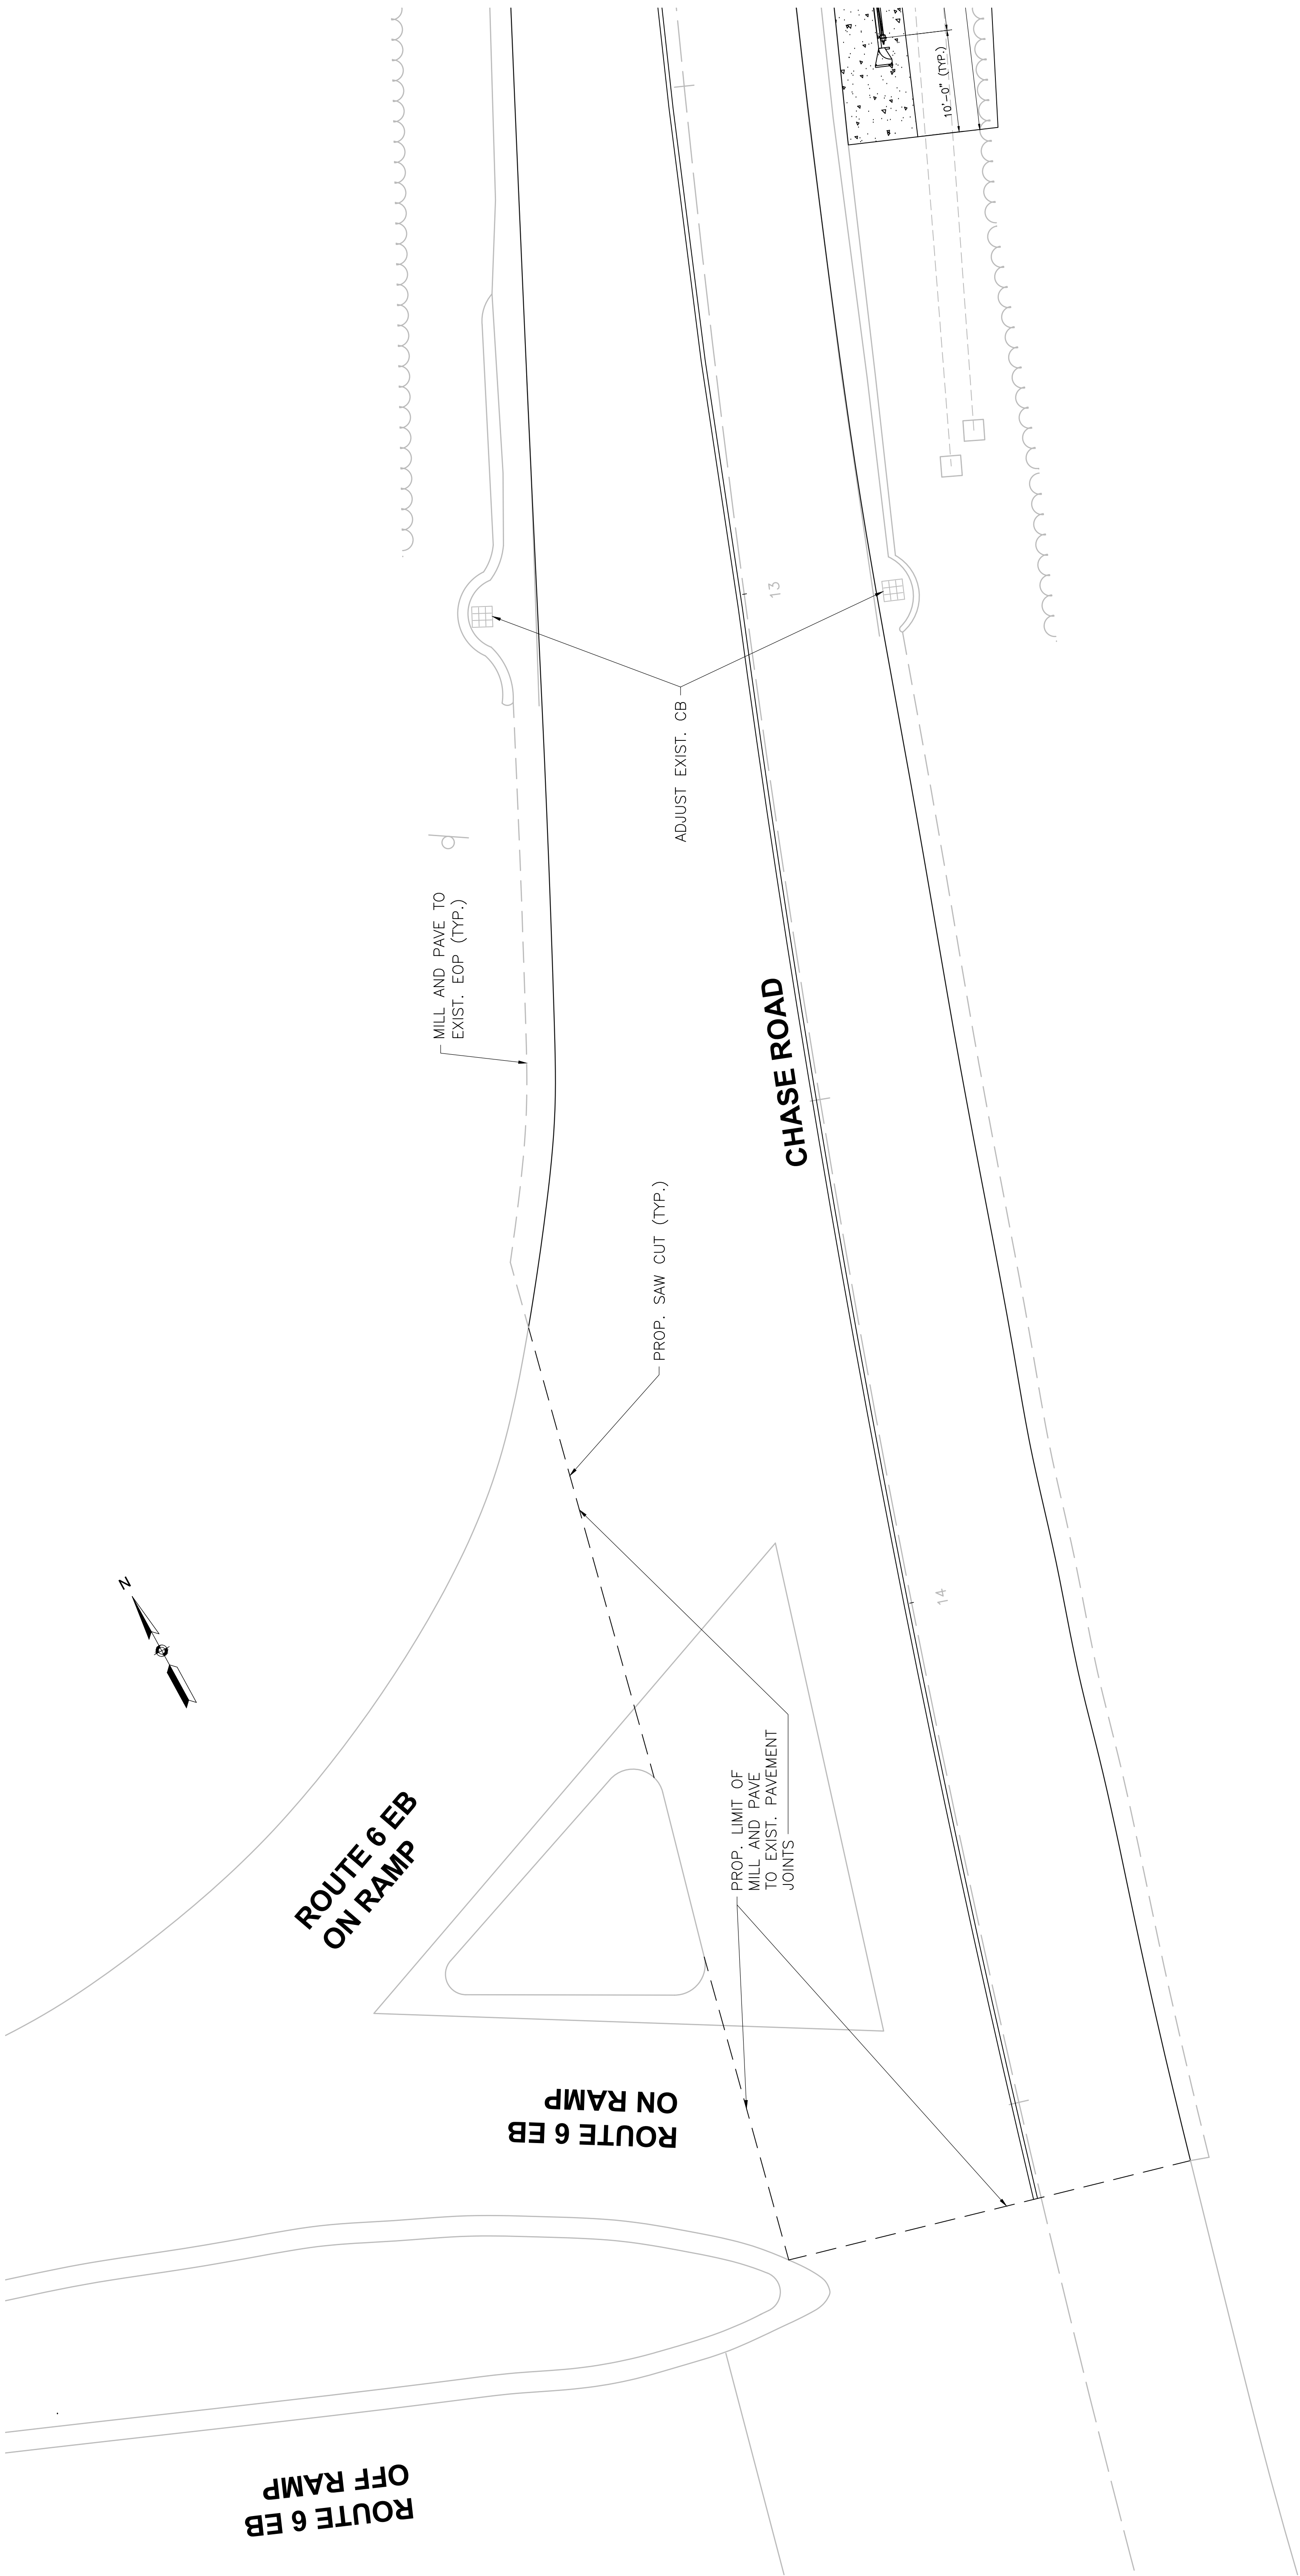


CONTINUED ON PAGE 3 OF 31

SOUTHERN INTERSECTION PLAN VIEW

SCALE: 8" = 1'-0"


-----	ISSUED FOR CONSTRUCTION
DATE	DESCRIPTION
THIS SHEET IS APPROVED FOR CONSTRUCTION BY MASSDOT	
AUTHORIZED SIGNATORY: STATE BRIDGE ENGINEER	
USE ONLY PRINTS OF LATEST DATE	

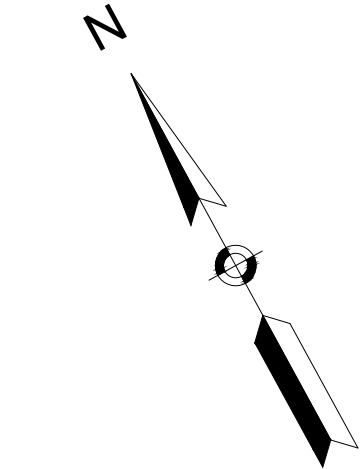

SANDWICH
CHASE ROAD

STATE	FED AID PROJ. NO.	SHEET NO.	TOTAL SHEETS
MA	-	3	31
PROJECT FILE NO. 613200		613200	

S-04-011 APPROACH PLAN VIEW

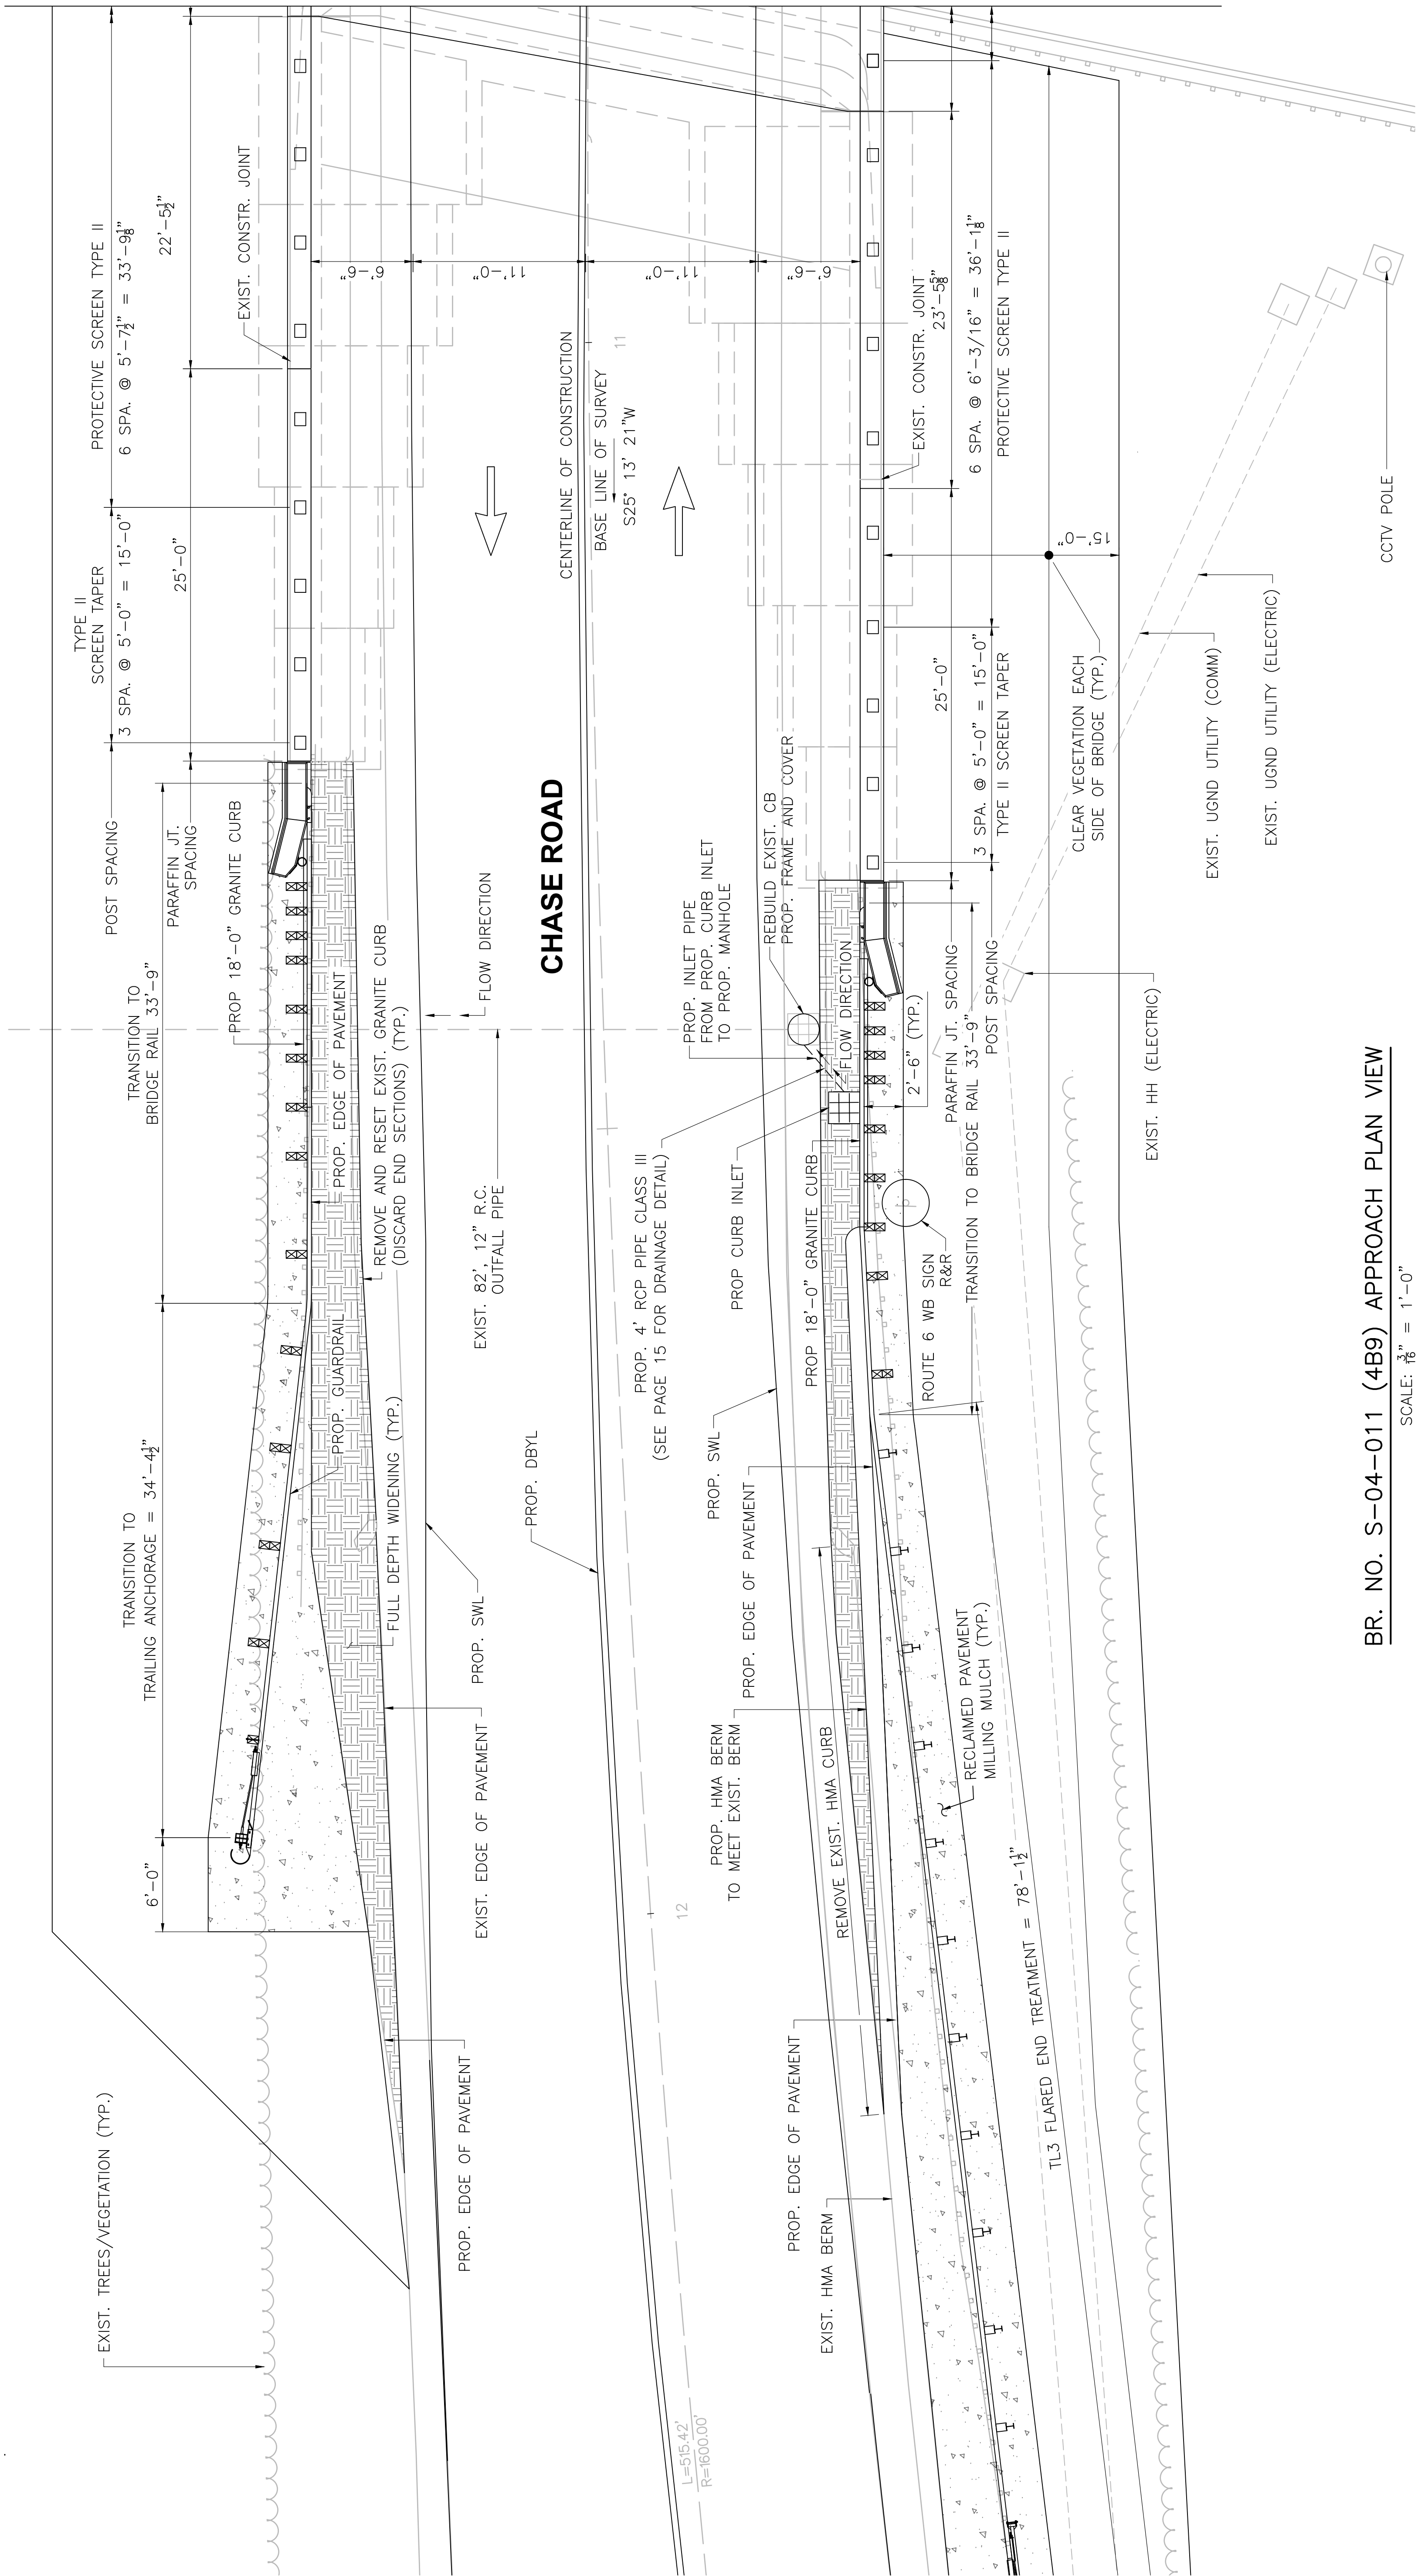

CONTINUED ON PAGE 2 OF 31

CONTINUED ON PAGE 4 OF 31

NOTE:
• PUBLIC LO IS OUTSIDE THE VIEWPORT LIMITS

BR. NO. S-04-011 (4B9) APPROACH PLAN VIEW

SCALE: $\frac{1}{8}" = 1'-0"$


*
4B9
4BA

DATE	ISSUED FOR CONSTRUCTION
THIS SHEET IS APPROVED FOR CONSTRUCTION BY MASSDOT AUTHORIZED SIGNATORY: STATE BRIDGE ENGINEER	
USE ONLY PRINTS OF LATEST DATE	

SHEET 3 OF 31 SHEETS BRIDGE NO. S-04-011 & S-04-008 (*)


CONTINUED FROM PAGE 3 OF 31

CONTINUED ON PAGE 5 OF 31

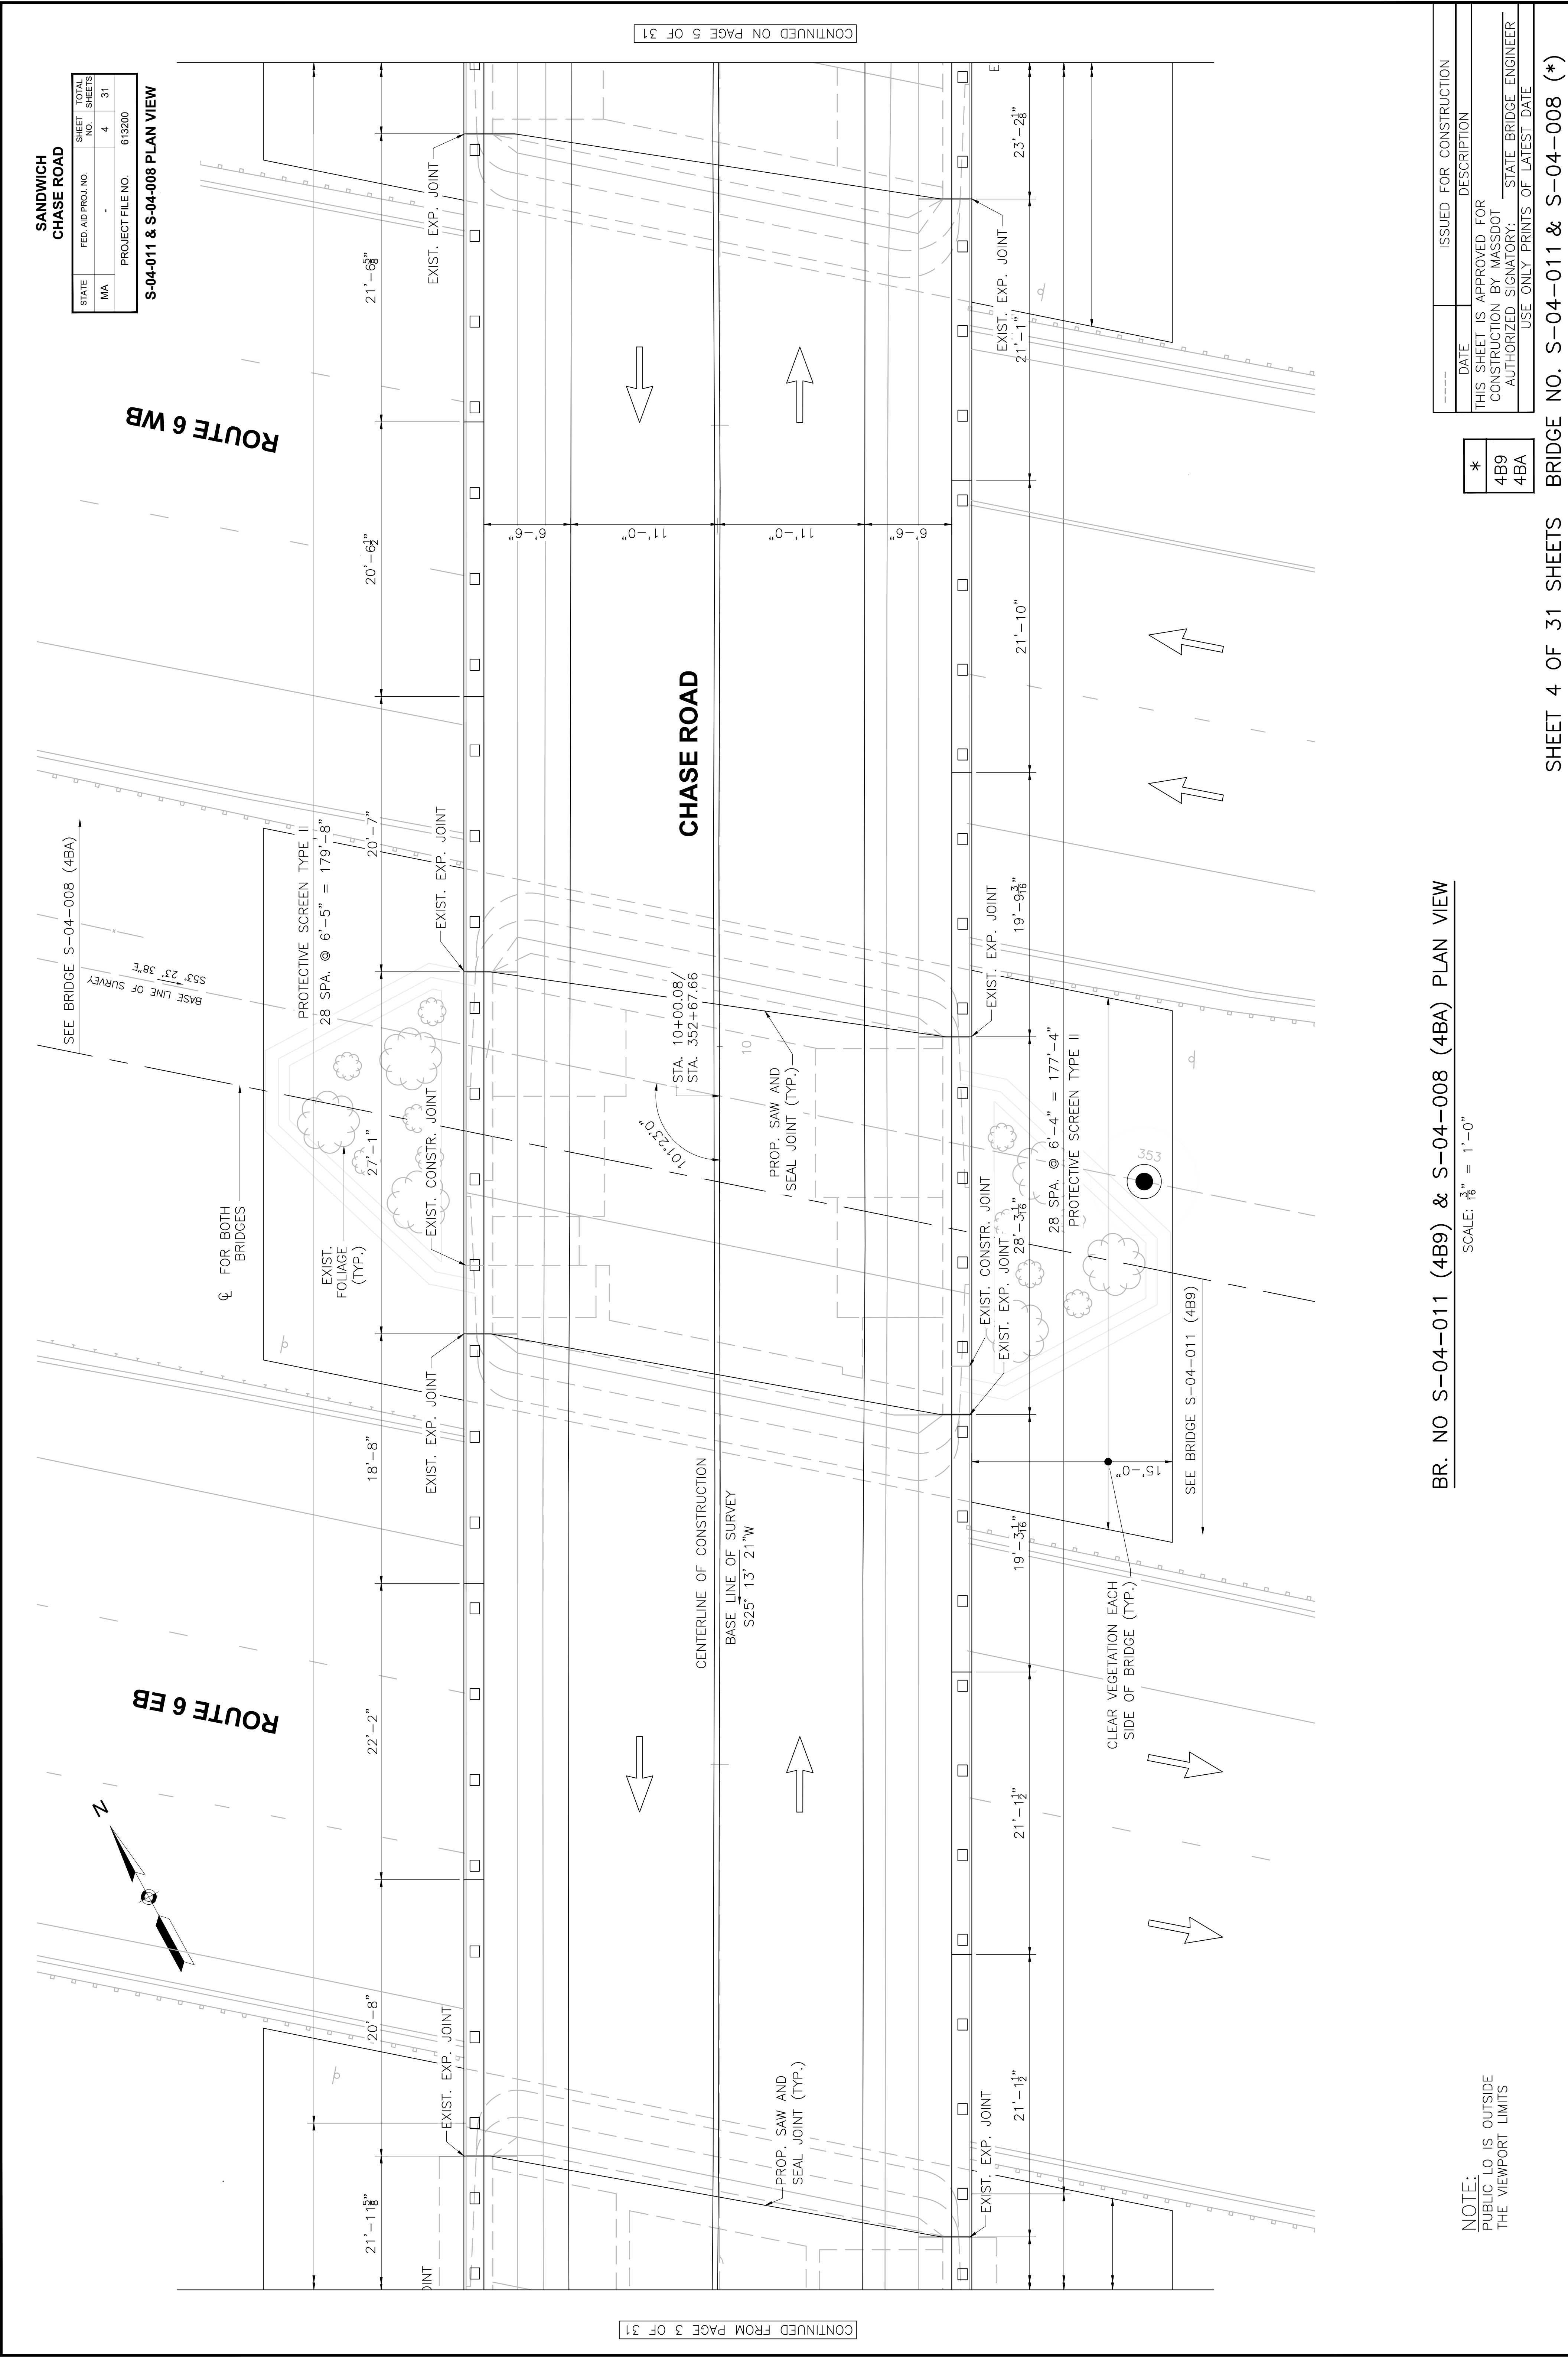


SANDWICH CHASE ROAD			
STATE	FED AID PROJ. NO.	SHEET NO.	TOTAL SHEETS
MA	-	6	31
PROJECT FILE NO. 613200		613200	

WEST ELEVATION

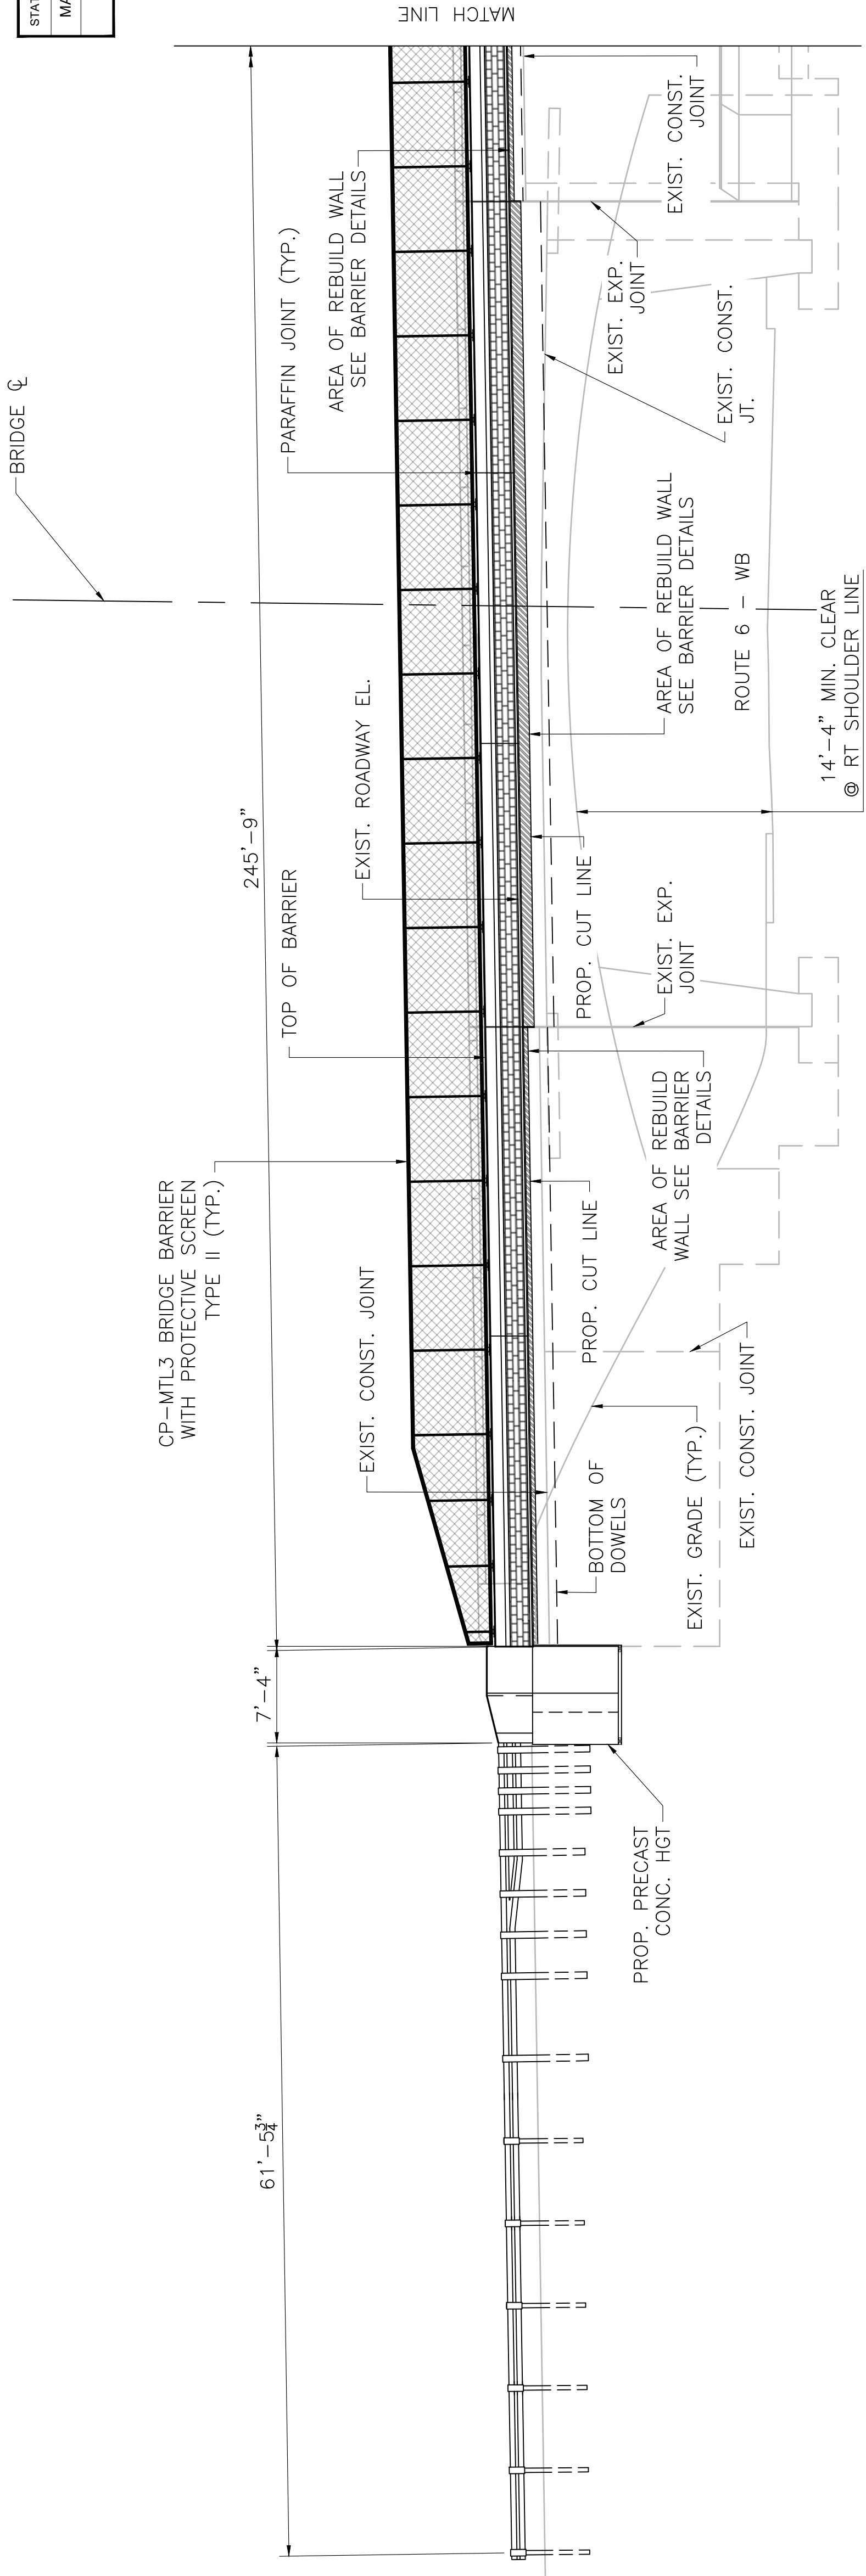

PROP. WEST ELEVATION S-04-008
OVER ROUTE 6 WESTBOUND

SCALE: 1/8" = 1'-0"

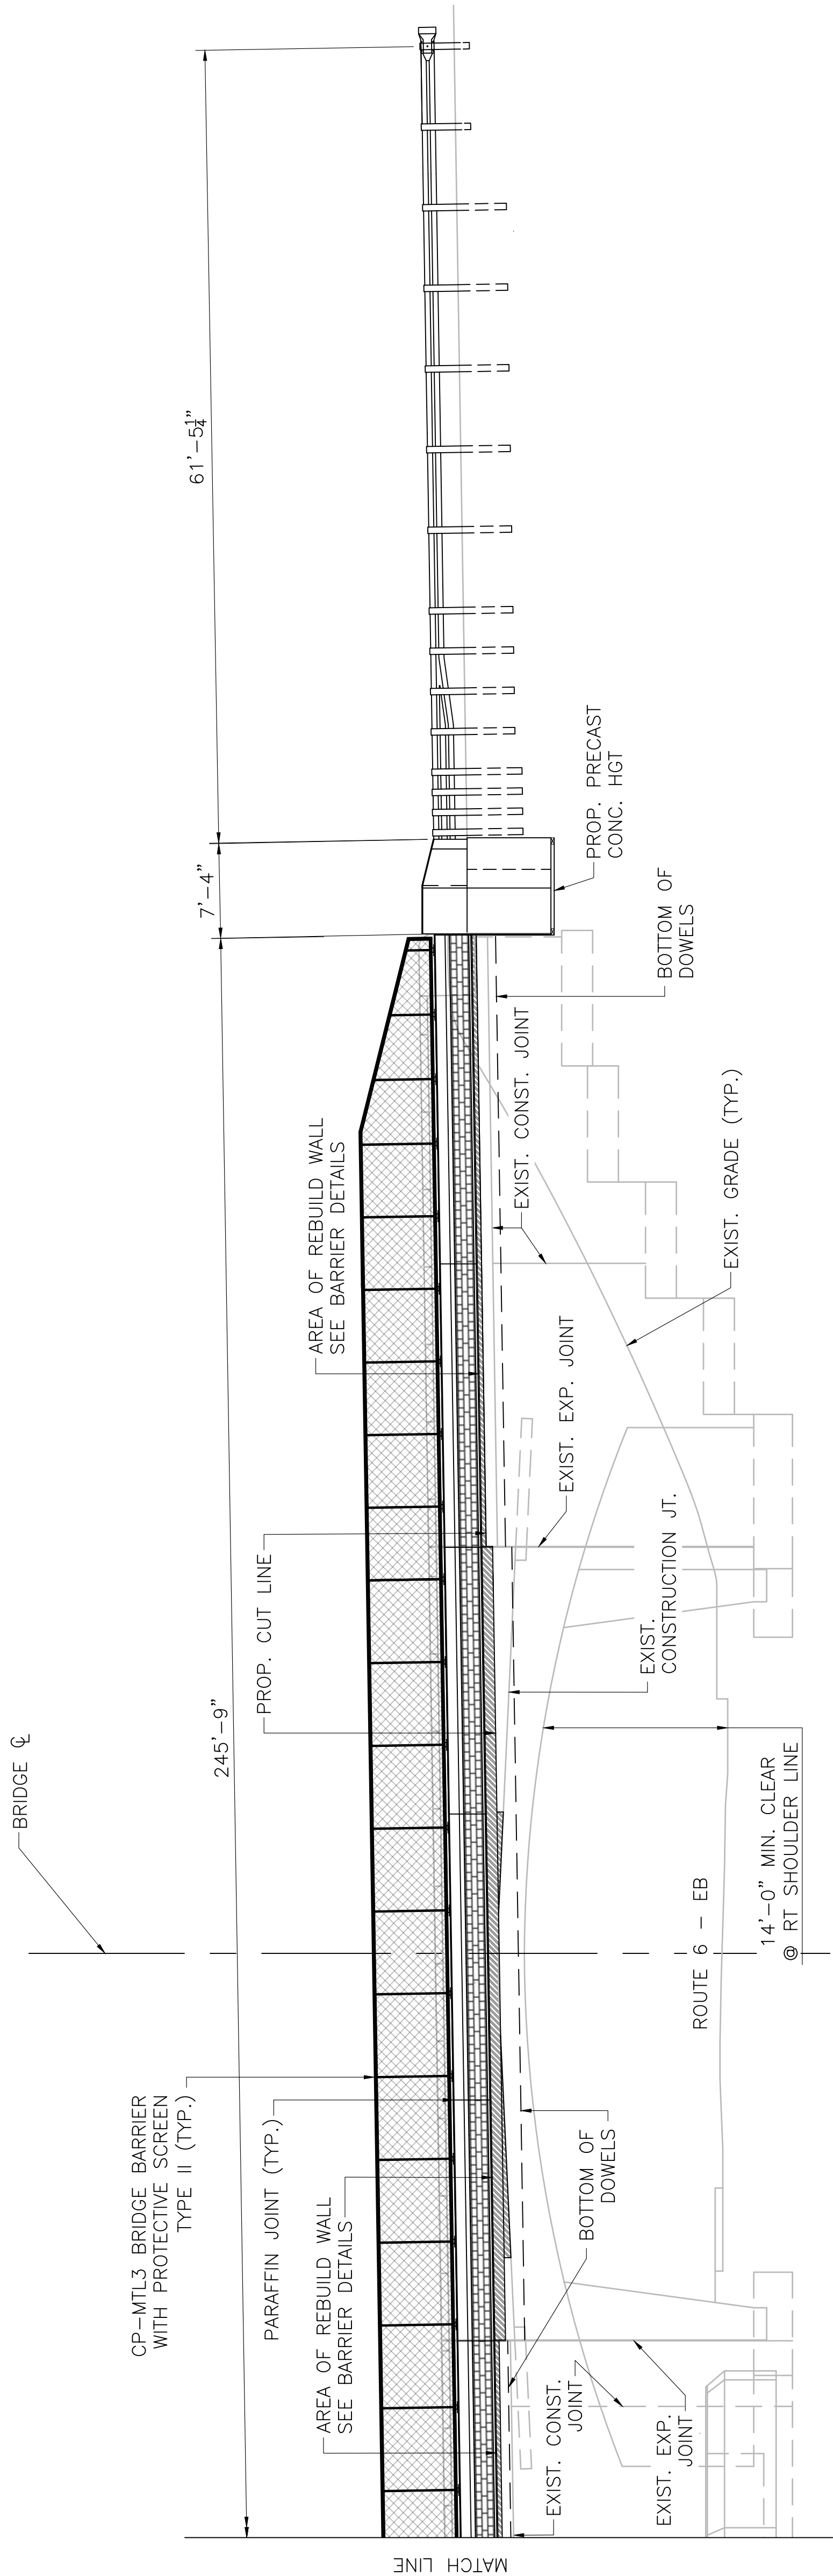

PROP. WEST ELEVATION S-04-011
OVER ROUTE 6 EASTBOUND

SCALE: 1/8" = 1'-0"


*
4B9
4BA

DATE	ISSUED FOR CONSTRUCTION
THIS SHEET IS APPROVED FOR CONSTRUCTION BY MASSDOT AUTHORIZED SIGNATORY: _____	
STATE BRIDGE ENGINEER	
USE ONLY PRINTS OF LATEST DATE	

SANDWICH
CHASE ROAD


STATE	FED AID PROJ. NO.	SHEET NO.	TOTAL SHEETS
MA	-	7	31
PROJECT FILE NO. 613200			

EAST ELEVATION

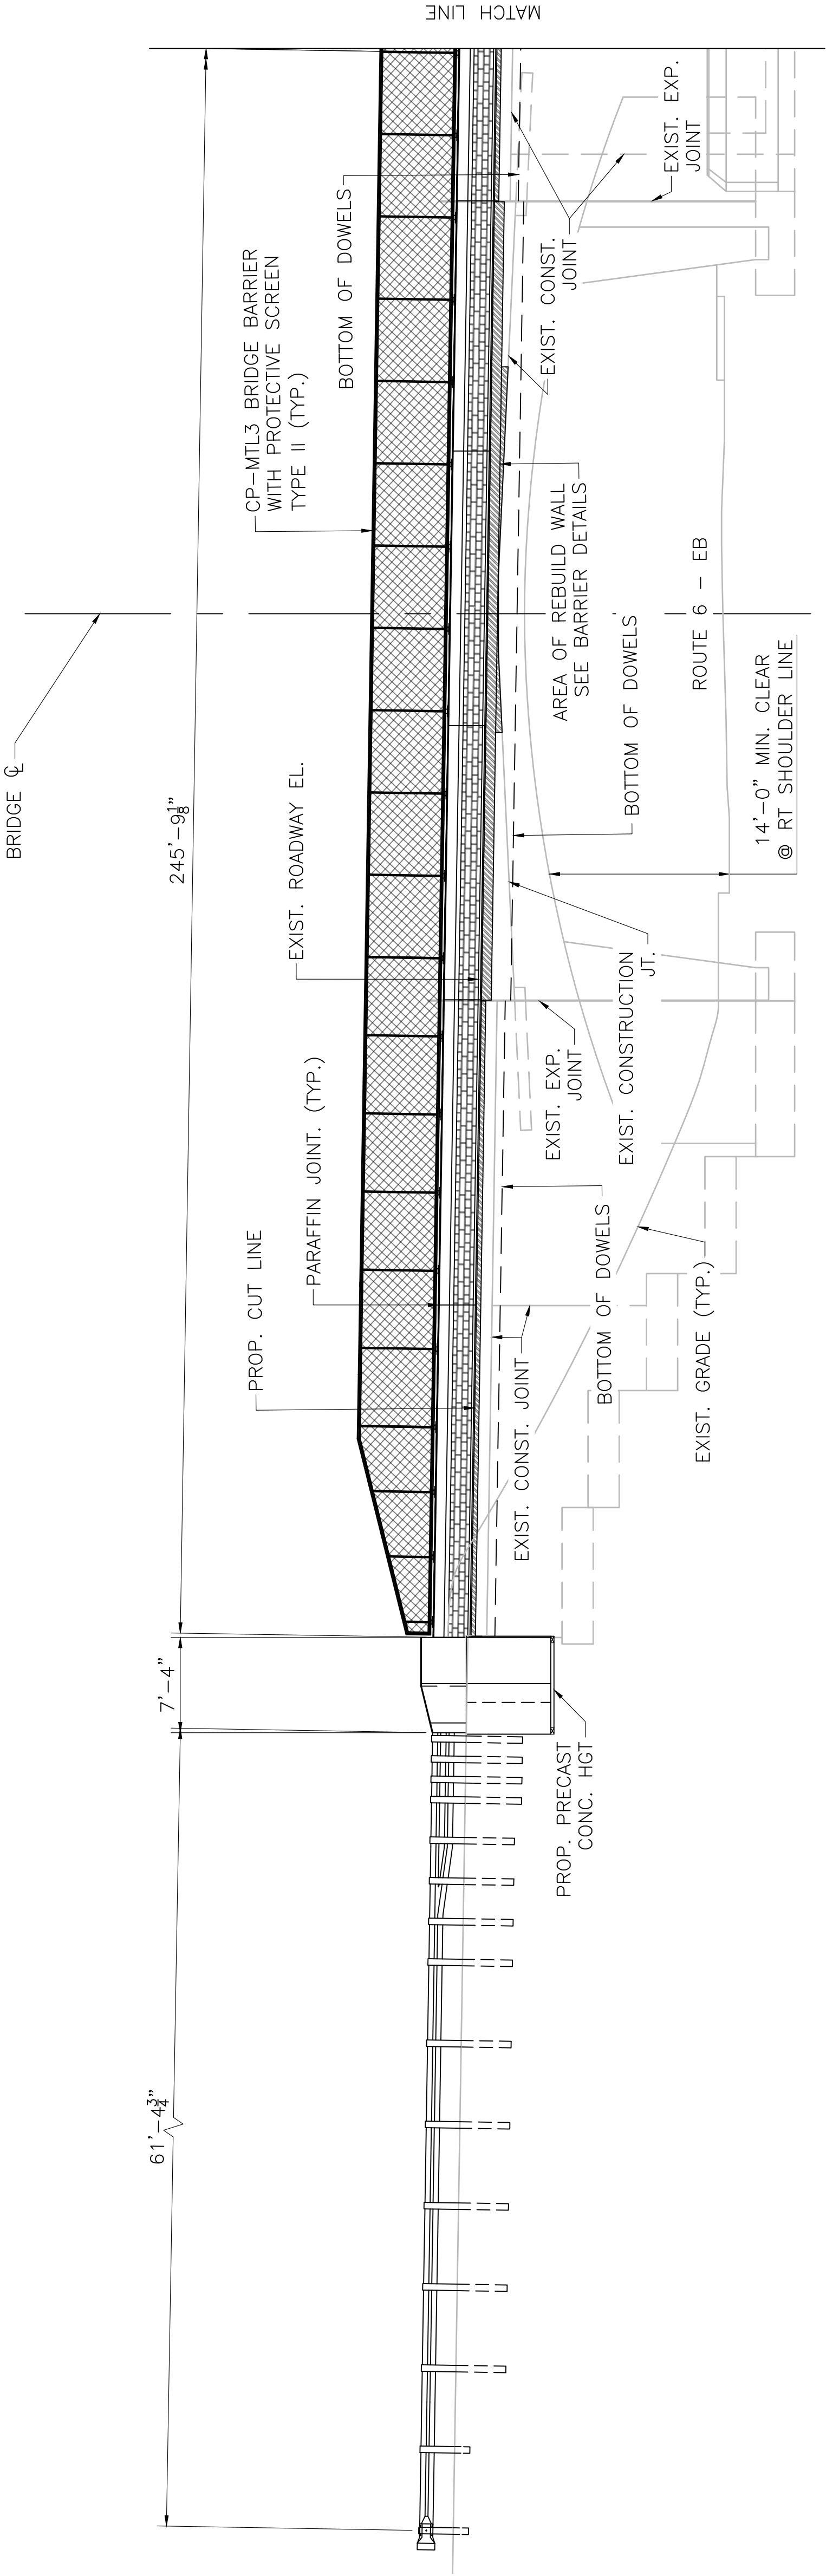

PROP. EAST ELEVATION S-04-011
OVER ROUTE 6 EASTBOUND

SCALE: $\frac{1}{8}'' = 1'-0''$

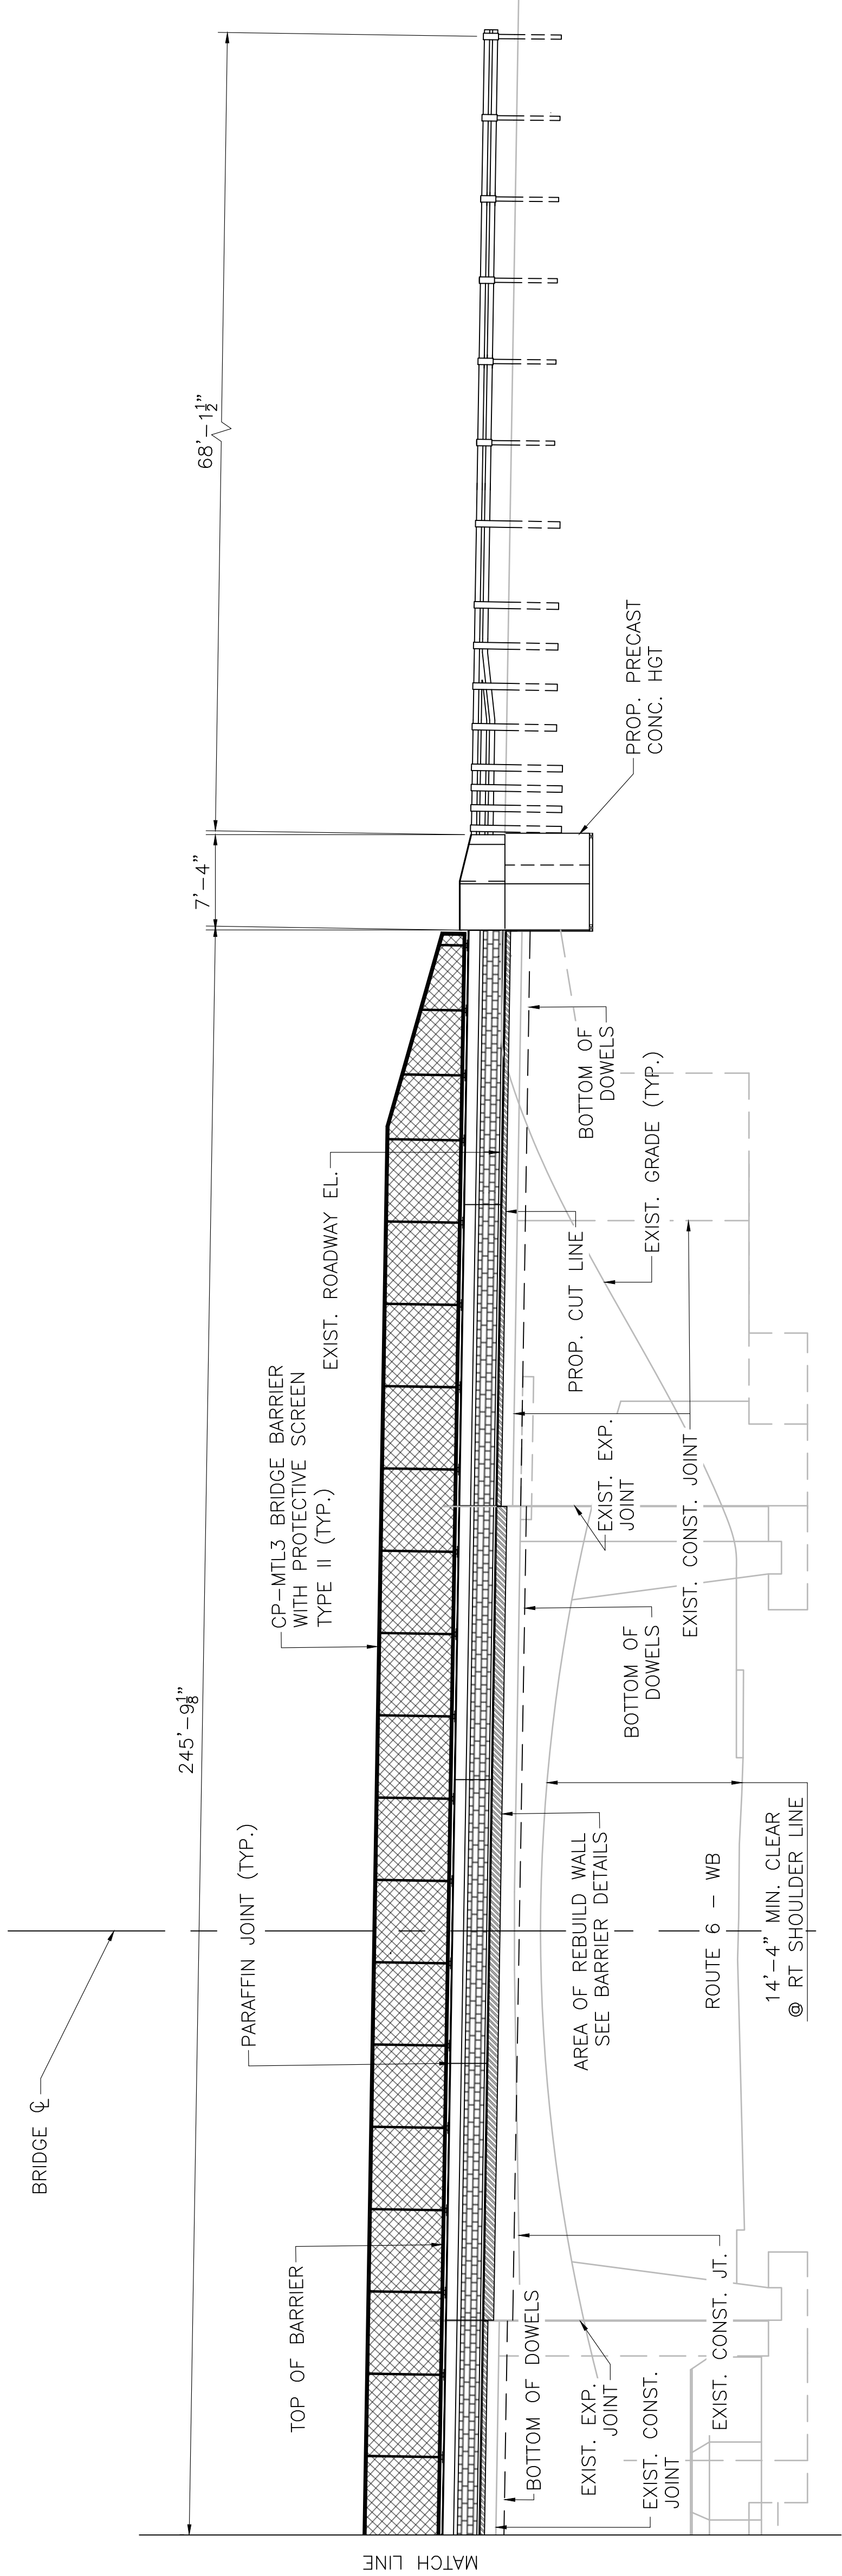

PROP. EAST ELEVATION S-04-008
OVER ROUTE 6 WESTBOUND

SCALE: $\frac{1}{8}'' = 1'-0''$


DATE	ISSUED FOR CONSTRUCTION
THIS SHEET IS APPROVED FOR CONSTRUCTION BY MASSDOT AUTHORIZED SIGNATORY: STATE BRIDGE ENGINEER	
USE ONLY PRINTS OF LATEST DATE	

*
4B9
4BA

SANDWICH
CHASE ROAD

STATE	FED AID PROJ. NO.	SHEET NO.	TOTAL SHEETS
MA	-	8	31
PROJECT FILE NO. 613200			

CONSTRUCTION STAGING

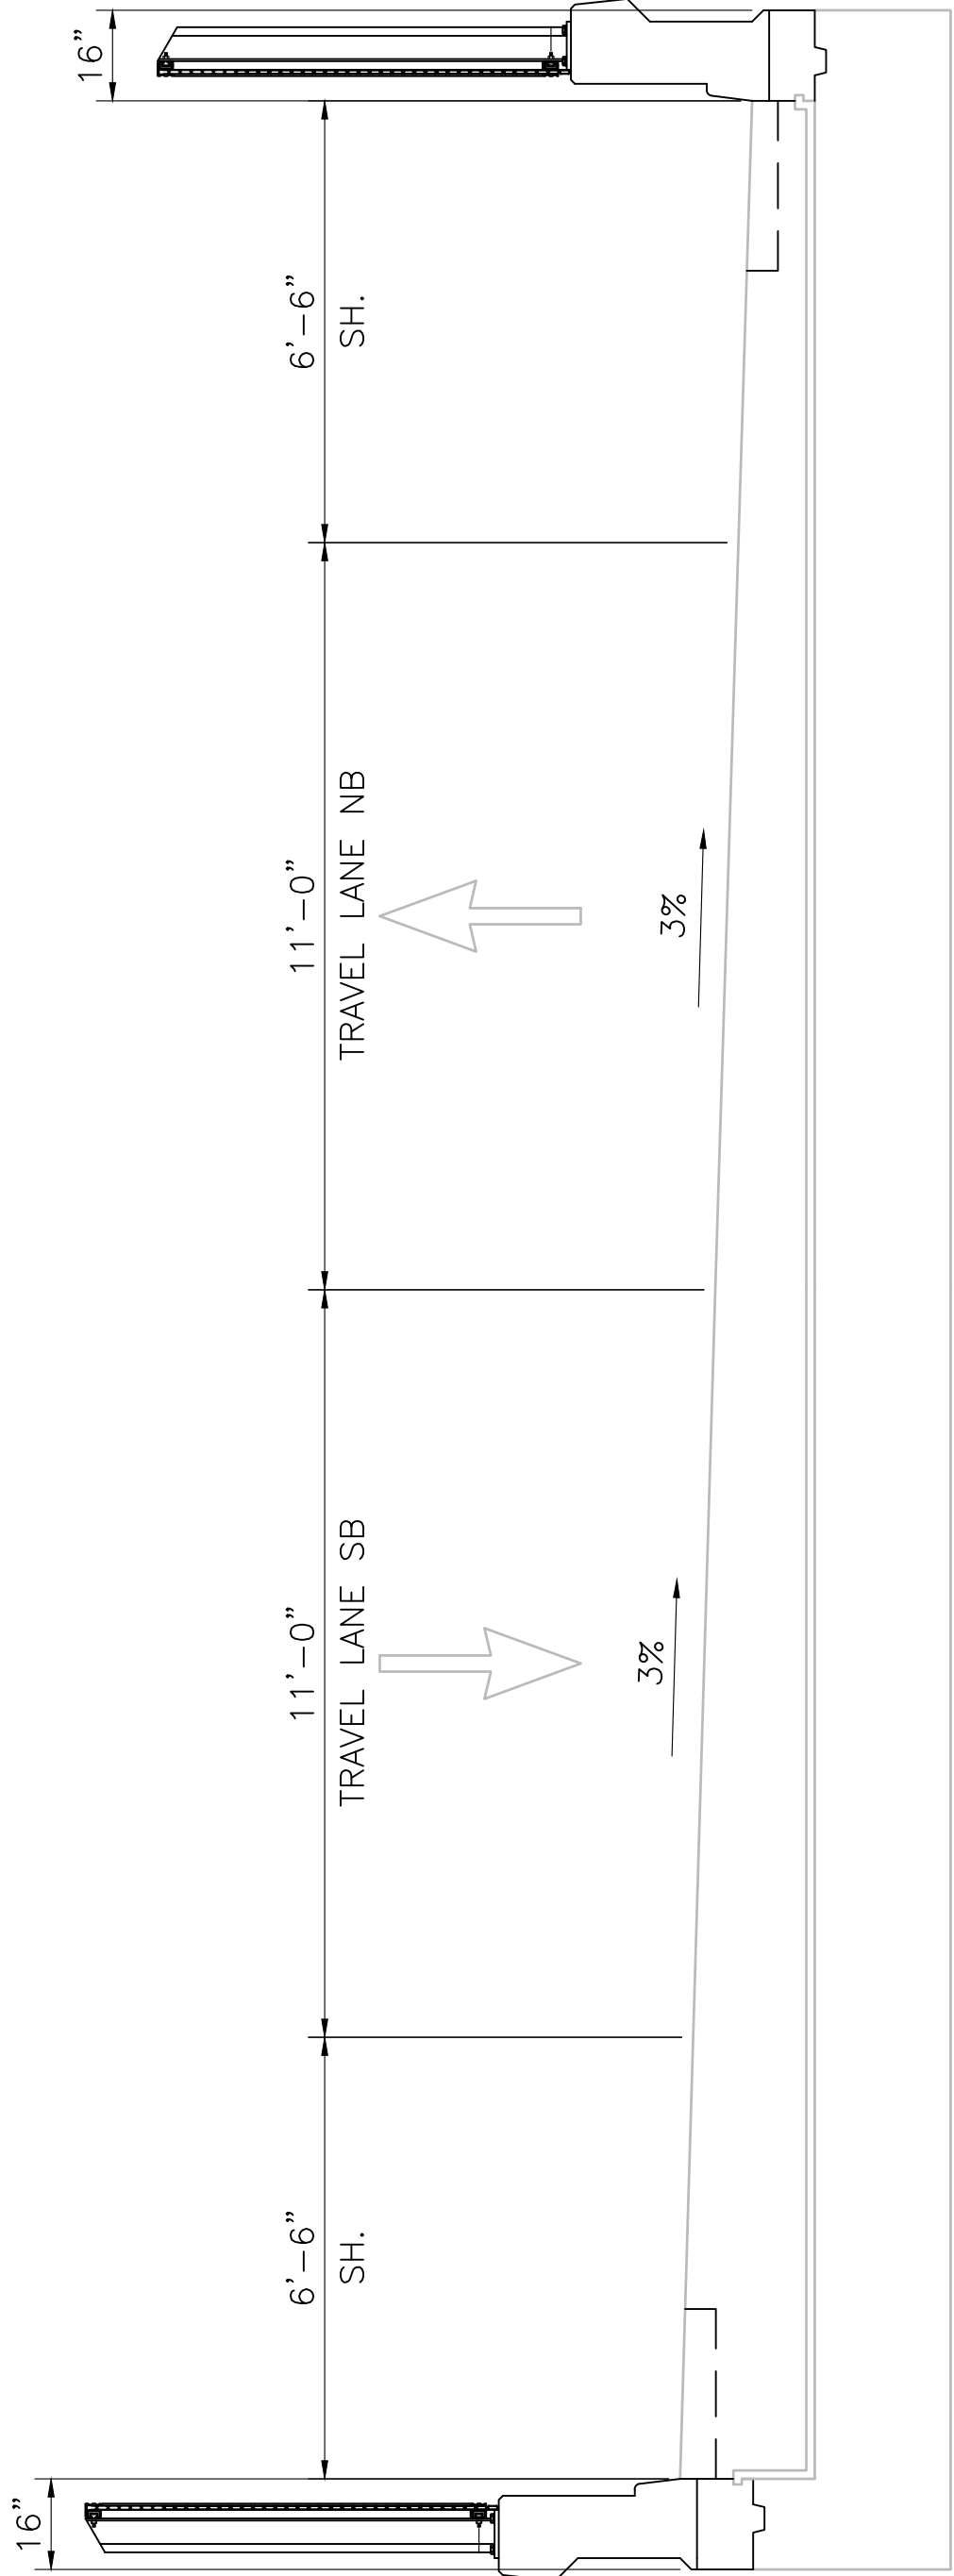

PROP. TYP. SECTION – CHASE ROAD BRIDGE
S-04-011/ BRIDGE S-04-008 OVERPASS

SCALE: $\frac{3}{8}'' = 1'-0''$

NOTE:
TRAVEL LANE DIMENSIONS
IMPLY LOCATIONS OF
STRIPING. STRIPING NOT
SHOWN FOR CLARITY


CONSTRUCTION STAGING NOTES

- STAGE I
1. INSTALL TEMPORARY TRAFFIC CONTROLS AND CONSTRUCTION SIGNAGE.
 2. INSTALL TEMPORARY LIMITED DEFLECTION TL-3 BARRIER AND SHIFT TRAFFIC TO THE WEST.
 3. DEMO THE EAST BARRIER AND SAFETY WALK.
 4. INSTALL HIGHWAY GUARDRAIL TRANSITIONS
 5. CONSTRUCT EASTERLY CP-MTL3 BARRIER WITH PROTECTIVE FENCE.
 6. INSTALL NEW GUARDRAIL WITH END TREATMENTS
- STAGE II
1. REMOVE AND RESET TEMPORARY TRAFFIC CONTROLS, CONSTRUCTION SIGNAGE, AND LIMITED DEFLECTION TL-3 BARRIER AND SHIFT TRAFFIC TO THE EAST.
 2. DEMO THE WEST BARRIER AND SAFETY WALK
 3. INSTALL HIGHWAY GUARDRAIL TRANSITIONS
 4. CONSTRUCT WESTERLY CP-MTL3 BARRIER WITH PROTECTIVE FENCE.
 5. INSTALL NEW GUARDRAIL WITH END TREATMENTS
 6. REMOVE TEMPORARY LIMITED DEFLECTION TL-3 BARRIER.
- STAGE III
1. BRIDGE PAVEMENT MILLING THE ENTIRE BRIDGE WEARING SURFACE AND APPROACHES OF $1\frac{1}{2}''$
 2. REPLACE MILLED WEARING SURFACE WITH $1\frac{1}{2}''$ OF SUPERPAVE BRIDGE SURFACE COURSE-9.5 POLYMER (SSC-B-9.5-P)
 3. INSTALL NEW PAVEMENT MARKINGS
 4. OPEN LANES TO MATCH EXISTING CONFIGURATION AT EITHER END OF WORK.

DATE	ISSUED FOR CONSTRUCTION
THIS SHEET IS APPROVED FOR CONSTRUCTION BY MASSDOT	
AUTHORIZED SIGNATORY: STATE BRIDGE ENGINEER	
USE ONLY PRINTS OF LATEST DATE	


*
4B9
4BA

SHEET 8 OF 31 SHEETS BRIDGE NO. S-04-011 & S-04-008 (*)

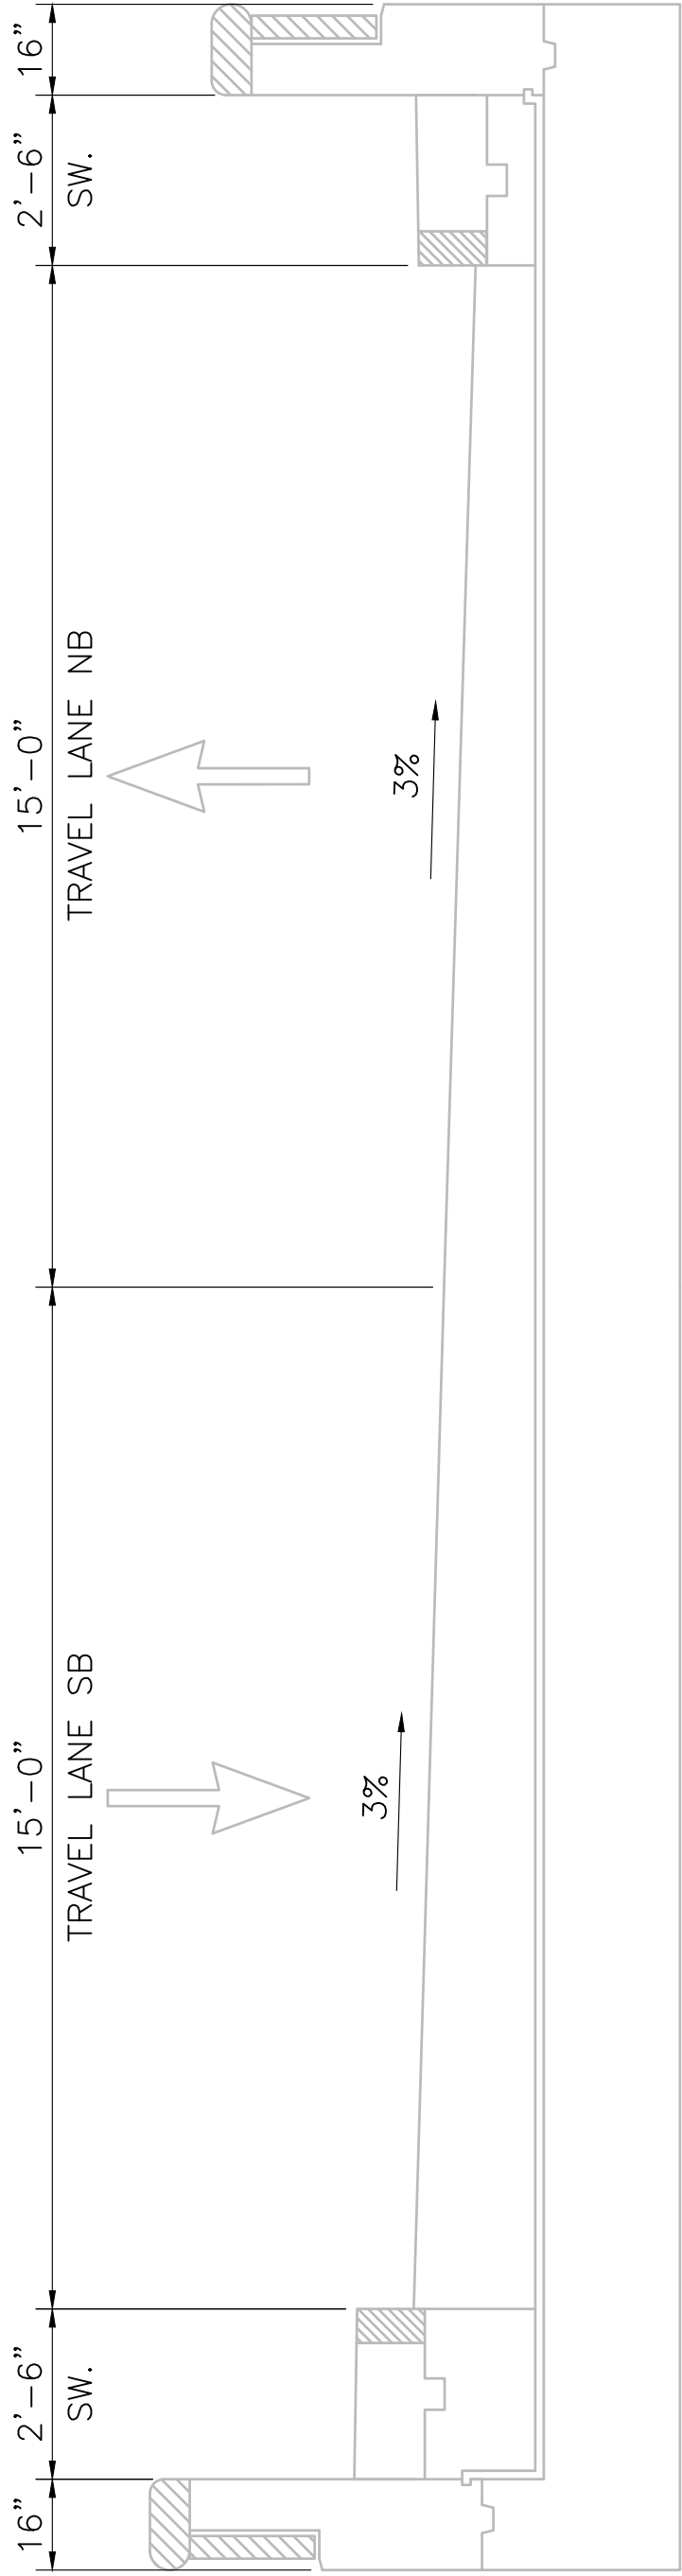


EXIST. TYP. SECTION – CHASE ROAD BRIDGE
S-04-011/ BRIDGE S-04-008 OVERPASS

SCALE: $\frac{3}{8}'' = 1'-0''$

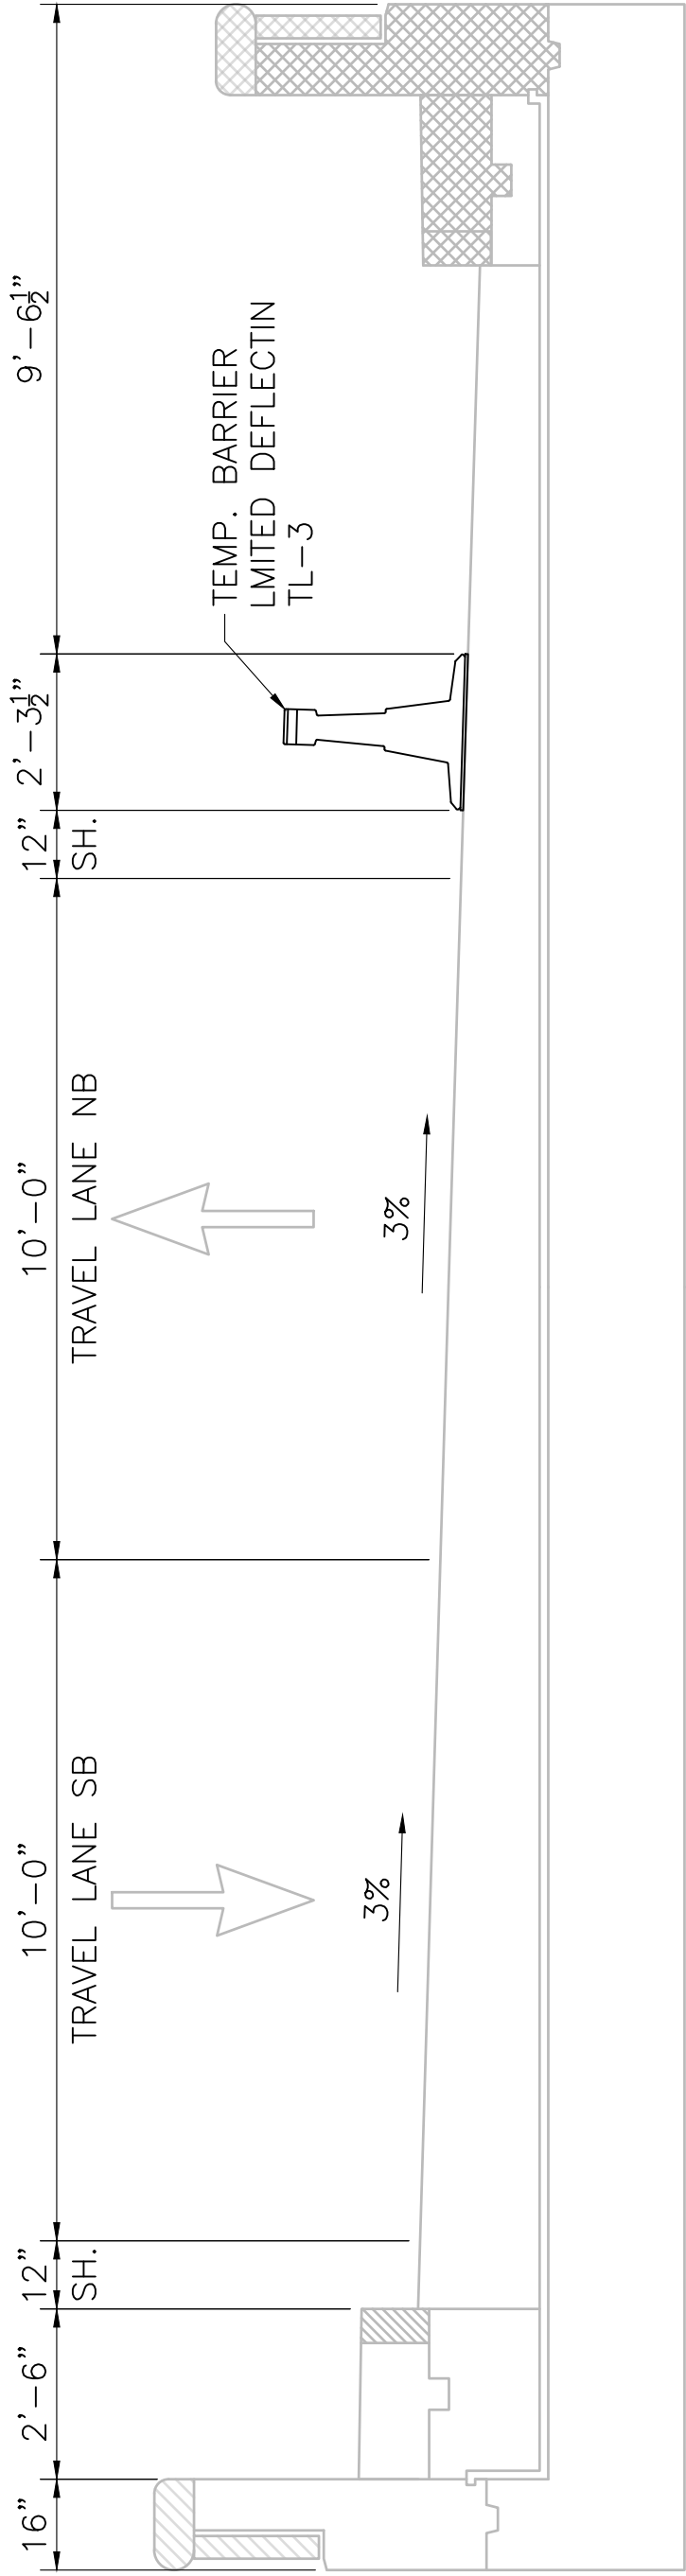

STAGE 1

SCALE: $\frac{3}{8}'' = 1'-0''$

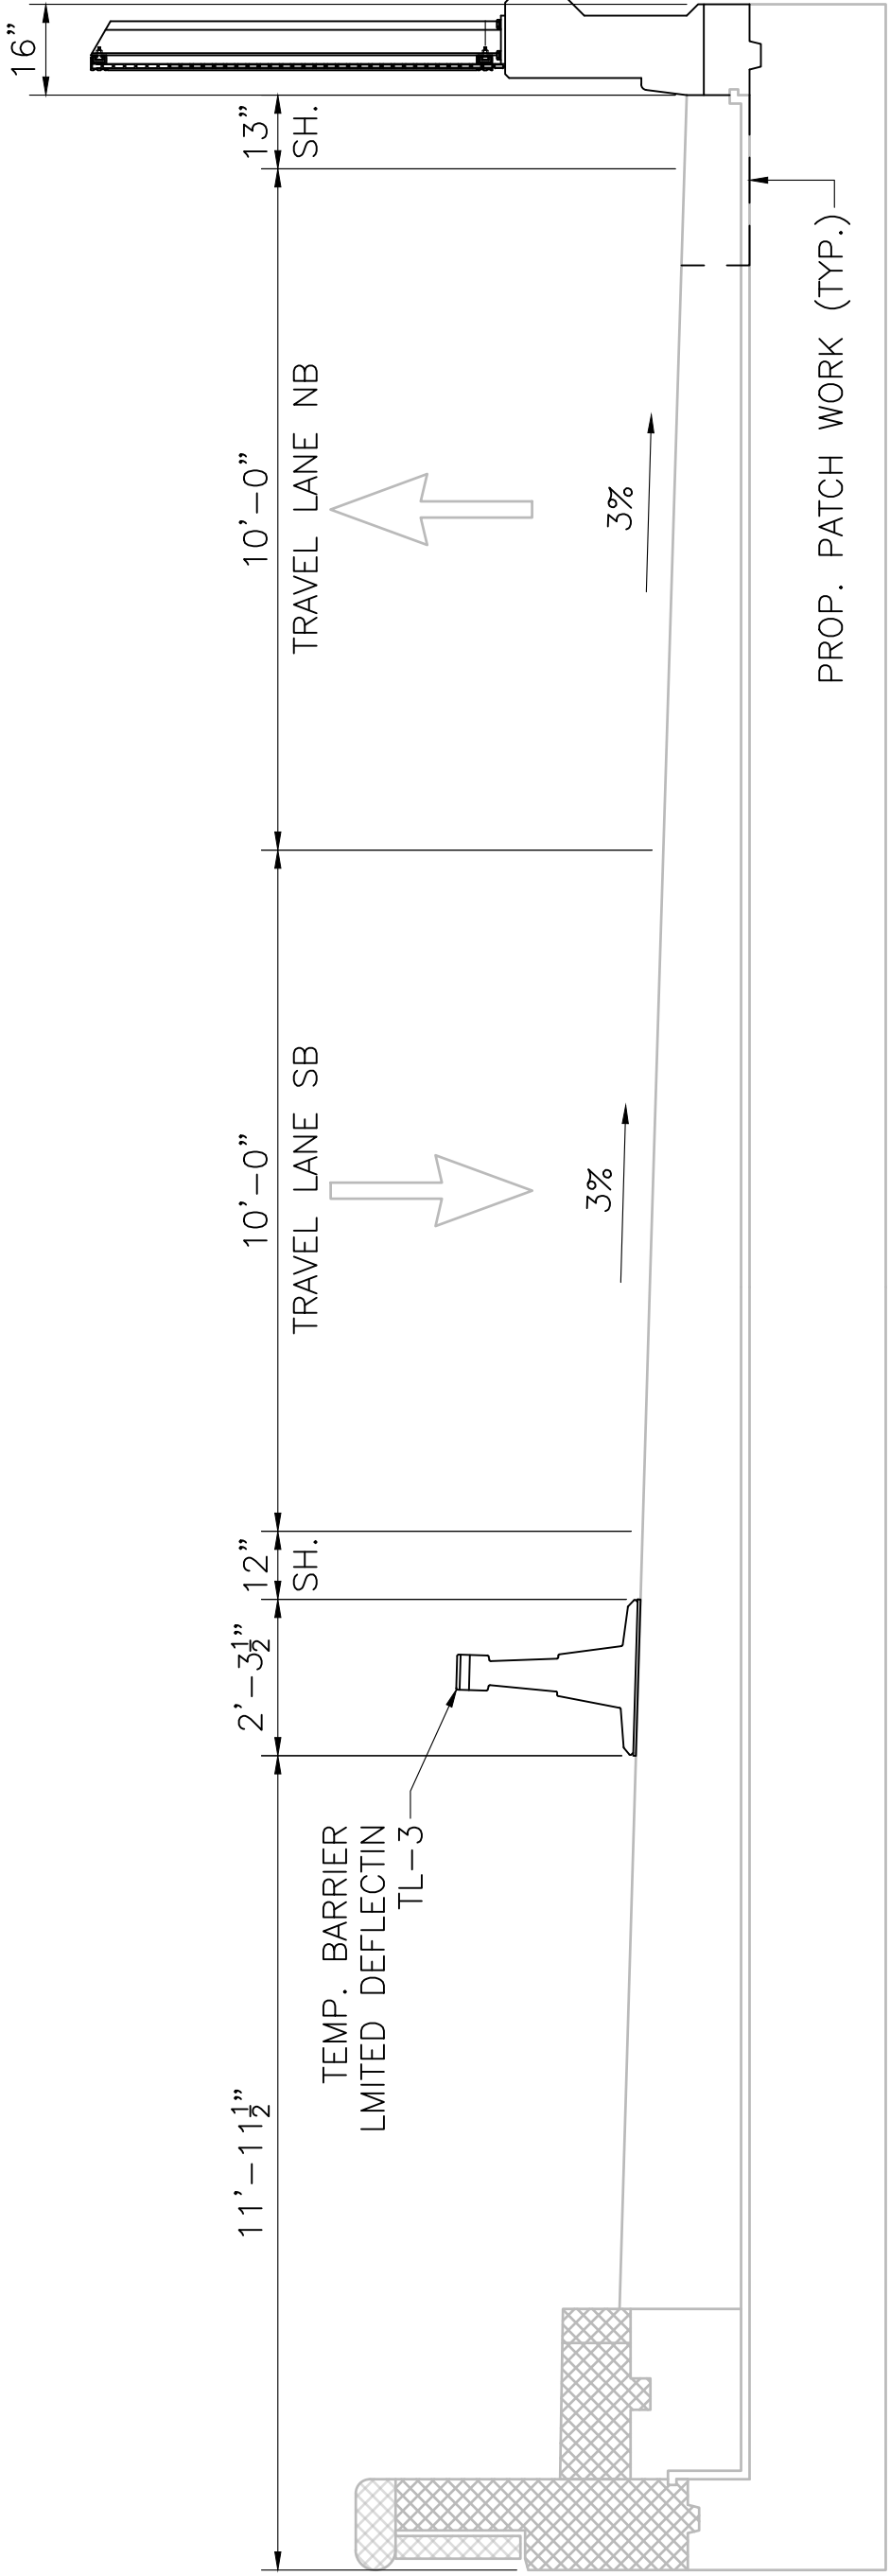


STAGE 2

SCALE: $\frac{3}{8}'' = 1'-0''$

**SANDWICH
CHASE ROAD**

STATE	FED. AID PROJ. NO.	SHEET NO.	TOTAL SHEETS
MA	-	9	31
PROJECT FILE NO. 613200			


EXIST. AND PROP. BARRIER DETAIL

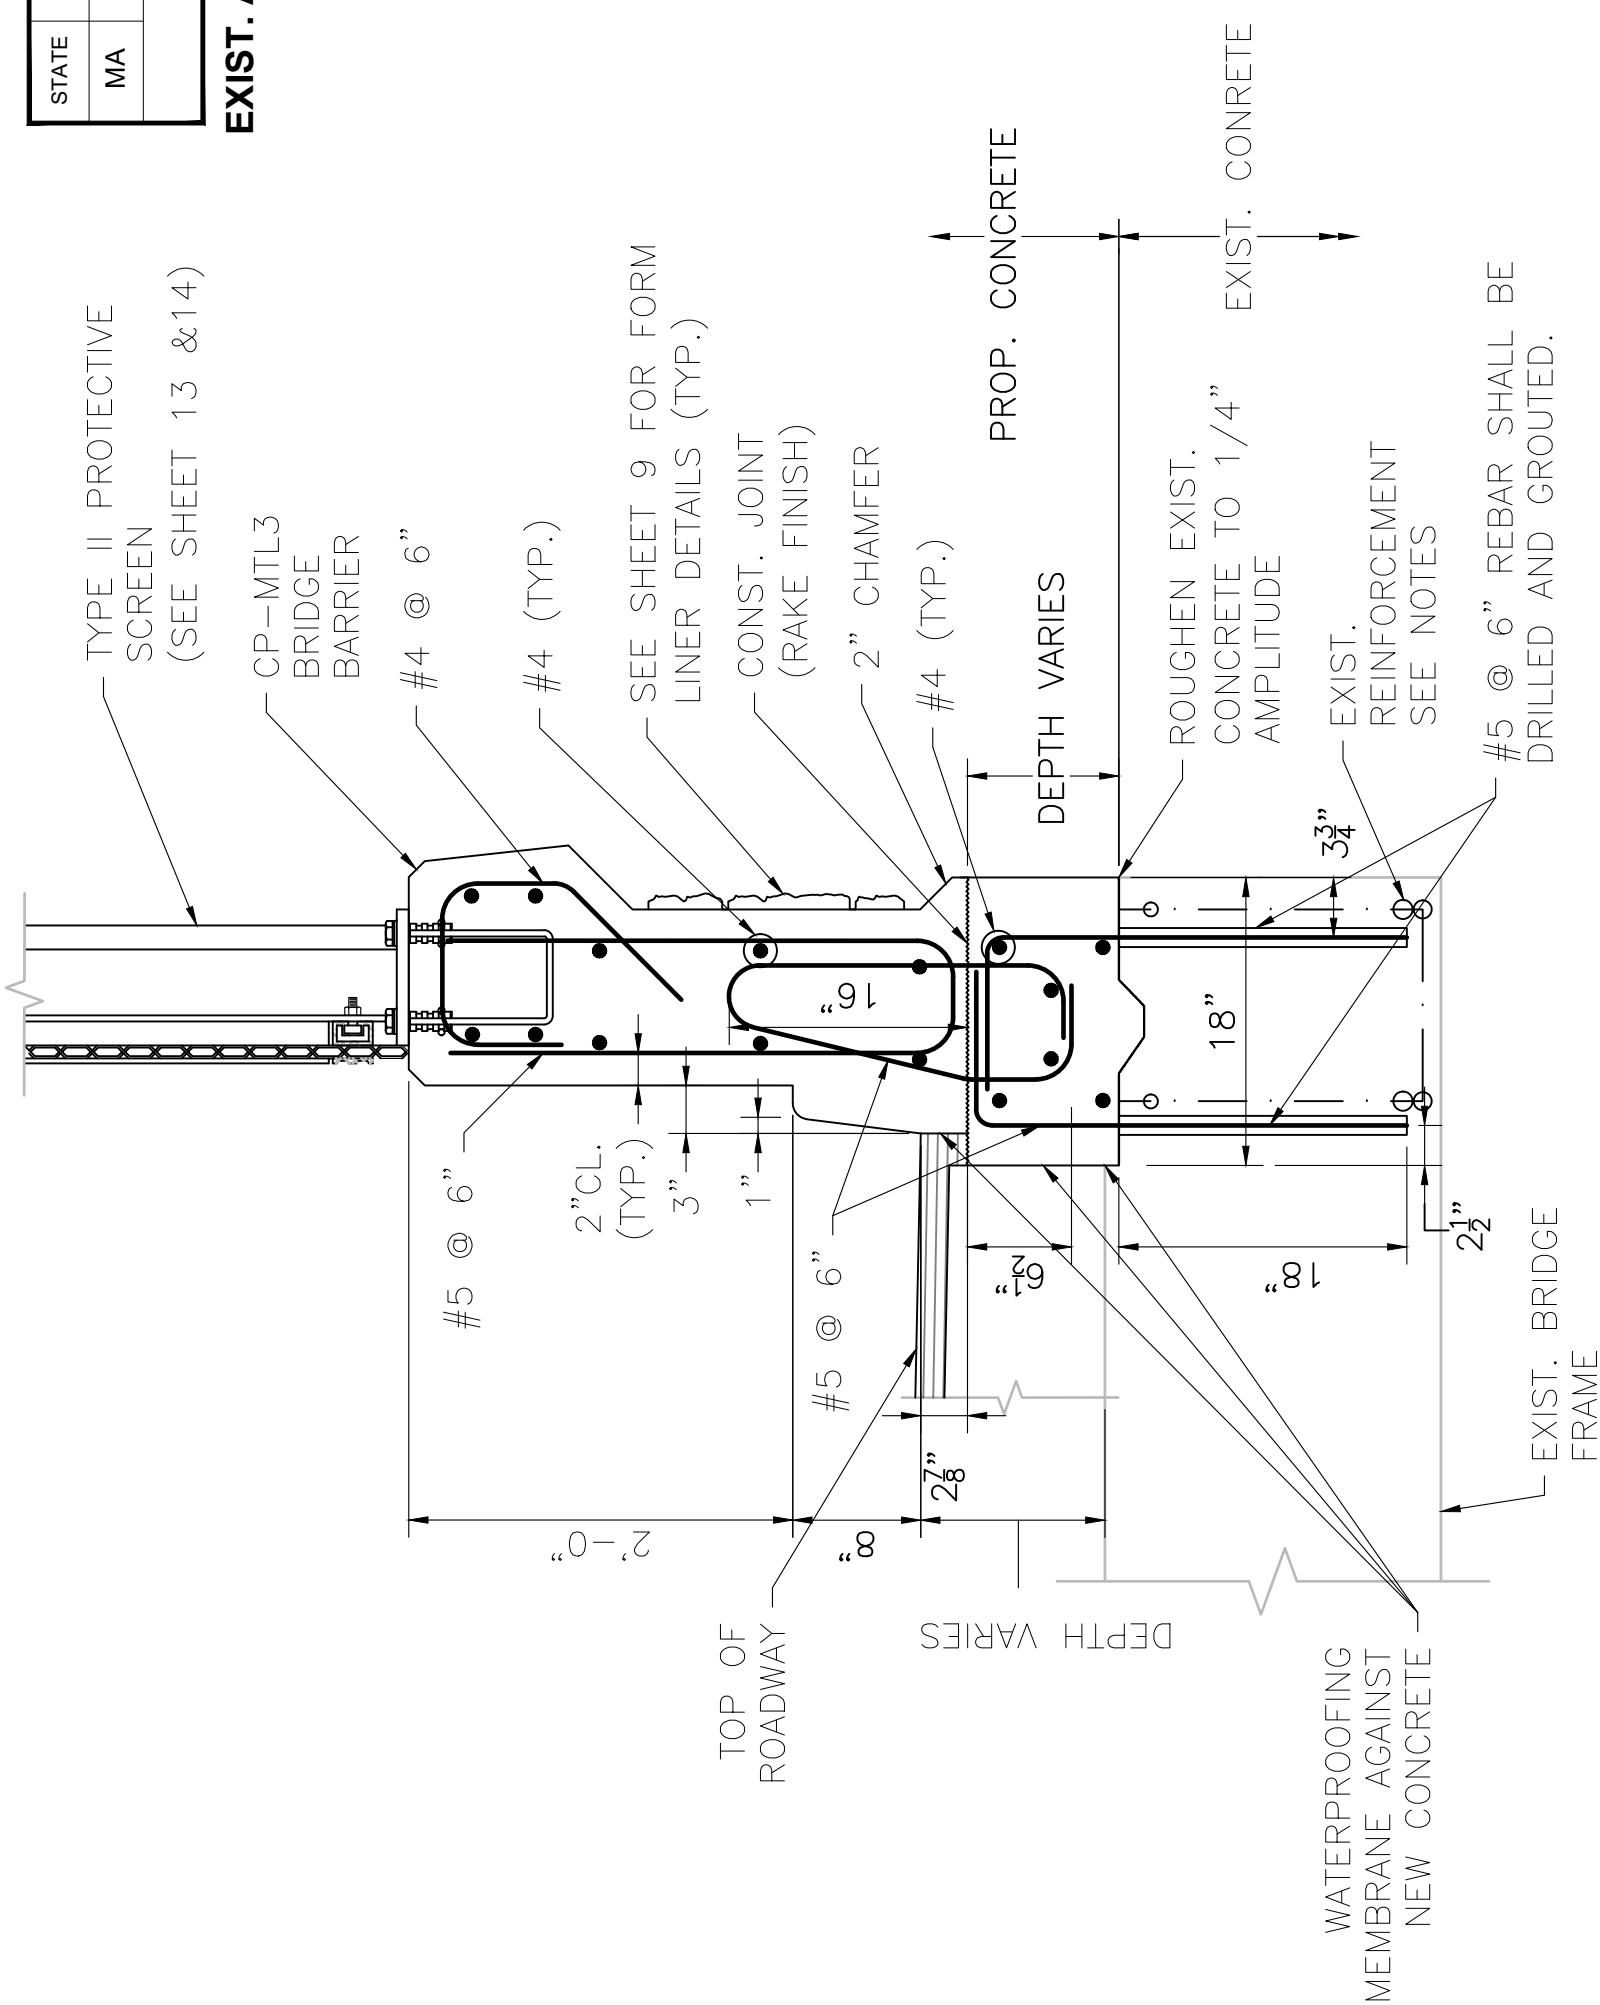

PROP. BARRIER DETAIL
SAFETY CURB AT MID SPAN

SCALE: 1" = 1'-0"

NOTES: CONTRACTOR SHALL LOCATE ALL EXISTING REBAR USING A PACHOMETER PRIOR TO ANY DRILLING AND GROUTING OPERATIONS.

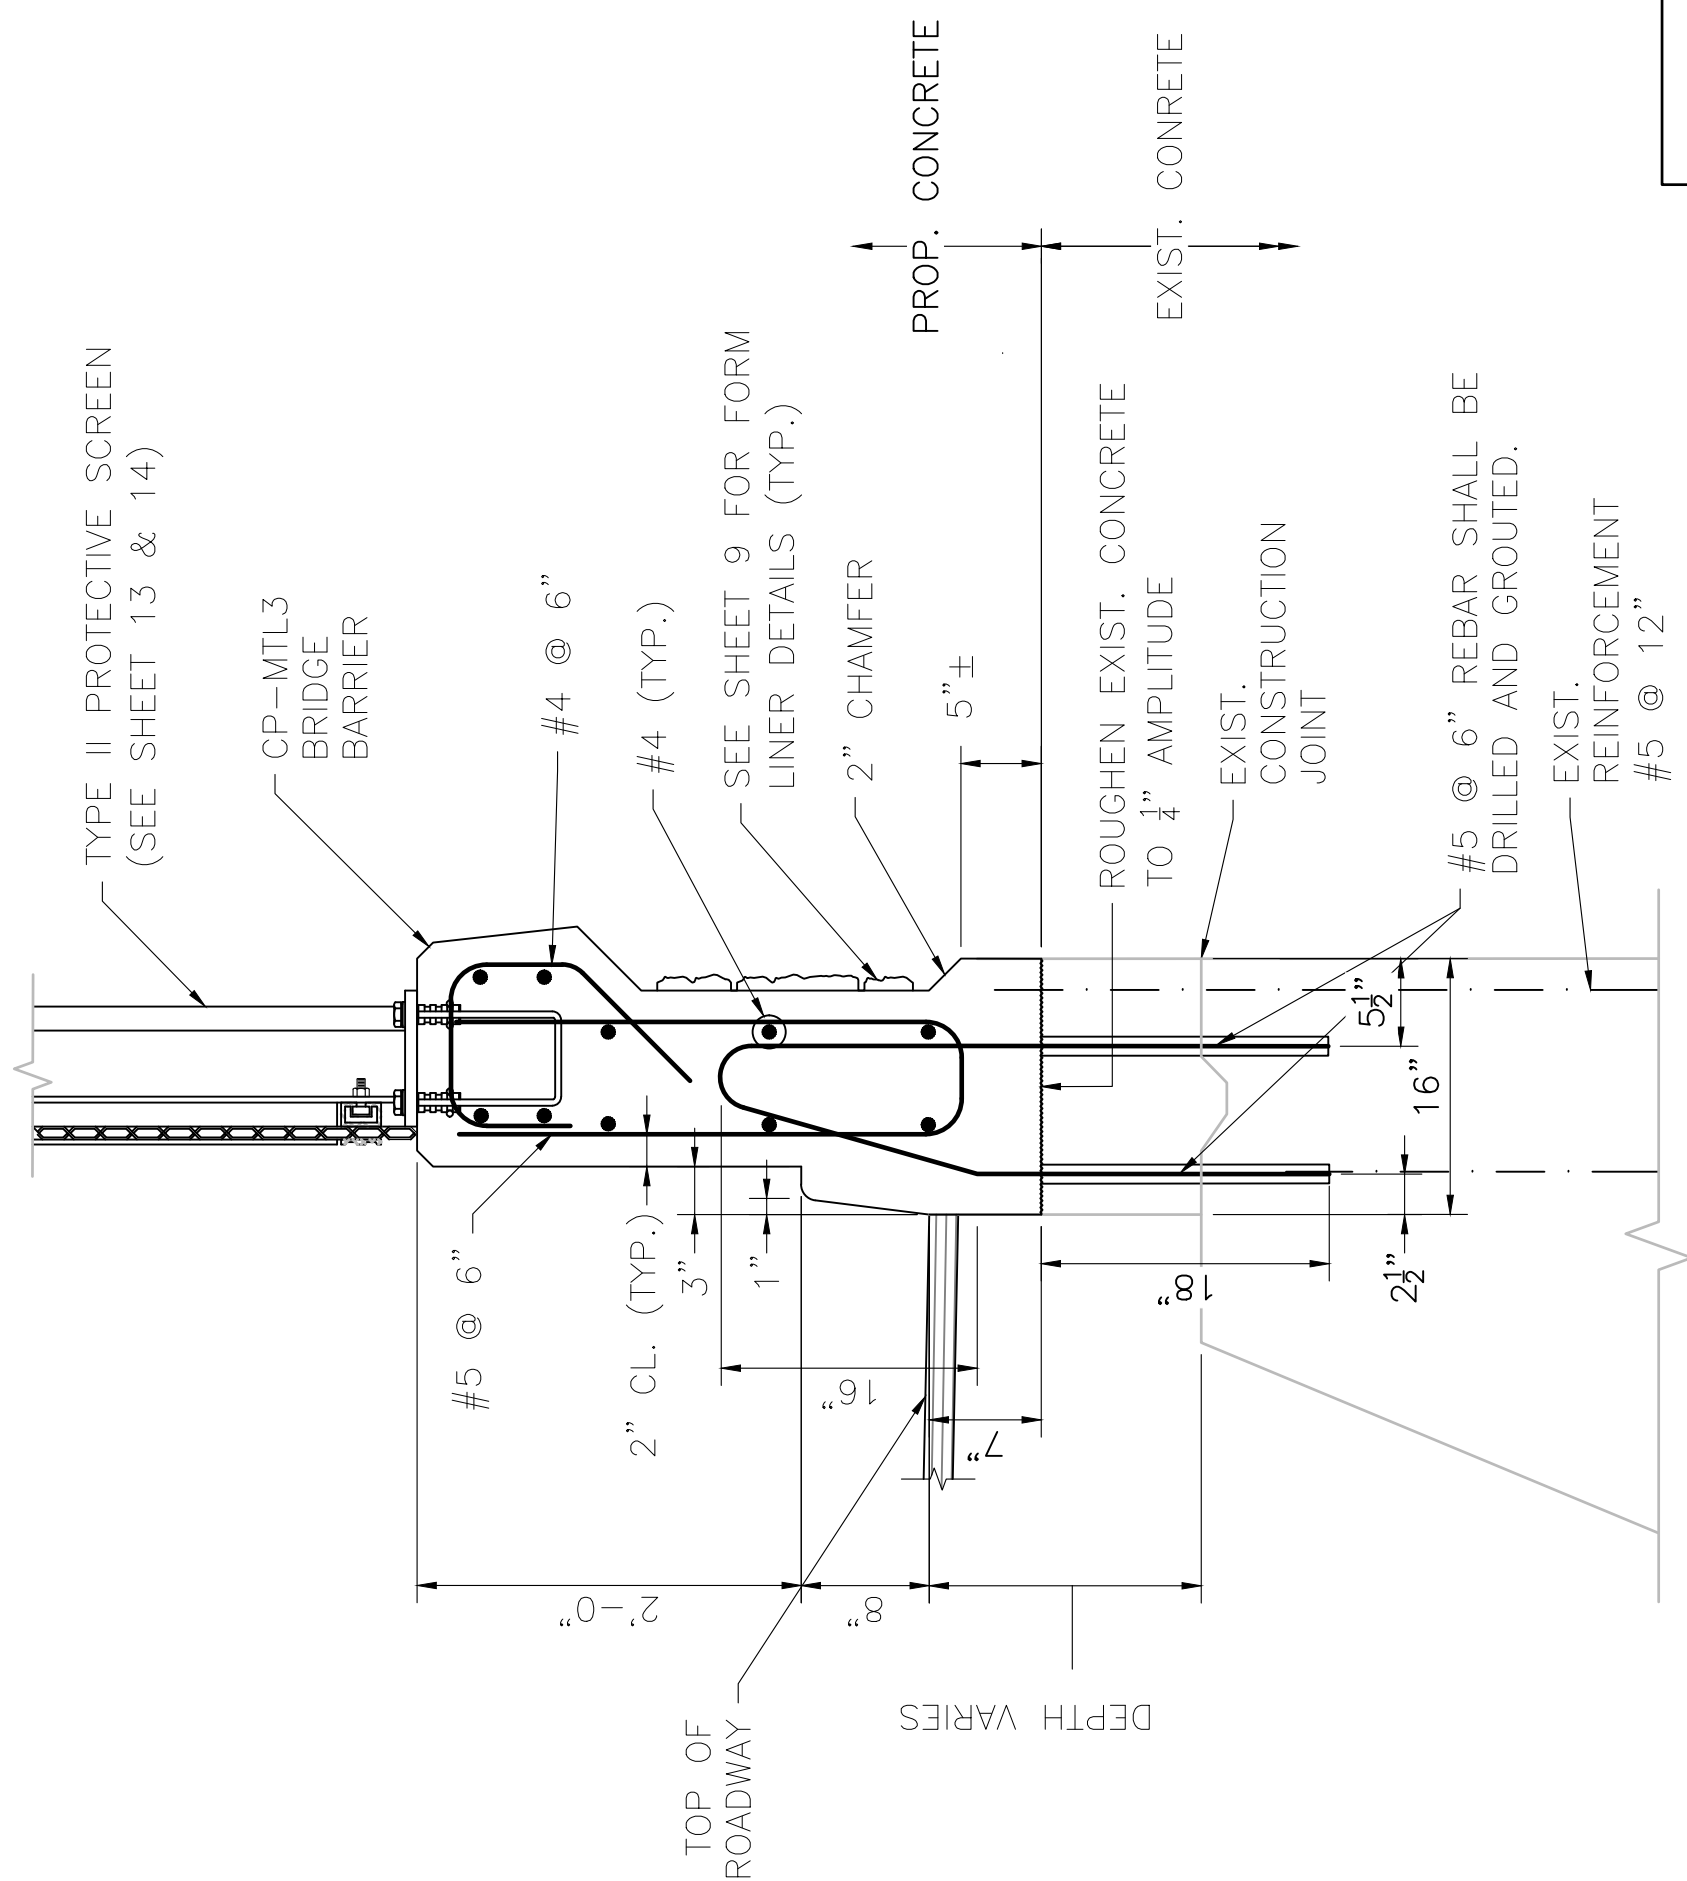


PROP. BARRIER DETAIL
SAFETY CURB AT WING WALLS

SCALE: 1" = 1'-0"

SHEET 9 OF 31 SHEETS BRIDGE NO. S-04-011 & S-04-008 (*)


*	4B9 4BA
---	------------

DATE	ISSUED FOR CONSTRUCTION
THIS SHEET IS APPROVED FOR CONSTRUCTION BY MASSDOT AUTHORIZED SIGNATORY:	
STATE BRIDGE ENGINEER	
USE ONLY PRINTS OF LATEST DATE	

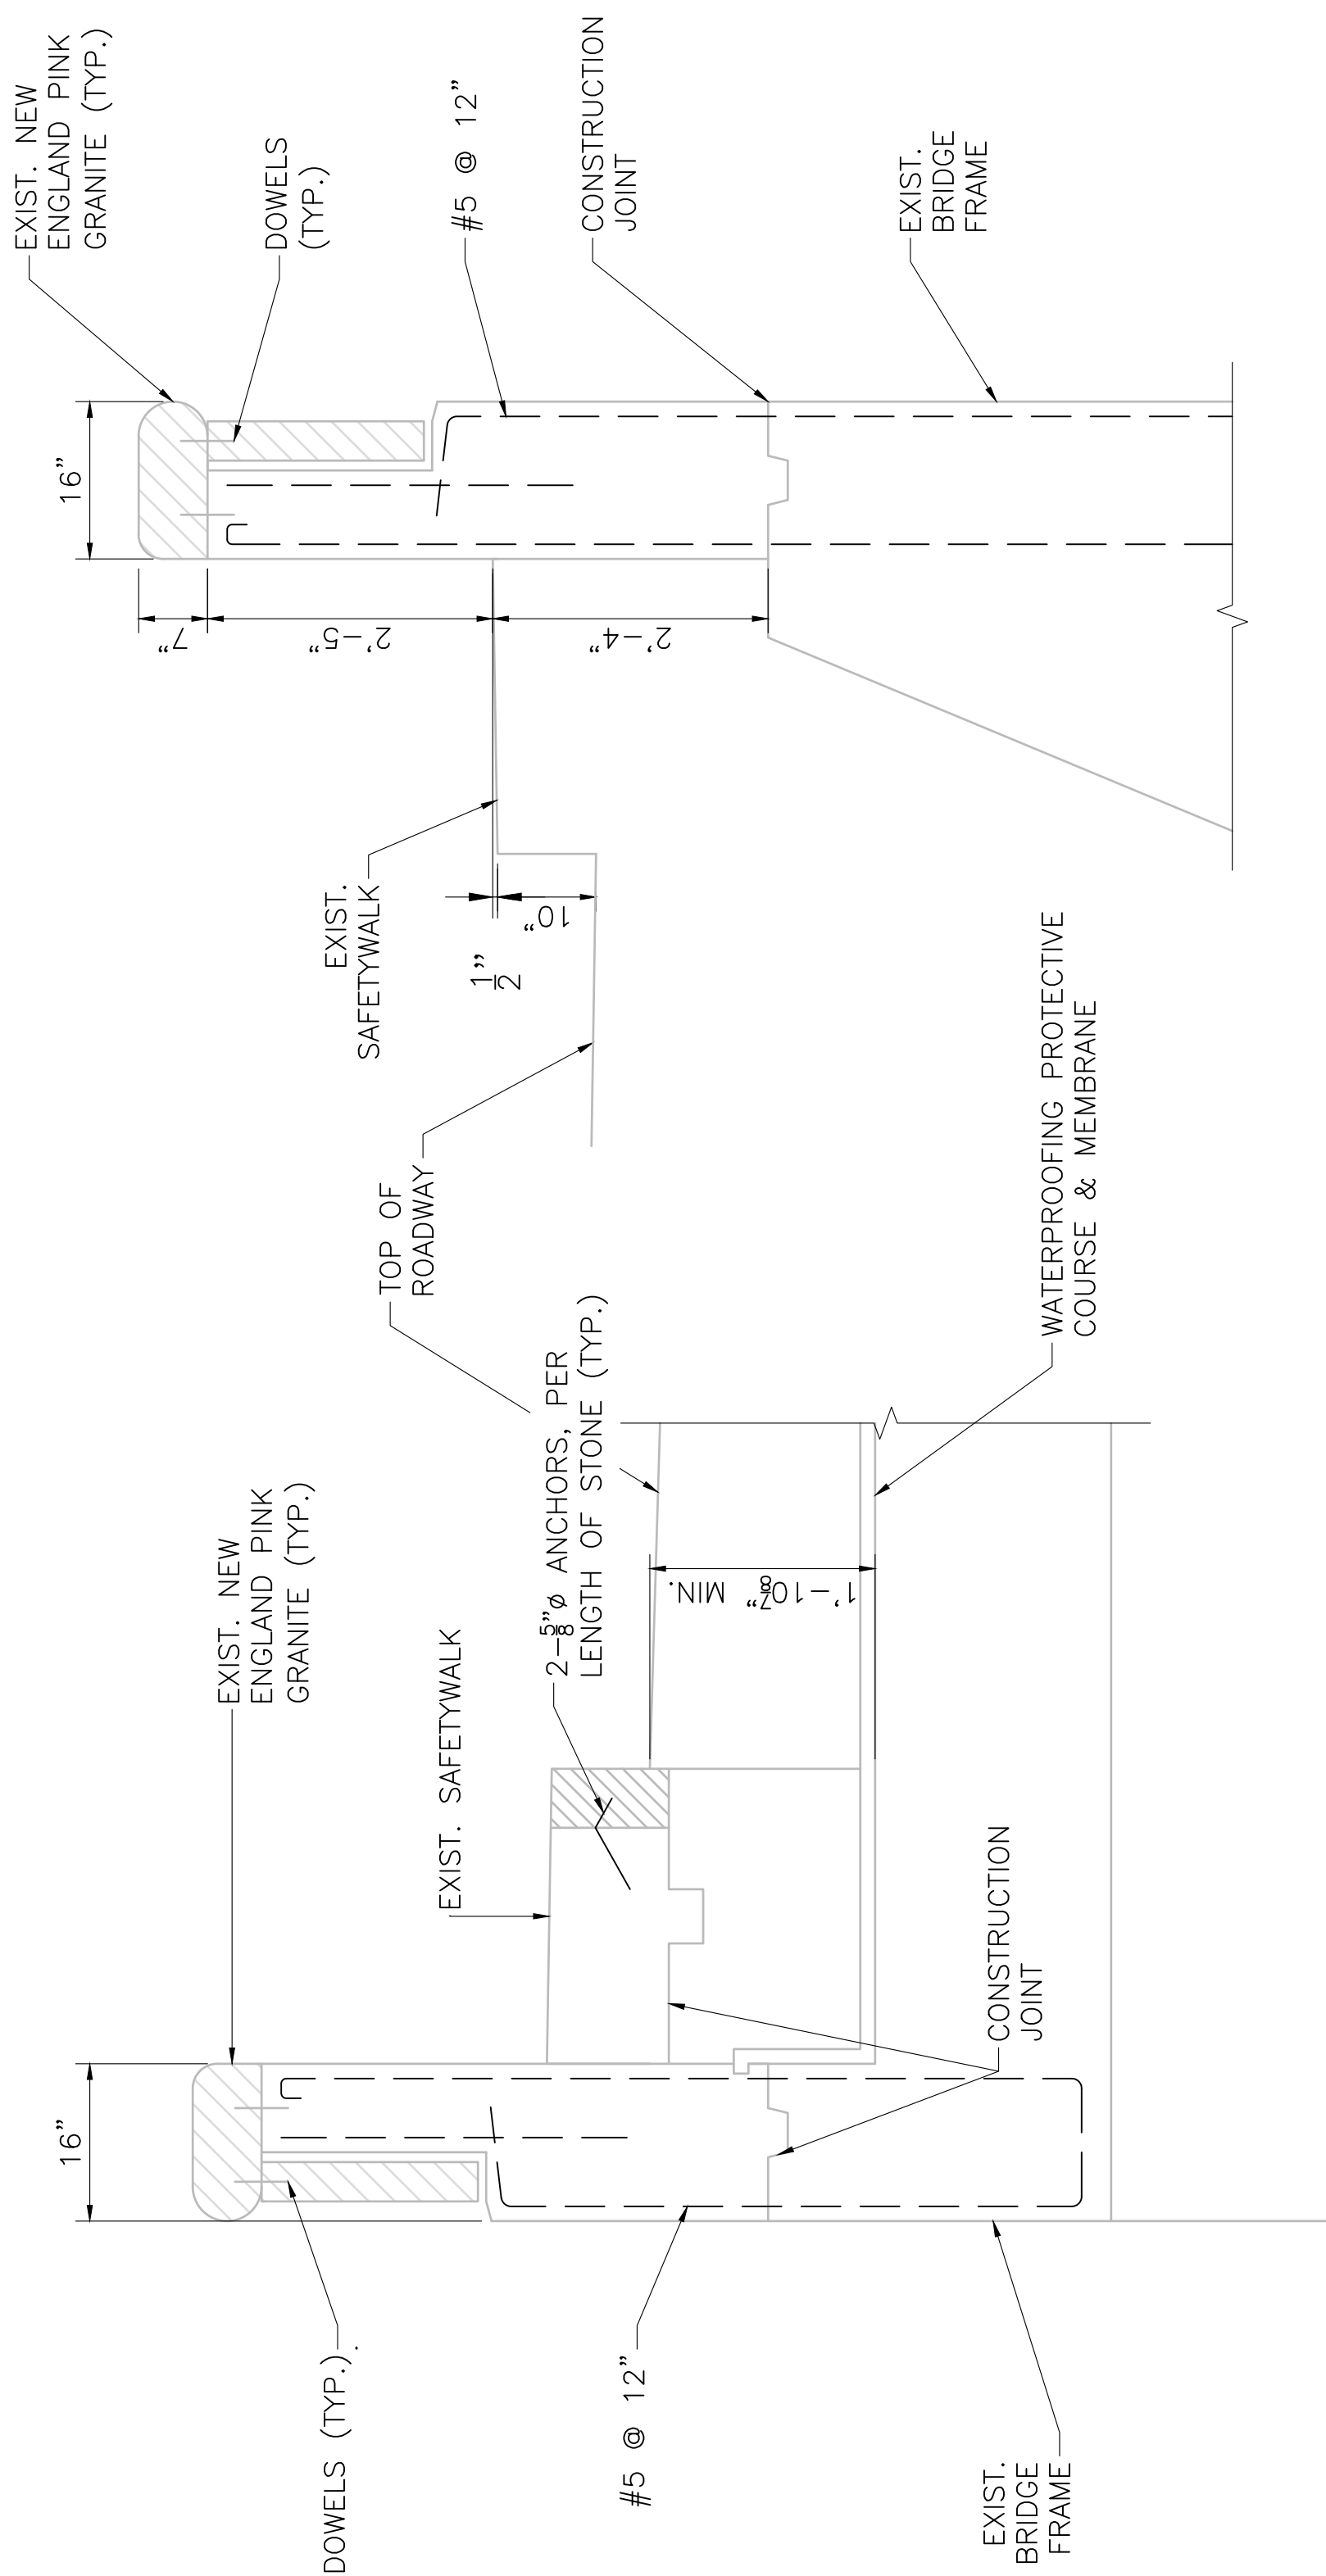

EXIST. SECTION AT MID SPAN

SCALE: $\frac{3}{4}$ " = 1'-0"

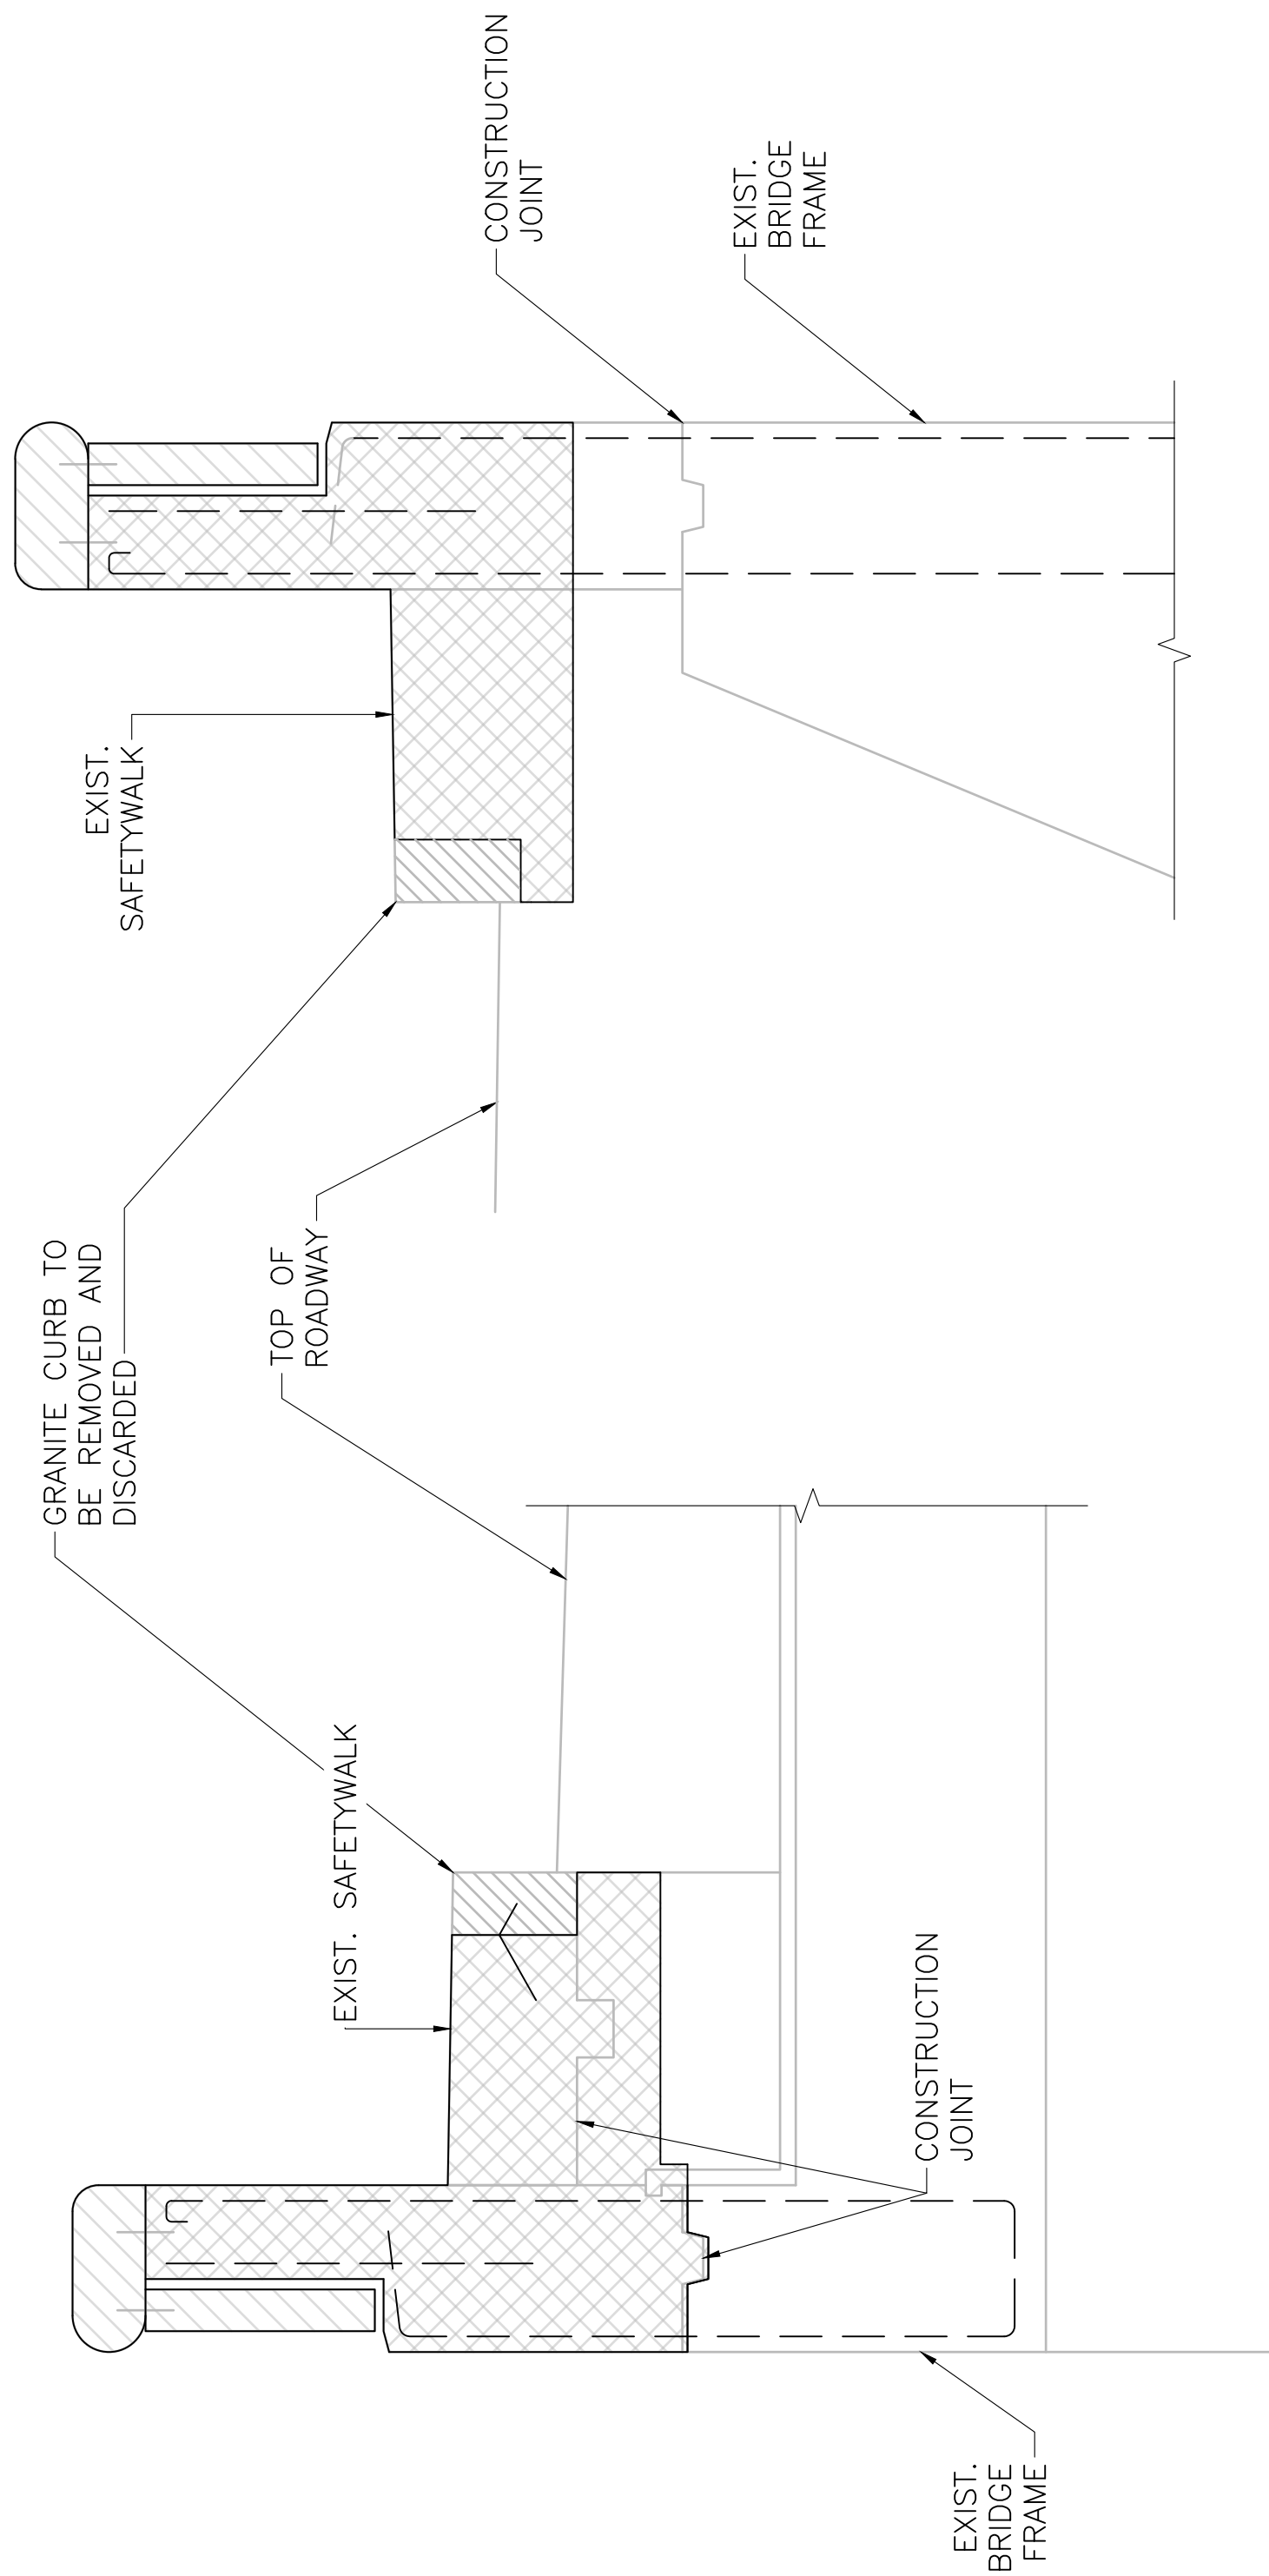

PROP. LIMITS OF EXCAVATION
AT MID SPAN


SCALE: $\frac{3}{4}$ " = 1'-0"

REINFORCED CONCRETE EXCAVATION

 REMOVE AND STOCKPILE GRANITE

PROP. LIMITS OF EXCAVATION AT WING WALLS

SCALE: $\frac{3}{4}$ " = 1'-0"

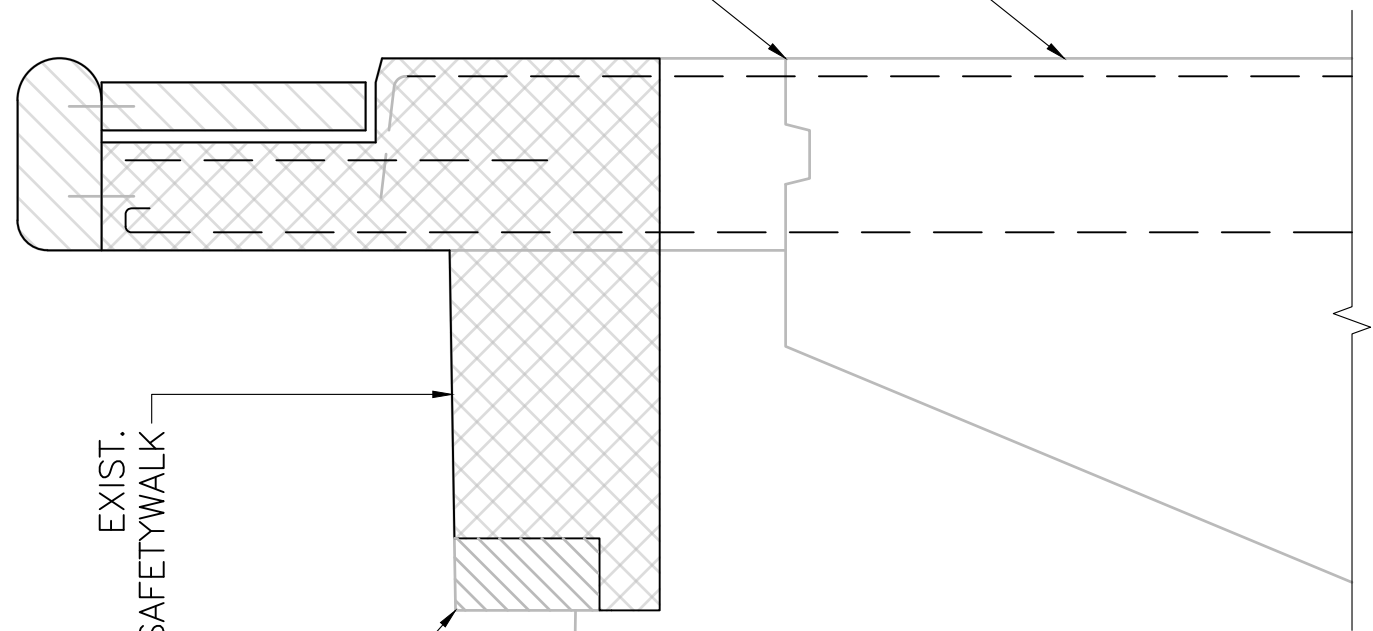


SANDWICH CHASE ROAD				
STATE	FED AID PROJ. NO.	SHEET NO.	TOTAL SHEETS	
MA	-	10	31	
PROJECT FILE NO. 613200				

JOINT DETAIL AND FORM LINER


NOTES:

1. ASHLAR STONE PANEL SHOWN, DETAILS OF PANEL TO BE USED SHALL BE SUBMITTED FOR APPROVAL
2. IF DEPTH OF APPROVED FORM LINER VARIES FROM 1" (VALLEY TO NOMINAL FACE), ALL DIMENSIONS SHALL BE ADJUSTED TO MAINTAIN NET REINFORCED CONCRETE SECTIONS AND REINFORCING COVER AS DETAILED
3. 1" MAXIMUM DEPTH OF FORM LINER SHALL BE USED AT AESTHETIC CP-MTL3 BARRIER. MODIFICATION TO A DEEPER FORM LINER WILL NOT BE PERMITTED

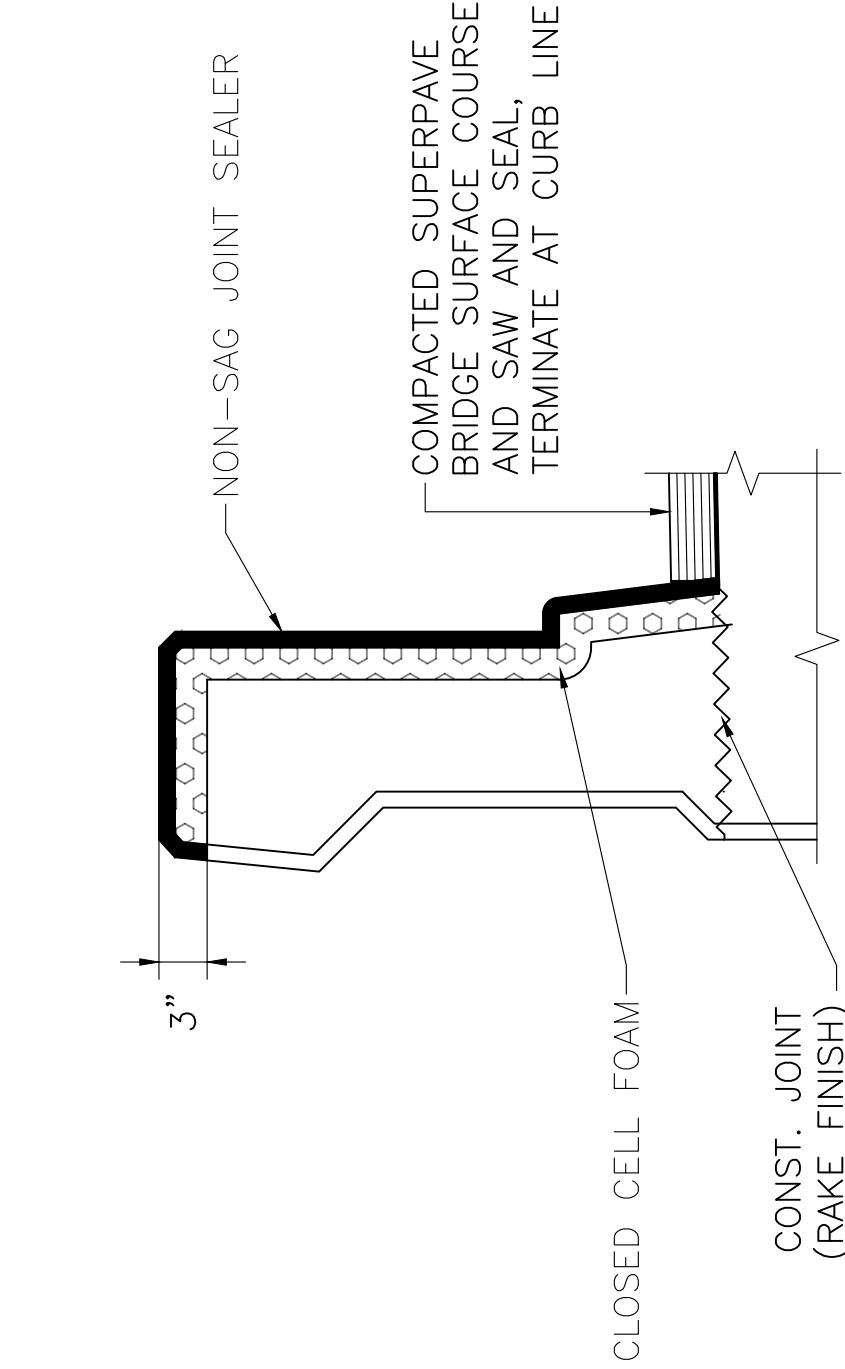


JOINT DETAIL AT CP-MTL3 BARRIER

SCALE: 1" = 1'-0"

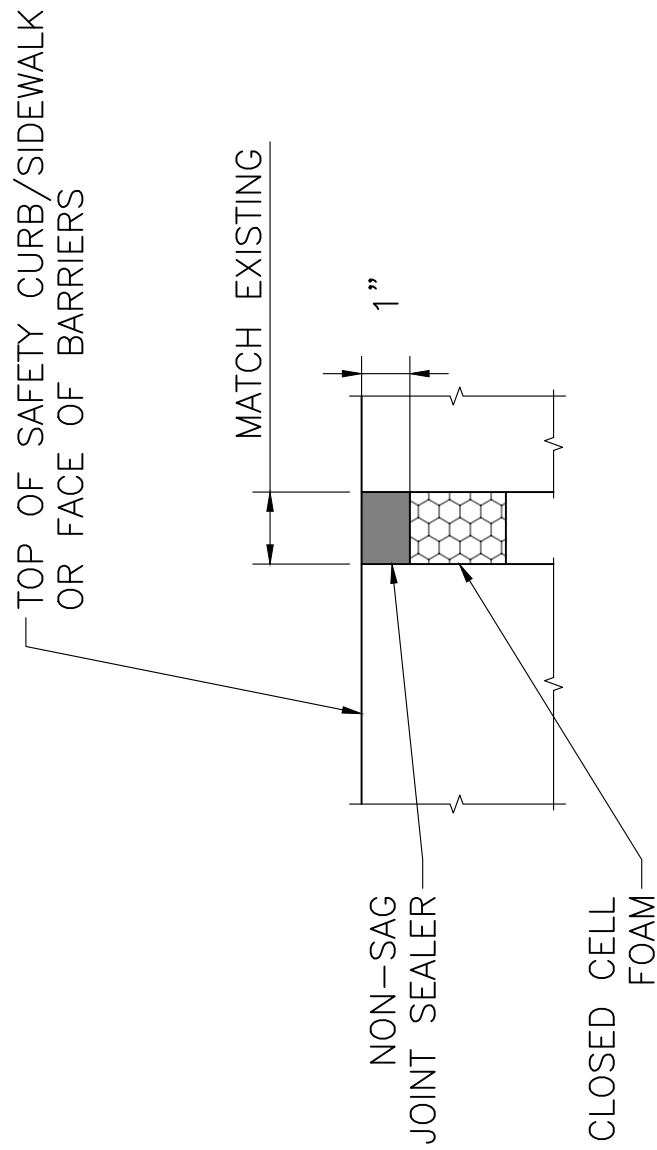


JOINT DETAIL

SCALE: 3" = 1'-0"

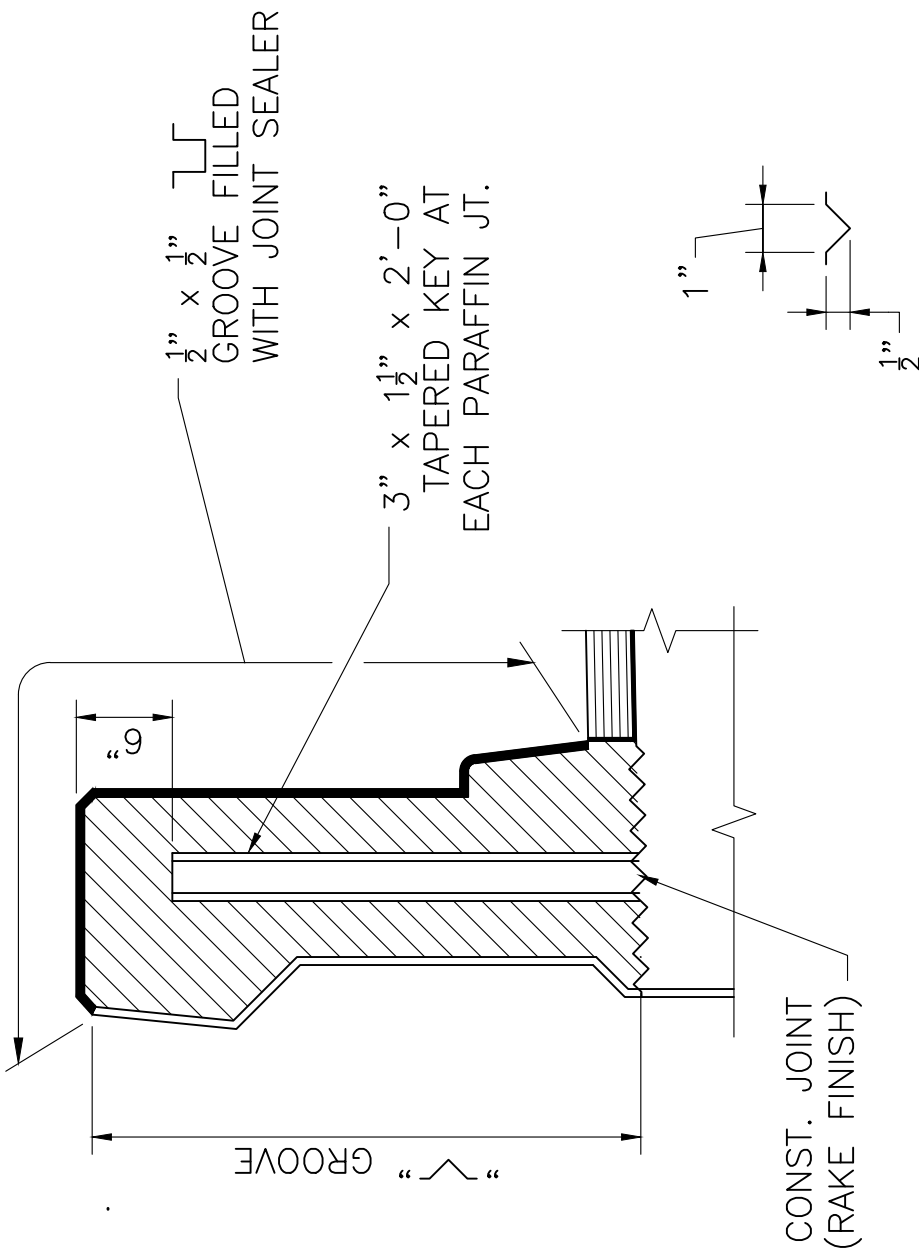

TYPICAL PARAFFIN JOINT

SCALE: 1" = 1'-0"

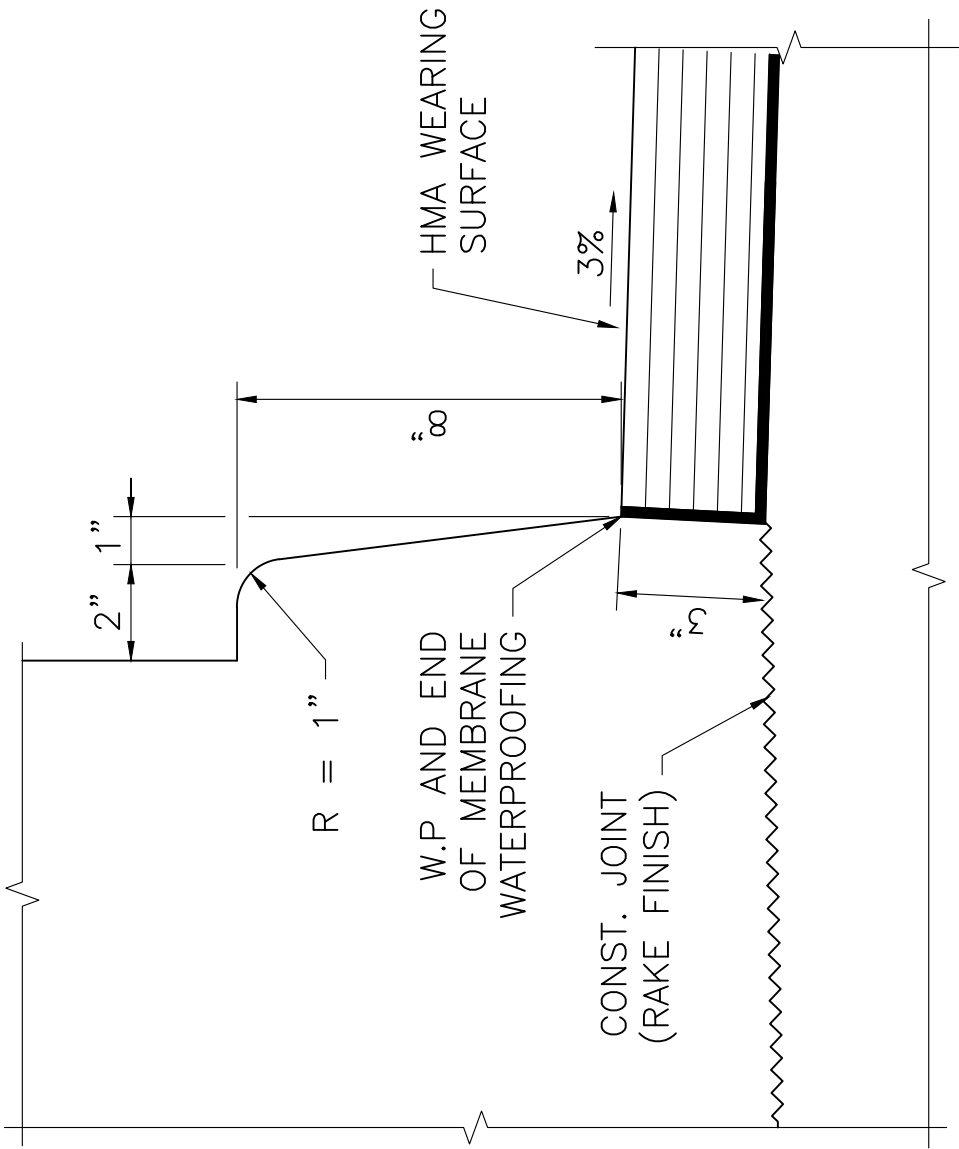

FACE OF SAFETY CURB DETAILS


SCALE: 3" = 1'-0"

NOTES:

1. ALL CONCRETE ABOVE SLAB SHALL BE POURED IN ALTERNATING SECTIONS WITH NO LESS THAN 3 DAYS BETWEEN POURS
2. DO NOT CARRY LONGITUDINAL BARS THROUGH THE PARAFFIN AND EXPANSION JOINTS. END THE REINFORCEMENT 2" CLEAR OF JOINT.
3. PARAFFIN JOINT SHALL BE SQUARE TO FACE OF CURB.
4. BEFORE DRILLING AND GROUT CONTRACTOR SHALL PROVIDE DEPTH OF EMBEDMENT AND CALCULATIONS. SEE SPECIAL PROVISIONS FOR MORE INFORMATION UNDER ITEM 992.11 AND 992.12. SUB ITEM 912.

EXPANSION/PARAFFIN JOINT

SCALE: 3" = 1'-0"

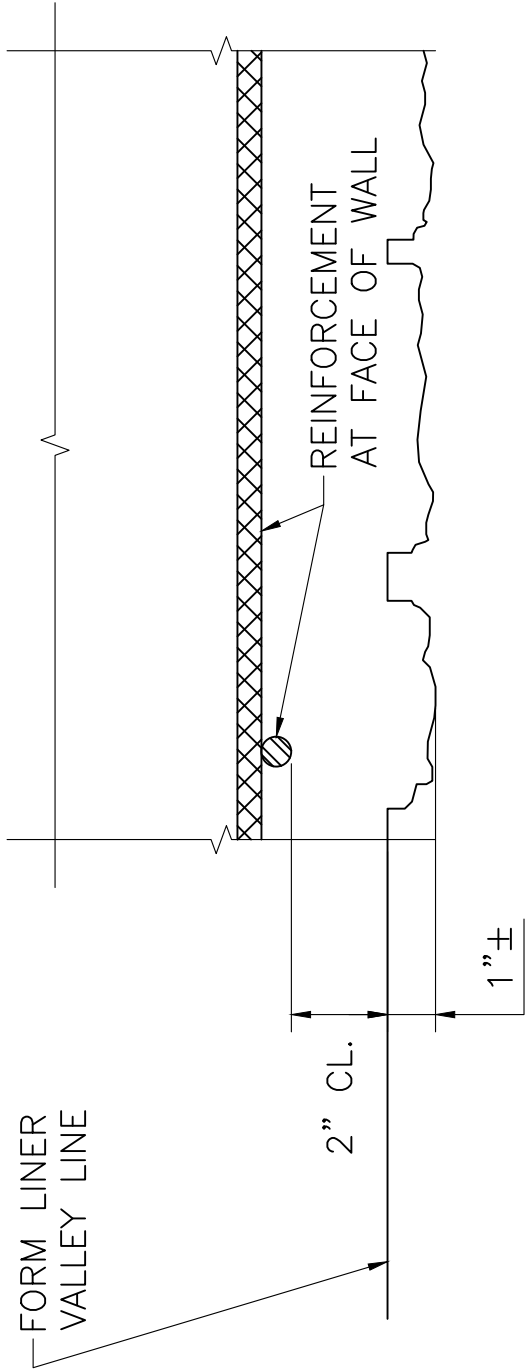


TYPICAL FORM LINER DETAIL

SCALE: 3" = 1'-0"

NOTE:

THE CONTRACTOR SHALL MAKE SURE THAT THE FORM LINER PATTERN IS PERPENDICULAR TO THE SLOPE AND LINED UP VERTICALLY FROM PANEL TO PANEL.

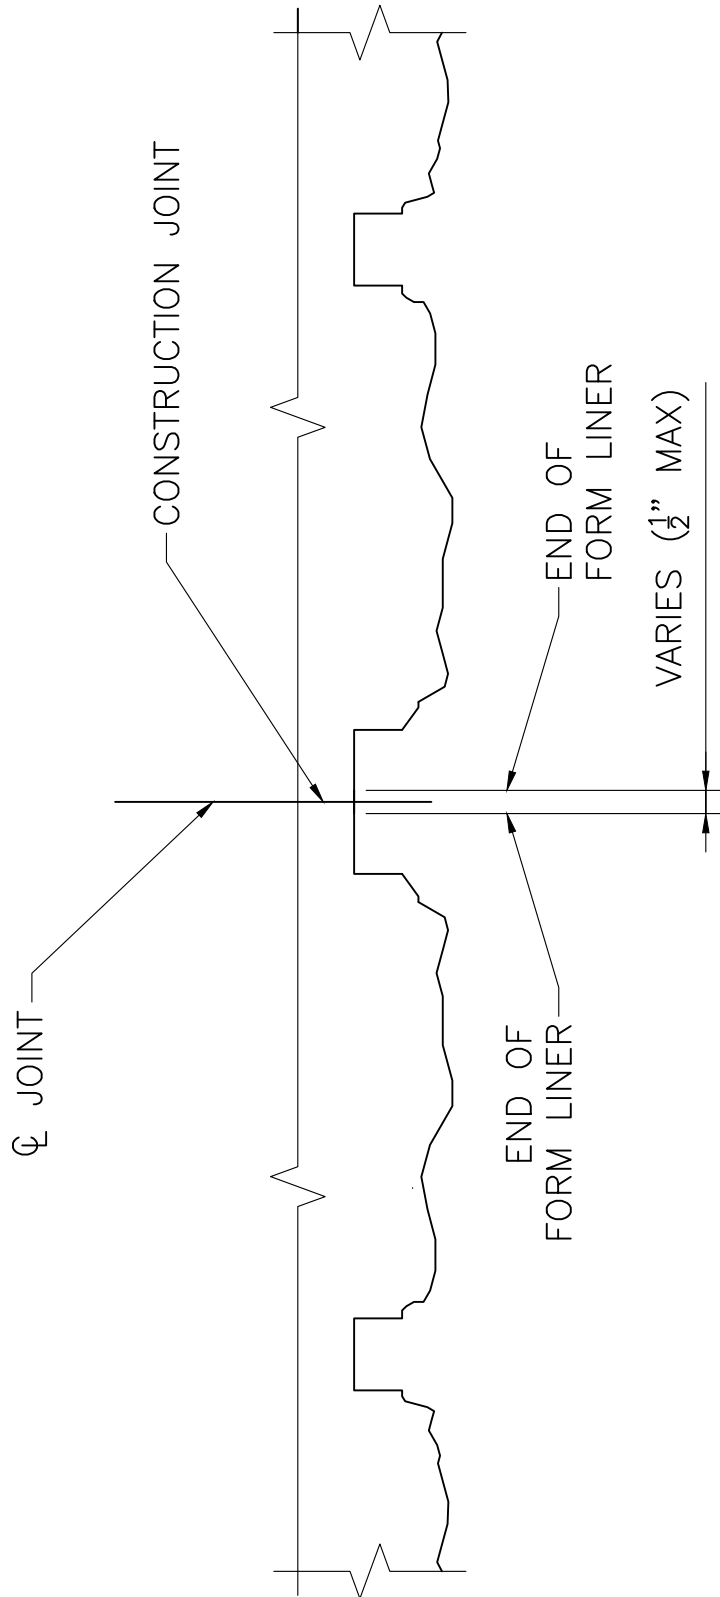


CONSTRUCTION JOINT

SCALE: 3" = 1'-0"



GRANITE CURB TO SLOPED
EDGING TRANSITION STONE

N.T.S.

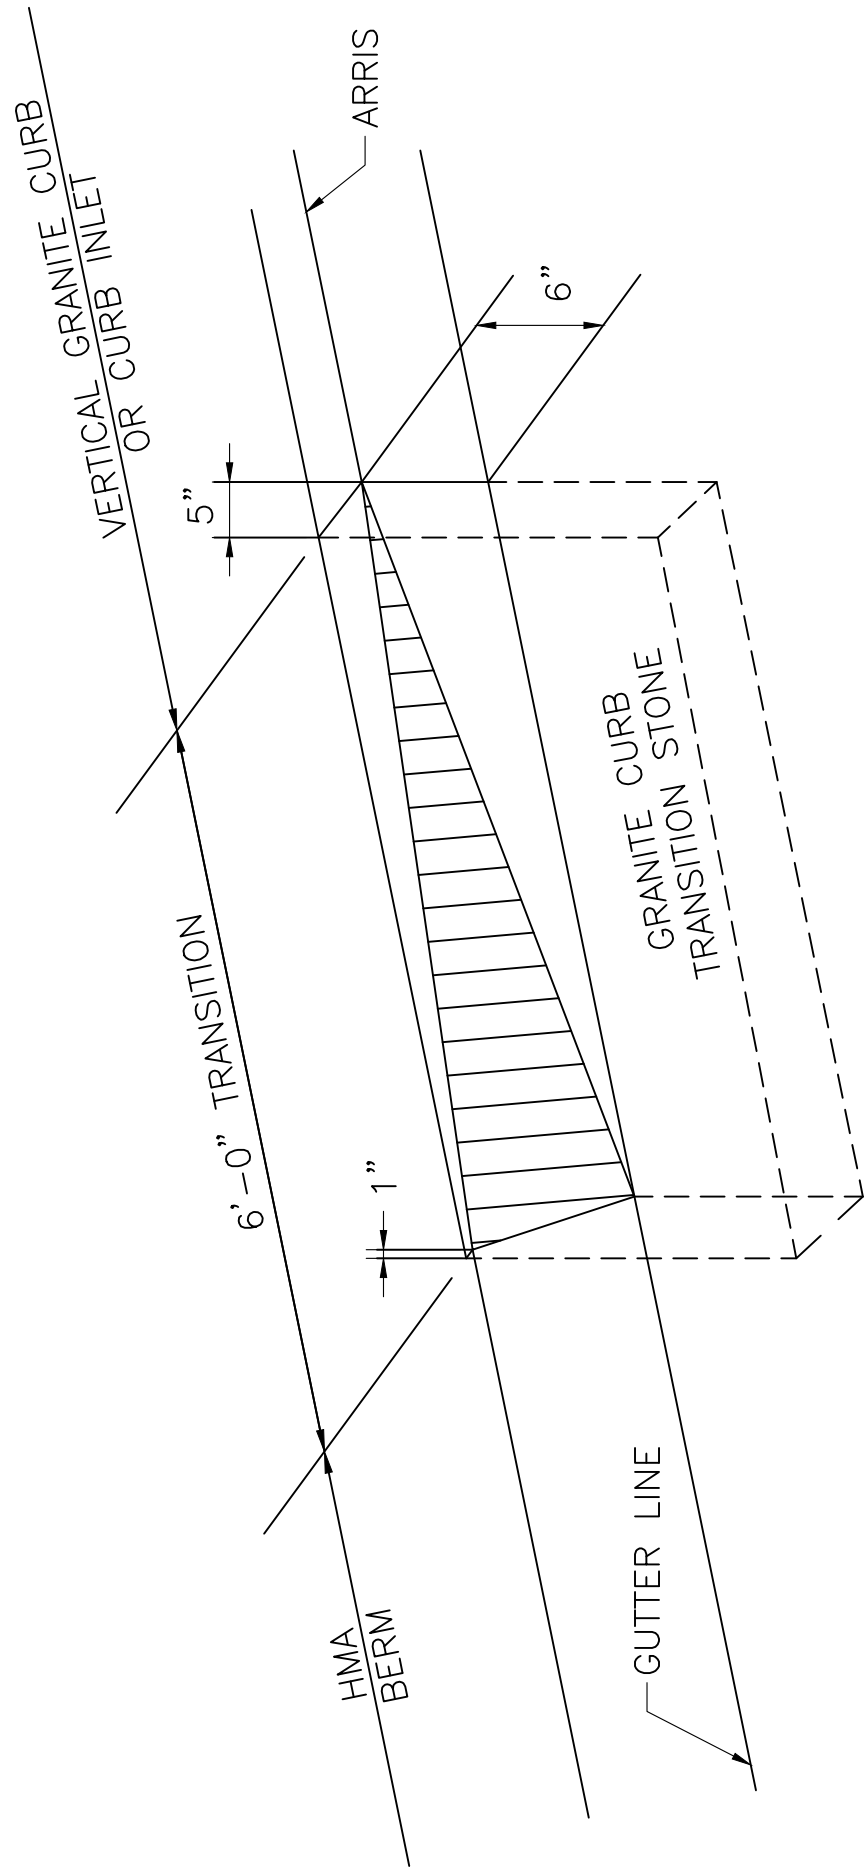

SANDWICH CHASE ROAD			
STATE	FED AID PROJ. NO.	SHEET NO.	TOTAL SHEETS
MA	-	11	31
PROJECT FILE NO.		613200	

END POSTS AND EXCAVATION LIMITS

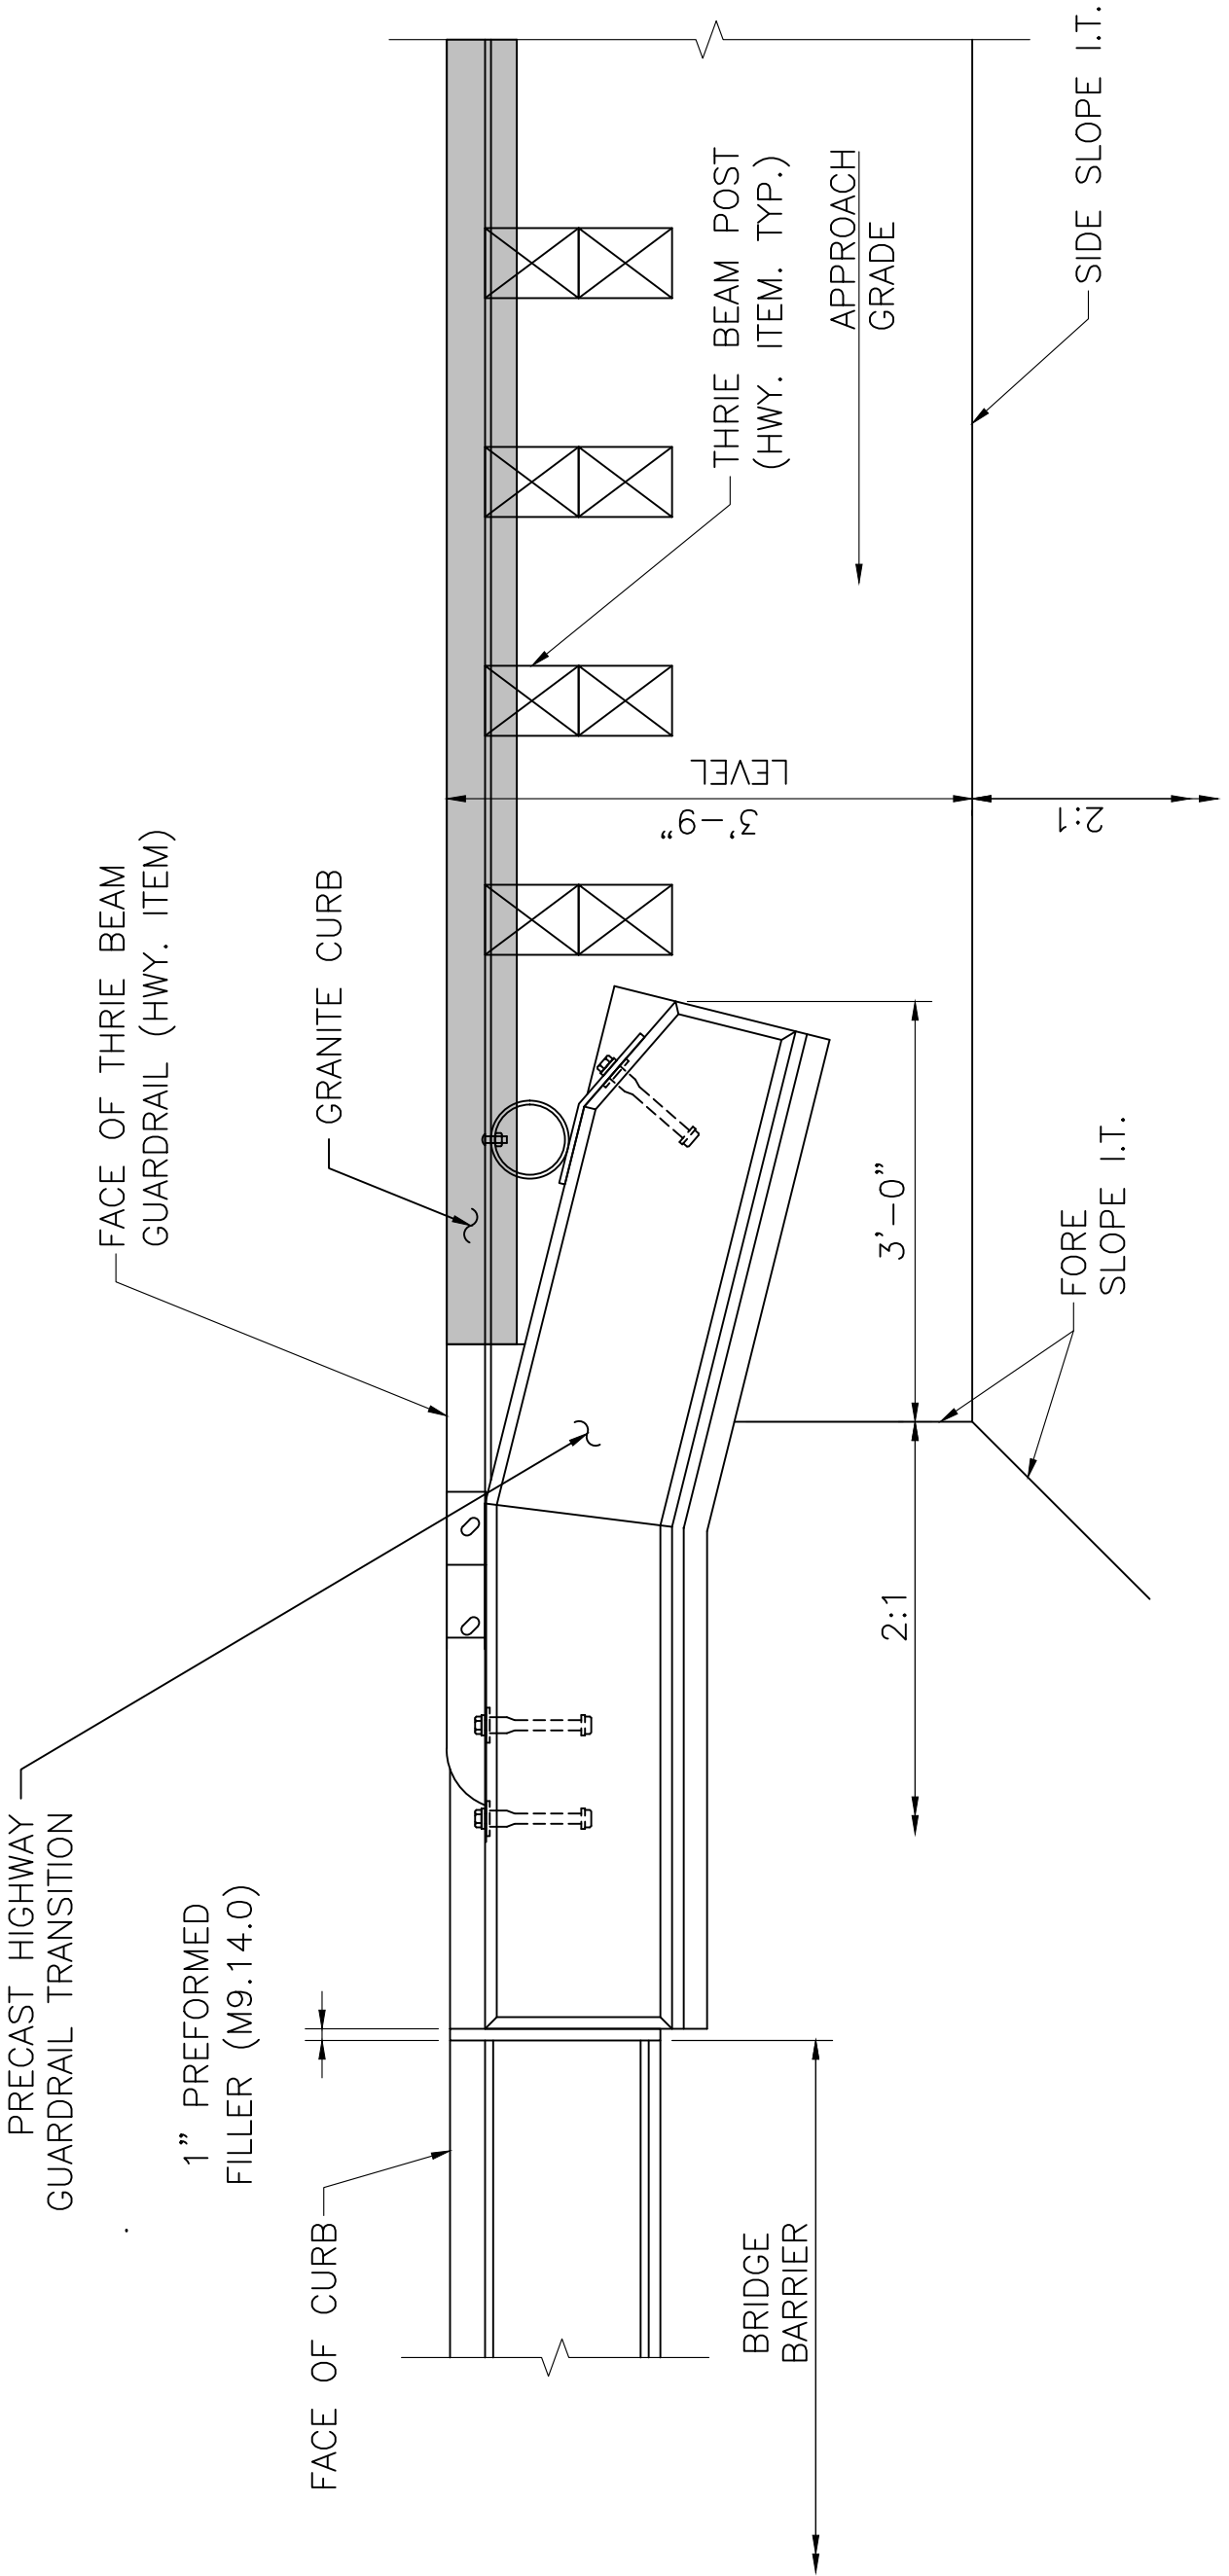
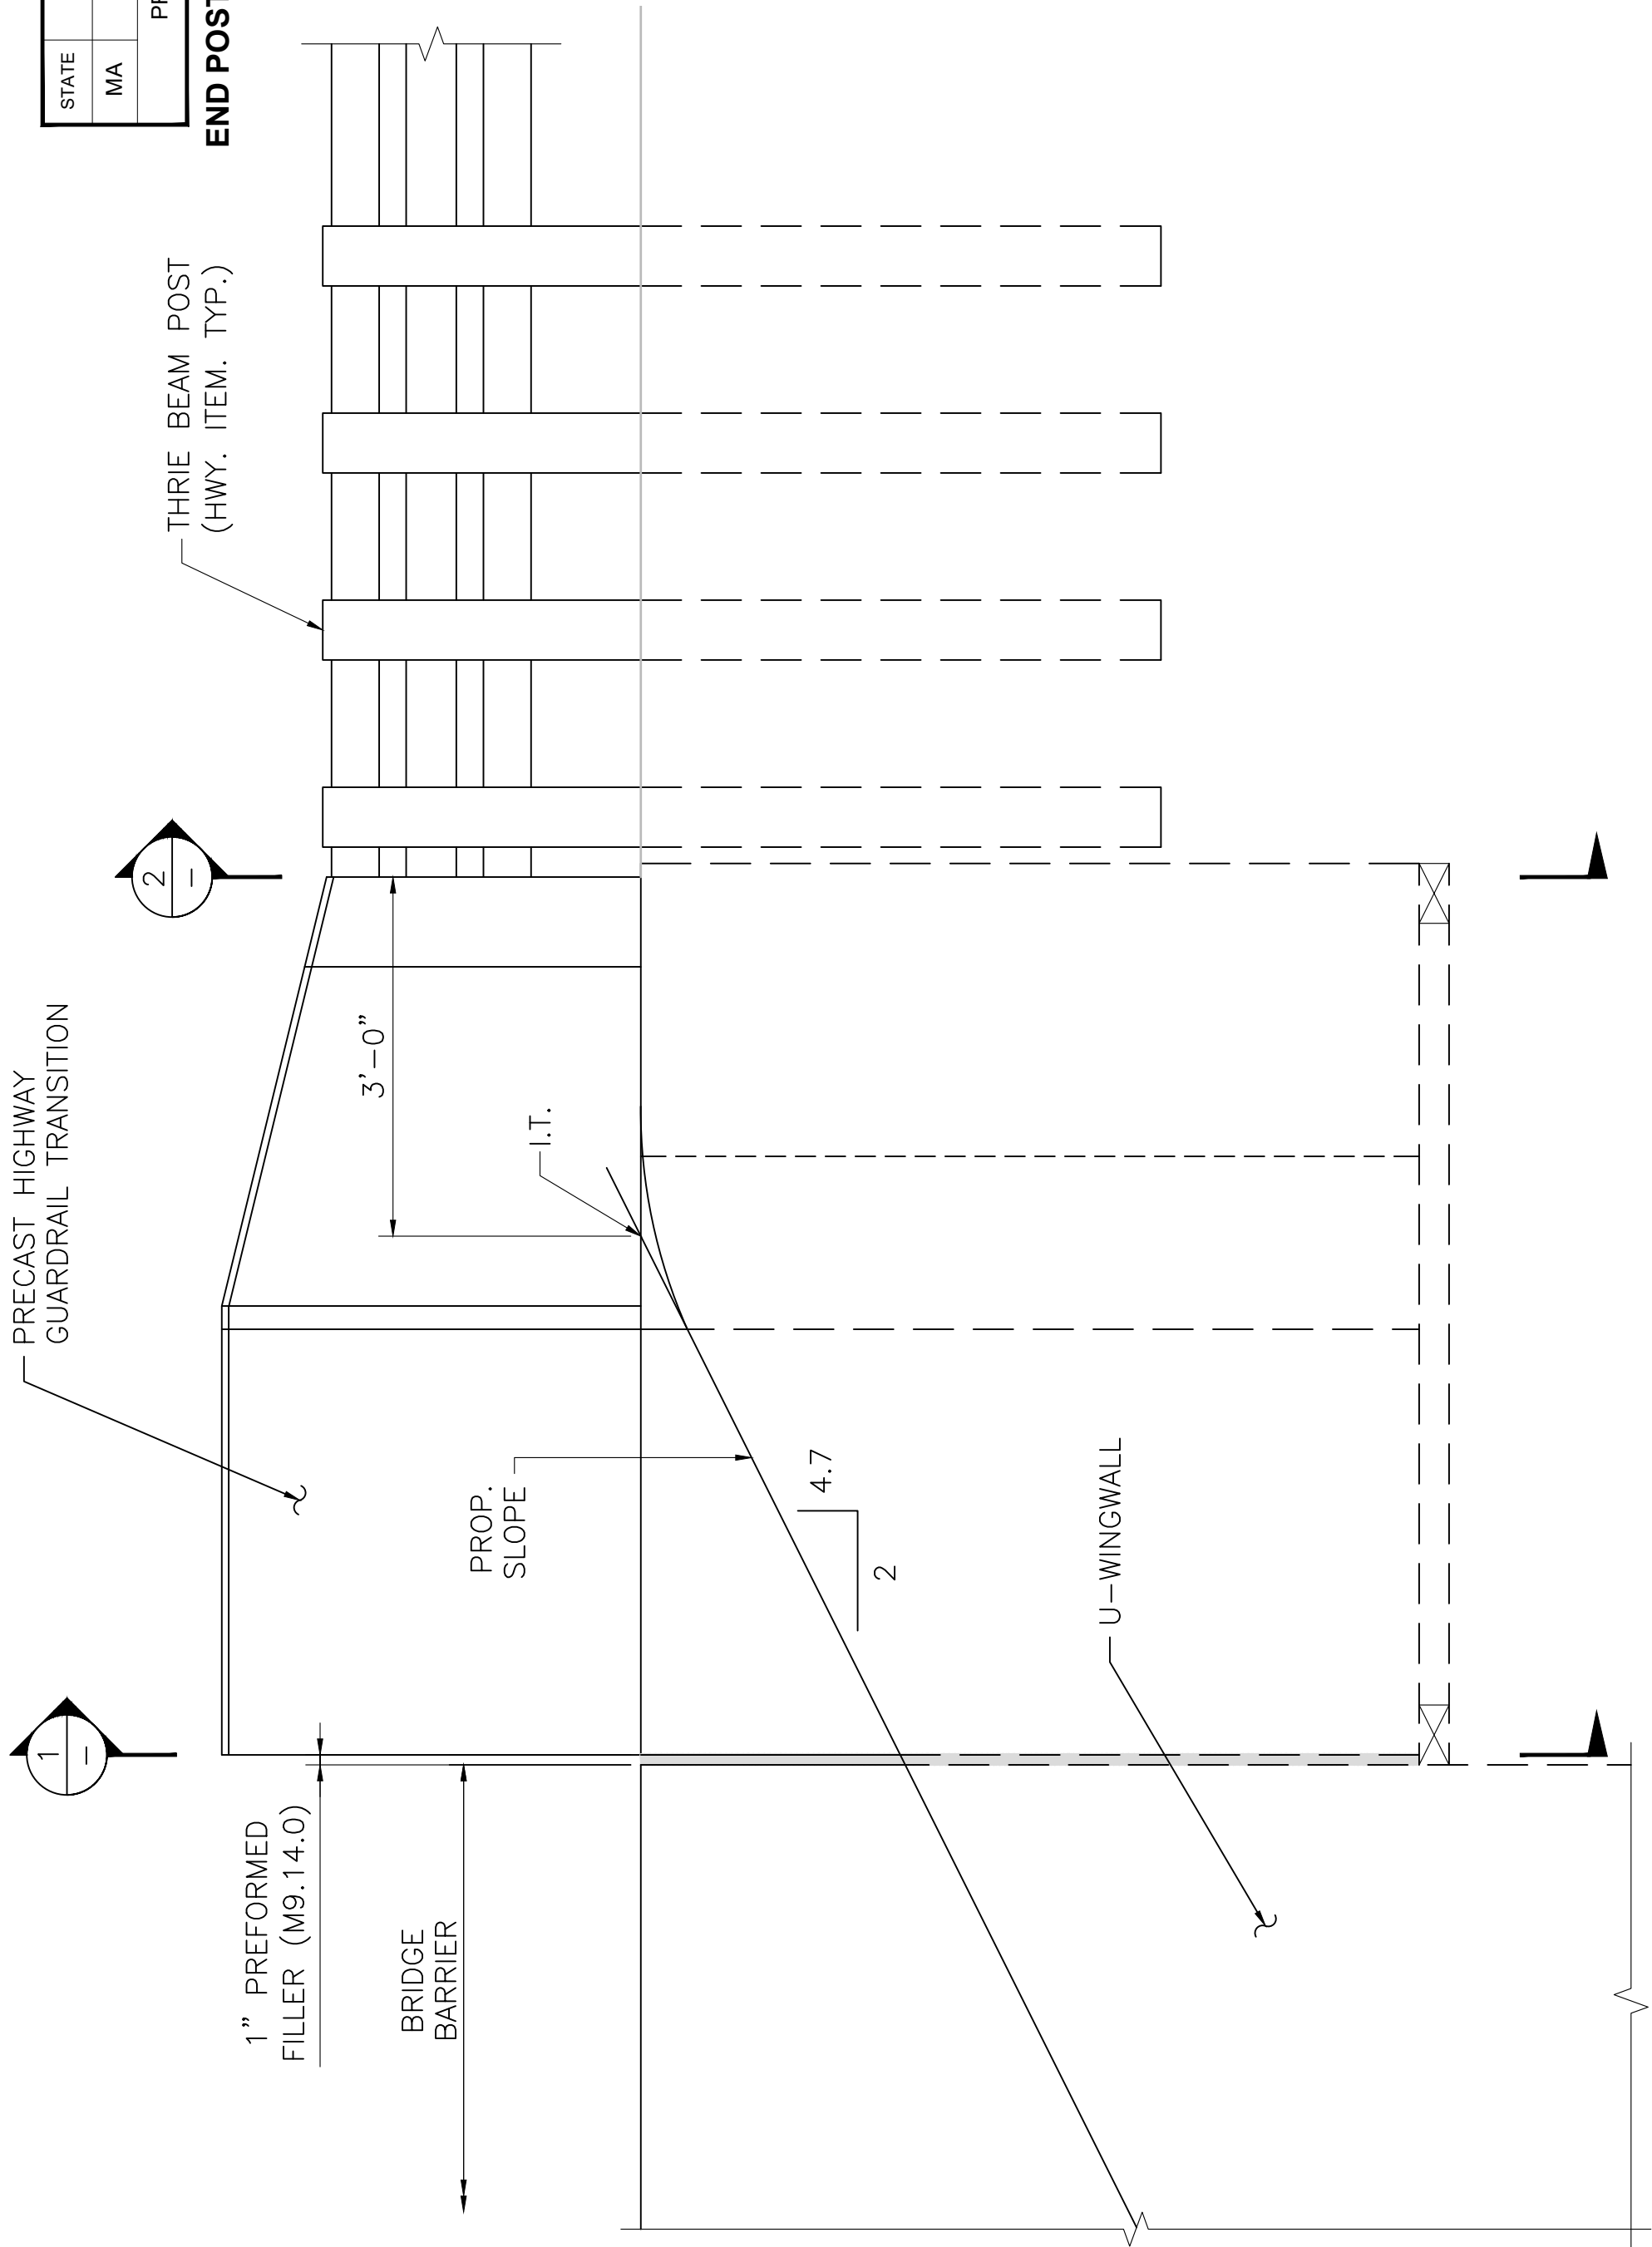


GRADE REQUIREMENTS PLAN

SCALE: $\frac{3}{4}" = 1'-0"$

GRADE REQUIREMENTS — ELEVATION

SCALE: $\frac{3}{4}" = 1'-0"$

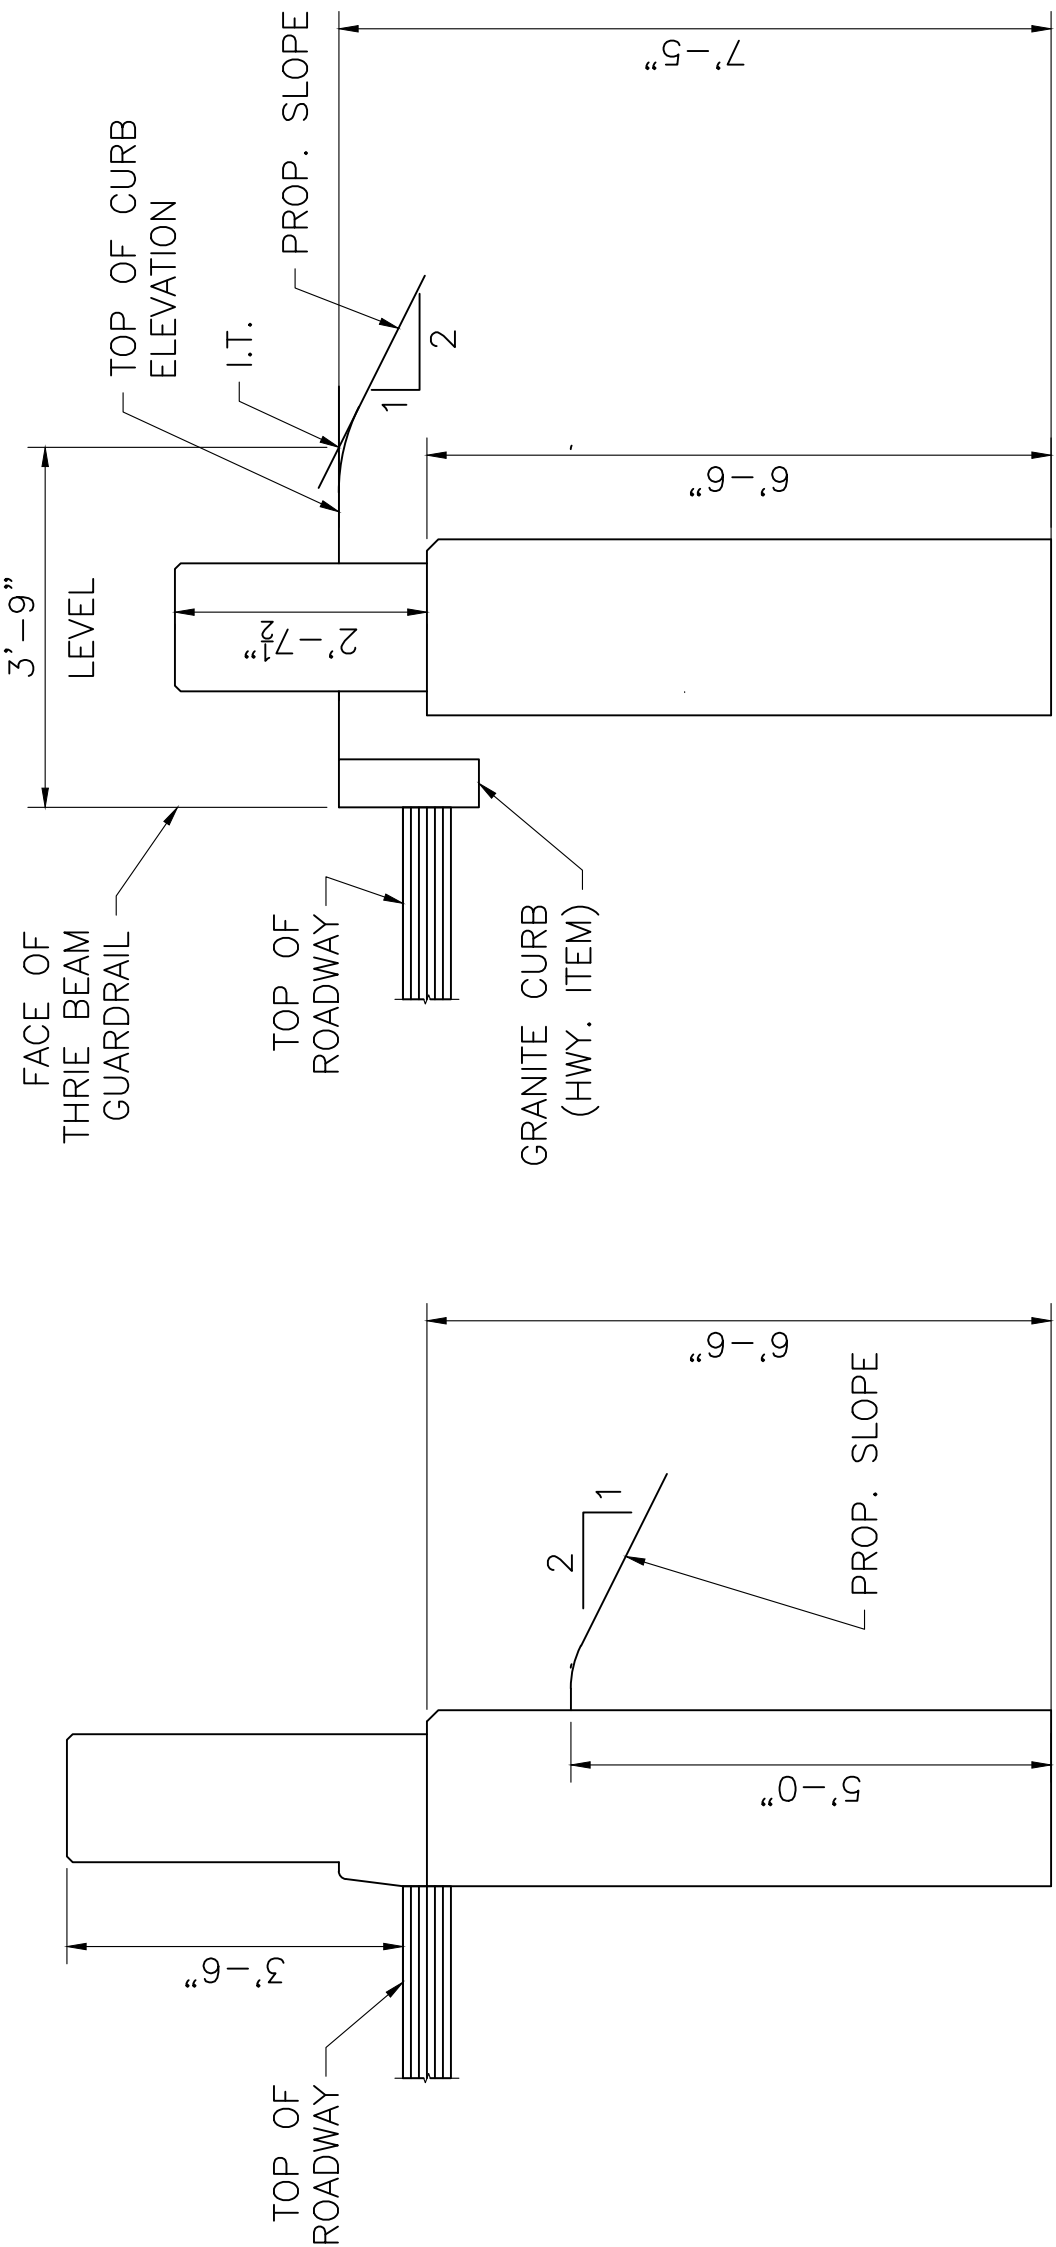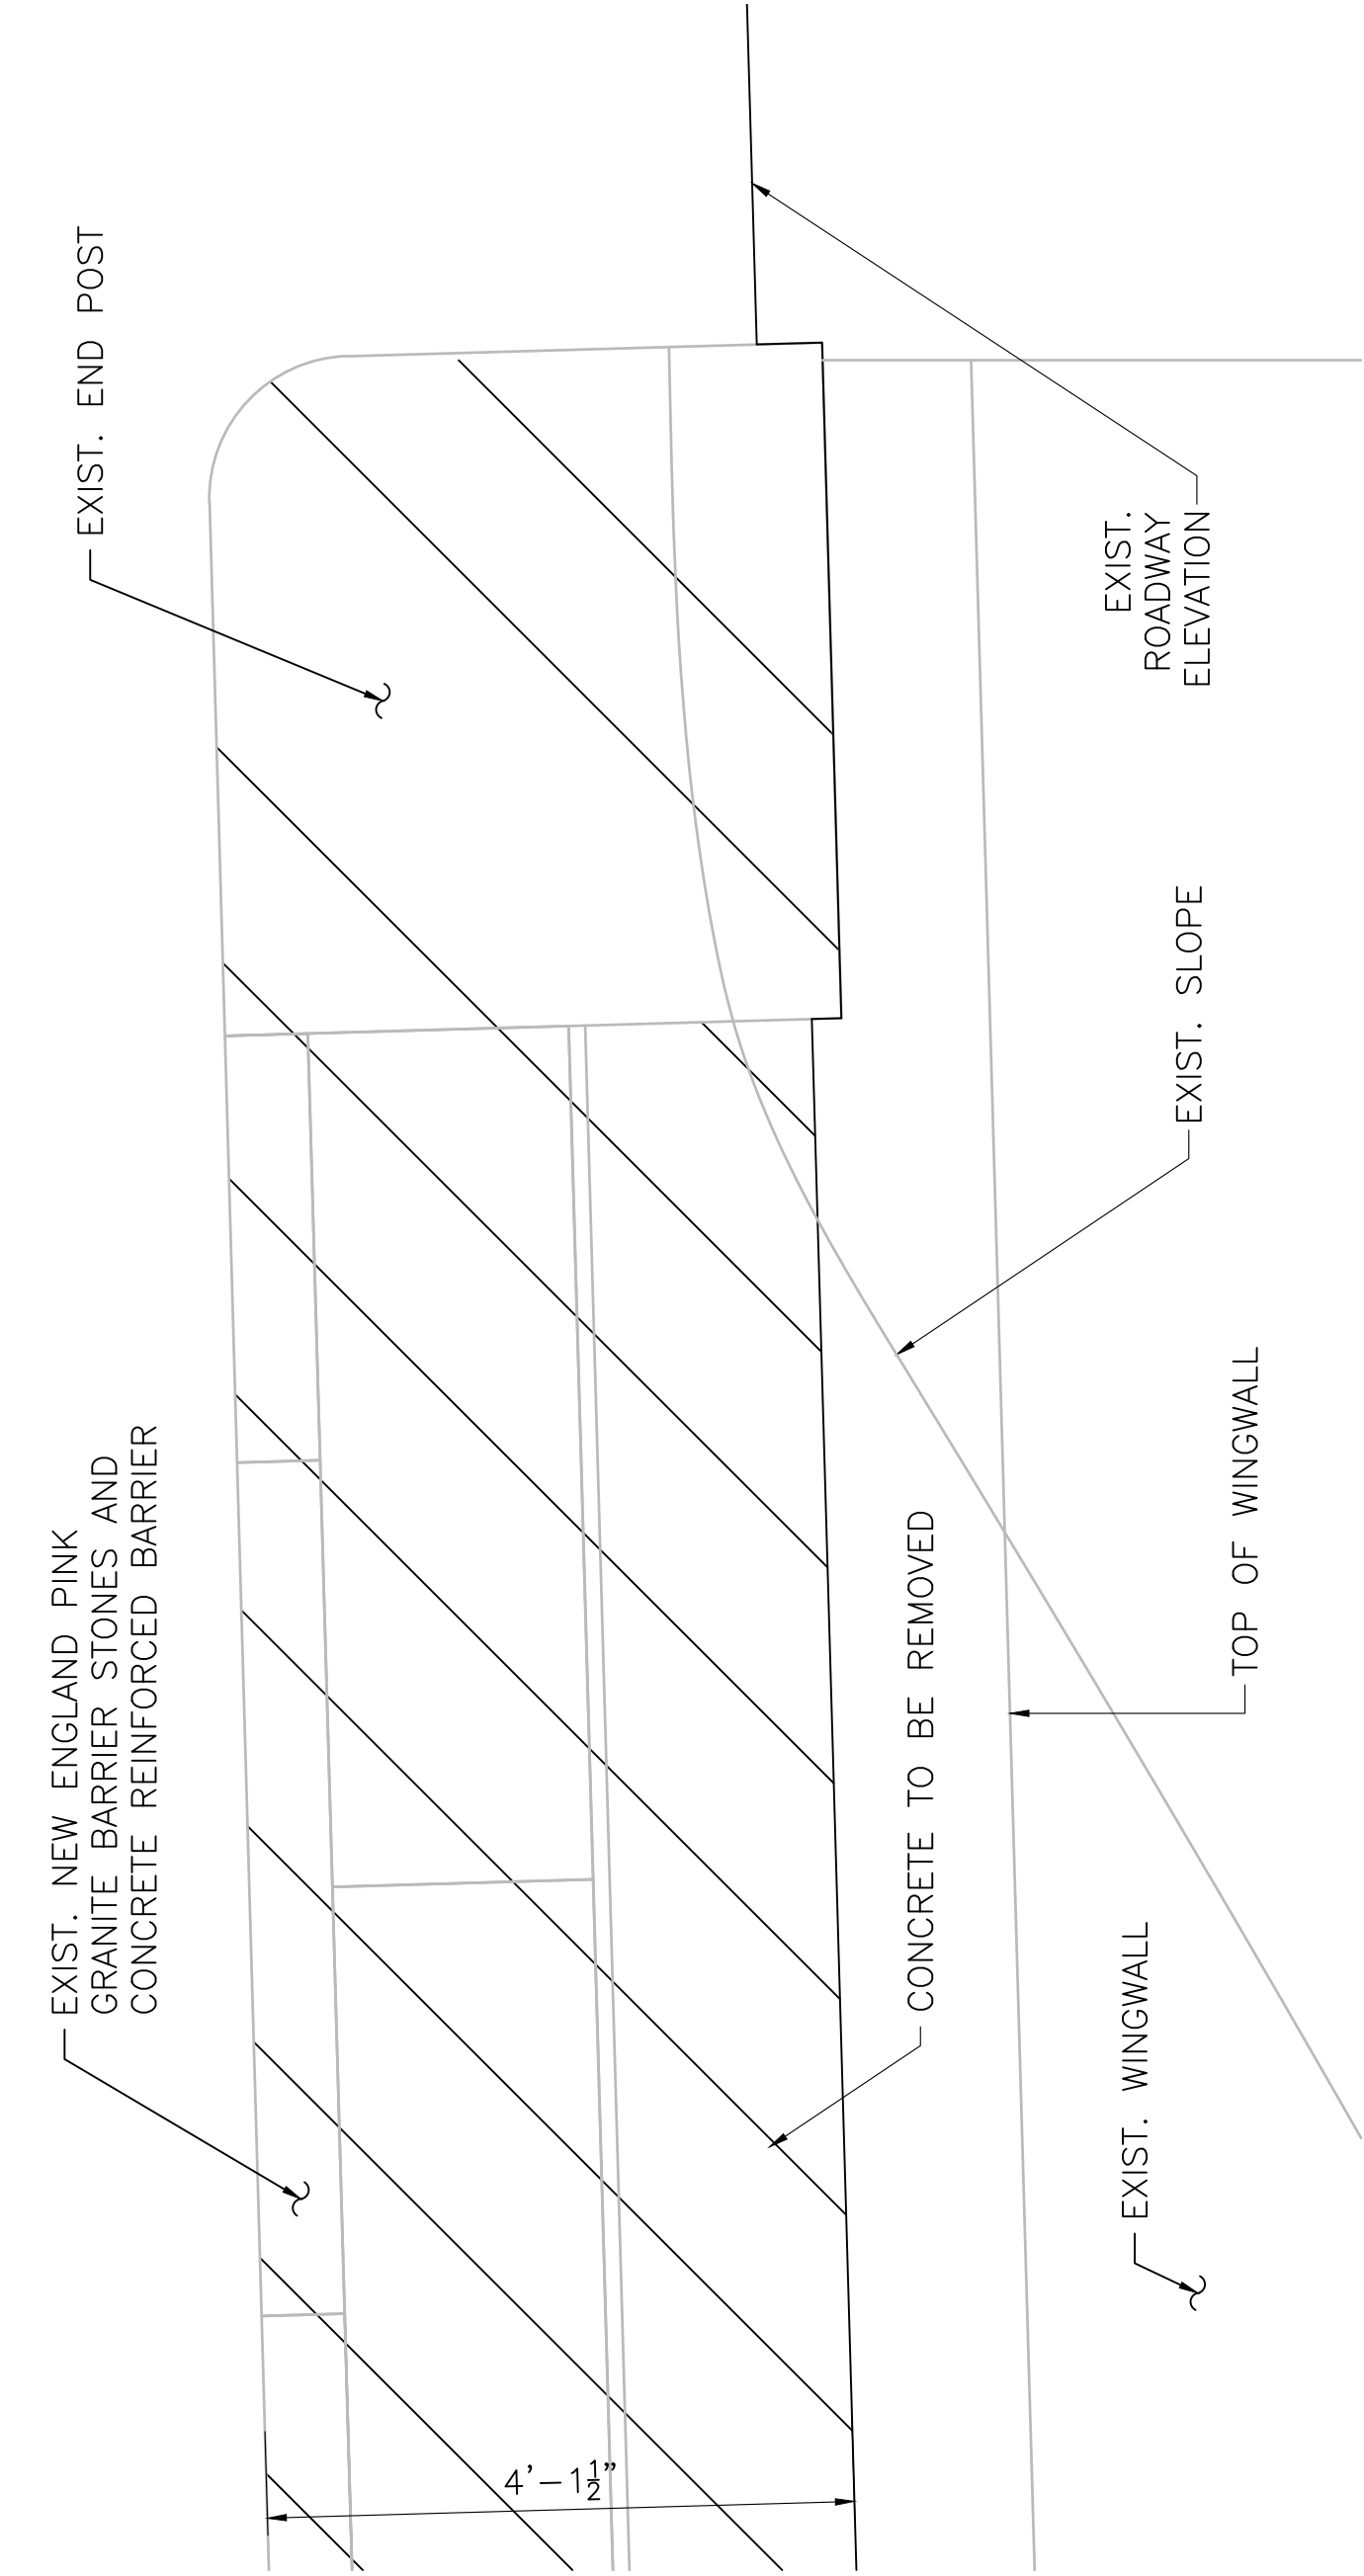

SECTION 1 AT SAFETY CURB

SCALE: $\frac{1}{2}" = 1'-0"$

SECTION 2 AT SAFETY CURB

SCALE: $\frac{1}{2}" = 1'-0"$

EXIST. END POST DEMOLITION LIMITS


SCALE: $\frac{3}{4}" = 1'-0"$

DATE	ISSUED FOR CONSTRUCTION
THIS SHEET IS APPROVED FOR CONSTRUCTION BY MASSDOT AUTHORIZED SIGNATORY:	DESCRIPTION
4B9	STATE BRIDGE ENGINEER
4BA	USE ONLY PRINTS OF LATEST DATE

**SANDWICH
CHASE ROAD**


STATE	FED. AID PROJ. NO.	SHEET NO.	TOTAL SHEETS
MA	-	12	31
PROJECT FILE NO.			613200

PRECAST GUARDRAIL TRANSITION DETAIL (BOTTOM)

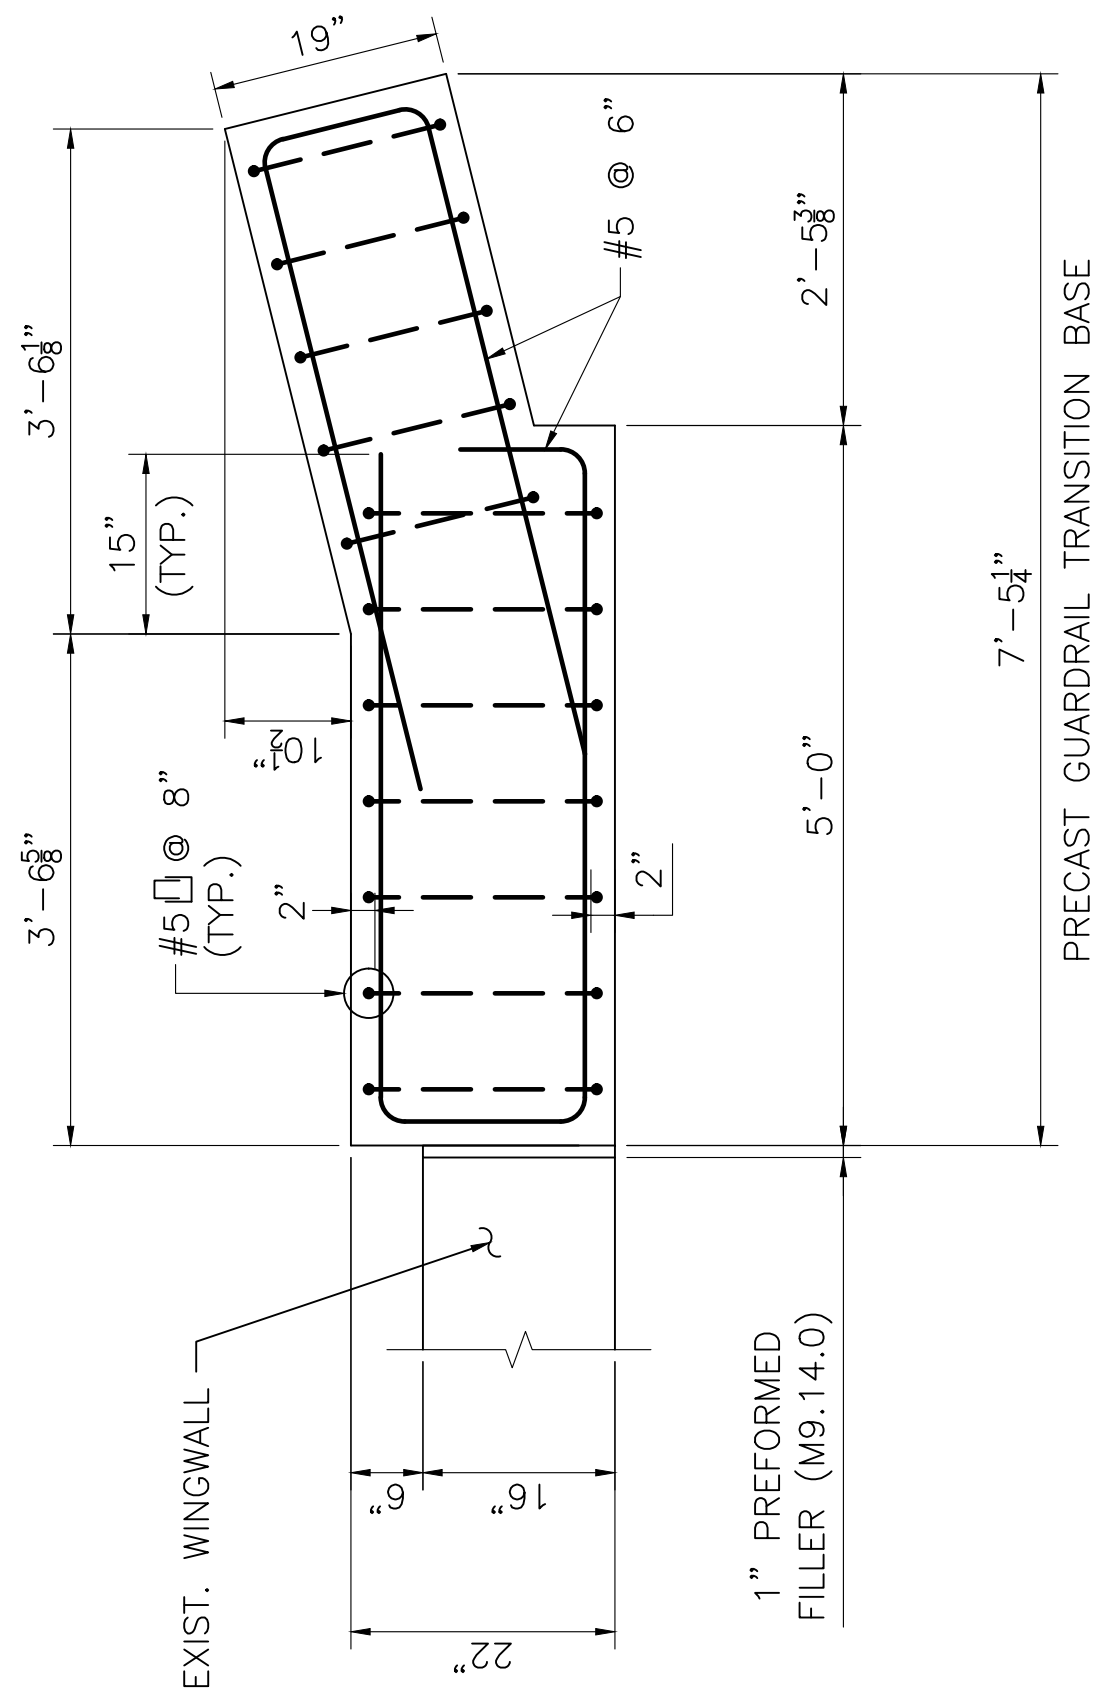

SECTION 3

SCALE: $\frac{3}{4}$ " = 1'-0"

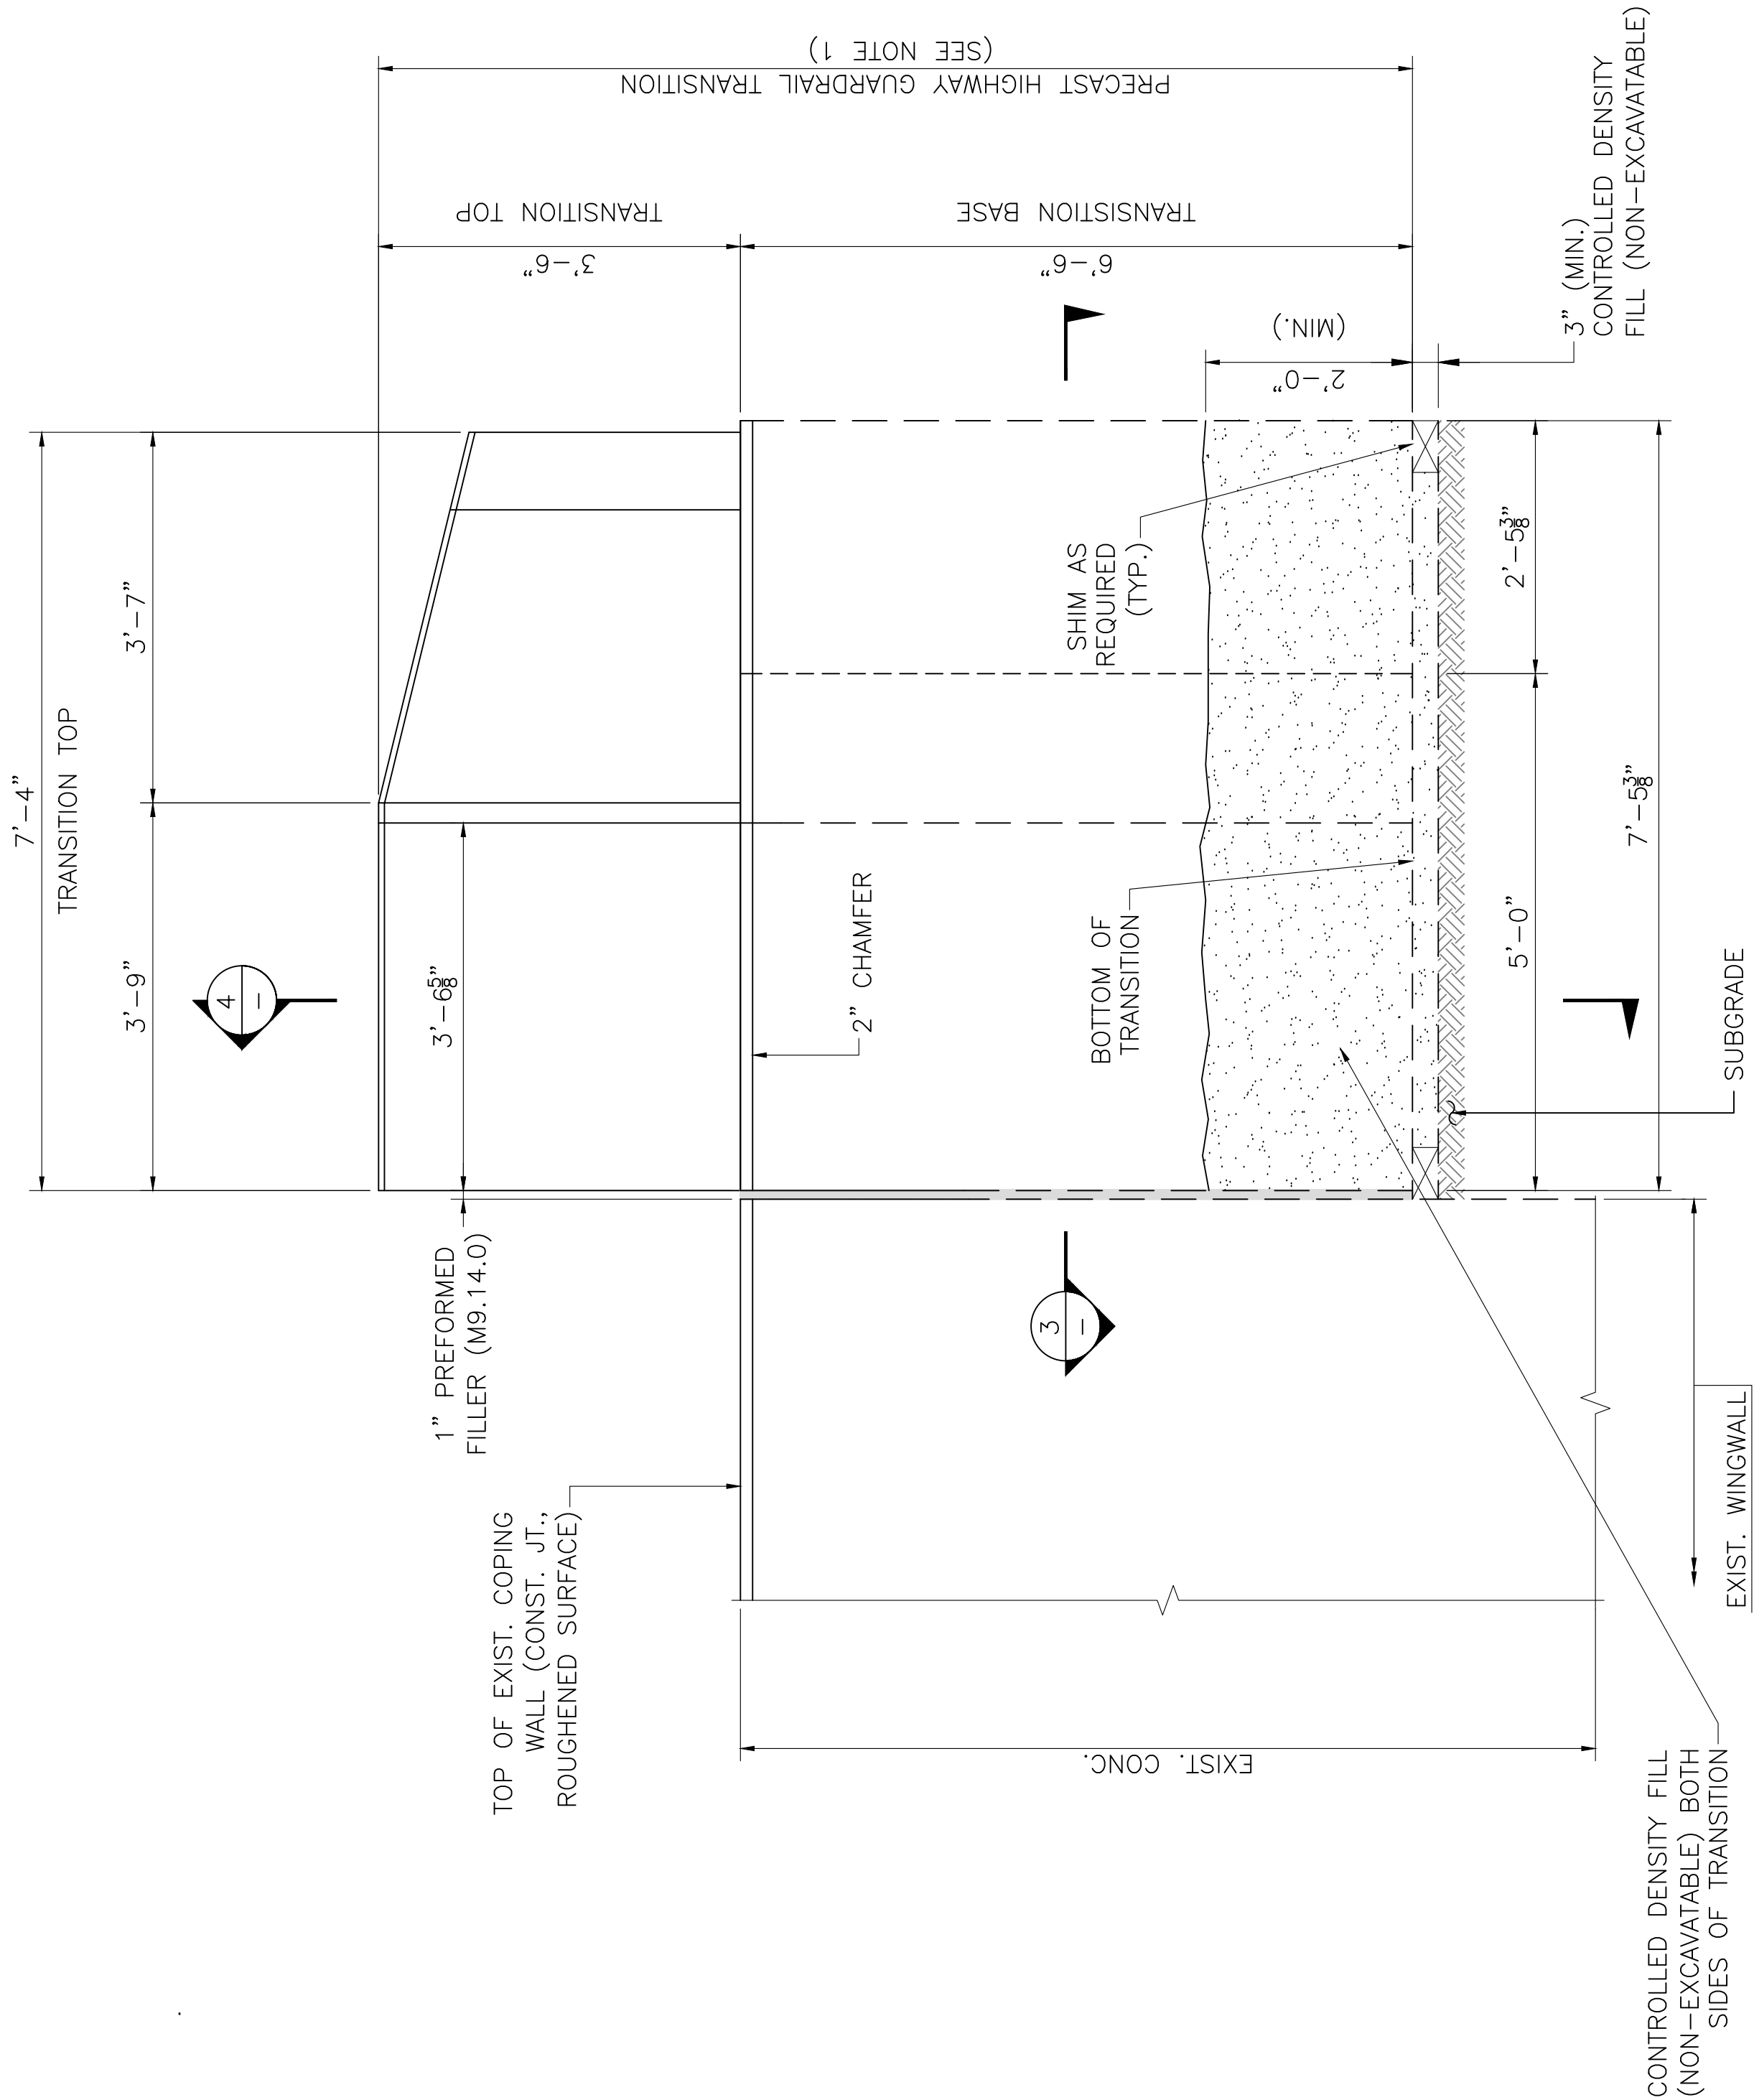


PRECAST GUARDRAIL TRANSITION ELEVATION AT U-WINGWALL

SCALE: $\frac{3}{4}$ " = 1'-0"

NOTES:

1. PRECAST GUARDRAIL TRANSITION SHALL BE 5000 PSI, $\frac{3}{4}$ IN, 685 HP CEMENT CONCRETE.
2. GRAVEL BORROW SHALL BE PLACED AND THOROUGHLY COMPACTED TO THE GRADE OF 3" (MIN.) BELOW THE INTENDED BOTTOM OF THE PRECAST GUARDRAIL TRANSITION BASE AND TO A HEIGHT OF 2'-0" (MIN.) ON ALL SIDES OF THE TRANSITION BASE TO FORM A TRENCH IN WHICH TO SET THE TRANSITION. WHERE NO GRAVEL BORROW IS REQUIRED BELOW THE BASE, IT SHALL BE PLACED ON UNDISTURBED SOIL.
3. CONTRACTOR SHALL SET THE PRECAST GUARDRAIL TRANSITION SO THAT TOP OF THE BASE IS 3" BELOW GRADE AND ALIGNED, AND BACKFILL PRECAST GUARDRAIL TRANSITION WITH CONTROLLED DENSITY FILL (NON-EXCAVATABLE) TO THE ELEVATION SHOWN. CONTRACTOR SHALL FIELD VERIFY FINAL ELEVATION.

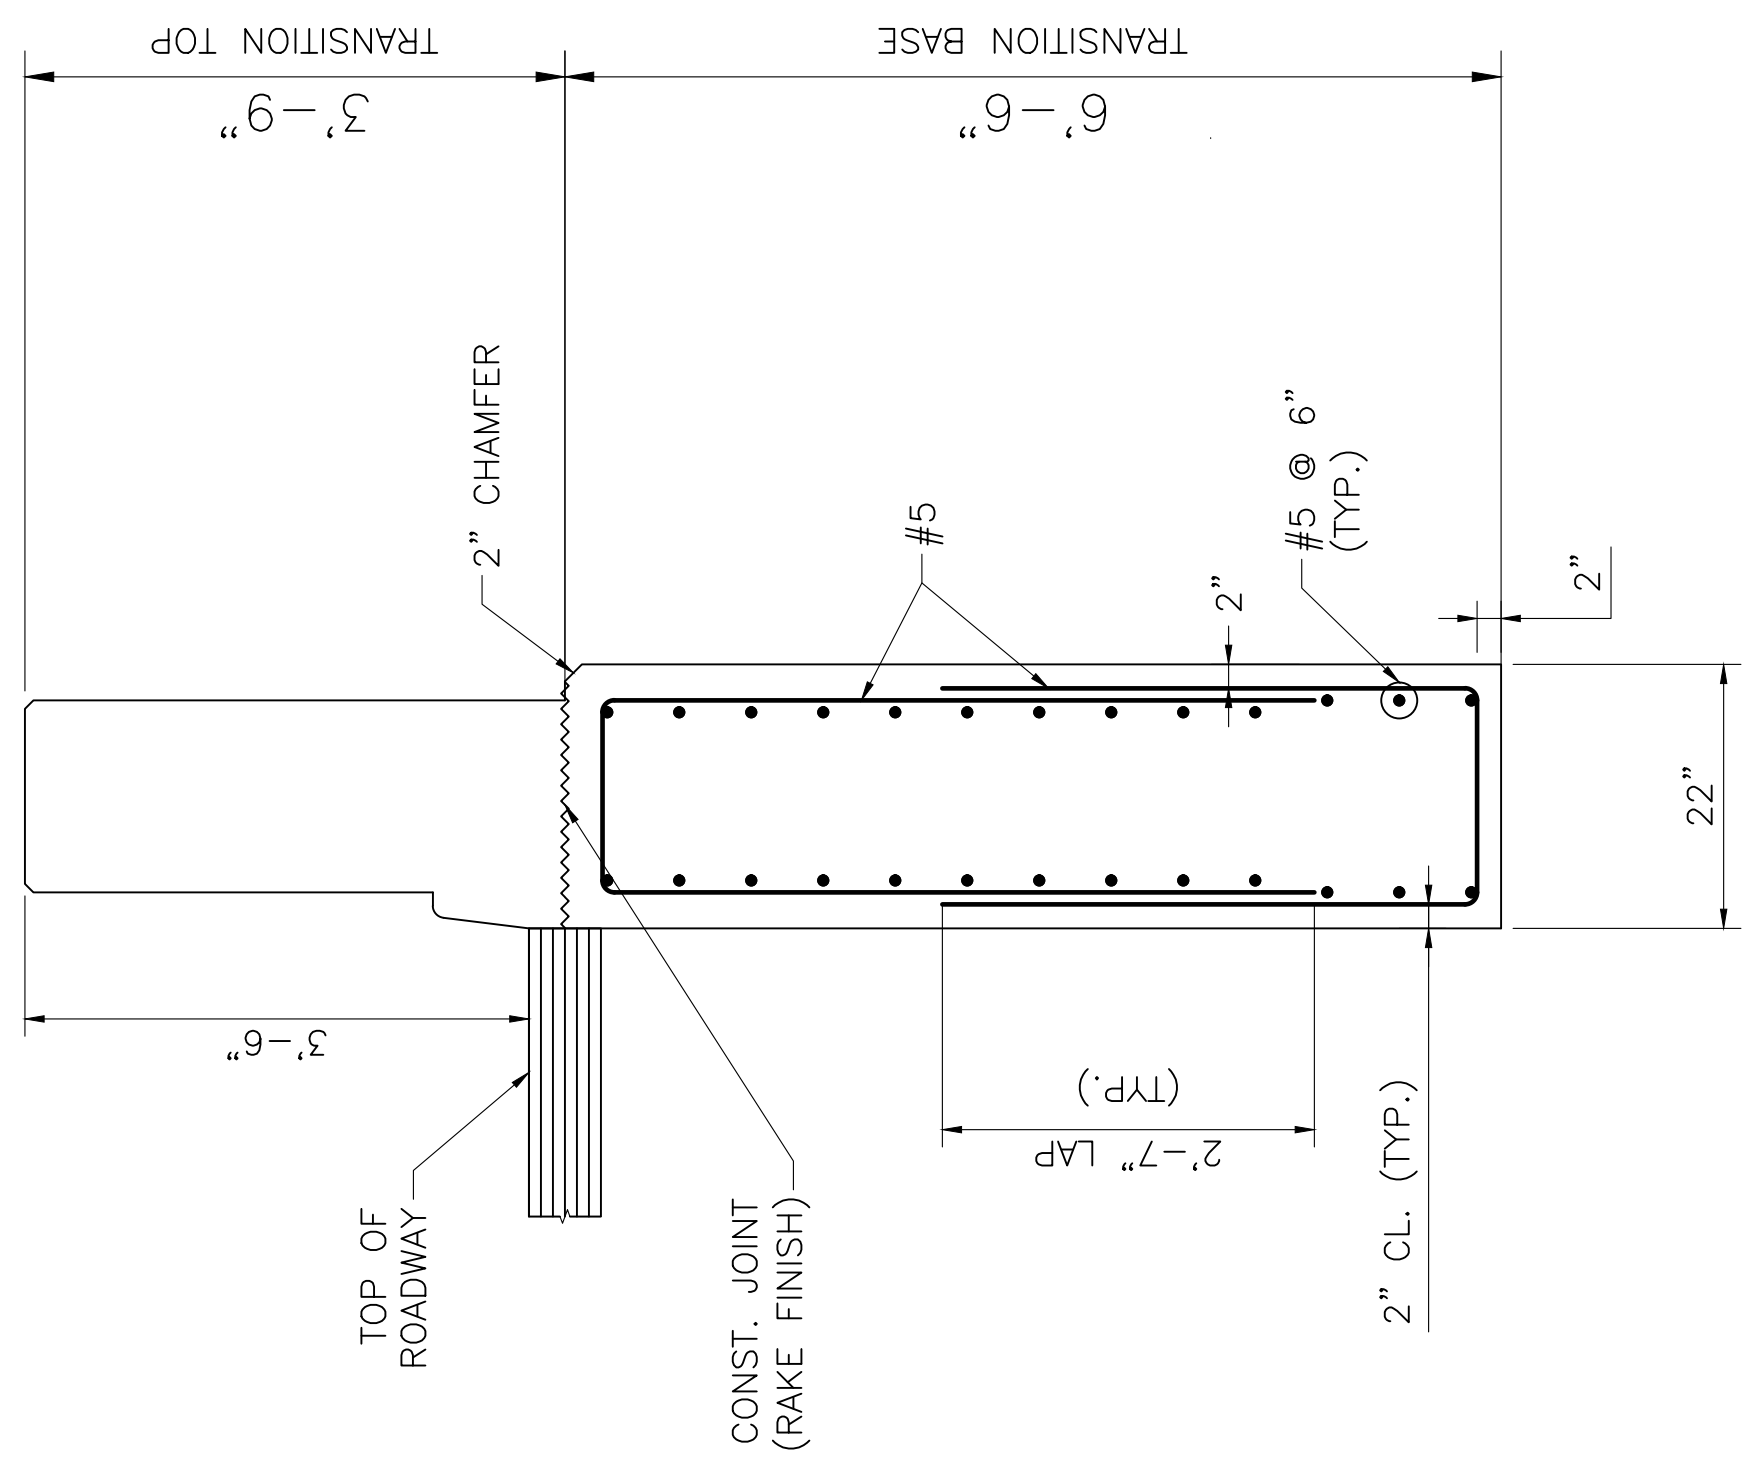

SECTION 4 AT SAFETY CURB

SCALE: $\frac{3}{4}$ " = 1'-0"


*	4B9 4BA
---	------------

-----	ISSUED FOR CONSTRUCTION
DATE	DESCRIPTION
THIS SHEET IS APPROVED FOR CONSTRUCTION BY MASSDOT	
AUTHORIZED SIGNATORY: _____	
STATE BRIDGE ENGINEER	
USE ONLY PRINTS OF LATEST DATE	

**SANDWICH
CHASE ROAD**


STATE	FED. AID PROJ. NO.	SHEET NO.	TOTAL SHEETS
MA	-	13	31
PROJECT FILE NO.			613200

PRECAST GUARDRAIL TRANSITION DETAIL (TOP)

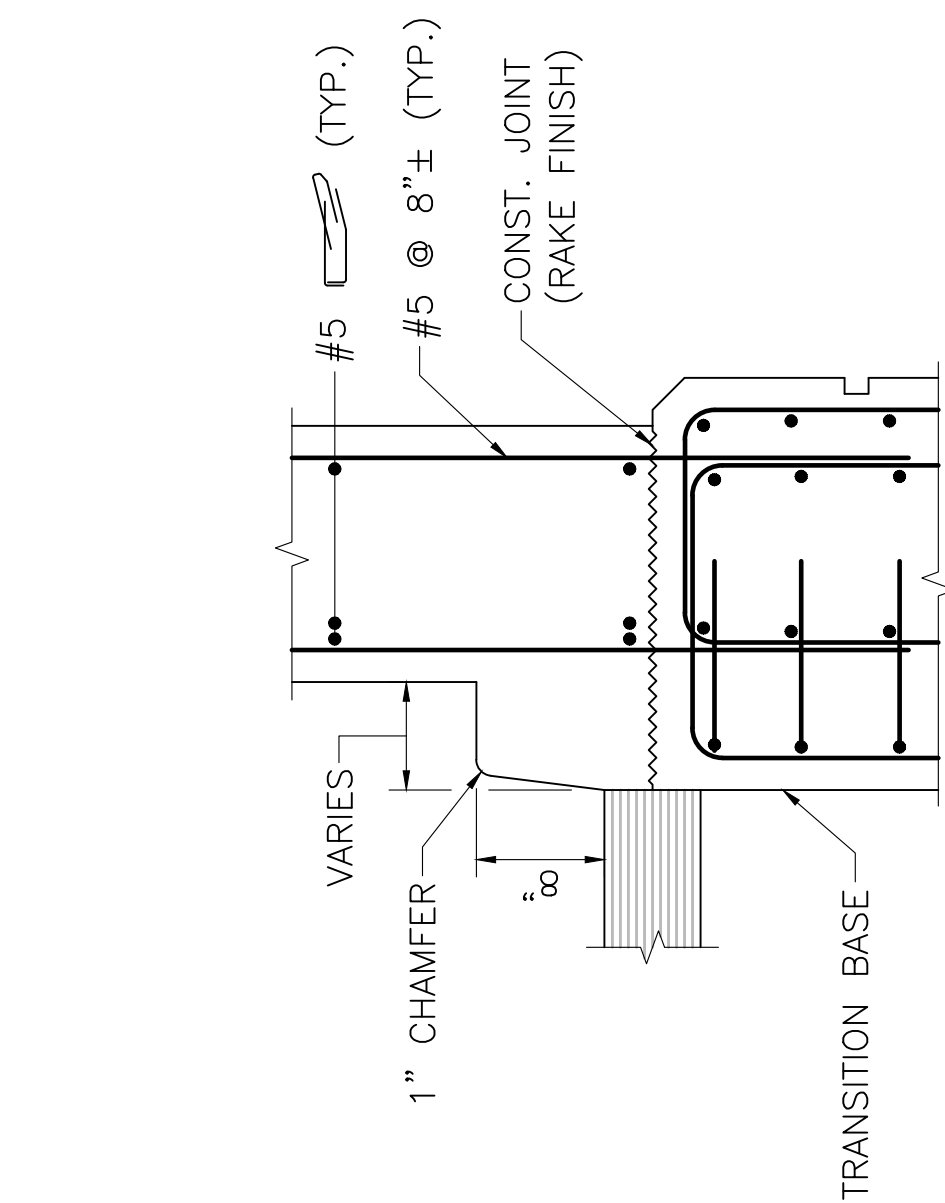

SECTION 7 AT SAFETY CURB

SCALE: 1" = 1'-0"

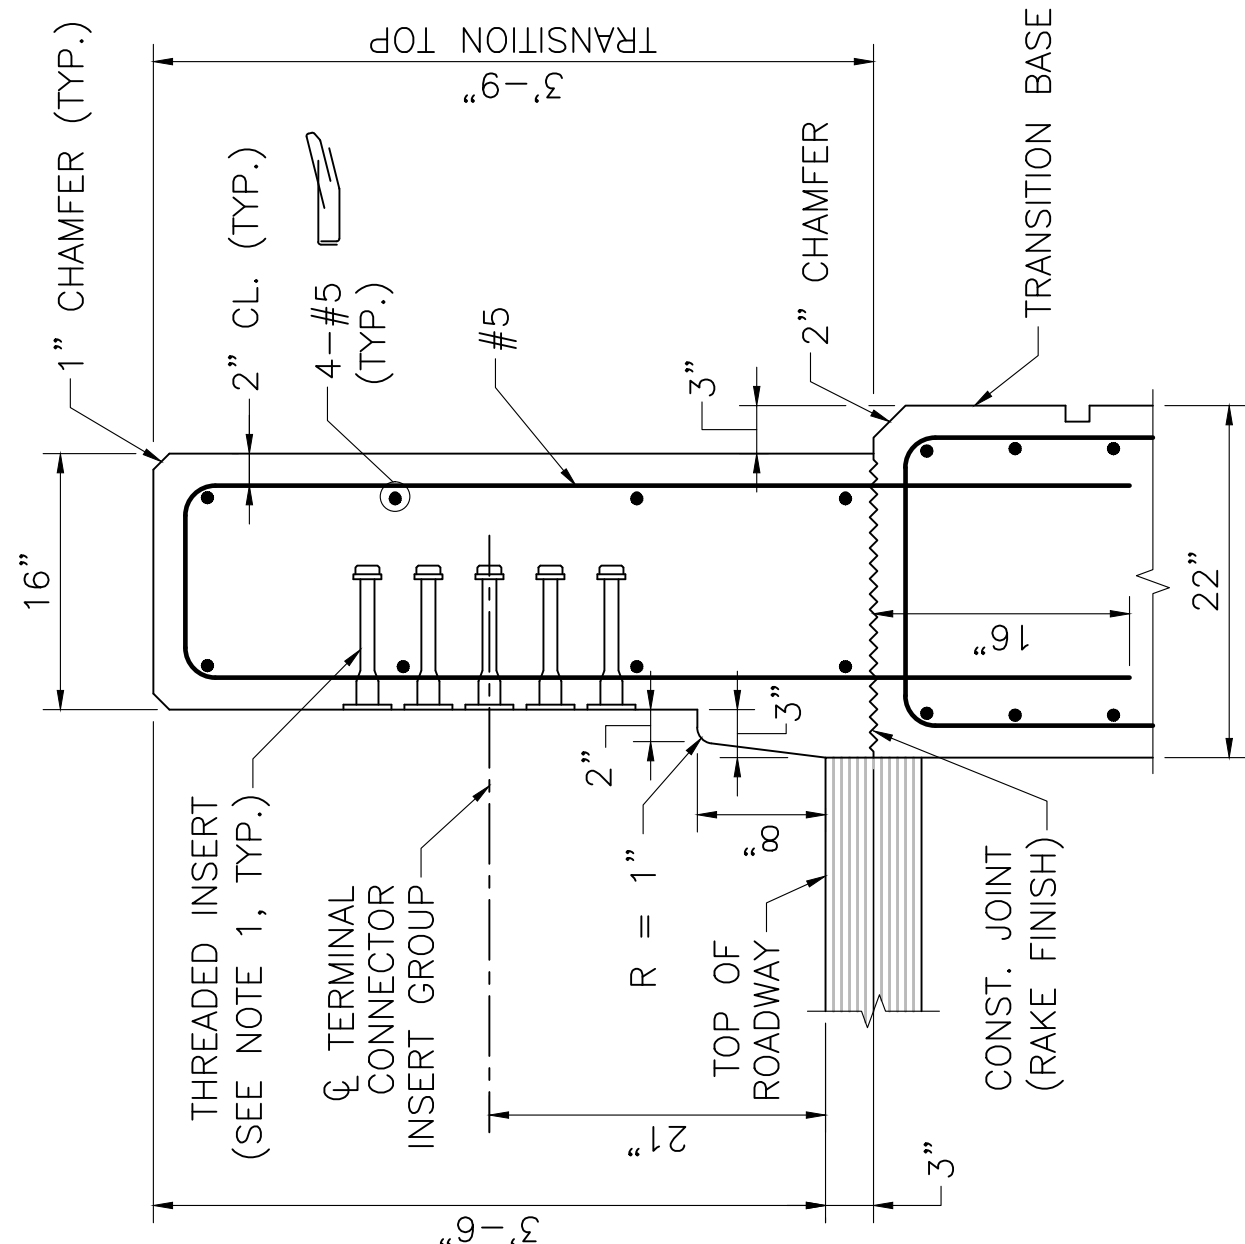

SECTION 6 AT SAFETY CURB

SCALE: 1" = 1'-0"


NOTES:

1. TRANSITION INSERTS SHALL BE PREQUALIFIED BY THE MANUFACTURER AS BEING CAPABLE OF DEVELOPING A NOMINAL SHEAR RESISTANCE OF 20 KIPS PER $\frac{7}{8}$ " ϕ S.S. BOLT. S.S. BOLTS SHALL BE $\frac{7}{8}$ " ϕ $\times$ $1\frac{1}{2}$ " LONG FULLY THREADED CONFORMING TO ASTM F593D WITH AISI TYPE 304N S.S. WASHER. INSERTS FOR $\frac{7}{8}$ " S.S. BOLTS SHALL BE GALVANIZED AND CAST INTO THE TRANSITION.
2. $\frac{7}{8}$ " DIA. HIGH STRENGTH BOLTS SHALL CONFORM TO THE REQUIREMENTS OF ASTM F3125 GRADE 325 TYPE 1 GALVANIZED. USE ADDITIONAL WASHERS AS REQUIRED TO PROPERLY ENGAGE THE BOLTS
3. FOR AN APPROACH GRADE UP TO 3%, THE TRANSITION MAY BE CAST SQUARE AND SET PLUMB WITH THE MINIMUM EMBEDMENT DEPTH SHOWN. THE TERMINAL CONNECTOR INSERT GROUP SHALL BE SQUARE TO THE POST.
4. FOR AN APPROACH GRADE IN EXCESS OF 3%, THE TRANSITION TOP AND THE TOP OF THE BRIDGE BARRIERS SHALL FOLLOW THE APPROACH GRADE. THE HEIGHT OF THE TRANSITION TOP SHALL VARY PROVIDED THAT THE MINIMUM DIMENSIONS SHOWN ON THE CONSTRUCTION DRAWINGS ARE MET. THE BOTTOM OF THE TRANSITION BASE SHALL BE SET LEVEL WITH THE MINIMUM EMBEDMENT DEPTH SHOWN. THE TERMINAL CONNECTOR INSERT GROUP SHALL BE SLOPED TO FOLLOW THE APPROACH GRADE.
5. USE LATEST CONTRACT COMPLETION YEAR IN EFFECT WHEN THE FIRST GUARDRAIL TRANSITION IS CAST. USE THIS YEAR FOR BOTH GUARDRAIL TRANSITIONS. DATE TO BE PLACED ON S-04--008 (4BA) ON THE NORTHWEST TRANSITION AND ON S-04--011 (4B9) ON THE SOUTHEAST TRANSITION
6. ALL CONCRETE FOR THE PRECAST HIGHWAY GUARDRAIL TRANSITION SHALL BE 5000 PSI, $3\frac{1}{2}$ ", 685 HP CEMENT CONCRETE.
7. LIFTING DEVICES (NOT SHOWN), INCLUDING THEIR NUMBER AND LOCATION, SHALL BE DESIGNED AND DETAILED BY THE PRECASTER. THEY SHALL BE GALVANIZED AND SHALL BE PLACED AND RECESSED IN POCKETS TO PROVIDE $\frac{1}{2}$ " CLEAR COVER TO THE FACE OF THE TRANSITION CONCRETE. THESE DEVICES SHALL BE CLEARLY SHOWN ON THE SHOP DRAWINGS ALONG WITH ALL SUPPORTING CALCULATIONS AND/OR CATALOG CUTS. ONCE THE PRECAST

*	4B9 4BA
---	------------


DATE	ISSUED FOR CONSTRUCTION
THIS SHEET IS APPROVED FOR CONSTRUCTION BY MASSDOT AUTHORIZED SIGNATORY:	
STATE BRIDGE ENGINEER	
USE ONLY PRINTS OF LATEST DATE	

SHEET 13 OF 31 SHEETS BRIDGE NO. S-04-011 & S-04-008 (*)

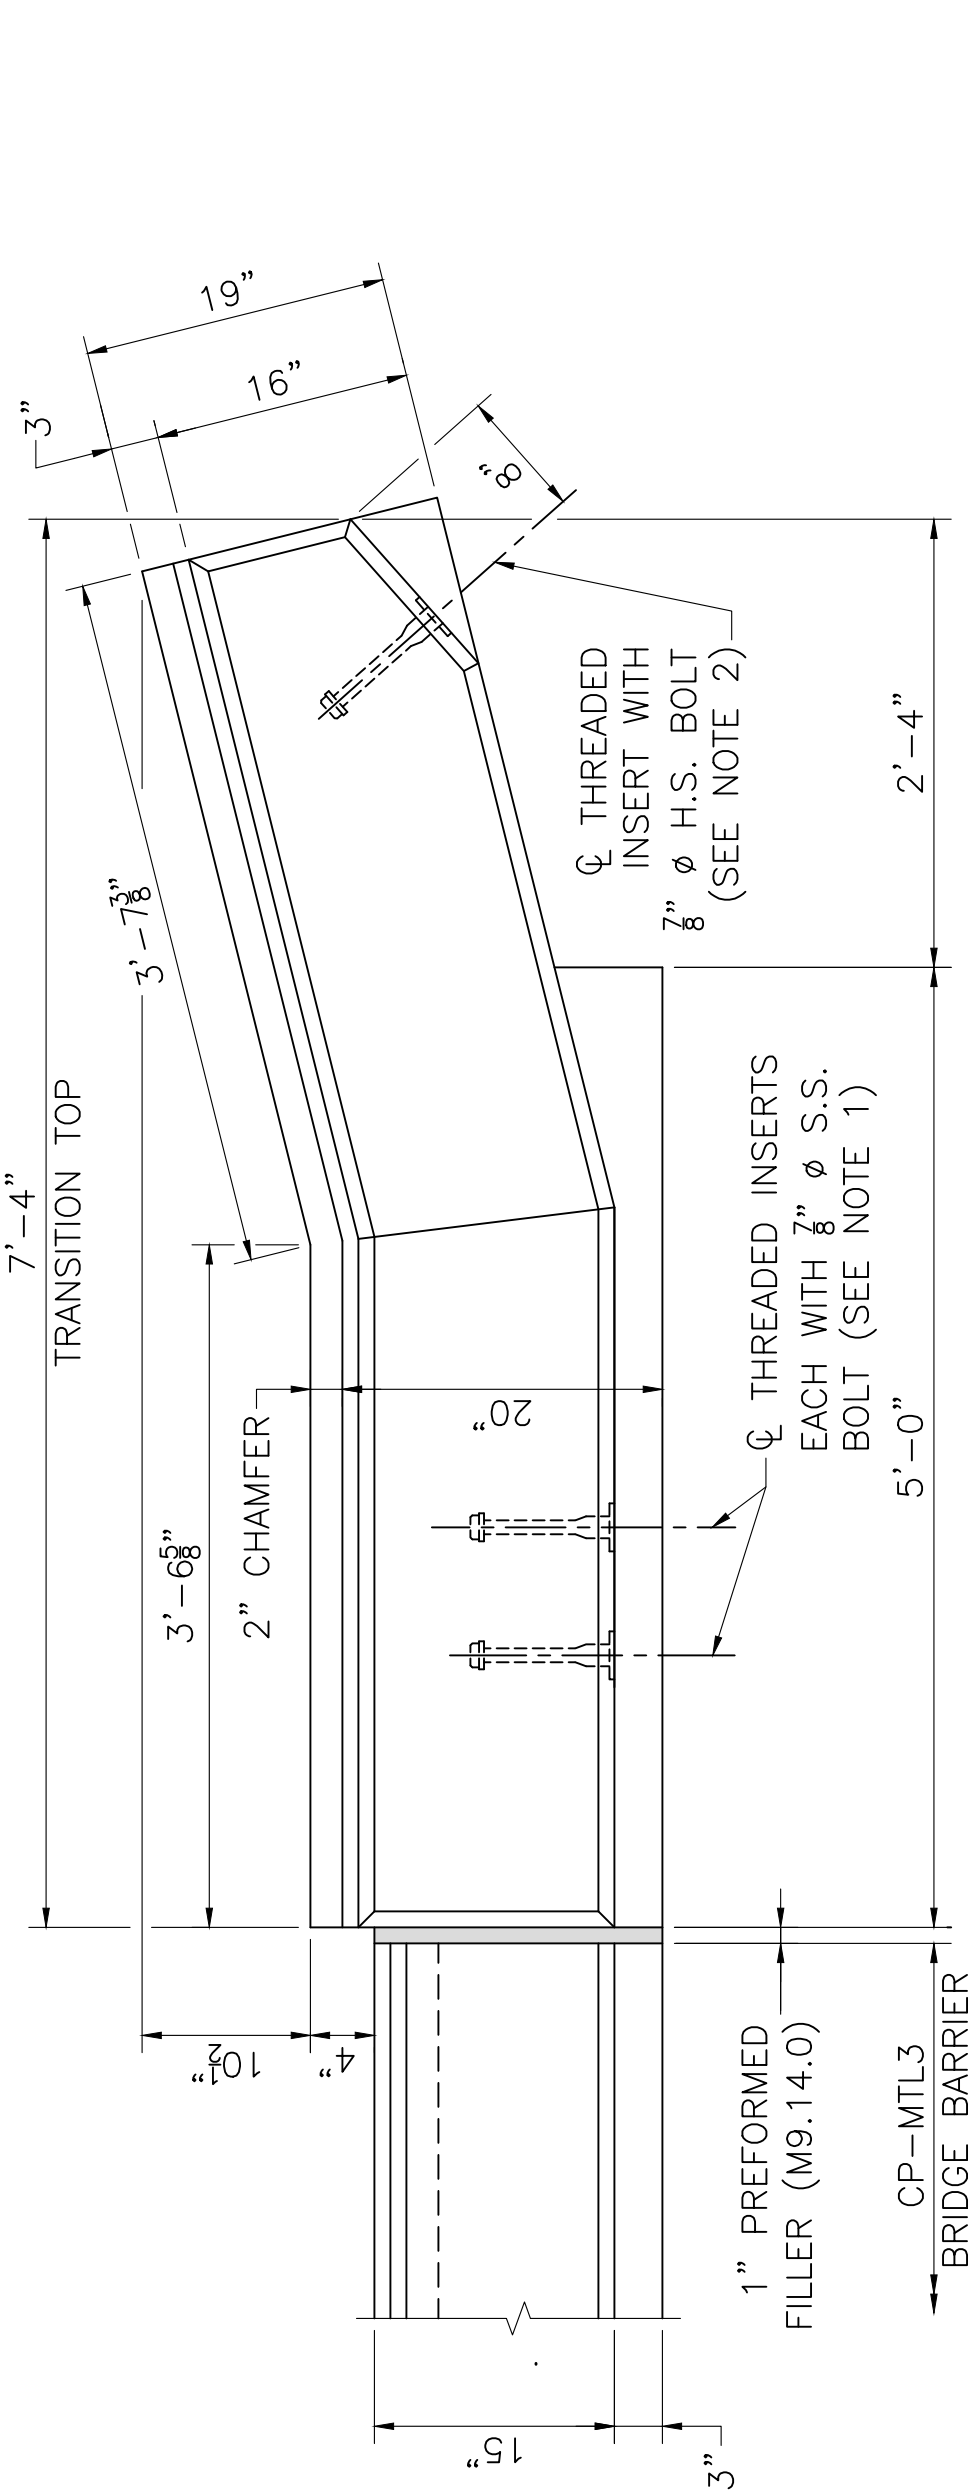


PLAN AT SAFETY CURB

SCALE: 1" = 1'-0"

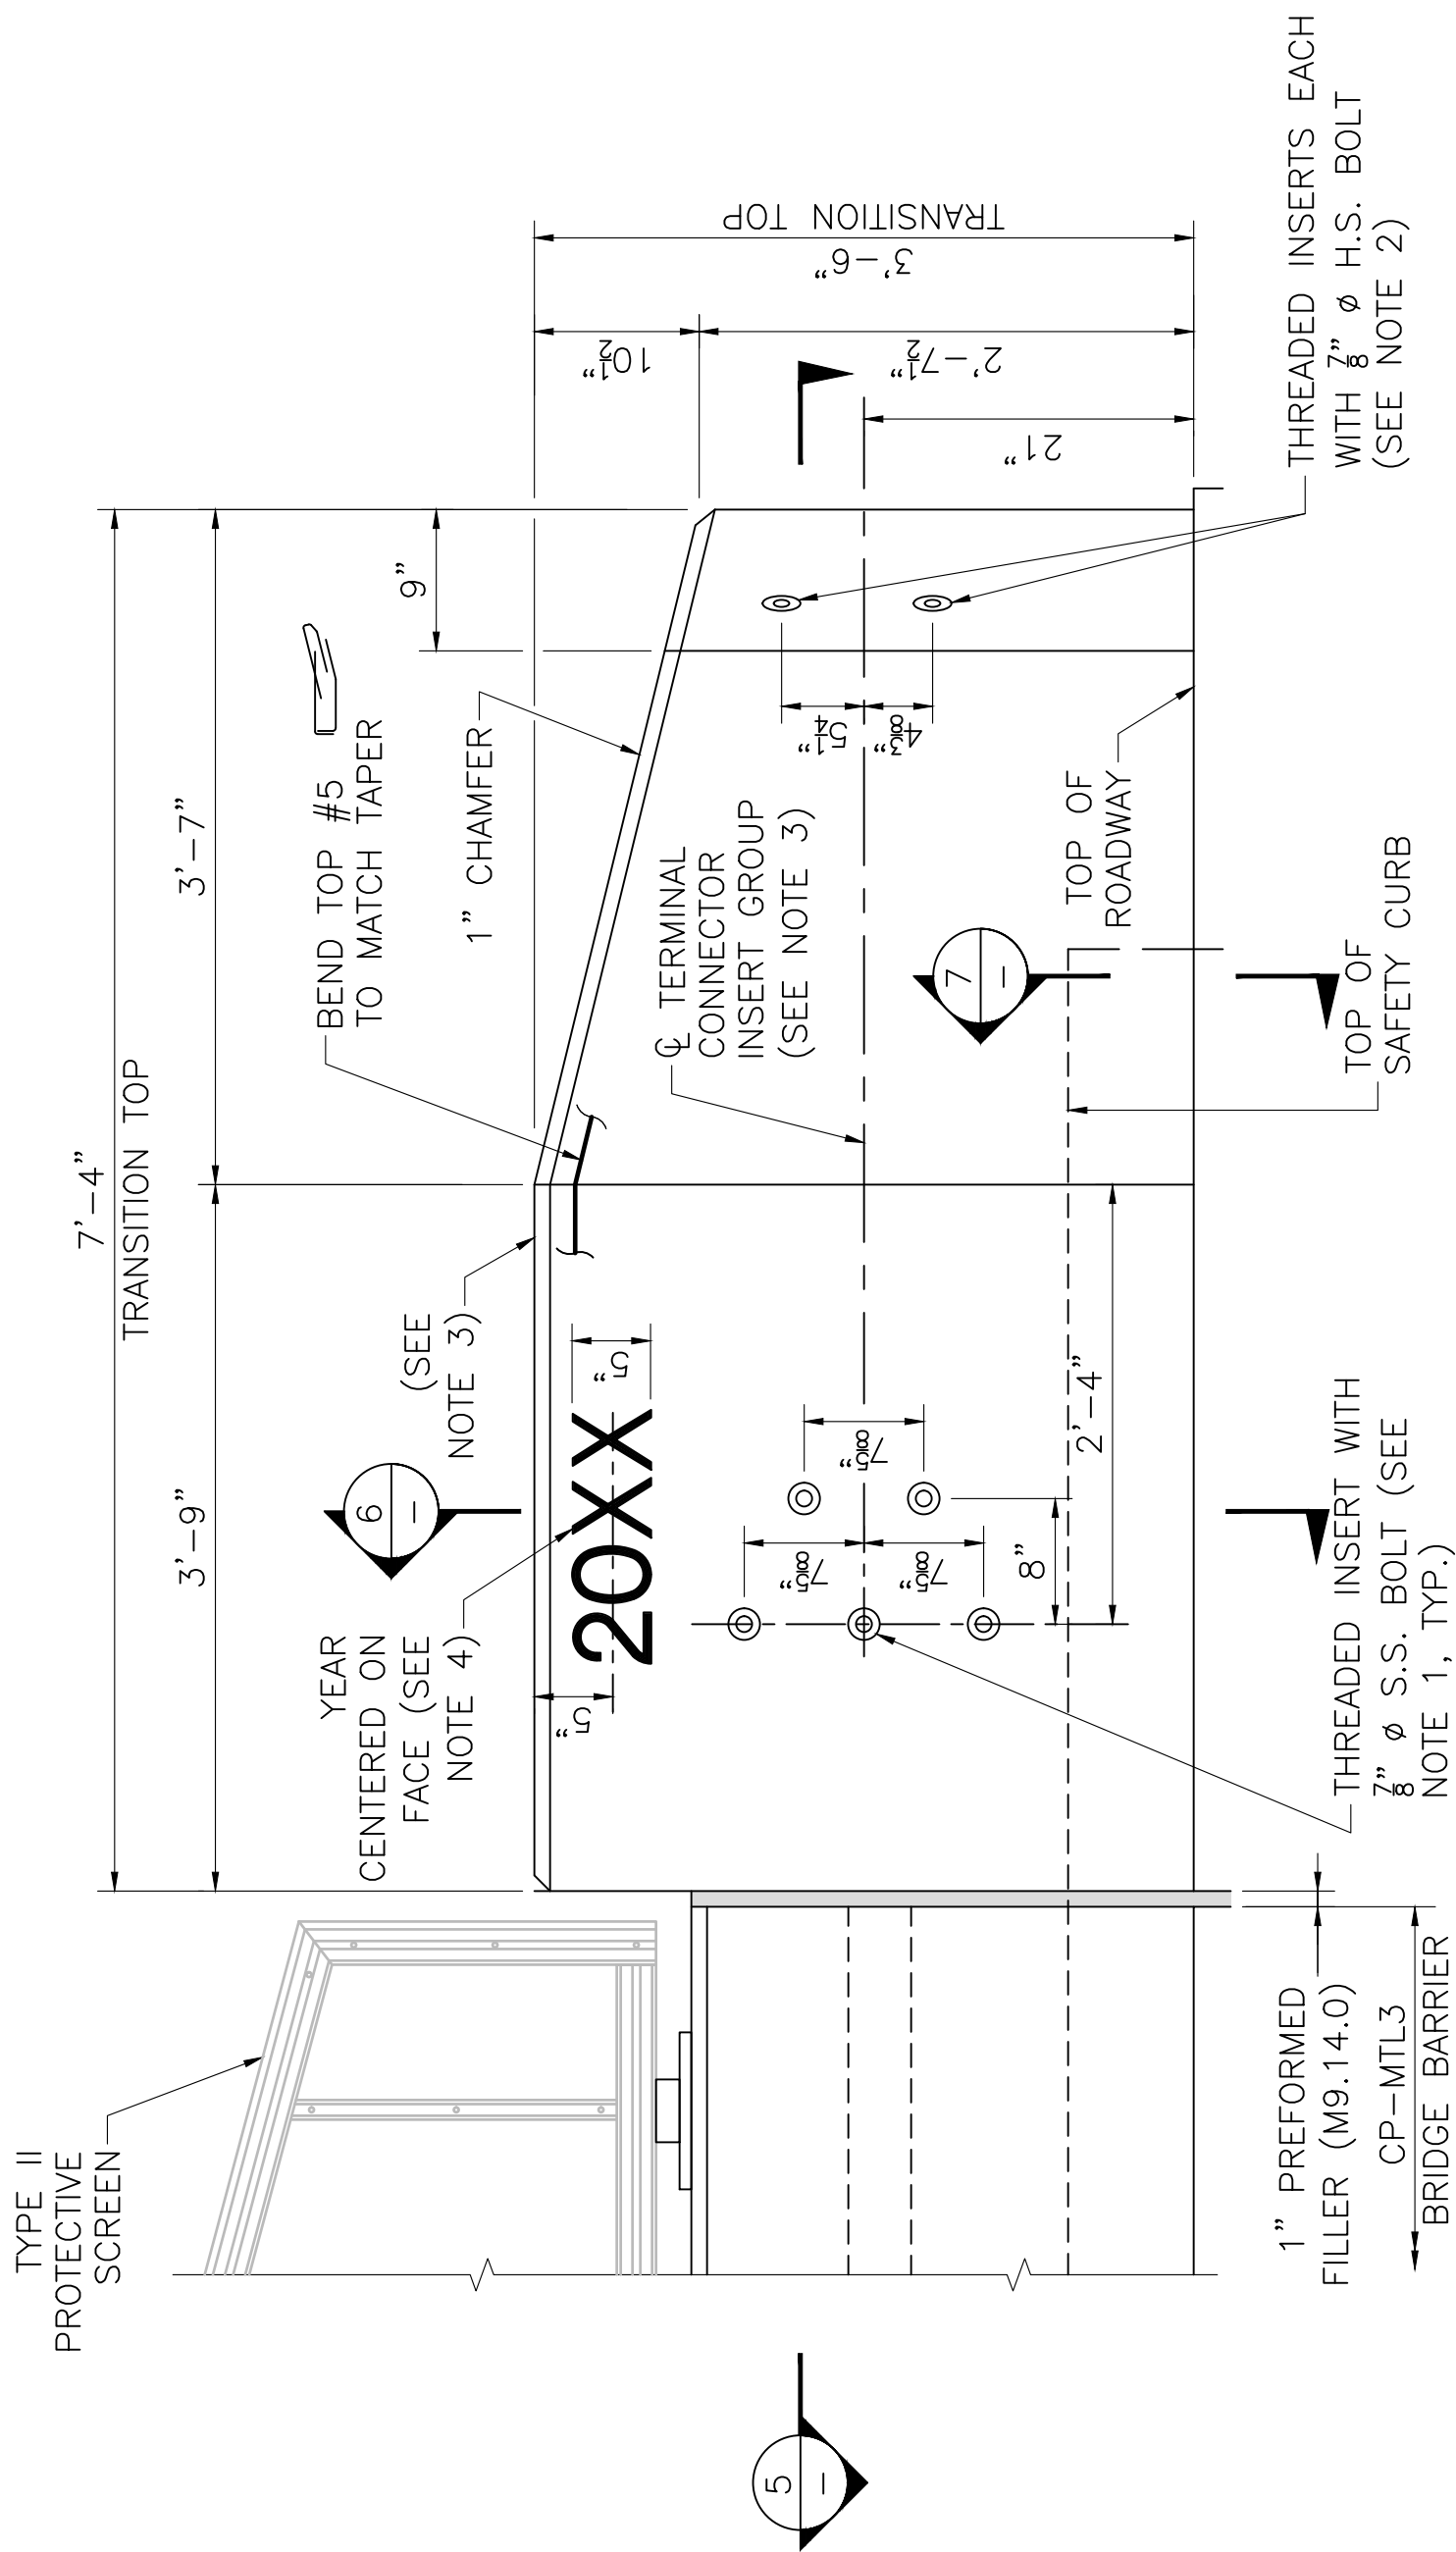

ELEVATION AT SAFETY WALK

SCALE: 1" = 1'-0"

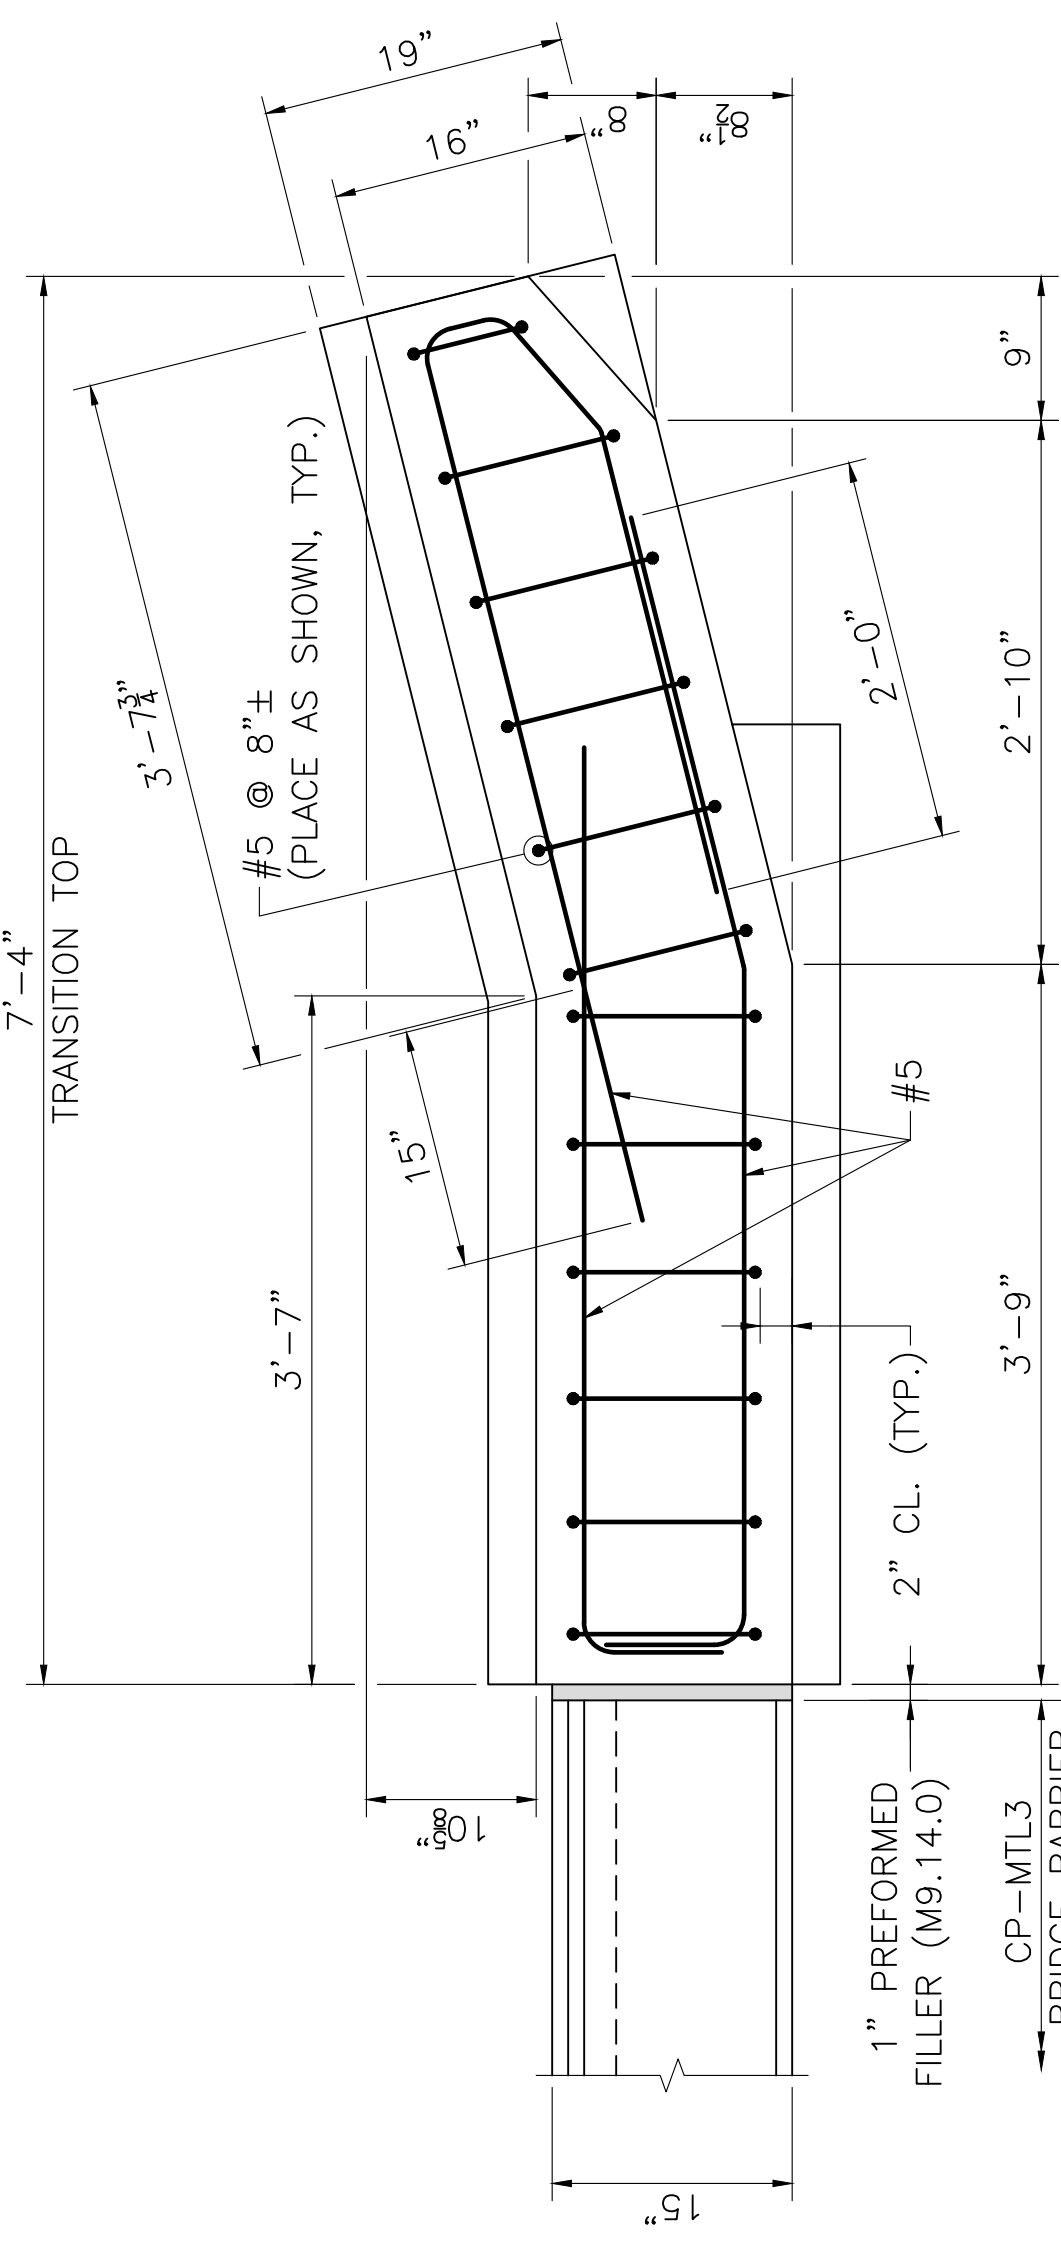

SECTION 5


SCALE: 1" = 1'-0"

SANDWICH CHASE ROAD			
STATE	FED AID PROJ. NO.	SHEET NO.	TOTAL SHEETS
MA	-	15	31
PROJECT FILE NO.		613200	

TYPE II PROTECTIVE SCREEN (2 OF 2)


COVER PLATE NOTES:

- COVER PLATES MAY BE CONTINUOUS OVER A RAIL EXPANSION JOINT SPLICE. COVER PLATES SHALL BE FIELD CUT AS REQUIRED TO CLEAR THE EXPANSION JOINT. SEE DETAIL AT EXPANSION JOINT.
- FIELD DRILL $\frac{5}{16}$ " ϕ HOLE 1" FROM THE FIELD CUT END OF A COVER PLATE. UNLESS THERE IS AN EXISTING HOLE WITHIN 6" FROM THE COVER PLATE END.
- FIELD PAINT THE FIELD CUT ENDS OF THE COVER PLATES TO MATCH THE ANODIZED COLOR.

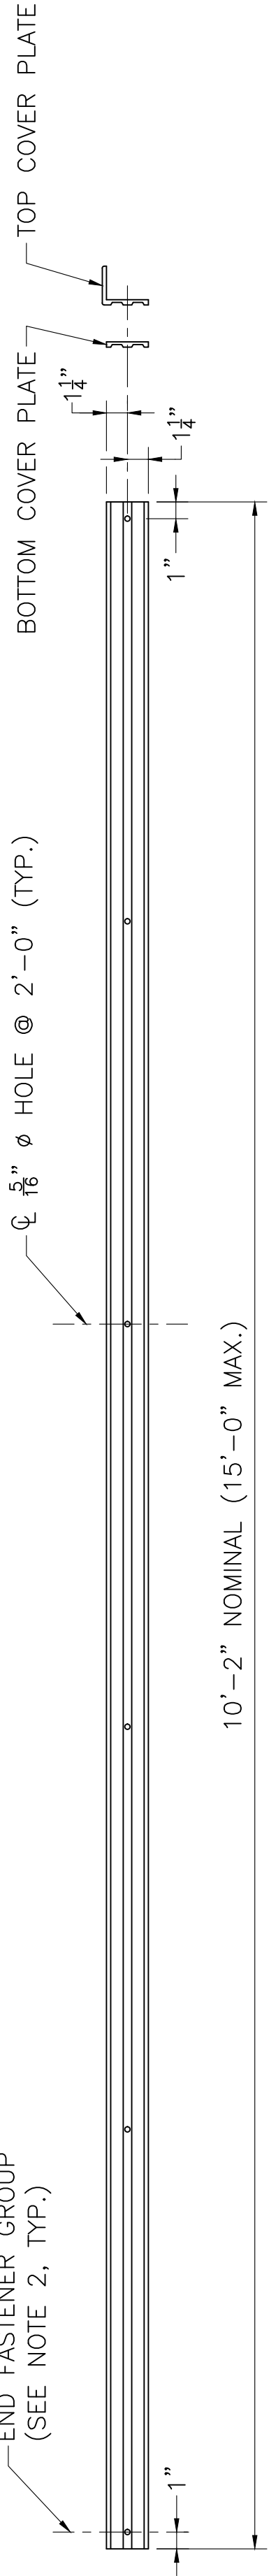

TOP AND BOTTOM COVER PLATE

SCALE: 1 1/2" = 1'-0"

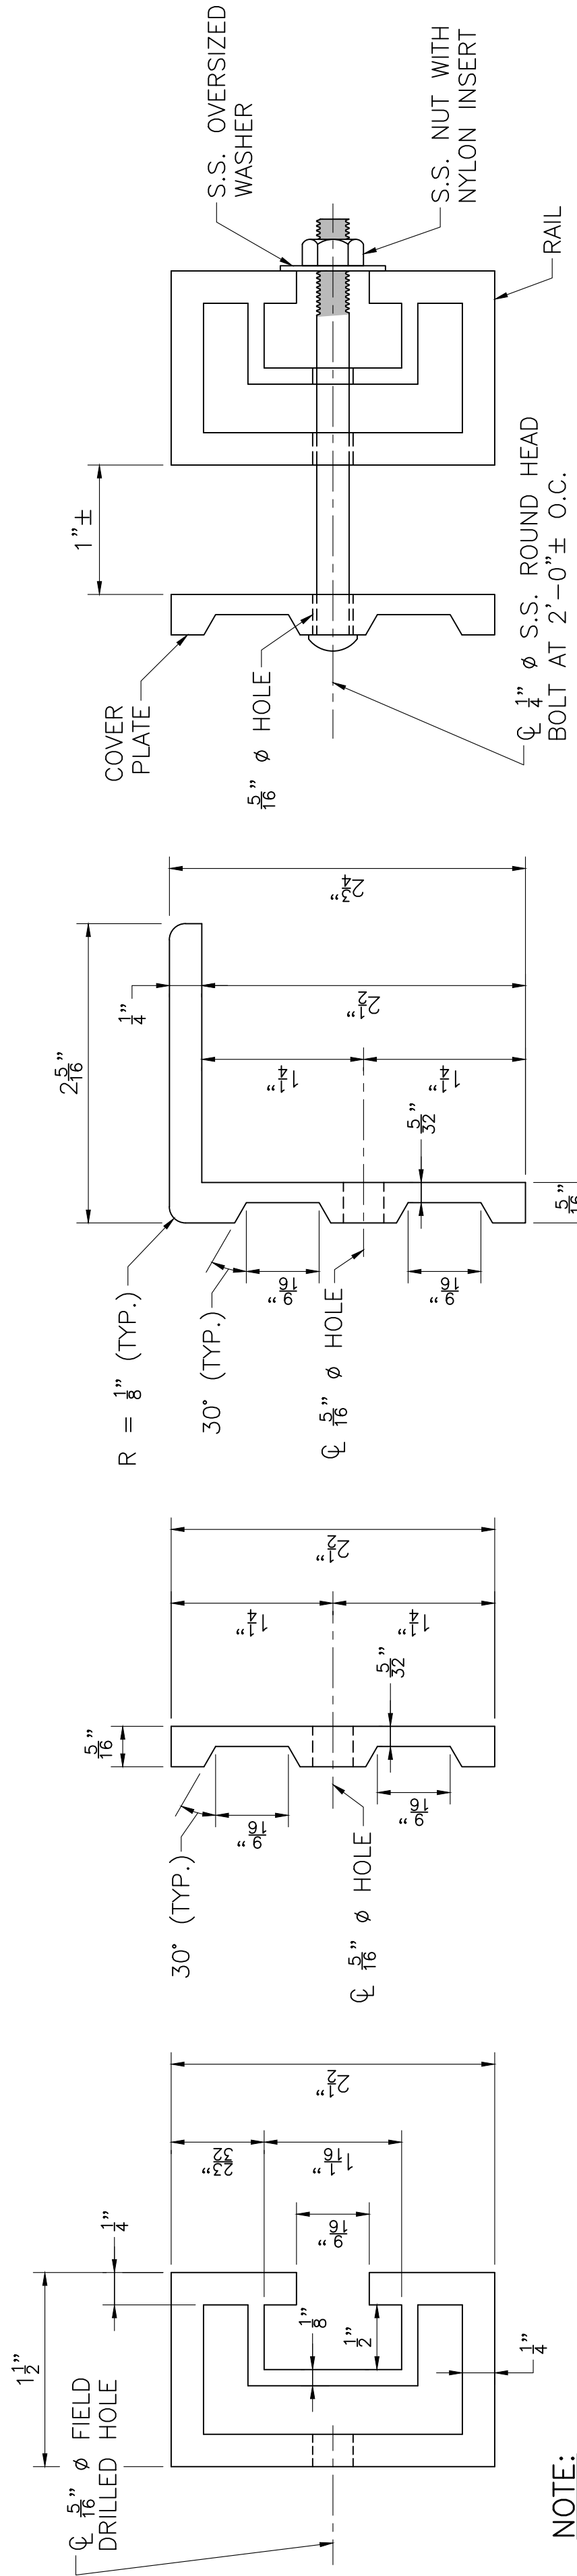

NOTE:
BOLTS SHALL BE TYPE 304 WITH A DRIVE HEAD TO BE COLORED TO MATCH ANODIZING.

TOP COVER PLATE EXTRUSION

SCALE: 1'-0" = 1'-0"

BOTTOM COVER PLATE EXTRUSION



SCALE: 1'-0" = 1'-0"

RAIL EXTRUSION

SCALE: 1'-0" = 1'-0"


RAIL AND COVER PLATE DETAIL

SCALE: 1'-0" = 1'-0"

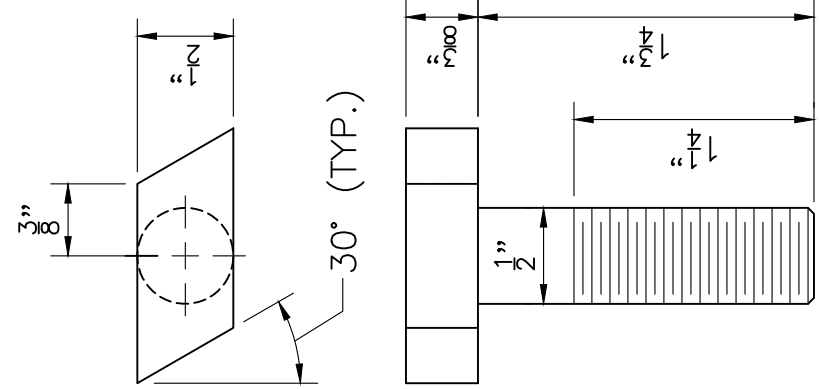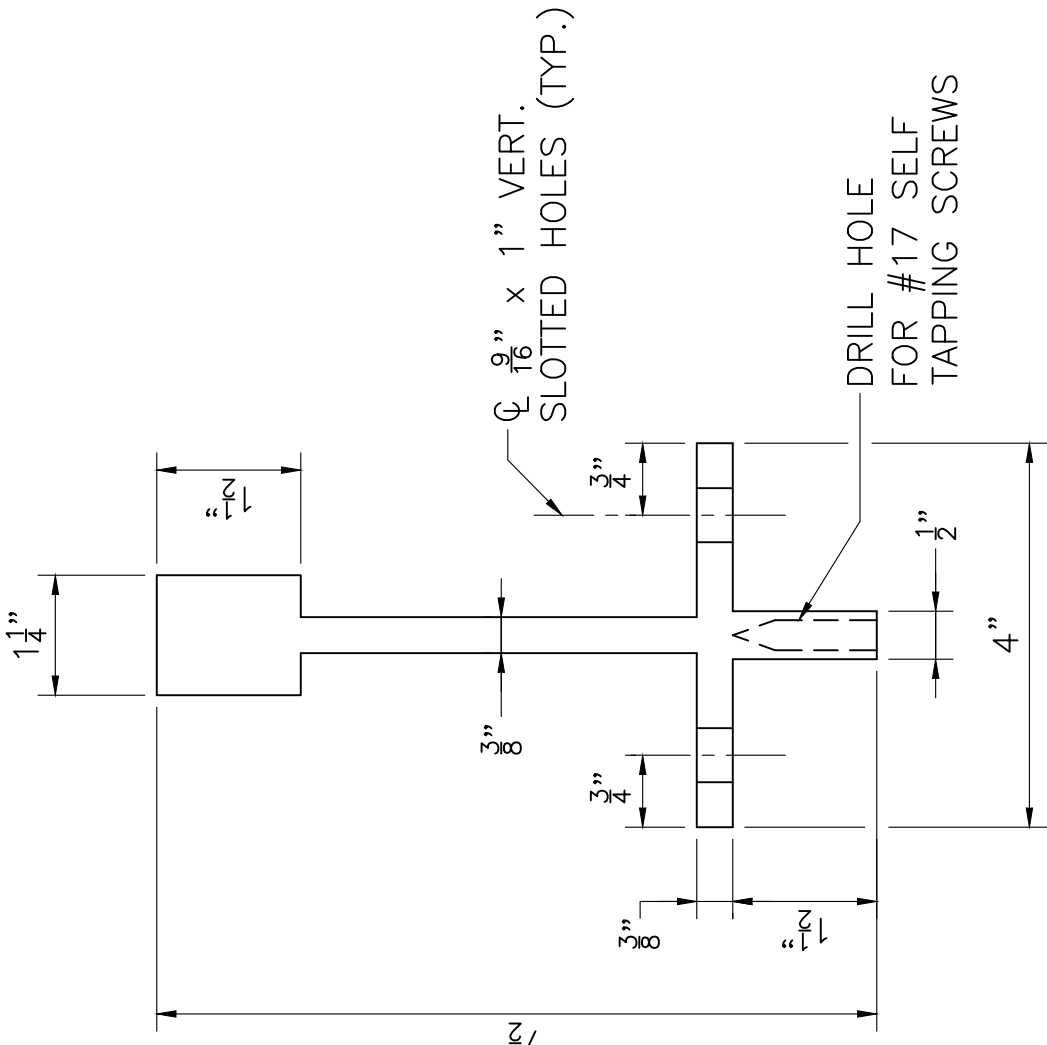


TEE BOLT

SCALE: 1'-0" = 1'-0"

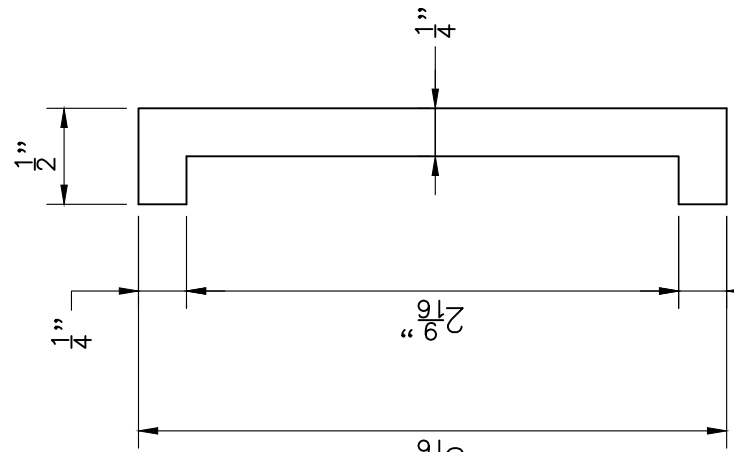

SPLICE PLATE EXTRUSION

SCALE: 1'-0" = 1'-0"


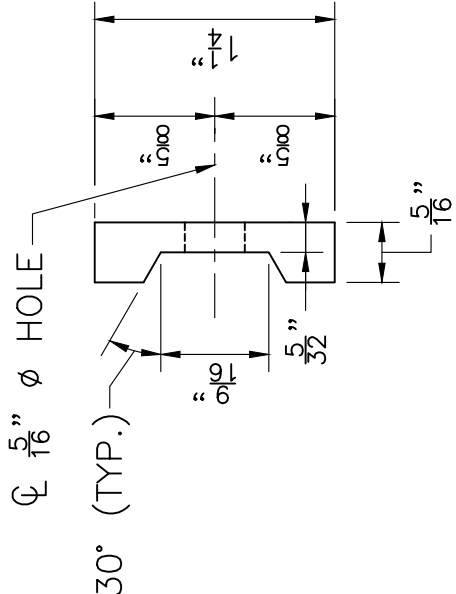


POST COVER PLATE EXTRUSION

SCALE: 1'-0" = 1'-0"

POST EXTRUSION

SCALE: 1'-0" = 1'-0"

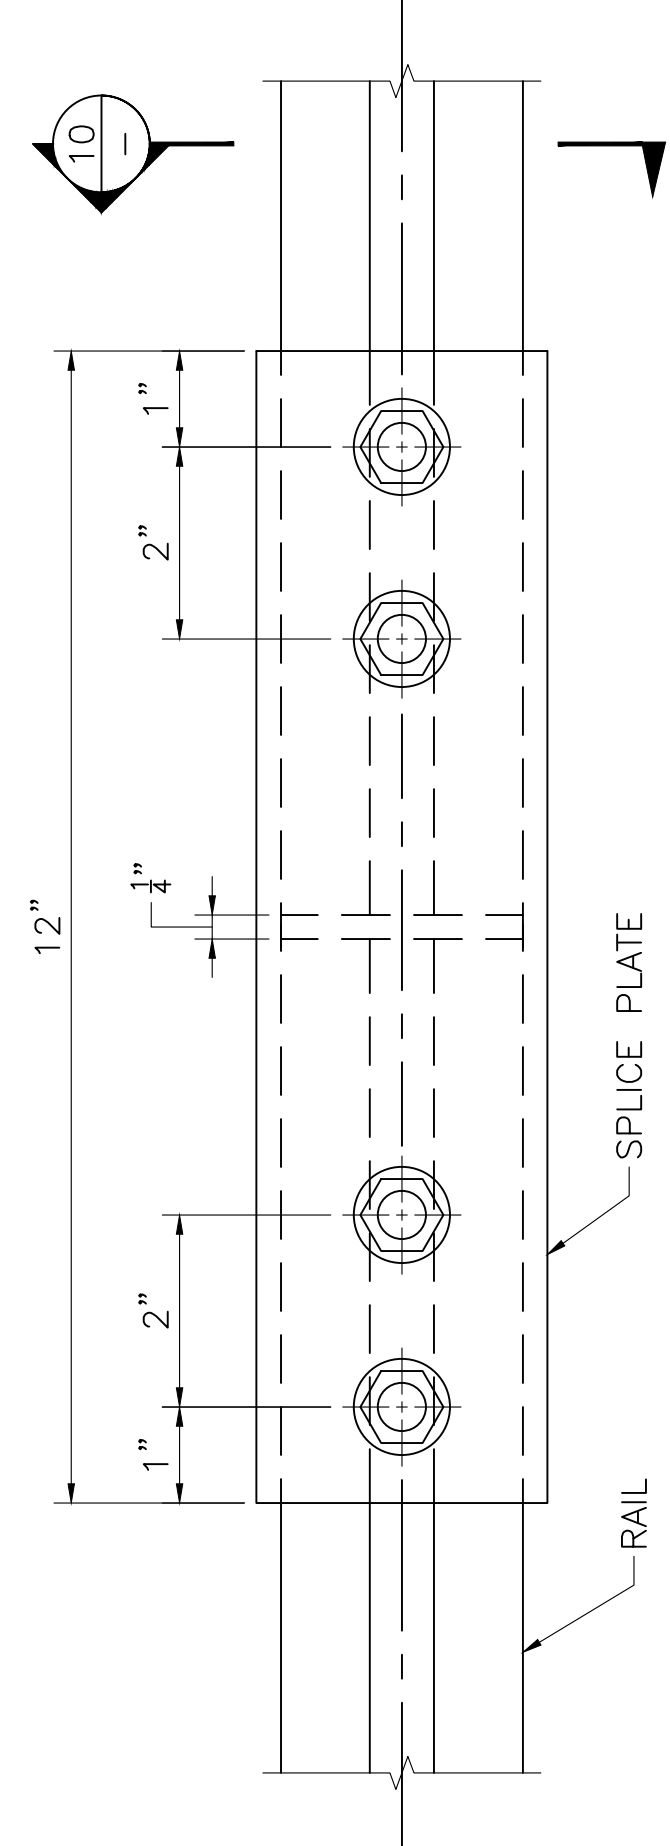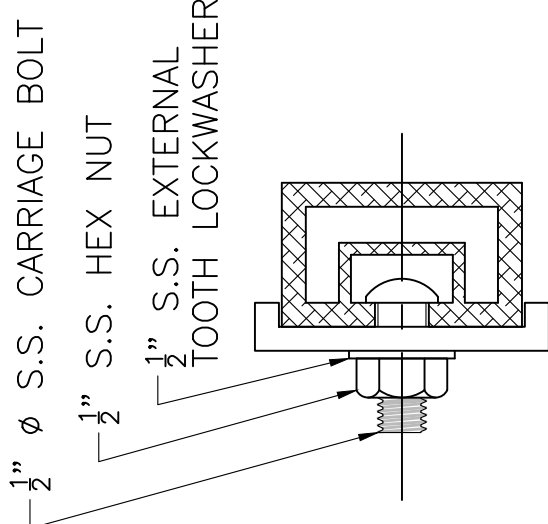

DETAIL AT RAIL SPLICE JOINT

SCALE: 6" = 1'-0"

SECTION 10


SCALE: 1'-0" = 1'-0"

NOTES:

- WELDING OF TOP COVER PLATE AND RAILS OF NON-TAPERED END IS SIMILAR.
- WELDS AND MITERING TYPICAL FOR ALL ANGLED CORNERS.
- WELD TYPICAL FOR TOP AND BOTTOM END CORNERS OF RAIL. INTERRUPT WELD AT SLOT IN BACK OF RAIL.

TAPERED END DETAILS

SCALE: 1 1/2" = 1'-0"

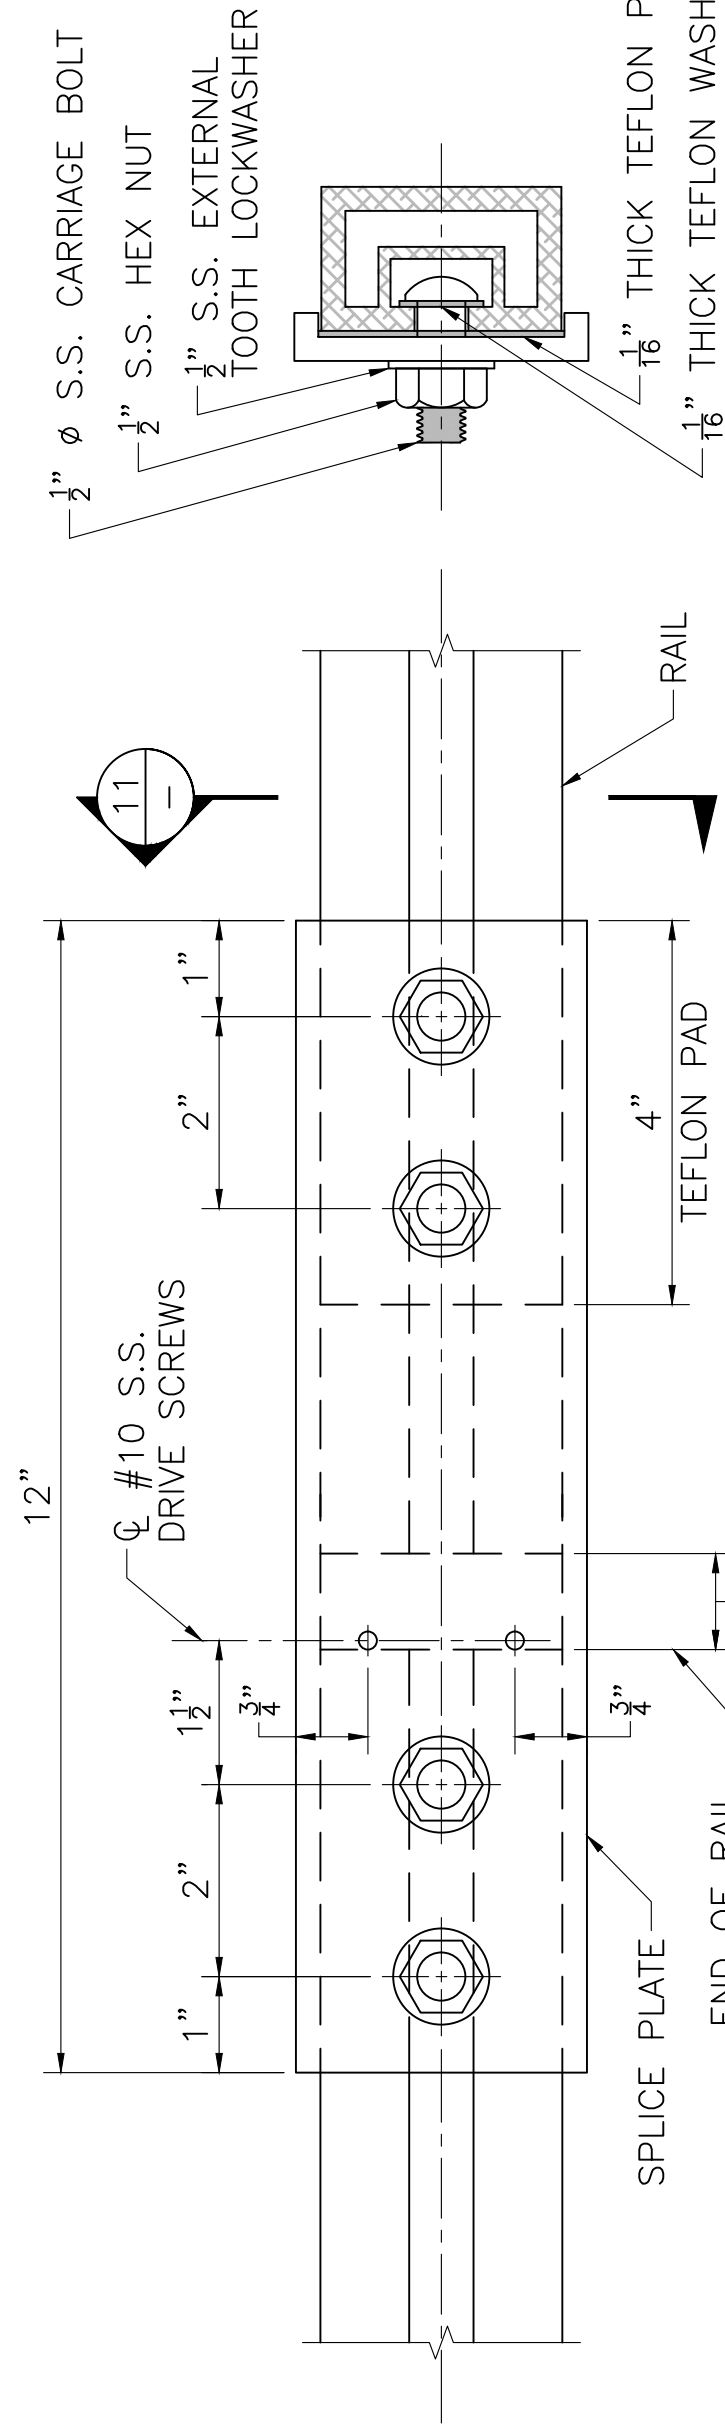

DETAIL AT EXPANSION JOINT

SCALE: 6" = 1'-0"

SECTION 11


SCALE: 6" = 1'-0"

DATE	ISSUED FOR CONSTRUCTION
THIS SHEET IS APPROVED FOR CONSTRUCTION BY MASSDOT AUTHORIZED SIGNATORY:	DESCRIPTION
USE ONLY PRINTS OF LATEST DATE	

*
4B9
4BA

NOTES:

- FOR USE IF REINFORCING BARS ARE EXPOSED DURING EXCAVATION.
- IF THERE IS LESS THAN 1½" CONCRETE COVER, THEN THE CONTRACTOR SHALL BUILD OUT THE FORM TO ENSURE A MINIMUM OF 1½" COVER IS PROVIDED.

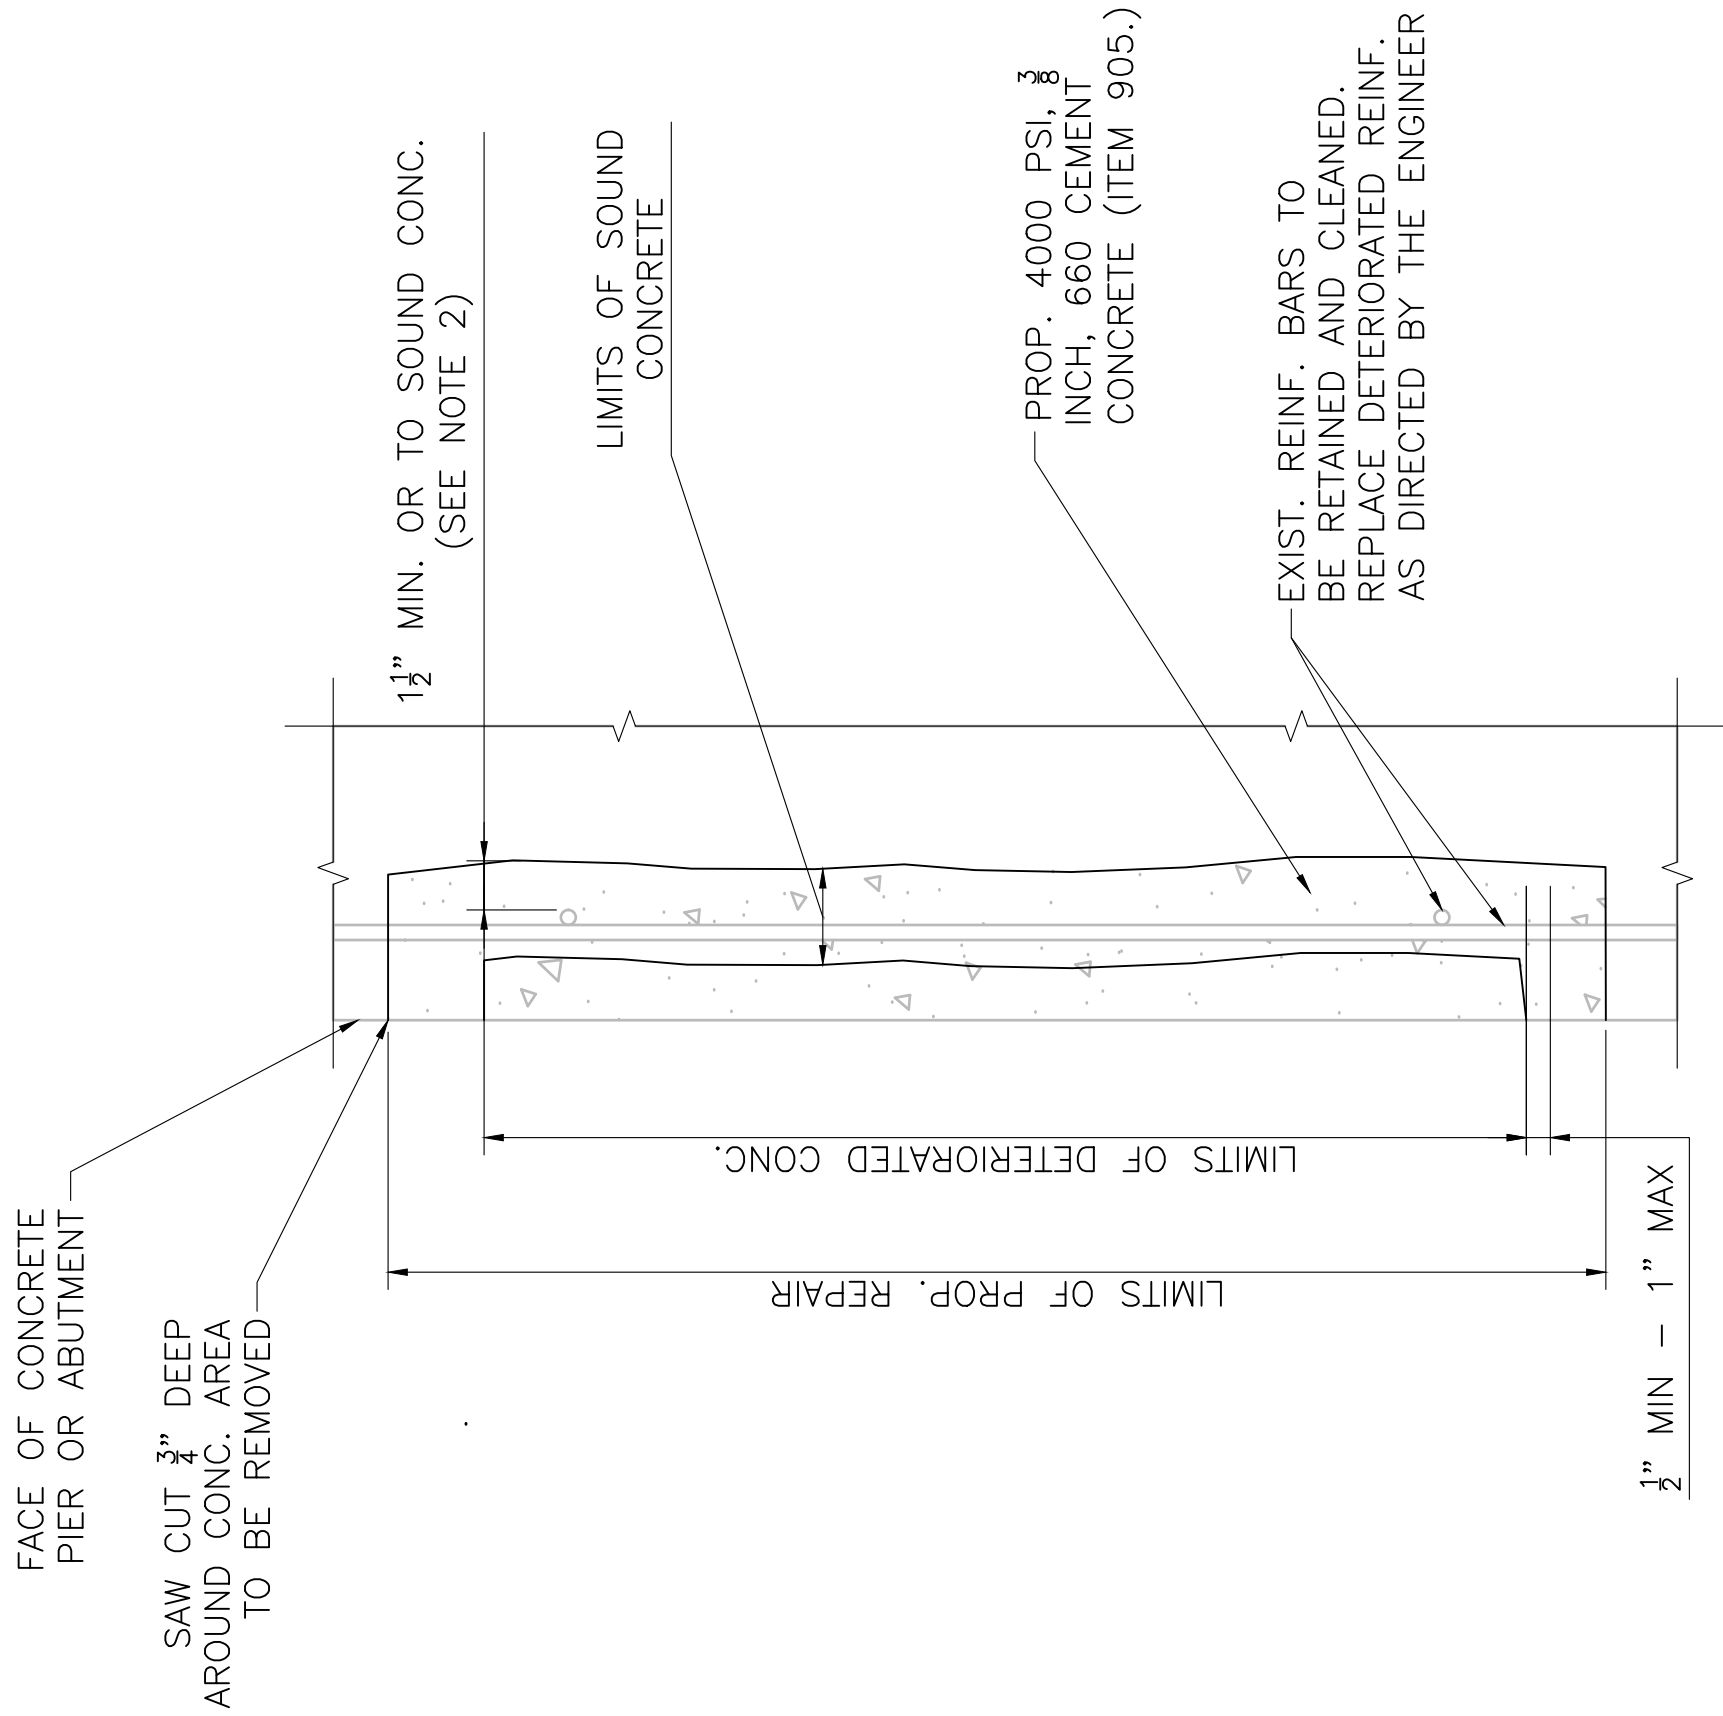

SUBSTRUCTURE REPAIR DETAIL

NOT TO SCALE

EXCAVATION AND SURFACE REPAIR NOTES

- THE CONTRACTOR SHALL EXERCISE CARE WHEN REMOVING CONCRETE AROUND REINFORCEMENT TO ONLY REMOVE THE DETERIORATED CONCRETE AND TO LIMIT THE SOUND CONCRETE REMOVED TO THE MINIMUM NECESSARY TO EFFECT A GOOD REPAIR.
- EXTENT, LOCATION, AND REPAIR TYPE OF ALL CONCRETE REPAIRS TO BE FIELD VERIFIED AND APPROVED BY THE ENGINEER AFTER CONTRACTOR HAS SOUNDED AND MARKED OUT ALL REPAIR AREAS. REPAIR CONFIGURATIONS SHOULD BE KEPT AS SIMPLE AS POSSIBLE, PREFERABLY WITH SQUARE CORNERS.
- SAW CUT ALONG NEAT LINES AROUND REPAIR AREA PRIOR TO CONCRETE EXCAVATION. USE SAW CUT DEPTH OF ¾" OR LESS AS REQUIRED TO AVOID CUTTING REINFORCING STEEL (REFER TO SPECIAL PROVISIONS).
- REMOVE DETERIORATED AND DELAMINATED CONCRETE. UNDERCUT EXPOSED REINFORCING STEEL TO PROVIDE MINIMUM CLEARANCE OF 1" BEYOND SURFACE REINFORCEMENT, REMOVE ADDITIONAL CONCRETE AS REQUIRED TO PROVIDE MINIMUM REQUIRED THICKNESS OF REPAIR MATERIAL.
- IF REINFORCING STEEL IS EXPOSED, CLEAN BY MECHANICAL MEANS AND HIGH PRESSURE WASHING WITH WATER THAT CONTAINS NO DETERGENTS OR BOND INHIBITING CHEMICALS. WHERE ACTIVE CORROSION HAS OCCURRED THAT WOULD INHIBIT BONDING, ABRASIVE BLAST CLEAN STEEL TO SSPC-SP5 BEFORE PLACING NEW CONCRETE.
- MISSING OR DETERIORATED REINFORCING STEEL SHALL BE REPLACED AS DIRECTED BY THE ENGINEER. AFTER PATCH REMOVALS AND EDGE PREPARATIONS ARE COMPLETE, REMOVE BOND INHIBITING MATERIALS (DIRT, GREASE, LOOSELY BONDED AGGREGATE) BY ABRASIVE BLASTING (SP5) OR HIGH PRESSURE WATER BLASTING WITH WATER THAT CONTAINS NO DETERGENTS OR BOND INHIBITING CHEMICALS. CHECK THE CONCRETE SURFACES AFTER CLEANING TO ENSURE THAT SURFACE IS FREE FROM ADDITIONAL LOOSE AGGREGATE OR THAT ADDITIONAL DELAMINATIONS ARE NOT PRESENT.
- THOROUGHLY PRE-WET CONCRETE REPAIR AREA FOR 24 HOURS PRIOR TO REPAIR CONCRETE PLACEMENT. SUBSTRATE SHALL BE SATURATED SURFACE DRY (SSD) WITH NO STANDING WATER AT TIME OF REPAIR CONCRETE PLACEMENT.
- PLACEMENT AND SUBSEQUENT CURING SHALL BE IN ACCORDANCE WITH THE MANUFACTURER'S RECOMMENDATIONS AND THE SPECIAL PROVISIONS.
- ALL SURFACES SHALL BE RUBBED TO PRODUCE A SMOOTH FINISH TO MATCH EXISTING SURFACES.


SANDWICH CHASE ROAD

STATE	FED AID PROJ. NO.	SHEET NO.	TOTAL SHEETS
MA	-	16	31
PROJECT FILE NO. 613200		613200	

SUBSTRUCTURE REPAIR DETAIL AND DRAINAGE

GUTTER INLET NOTES:

- BRIDGE MAY BE USED BETWEEN TOP COURSE AND FRAME FOR GRADE ADJUSTMENT.
- A CASCADE GRADE IS TO BE USED.
- FOR DESCRIPTION, MATERIALS AND CONSTRUCTION METHODS, SEE STANDARD SPECIFICATIONS.
- INVERT TO BE CONSTRUCTED OF BRICK AS SHOWN IN DETAILS FOR BRICK GUTTER INLET OR 4000 PSI CEMENT CONCRETE MASONRY (SEE MASSDOT SPECIFICATIONS FOR DESIGN REQUIREMENTS) (IF HANDMIXED SEE STANDARD SPECIFICATIONS)
- FRAME AND HOOK LOCK CASCADE GRADE – FLOW FROM RIGHT ASSEMBLY TO BE USED ON EAST SIDE OF BRIDGE


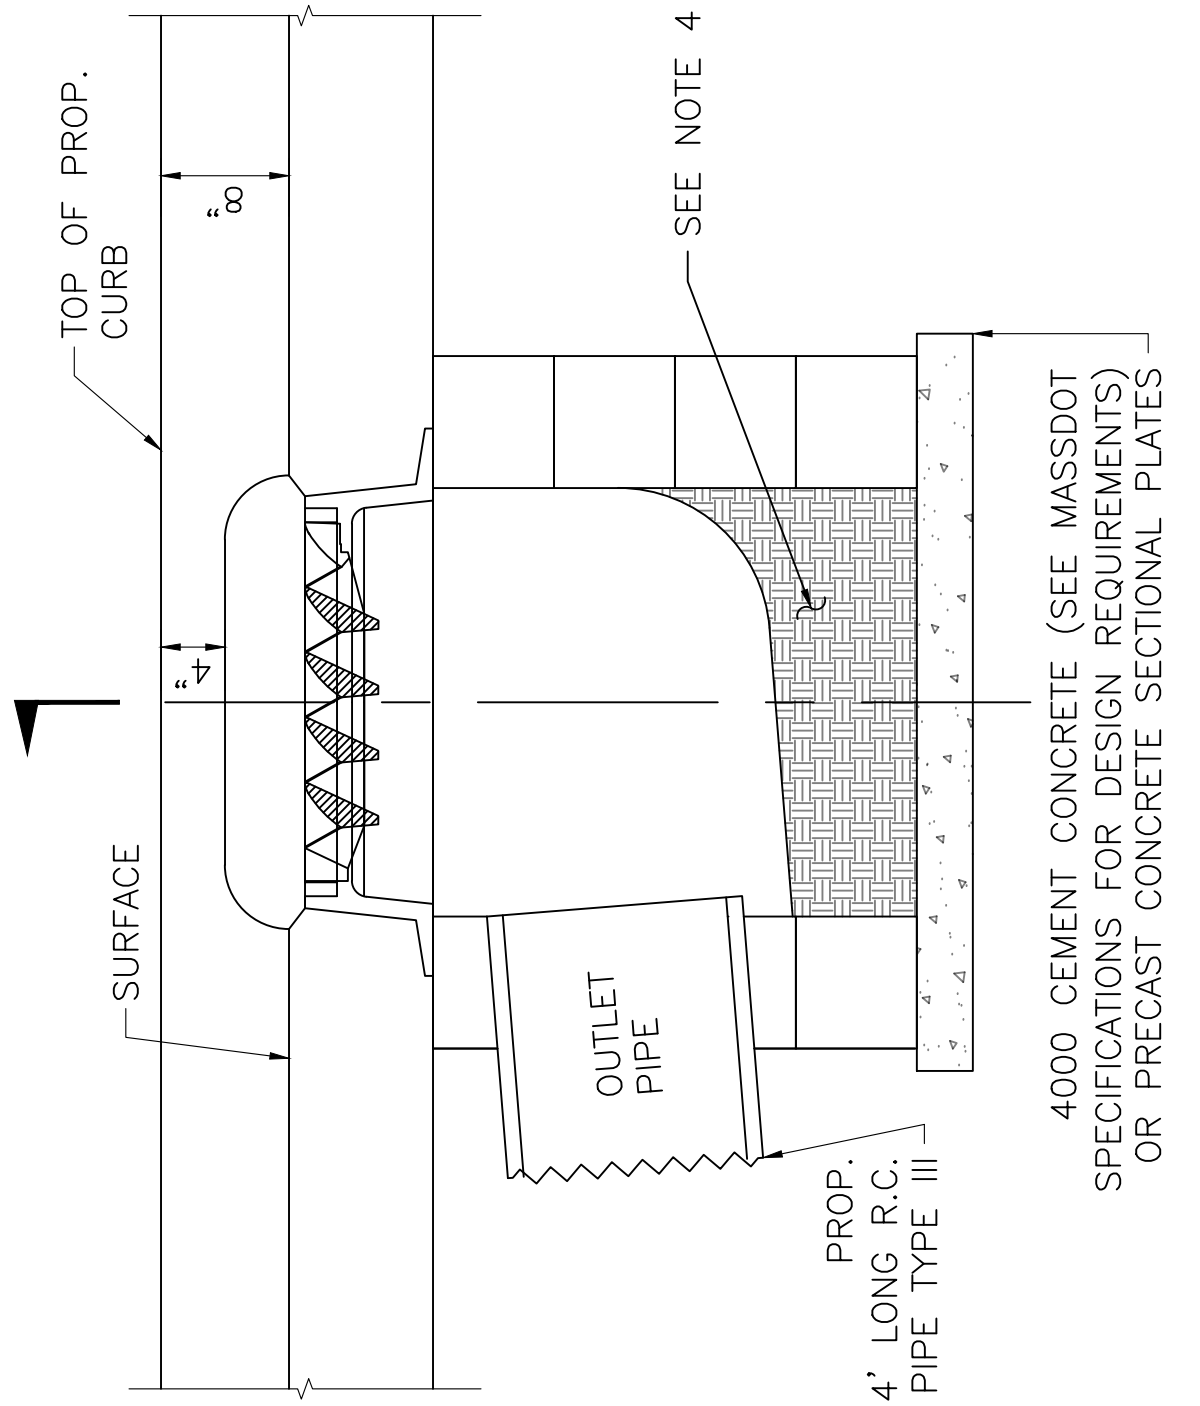


GUTTER INLET FRONT ELEVATION – SECTION A

SCALE: 1" = 1'-0"


GUTTER INLET TOP PLAN

SCALE: 1" = 1'-0"

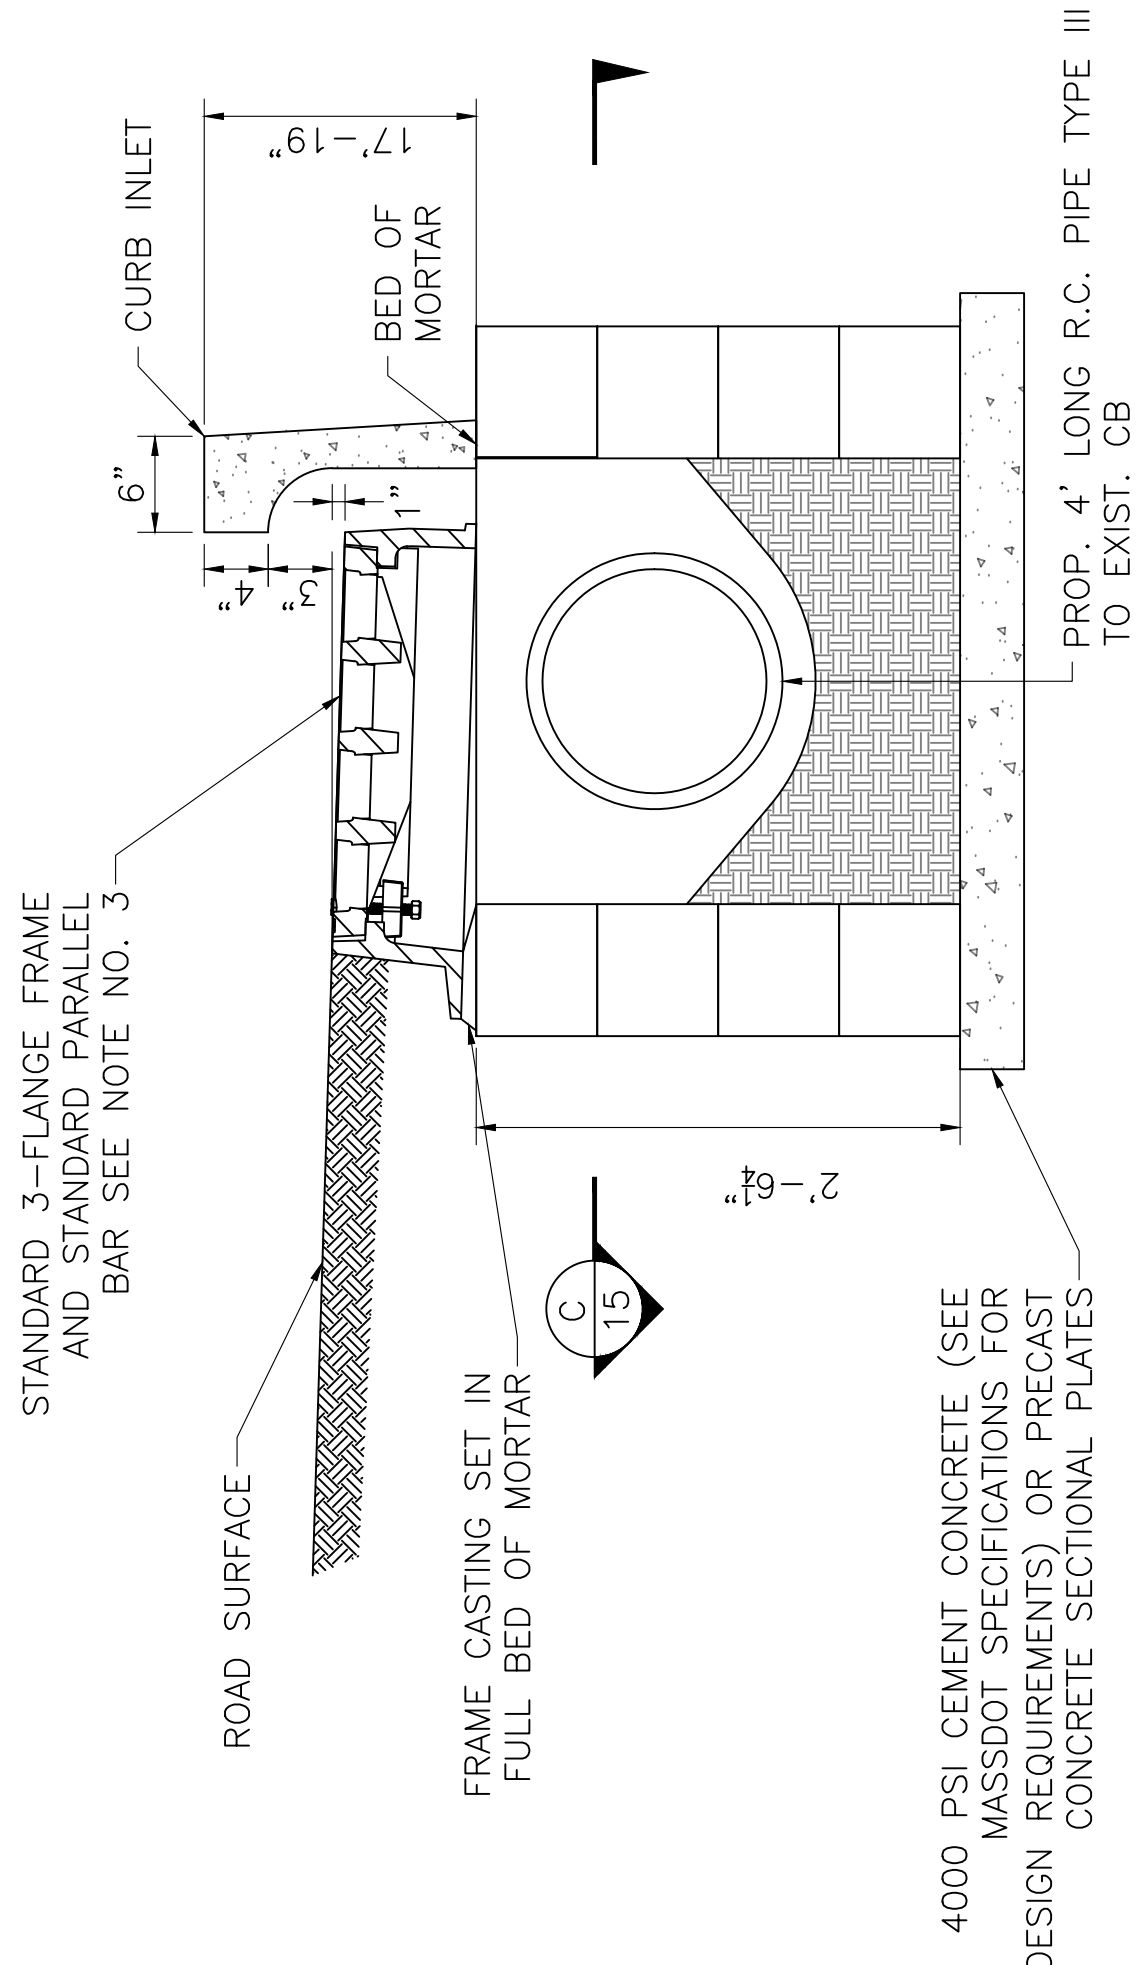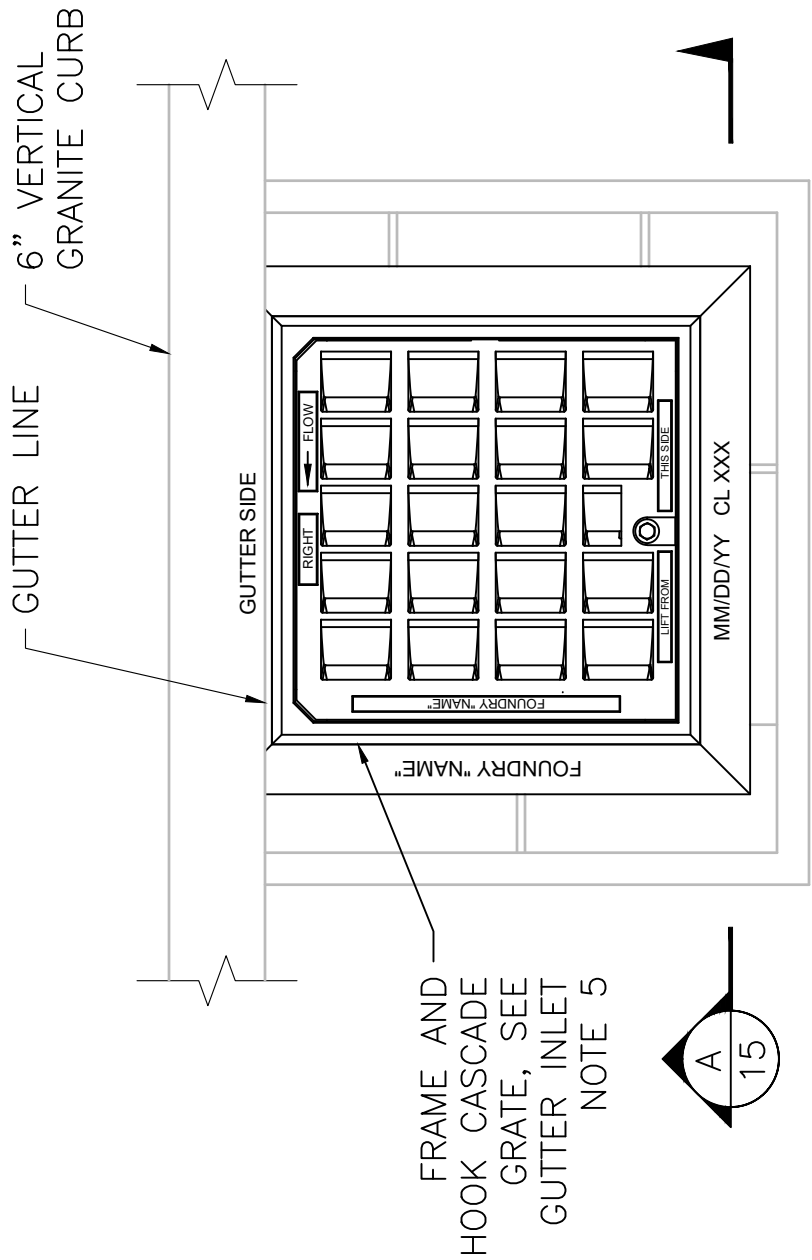

GUTTER INLET BASE ELEVATION – SECTION B

SCALE: 1" = 1'-0"

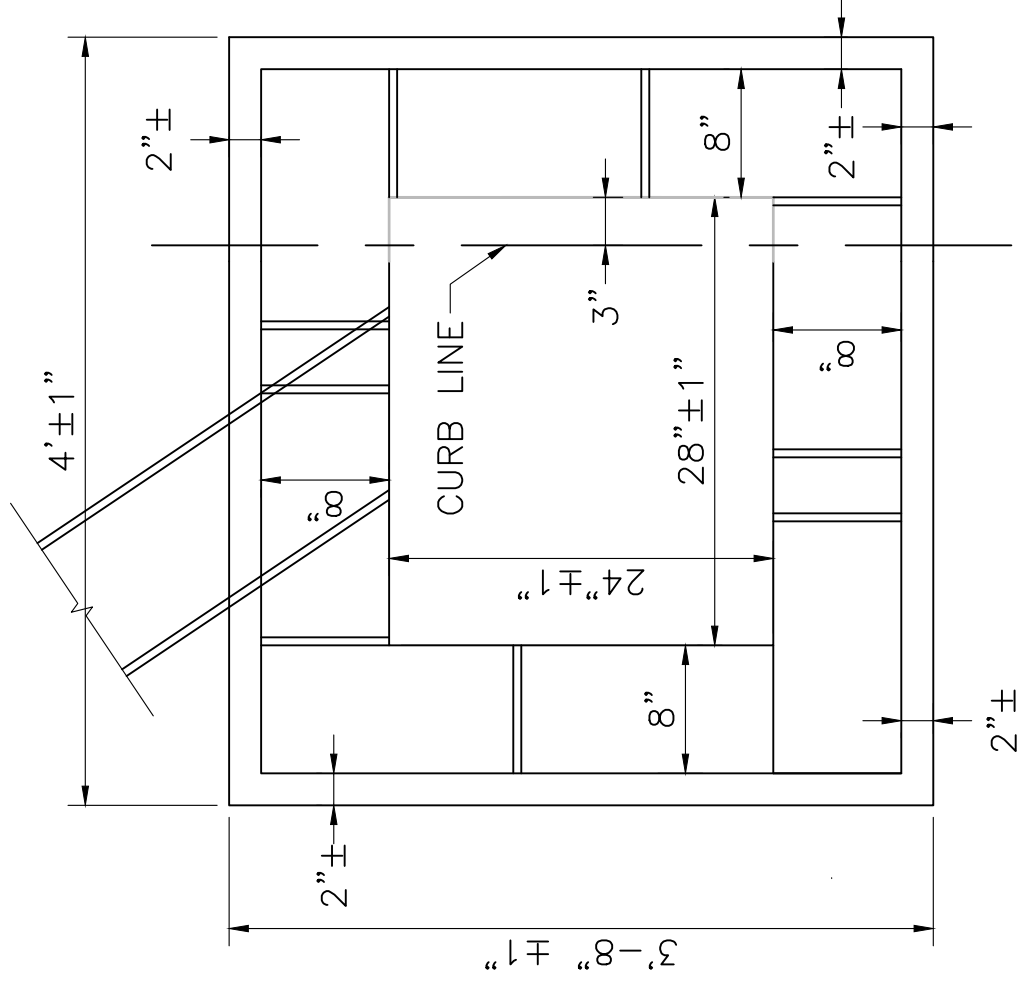

GUTTER INLET BASE PLAN – SECTION C

SCALE: 1" = 1'-0"


*
4B9
4BA

DATE	ISSUED FOR CONSTRUCTION
THIS SHEET IS APPROVED FOR CONSTRUCTION BY MASSDOT AUTHORIZED SIGNATORY: STATE BRIDGE ENGINEER	
USE ONLY PRINTS OF LATEST DATE	

SANDWICH
CHASE ROAD

STATE	FED AID PROJ. NO.	SHEET NO.	TOTAL SHEETS
MA	-	17	31
PROJECT FILE NO. 613200		613200	

STRIPING MILL & PAVE LIMITS A

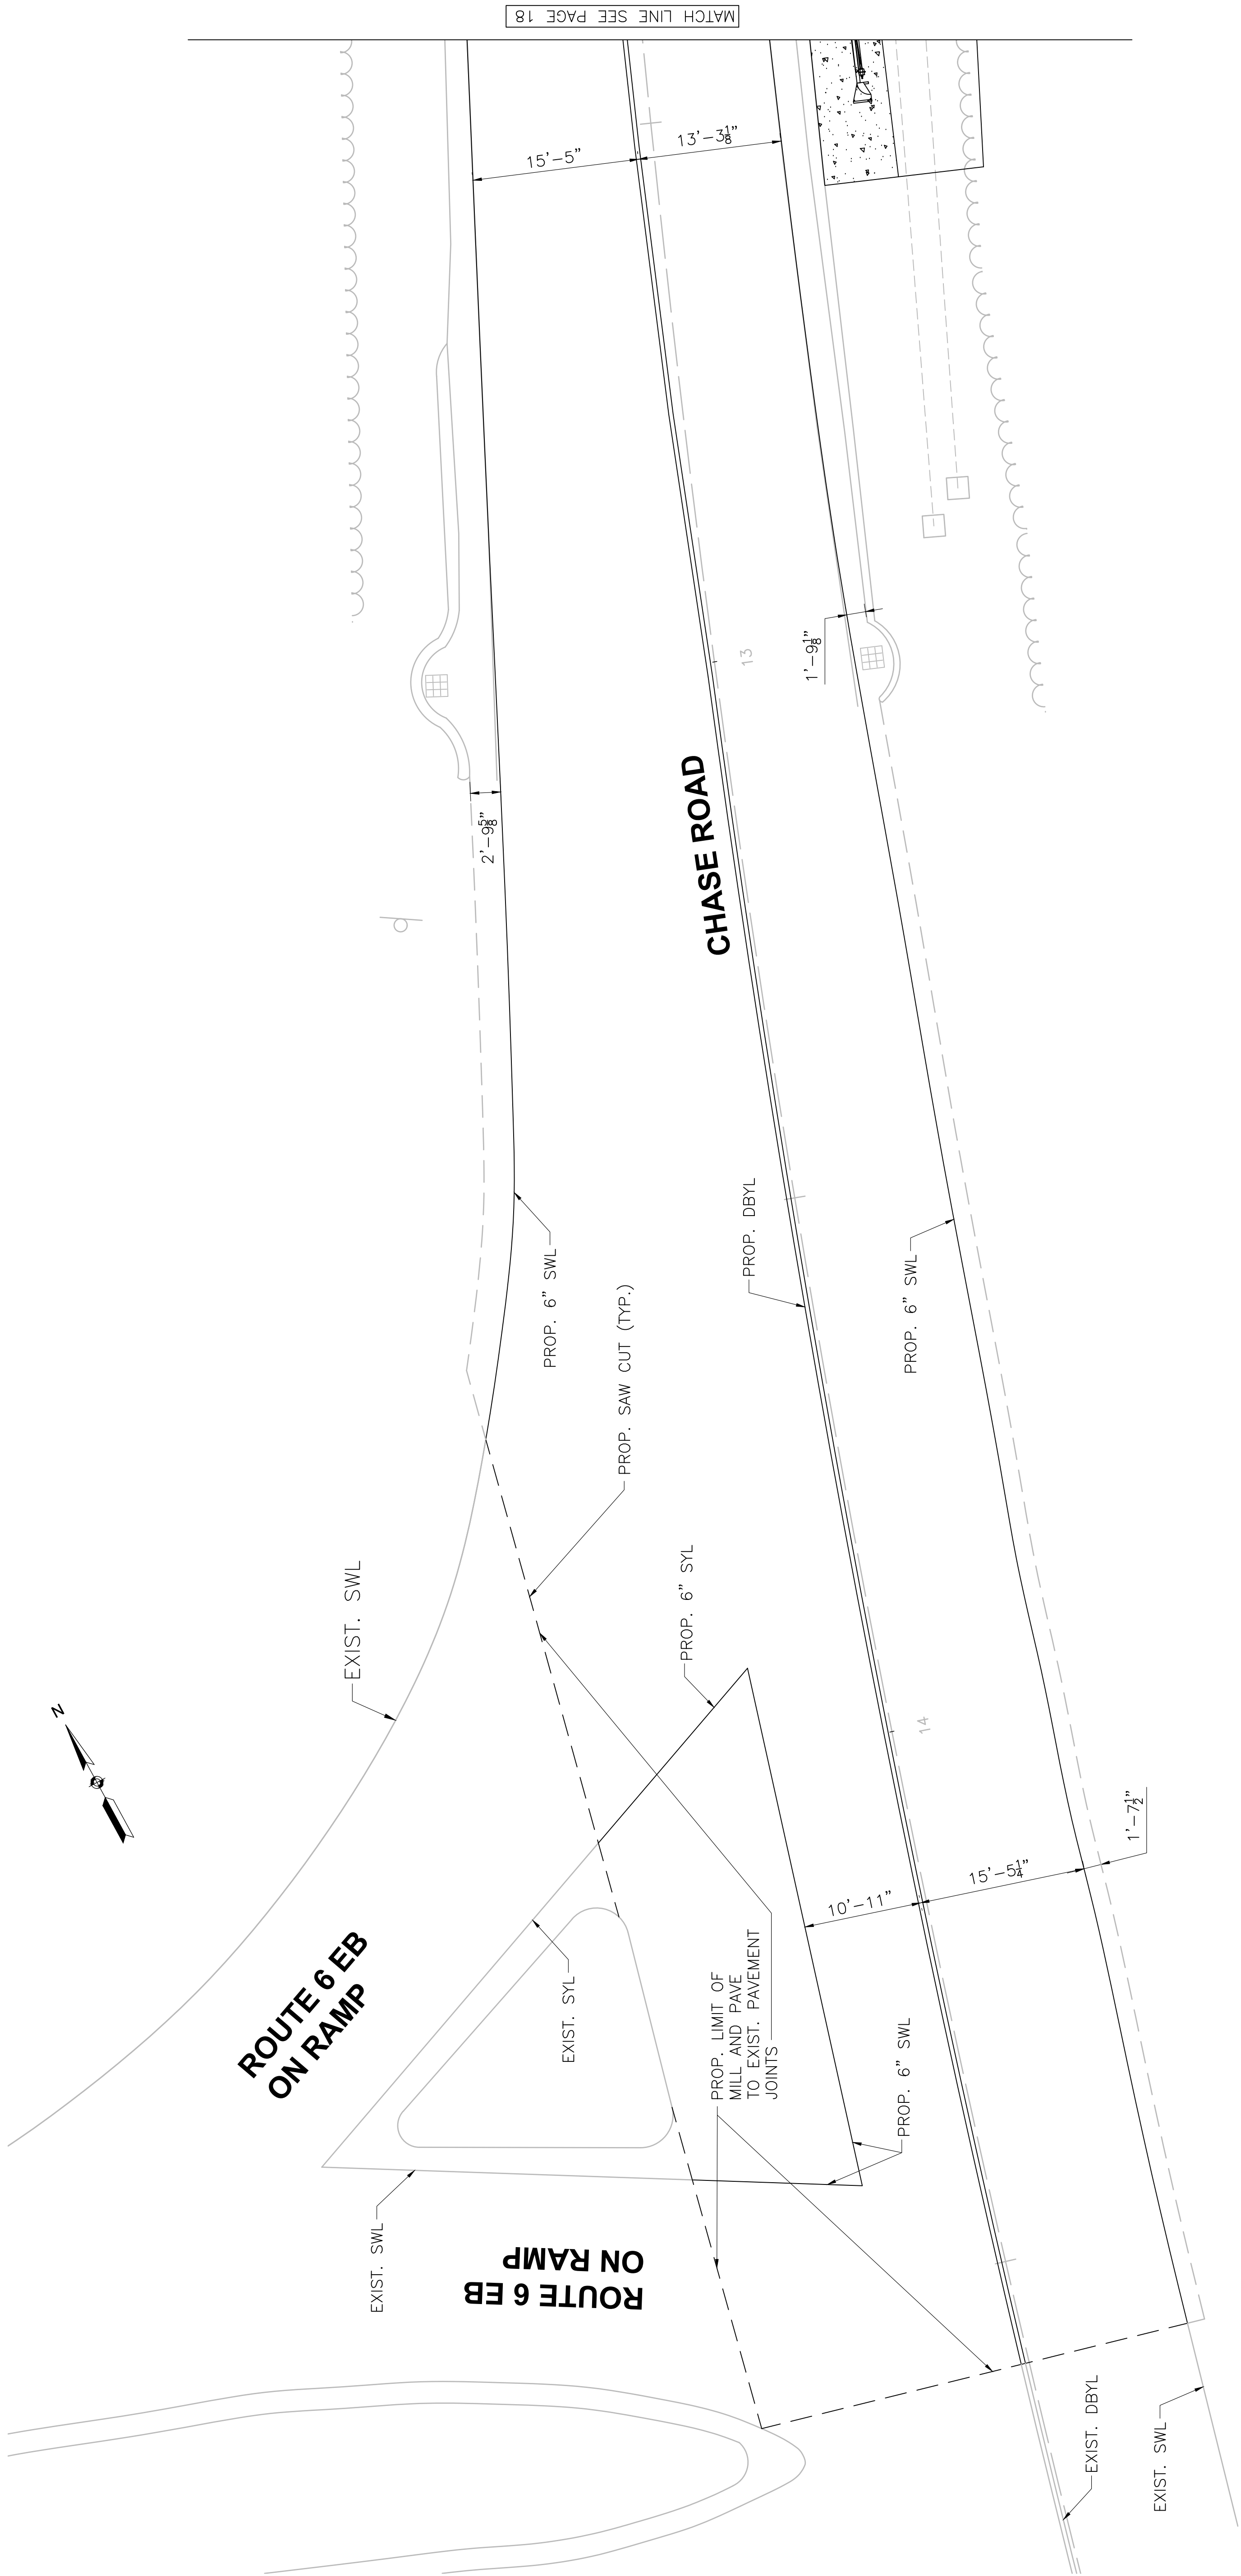



MATCH LINE SEE PAGE 18

DATE	ISSUED FOR CONSTRUCTION
THIS SHEET IS APPROVED FOR CONSTRUCTION BY MASSDOT	
AUTHORIZED SIGNATORY: STATE BRIDGE ENGINEER	
USE ONLY PRINTS OF LATEST DATE	

SANDWICH
CHASE ROAD

STATE	FED AID PROJ. NO.	SHEET NO.	TOTAL SHEETS
MA	-	18	31
PROJECT FILE NO. 613200		613200	

STRIPING MILL & PAVE LIMITS B

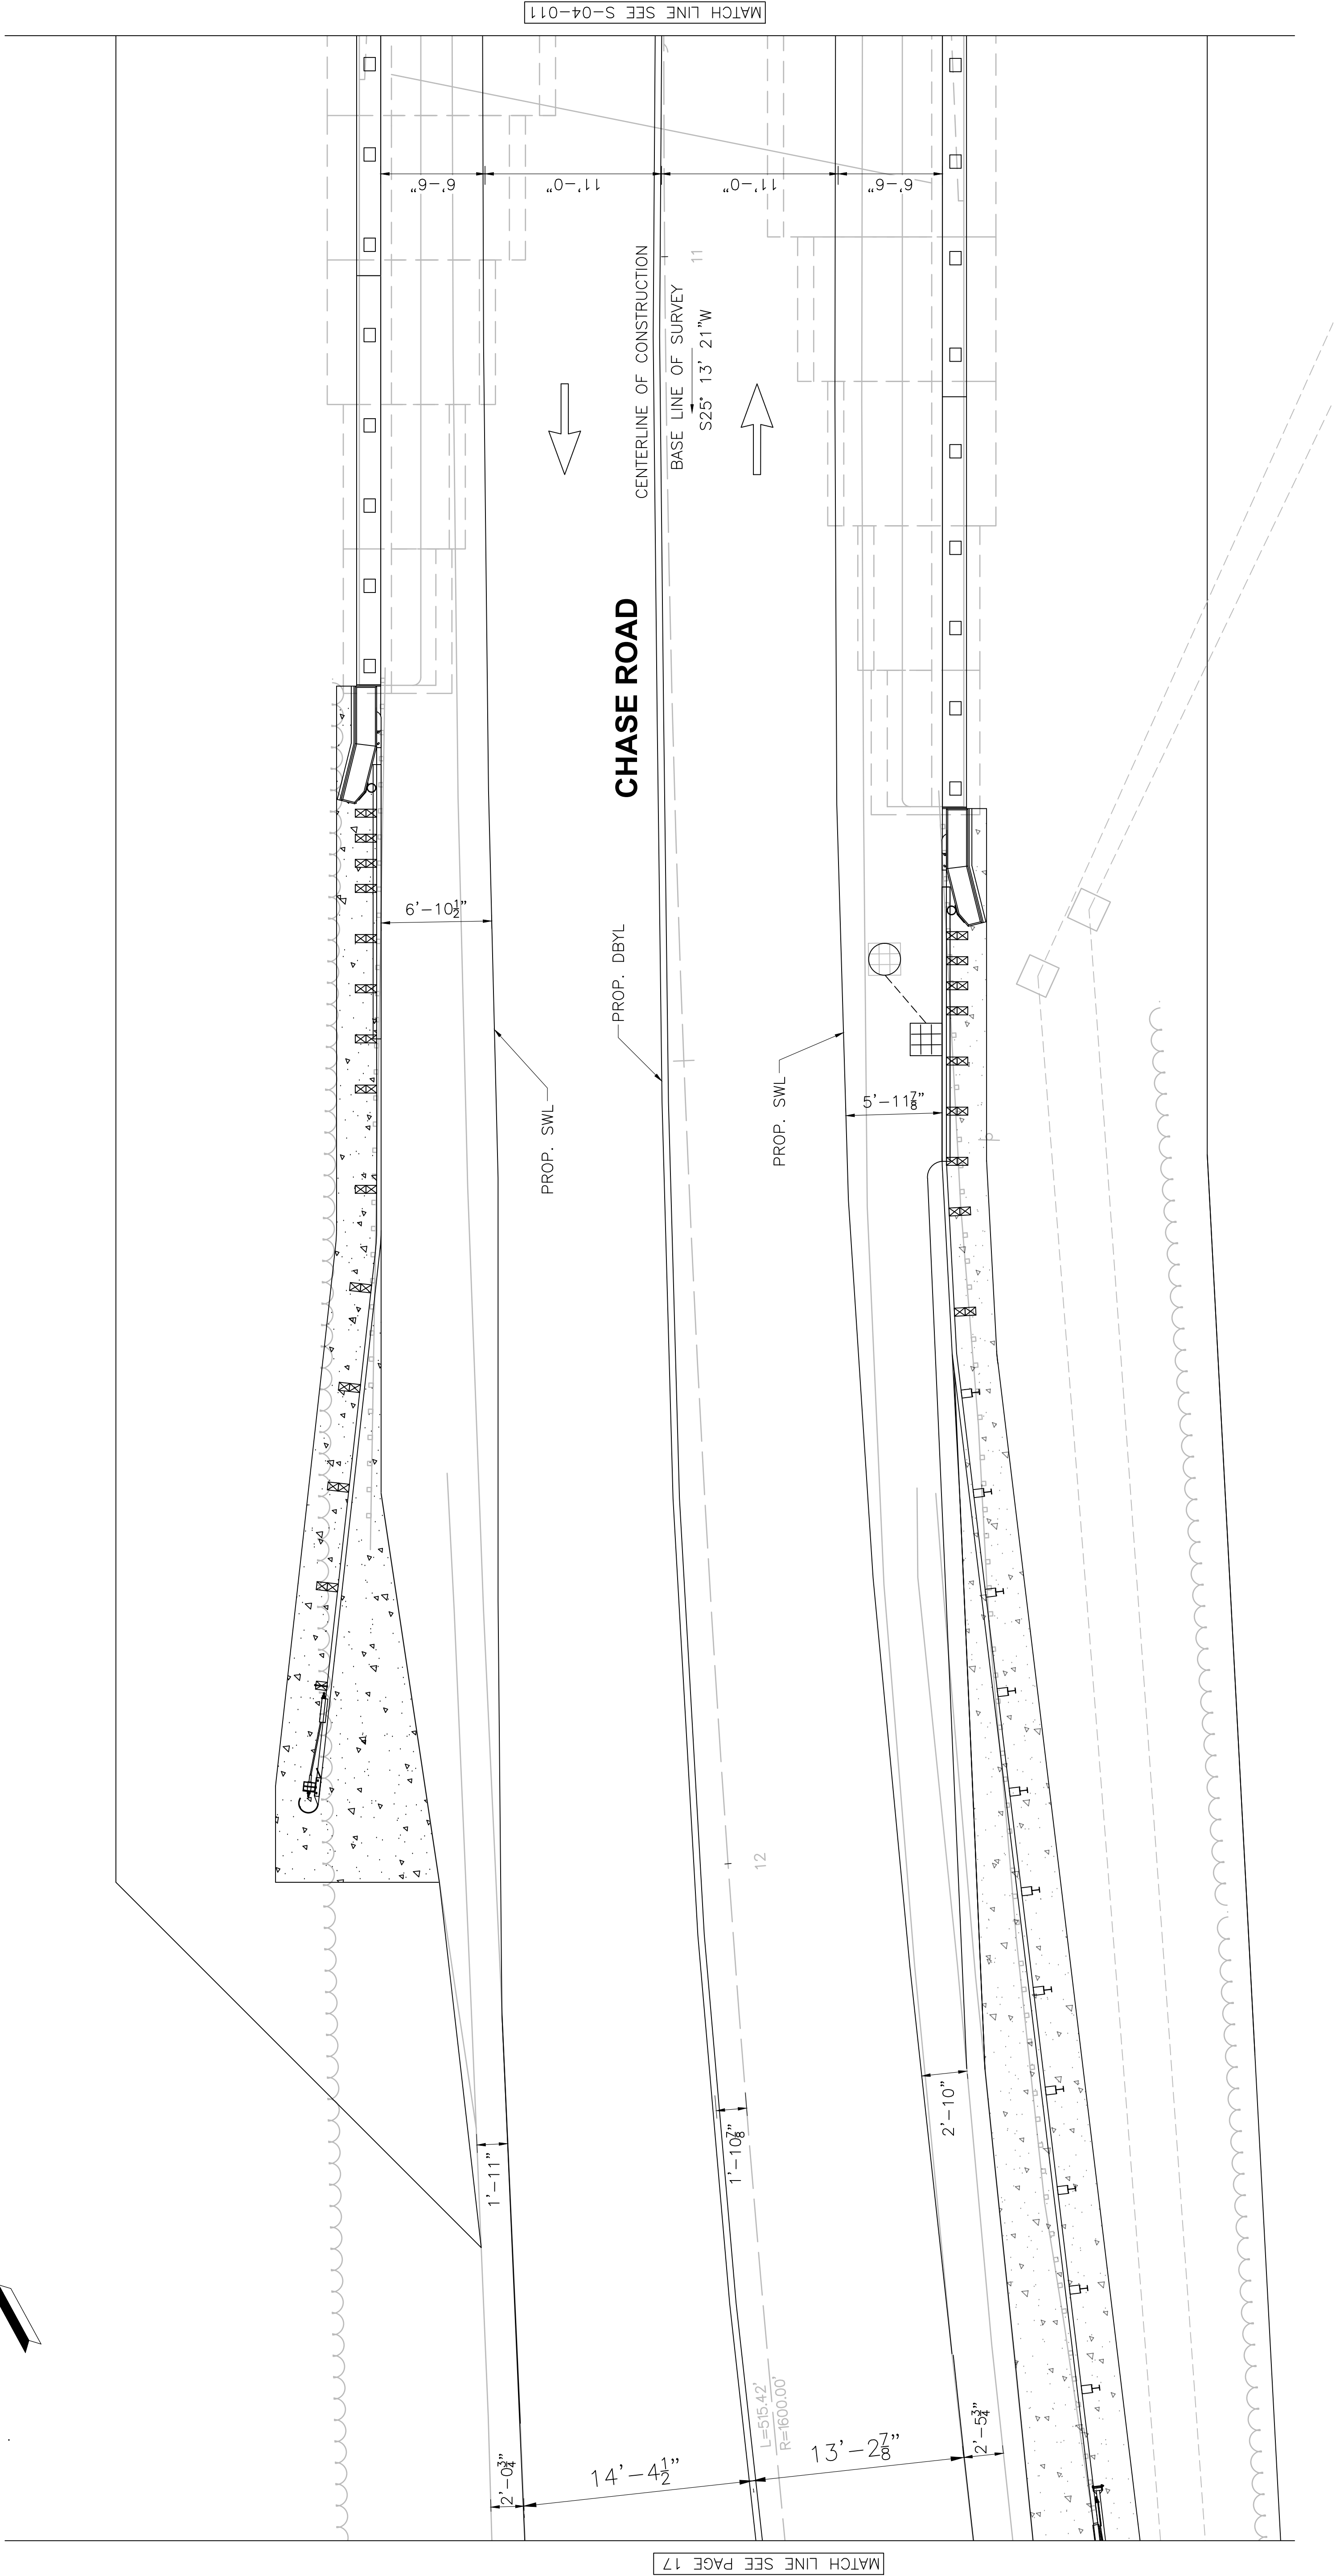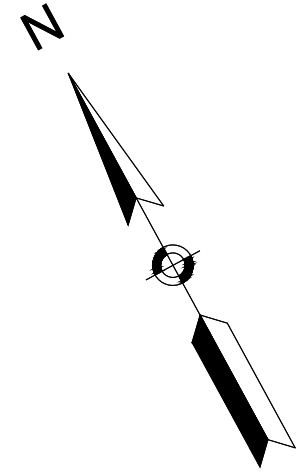


BR. NO. S-04-011 (4B9) APPROACH PLAN VIEW

SCALE: $\frac{3}{16}'' = 1'-0''$

NOTE:
PUBLIC LO IS OUTSIDE
THE VIEWPORT LIMITS


DATE	ISSUED FOR CONSTRUCTION
THIS SHEET IS APPROVED FOR CONSTRUCTION BY MASSDOT	
AUTHORIZED SIGNATORY:	STATE BRIDGE ENGINEER
USE ONLY PRINTS OF LATEST DATE	

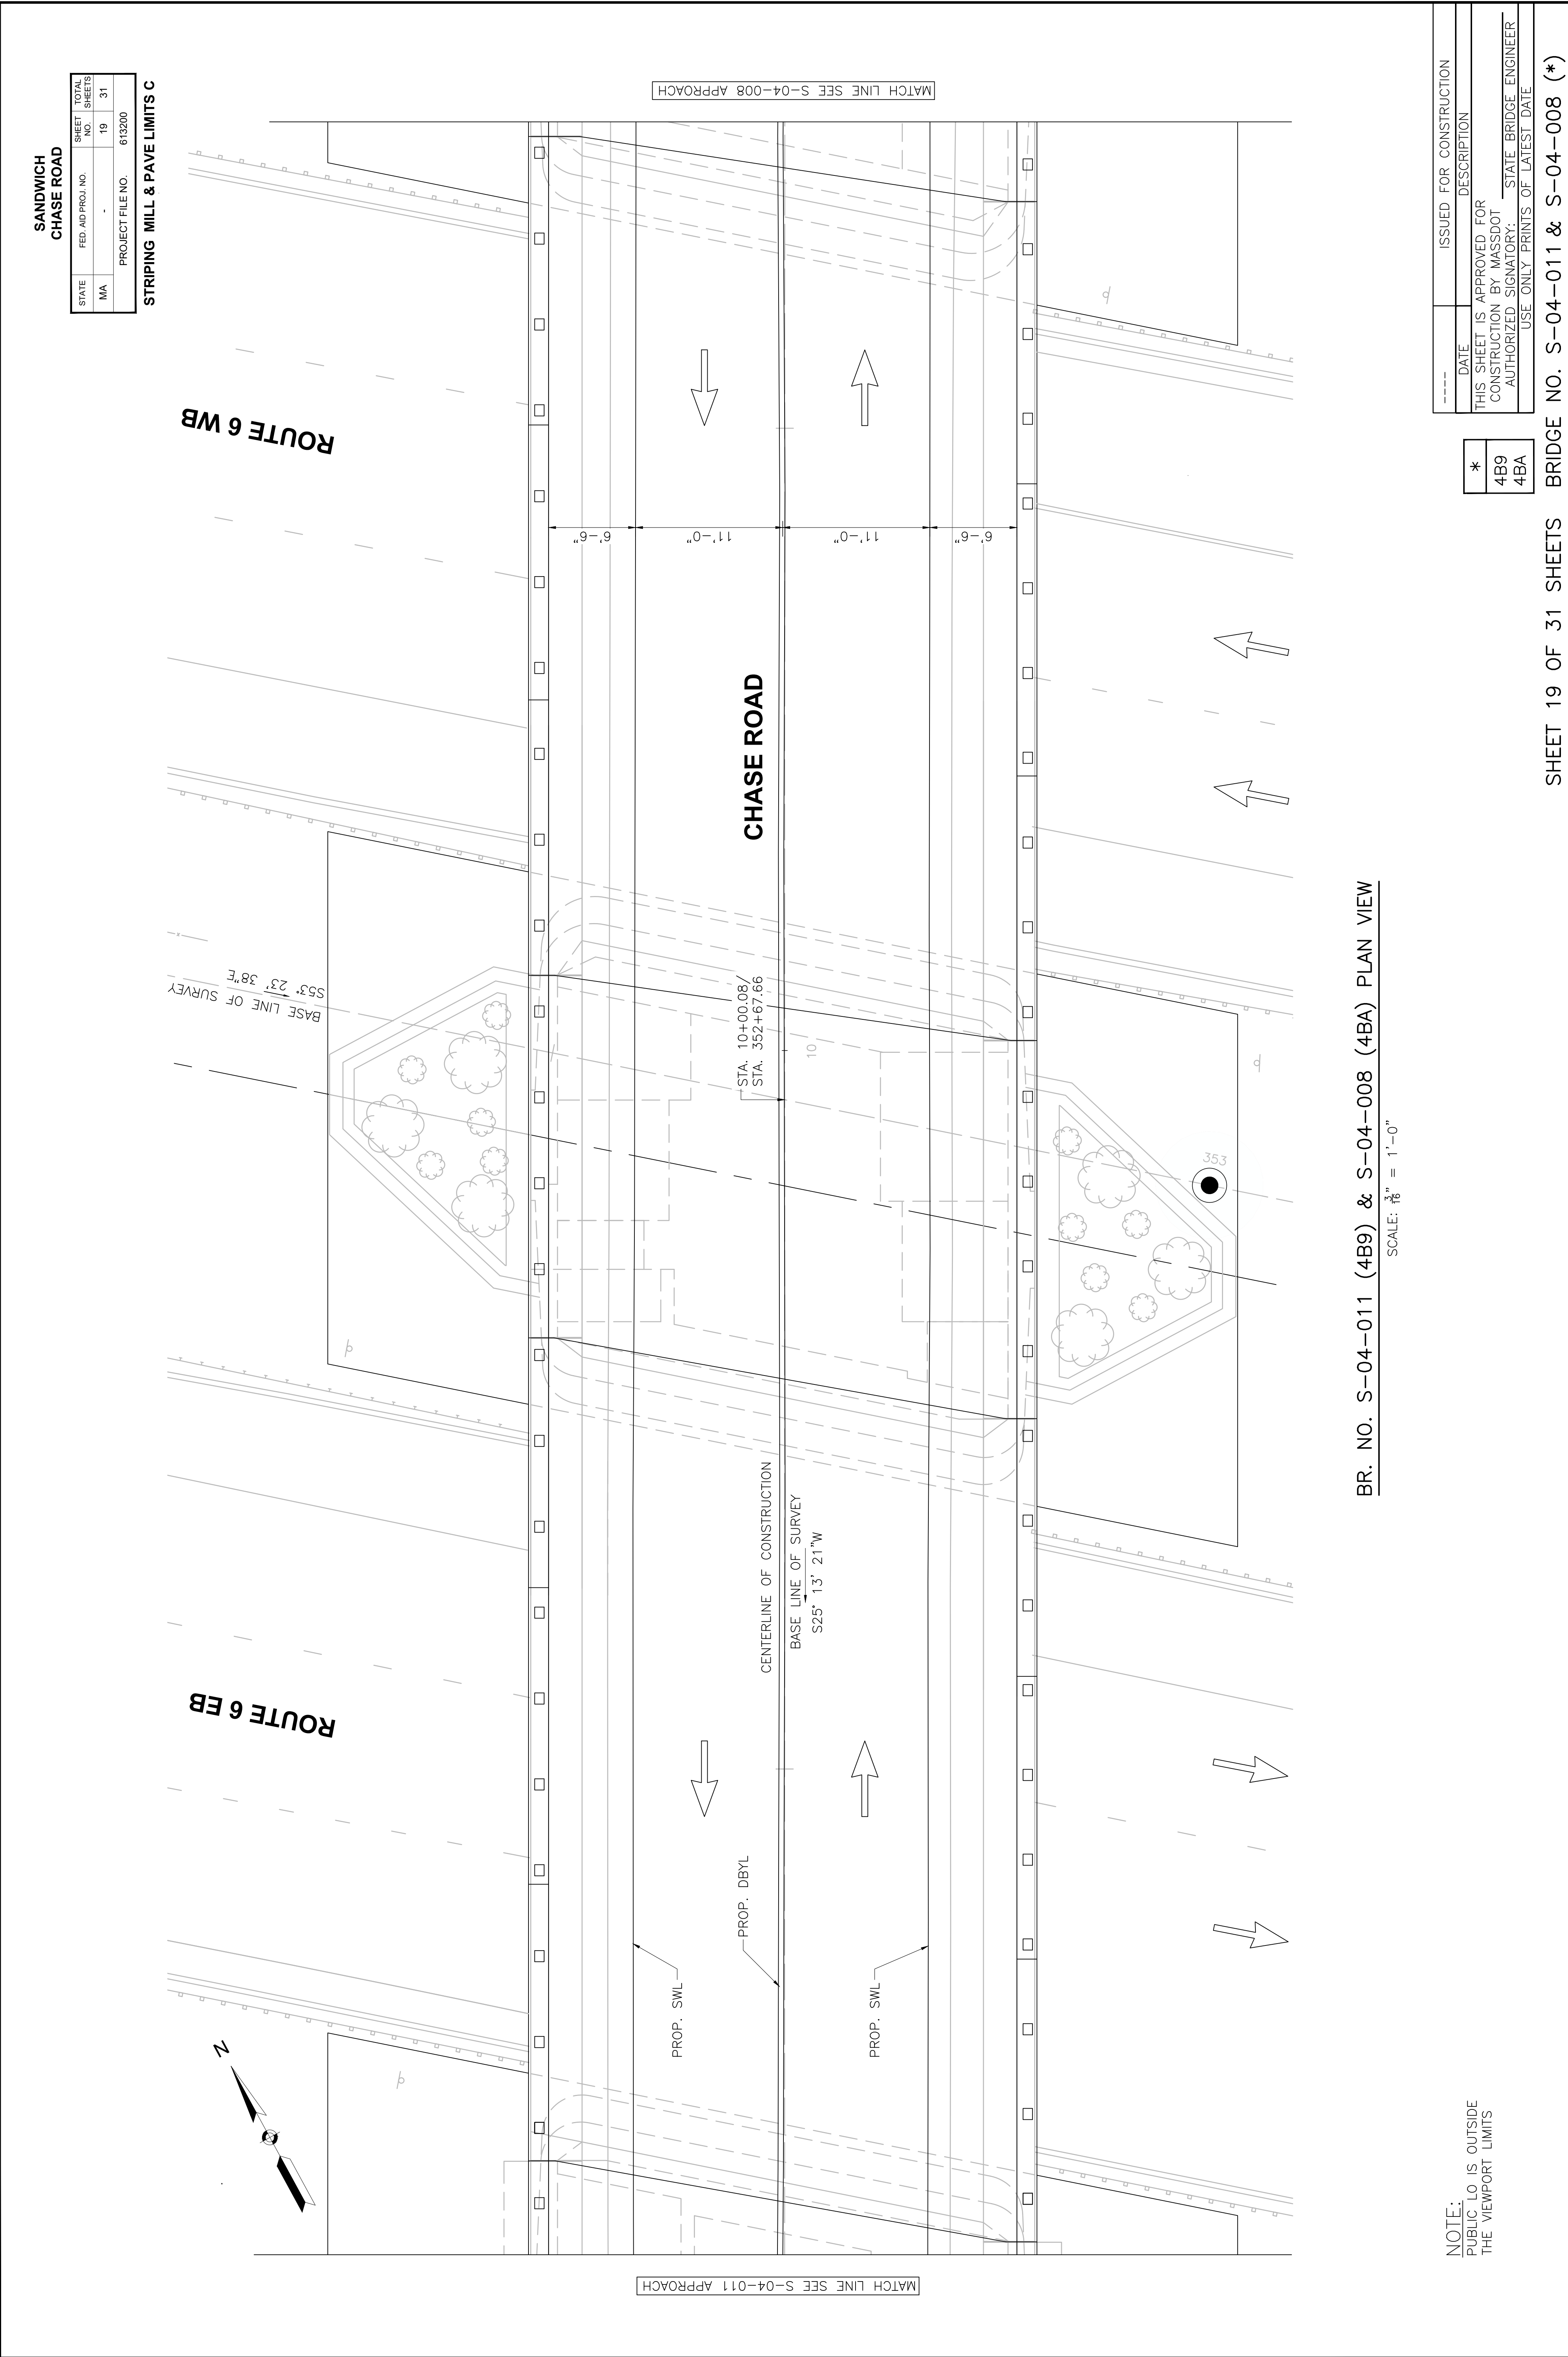

SANDWICH
CHASE ROAD

STATE	FED AID PROJ. NO.	SHEET NO.	TOTAL SHEETS
MA	-	20	31
PROJECT FILE NO. 613200		613200	

STRIPING MILL & PAVE LIMITS D

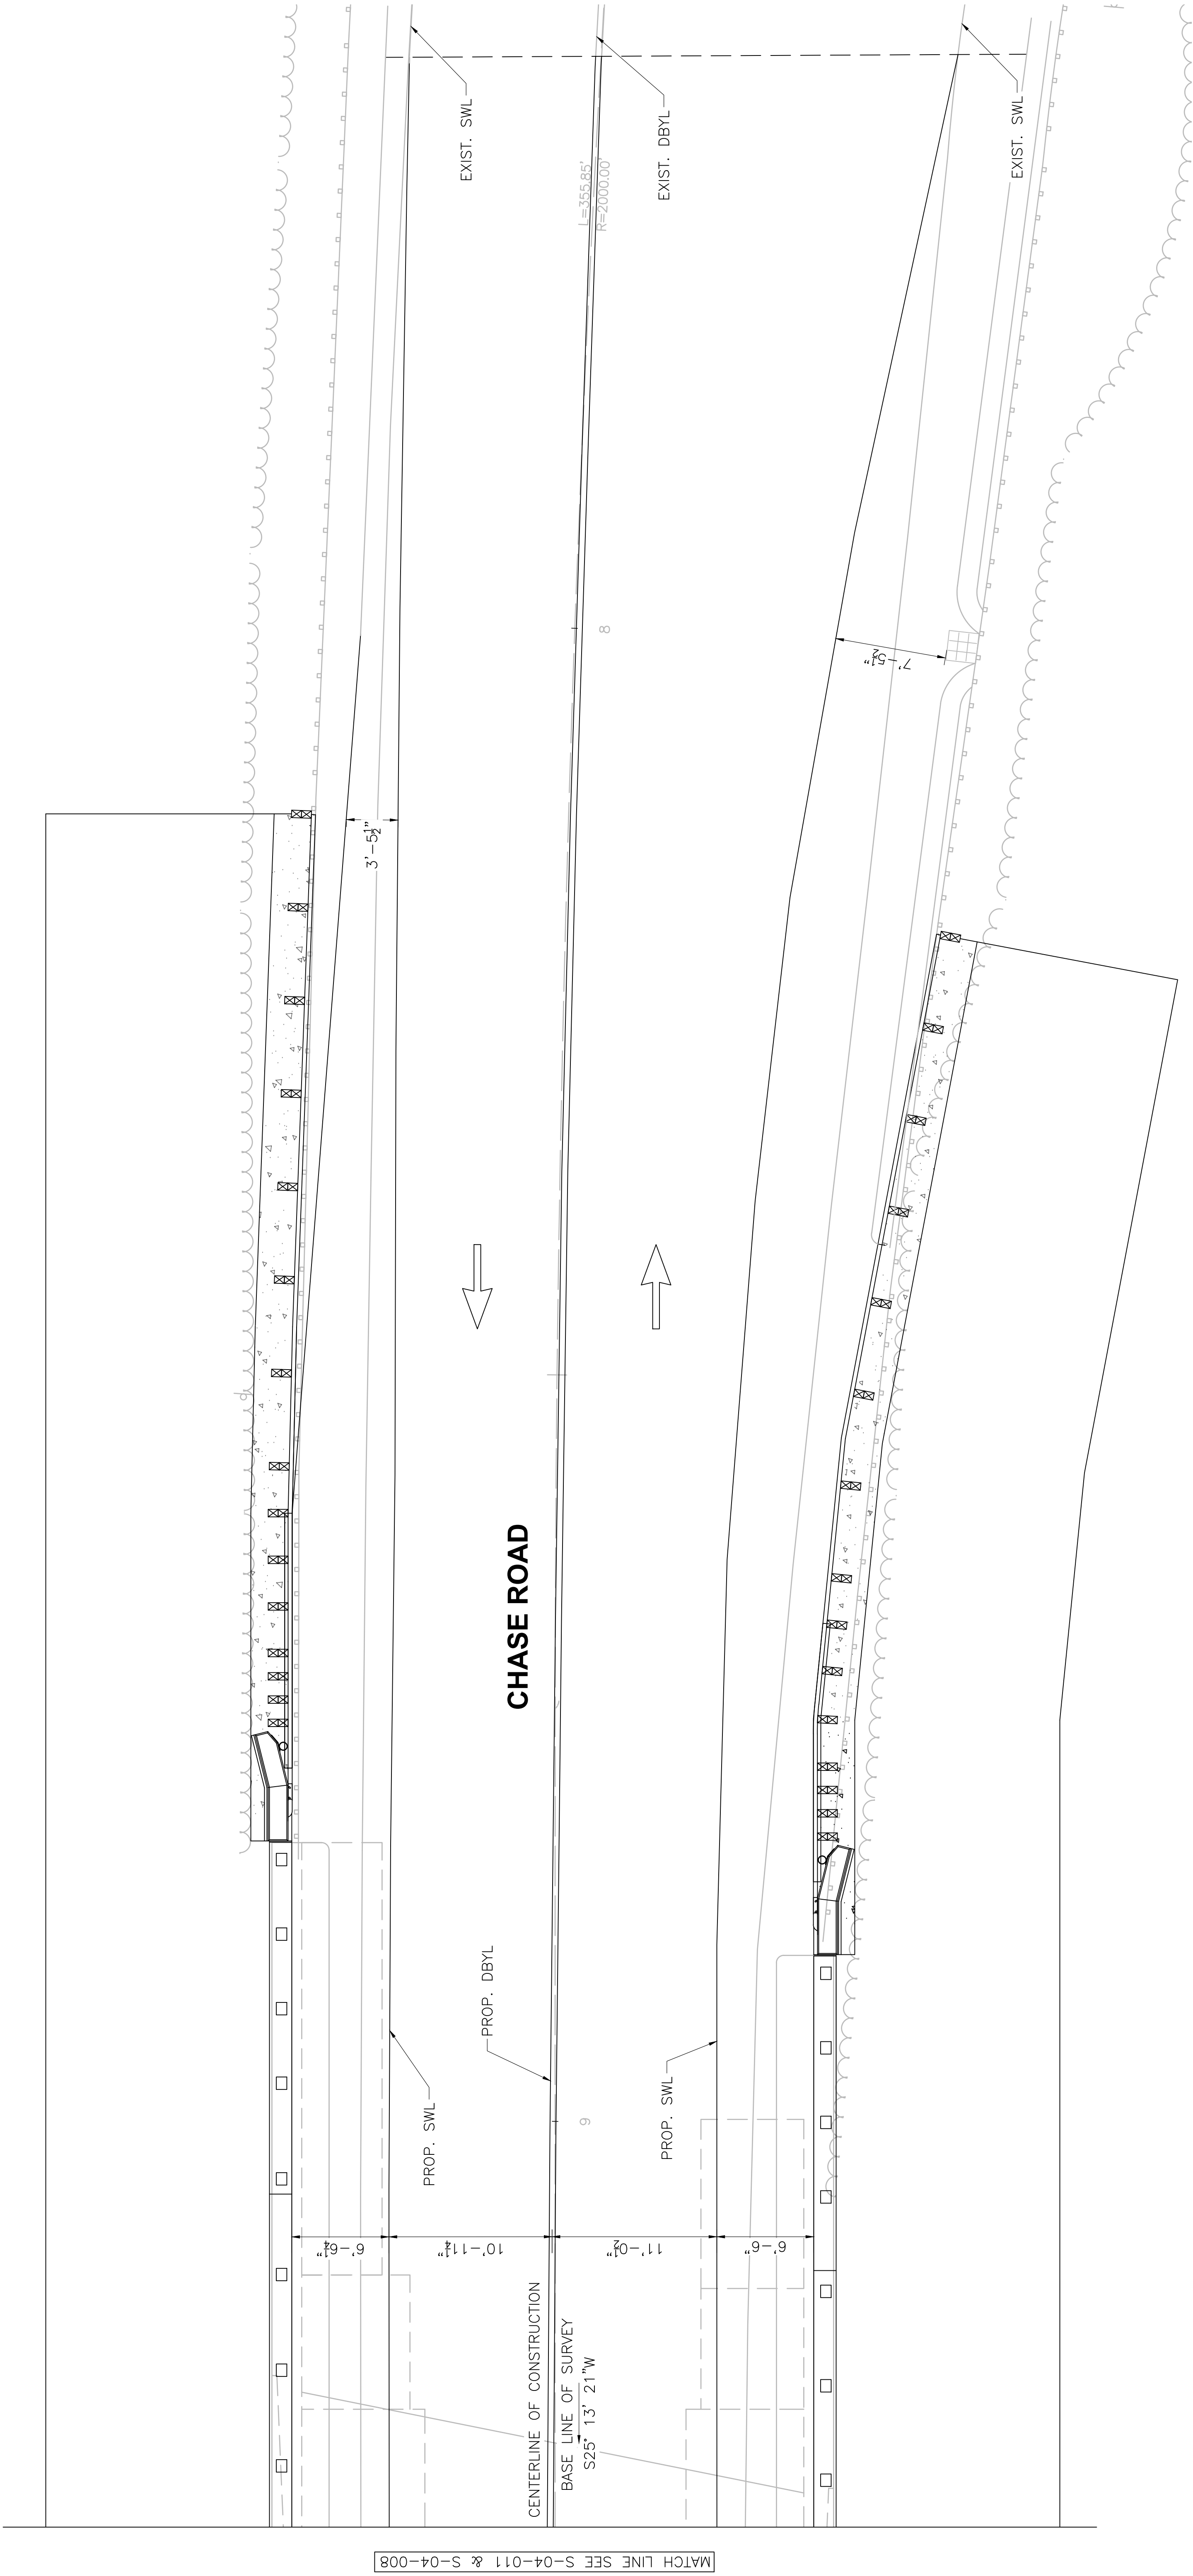


BR. NO. S-04-008 (4BA) APPROACH PLAN VIEW

SCALE: 3/16" = 1'-0"

NOTE:
PUBLIC LOT IS OUTSIDE
THE VIEWPORT LIMITS

DATE	ISSUED FOR CONSTRUCTION
THIS SHEET IS APPROVED FOR CONSTRUCTION BY MASSDOT AUTHORIZED SIGNATORY: STATE BRIDGE ENGINEER	
USE ONLY PRINTS OF LATEST DATE	

- GENERAL NOTES:**
1. DIMENSIONS SHOWN ARE TAKEN FROM ORIGINAL DESIGN DRAWINGS AND ARE NOT GUARANTEED. STATIONING SHOWN IS FOR REFERENCE ONLY AND HAS NOT BEEN ESTABLISHED BY SURVEY. THE CONTRACTOR SHALL ESTABLISH HIS OWN BASELINE NECESSARY FOR COMPLETION OF ALL WORK BY FIELD MEASUREMENT AND SURVEY. THE COST OF THIS WORK SHALL BE INCIDENTAL TO THE COST OF THE CONTRACT.
 2. ALL DIMENSIONS, ELEVATIONS AND DETAILS SHOWN FOR EXISTING CONDITIONS ARE NOT GUARANTEED. THE CONTRACTOR SHALL DETERMINE AND ESTABLISH ALL DIMENSIONS, ELEVATIONS AND DETAILS NECESSARY FOR COMPLETION OF ALL WORK BY FIELD MEASUREMENT AND SURVEY. THE CONTRACTOR SHALL BE RESPONSIBLE FOR THE ADEQUACY AND ACCURACY THEREOF, AND SHALL NOT ORDER ANY MATERIAL OR COMMENCE ANY FABRICATION UNTIL THE PROPOSED WORK HAS BEEN APPROVED BY THE ENGINEER. ANY INTERFERENCE WITH THE PROPOSED CONSTRUCTION SHALL BE REPORTED TO THE ENGINEER.
 3. ALL TEMPORARY TRAFFIC CONTROL WORK SHALL CONFORM TO THE LATEST EDITION OF THE "MANUAL ON UNIFORM TRAFFIC CONTROL DEVICES" (MUTCD) AND ALL REVISIONS, UNLESS SUPERCEDED BY THESE PLANS.
 4. AT A MINIMUM, A 10' LANE MUST BE MAINTAINED IN EACH DIRECTION AT ALL TIMES.
 5. THE CONTRACTOR MUST MAINTAIN ACCESS TO ALL PROPERTIES WITHIN THE PROJECT LIMITS FOR THE DURATION OF THE PROJECT.
 6. USE DETAILS ONLY WHERE APPROPRIATE AND WHERE SIGNS WILL NOT INTERFERE WITH OTHER OPERATIONAL SIGNS.
 7. TEMPORARY CONSTRUCTION SIGNING, BARRICADES AND ALL OTHER NECESSARY WORK ZONE TRAFFIC CONTROL DEVICES SHALL BE REMOVED FROM THE HIGHWAY OR COVERED WHEN THEY ARE NOT REQUIRED FOR CONTROL OF TRAFFIC.
 8. DISTANCES ARE A GUIDE AND MAY BE ADJUSTED IN THE FIELD BY THE ENGINEER.
 9. THESE TEMPORARY TRAFFIC CONTROL PLANS ARE NOT INTENDED TO BE INCLUSIVE OF ALL SETUPS NECESSARY TO COMPLETE THE PROJECT. FOR TEMPORARY TRAFFIC CONTROL DETAILS NOT INCLUDED IN THESE PLANS SEE THE MASSDOT WORK ZONE SAFETY TYPICAL DETAILS AND DRAWINGS FOR TEMPORARY TRAFFIC CONTROL.
- CONSTRUCTION SIGNING:**
1. TEMPORARY CONSTRUCTION SIGNING AND ALL OTHER TRAFFIC CONTROL DEVICES SHALL BE IN PLACE PRIOR TO THE START OF ANY WORK.
 2. ALL SIGN LEGEND, BORDERS AND MOUNTING SHALL BE IN ACCORDANCE WITH THE MUTCD.
 3. ALL CONSTRUCTION SIGNS SHALL BE BLACK LEGEND ON A REFLECTORIZED ORANGE BACKGROUND UNLESS OTHERWISE NOTED.
 4. ADVANCE WARNING SIGNS SHALL REMAIN IN PLACE FOR THE ENTIRE DURATION OF THE PROJECT, UNLESS OTHERWISE DIRECTED BY THE ENGINEER.
 5. ALL SIGNS, INCLUDING EXISTING, THAT ARE NOT REPRESENTATIVE OF ACTUAL WORK CONDITIONS SHALL BE EITHER COVERED OR REMOVED WHEN NOT APPLICABLE.
 6. SIGNS AND SIGN SUPPORTS LOCATED ON OR NEAR THE TRAVELED WAY MUST PASS THE CRITERIA SET FORTH IN MASH 2016.
 7. ALL SIGNS SHALL BE MOUNTED ON THEIR OWN STANDARD SIGN SUPPORTS.
 8. ADVANCE WARNING SIGNS SHALL BE PLACED ON BOTH SIDES OF INTERCHANGE RAMP.
- CHANNELIZATION:**
1. PLASTIC DRUMS WITH ANY LIGHTING DEVICE MOUNTED TO THEM MUST PASS THE CRITERIA SET FORTH IN MASH 2016.
 2. THE "MAXIMUM" SPACING BETWEEN CHANNELIZATION DEVICES IS EQUAL IN FEET TO THE SPEED LIMIT IN MPH, OR AS OTHERWISE SPECIFIED IN THESE PLANS.
 3. THE FIRST TEN DRUMS OF ANY MERGING OR SHIFTING TAPER THAT IS DEPLOYED BETWEEN DUSK AND DAWN SHALL BE EQUIPPED WITH SEQUENTIAL FLASHING WARNING LIGHTS.
 4. PEDESTRIAN CHANNELIZING DEVICES SHALL CONFORM TO FIGURE PED-3 IN THE MASSDOT WORK ZONE SAFETY TYPICAL DETAILS AND DRAWINGS FOR TEMPORARY TRAFFIC CONTROL. THE HAND TRAILING EDGE AND DETECTION PLATE SHALL BE CONTINUOUS THROUGHOUT THE LENGTH OF THE PEDESTRIAN PATH.

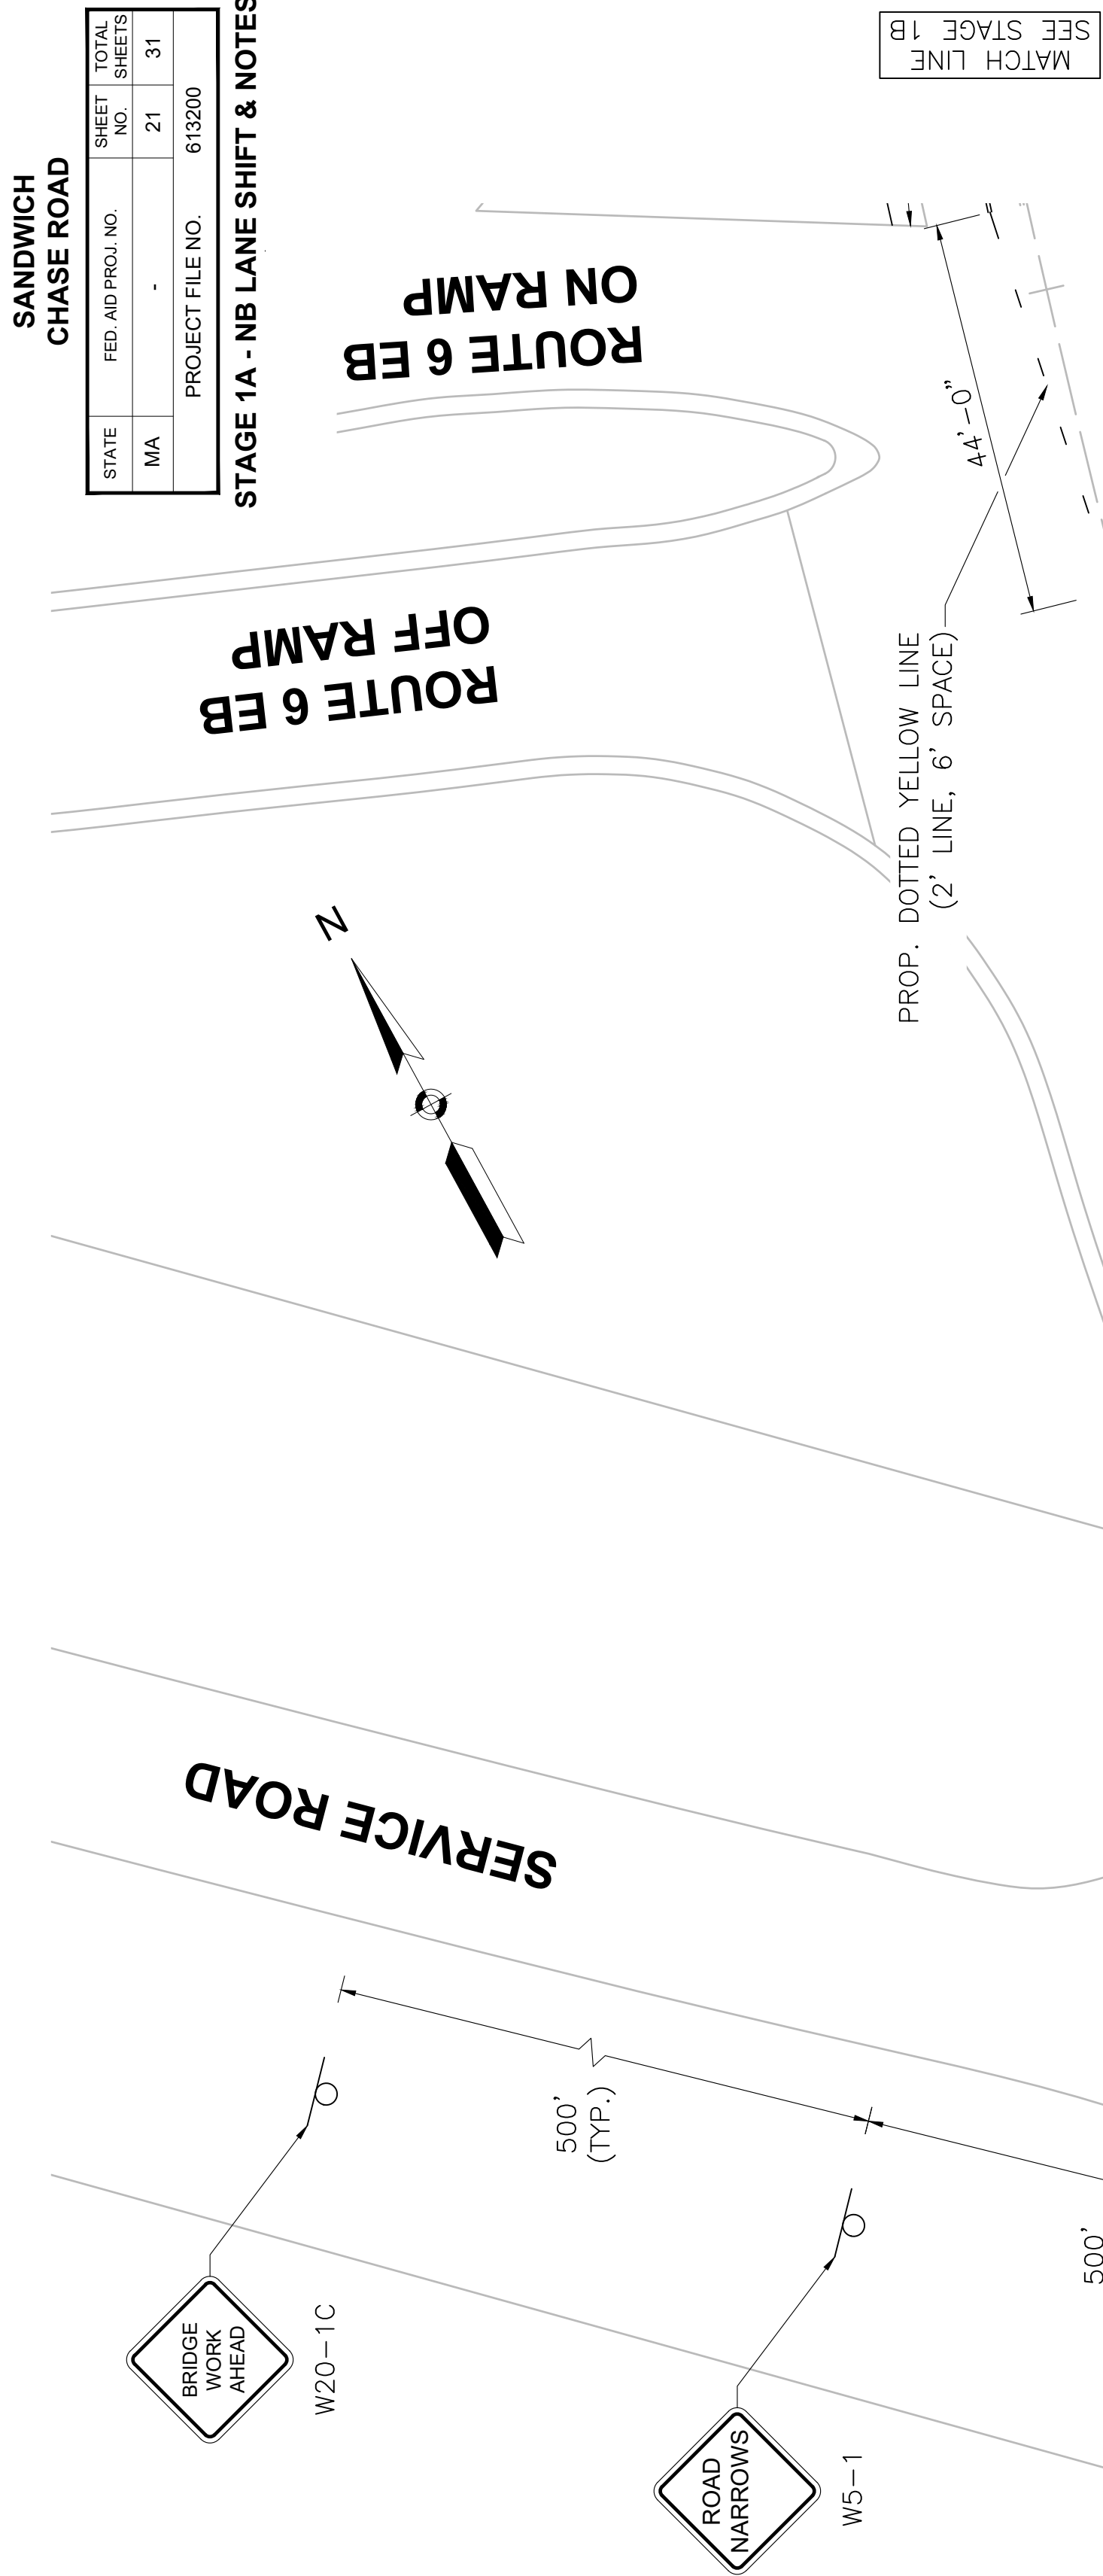

SHIFTING TAPER
TAPER CALCULATION
$W=3.73'$
$S=30$ MPH
$L=0.5WS^2/60=28'$
$L=28'$ MIN.

*
4B9
4BA

-----	ISSUED FOR CONSTRUCTION
DATE	DESCRIPTION
THIS SHEET IS APPROVED FOR CONSTRUCTION BY MASSDOT	
AUTHORIZED SIGNATORY:	STATE BRIDGE ENGINEER
USE ONLY PRINTS OF LATEST DATE	


SCALE: 1" = 10'

SHEET 21 OF 31 SHEETS BRIDGE NO. S-04-011 & S-04-008 (*)

SANDWICH
CHASE ROAD


STATE	FED AID PROJ. NO.	SHEET NO.	TOTAL SHEETS
MA	-	22	31
PROJECT FILE NO. 613200		613200	

STAGE 1B - NB LANE SHIFT

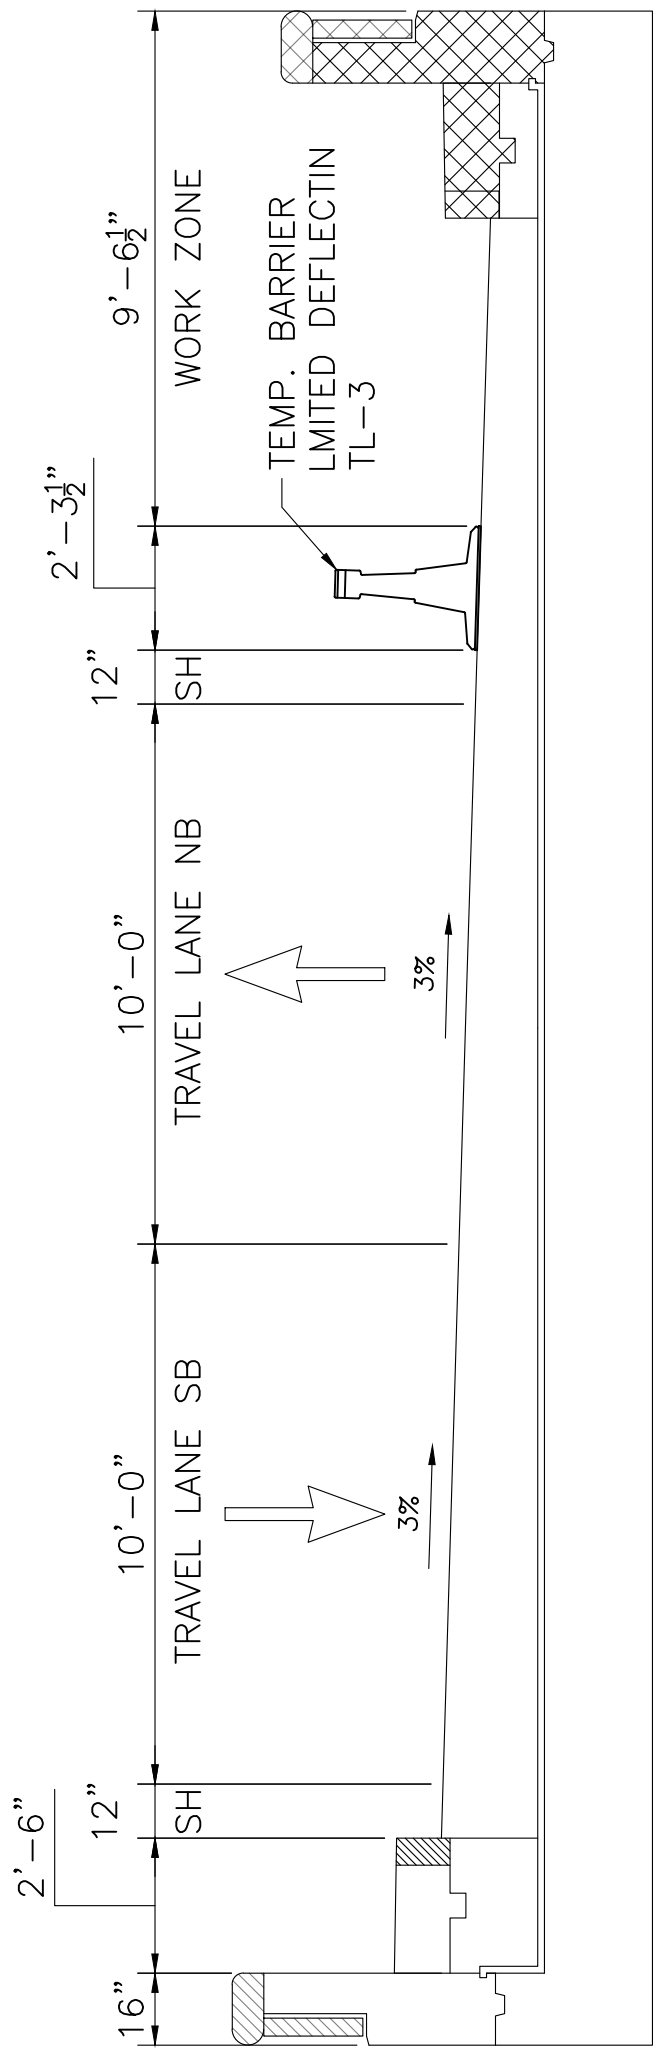

TYPICAL SECTION (LOOKING NORTH)

SCALE: $\frac{3}{8}" = 1'-0"$

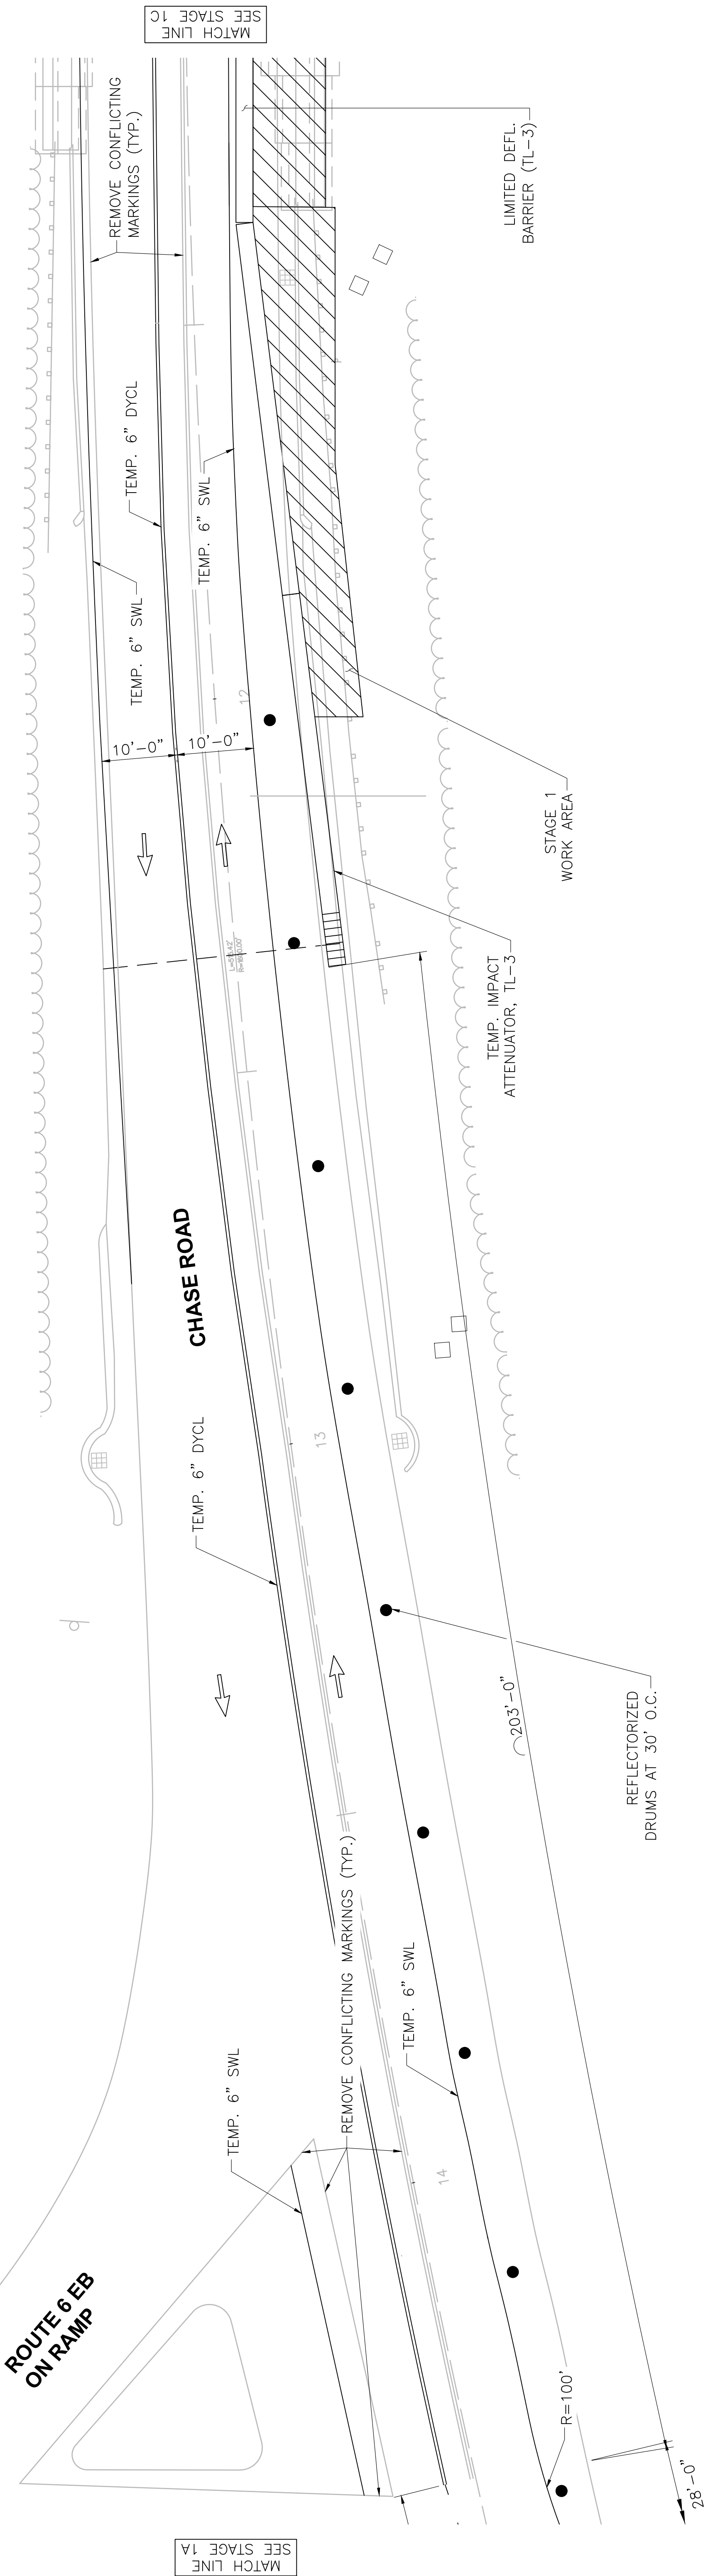



DATE	ISSUED FOR CONSTRUCTION
THIS SHEET IS APPROVED FOR CONSTRUCTION BY MASSDOT AUTHORIZED SIGNATORY: STATE BRIDGE ENGINEER USE ONLY PRINTS OF LATEST DATE	

*
4B9
4BA




SCALE: 1" = 10'

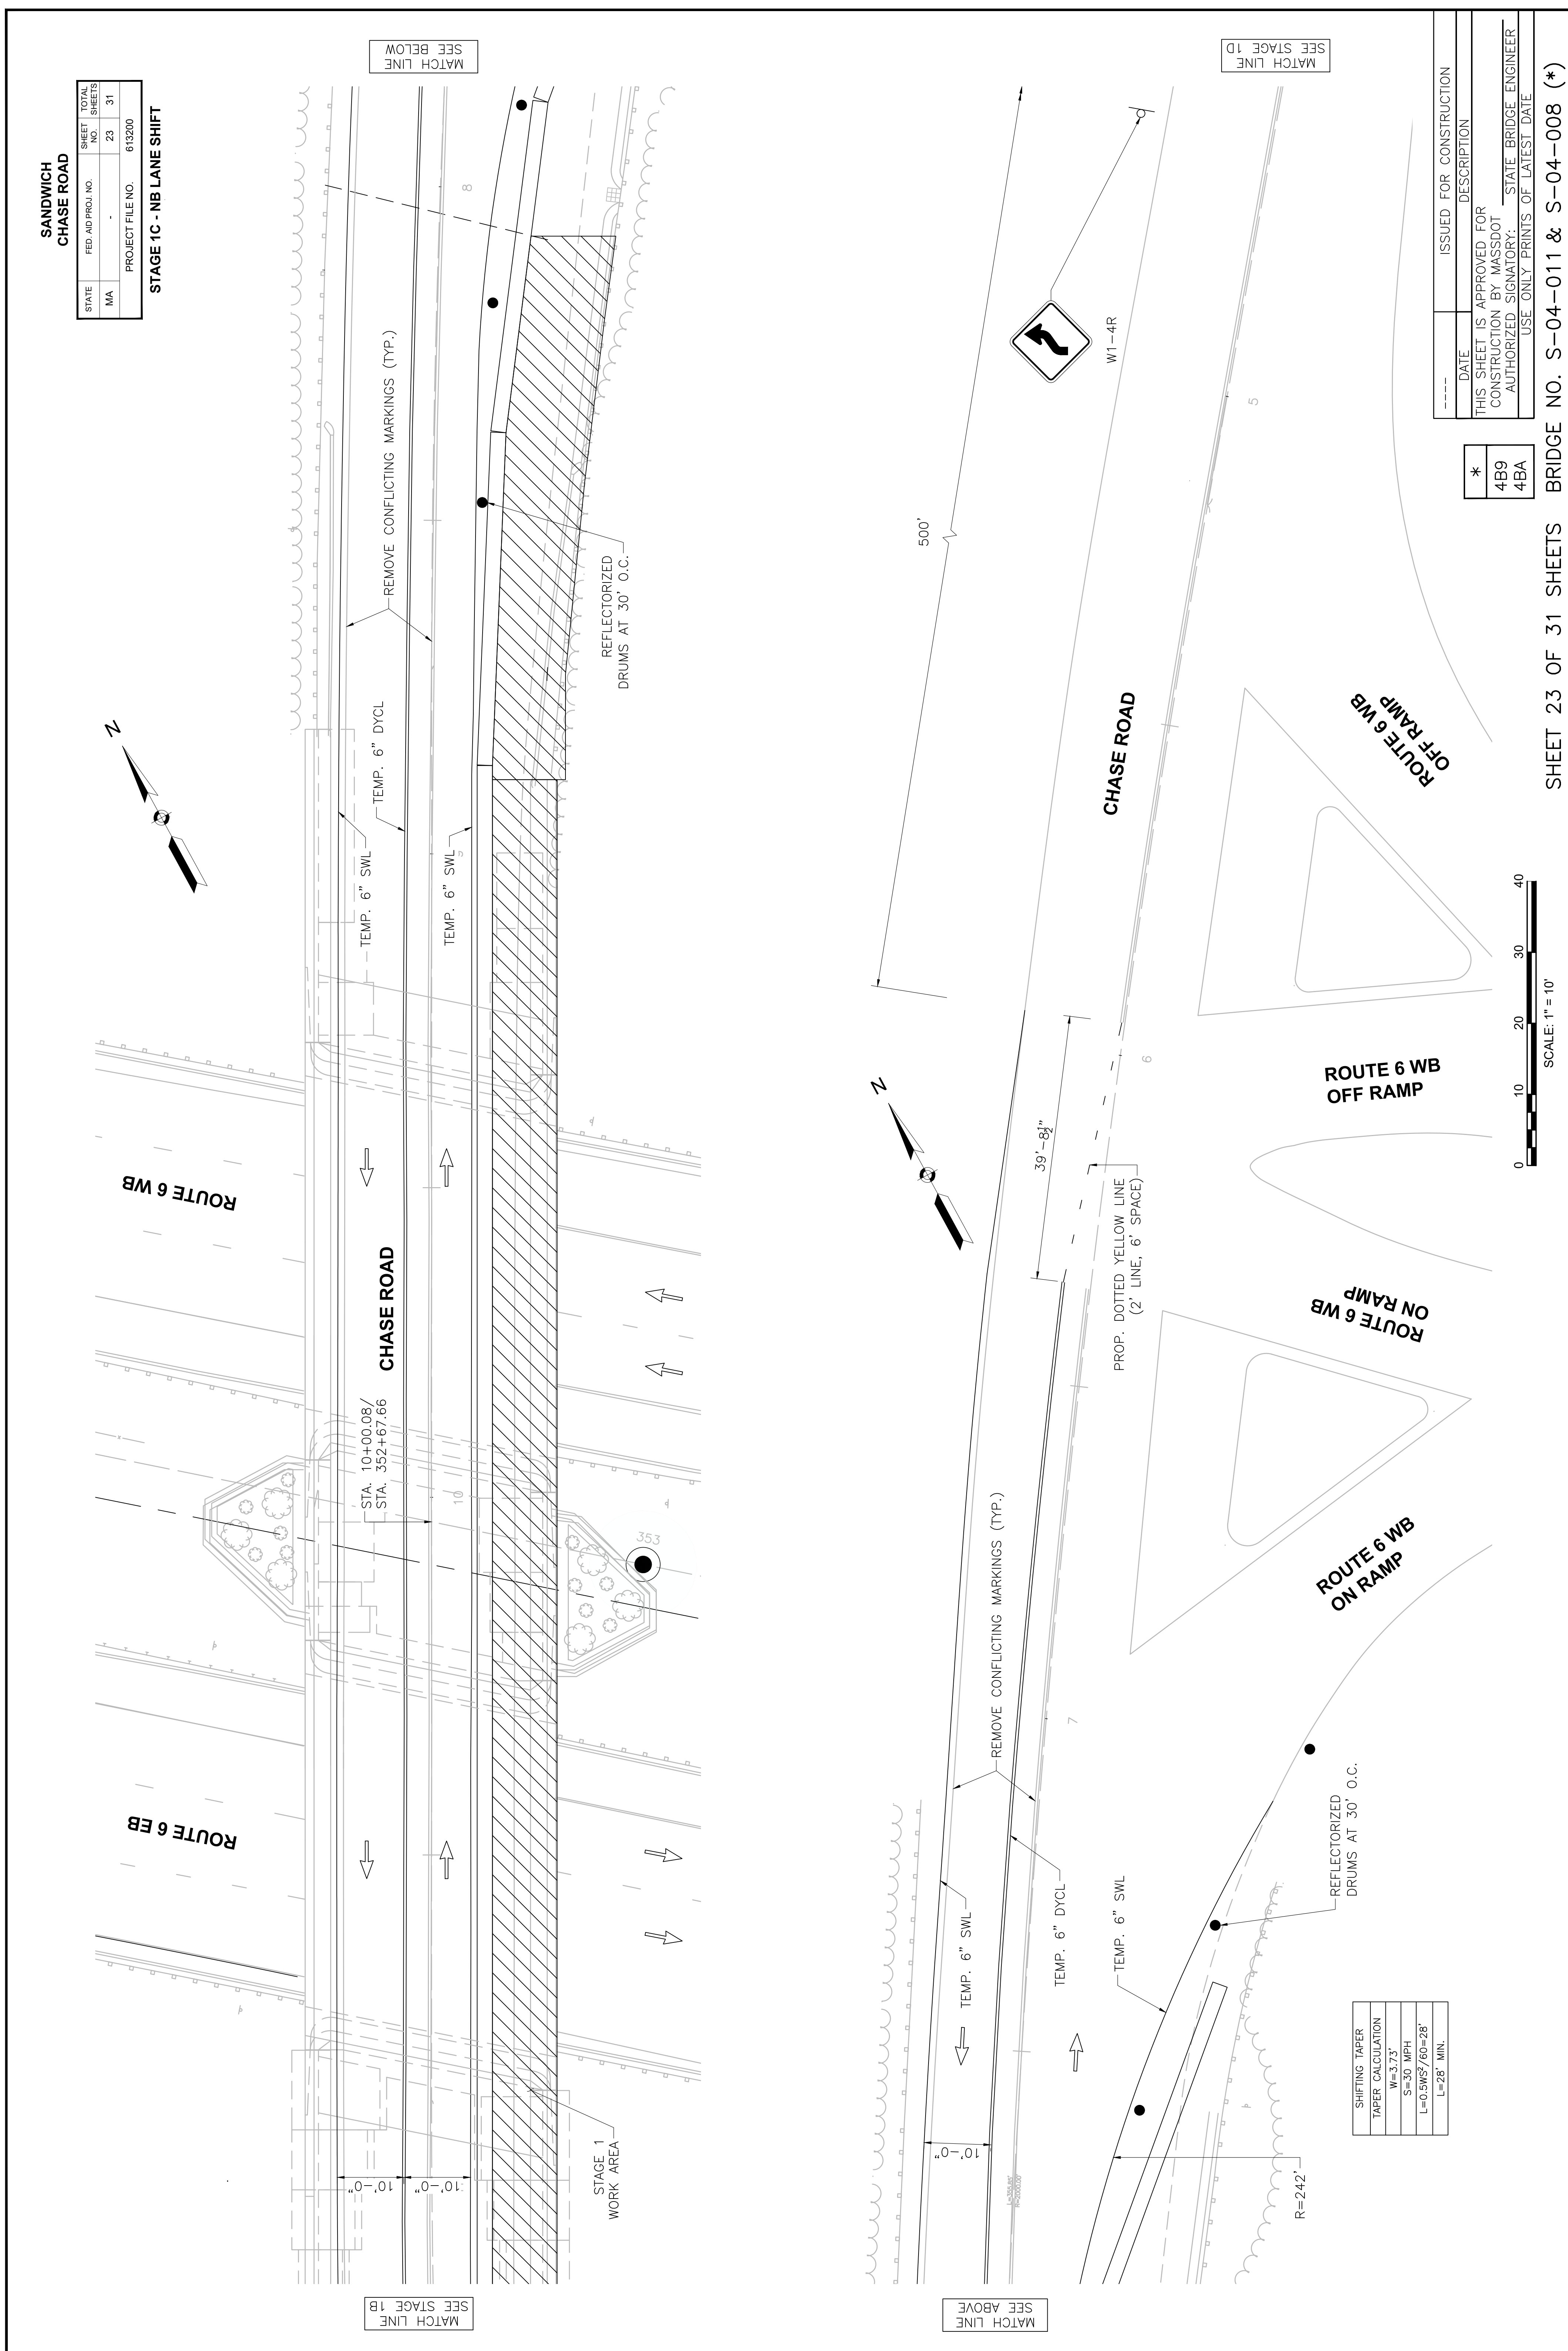

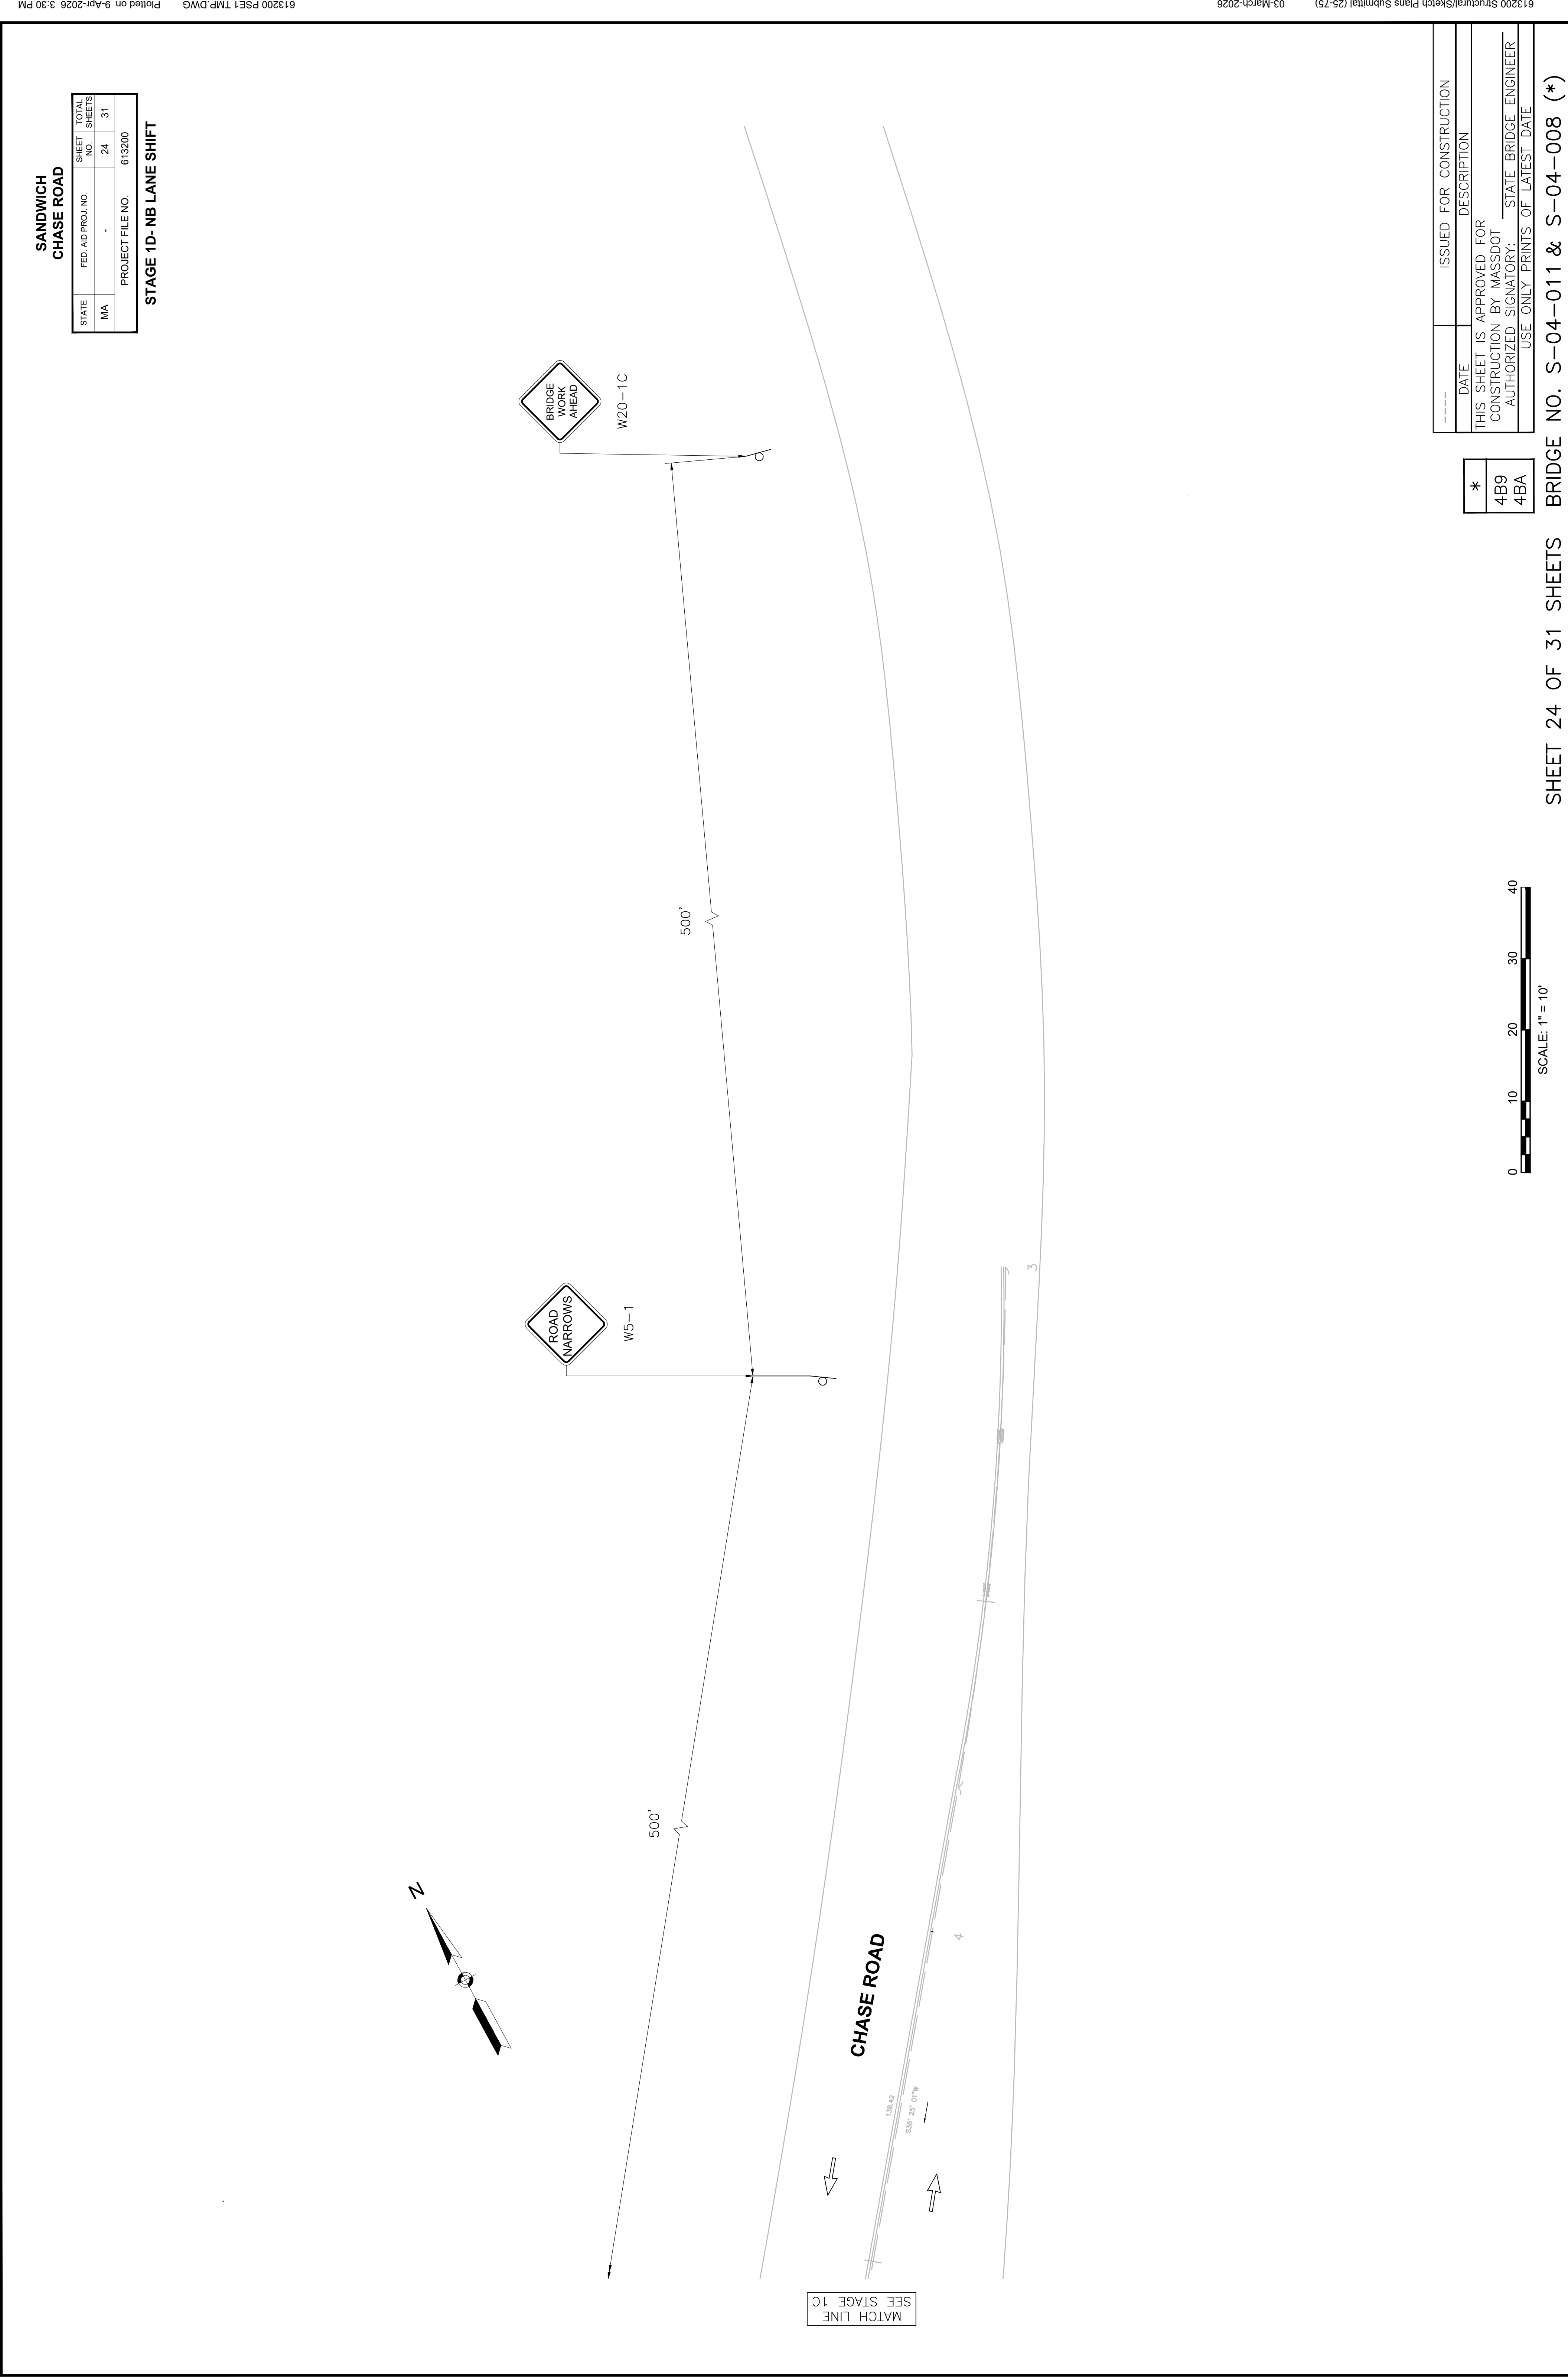

STATE	FED. AID PROJ. NO.	SHEET NO.	TOTAL SHEETS
MA	-	26	31
PROJECT FILE NO.			613200


STAGE 2B- SB LANE SHIFT

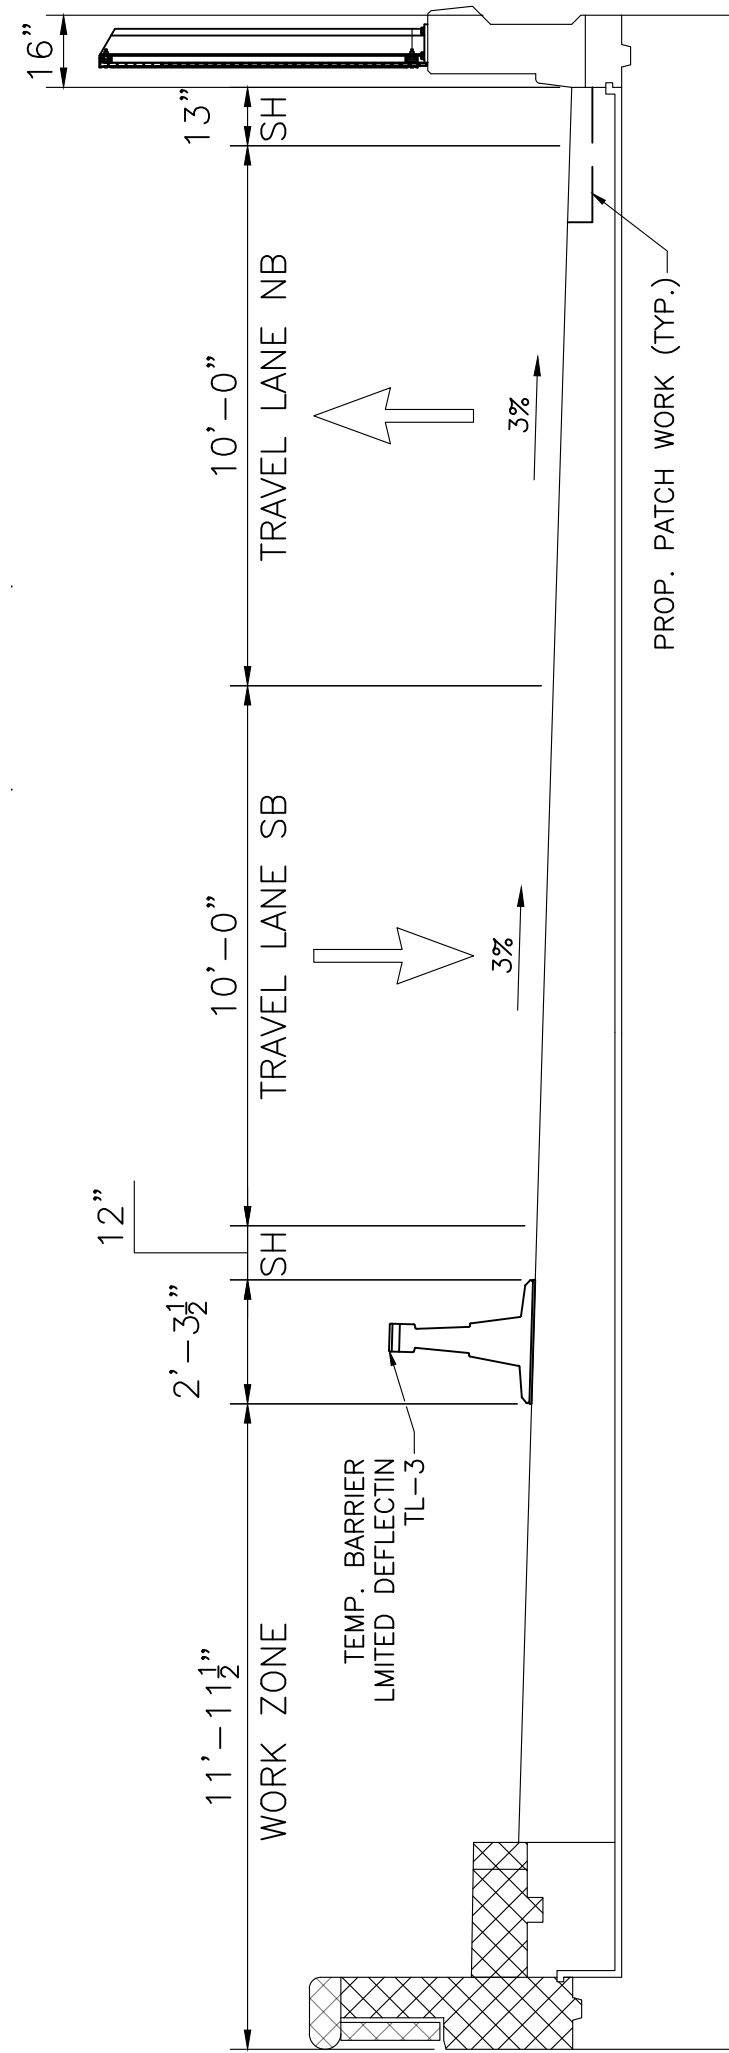

SHIFTING TAPER
TAPER CALCULATION
$W=6.4'$
$S=30$ MPH
$L=0.5WS^2/60=28'$
$L=49'$ MIN.

TYPICAL SECTION (LOOKING NORTH)


SCALE: $\frac{9''}{32'} = 1'-0''$


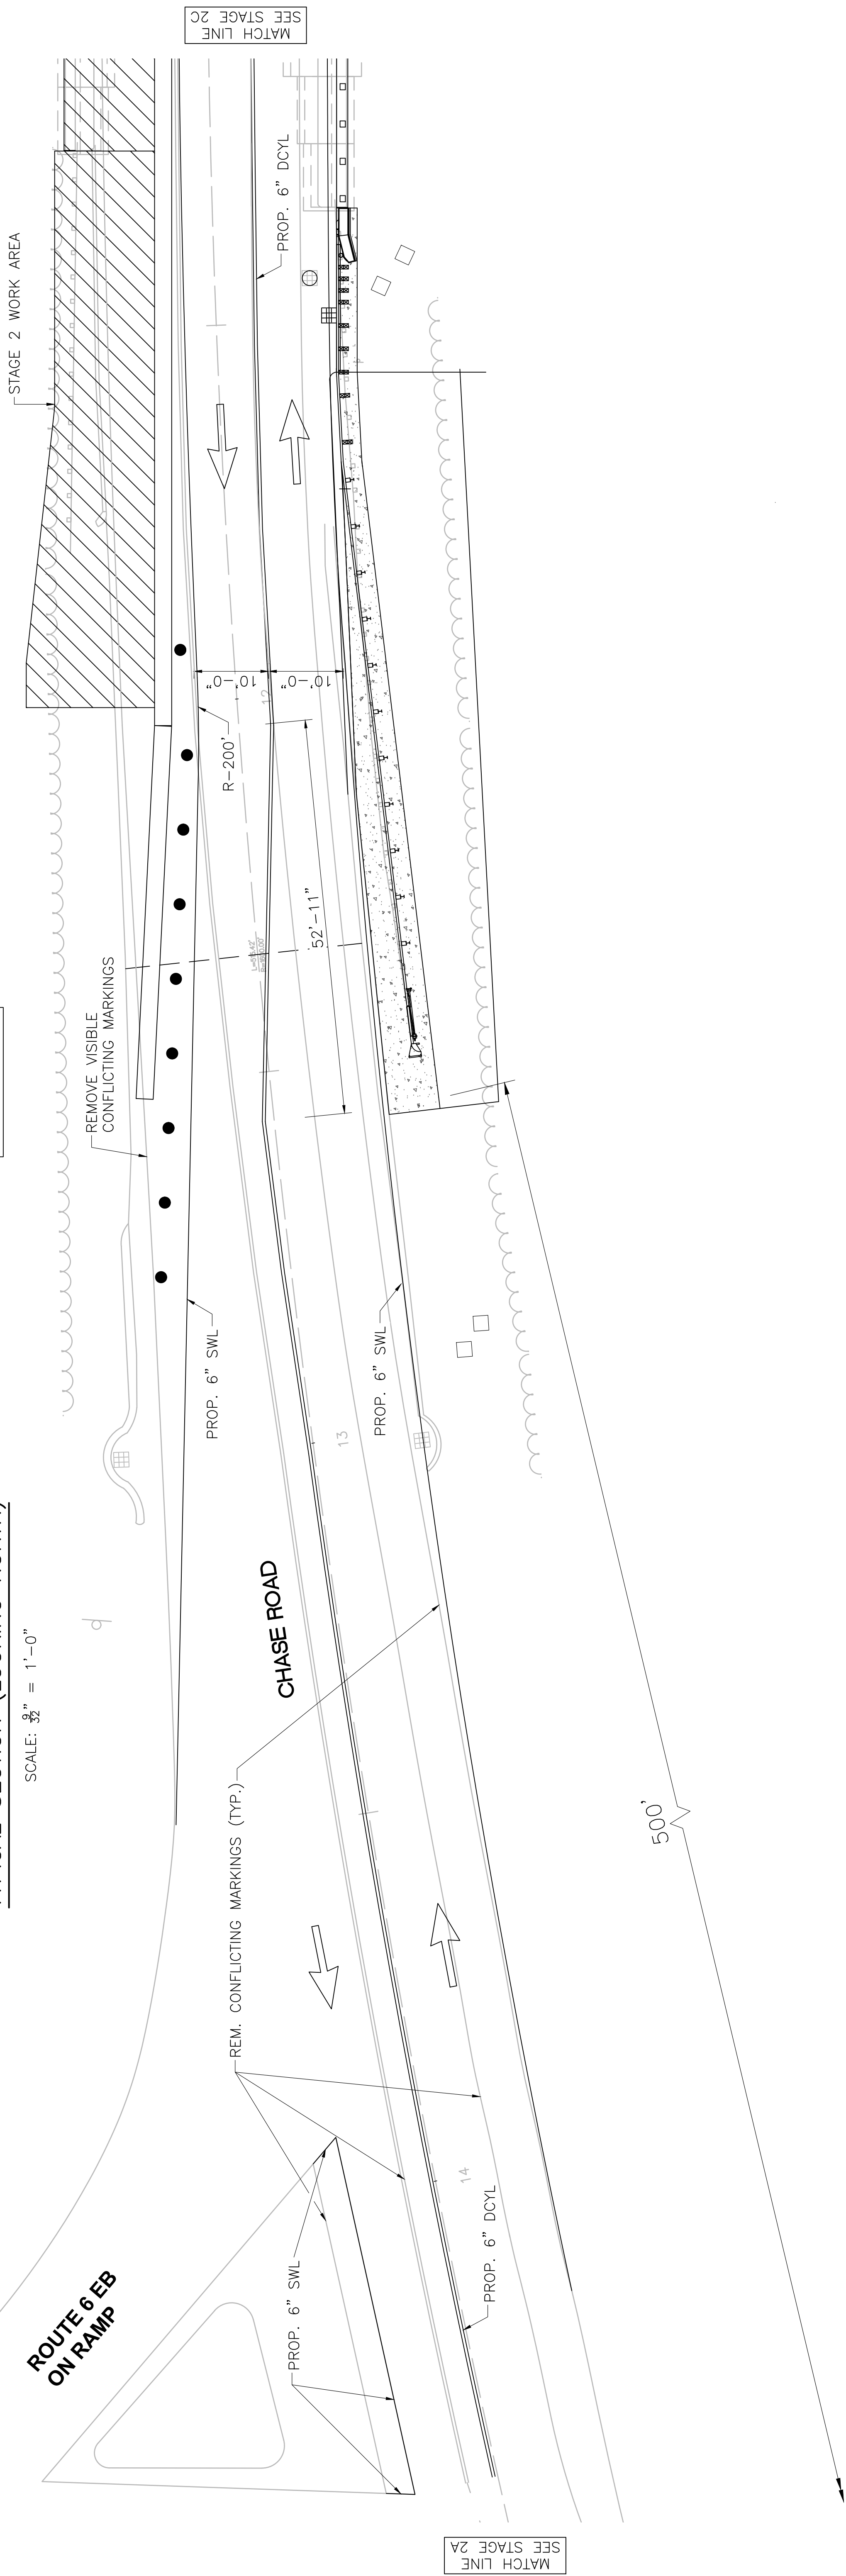


-----	ISSUED FOR CONSTRUCTION
DATE	DESCRIPTION
THIS SHEET IS APPROVED FOR CONSTRUCTION BY MASSDOT AUTHORIZED SIGNATORY: STATE BRIDGE ENGINEER	
USE ONLY PRINTS OF LATEST DATE	

*	4B9 4BA
---	------------

SHEET 26 OF 31 SHEETS BRIDGE NO. S-04-011 & S-04-008 (*)

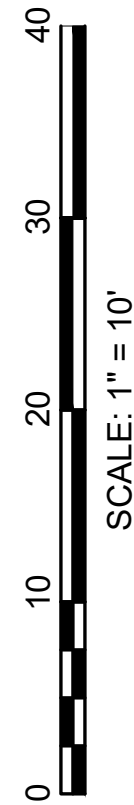

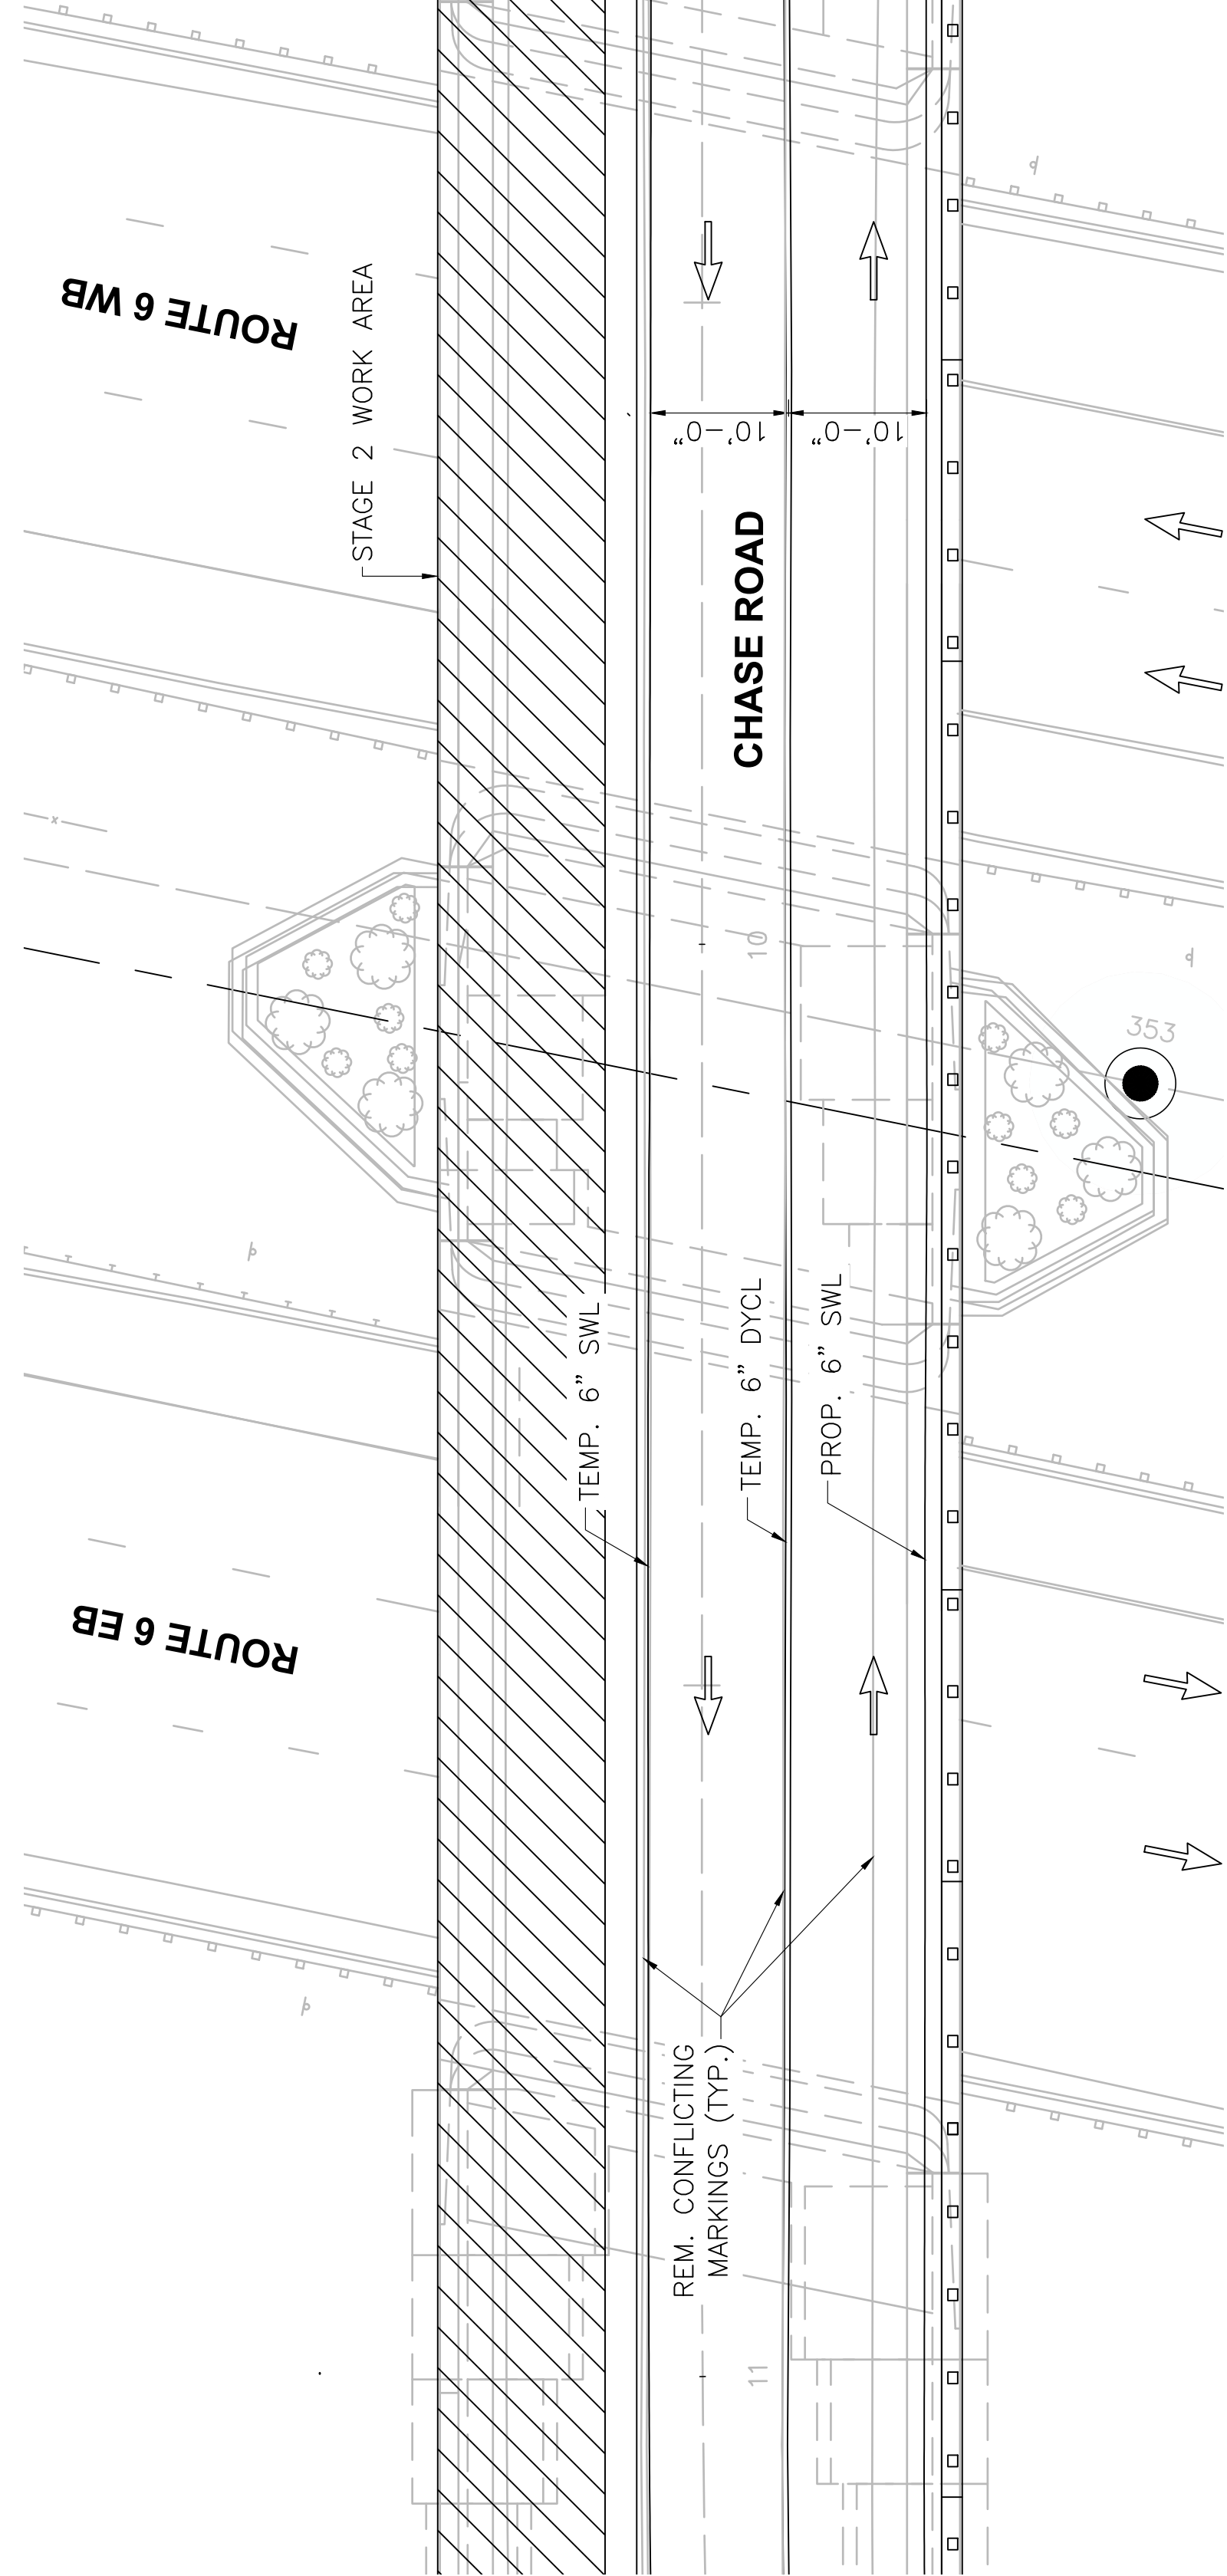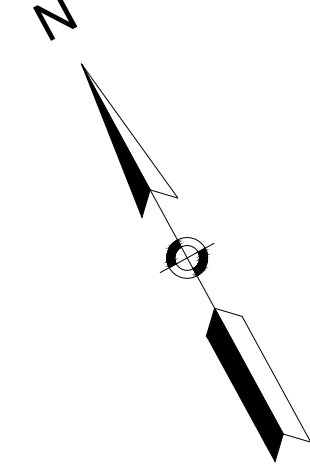



SANDWICH CHASE ROAD			
STATE	FED AID PROJ. NO.	SHEET NO.	TOTAL SHEETS
MA	-	27	31
PROJECT FILE NO. 613200			

STAGE 2C - SB LANE SHIFT

MATCH LINE
SEE STAGE 2B

MATCH LINE
SEE BELOW

SHIFTING TAPER TAPER CALCULATION
W=6.47'
S=30 MPH
L=0.5WS ² /60=28'
L=49' MIN.

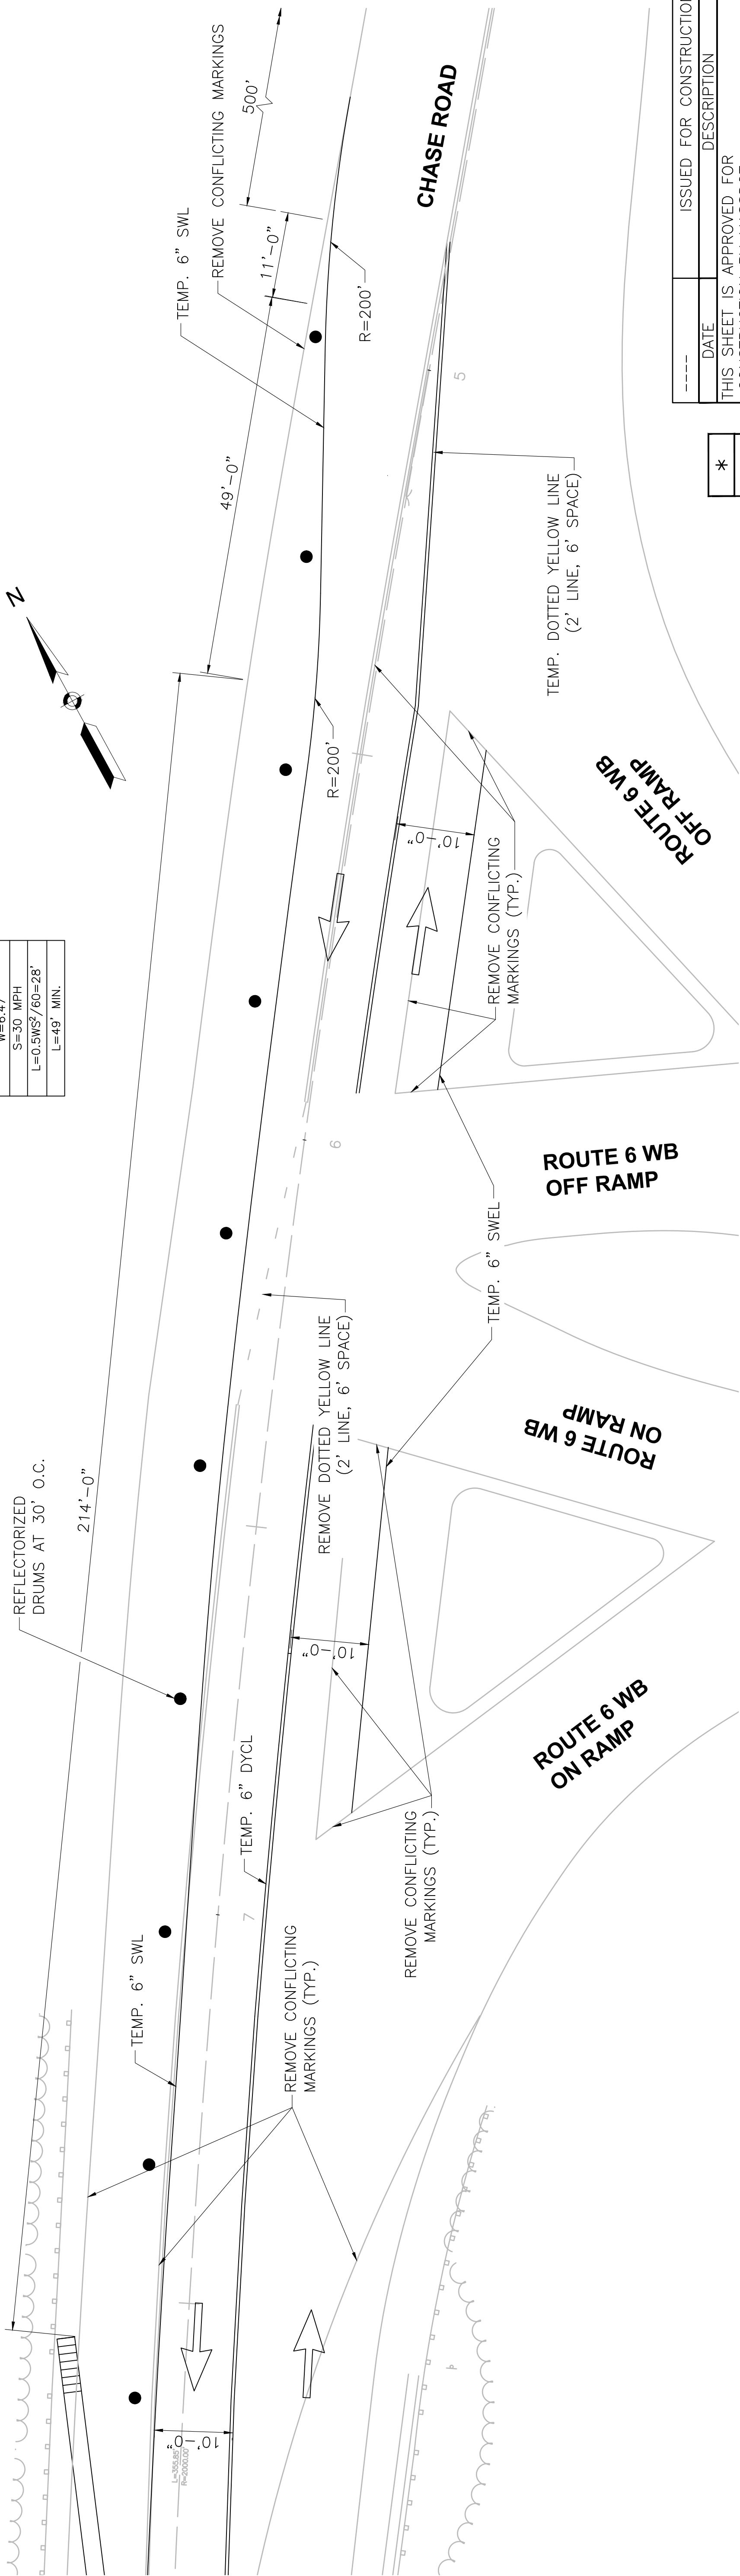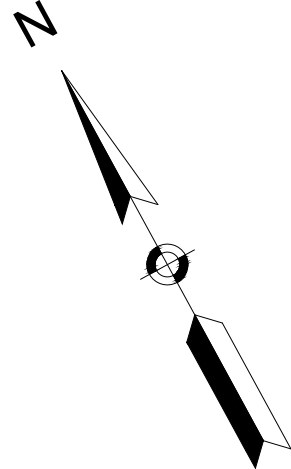


MATCH LINE
SEE ABOVE


MATCH LINE
SEE STAGE 2D

*
4B9
4BA

DATE	ISSUED FOR CONSTRUCTION
THIS SHEET IS APPROVED FOR CONSTRUCTION BY MASSDOT AUTHORIZED SIGNATORY: STATE BRIDGE ENGINEER	
USE ONLY PRINTS OF LATEST DATE	



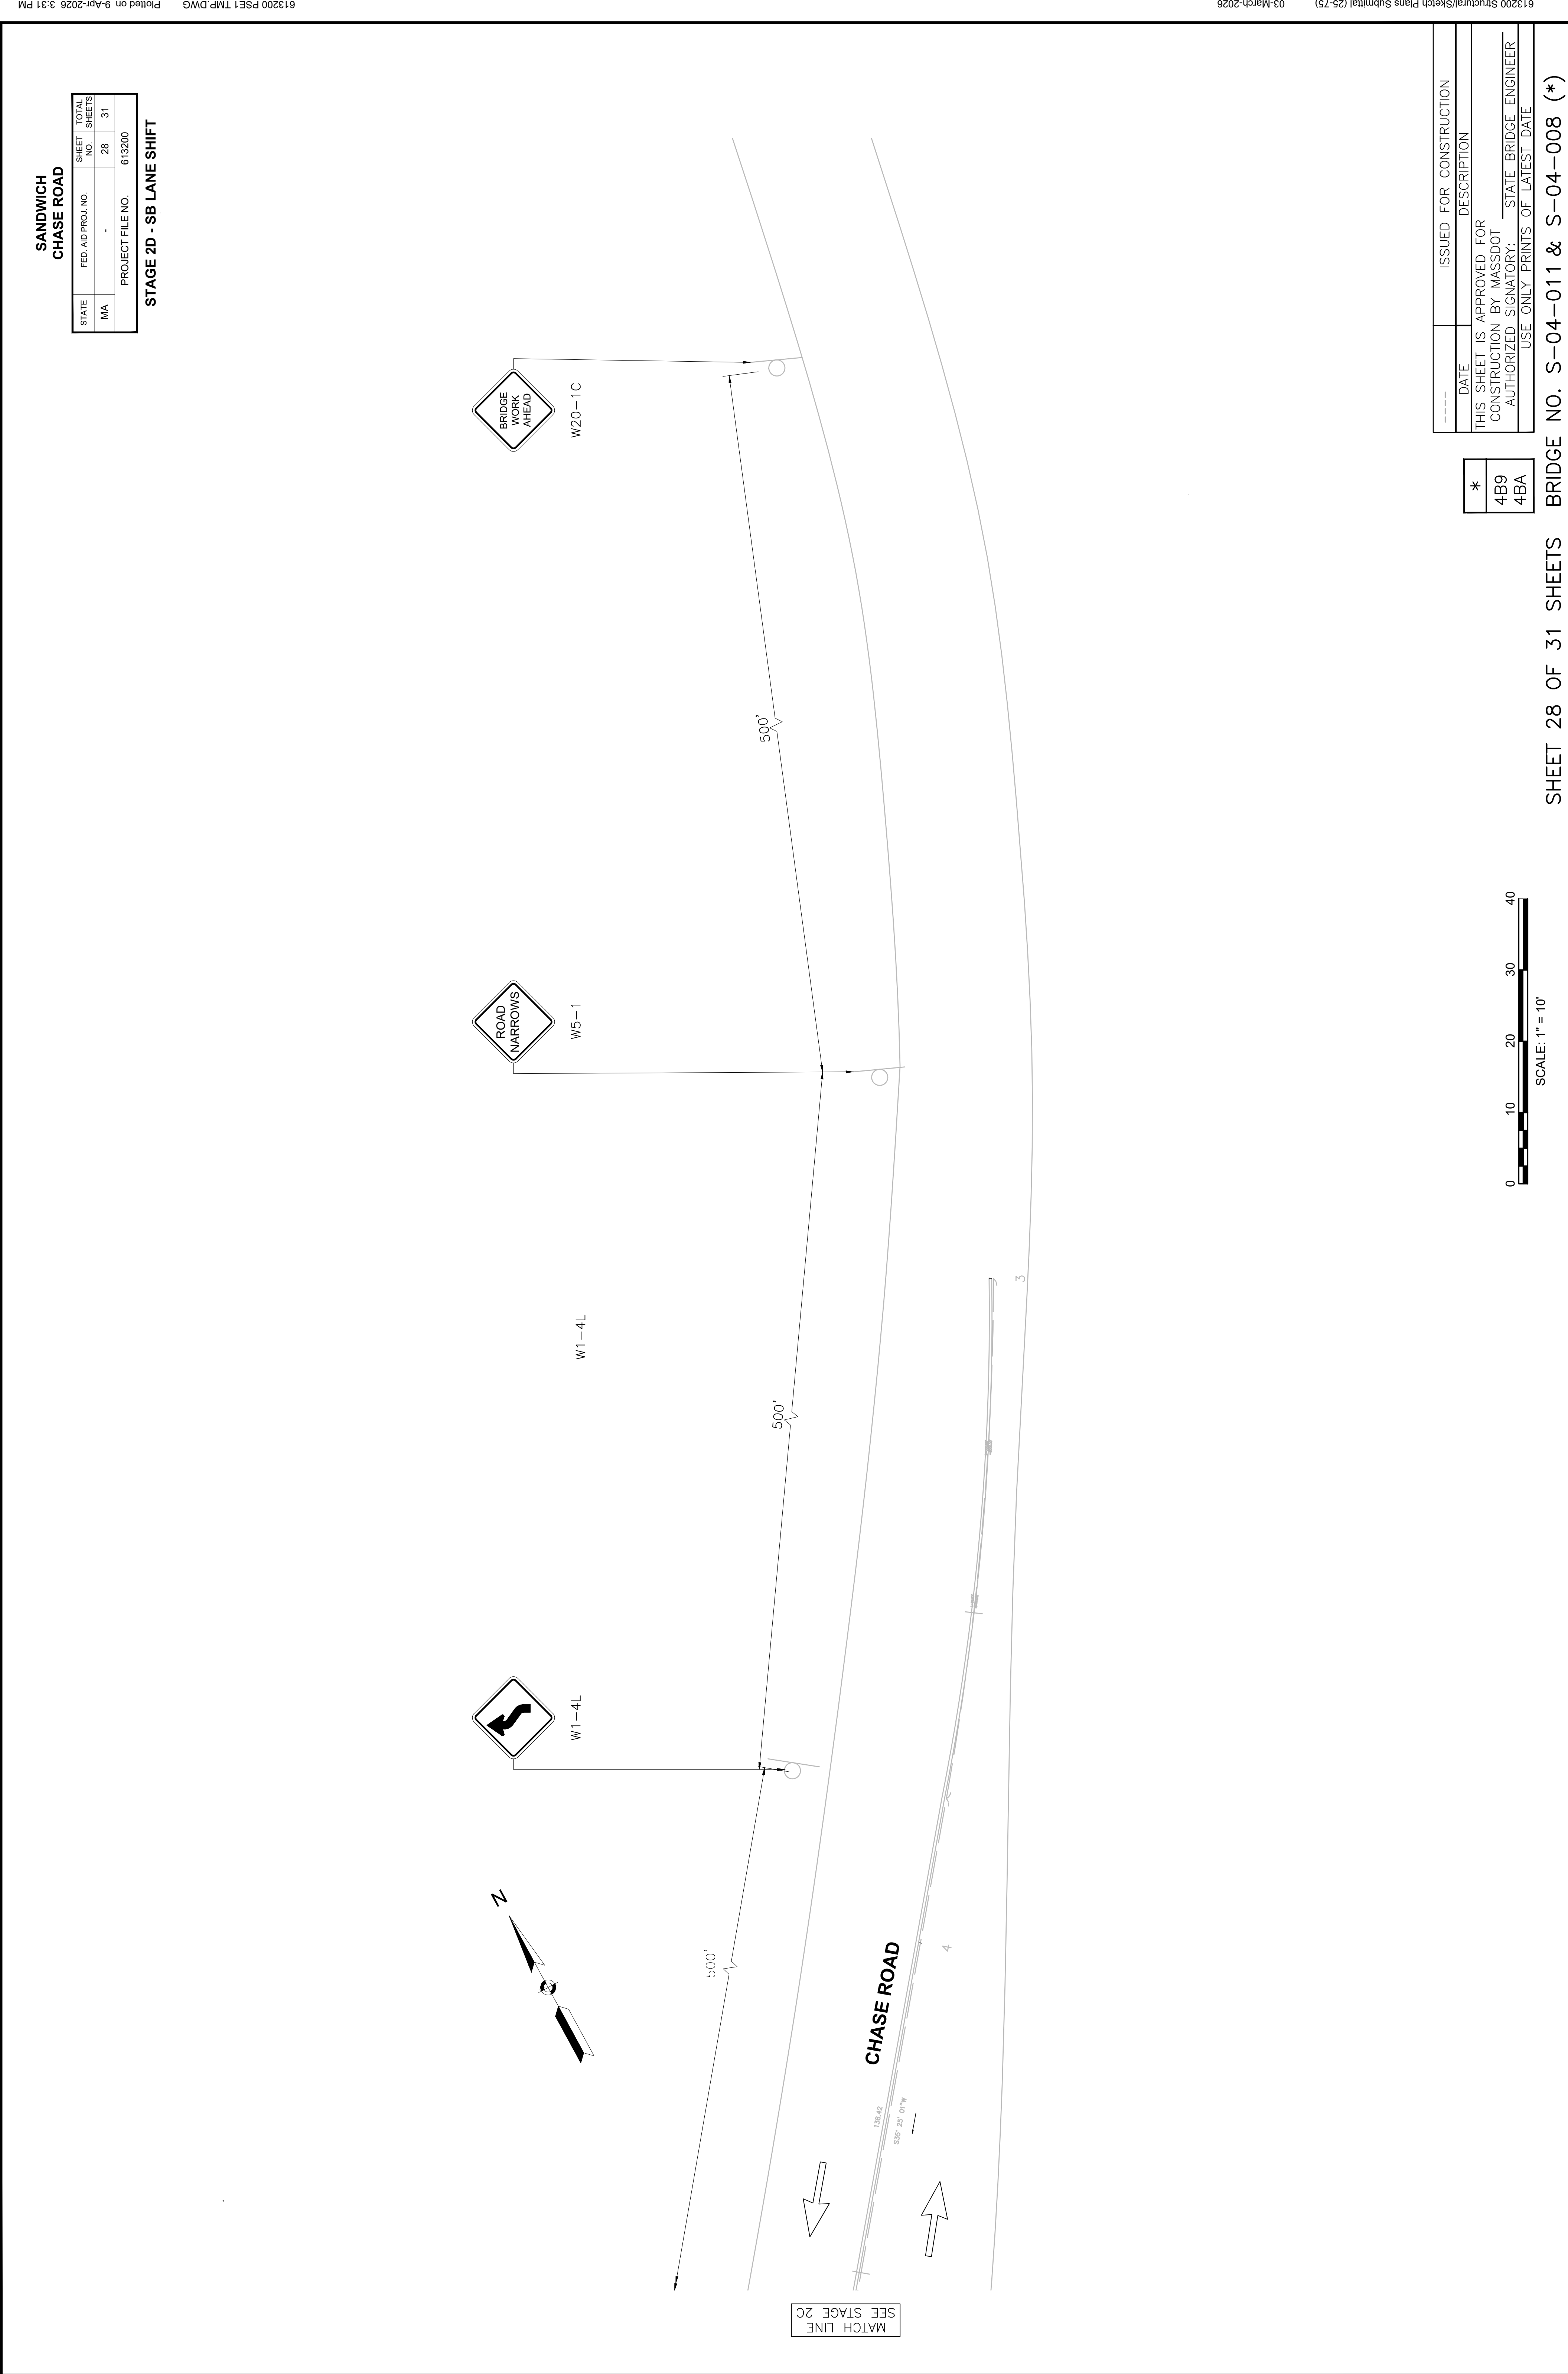

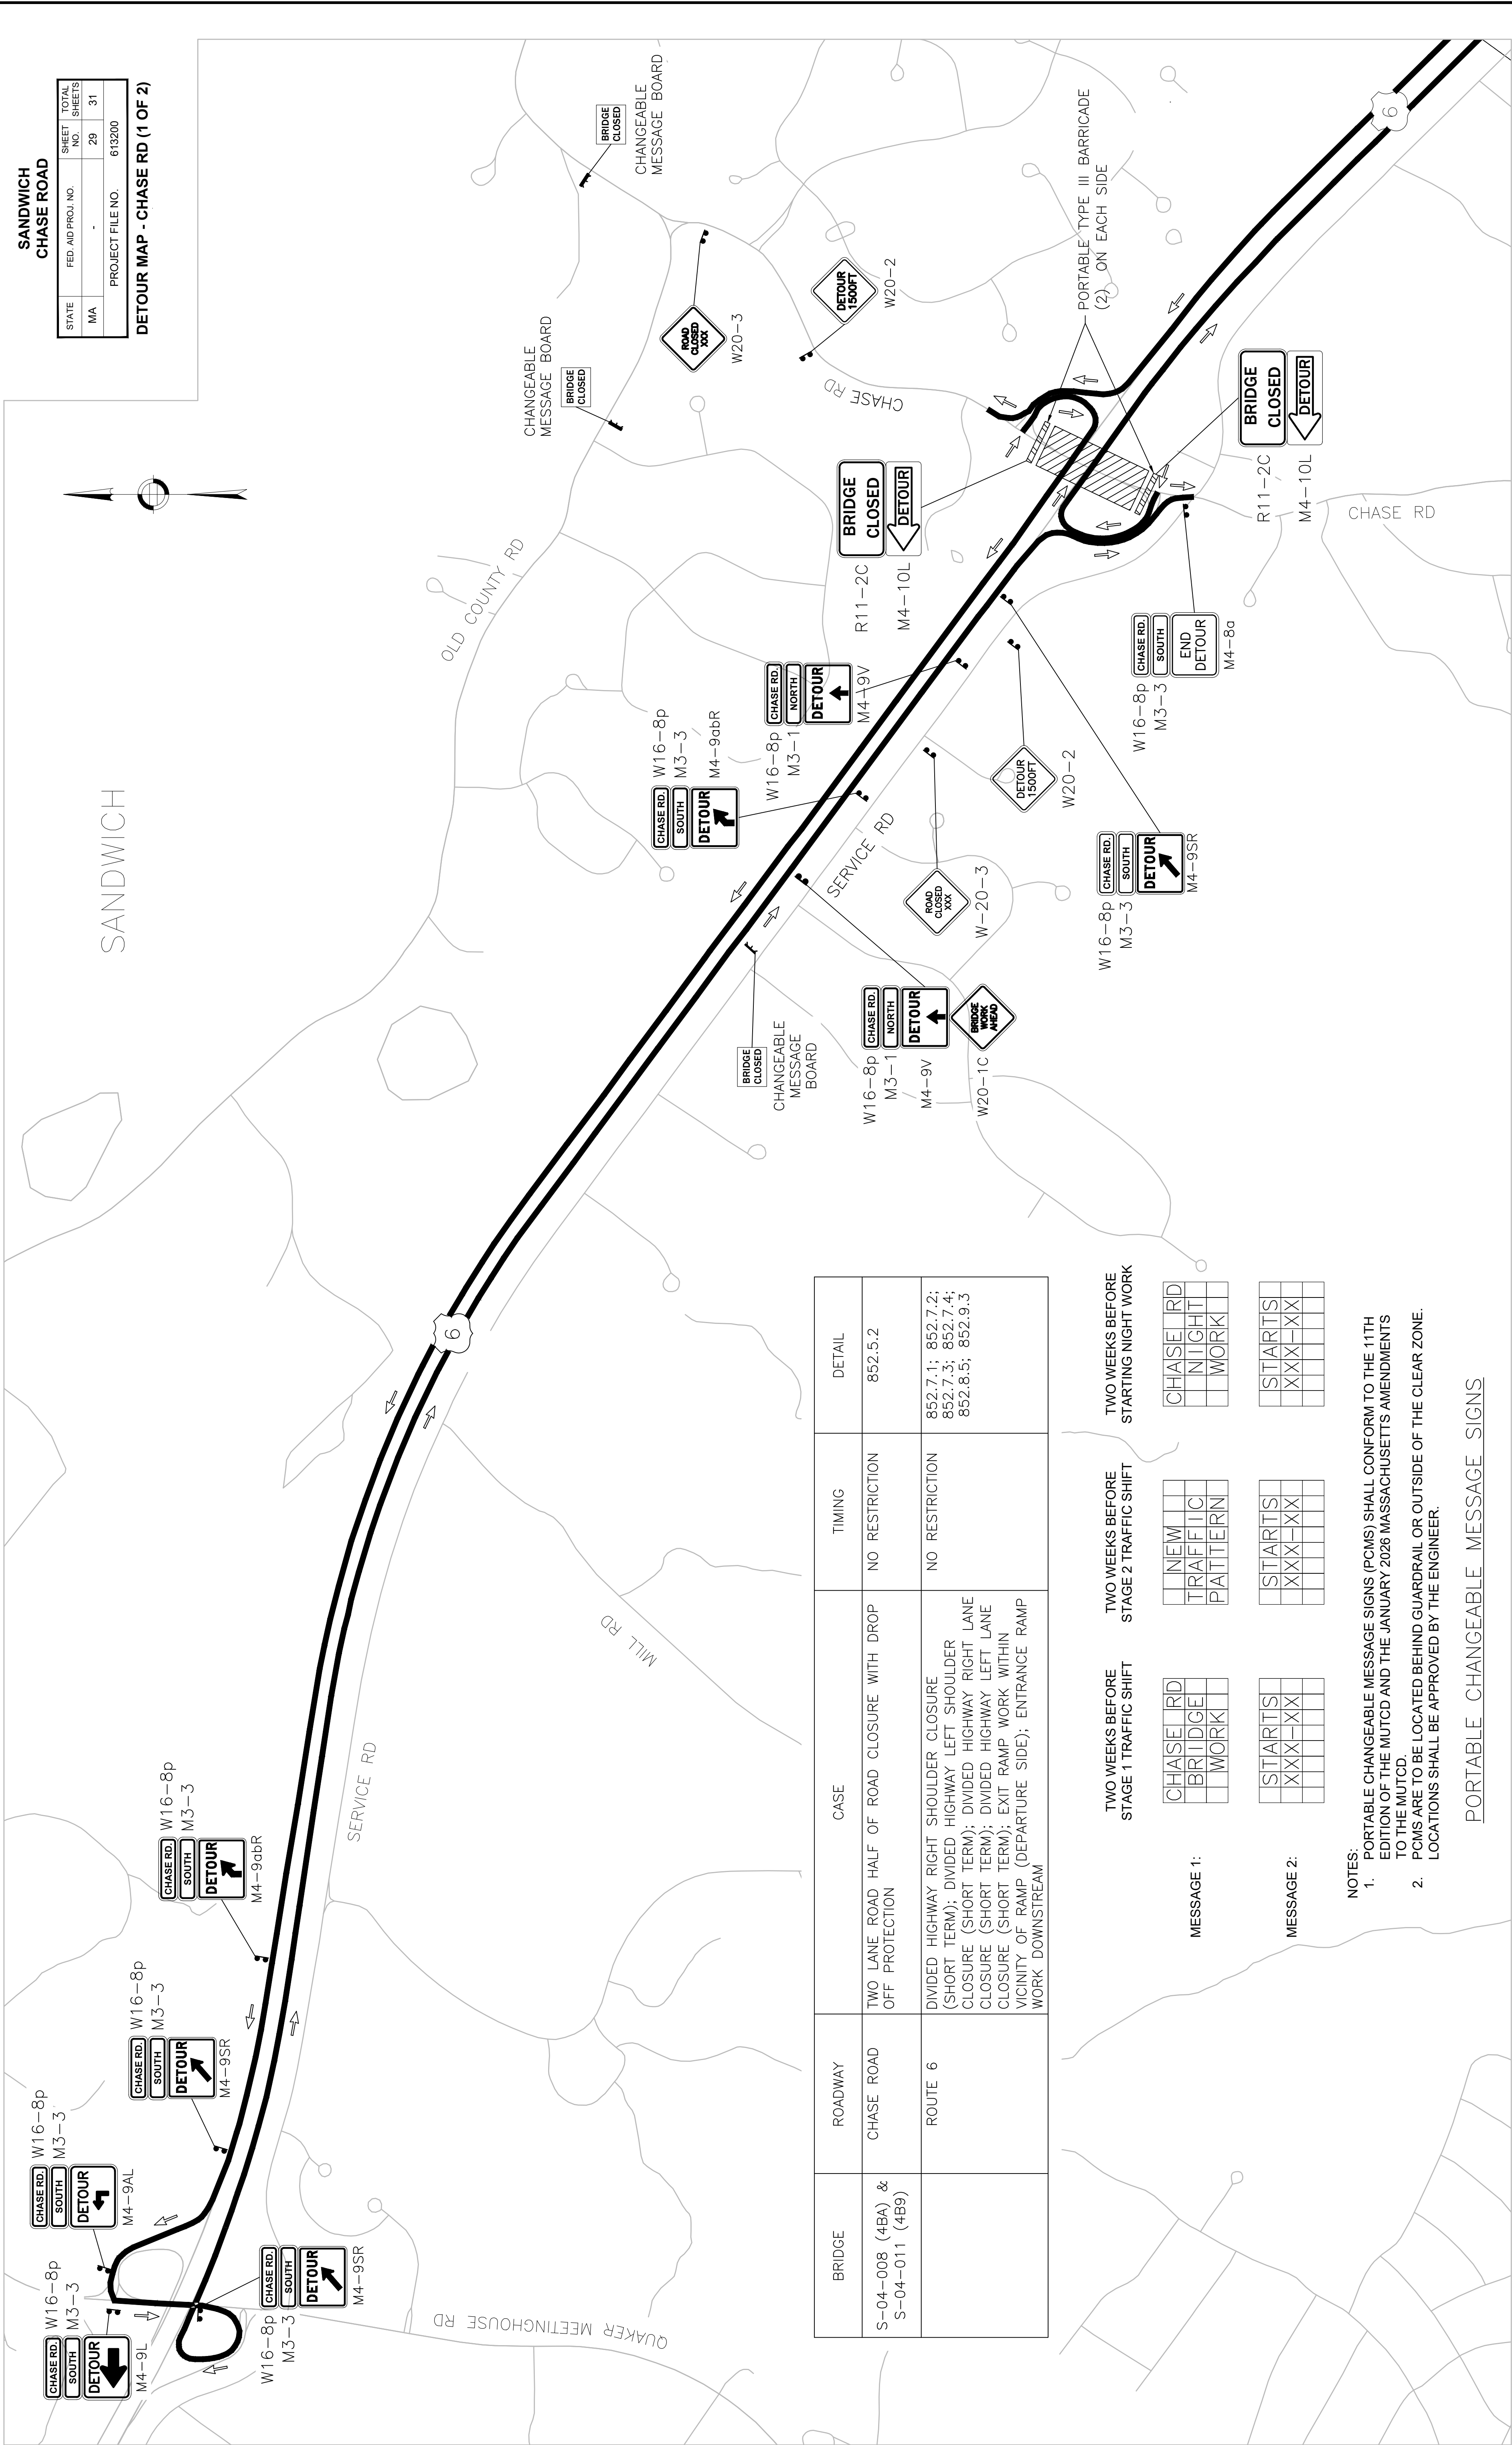

SANDWICH CHASE ROAD			
STATE	FED AID PROJ. NO.	SHEET NO.	TOTAL SHEETS
MA	-	29	31
PROJECT FILE NO. 613200		DETOUR MAP - CHASE RD (1 OF 2)	

BRIDGE	ROADWAY	CASE	TIMING	DETAIL
S-04-008 (4BA) & S-04-011 (4B9)	CHASE ROAD	TWO LANE ROAD HALF OF ROAD CLOSURE WITH DROP OFF PROTECTION	NO RESTRICTION	852.5.2
	ROUTE 6	DIVIDED HIGHWAY RIGHT SHOULDER CLOSURE (SHORT TERM); DIVIDED HIGHWAY LEFT SHOULDER CLOSURE (SHORT TERM); DIVIDED HIGHWAY RIGHT LANE CLOSURE (SHORT TERM); DIVIDED HIGHWAY LEFT LANE CLOSURE (SHORT TERM); EXIT RAMP WORK WITHIN VICINITY OF RAMP (DEPARTURE SIDE); ENTRANCE RAMP WORK DOWNSTREAM	NO RESTRICTION	852.7.1; 852.7.2; 852.7.3; 852.7.4; 852.8.5; 852.9.3

MESSAGE 1:	TWO WEEKS BEFORE STAGE 1 TRAFFIC SHIFT				TWO WEEKS BEFORE STAGE 2 TRAFFIC SHIFT				TWO WEEKS BEFORE STARTING NIGHT WORK			
	CHASE RD	BRIDGE	WORK		NEW	TRAFFIC	PATTERN		CHASE RD	NIGHT	WORK	
	STARTS	XXX-XX										
MESSAGE 2:	CHASE RD	BRIDGE	WORK		NEW	TRAFFIC	PATTERN		CHASE RD	NIGHT	WORK	
	STARTS	XXX-XX										
	STARTS	XXX-XX										

- NOTES:
- PORTABLE CHANGEABLE MESSAGE SIGNS (PCMS) SHALL CONFORM TO THE 11TH EDITION OF THE MUTCD AND THE JANUARY 2026 MASSACHUSETTS AMENDMENTS TO THE MUTCD
 - PCMS ARE TO BE LOCATED BEHIND GUARDRAIL OR OUTSIDE OF THE CLEAR ZONE. LOCATIONS SHALL BE APPROVED BY THE ENGINEER.

PORTABLE CHANGEABLE MESSAGE SIGNS

NOTES:
SIGNS ON EAST SIDE OF CHASE ROAD
NOT SHOWN FOR CLARITY; SEE PAGE 2


CHASE ROAD SB DETOUR MAP
Scale: 1" = 425'-0"

*
4B9
4BA

ISSUED FOR CONSTRUCTION	DATE	DESCRIPTION
THIS SHEET IS APPROVED FOR CONSTRUCTION BY MASSDOT		
AUTHORIZED SIGNATORY:		STATE BRIDGE ENGINEER
USE ONLY PRINTS OF LATEST DATE		

SANDWICH CHASE ROAD			
STATE	FED AID PROJ. NO.	SHEET NO.	TOTAL SHEETS
MA	-	30	31
PROJECT FILE NO.		613200	

DETOUR MAP - CHASE RD (2 OF 2)

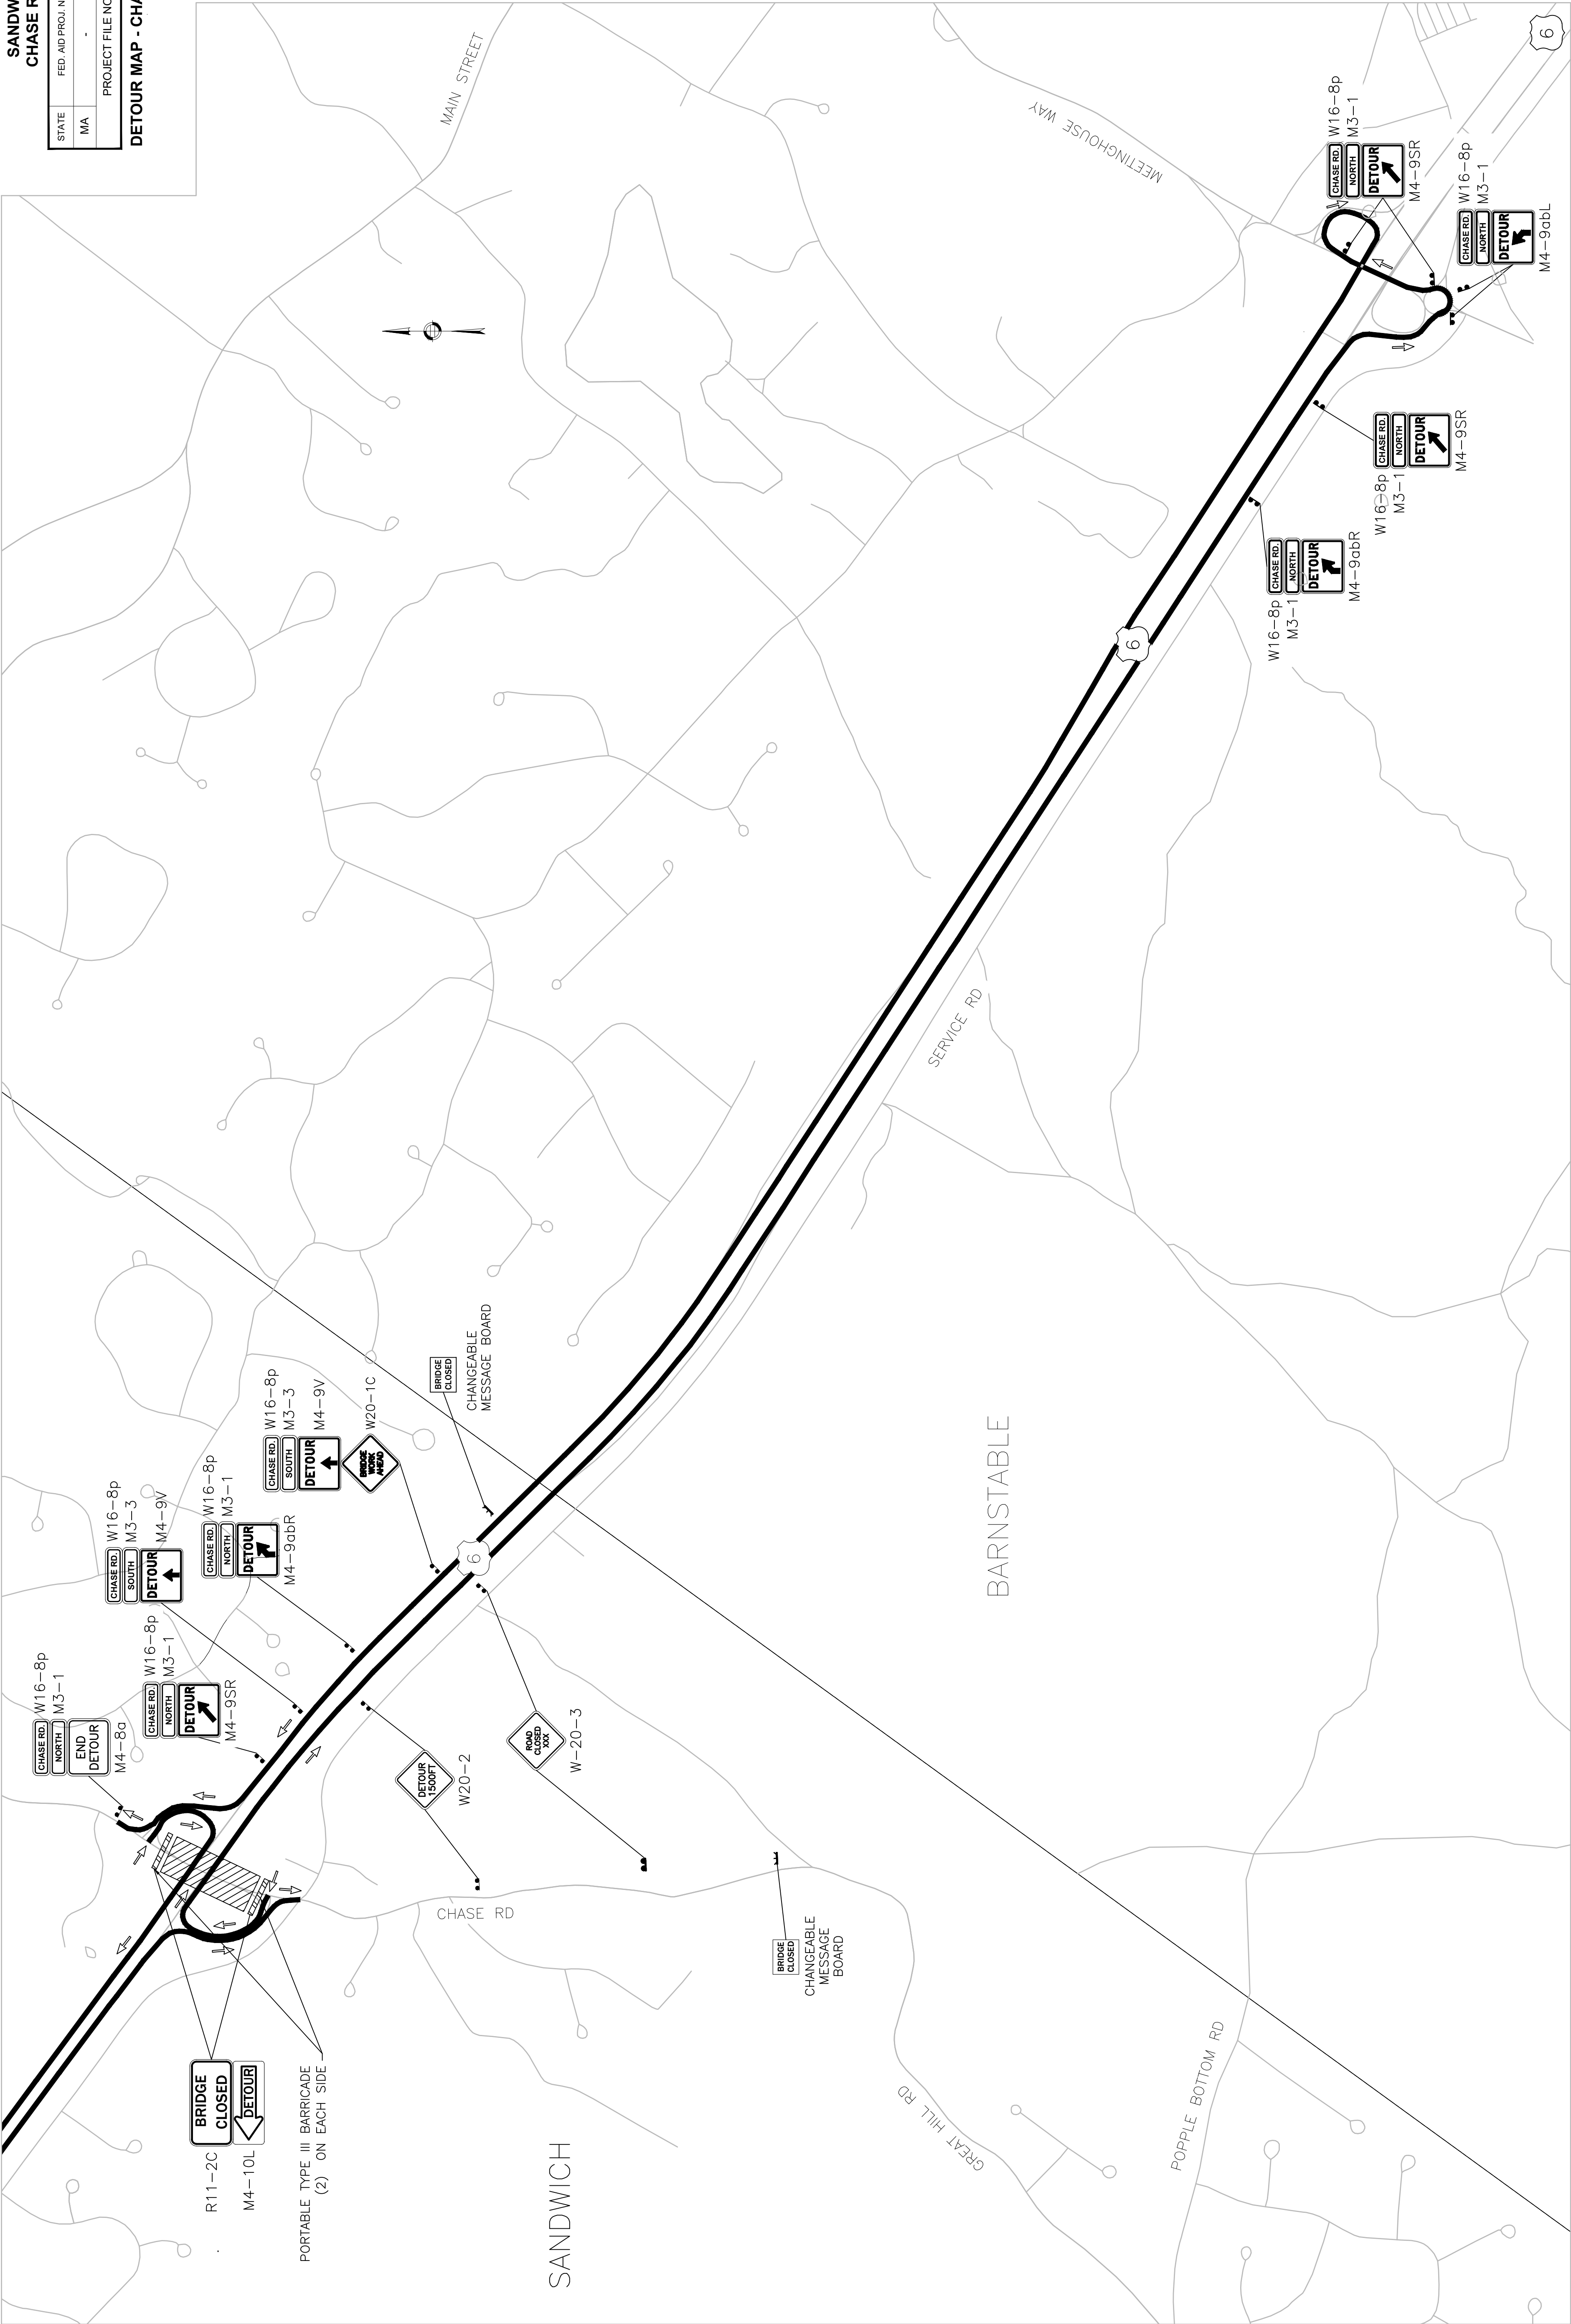

CHASE ROAD NB DETOUR MAP

Scale: 1" = 500'-0"


ISSUED FOR CONSTRUCTION	
DATE	DESCRIPTION
THIS SHEET IS APPROVED FOR CONSTRUCTION BY MASSDOT	
AUTHORIZED SIGNATORY: STATE BRIDGE ENGINEER	
USE ONLY PRINTS OF LATEST DATE	

*
4B9
4BA

SANDWICH
CHASE ROAD

STATE	FED AID PROJ. NO.	SHEET NO.	TOTAL SHEETS
MA	-	31	31
PROJECT FILE NO.		613200	

SIGN LEGEND

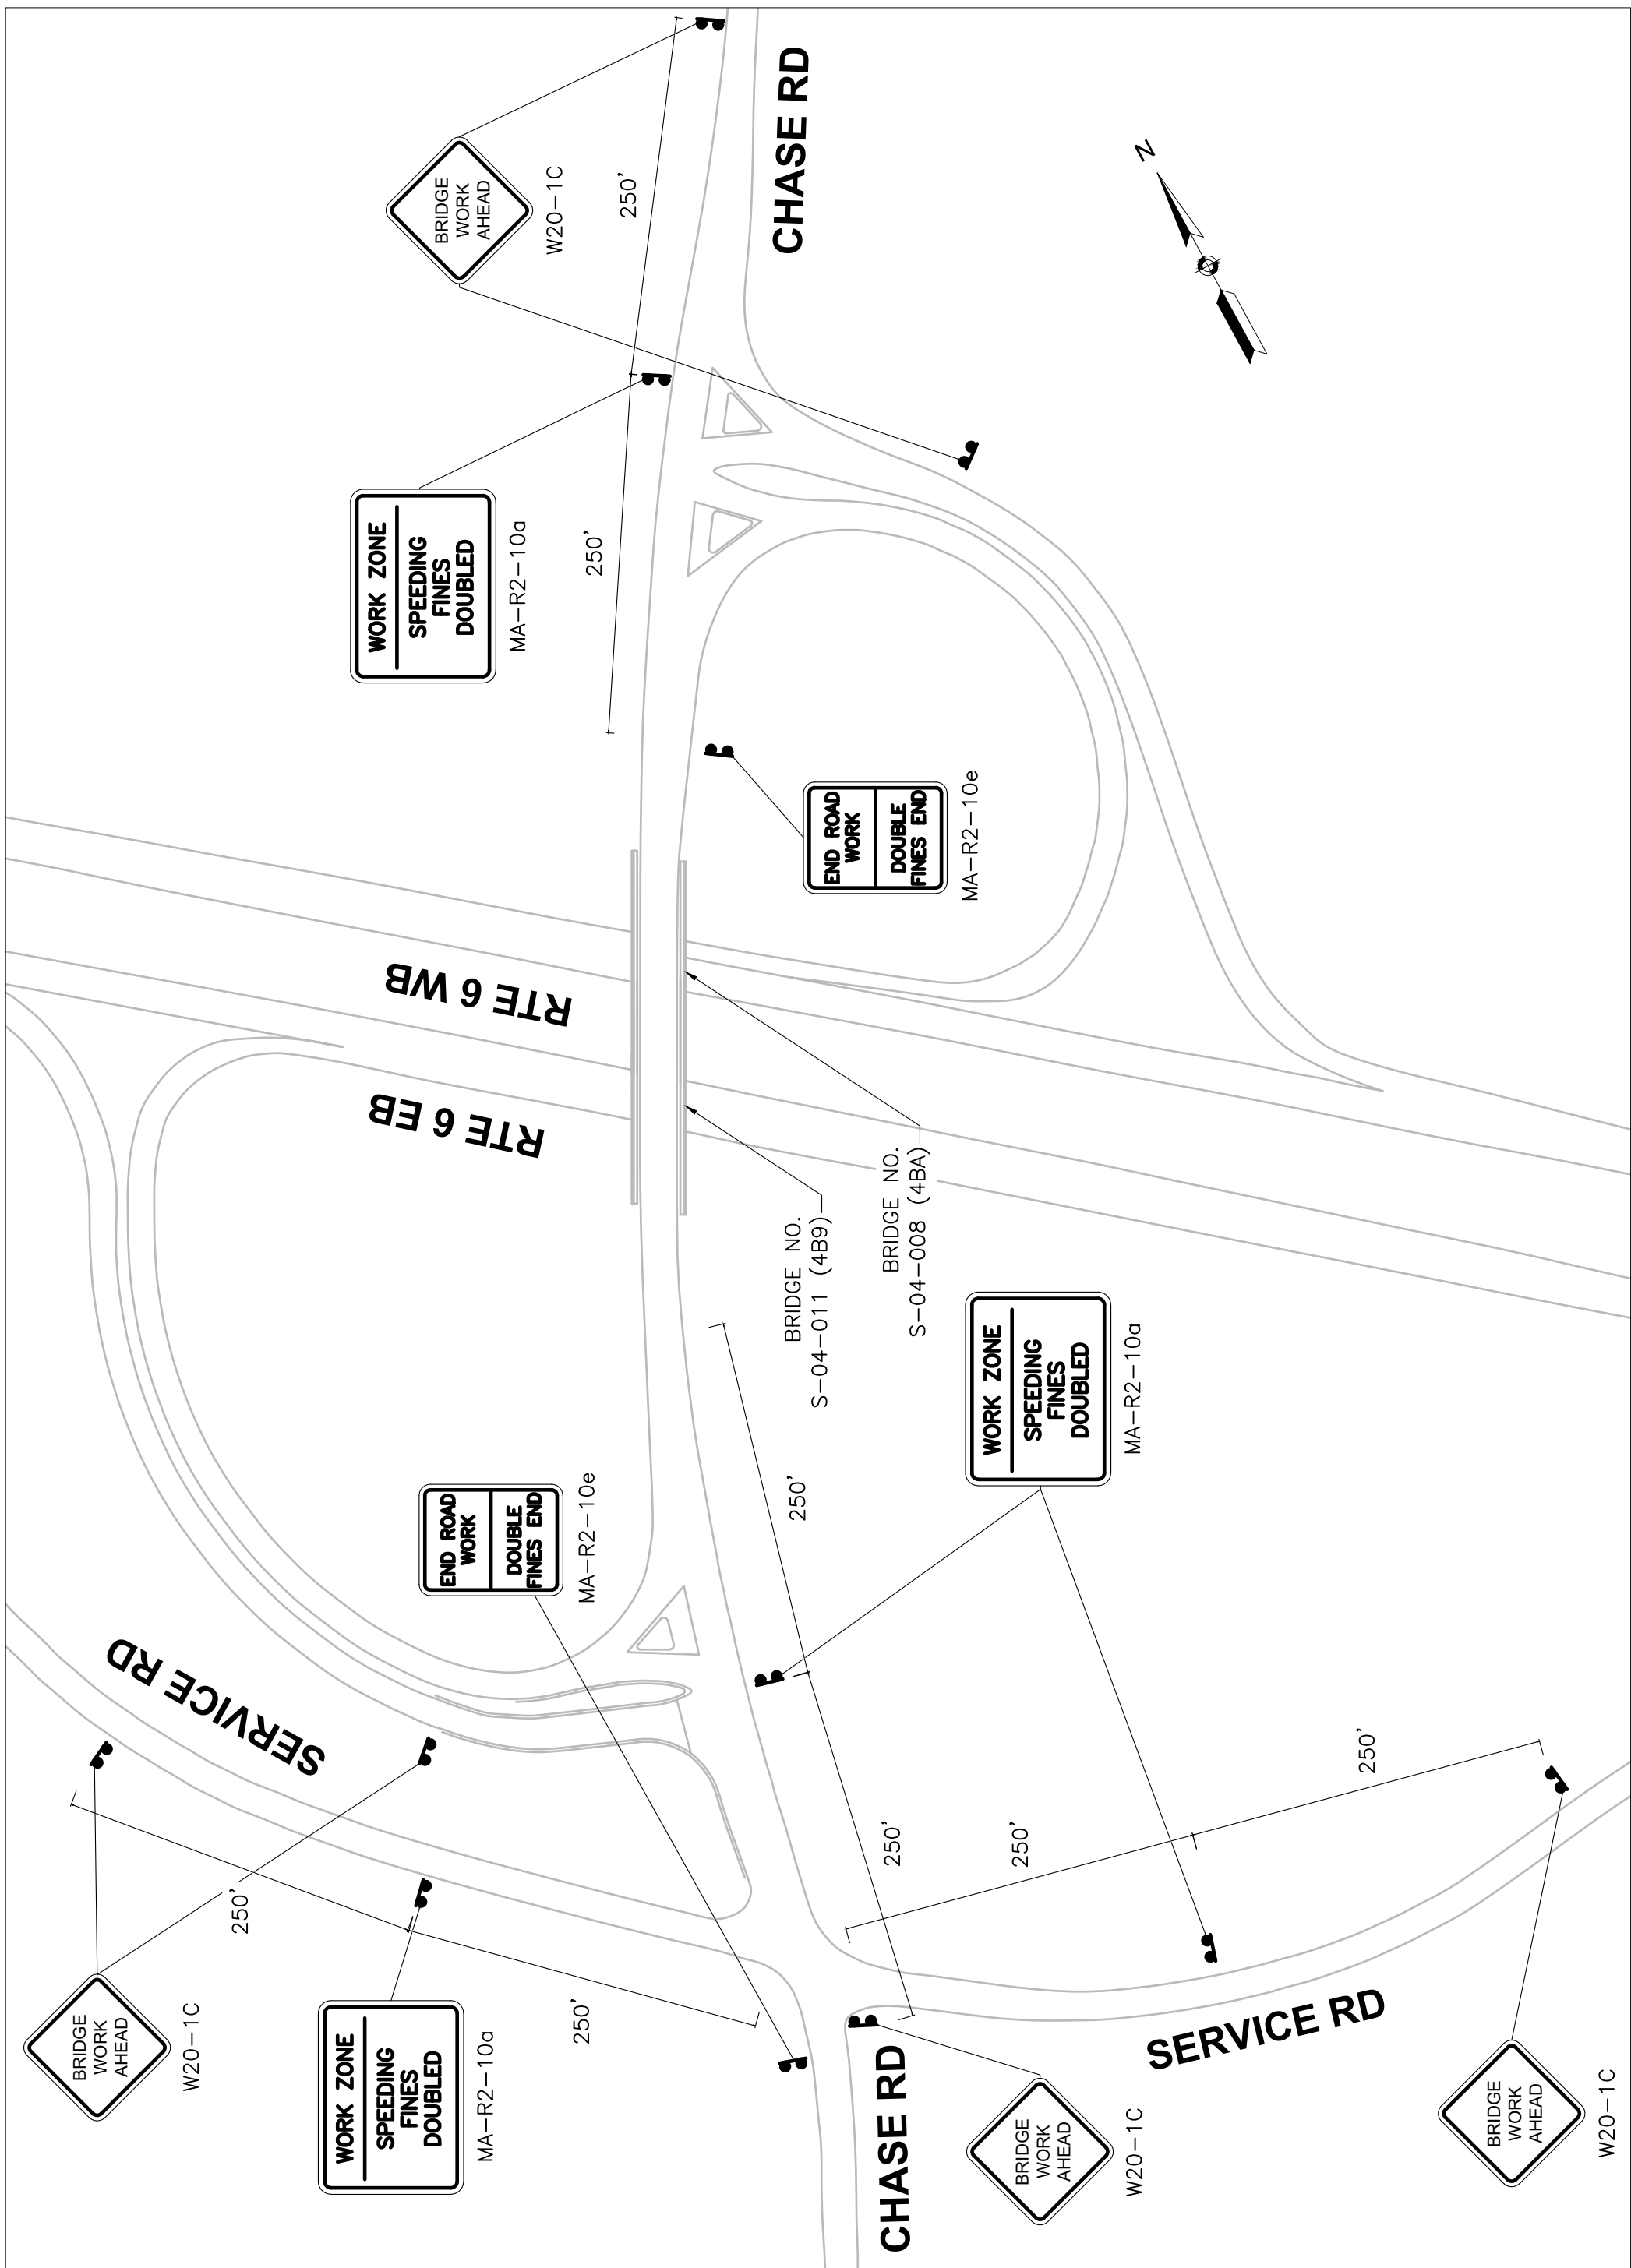

ADVANCE SIGN PLAN

NOT TO SCALE

TRAFFIC SIGN SUMMARY

IDENTIFI- CATION NUMBER	SIZE OF SIGN		SIGN DIAGRAM	# REQD	COLOR		UNIT AREA S.F.	AREA IN SQUARE FEET
	WIDTH	HEIGHT			BACK- GROUND	LEGEND BORDER		
W1-4R**	36"	36"		3	FLUOR. ORANGE	BLACK	9	27
W1-4L**	36"	36"		3	FLUOR. ORANGE	BLACK	9	27
R1-2-**	48" X 48" X 48"			1	WHITE	RED	6.93	6.93

* TEXT DIMENSIONS PER CHAPTER 2 OF THE 11 EDITION OF THE MUTCD (DECEMBER 2023) AND MASSDOT STANDARDS.
** SIGNS ARE USED AS PART OF THE DAILY SETUPS USING THE FLIP BOOK DETAILS.
NOT PART OF THE LONG TERM TTCP

TOTAL AREA = 835 SF

DATE	ISSUED FOR CONSTRUCTION
THIS SHEET IS APPROVED FOR CONSTRUCTION BY MASSDOT AUTHORIZED SIGNATORY:	
STATE BRIDGE ENGINEER	USE ONLY PRINTS OF LATEST DATE

*	
4B9	
4BA	

TRAFFIC SIGN SUMMARY

IDENTIFI- CATION NUMBER	SIZE OF SIGN		SIGN DIAGRAM	# REQD	COLOR		UNIT AREA S.F.	AREA IN SQUARE FEET
	WIDTH	HEIGHT			BACK- GROUND	LEGEND BORDER		
W4-1R**	48"	48"		1	FLUOR. ORANGE	BLACK	9	16
W4-2L**	48"	48"		2	FLUOR. ORANGE	BLACK	16	32
W4-2R**	48"	48"		2	FLUOR. ORANGE	BLACK	16	32
W5-1	36"	36"		4	FLUOR. ORANGE	BLACK	9	36
W20-1**	36"	36"		1	FLUOR. ORANGE	BLACK	9	9
W20-1C	36"	36"		6	FLUOR. ORANGE	BLACK	9	54
W20-2	36"	36"		4	FLUOR. ORANGE	BLACK	9	36
W20-3	36"	36"		4	FLUOR. ORANGE	BLACK	9	36
W20-4**	36"	36"		2	FLUOR. ORANGE	BLACK	9	18
W20-5R** (1/2 MILE)	48"	48"		3	FLUOR. ORANGE	BLACK	16	48
W20-5L** (1/2 MILE)	48"	48"		2	FLUOR. ORANGE	BLACK	16	32
W20-7**	36"	36"		2	FLUOR. ORANGE	BLACK	9	18
W21-5aR**	48"	48"		1	FLUOR. ORANGE	BLACK	16	16
W21-5aL**	48"	48"		1	FLUOR. ORANGE	BLACK	16	16
W21-5bR**	48"	48"		1	FLUOR. ORANGE	BLACK	16	16
W21-5bL**	48"	48"		1	FLUOR. ORANGE	BLACK	16	16
W16-8p	18"	8"		21	FLUOR. ORANGE	BLACK	1	21

TRAFFIC SIGN SUMMARY

IDENTIFI- CATION NUMBER	SIZE OF SIGN		SIGN DIAGRAM	# REQD	COLOR		UNIT AREA S.F.	AREA IN SQUARE FEET
	WIDTH	HEIGHT			BACK- GROUND	LEGEND BORDER		
MA-R2-10a	48"	36"		4	FLUOR. ORANGE	BLACK	12	48
MA-R2-10e	36"	48"		2	FLUOR. ORANGE	BLACK	12	24
E5-2**	48"	36"		1	FLUOR. ORANGE	BLACK	12	12
MA-E5-1w2**	48"	48"		1	FLUOR. ORANGE	BLACK	16	16
MA-W28-1**	48"	48"		2	FLUOR. ORANGE	BLACK	16	32
M3-1	24"	12"		11	FLUOR. ORANGE	BLACK	2	22
M3-3	24"	12"		10	FLUOR. ORANGE	BLACK	2	20
M4-8a	24"	18"		2	FLUOR. ORANGE	BLACK	3	6
M4-9aL	30"	24"		1	FLUOR. ORANGE	BLACK	5	5
M4-9L	30"	24"		1	FLUOR. ORANGE	BLACK	5	5
M4-9aR	30"	24"		4	FLUOR. ORANGE	BLACK	5	20
M4-9aBL	30"	24"		2	FLUOR. ORANGE	BLACK	5	10
M4-9SR	30"	24"		6	FLUOR. ORANGE	BLACK	5	30
M4-9V	30"	24"		4	FLUOR. ORANGE	BLACK	5	20
M4-10L	48"	18"		2	FLUOR. ORANGE	BLACK	6	12
R11-2C	48"	30"		2	FLUOR. ORANGE	BLACK	10	20
W3-2**	48"	48"		1	FLUOR. ORANGE	BLACK/ WHITE/	16	16

THIS PAGE IS INTENTIONALLY LEFT BLANK

DOCUMENT A00820

**Massachusetts Department of Transportation
Conditions of Custody****REQUEST FOR RELEASE OF MASSDOT AUTOCAD FILES FORM**

(Only to be used following award of contract)

City/Town: SANDWICHProject File Number: 613200Contract Number: 134230Project Description: Bridge Preservation, S-04-008 (4BA) and S-04-011 (4B9), Chase Road over Route 6 (Mid-Cape Highway)

All AutoCAD files are provided solely as a courtesy to facilitate public access to information. MassDOT attempts to provide current and accurate information but cannot guarantee so. MassDOT provides such documents, files or other data "as is" without any warranty of any kind, either expressed or implied, including but not limited to, accuracy, reliability, omissions, completeness and currentness. The Commonwealth of Massachusetts and its Consultants shall not be liable for any claim for damages, including lost profits or other consequential, exemplary, incidental, indirect or special damages, relating in any way to the documents, files or other data accessible from this file, including, but not limited to, claims arising out of or related to electronic access or transmission of data or viruses. Because data stored on electronic media can deteriorate undetected or be modified without our knowledge, MassDOT cannot be held liable for its completeness or correctness. MassDOT makes no representation as to the compatibility of these files beyond the version of the stated CAD software.

By signing this form, I agree that it shall be my responsibility to reconcile this electronic data with the conformed contract documents, and that only the conformed contract documents shall be regarded as legal documents for this Project. I understand that this authorization does not give me the right to distribute the files. I agree to the terms above and wish to receive the AutoCAD files.

This signed form shall be emailed to the Highway Design Engineer at the MassDOT -Highway Division at the following email address:

DOTHighwayDesign@dot.state.ma.us

Attn: AutoCAD Files

Name of person requesting AutoCAD files: _____

Affiliation/Company: _____

Address: _____

Telephone number: _____

Email address: _____


Signature/Date: _____

THIS PAGE IS INTENTIONALLY LEFT BLANK

DOCUMENT A00875

**POLICY DIRECTIVE P-22-001
AND
POLICY DIRECTIVE P-22-002**

THIS PAGE IS INTENTIONALLY LEFT BLANK

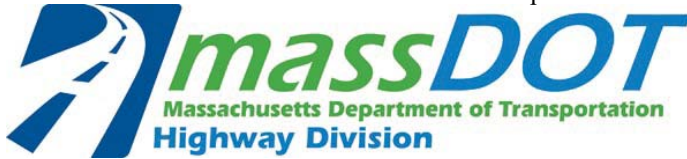Number: P-22-001Date: 9/23/22

POLICY DIRECTIVE

Jonathan Gulliver (signature on original)

HIGHWAY ADMINISTRATOR

Off-Site Stockpiling of Soil from MassDOT Construction Projects

Purpose

The purpose of this Policy Directive is to formally establish a policy and procedures for managing and stockpiling soil generated and transported from MassDOT construction projects. This Policy Directive does not supersede any Federal, State, or Local regulations.

Date of Effect

This Policy Directive is effective immediately for all projects, including active construction projects.

For active construction projects and for other projects advertised prior to October 15, 2022, changes to the contract documents needed to implement the requirements of this Policy Directive will be considered on a case-by-case basis and shall be approved by the District Highway Director, as necessary.

For projects advertised on or after October 15, 2022, MassDOT will include the requirements and implementation procedures of this Policy Directive in the construction contract documents.

Policy Requirements

This policy is intended to prevent the off-site relocation of excavated soil generated from MassDOT projects to areas near residential receptors and to control potential fugitive dusts and/or contaminants. To that end, excavated soil may not be moved from the project site without knowledge of the content of the material. Knowledge may include visual field observations for presence of staining, odor, and/or debris, screening with a photoionization detector (PID), laboratory analysis, and/or site history. Pavement millings and other non-soil materials are not subject to the requirements of this Policy Directive.

Moving soil from a MassDOT project site to a temporary off-site storage location must be approved in writing by the District Highway Director.

The Contractor must select a storage location that is at least 500 feet away from residential receptors, as defined herein to include, but not be limited to, residential dwellings, residentially

zoned property, schools, daycare facilities, playgrounds, parks, recreational areas, hospitals, elderly housing and convalescent facilities.

Temporary off-site storage of excavated soil from a MassDOT project is only permissible at a location approved and permitted by MassDOT. The temporary storage location should be located within the same municipality where the soil was excavated, where possible. Stockpiled soil must be securely covered, and appropriate measures must be taken to minimize fugitive dust and erosion.

Signs indicating the source of the soil, the date the soil was generated, and contact information must be erected and maintained until the stockpiled soils are transported to a disposal facility or reused on the project site.

Implementation Procedures

To ensure that off-site storage of excavated soils is managed properly on MassDOT projects, this policy requires the following:

1. Off-Site Stockpile Storage Locations


- a. The Contractor shall provide proposed off-site storage locations to the Engineer for approval at least 30 days prior to transporting soil off site. Off-site storage locations should be in the same municipality as the work site.
- b. The Contractor shall keep excavated soil on site until adequately characterized to the satisfaction of the Engineer.
- c. The Contractor shall provide notification of the approved off-site storage location to the local Board of Health and the Town Manager's/Mayor's Office at least 7-days prior to transporting soil off site.
- d. The Contractor shall provide the Engineer with at least 3-days' notice prior to transporting soil off site.
- e. For off-site storage locations on MassDOT property, the Contractor is required to obtain an Access Permit through the District Permits Office prior to storage of soil or other materials. MassDOT will issue these permits at no cost to the Contractor. Information to be submitted by the Contractor as part of the permit application shall include:
 - i. A description of material to be stored off-site, including available analytical data;
 - ii. A figure of the location with distances to residences and residential receptors; and
 - iii. Anticipated duration of temporary storage.
- f. Stockpile locations should not be within 500 feet of residential receptors (e.g., residential dwellings, residentially zoned property, schools, daycare facilities, playgrounds, parks, recreational areas, hospitals, elderly housing and convalescent facilities).
 - i. If the stockpile location must be within 500 feet of residential receptors, then soil must be less than RCS-1 (per 310 CMR 40.1600) and free of potentially hazardous or regulated items.

- g. For off-site storage locations on non-MassDOT property, the Contractor must notify the property owner(s) at least 7 days prior to transporting material.
- h. Exceptions to these rules will be reviewed by MassDOT and may be approved by the District Highway Director on a case-by-case basis.

2. Off-Site Stockpile Management

- a. The Contractor shall keep soil stockpiles on impermeable surfaces (e.g., asphalt or concrete) or on 10-mil polyethylene sheeting.
- b. The Contractor shall cover soil stockpiles with 10-mil polyethylene sheeting and surround with a berm made of hay bales, straw wattles, or similar.
 - i. Piles that are actively being worked on must be covered and re-secured at the end of the work shift.
- c. The Contractor shall label stockpiles with signs, including:
 - i. Location of origin (including any Release Tracking Numbers)
 - ii. Stockpile ID number (including MassDOT District office-assigned tracking ID, if different)
 - iii. Date of initial accumulation
 - iv. Applicable telephone numbers for the Contractor and MassDOT.
- d. The Contractor shall mitigate fugitive dust at storage locations under the direction of an appropriately trained/certified environmental professional.
- e. The Contractor shall remedy noncompliance with this policy within 48 hours.
- f. The Contractor shall remedy noncompliance with this policy on the SAME DAY for potentially hazardous material, as determined by the Engineer.
- g. The Contractor shall handle excavated soil according to federal, state, and local regulations.
- h. The Contractor shall use appropriate shipping documents for all movements of excavated soil on public roadways (e.g., Bill of Lading, Material Shipping Record, Manifest, Asbestos Waste Shipment Record, etc.).

THIS PAGE INTENTIONALLY LEFT BLANK

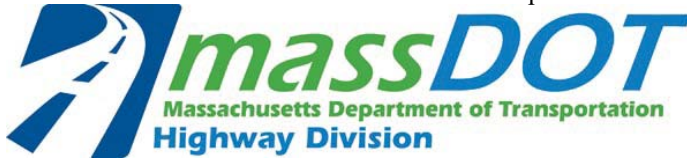Number: P-22-002Date: 9/23/22

POLICY DIRECTIVE

Jonathan Gulliver (signature on original)

HIGHWAY ADMINISTRATOR

Use of MassDOT Property for Staging and other Construction-Related Operations

Purpose

This Policy Directive is intended to address the use of MassDOT property by MassDOT Contractors for construction staging and other construction-related operations that are not specifically defined in the construction contract. Such use of MassDOT property will only be allowed if permitted by the District Office in accordance with 700 CMR 13.00, Approval of Access to MassDOT Highways and Other Property. This includes the use of MassDOT property for staging, laydown, and storage of equipment and materials, including soil excavated from a project site.

This Policy Directive requires the Contractor/applicant to obtain a Non-Vehicular Access Permit from MassDOT to use MassDOT property for these purposes.

This Policy Directive is effective immediately and applies to all MassDOT construction projects.

General Permit Considerations and Conditions

In addition to other normal MassDOT Access Permit procedures, MassDOT shall consider the following during the application, review, implementation and monitoring processes of Access Permits required by this Policy Directive:

- Storage and placement of the Contractor's equipment and materials should not be allowed within the clear zone of the roadway.
- Stockpiled soils should not be located within 500 feet of residential receptors, as defined herein to include, but not be limited to, residential dwellings, residentially zoned property, schools, daycare facilities, playgrounds, parks, recreational areas, hospitals, elderly housing and convalescent facilities.
- The Contractor/applicant shall identify the access/egress locations of the proposed storage areas. MassDOT will only approve locations determined to be safe for roadway users, construction workers and the general public.
- The Contractor may be required to submit a Traffic Management Plan and/or Lighting Plan for MassDOT review and approval as part of the permit application, depending on the proposed use of the area.

- The Contractor shall submit the permit application through MassDOT's online State Highway Access Permit System (SHAPS).
- MassDOT will waive the permit application fee for any application received from a MassDOT Contractor for any permit required by this Policy Directive and will waive any subsequent amendment and extension fees that may otherwise be required.
- MassDOT will review the permit application in accordance with applicable standard procedures and will apply standard permit terms and conditions, as necessary.
- The Resident Engineer will verify that the permit is approved before allowing the Contractor to use the affected area for the requested purpose.
- Areas permitted are for use by the approved applicant only and are not to be shared with or used by other vendors. Subcontractors specifically engaged with the applicant working on the specific MassDOT project will be allowed to use the area in accordance with the terms of the permit.
- Permits are issued on an annual basis and will require the Contractor to file for an extension each year to continue use.

Exemptions from Permit Requirements

Equipment and materials being used for active construction operations and located within the work zone of the construction contract are exempt from this permit requirement, provided they do not interfere with the safety or operation of the roadway or the work zone. Examples of these types of exempt uses are:

- Equipment and materials parked or stored within a protected (barriered) work zone.
- Materials placed in the work zone prior to same-day installation or use.
- Soils excavated temporarily and scheduled to be replaced, such as for trenching operations or for installation of drainage structures.

DOCUMENT B00420

PROPOSAL

SANDWICH

For: **Bridge Preservation, S-04-008 (4BA) and S-04-011 (4B9),
Chase Road over Route 6 (Mid-Cape Highway)**

COMMONWEALTH OF MASSACHUSETTS

LOCATION

The work referred to herein is in the Town of SANDWICH in Barnstable County, in the Commonwealth of Massachusetts, and is shown by the locus map (Document 00331) in the Proposal Pamphlet, the work locations extend as follows:

Bridge No. S-04 008 (4BA)

Bridge No. S-04-011 (4B9)

The contract prices shall include the furnishing of all materials (except as otherwise herein specified), the performing of all the labor requisite or proper, the providing of all necessary machinery, tools, apparatus and other means of construction, the doing of all the abovementioned work in the manner set forth, described and shown in the specifications and on the drawings for the work, and in the form of contract, and the completion thereof within **730 CALENDAR DAYS** upon receipt of a Notice to Proceed, except that if the completion date falls between December 1 and March 15 then the same number of days beyond December 1st will be extended after March 15th.

The Work of this project is described by the following Items and quantities.

THIS PAGE IS INTENTIONALLY LEFT BLANK

Project # 613200		Contract # 134230		
Location : SANDWICH				
Description : Bridge Preservation, S-04-008 (4BA) and S-04-011 (4B9), Chase Road over Route 6 (Mid-Cape Highway)				
ITEM #	QUANTITY	ITEM WITH UNIT BID PRICE WRITTEN IN WORDS	UNIT PRICE	AMOUNT
102.02	10,325	SELECTIVE CLEARING AND THINNING AT BRIDGES AT _____ PER SQUARE FOOT		
114.11	1	PARTIAL DEMOLITION OF SUPERSTRUCTURE OF BRIDGE NO. S-04-008 (4BA) AT _____ LUMP SUM		
114.12	1	PARTIAL DEMOLITION OF SUPERSTRUCTURE OF BRIDGE NO. S-04-011 (4B9) AT _____ LUMP SUM		
120.1	60	UNCLASSIFIED EXCAVATION AT _____ PER CUBIC YARD		
127.12	1	REINFORCED CONCRETE SUBSTRUCTURE EXCAVATION AT _____ PER CUBIC YARD		
129.2	34	OLD PAVEMENT EXCAVATION AT _____ PER SQUARE YARD		
129.6	161	BRIDGE PAVEMENT EXCAVATION AT _____ PER SQUARE YARD		
140.	22	BRIDGE EXCAVATION AT _____ PER CUBIC YARD		
151.	36	GRAVEL BORROW AT _____ PER CUBIC YARD		

Project # 613200		Contract # 134230		
Location : SANDWICH				
Description : Bridge Preservation, S-04-008 (4BA) and S-04-011 (4B9), Chase Road over Route 6 (Mid-Cape Highway)				
ITEM #	QUANTITY	ITEM WITH UNIT BID PRICE WRITTEN IN WORDS	UNIT PRICE	AMOUNT
170.	116	FINE GRADING AND COMPACTING - SUBGRADE AREA AT _____ PER SQUARE YARD		
184.1	4.5	DISPOSAL OF TREATED WOOD PRODUCTS AT _____ PER TON		
204.	1	GUTTER INLET AT _____ EACH		
220.	3	DRAINAGE STRUCTURE ADJUSTED AT _____ EACH		
220.5	1	DRAINAGE STRUCTURE REMODELED AT _____ EACH		
221.	1	FRAME AND COVER AT _____ EACH		
222.1	1	FRAME AND GRATE - MASSDOT CASCADE TYPE AT _____ EACH		
223.2	1	FRAME AND GRATE (OR COVER) REMOVED AND DISCARDED AT _____ EACH		
241.12	4.2	12 INCH REINFORCED CONCRETE PIPE CLASS III AT _____ PER FOOT		

Project # 613200		Contract # 134230		
Location : SANDWICH				
Description : Bridge Preservation, S-04-008 (4BA) and S-04-011 (4B9), Chase Road over Route 6 (Mid-Cape Highway)				
ITEM #	QUANTITY	ITEM WITH UNIT BID PRICE WRITTEN IN WORDS	UNIT PRICE	AMOUNT
415.4	2,839	BRIDGE PAVEMENT MILLING AT _____ PER SQUARE YARD		
431.	116	HIGH EARLY STRENGTH CEMENT CONCRETE BASE COURSE AT _____ PER SQUARE YARD		
450.601	250	SUPERPAVE BRIDGE SURFACE COURSE - 9.5 POLYMER (SSC-B - 9.5 - P) AT _____ PER TON		
451.	51	HMA FOR PATCHING AT _____ PER TON		
452.	224	ASPHALT EMULSION FOR TACK COAT AT _____ PER GALLON		
453.	342	HMA JOINT ADHESIVE AT _____ PER FOOT		
470.	8.8	HOT MIX ASPHALT BERM AT _____ PER TON		
472.	6	TEMPORARY ASPHALT PATCHING AT _____ PER TON		
482.31	150	SAWING AND SEALING JOINTS IN ASPHALT PAVEMENT AT BRIDGES AT _____ PER FOOT		

Project # 613200		Contract # 134230		
Location : SANDWICH				
Description : Bridge Preservation, S-04-008 (4BA) and S-04-011 (4B9), Chase Road over Route 6 (Mid-Cape Highway)				
ITEM #	QUANTITY	ITEM WITH UNIT BID PRICE WRITTEN IN WORDS	UNIT PRICE	AMOUNT
482.5	187	SAWCUTTING ASPHALT PAVEMENT FOR BOX WIDENING AT _____ PER FOOT		
501.	76	GRANITE CURB TYPE VA1 - STRAIGHT AT _____ PER FOOT		
509.2	12	GRANITE CURB TO SLOPED EDGING TRANSITION AT _____ PER FOOT		
580.	94	CURB REMOVED AND RESET AT _____ PER FOOT		
594.	80	CURB REMOVED AND DISCARDED AT _____ PER FOOT		
620.13	190	GUARDRAIL, TL-3 (SINGLE FACED) AT _____ PER FOOT		
627.1	1	TRAILING ANCHORAGE AT _____ EACH		
627.93	1	GUARDRAIL FLARED END TREATMENT, TL-3 AT _____ EACH		
628.21	2	TRANSITION TO NCHRP 350 GUARDRAIL AT _____ EACH		

Project # 613200		Contract # 134230		
Location : SANDWICH				
Description : Bridge Preservation, S-04-008 (4BA) and S-04-011 (4B9), Chase Road over Route 6 (Mid-Cape Highway)				
ITEM #	QUANTITY	ITEM WITH UNIT BID PRICE WRITTEN IN WORDS	UNIT PRICE	AMOUNT
628.24	4	TRANSITION TO BRIDGE RAIL AT _____ EACH		
628.315	1	TEMPORARY IMPACT ATTENUATOR, REDIRECTIVE, TL-3 AT _____ EACH		
628.4	1	TEMPORARY IMPACT ATTENUATOR, REMOVED AND RESET AT _____ EACH		
630.2	329	HIGHWAY GUARD REMOVED AND DISCARDED AT _____ PER FOOT		
722.3	1	SCHEDULE OF OPERATIONS (TYPE C) - FIXED PRICE \$9000 AT Nine Thousand Dollars LUMP SUM	\$9,000.00	\$9,000.00
734.	2	SIGN REMOVED AND RESET AT _____ EACH		
740.	24	ENGINEER'S FIELD OFFICE AND EQUIPMENT (TYPE A) AT _____ PER MONTH		
748.	1	MOBILIZATION AT _____ LUMP SUM		
751.	30	LOAM FOR ROADSIDES AT _____ PER CUBIC YARD		

Project # 613200		Contract # 134230		
Location : SANDWICH				
Description : Bridge Preservation, S-04-008 (4BA) and S-04-011 (4B9), Chase Road over Route 6 (Mid-Cape Highway)				
ITEM #	QUANTITY	ITEM WITH UNIT BID PRICE WRITTEN IN WORDS	UNIT PRICE	AMOUNT
765.	224	SEEDING AT _____ PER SQUARE YARD		
769.	460	PAVEMENT MILLING MULCH UNDER GUARD RAIL AT _____ PER FOOT		
850.41	350	ROADWAY FLAGGER AT _____ PER HOUR		
851.1	250	TRAFFIC CONES FOR TRAFFIC MANAGEMENT AT _____ PER DAY		
852.	1,020	SAFETY SIGNING FOR TRAFFIC MANAGEMENT AT _____ PER SQUARE FOOT		
853.1	4	PORTABLE BREAKAWAY BARRICADE TYPE III AT _____ EACH		
853.21	525	TEMPORARY BARRIER REMOVED AND RESET AT _____ PER FOOT		
853.33	525	TEMPORARY BARRIER - LIMITED DEFLECTION (TL-3) AT _____ PER FOOT		
853.403	150	TRUCK MOUNTED ATTENUATOR AT _____ PER DAY		

Project # 613200		Contract # 134230		
Location : SANDWICH				
Description : Bridge Preservation, S-04-008 (4BA) and S-04-011 (4B9), Chase Road over Route 6 (Mid-Cape Highway)				
ITEM #	QUANTITY	ITEM WITH UNIT BID PRICE WRITTEN IN WORDS	UNIT PRICE	AMOUNT
853.8	134	TEMPORARY ILLUMINATION FOR WORK ZONE AT _____ PER DAY		
854.016	6,252	TEMPORARY PAVING MARKINGS - 6 INCH (PAINTED) AT _____ PER FOOT		
854.1	3,689	PAVEMENT MARKING REMOVAL AT _____ PER SQUARE FOOT		
854.6	22	TEMPORARY PORTABLE RUMBLE STRIP AT _____ PER DAY		
856.	134	ARROW BOARD AT _____ PER DAY		
856.12	212	PORTABLE CHANGEABLE MESSAGE SIGN AT _____ PER DAY		
859.	2,050	REFLECTORIZED DRUM AT _____ PER DAY		
859.1	300	REFLECTORIZED DRUMS WITH SEQUENTIAL FLASHING WARNING LIGHTS AT _____ PER DAY		
866.106	1,203	6 INCH REFLECTORIZED WHITE LINE (THERMOPLASTIC) AT _____ PER FOOT		

Project # 613200		Contract # 134230		
Location : SANDWICH				
Description : Bridge Preservation, S-04-008 (4BA) and S-04-011 (4B9), Chase Road over Route 6 (Mid-Cape Highway)				
ITEM #	QUANTITY	ITEM WITH UNIT BID PRICE WRITTEN IN WORDS	UNIT PRICE	AMOUNT
867.106	1,203	6 INCH REFLECTORIZED YELLOW LINE (THERMOPLASTIC) AT _____ PER FOOT		
874.1	2	STREET SIGN REMOVED AND RESET AT _____ EACH		
905.	2	4000 PSI, 3/8 INCH, 660 CEMENT CONCRETE AT _____ PER CUBIC YARD		
910.1	34	STEEL REINFORCEMENT FOR STRUCTURES - EPOXY COATED AT _____ PER POUND		
964.3	8,175	ELASTOMERIC PROTECTIVE COATING AT _____ PER SQUARE FOOT		
992.11	1	ALTERATION TO BRIDGE STRUCTURE NO. S-04-008 (4BA) AT _____ LUMP SUM		
992.12	1	ALTERATION TO BRIDGE STRUCTURE NO. S-04-011 (4B9) AT _____ LUMP SUM		
Total Qty:		42,718.5		

DOCUMENT B00842

SCHEDULE OF PARTICIPATION
BY MINORITY OR WOMEN BUSINESS ENTERPRISES (M/WBE)

MASSDOT PROJECT NUMBER: 613200PROJECT LOCATION: SANDWICH

DATE OF BID OPENING: _____

NAME OF PRIME BIDDER: _____

Name Address and Phone Number of M/WBE	Name of Activity	(a) M/WBE Contractor Activity Amount	(b) M/WBE Other Business Amount	(c) Total amount eligible for credit under rules in Section VIII of the Special Provisions
Total Bid Amount	TOTALS:	\$		\$
\$	M/WBE Percentage of Total bid:	%		%

Column (a) must be at least one-half of the M/WBE percentage goal.

SIGNATURE: _____ Date: _____ Tel No: _____

NAME AND TITLE (PRINT): _____

BIDDERS ARE CAUTIONED TO REVIEW DOCUMENT 00718 -- SPECIAL PROVISION FOR
PARTICIPATION BY MINORITY OR WOMEN BUSINESS ENTERPRISES AND SERVICE DISABLED
VETERAN OWNED BUSINESS ENTERPRISES.

*** END OF DOCUMENT ***

THIS PAGE IS INTENTIONALLY LEFT BLANK.

DOCUMENT B00843

MINORITY OR WOMEN'S BUSINESS ENTERPRISE PARTICIPATION LETTER OF INTENT
PAGE 1 OF 2MASSDOT PROJECT NUMBER: 613200

PROJECT LOCATION: SANDWICH

DATE OF BID OPENING:

FROM

(Minority or Women's Business Enterprise Company)

TO:

(Name of Prime Contractor)

1. My company is currently certified as an MBE or WBE by the Massachusetts Supplier Diversity Office, formerly known as the State Office of Minority and Women Business Assistance (SOMWBA). There have been no changes affecting the ownership, control or independence of my company since my last certification review.
2. If any such change occurs prior to my company's completion of this proposed work, I will give written notification to your firm and to the Massachusetts Department of Transportation (MassDOT).
3. (For contractor activity only.) My firm will provide to you, upon request, for the purpose of obtaining subcontractor approval from MassDOT; (1) a resume stating the qualifications and experience of the superintendent or foreperson who will supervise on site-work; (2) a list of equipment owned or leased by my firm for use on the project; (3) a list of all projects (public or private) which my firm is currently performing, is committed to perform, or intends to make a commitment to perform. I shall include, for each project, the names and telephone number of a contact person for the contracting organization, the dollar value of the work, a description of the work, and my firm's work schedule for the Project.
4. If you are awarded the Contract, my company intends to enter into an agreement with your firm to perform the items of work or other activity described on the following sheet for the prices indicated.
5. My firm has the ability to manage, supervise and perform the activity described on the following page.

M/WBE Authorized Signature

Date

MINORITY OR WOMEN'S BUSINESS ENTERPRISE PARTICIPATION LETTER OF INTENT
PAGE 2 OF 2MASSDOT PROJECT NUMBER: 613200PROJECT LOCATION: SANDWICH

DATE OF BID OPENING: _____

NAME OF PRIME BIDDER: _____

<u>Item number</u> if applicable	<u>Description of Activity</u> with notations such as Installation Only, Material Only, or Complete	<u>Quantity</u>	<u>Unit</u> <u>Price</u>	<u>Amount</u>
TOTAL AMOUNT:				

M/WBE COMPANY NAME: _____

M/WBE AUTHORIZED SIGNATURE: _____

NAME AND TITLE (PRINT): _____

TELEPHONE NUMBER: _____ FAX NUMBER: _____

*** END OF DOCUMENT ***

Rev'd 9/20/19

DOCUMENT B00846

M/WBE OR SDVOBE JOINT CHECK ARRANGEMENT APPROVAL FORM

*(to be submitted by Prime Contractor)*Contract No: 134230 Project No. 613200Location: SANDWICH Bid Opening Date: _____Project Description: Bridge Preservation, S-04-008 (4BA) and S-04-011 (4B9), Chase Road over Route 6 (Mid-Cape Highway)

We have received the attached request for the use of a joint check arrangement from _____, a M/WBE or SDVOBE on the above- referenced Contract and _____, a Material Supplier/Vendor for the subject Contract. The M/WBE or SDVOBE has complied with the requirements of Special Provision Document 00718. In particular, the M/WBE or SDVOBE has:

- a written agreement with the material supplier/vendor;
- applied for credit with the subject material supplier and has supplied the vendor's response;
- shown that it will place all orders to the subject material supplier/vendor;
- made and retains all decision-making responsibilities concerning the materials; and
- provided a Joint Check Agreement that is acceptable to MassDOT;

As the Contractor for the Project, we agree to issue joint checks (made payable to the Material Supplier/Vendor and the M/WBE or SDVOBE) for payment of sums due pursuant to invoices from the Supplier/Vendor and M/WBE or SDVOBE.

Contractor:_____
Company Name_____
Signature
Duly Authorized_____
Printed Name_____
Date_____
Title**SubContractor:**_____
Company Name_____
Signature –
Duly Authorized_____
Printed Name_____
Date_____
Title

*** END OF DOCUMENT ***

THIS PAGE IS INTENTIONALLY LEFT BLANK

DOCUMENT B00847

JOINT VENTURE AFFIDAVIT
(All Firms)

- All Information Requested By This Schedule Must Be Answered. Additional Sheets May Be Attached.
- If, there is any change in the information submitted, the Joint Venture parties must inform MassDOT Pre-Qualifications Office (and, if one of the companies is a M/WBE or SDVOBE, the Director of Contract Compliance, Office of Civil Rights) *prior* to such change, in writing, either directly or through the Prime Contractor if the Joint Venture is a subcontractor.
- If the Joint Venture Entity will be the bidder on a prime Contract, it must bid and submit all required documents (insurance, worker's compensation, bonds, etc.) in the name of the Joint Venture Entity.

I. Name of Joint Venture: _____

Type of Entity if applicable (Corp., LLC): _____ Filing State _____

Address of joint venture: _____

Phone No(s) for JV Entity: _____ E-mail: _____

Contact Person(s) _____

Tax ID/EIN of Joint Venture: _____ Vendor Code: _____

II. Identify each firm or party to the Joint Venture:

Name of Firm: _____

Address: _____

Phone : _____ E-mail: _____

Contact person(s) _____

Name of Firm: _____

Address: _____

Phone: _____ E-mail: _____

Contact Person(s) _____

III. Describe the role(s) of the each party to the Joint Venture:_____

- IV. Attach a copy of the Joint Venture Agreement.** The proposed Joint Venture Agreement should include specific details including, but not limited to: (1) the contributions of capital and equipment; (2) work items to be performed by each company's forces, (3) work items to be performed under the supervision of any M/WBE or SDVOBE Venturer; (4) the commitment of management, supervisory and operative personnel employed by the M/WBE or SDVOBE to be dedicated to the performance of the Project; and (5) warranty, guaranty, and indemnification clauses.

V. Attach any applicable Corporate or LLC Votes, Authorizations, etc.

VI. Ownership of the Joint Venture:

A. What is the percentage(s) of each company's ownership in the Joint Venture?

ownership percentage(s): _____

ownership percentage(s): _____

B. Specify percentages for each of the following (provide narrative descriptions and other detail as applicable):

1. Sharing of profit and loss: _____

2. Capital contributions:

(a) Dollar amounts of initial contribution: _____

(b) Dollar amounts of anticipated on-going contributions: _____

(c) Contributions of equipment (specify types, quality and quantities of equipment to be provided by each firm): _____

4. Other applicable ownership interests, including ownership options or other agreements, which restrict or limit ownership and/or control:

5. Provide copies of all other written agreements between firms concerning bidding and operation of this Project or projects or contracts.

6. Identify all current contracts and contracts completed during the past two (2) years by either of the Joint Venture partners to this Joint Venture:

VII. Control of and Participation in the Joint Venture. Identify by name and firm those individuals who are, or will be, responsible for and have the authority to engage in the following management functions and policy decisions. (Indicate any limitations to their authority such as dollar limits and co-signatory requirements.):

A. Joint Venture check signing:

B. Authority to enter Contracts on behalf of the Joint Venture:

C. Signing, co-signing and/or collateralizing loans:

D. Acquisition of lines of credit:

E. Acquisition and indemnification of payment and performance bonds:

F. Negotiating and signing labor agreements:

G. Management of contract performance. (*Identify by name and firm only*):

1. Supervision of field operations:

2. Major purchases:

3. Estimating:

4. Engineering:

VIII. Financial Controls of Joint Venture:

A. Which firm and/or individual will be responsible for keeping the books of account?

B. Identify the "Managing Partner," if any, and describe the means and measure of their compensation:

C. What authority does each firm have to commit or obligate the other to insurance and bonding companies, financing institutions, suppliers, subcontractors, and/or other parties participating in the performance of this Contract or the work of this Project?

IX. Personnel of Joint Venture: State the approximate number of personnel (by trade) needed to perform the Joint Venture's work under this Contract. Indicate whether they will be employees of the majority firm, M/WBE or SDVOBE firm, or the Joint Venture.

	Firm 1 (number)	Firm 2 (number)	Joint Venture (number)
Trade			
Professional			
Administrative/Clerical			
Unskilled Labor			

Will any personnel proposed for this Project be employees of the Joint Venture?: _____

If so, who: _____

A. Are any proposed Joint Venture employees currently employed by either firm?

Employed by Firm 1: _____ Employed by firm 2 _____

B. Identify by name and firm the individual who will be responsible for Joint Venture hiring: _____

X. Additional Information. Please state any material facts and additional information pertinent to the control and structure of this Joint Venture.

XI. AFFIDAVIT OF JOINT VENTURE PARTIES. The undersigned affirm that the foregoing statements and attached documents are correct and include all material information necessary to identify and explain the terms and operations of our Joint Venture and the intended participation of each firm in the undertaking. Further, the undersigned covenant and agree to provide to MassDOT current, complete and accurate information regarding actual Joint Venture work, payments, and any proposed changes to any provisions of the Joint Venture, or the nature, character of each party to the Joint Venture. We understand that any material misrepresentation will be grounds for terminating any Contract awarded and for initiating action under Federal or State laws concerning false statements.

Firm 1

Firm 2

Signature
Duly Authorized

Signature
Duly Authorized

Printed Name and Title

Printed Name and Title

Date

Date

*** END OF DOCUMENT ***