

MASSACHUSETTS DEPARTMENT OF TRANSPORTATION
HIGHWAY DIVISION

PLAN AND PROFILE OF
MAIN STREET/ROUTE 8


IN THE TOWN OF
BECKET
BERKSHIRE COUNTY

FEDERAL AID PROJECT NO. - PRC(PRC80)-004S(013)X


BECKET MAIN STREET/ROUTE 8			
STATE	FED. AID PROJ. NO.	SHEET NO.	TOTAL SHEETS
MA	PRC(PRC80)-004S(013)X	1	51
PROJECT FILE NO.		609506	
TITLE SHEET & INDEX			

THESE PLANS ARE SUPPLEMENTED BY THE LATEST EDITIONS OF THE FOLLOWING PUBLICATIONS, AS IDENTIFIED IN THE CONTRACT SPECIAL PROVISIONS: THE MASSDOT CONSTRUCTION STANDARD DETAILS, THE MASSDOT STANDARD DRAWINGS FOR SIGNS AND SUPPORTS, THE MASSDOT STANDARD DRAWINGS FOR TRAFFIC SIGNALS AND HIGHWAY LIGHTING, THE MASSDOT OVERHEAD SIGNAL STRUCTURE AND FOUNDATION STANDARD DRAWINGS, THE MASSDOT TRAFFIC MANAGEMENT PLANS AND DETAIL DRAWINGS, AND THE ANSI AMERICAN STANDARD FOR NURSERY STOCK.

SHEET NO.	DESCRIPTION
1	TITLE SHEET & INDEX
2	GENERAL NOTES
3	LEGEND & ABBREVIATIONS
4	KEY PLAN
5	BORING LOCATION PLAN
6 - 15	BORING LOGS
16	TYPICAL SECTIONS
17 - 18	CONSTRUCTION BASELINE PLANS
19 - 20	CONSTRUCTION PLANS
21-22	CURB TIE AND GRADING PLANS
23 - 24	DRAINAGE & UTILITY PLANS
25 - 26	TRAFFIC SIGN & PAVEMENT MARKING PLANS
27-29	TEMPORARY TRAFFIC CONTROL PLANS
30	CONSTRUCTION DETAILS
31	SOIL NAIL WALL ALIGNMENT
32	SOIL NAIL WALL PROFILE
33-34	SOIL NAIL WALL DETAILS
35-51	CROSS SECTIONS - ROUTE 8

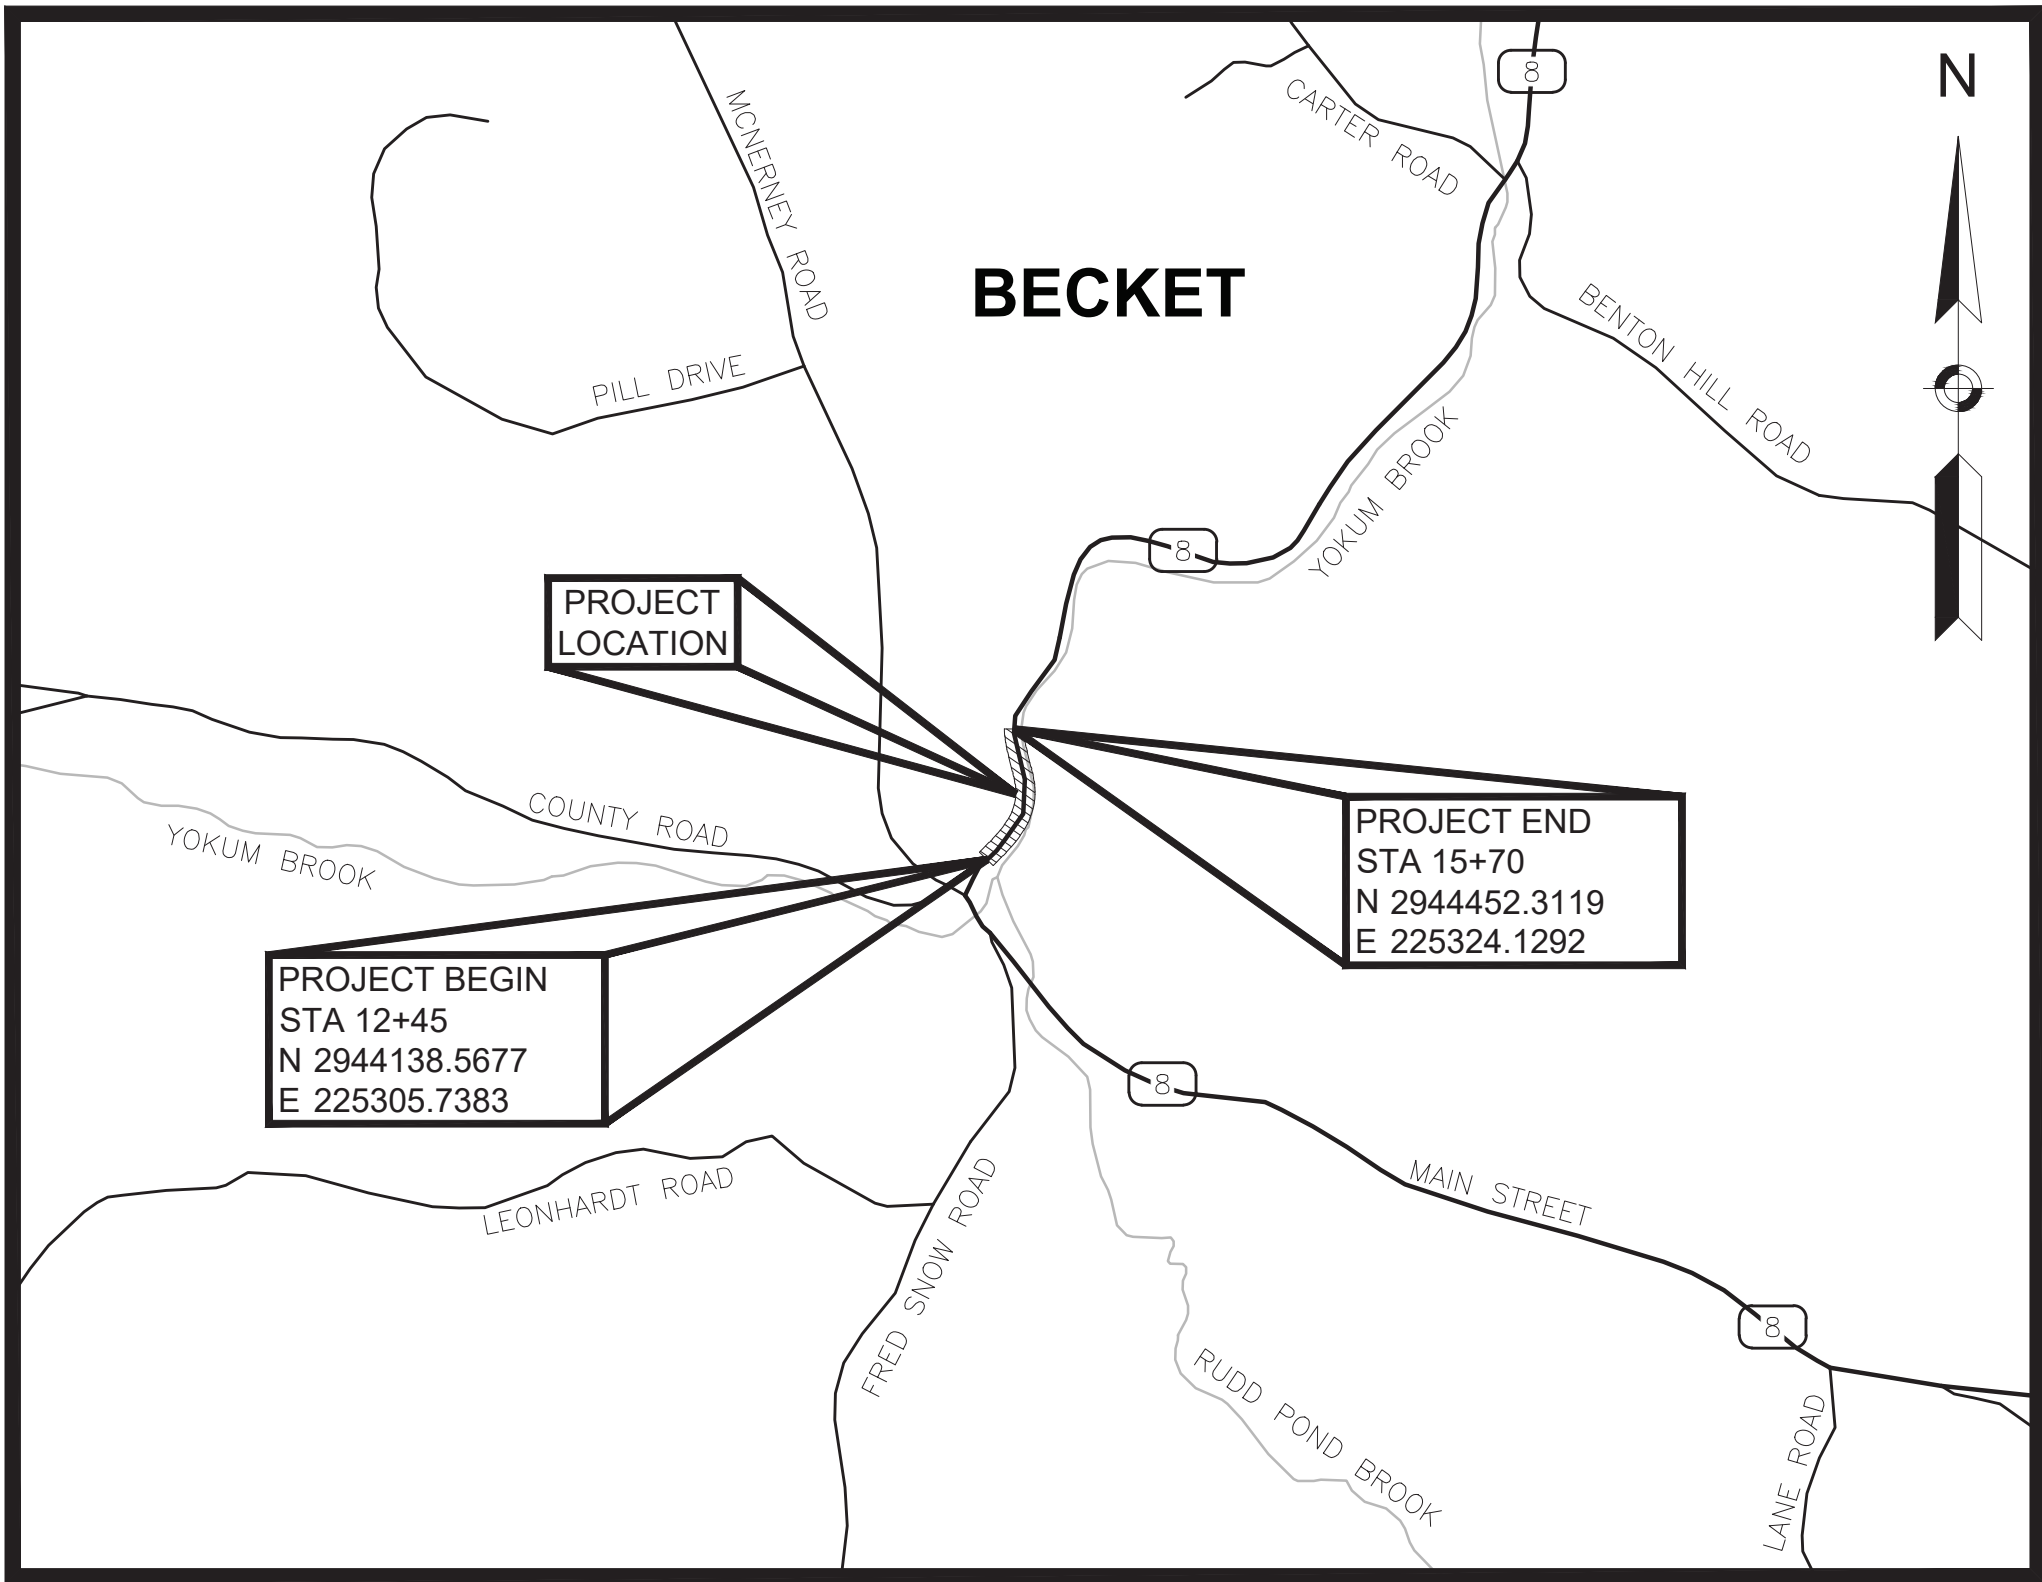

DESIGN DESIGNATION (MAIN STREET/ROUTE 8)	
DESIGN SPEED	35 MPH
ADT (2024)	1326
ADT (2044)	1465
K	8.6%
D	50.3% (SB)
T (PEAK HOUR)	4.3%
T (AVERAGE DAY)	8.4%
DHV	114
DDHV	63
FUNCTIONAL CLASSIFICATION	RURAL ARTERIAL

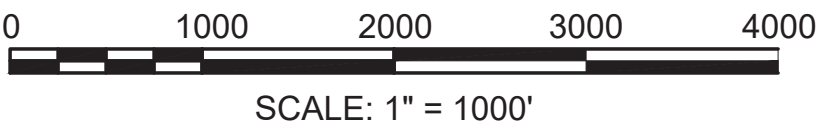

LENGTH OF PROJECT = 325.00 FEET = 0.062 MILES

Brian J. Montejunas

Digitally signed by Brian J. Montejunas

Date: 2025.08.26 11:02:21 -0400

120 St. James Avenue

5th Floor

Boston, MA 02116

DATE	DESCRIPTION	REV #
APPROVED		
John Moran Digitally signed by John Moran Date: 2025.08.26 21:50:01 -0400		08/26/2026
CHIEF ENGINEER		DATE

SURVEY NOTES:

1.

TOPOGRAPHIC INFORMATION SHOWN HEREON WAS COLLECTED USING CONVENTIONAL SURVEYING METHODS COMPLETED BY WSP IN JULY 2023.
2.

NORTH ORIENTATION AND BEARING BASE SHOWN HEREON IS IN REFERENCE THE NORTH AMERICAN DATUM OF 1983 (NAD83), PROJECTED ON THE MASSACHUSETTS STATE PLANE COORDINATE SYSTEM, MAINLAND ZONE.
3.

HORIZONTAL COORDINATES SHOWN HEREON ARE IN REFERENCE TO THE NORTH AMERICAN DATUM OF 1983, 2011 ADJUSTMENT (NAD83/2011) PROJECTED ON THE MASSACHUSETTS STATE PLANE COORDINATE SYSTEM, MAINLAND ZONE.
4.

ELEVATIONS RELATIVE TO THE NORTH AMERICAN VERTICAL DATUM OF 1988, (NAVD88).
5.

HORIZONTAL COORDINATE AND ELEVATION UNITS SHOWN HEREON ARE U.S. SURVEY FEET.
6.

THE LOCATION OF UNDERGROUND IMPROVEMENTS, UTILITIES OR ENCROACHMENTS, IF ANY EXIST, OR AS SHOWN HEREON, ARE NOT CERTIFIED. THIS SURVEY WAS PREPARED WITHOUT THE BENEFIT OF A UTILITY MARK OUT SERVICE. THE LOCATION OF UNDERGROUND UTILITIES DEPICTED ON THIS PLAN HAVE BEEN COMPILED FROM VARIOUS SOURCES, INCLUDING, BUT NOT LIMITED TO, RECORD PLANS OBTAINED FROM UTILITY PROVIDERS SERVICING THE PROJECT AREA AND LOCATING SURFACE EVIDENCE OF SUBSURFACE UTILITIES DURING THE FIELD SURVEY. THE LOCATION OF ALL UTILITIES DEPICTED ON THIS PLAN SHALL BE CONSIDERED APPROXIMATE. WSP MAKES NO WARRANTY NOR GUARANTEE AS TO THE ACCURACY OF THE LOCATION OF THE UTILITY LINES DEPICTED ON THIS PLAN. FURTHERMORE, WSP MAKES NO WARRANTY NOR GUARANTEE THAT THE UTILITIES DEPICTED ON THIS MAP COMPRISE ALL SUCH UTILITIES IN THE AREA, EITHER IN SERVICE OR ABANDONED. THE ROUTE, SIZE AND LOCATION OF ALL UTILITIES MUST BE VERIFIED BY THE APPROPRIATE AUTHORITIES. THE PROPER UNDERGROUND FACILITIES PROTECTIVE ORGANIZATION SHALL BE NOTIFIED, AND A UTILITY MARK OUT SERVICE DEPLOYED PRIOR TO CONDUCTING TEST BORINGS, EXCAVATIONS AND/OR CONSTRUCTION.
7.

THIS SURVEY WAS PREPARED WITHOUT THE BENEFIT OF AN UP TO DATE ABSTRACT OF TITLE.
8.

GPS CONTROL POINTS NOS.3313 AND 3314, ESTABLISHED BY THE MASSACHUSETTS DEPARTMENT OF TRANSPORTATION GEODETIC DIVISION, WERE HELD AS FIXED HORIZONTAL CONTROL FOR THE PROJECT. A SECONDARY CONTROL NETWORK CONSISTING OF SURVEY CONTROL TRAVERSE POINTS WAS ESTABLISHED THROUGHOUT THE PROJECT BY CONVENTIONAL TRAVERSE METHODS. THE SECONDARY CONTROL NETWORK WAS CONSTRAINED TO THE GPS CONTROL USING A LEAST SQUARES NETWORK ADJUSTMENT.
9.

BENCHMARK TT 21 TDA 1942 (MASSDOT ID 4084) WAS HELD AS THE REFERENCE NAVD88 VERTICAL CONTROL FOR THE PROJECT. A DIFFERENTIAL LEVEL RUN WAS PERFORMED FROM SAID CONTROL POINT TO ESTABLISH SECONDARY CONTROL POINTS, AND PROJECT BENCHMARKS THROUGHOUT THE PROJECT AREA.
10.

THE ROTATION FROM MASS HIGHWAY LAYOUT BEARING SYSTEMS TO THE BEARING SYSTEM OF THIS BASEPLAN ARE AS LISTED BELOW:

LAYOUT 1762 OF 1917 IS 12°11'11" (COUNTER-CLOCKWISE)
LAYOUT 2521 OF 1928 IS 12°09'45" (COUNTER-CLOCKWISE)
11.

REFER TO TABLE BELOW FOR CONTROL POINTS AND HIGHWAY BOUNDS OUTSIDE THE PROJECT LIMITS:

POINT NUMBER	NORTHING	EASTING	ELEVATION	DESCRIPTION
50	2944081.581	225288.486	1444.455	SPUR SPK
53	2944091.331	225221.879	1453.559	SPUR SPK
MHB	2944038.529	225273.666	-	-
MHB	2944027.541	225191.341	-	-
51	2944050.272	225155.872	1458.712	SPUR SPK
1	2943988.734	225204.497	1446.605	MTRV SPK
MHB	2943880.708	225026.287	-	-
3332	2943752.571	225018.708	1450.752	MAG TRV 332
MHB	2944461.630	225287.661	-	-
MHB	2944487.613	225274.402	-	-
3	2944592.928	225273.249	1426.304	MTRV SPK
3331	2943380.701	225301.496	1462.681	GPS
61	2943360.237	225357.848	1465.180	SPKE SUR

GENERAL NOTES:

1.

THE CONTRACTOR IS RESPONSIBLE FOR REPLACING ANY MASSACHUSETTS HIGHWAY BOUND OR PRIVATE PROPERTY PIN THAT IS DISPLACED OR DESTROYED DURING CONSTRUCTION, TO ITS CORRECT LOCATION AT THE COMPLETION OF THE WORK.
2.

THE CONTRACTOR IS HEREBY NOTIFIED THAT ADDITIONAL WORK WITHIN THE PROJECT LIMITS MAY BE PERFORMED BY OTHERS.
3.

THE CONTRACTOR SHALL COORDINATE ALL ACTIVITIES WITH OTHER CONTRACTORS PERFORMING WORK WITHIN AND AT THE PROJECT LIMITS.
4.

THE CONTRACTOR MAY BE REQUIRED TO PERFORM ITEMS OF WORK OUT OF NORMAL SEQUENCE AND SCHEDULE, AS DIRECTED BY THE ENGINEER, IN ORDER TO MEET THE OVERALL PROJECT SCHEDULE.
5.

THE CONTRACTOR SHALL BE REQUIRED TO PROCURE PROJECT RELATED ITEMS WITHOUT ADVERSELY IMPACTING THE PROJECT SCHEDULE; THEREFORE, IT IS THE CONTRACTOR'S RESPONSIBILITY TO SUBMIT THE APPROPRIATE SHOP DRAWINGS WITH SUFFICIENT LEAD TIME FOR PROCESSING IN ACCORDANCE WITH CONTRACT SPECIFICATIONS.
6.

PRIOR TO THE START OF WORK THE CONTRACTOR SHALL CONFORM TO ALL OF THE REQUIREMENTS SET FORTH IN THE SPECIFICATIONS WITH REGARD TO UTILITY NOTIFICATIONS AND TO SUBMITTALS REQUIRED BY THE CONTRACTOR REGARDING THE MAINTENANCE AND PROTECTION OF TRAFFIC.
7.

DAMAGE TO PRIVATE PROPERTIES BEYOND THE WORK LIMITS AS CAUSED BY THE CONTRACTOR'S OPERATIONS SHALL BE REPAIRED "IN-KIND" BY THE CONTRACTOR AT THE CONTRACTOR'S SOLE EXPENSE.
8.

AREAS OUTSIDE THE LIMITS OF PROPOSED WORK DISTURBED BY THE CONTRACTOR'S OPERATIONS SHALL BE RESTORED, BY THE CONTRACTOR, TO THEIR ORIGINAL CONDITION, AT THE CONTRACTOR'S SOLE EXPENSE.
9.

TREES AND SHRUBS WITHIN THE LIMITS OF WORK NOT SCHEDULED FOR REMOVAL AS INDICATED ON THE PLANS SHALL ONLY BE REMOVED UPON APPROVAL OF THE ENGINEER.
10.

ALL EROSION CONTROLS MUST BE CHECKED, REPLACED OR REPAIRED AS NECESSARY, AND ANY SILTATION REMOVED, AFTER EACH RAIN EVENT.
11.

ALL TRANSVERSE JOINTS, AND ALL LONGITUDINAL JOINTS BETWEEN NEW SURFACE PAVEMENT AND EXISTING SURFACE PAVEMENT TO REMAIN SHALL BE COATED WITH A HOT POURED RUBBERIZED ASPHALT SEALANT MEETING THE REQUIREMENTS OF FEDERAL SPECIFICATION NUMBER SS-S-1401.
12.

AN ORDER OF CONDITIONS WAS ISSUED BY THE BECKET CONSERVATION COMMISSION. THE CONTRACTOR MUST PROVIDE 7 DAYS NOTICE TO THE BECKET CONSERVATION COMMISSION PRIOR TO COMMENCING ANY WORK.

UTILITY NOTES:

1.

THE LOCATIONS, SIZES, AND MATERIALS OF THE EXISTING UTILITIES ARE SHOWN HEREON HAVE BEEN COMPILED FROM VISIBLE STRUCTURES, PAINT MARKS, AND PLANS FROM UTILITY COMPANIES, IF AVAILABLE. THE ACTUAL LOCATIONS OF ALL UTILITIES AND UNDERGROUND STRUCTURES SHALL BE CONSIDERED APPROXIMATE AND SHALL BE VERIFIED BY THE CONTRACTOR PRIOR TO ANY CONSTRUCTION. JACOBS AND ITS SUB-CONSULTANTS, MASSDOT, AND THE TOWN OF BECKET MAKE NO GUARANTEES THAT THE UNDERGROUND UTILITIES SHOWN COMPRISE ALL SUCH UTILITIES IN THE AREA, EITHER IN-SERVICE OR ABANDONED. THE SURVEYOR FURTHER DOES NOT WARRANT THAT THE UNDERGROUND UTILITIES SHOWN ARE IN THE EXACT LOCATION HEREON.
2.

THE LOCATIONS OF EXISTING UNDERGROUND UTILITIES ARE APPROXIMATE ONLY. IT SHALL BE THE CONTRACTOR'S RESPONSIBILITY TO DETERMINE THE EXACT LOCATION OF ANY AND ALL EXISTING UTILITIES WITHIN THE PROJECT AREA PRIOR TO THE START OF CONSTRUCTION.
9.

LOCATIONS OF M.H., G.G. W.G., ETC. ARE APPROXIMATE AND ARE SHOWN ONLY AS AN AID TO ASSIST BIDDERS IN DETERMINING LOCATIONS OR EXISTING UTILITIES AND SUBSURFACE STRUCTURES. THE CONTRACTOR IS FULLY RESPONSIBLE FOR MAKING REQUIRED FIELD INVESTIGATIONS AND OBTAINING INFORMATION FROM UTILITY COMPANIES AND INDIVIDUALS TO PINPOINT THE EXACT LOCATIONS AND ELEVATIONS OF ALL SUBSURFACE UTILITIES AND STRUCTURES.
10.

THE CONTRACTOR SHALL NOTIFY DIG-SAFE (1-888-344-7233), AT LEAST 72 BUSINESS HOURS BEFORE ANY CONSTRUCTION BEGINS.
11.

SHOULD AN EXISTING UTILITY BE FOUND TO BE IN CONFLICT WITH THE PROPOSED WORK, THE LOCATION, SIZE AND TYPE SHALL BE ACCURATELY DETERMINED WITHOUT DELAY. BY THE CONTRACTOR, AND THE INFORMATION FURNISHED TO THE ENGINEER FOR RESOLUTION OF THE CONFLICT.
12.

THE CONTRACTOR SHALL COORDINATE ALL ARRANGEMENTS FOR THE ALTERATION AND/OR ADJUSTMENT OF GAS, ELECTRIC, TELEPHONE AND ANY OTHER PRIVATE UTILITY THROUGH THE MASSDOT HIGHWAY DIVISION UTILITY SECTION.
13.

THE CONTRACTOR SHALL ADJUST ALL SEWER MANHOLES, GAS GATES, WATER VALVE GATE BOXES, WATER SERVICE BOXES, CURB STOPS, AND OTHER WATER APPURTENANCES WITHIN LIMITS TO THE PROPOSED FINISH GRADE.
14.

DAMAGE CAUSED BY THE CONTRACTOR'S ACTIONS TO EXISTING PRIVATE WATER OR SANITARY SEWER SERVICE LINES SHALL BE REPAIRED OR REPLACED BY THE CONTRACTOR AT THE CONTRACTOR'S EXPENSE.

TRAFFIC CONTROL NOTES:

1.

SAFETY CONTROLS FOR CONSTRUCTION OPERATIONS AND WORK ZONE PROTECTION SHALL BE IN ACCORDANCE WITH CURRENT MASSDOT AND MUTCD REQUIREMENTS AND SPECIFICATIONS.
2.

ALL CONSTRUCTION SIGNS IN PLACE BUT NOT PERTINENT TO THE ONGOING CONSTRUCTION PHASING SHALL BE COVERED OR "BAGGED".
3.

THE CONTRACTOR SHALL PROVIDE FOR THE SAFE AND ORDERLY PASSAGE OF VEHICLE, BICYCLE AND PEDESTRIAN TRAFFIC IN AREAS UNDER CONSTRUCTION.
4.

ANY AND ALL TRAFFIC RELATED ITEMS REQUIRED TO MAINTAIN TRAFFIC FLOW THROUGH OR AROUND THE PROJECT AREA SHALL BE MAINTAINED IN A CONDITION ACCEPTABLE TO THE ENGINEER. FURTHER, THE CONTRACTOR SHALL REPLACE THOSE ITEMS AS REQUIRED BY THE SPECIFICATIONS OR AS DEEMED NECESSARY BY THE ENGINEER.

MARKING AND SIGNING NOTES:

1.

ALL PROPOSED PAVEMENT MARKINGS SHALL MATCH EXISTING MARKINGS AT THE LIMITS OF WORK.
2.

THE FINAL LOCATION OF PROPOSED TRAFFIC SIGNS AND SUPPORTS AS SHOWN IN THE PLANS SHALL BE FIELD-CONFIRMED BY THE ENGINEER PRIOR TO INSTALLATION.

ROCK REMOVAL AND BLASTING NOTES:














1.


TOP OF BEDROCK ELEVATION CONTOURS ARE BASED ON INTERPRETATION OF AVAILABLE BORING LOGS AND LINEAR INTERPOLATION BETWEEN BORING LOCATIONS. THIS DATA IS PROVIDED FOR INFORMATION ONLY.
2.

ACTUAL TOP OF BEDROCK ELEVATIONS BETWEEN BORING LOCATIONS MAY DIFFER FROM WHAT HAS BEEN ESTIMATED AND SHOWN ON THIS PLAN.
3.

REFER TO DRAWINGS AND SPECIFICATIONS FOR BORING LOGS FROM RECENT STUDIES.

BECKET MAIN STREET/ROUTE 8			
STATE	FED. AID PROJ. NO.	SHEET NO.	TOTAL SHEETS
MA	PRC(PRC80)-004S(013)X	2	51
PROJECT FILE NO.		609506	
GENERAL NOTES			

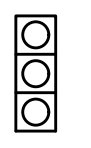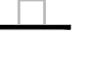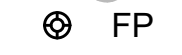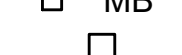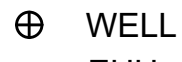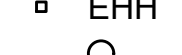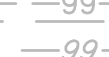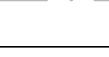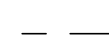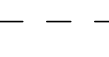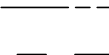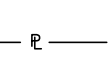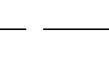GENERAL SYMBOLS			TRAFFIC SYMBOLS			ABBREVIATIONS		
EXISTING	PROPOSED	DESCRIPTION	EXISTING	PROPOSED	DESCRIPTION	GENERAL	BECKET MAIN STREET/ROUTE 8	
 JB	 JB	JERSEY BARRIER	 1	 1	CONTROLLER PHASE ACTUATED	AADT	ANNUAL AVERAGE DAILY TRAFFIC	
 CB	 CB	CATCH BASIN			TRAFFIC SIGNAL HEAD (SIZE AS NOTED)	ABAN	ABANDON	
		CATCH BASIN CURB INLET			WIRE LOOP DETECTOR (6' x 6' TYP UNLESS OTHERWISE SPECIFIED)	ADJ	ADJUST	
 FP	 FP	FLAG POLE			VIDEO DETECTION CAMERA	APPROX.	APPROXIMATE	
 GP	 GP	GAS PUMP			MICROWAVE DETECTOR	A.C.	ASPHALT CONCRETE	
 MB	 MB	MAIL BOX			PEDESTRIAN PUSH BUTTON, SIGN (DIRECTIONAL ARROW AS SHOWN) AND SADDLE	ACCM PIPE	ASPHALT COATED CORRUGATED METAL PIPE	
		POST SQUARE			EMERGENCY PREEMPTION CONFIRMATION STROBE LIGHT	BIT.	BITUMINOUS	
		POST CIRCULAR			VEHICULAR SIGNAL HEAD	BC	BOTTOM OF CURB	
 WELL	 WELL	WELL			FLASHING BEACON	BD.	BOUND	
 EHH	EHH	ELECTRIC HANDHOLE			PEDESTRIAN SIGNAL HEAD, (TYPE AS NOTED OR AS SPECIFIED)	BL	BASELINE	
		FENCE GATE POST			RAILROAD SIGNAL	BLDG	BUILDING	
 GG	GG	GAS GATE			SIGNAL POST AND BASE (ALPHA-NUMERIC DESIGNATION NOTED)	BM	BENCHMARK	
 BHL #	BHL #	BORING HOLE			MAST ARM, SHAFT AND BASE (ARM LENGTH AS NOTED)	BO	BY OTHERS	
 MW #	MW #	MONITORING WELL			HIGH MAST POLE OR TOWER	BOS	BOTTOM OF SLOPE	
 TP #	TP #	TEST PIT			SIGN AND POST	BR.	BRIDGE	
		HYDRANT			SIGN AND POST (2 POSTS)	CB	CATCH BASIN	
		LIGHT POLE			MAST ARM WITH LUMINAIRE	CBCI	CATCH BASIN WITH CURB INLET	
 CO.BD.		COUNTY BOUND			OPTICAL PRE-EMPTION DETECTOR	CC	CEMENT CONCRETE	
		GPS POINT			CONTROL CABINET, GROUND MOUNTED	CCM	CEMENT CONCRETE MASONRY	
		CABLE MANHOLE			CONTROL CABINET, POLE MOUNTED	CEM	CEMENT	
		DRAINAGE MANHOLE			FLASHING BEACON CONTROL AND METER PEDESTAL	CI	CURB INLET	
		ELECTRIC MANHOLE			LOAD CENTER ASSEMBLY	CIP	CAST IRON PIPE	
		GAS MANHOLE			PULL BOX 12"x12" (OR AS NOTED)	CLF	CHAIN LINK FENCE	
		MISC MANHOLE			ELECTRIC HANDHOLE 12"x24" (OR AS NOTED)	CL	CENTERLINE	
		SEWER MANHOLE	-----			CMP	CORRUGATED METAL PIPE	
		TELEPHONE MANHOLE	-----			CSP	CORRUGATED STEEL PIPE	
		WATER MANHOLE	-----			CO.	COUNTY	
 MHB	MHB	MASSACHUSETTS HIGHWAY BOUND	-----			CONC	CONCRETE	
		MONUMENT	-----			CONT	CONTINUOUS	
		STONE BOUND	-----			CONST	CONSTRUCTION	
		TOWN OR CITY BOUND	-----			CR GR	CROWN GRADE	
		TRAVERSE OR TRIANGULATION STATION	-----			DHV	DESIGN HOURLY VOLUME	
 TPL or GUY	TPL or GUY	TROLLEY POLE OR GUY POLE	-----			DI	DROP INLET	
 HTP		TRANSMISSION POLE	-----			DIA	DIAMETER	
 UFB	UFB	UTILITY POLE W/ FIREBOX	-----			DIP	DUCTILE IRON PIPE	
 UPDL	UPDL	UTILITY POLE WITH DOUBLE LIGHT	-----			DW	STEADY DON'T WALK - PORTLAND ORANGE	
 ULT	ULT	UTILITY POLE W / 1 LIGHT	-----			DWY	DRIVEWAY	
 UPL	UPL	UTILITY POLE	-----			ELEV (or EL.)	ELEVATION	
		BUSH	-----			EMB	EMBANKMENT	
		TREE	-----			EOP	EDGE OF PAVEMENT	
		STUMP	-----			EXIST (or EX)	EXISTING	
		SWAMP / MARSH	-----			EXC	EXCAVATION	
 WG	WG	WATER GATE	-----			F&C	FRAME AND COVER	
 PM	PM	PARKING METER	-----			F&G	FRAME AND GRATE	
		OVERHEAD CABLE/WIRE	-----			FDN.	FOUNDATION	
		CURBING	-----			FLDSTN	FIELDSTONE	
		CONTOURS (ON-THE-GROUND SURVEY DATA)	-----			GAR	GARAGE	
		CONTOURS (PHOTOGRAMMETRIC DATA)	-----			GD	GROUND	
		UNDERGROUND DRAIN PIPE (DOUBLE LINE 24 INCH AND OVER)	-----			GG	GAS GATE	
		UNDERGROUND ELECTRIC DUCT (DOUBLE LINE 24 INCH AND OVER)	-----			GI	GUTTER INLET	
		UNDERGROUND GAS MAIN (DOUBLE LINE 24 INCH AND OVER)	-----			GIP	GALVANIZED IRON PIPE	
		UNDERGROUND SEWER MAIN (DOUBLE LINE 24 INCH AND OVER)	-----			GRAN	GRANITE	
		UNDERGROUND TELEPHONE DUCT (DOUBLE LINE 24 INCH AND OVER)	-----			GRAV	GRAVEL	
		UNDERGROUND WATER MAIN (DOUBLE LINE 24 INCH AND OVER)	-----			GRD	GUARD	
		BALANCED STONE WALL	-----			HDW	HEADWALL	
		GUARD RAIL - STEEL POSTS	-----			HMA	HOT MIX ASPHALT	
		GUARD RAIL - WOOD POSTS	-----			HOR	HORIZONTAL	
		GUARD RAIL - DOUBLE FACE - STEEL POSTS	-----			HYD	HYDRANT	
		GUARD RAIL - DOUBLE FACE - WOOD POSTS	-----			INV	INVERT	
		CHAIN LINK OR METAL FENCE	-----			JCT	JUNCTION	
		WOOD FENCE	-----			L	LENGTH OF CURVE	
		SEDIMENT BARRIER	-----			LB	LEACH BASIN	
		COIR LOG SEDIMENT BARRIER	-----			LP	LIGHT POLE	
		TREE LINE	-----			LT	LEFT	
		SAWCUT LINE	-----			MAX	MAXIMUM	
		TOP OR BOTTOM OF SLOPE	-----			MB	MAILBOX	
		LIMIT OF EDGE OF PAVEMENT OR COLD PLANE AND OVERLAY	-----			MH	MANHOLE	
		BANK OF RIVER OR STREAM	-----			MHB	MASSACHUSETTS HIGHWAY BOUND	
		BORDER OF WETLAND	-----			MIN	MINIMUM	
		100 FT WETLAND BUFFER	-----			M&O	MILL & OVERLAY	
		200 FT RIVERFRONT BUFFER	-----			NIC	NOT IN CONTRACT	
		STATE HIGHWAY LAYOUT	-----			NO.	NUMBER	
		TOWN OR CITY LAYOUT	-----			PC	POINT OF CURVATURE	

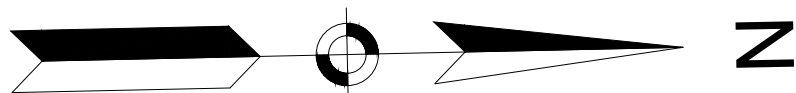

BECKET MAIN STREET/ROUTE 8			
STATE	FED. AID PROJ. NO.	SHEET NO.	TOTAL SHEETS
MA	PRC(PRC80)-004S(013)X	4	51
PROJECT FILE NO.		609506	

KEY PLAN

COUNTY ROAD

McNERNEY ROAD

SHEET 1

SHEET 2

END OF PROJECT

STA. 15+70
N: 2944452.3119
E: 225324.1292
MATCH EXISTING


BEGINNING OF PROJECT

STA. 12+45
N: 2944138.5677
E: 225305.7383
MATCH EXISTING

MAIN STREET - ROUTE 8

SHEET LEGEND


-  CONSTRUCTION BASELINE TIES
-  CONSTRUCTION PLANS
-  TRAFFIC SIGN & PAVEMENT MARKING PLANS
-  UTILITY PLANS

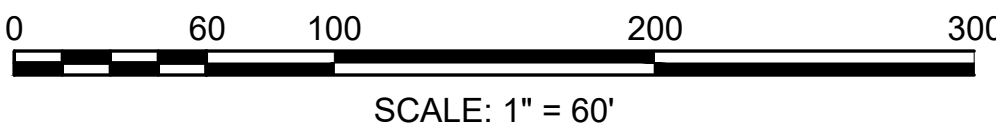

BECKET
MAIN STREET/ROUTE 8

STATE	FED. AID PROJ. NO.	SHEET NO.	TOTAL SHEETS
MA	PRC(PRC80)-004S(013)X	5	51
PROJECT FILE NO.		609506	

BORING LOCATION PLAN

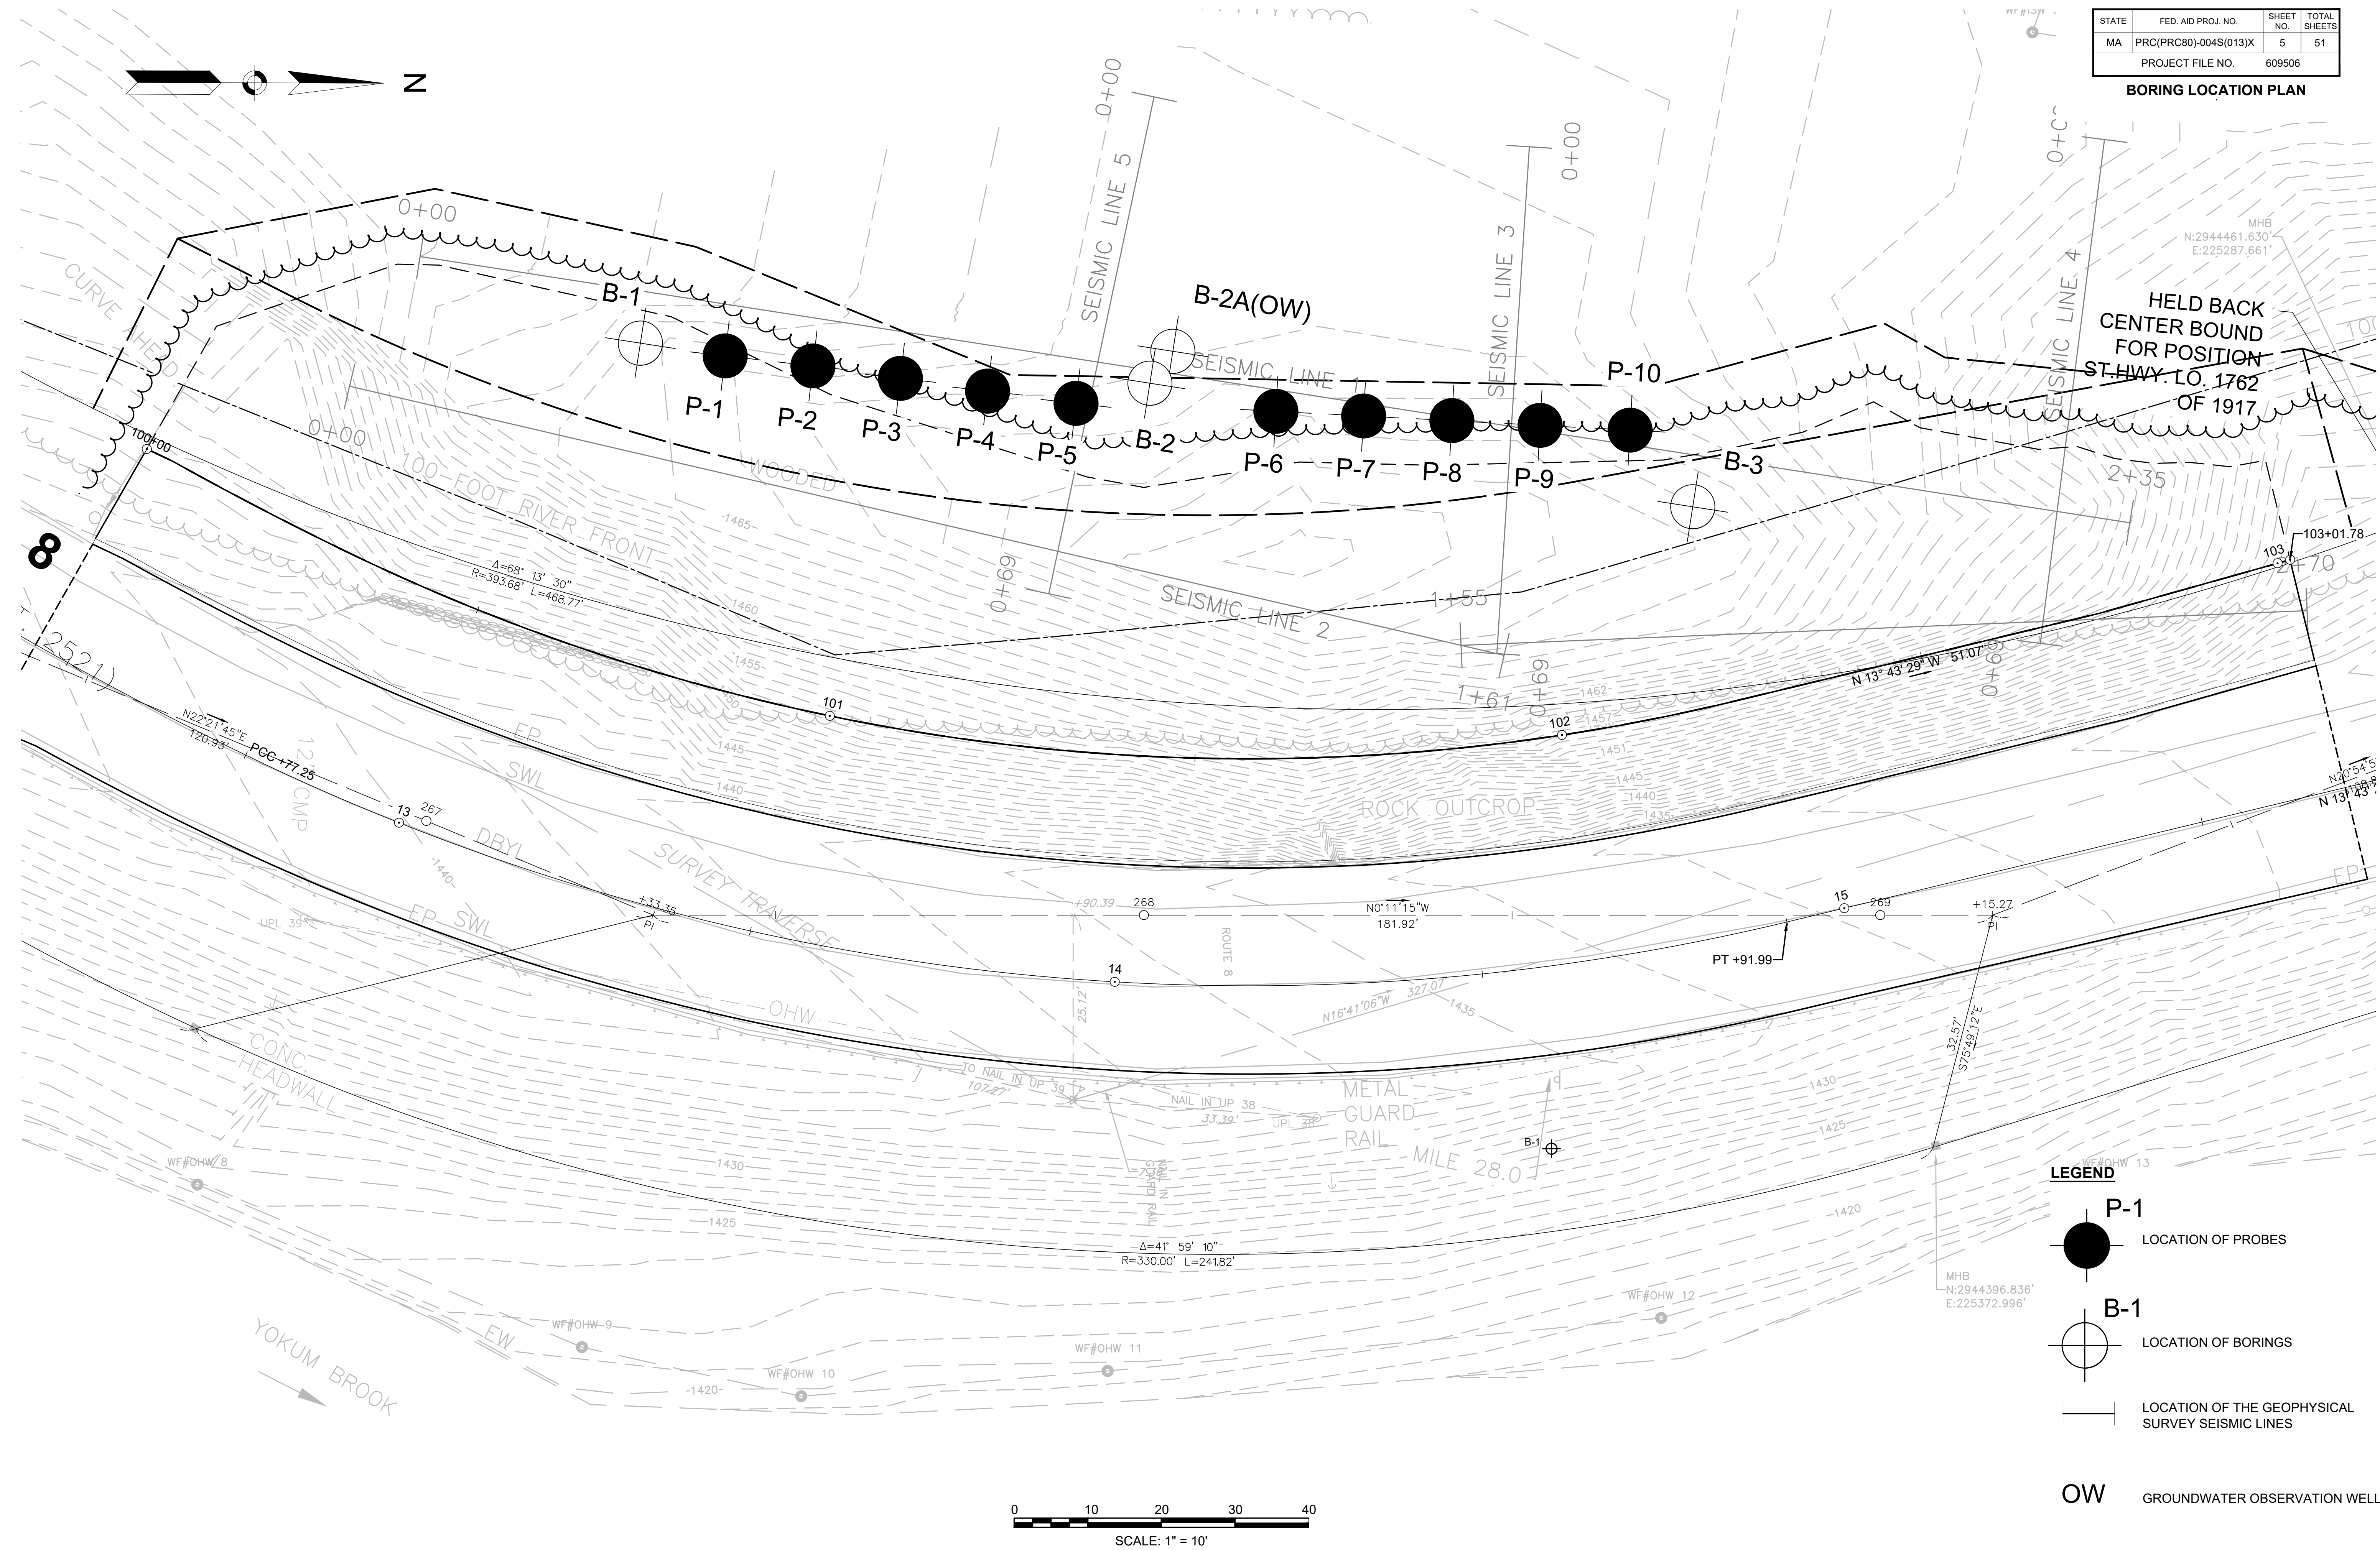

BORING NOTES:

- B - #

P - #

SEISMIC LINE #
1. LOCATION OF BORINGS, PROBES, AND GEOPHYSICAL SEISMIC REFRACTION LINES SHOWN ON THE PLAN THUS:

2. BORINGS AND PROBES ARE TAKEN FOR PURPOSE OF DESIGN AND SHOW CONDITIONS AT BORING POINTS ONLY, BUT DO NOT NECESSARILY SHOW THE NATURE OF THE MATERIALS TO BE ENCOUNTERED DURING CONSTRUCTION.

3. WATER LEVELS SHOWN OF THE BORING LOGS WERE OBSERVED AT THE TIME OF TAKING BORINGS AND DO NOT NECESSARILY SHOW THE NATURE OF THE TRUE GROUND WATER LEVEL.

4. FIGURES IN COLUMNS INDICATE NUMBER OF BLOWS REQUIRED TO DRIVE A 1 3/8" I.D. SPLIT SPOON SAMPLER 6" USING A 140 POUND WEIGHT FALLING 30".

5. BORING SAMPLES ARE STORED AT A STORAGE FACILITY LOCATED ON ROUTE 114 (219 WINTHROP AVE.) IN LAWRENCE, MA. THE CONTRACTOR MAY EXAMINE THE SOIL AND ROCK SAMPLES BY CONTACTING THE MASSDOT GEOTECHNICAL SECTION AT 10 PARK PLAZA, BOSTON, MA.

6. ALL BORINGS WERE MADE IN APRIL AND MAY 2024.

7. BORINGS WERE MADE BY SEABOARD DRILLING, LLC OF CHICOPEE, MA UNDER THE DIRECTION OF JACOBS ENGINEERING.


8. THE NORTH AMERICAN VERTICAL DATUM (NAVD) OF 1988 IS USED THROUGHOUT.



9. GEOPHYSICAL SURVEY PERFORMED BY HAGER-RICHTER GEOSCIENCE TO SUPPLEMENT DETERMINATION OF THE SUBSURFACE CONDITIONS. GEOPHYSICAL SURVEY REPORT DATED JUNE 2024 IS INCLUDED IN THE GEOTECHNICAL DESIGN REPORT DATED MAY 2026.

10. BOREHOLE GEOPHYSICAL LOGGING PERFORMED BY HAGER-RICHTER GEOSCIENCE TO SUPPLEMENT DETERMINATION OF THE SUBSURFACE CONDITIONS. BOREHOLE GEOPHYSICAL LOGGING DATA REPORT DATED JUNE 2024 IS INCLUDED IN THE GEOTECHNICAL DESIGN REPORT DATED MAY 2026.

LOG OF TEST BORING										SCALE 1" = 5'			
		PROJECT		Becket - Rock Slope Removal				BORING NO.	B-1				
		LOCATION		Becket, MA									
		OWNER		MassDOT									
		JOB NUMBER		E2X93632 (Proj File No. 609506)				SHEET 1 OF 2					
INSPECTOR		V. Kulkarni/Don M.		CONTRACTOR		Seaboard Drilling		DRILLER		Dale G.			
METHOD OF DRILLING		GROUNDWATER READINGS				DRILL RIG		D50 ATV		ELEVATION		1464.3	
0.0		Wash Boring w/ 4" Casing		DATE/TIME		DEPTH(ft)		REMARKS		SPT HAMMER		140 lb Auto	
9.0		NX Rock Core		04-22-2024 / 8:50 AM		23.0		During Drilling (Casing at 5.5')		COORD		N	
40.8		Terminated		04-23-2024 / 8:10 AM		20.8		During Drilling (Casing at 5.5')		DATE START		225264.514	
				04-26-2024 / 1:15 PM		21.3		During Drilling (Casing at 5.5')		DATE END		4/19/24	
ELEV. (ft)		DEPTH (ft)		SAMPLE DATA		N-VALUE		SAMPLE NO.		DEPTH INTERVAL (ft)		PEN/REC (in)/(in)	
PID (ppm)		LAYER NAME		SOIL AND ROCK DESCRIPTION									
1		1		3		S-1		0 - 1.83		22/9		SAND	
2		2		3		S-1		0 - 1.83		22/9		SAND	
50/4"		50/4"		3		S-1		0 - 1.83		22/9		SAND	
20		20		127/11.5"		S-2		2.5 - 3.9		18/14		SAND	
27		27		127/11.5"		S-2		2.5 - 3.9		18/14		SAND	
100/5.5"		100/5.5"		100/5.5"		S-3		4.5 - 5.5		12/12		SAND	
57		57		100/5.5"		S-3		4.5 - 5.5		12/12		SAND	
100/5.5"		100/5.5"		100/5.5"		S-3		4.5 - 5.5		12/12		SAND	
1460		5		100/5.5"		S-3		4.5 - 5.5		12/12		SAND	
1455		10		RQD=30		C-1		9 - 14		60/28		BEDROCK	
1450		15		RQD=73		C-2		14 - 19		60/60		BEDROCK	
1445		20		RQD=95		C-3		19 - 24		60/57		BEDROCK	
1440		25		RQD=65		C-4		24 - 29		60/51		BEDROCK	
1435		30		RQD=97		C-5		29 - 34		60/60		BEDROCK	
1430		35		RQD=97		C-6		34 - 39		60/60		BEDROCK	
Page 1: 0-35 feet. Each subsequent page displays 40 feet.													
NOTES													
1. Cobbles encountered from 1.9' to 2.5'. 2. Angular fragments of dark gray bedrock from 8.5' to 9'. Top of competent bedrock at 8.5'.													
Sampler Type: SS										Size: 1-3/8" ID			
Automatic Hammer										Weight: 140 lb			
Safety Hammer										Weight: N/A			
Donut Hammer										Weight: N/A			
Fall: 30"													



LOG OF TEST BORING										SCALE 1" = 5'		
		PROJECT		Becket - Rock Slope Removal				BORING NO.	B-1		CONTINUED	
		LOCATION		Becket, MA								
		OWNER		MassDOT								
		JOB NUMBER		E2X93632 (Proj File No. 609506)					SHEET 2 OF 2			
ELEV. (ft)	DEPTH (ft)	SAMPLE DATA	N-VALUE	SAMPLE NO.	DEPTH INTERVAL (ft)	PEN/REC (in)/(in)	PID (ppm)	LAYER NAME	SOIL AND ROCK DESCRIPTION			NOTES
		RQD=92							hard, strong to very strong, fresh, massive, steeply dipping to vertical foliation, laminated to very thinly foliated; extremely closely to widely spaced, steeply dipping joint with iron oxide staining, extremely fractured to sound, bottom 9" recovered in C-7 core run. Drilling Rates (mins/ft): 18 - 23 - 39 - 45 - 75			
1425	40	RQD=82		C-7	39 - 40.83	22/22		40.83	C-7: GRANITE GNEISS, dark gray, fine to medium grained, very hard, very strong, fresh, massive, laminated foliation, steeply dipping foliation; closely spaced, horizontal mechanical breaks with fresh surfaces, no natural discontinuity in C-7 core run; discontinuity spacing greater than 18"; slightly fractured to sound. Drilling Rates (mins/ft): 188 - 183/10" Bottom of Borehole at 40.83 feet.			4
												5
1420	45											
1415	50											
1410	55											
1405	60											
1400	65											
1395	70											
1390												
Page 1: 0-35 feet. Each subsequent page displays 40 feet.												
NOTES												
4. Excessive core times may be due to excessive wear on rock core barrel cutting head. Core C-7 terminated at 40.83 feet. 5. Borehole geophysical logging (OTV/ATV) conducted by HRGS on 04/26/24 and upon completion, hole backfilled with bentonite chips and cement grout as casing was withdrawn.									Sampler Type: SS		Size: 1-3/8" ID	
									Automatic Hammer		Weight: 140 lb	
									Safety Hammer		Weight: N/A	
									Donut Hammer		Weight: N/A	
									Fall: 30"			


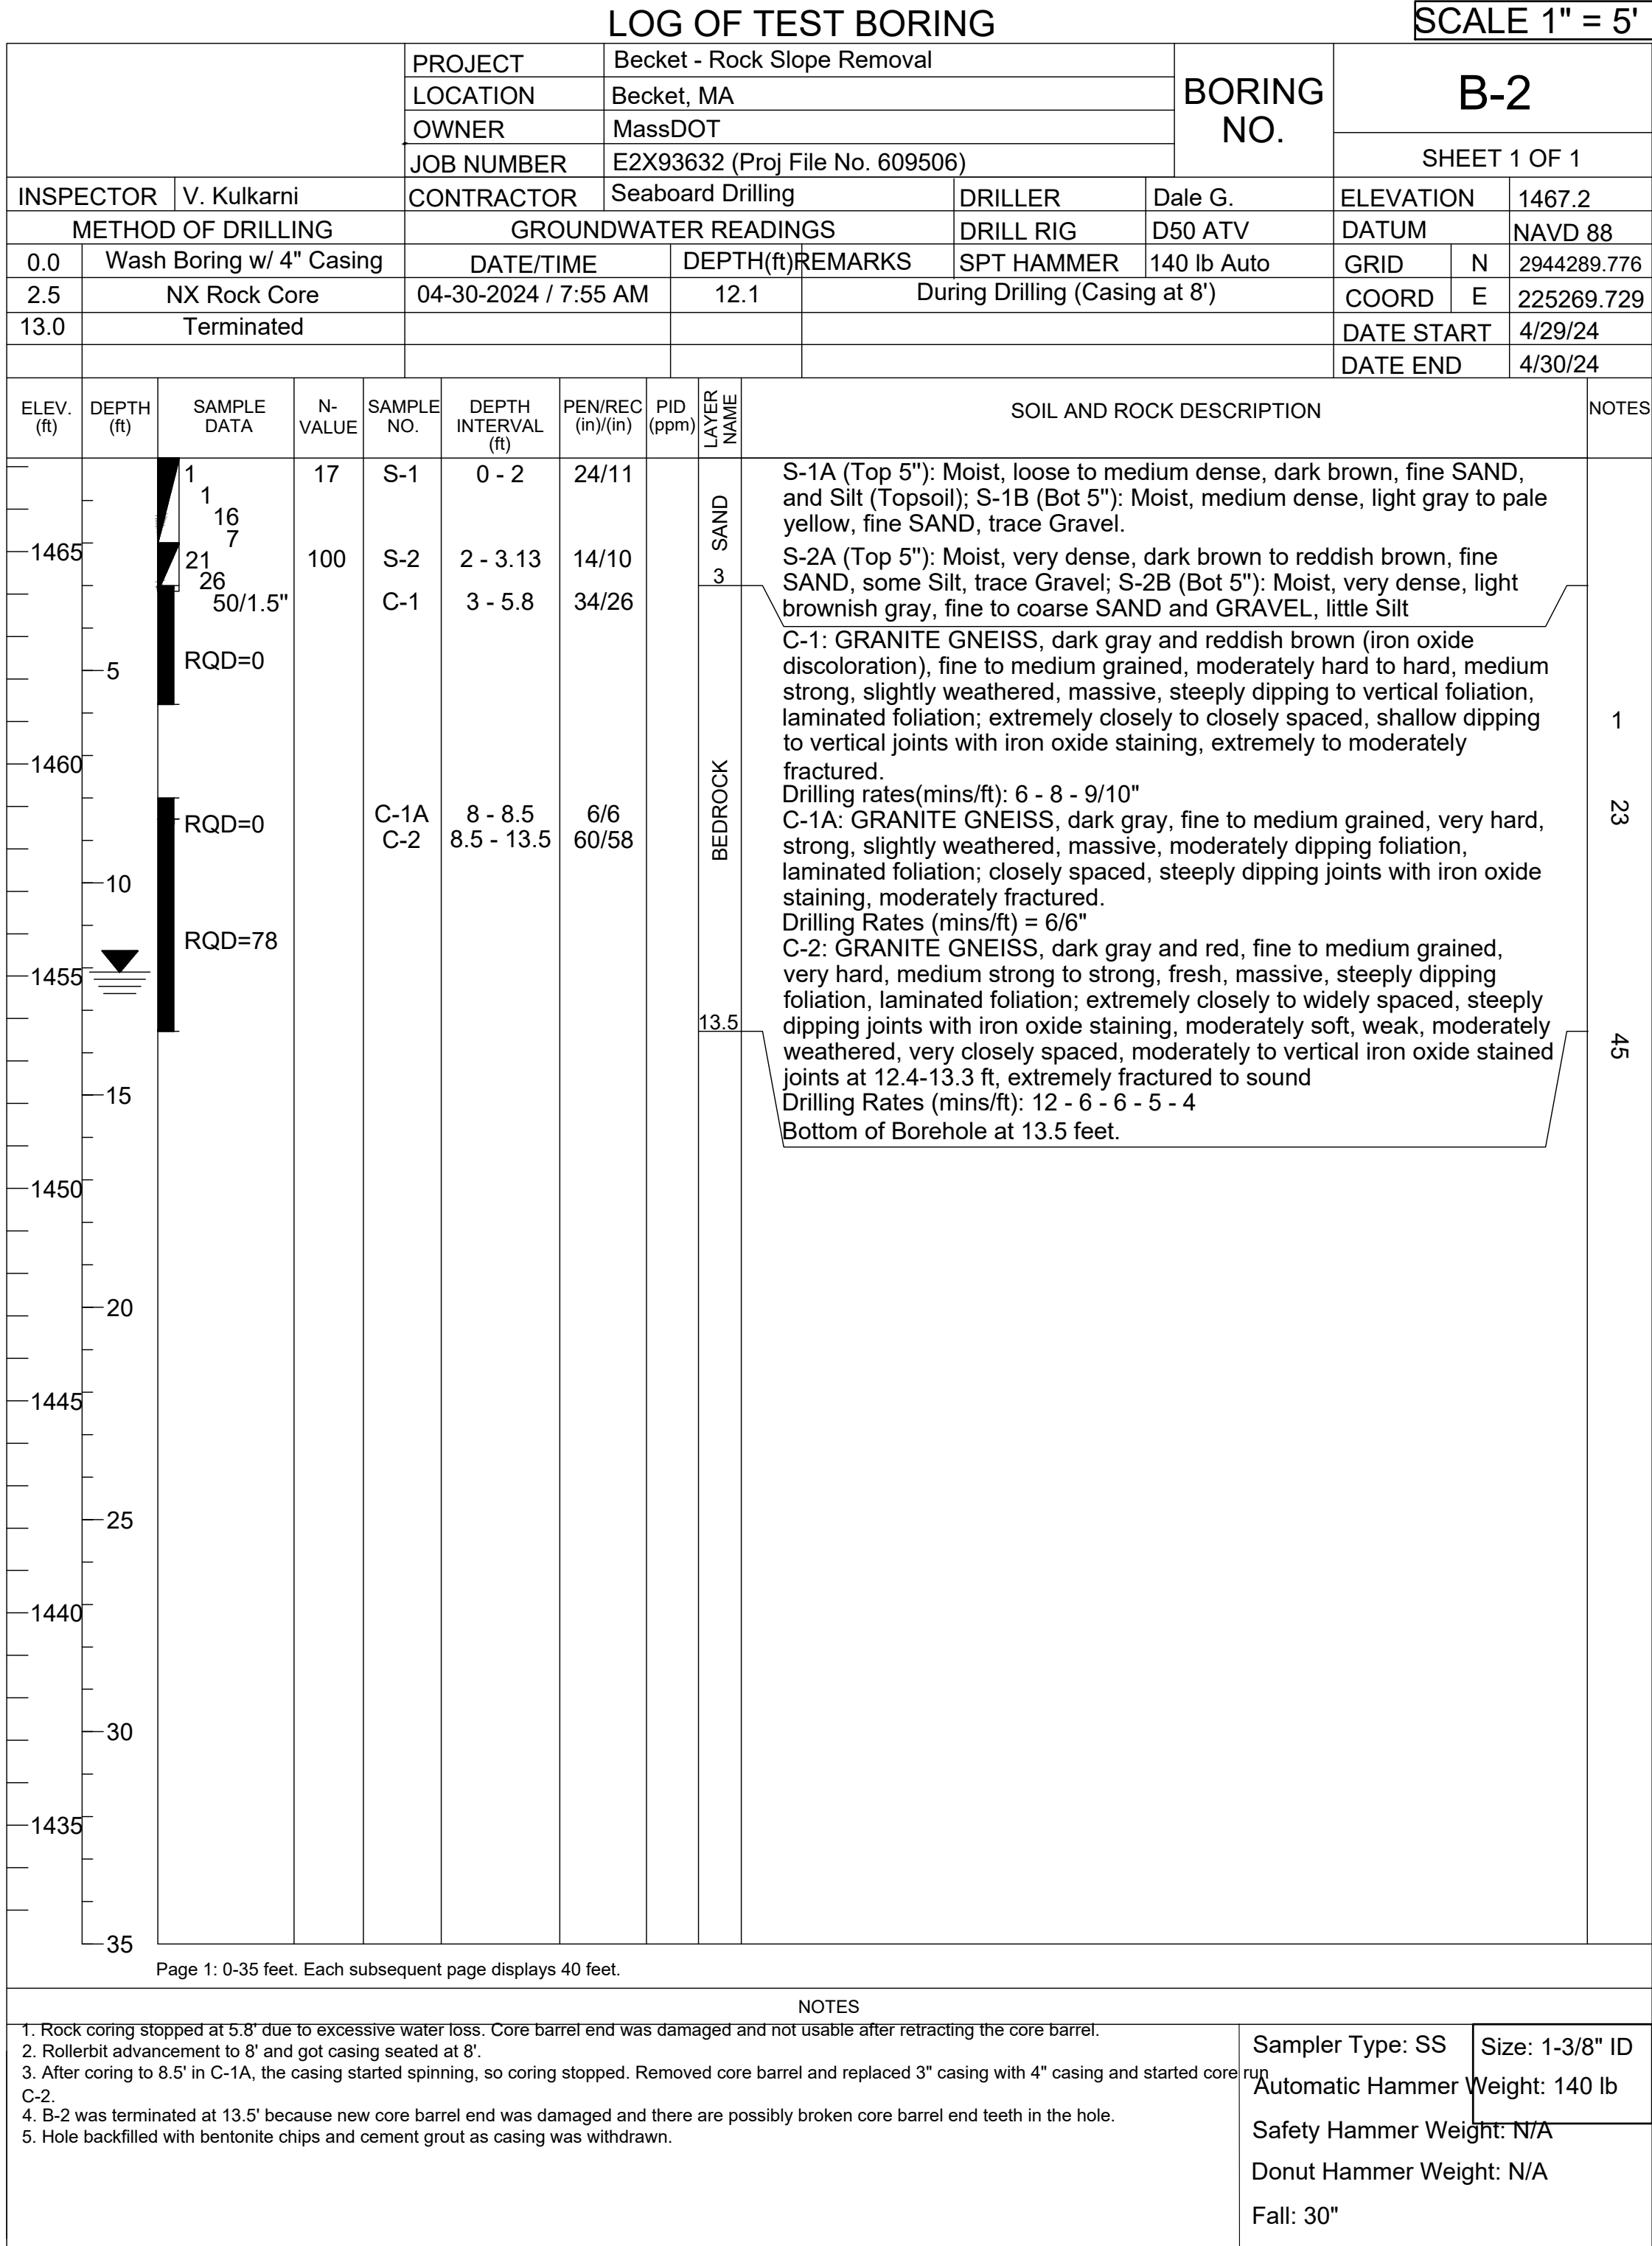


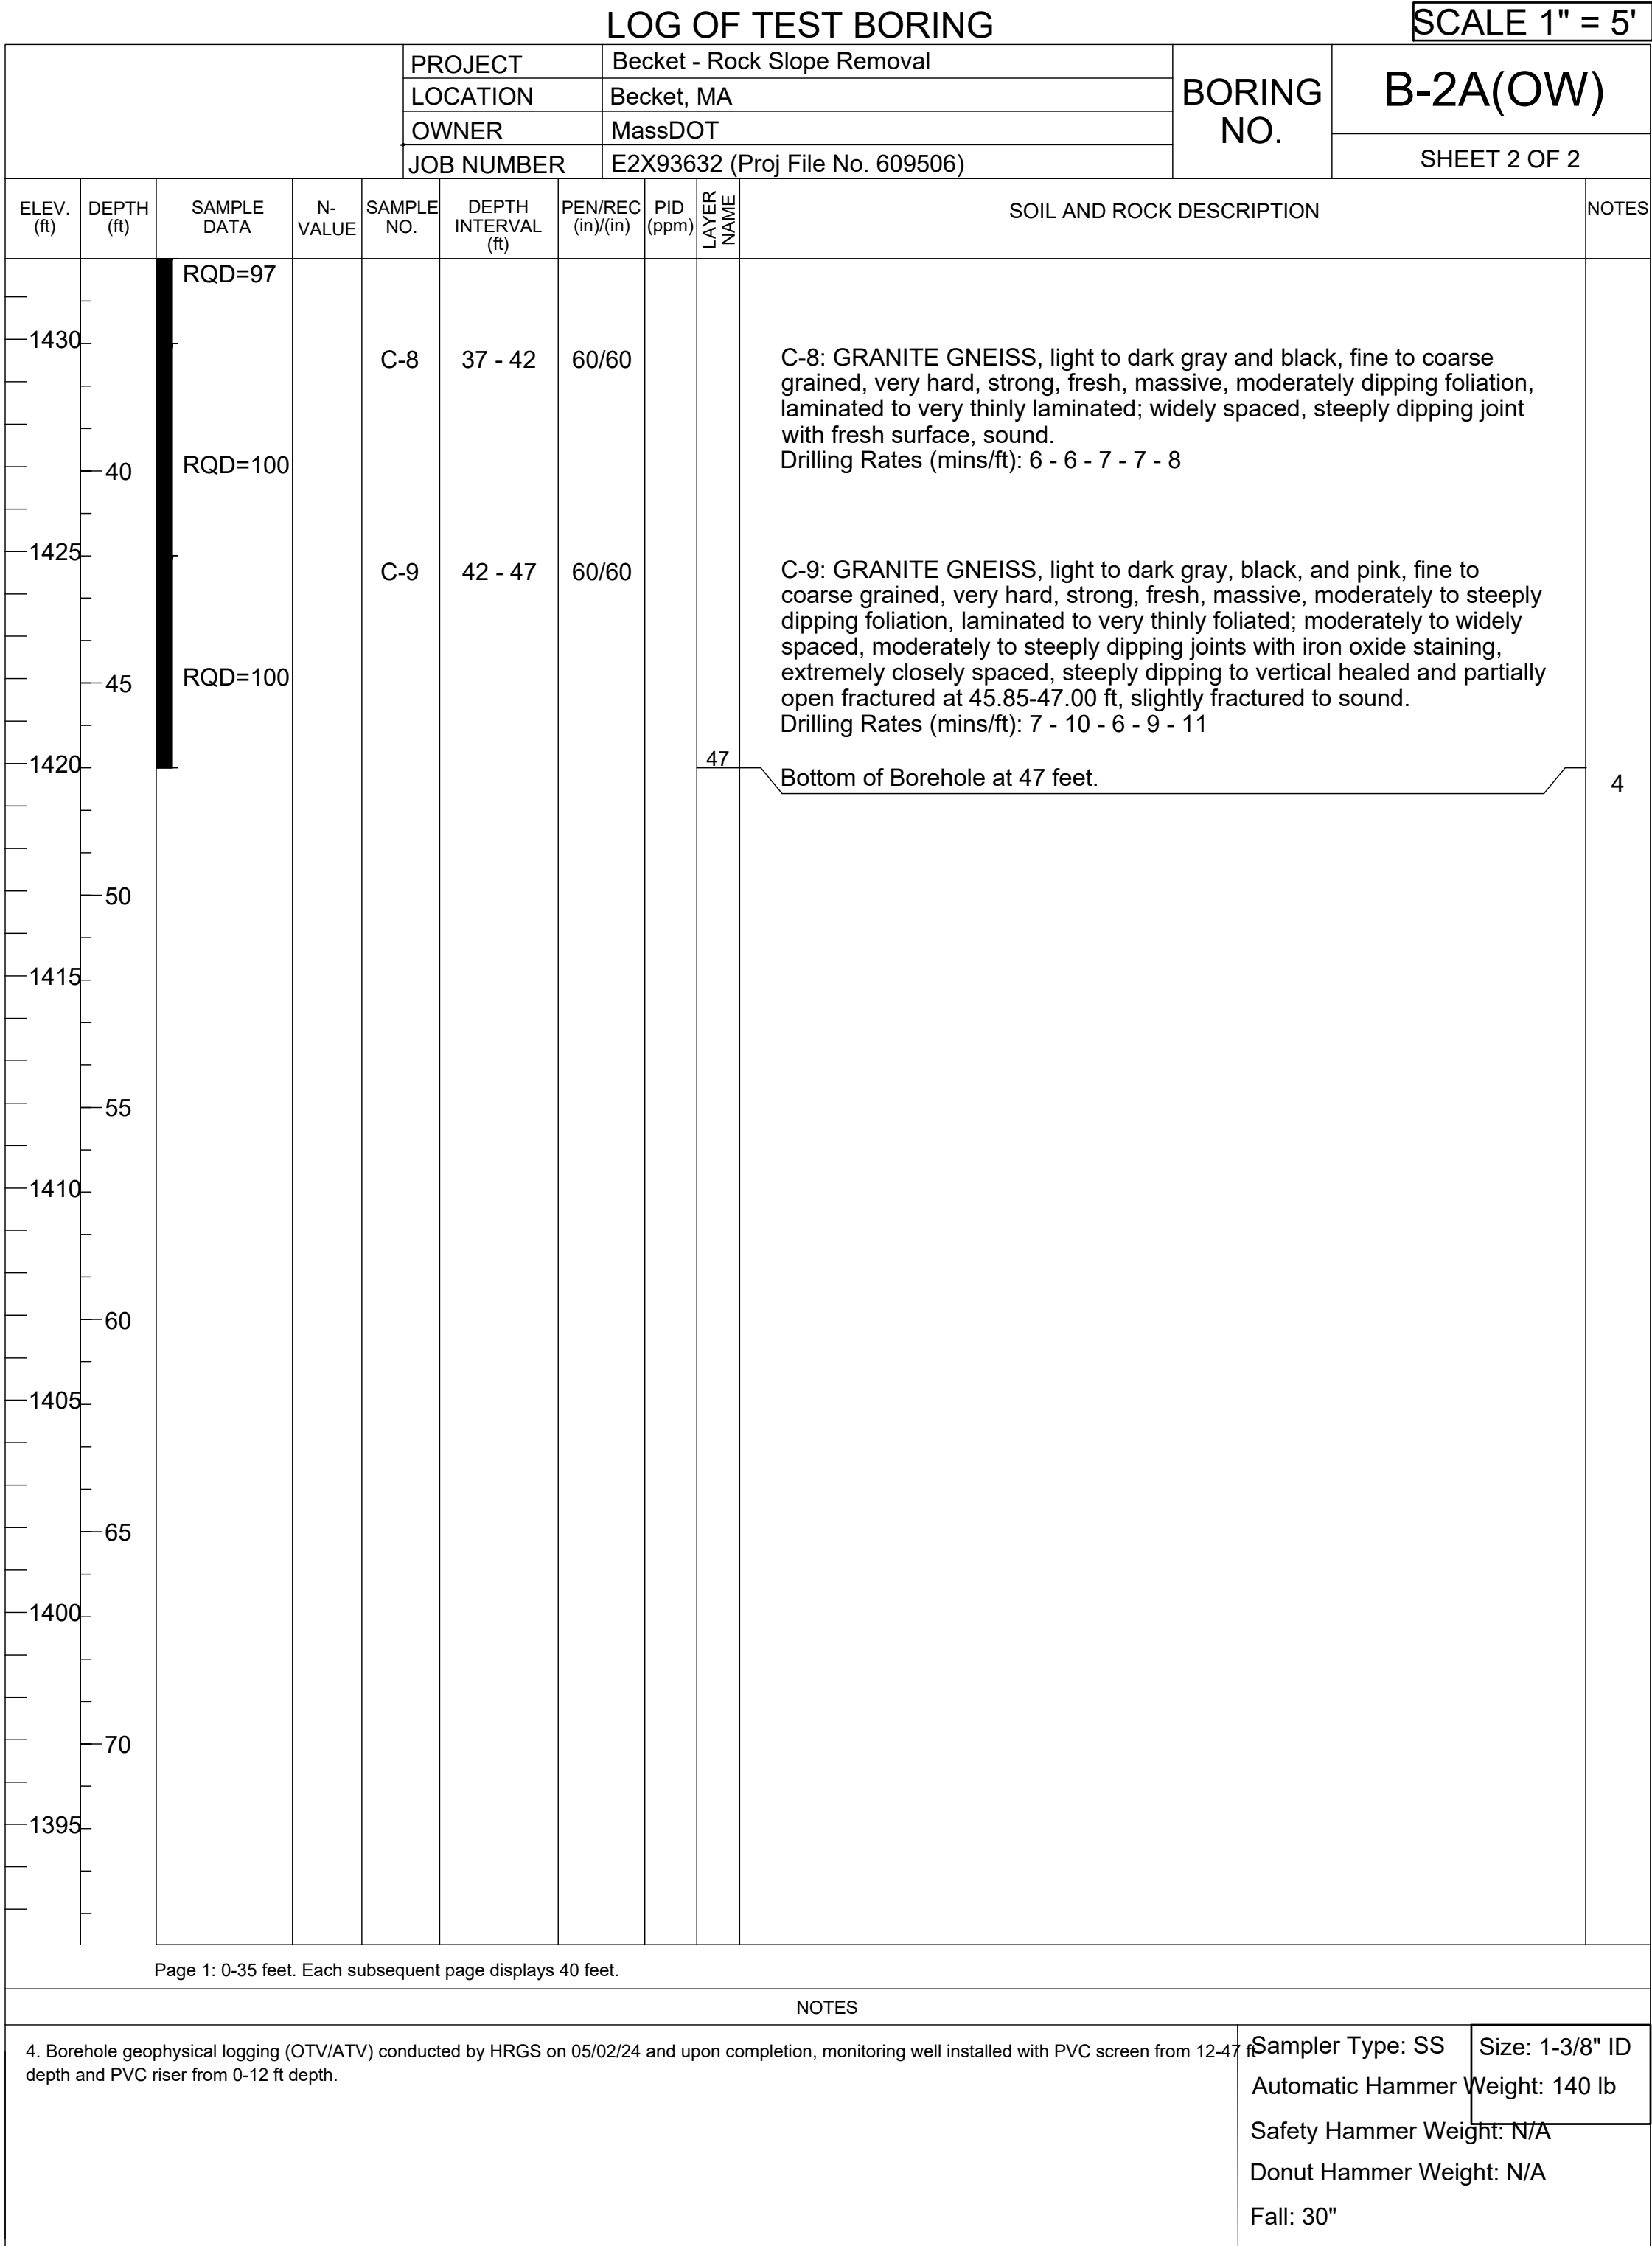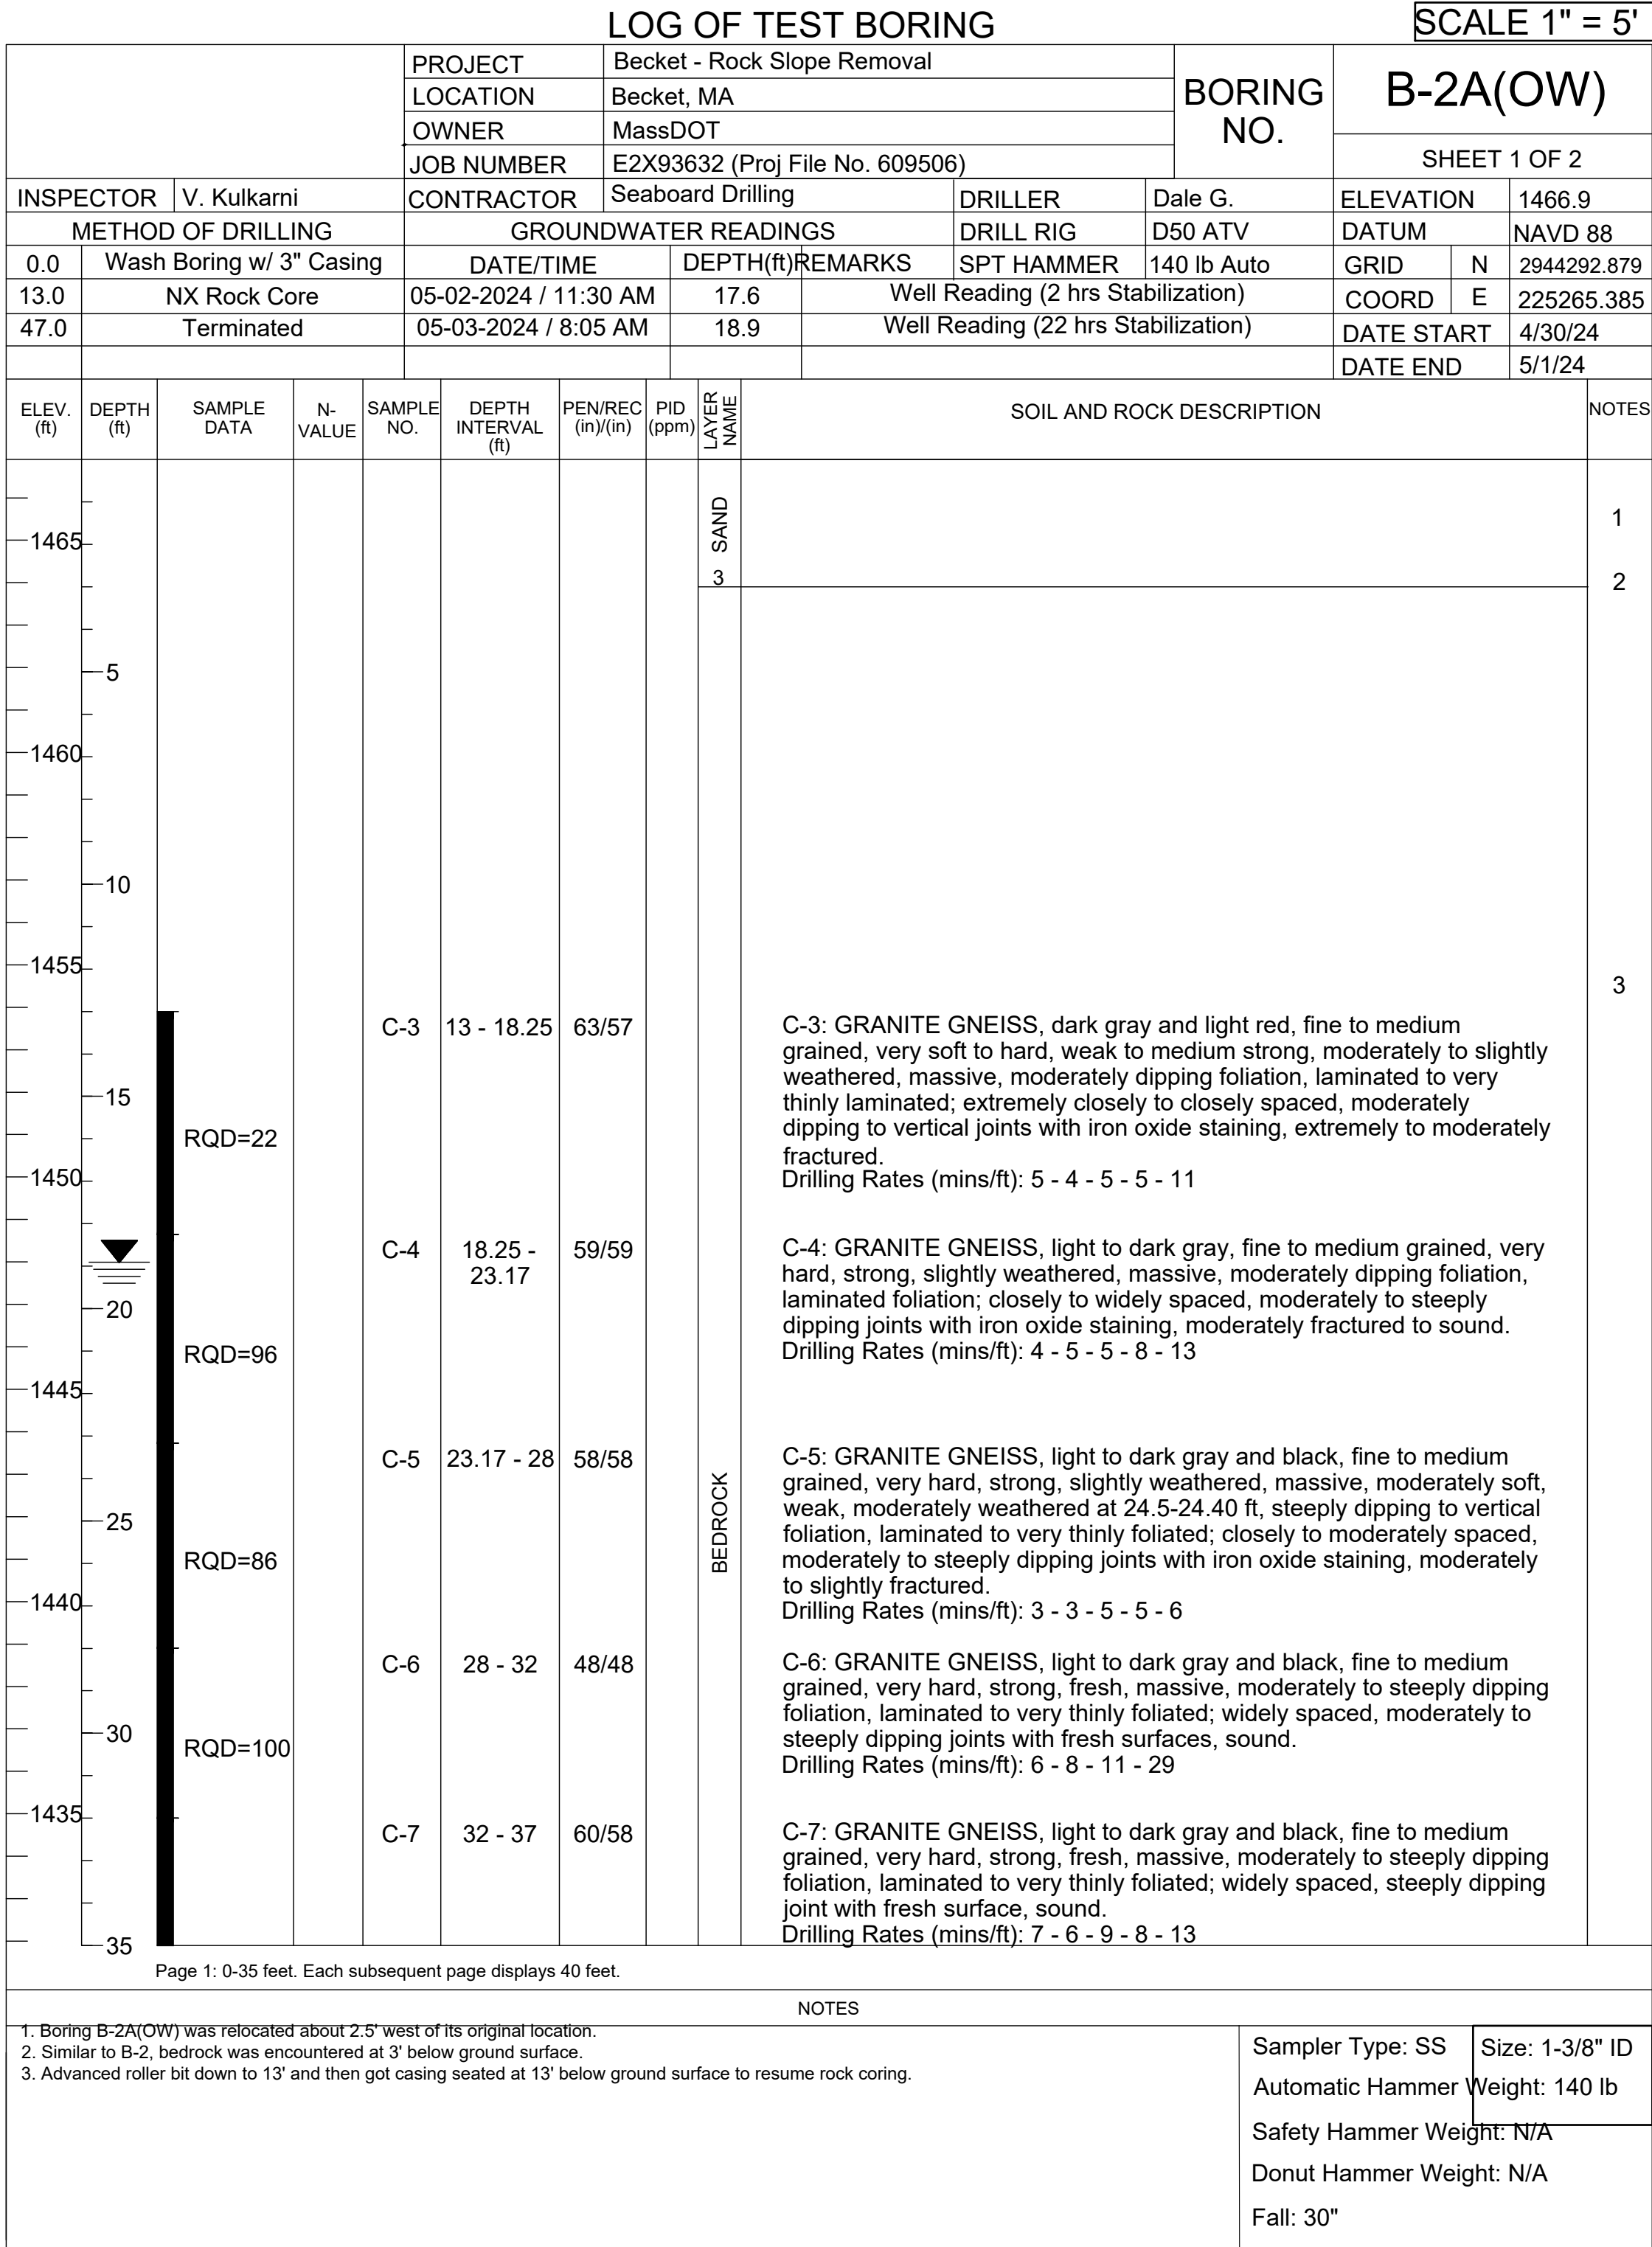

NOTES:

- FOR LOCATION OF BORINGS, SEE SHEET 5.
- SEE SHEET 6 FOR ADDITIONAL BORING NOTES.

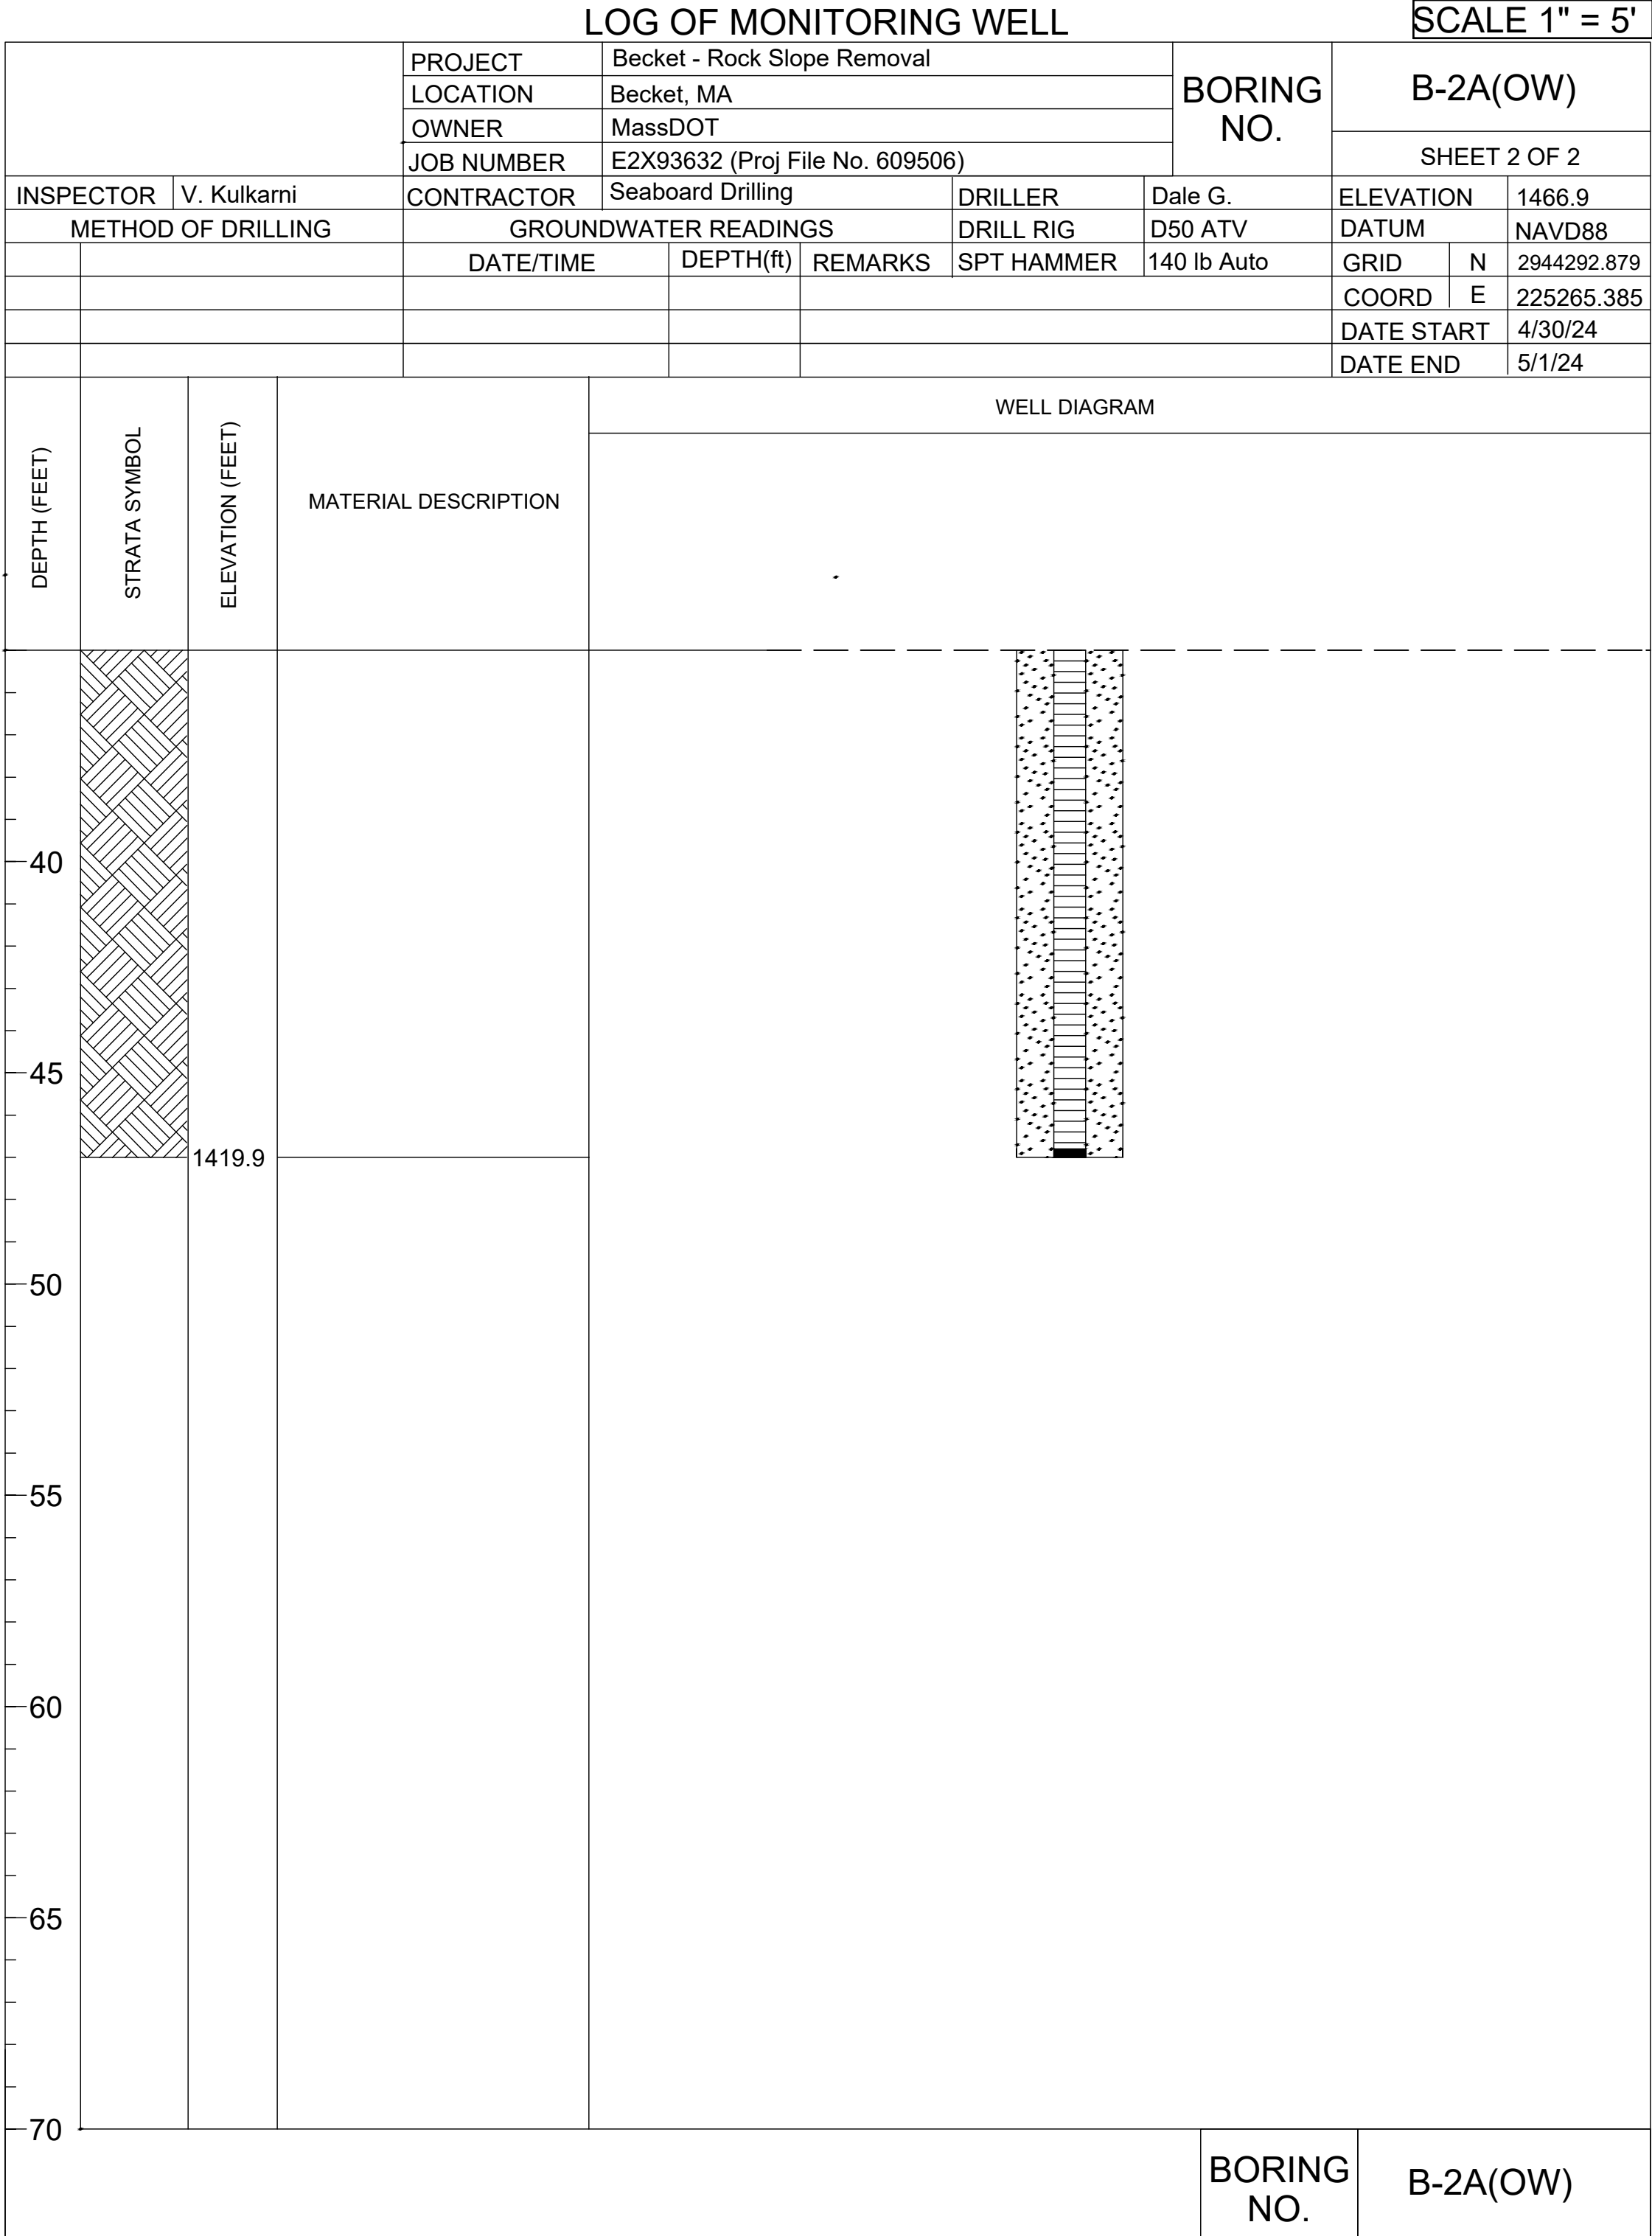
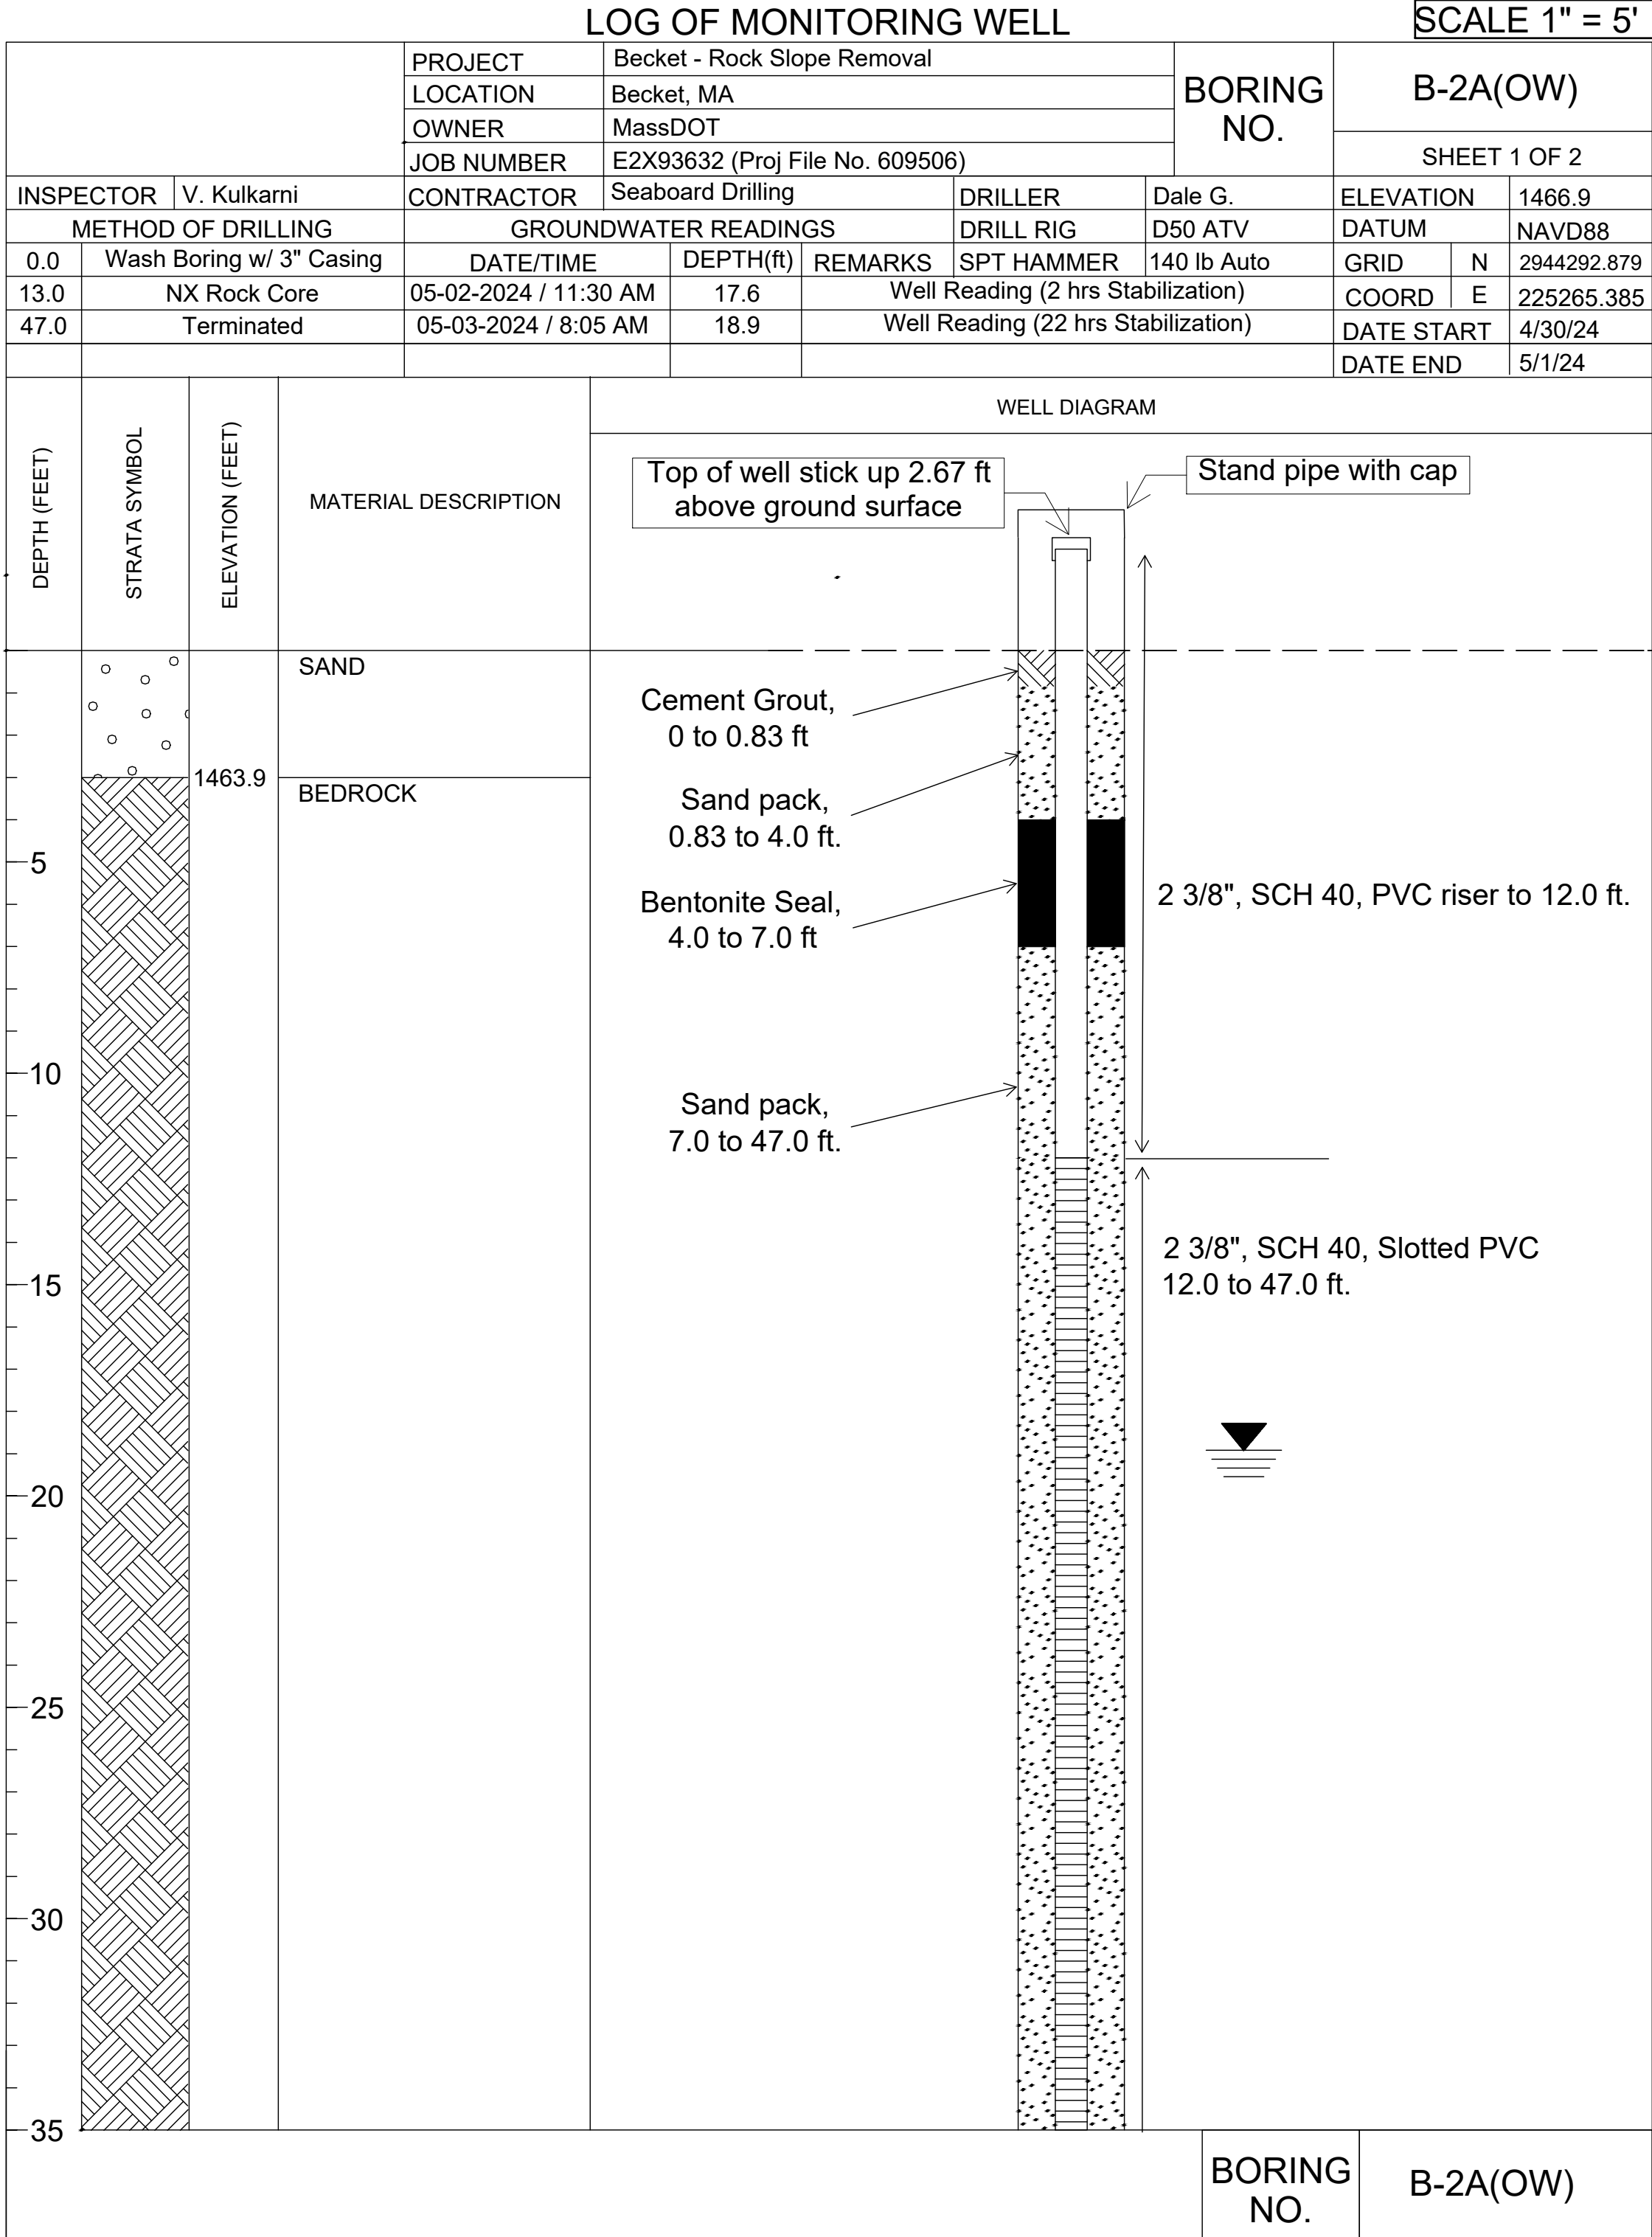


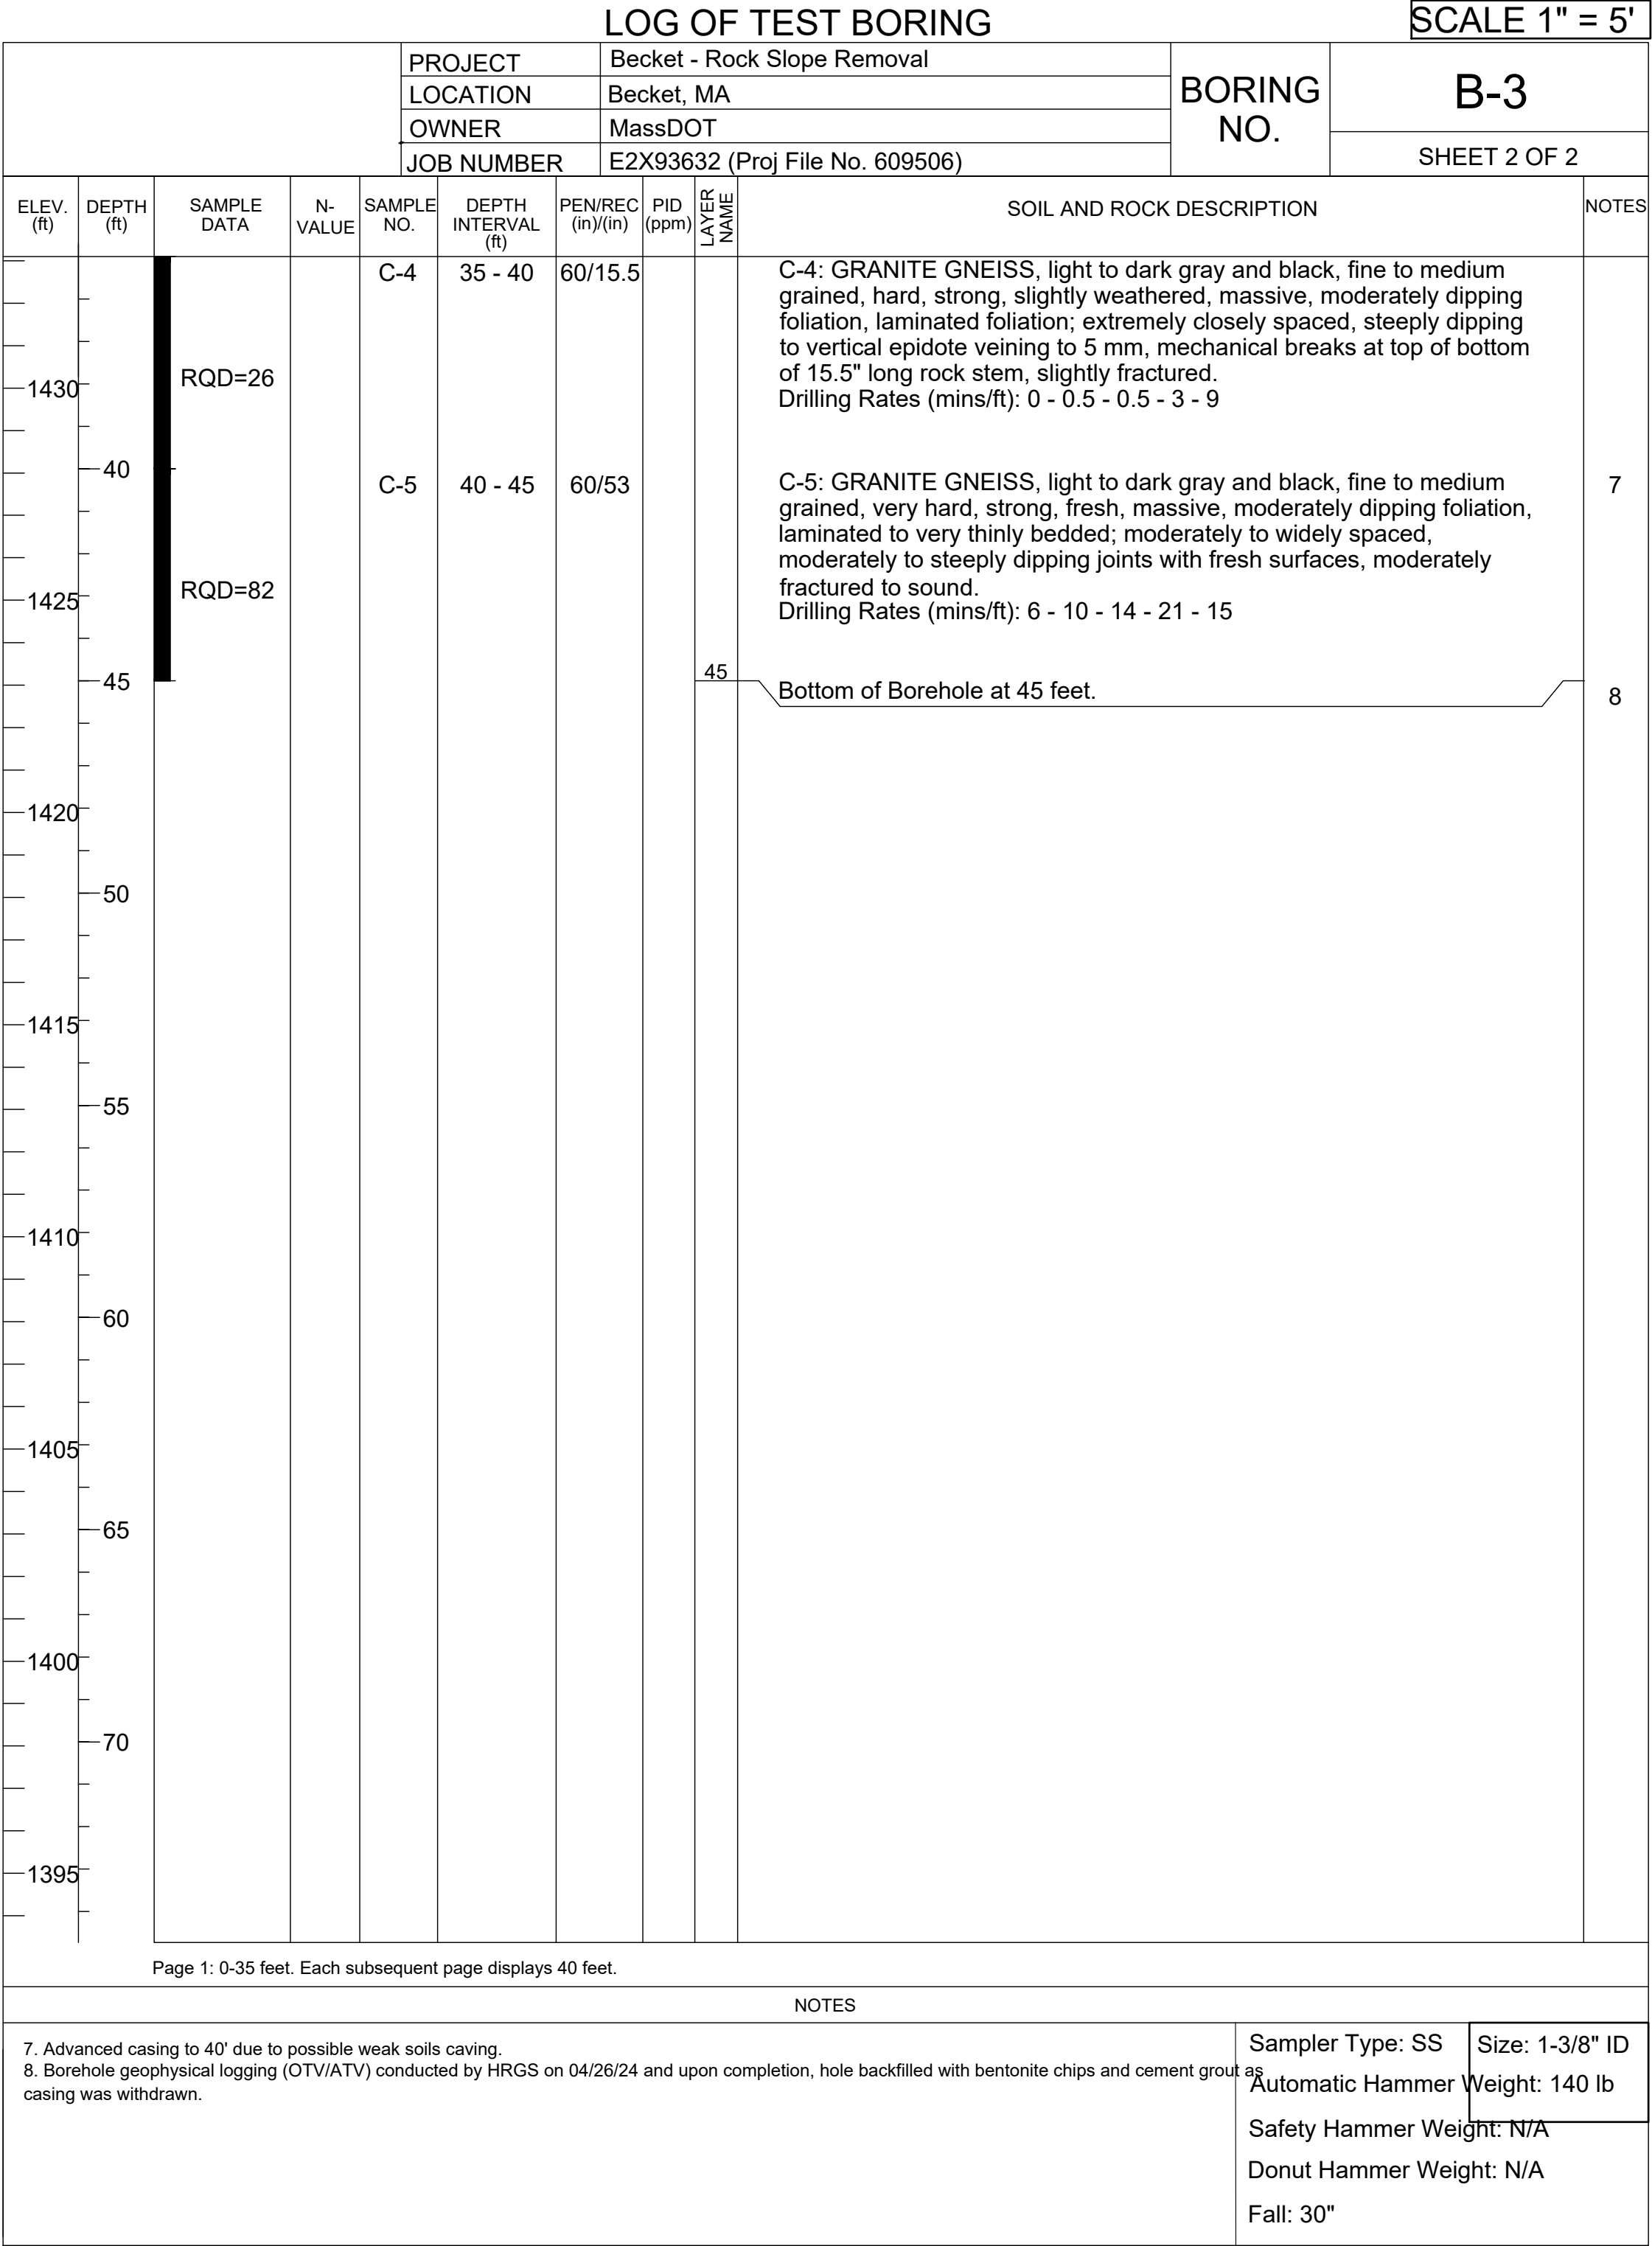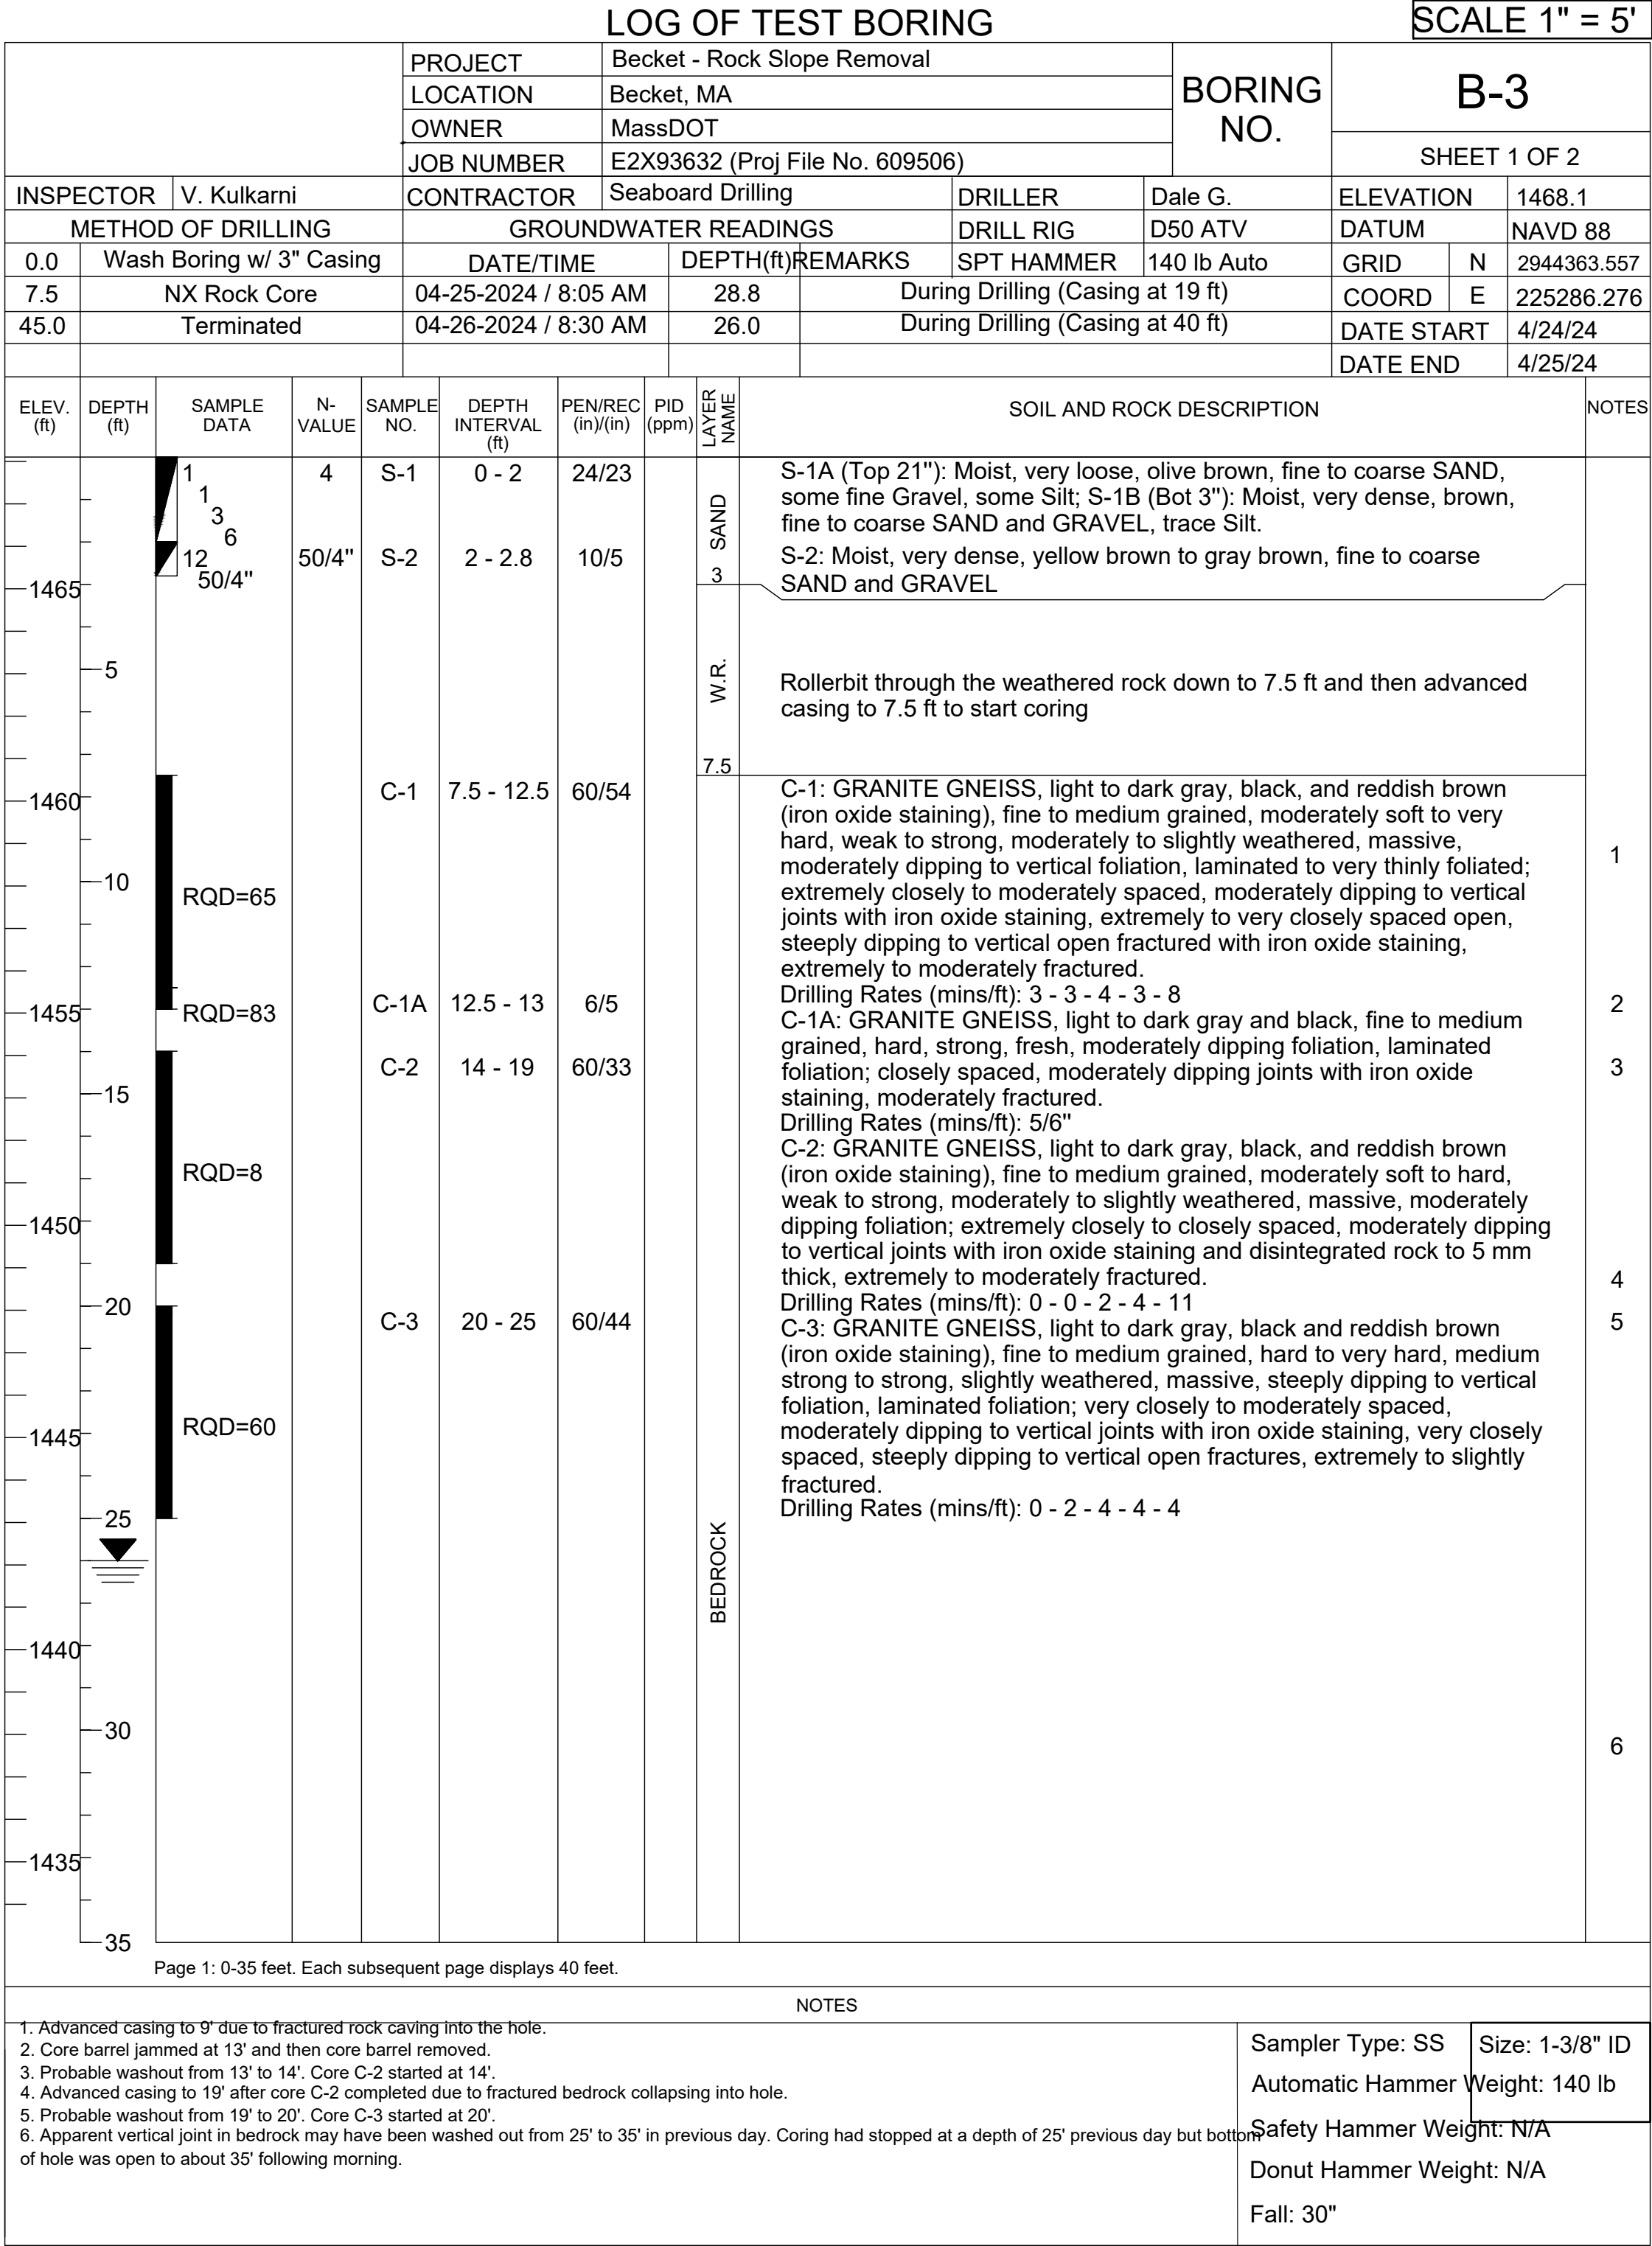

NOTES:

1. FOR LOCATION OF BORINGS, SEE SHEET 5.



2. SEE SHEET 6 FOR ADDITIONAL BORING NOTES.

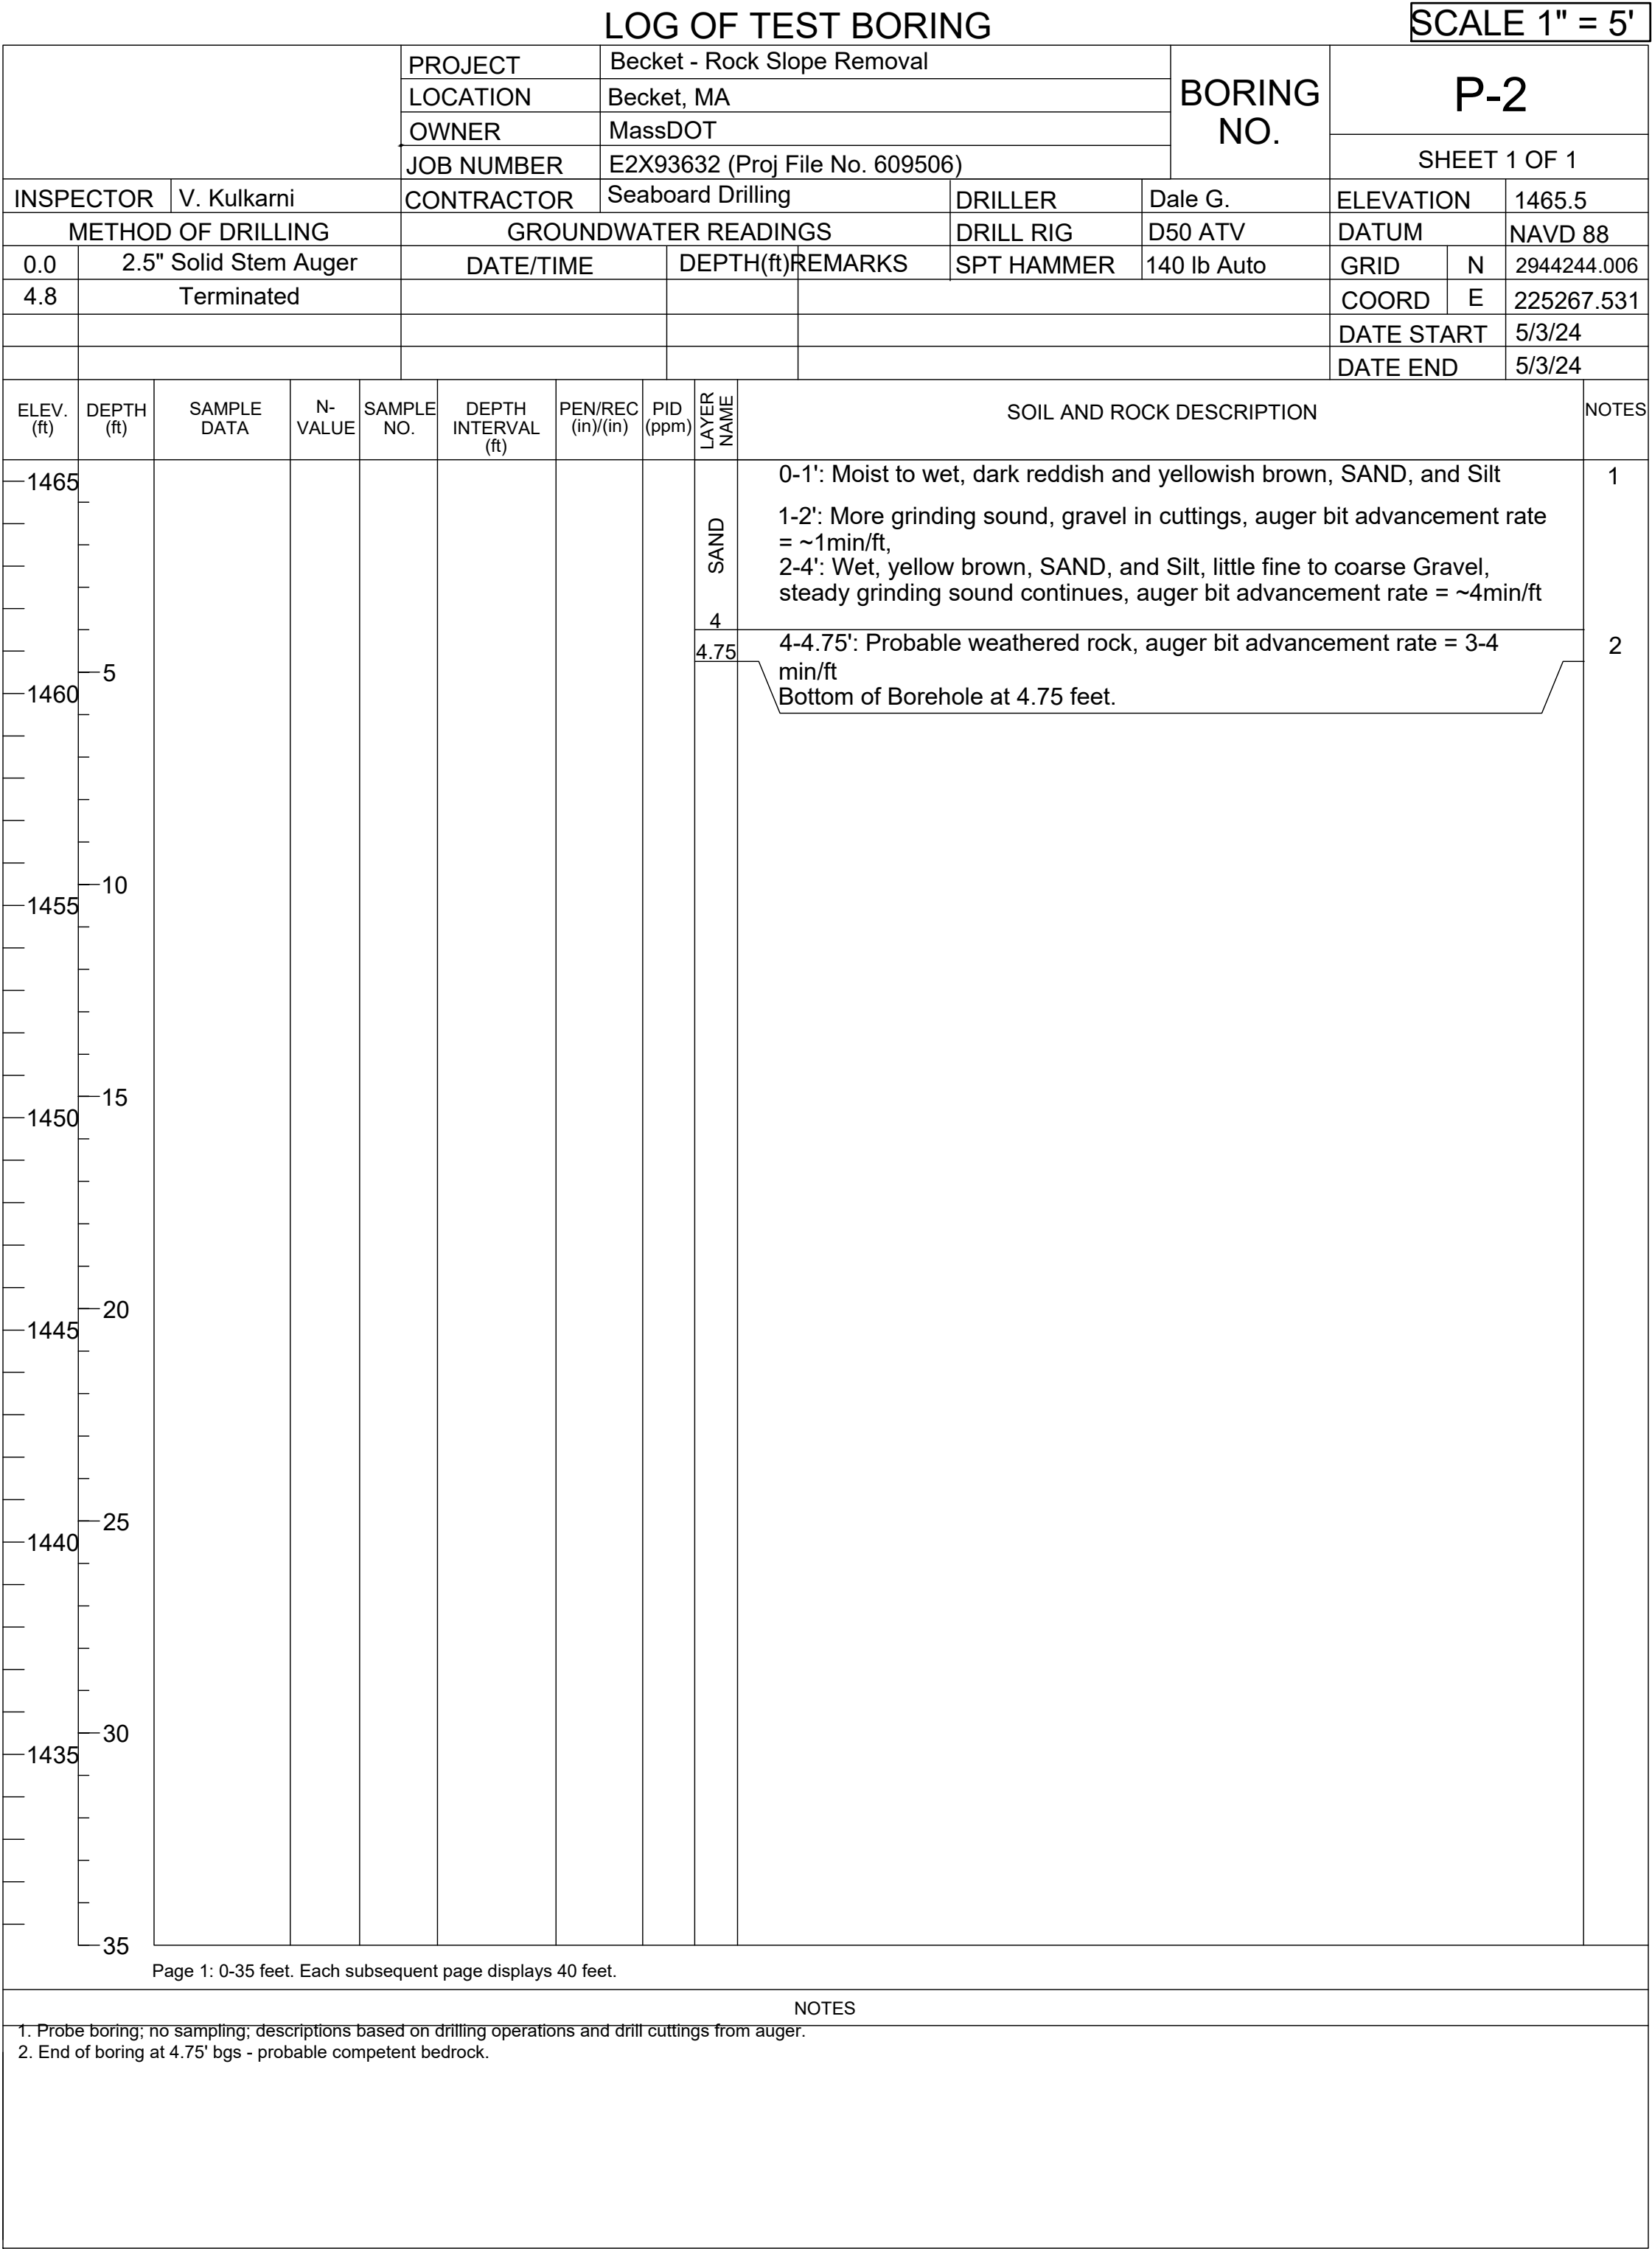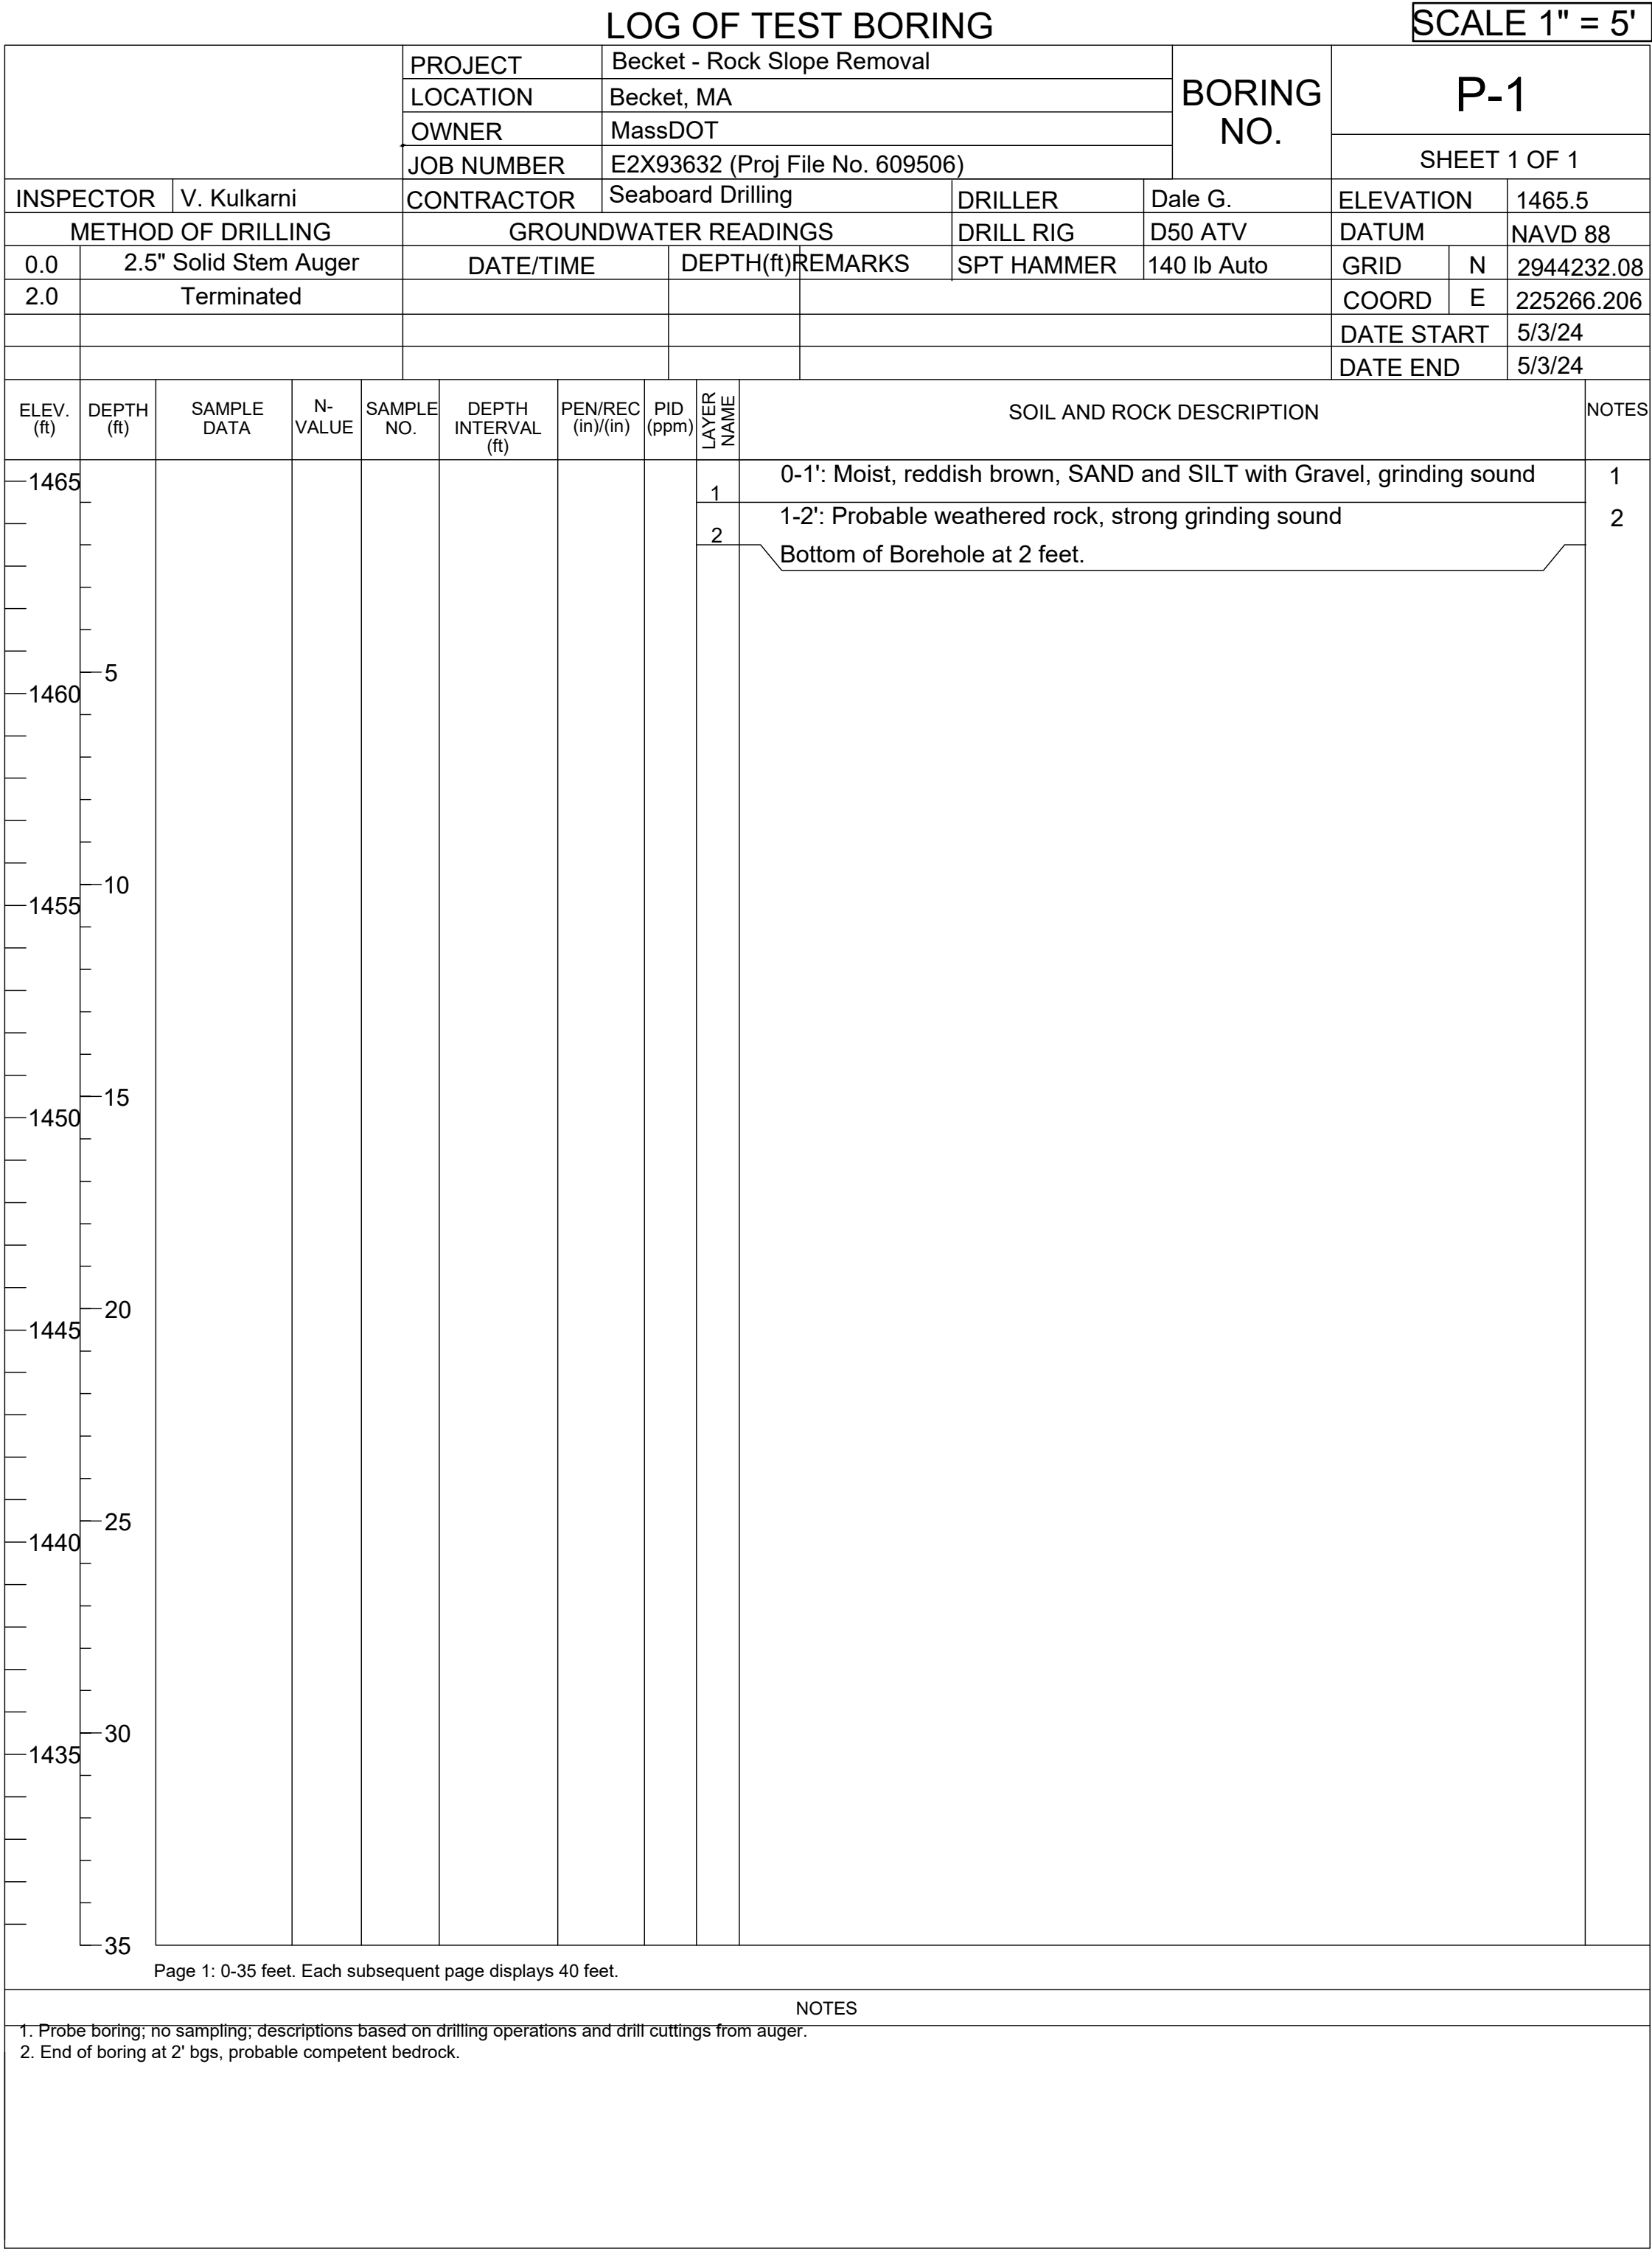



NOTES:

1. FOR LOCATION OF BORINGS, SEE SHEET 5.

2. SEE SHEET 6 FOR ADDITIONAL BORING NOTES.

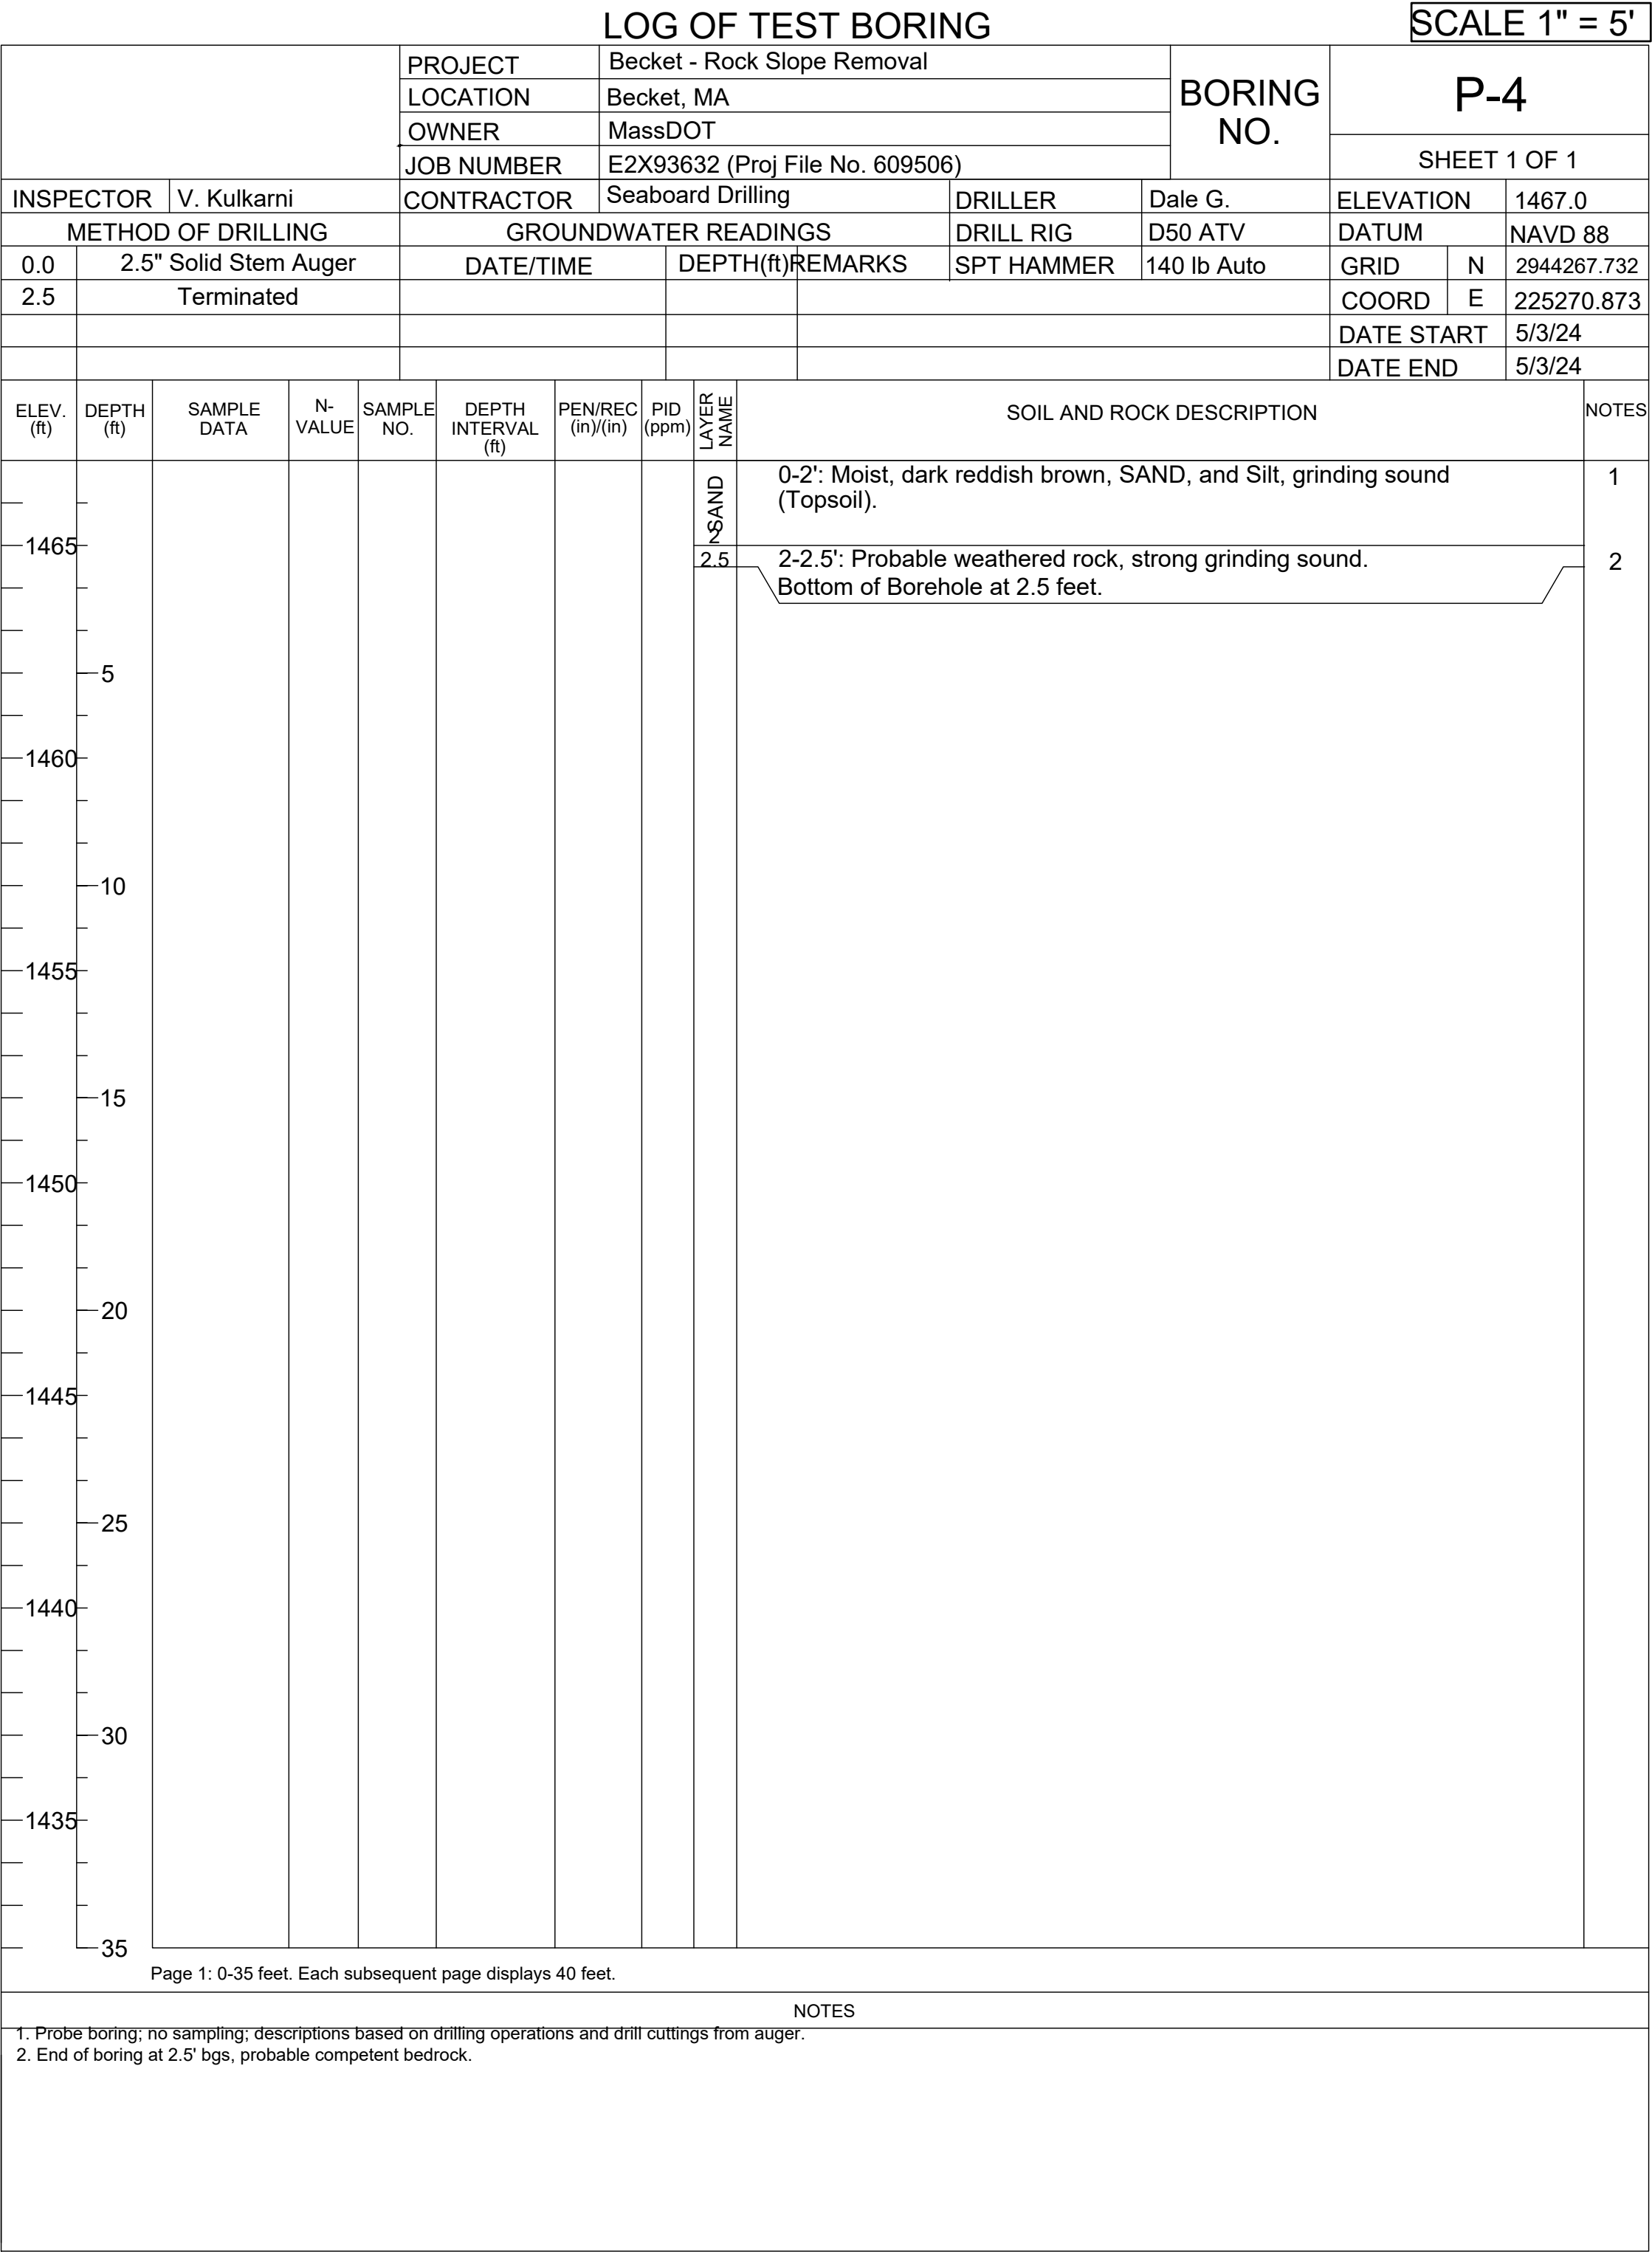
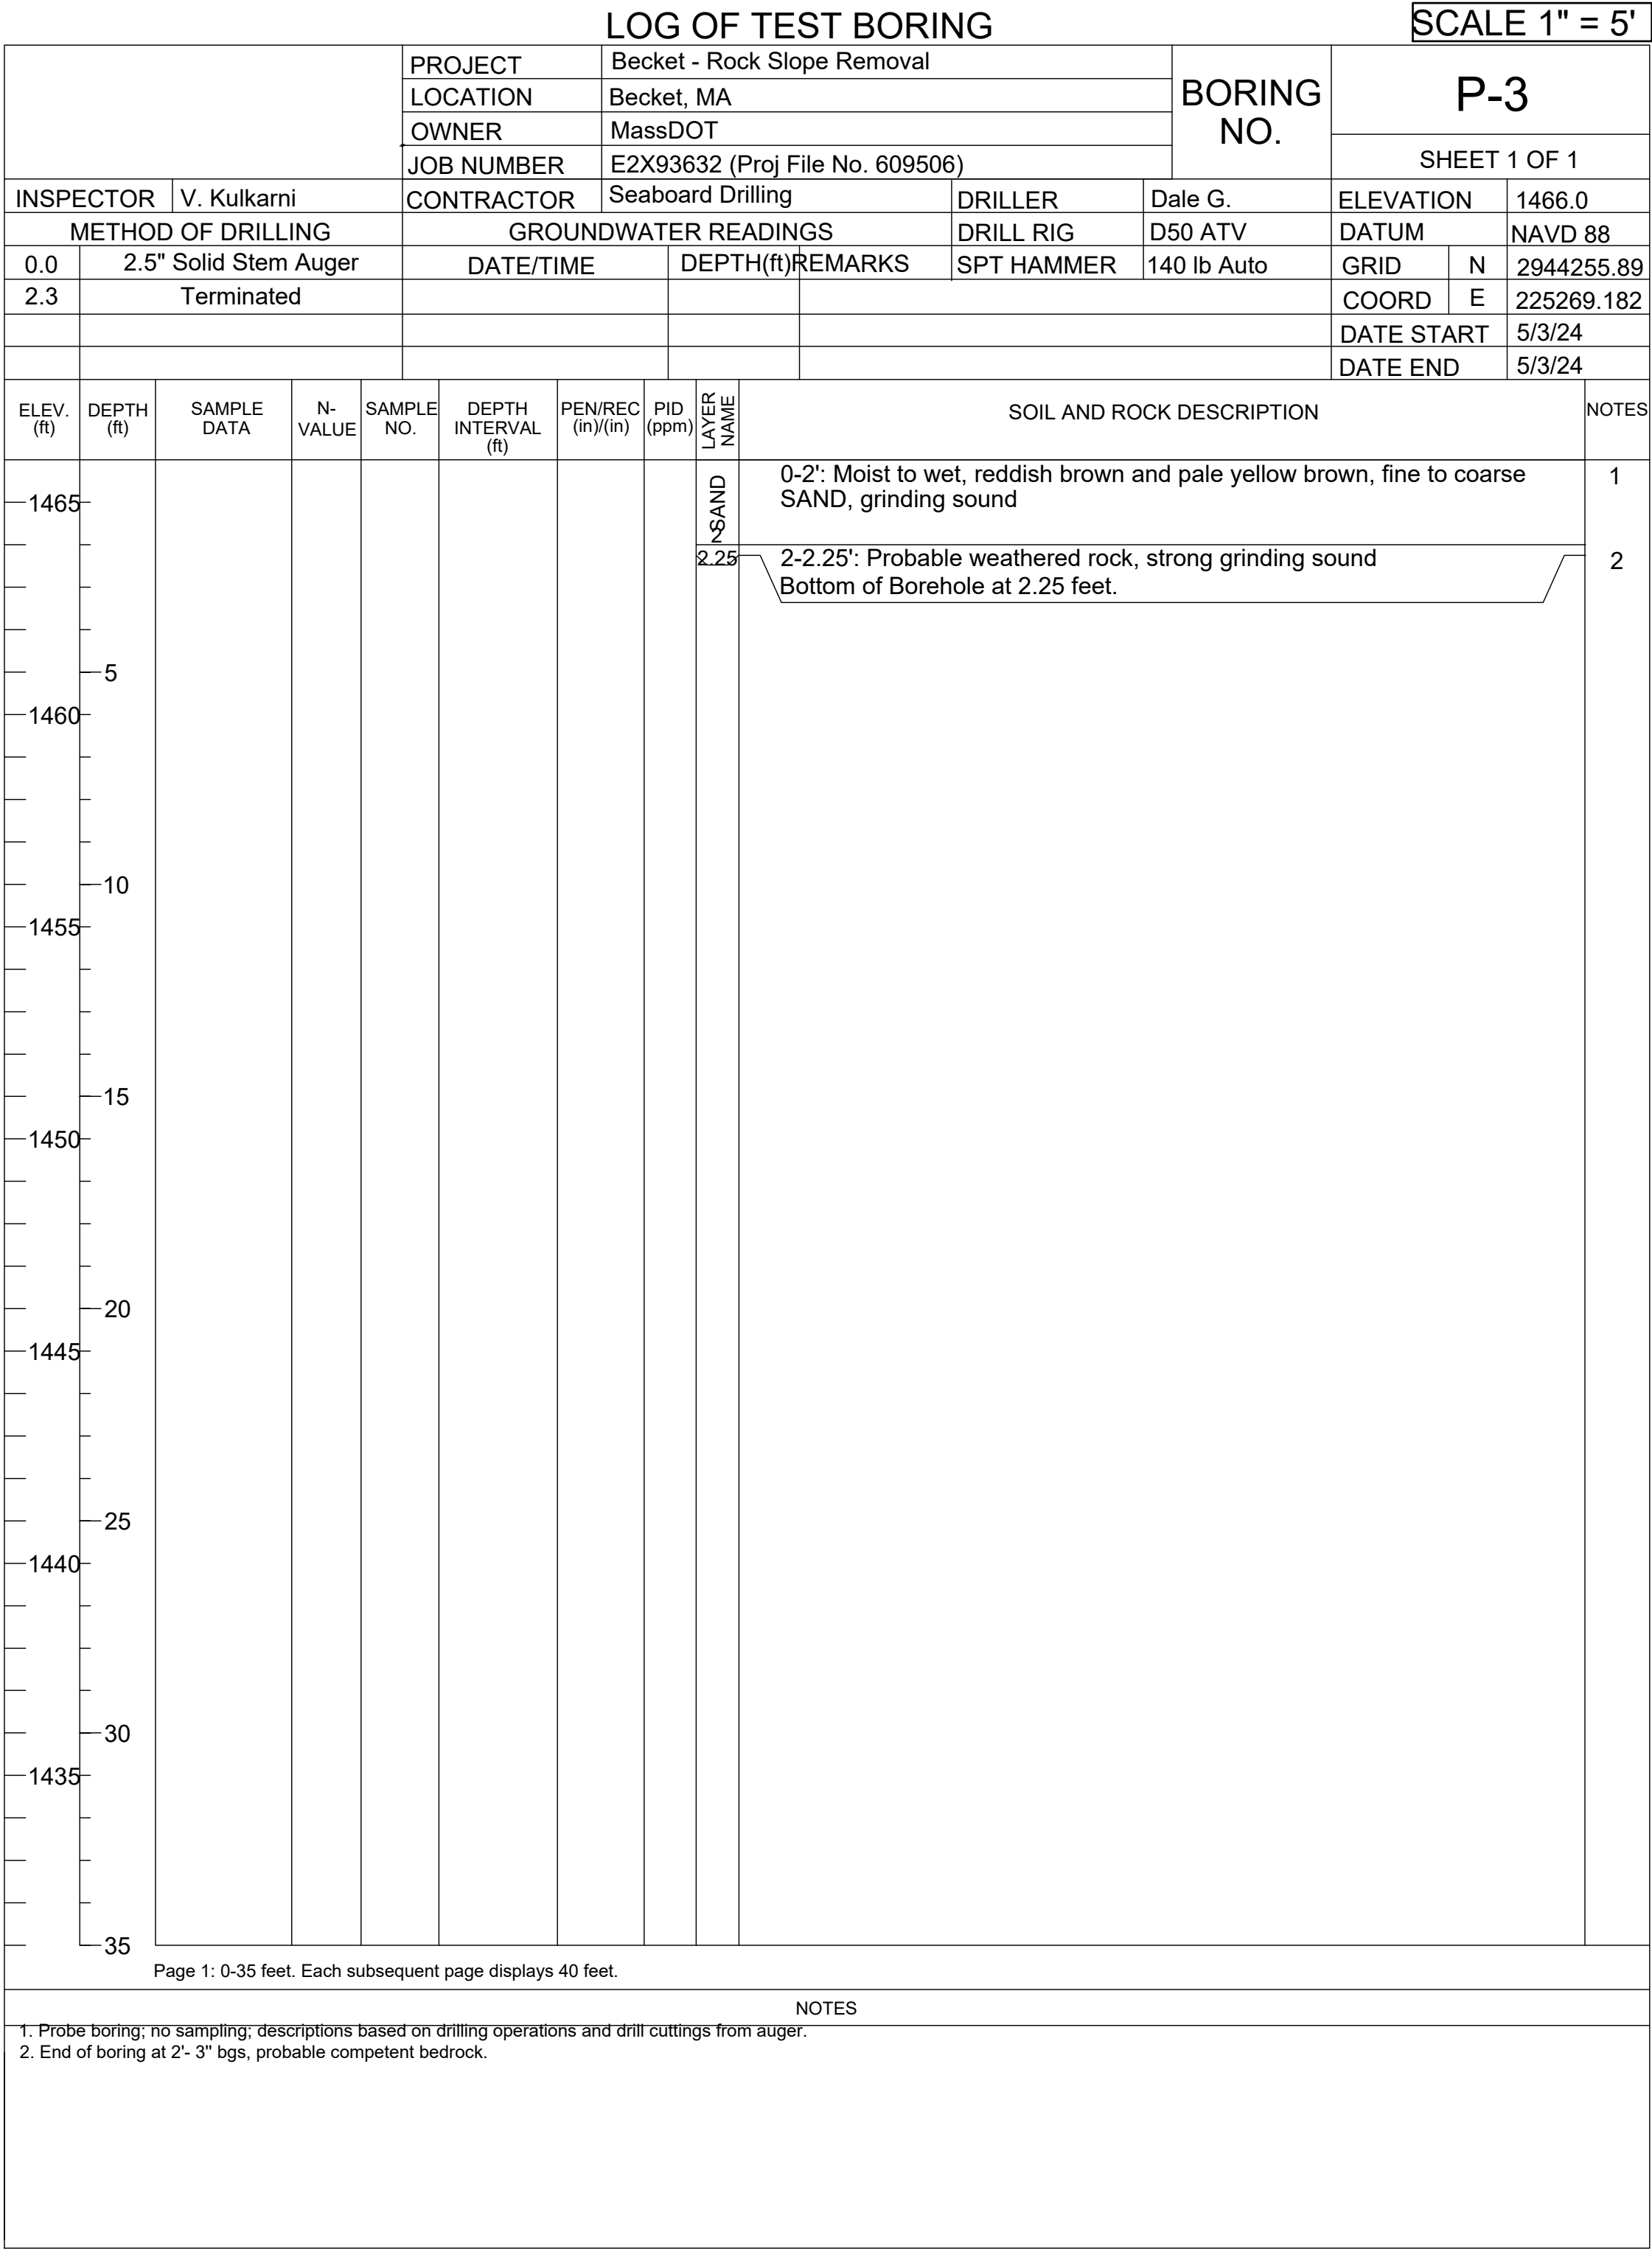


- NOTES:
1. FOR LOCATION OF BORINGS, SEE SHEET 5.
2. SEE SHEET 6 FOR ADDITIONAL BORING NOTES.

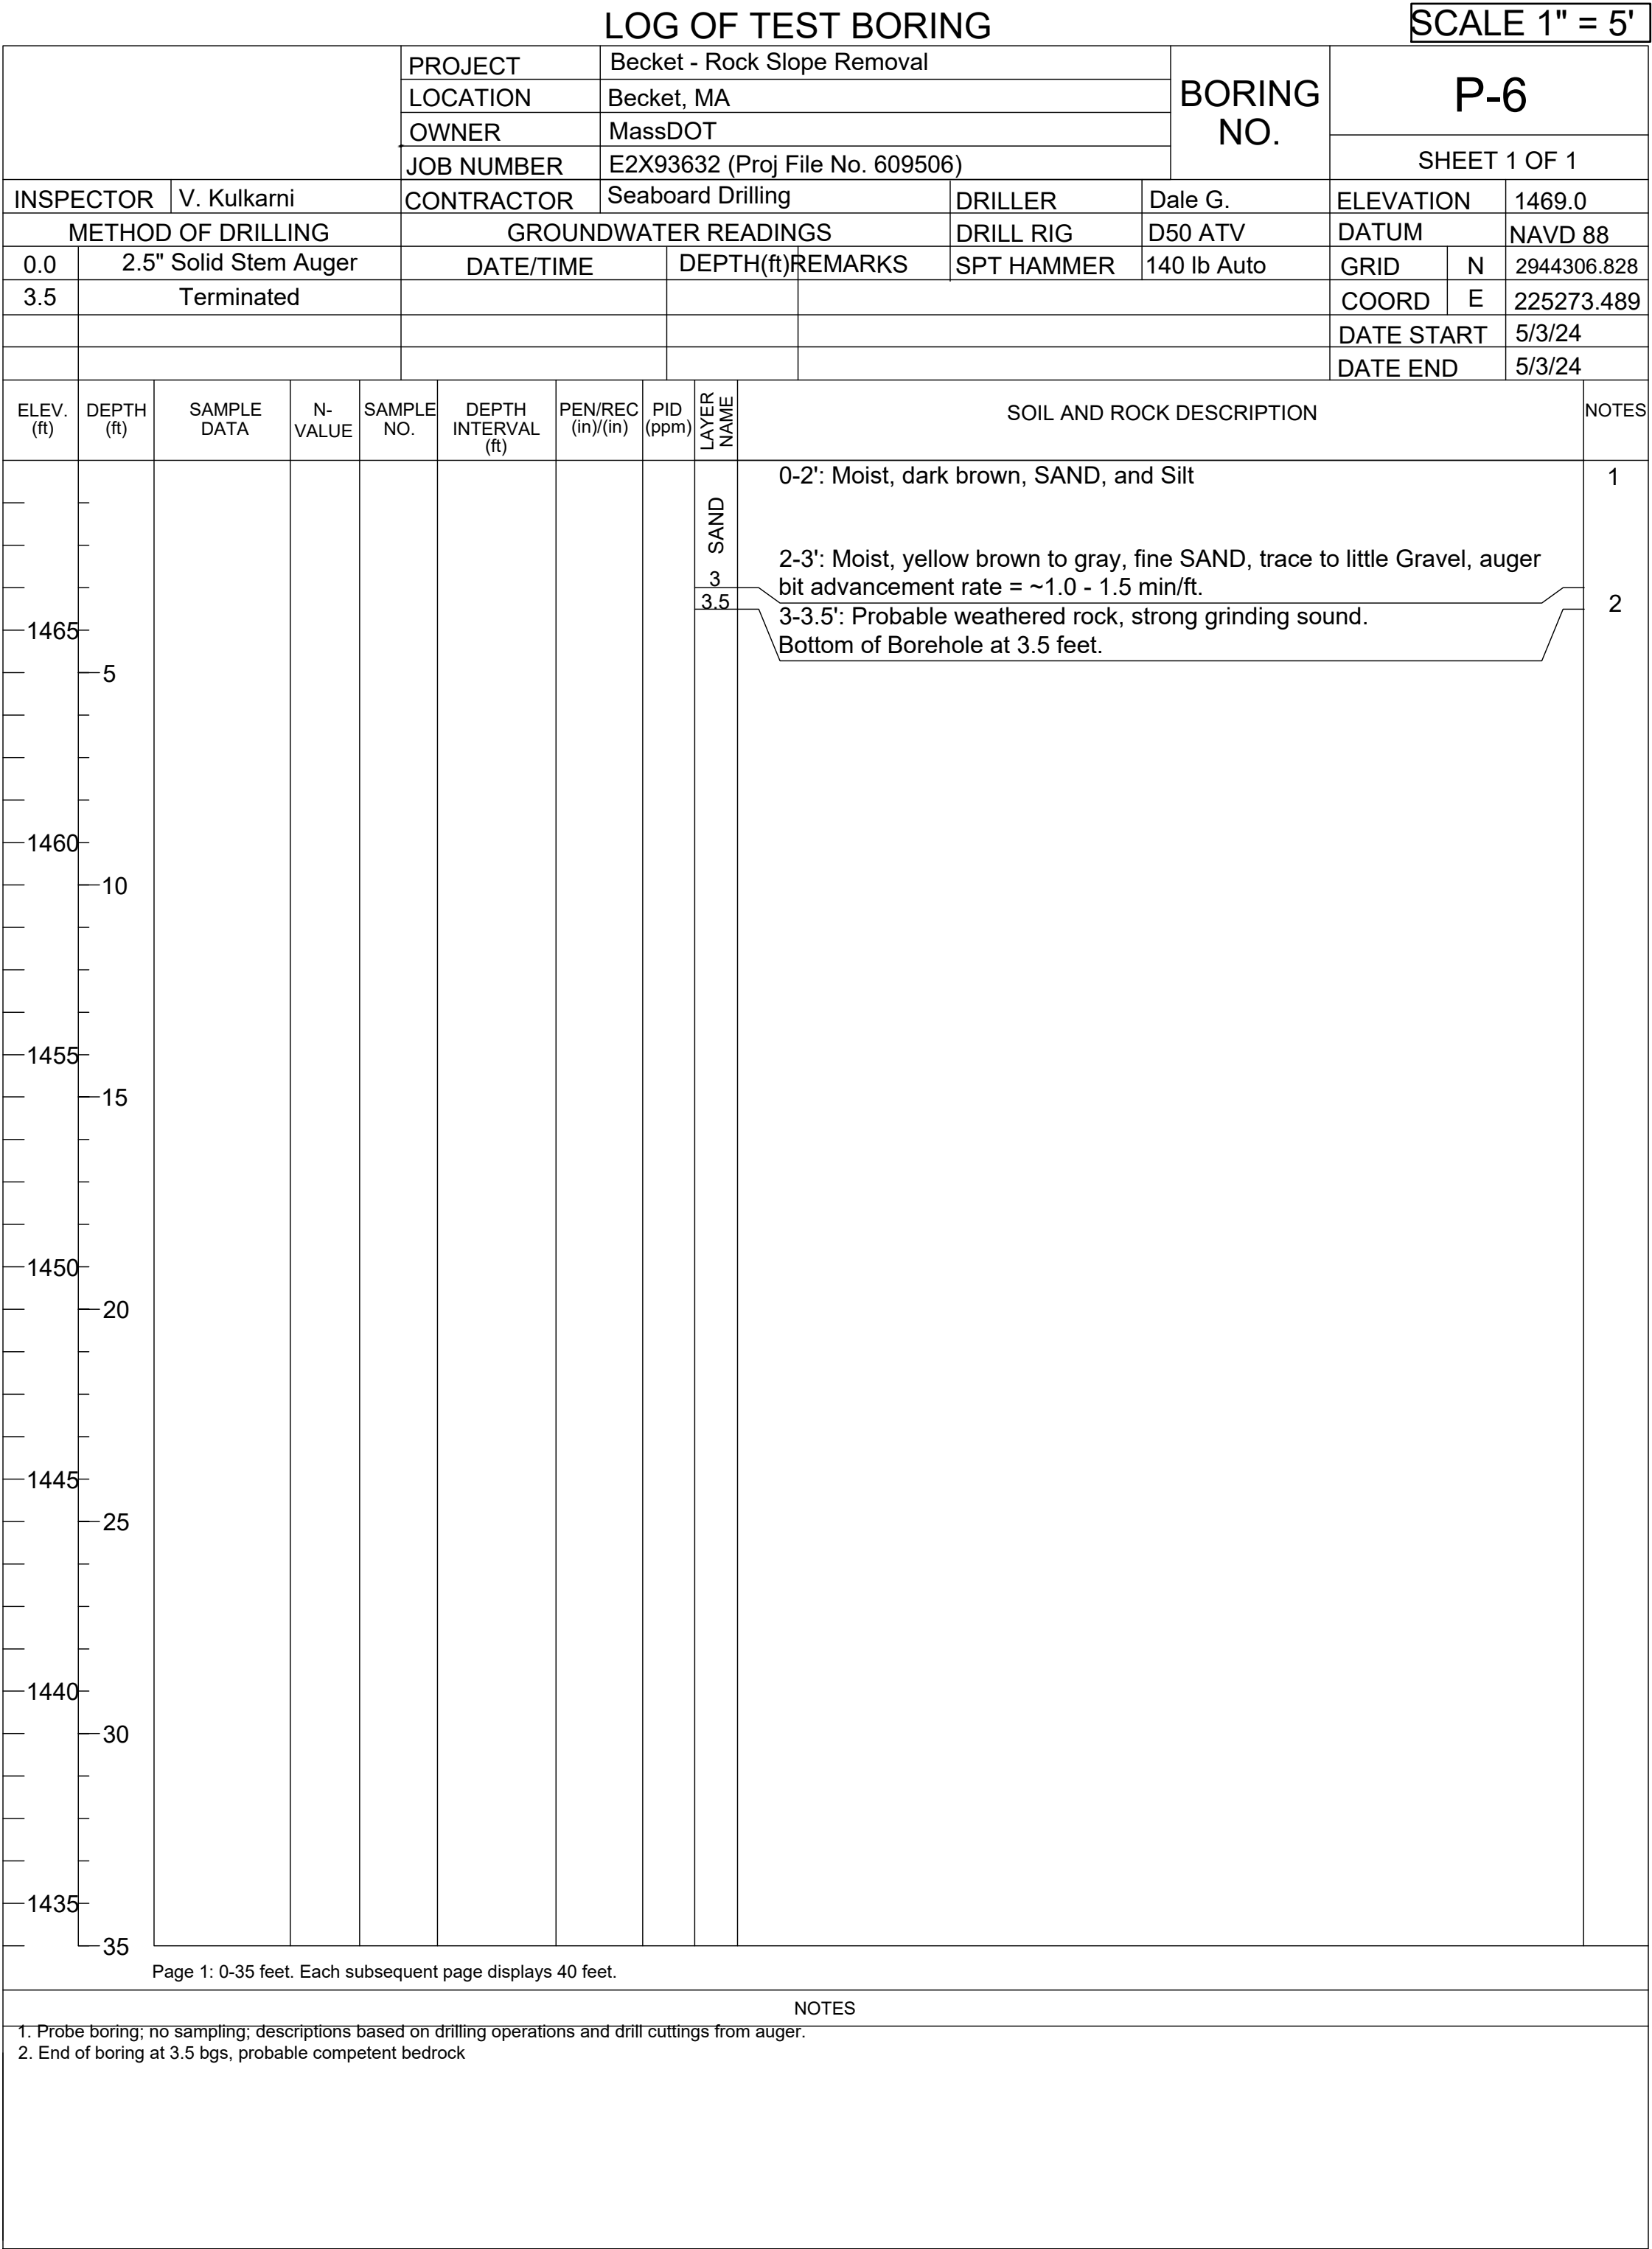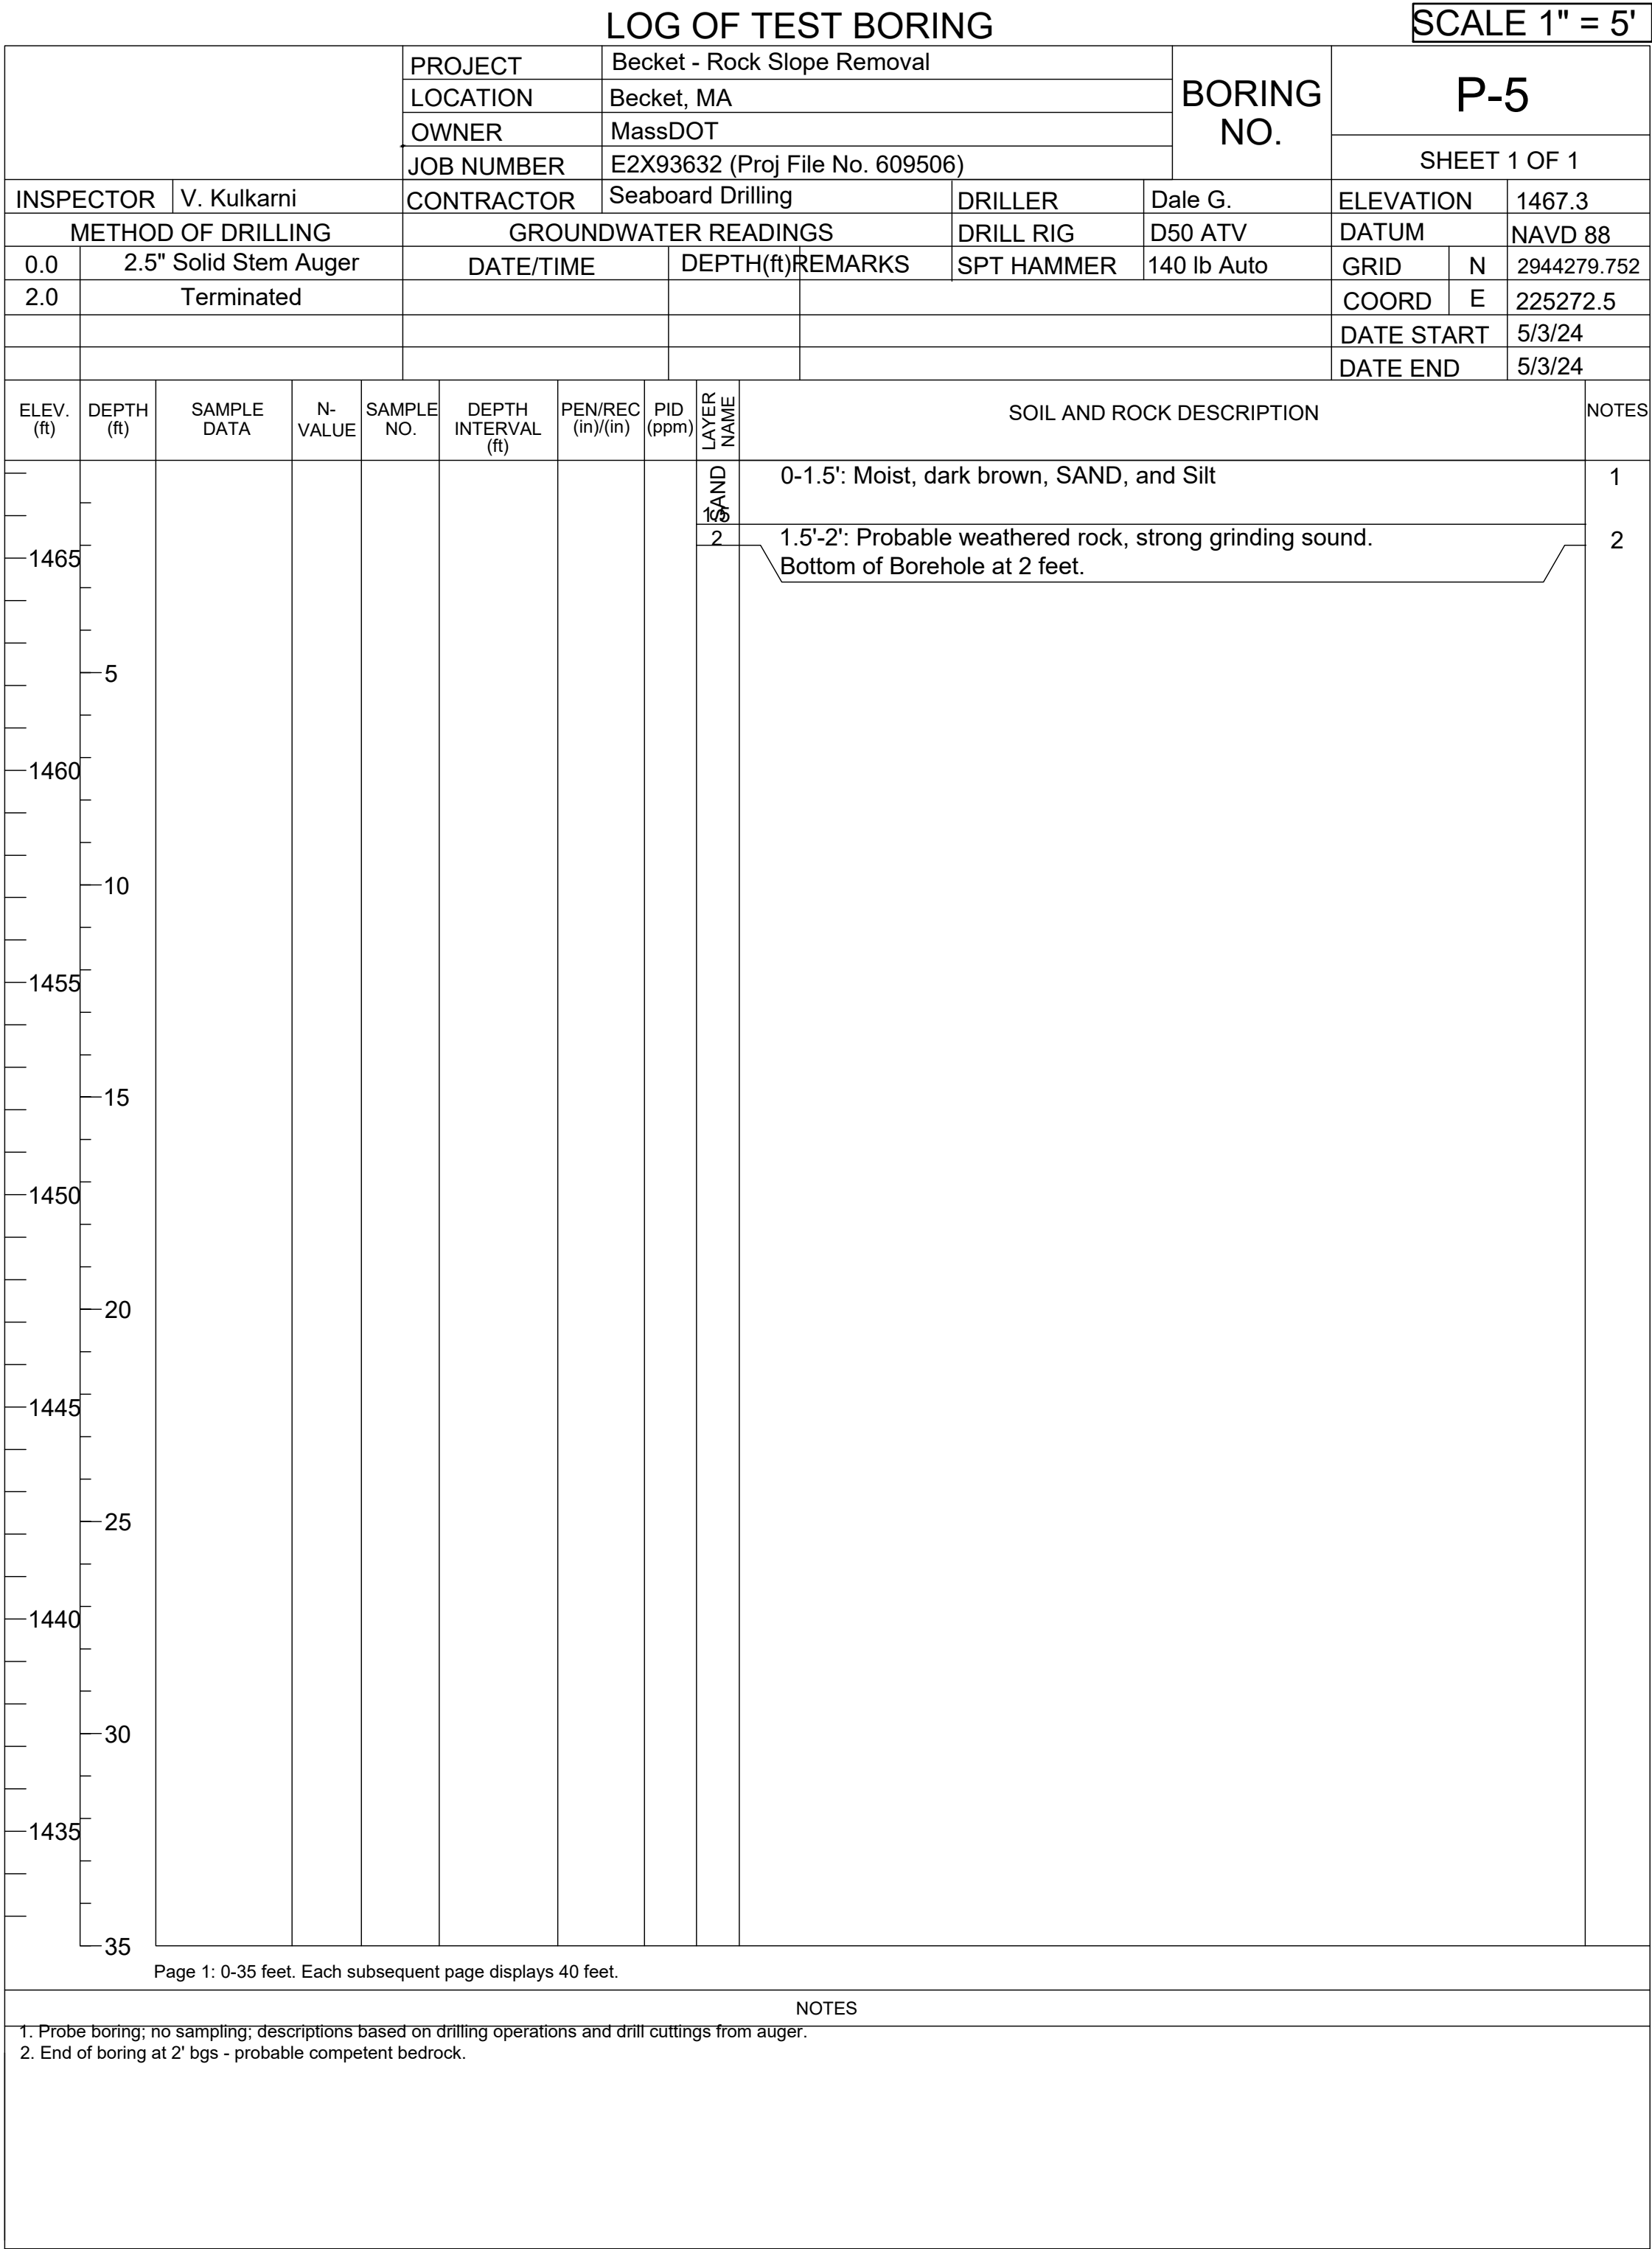



NOTES:

- FOR LOCATION OF BORINGS, SEE SHEET 5.
- SEE SHEET 6 FOR ADDITIONAL BORING NOTES.

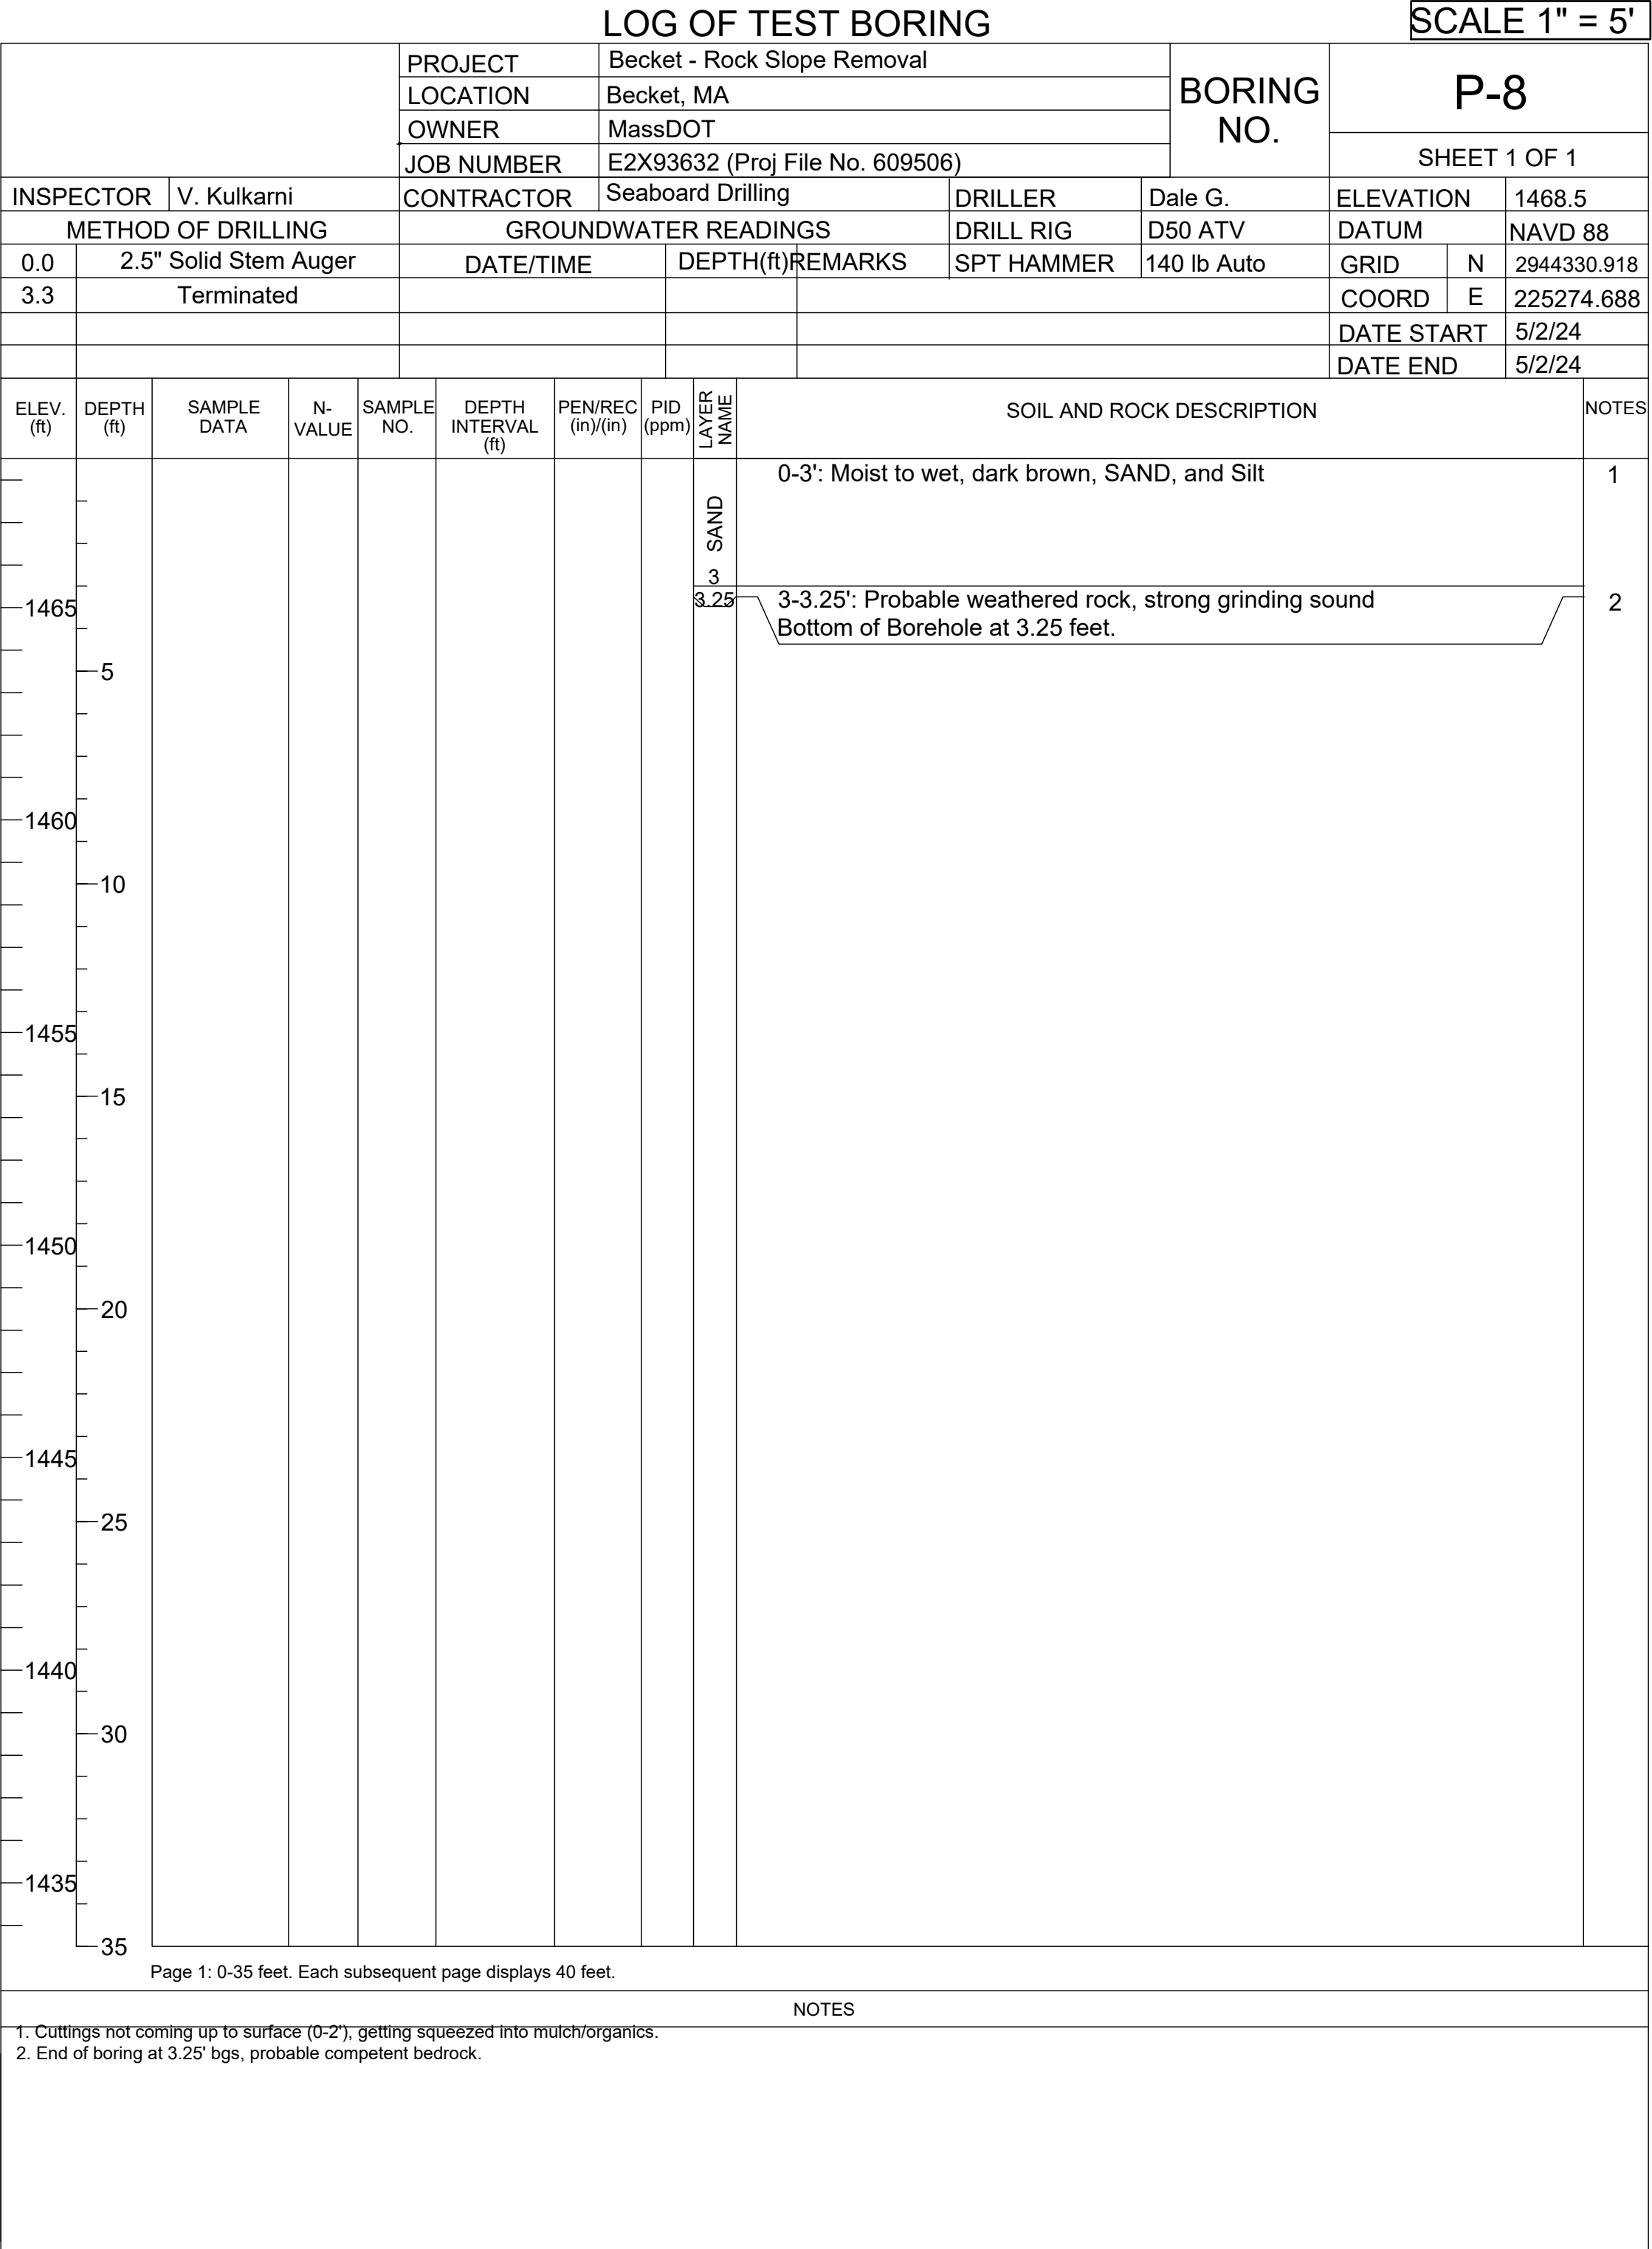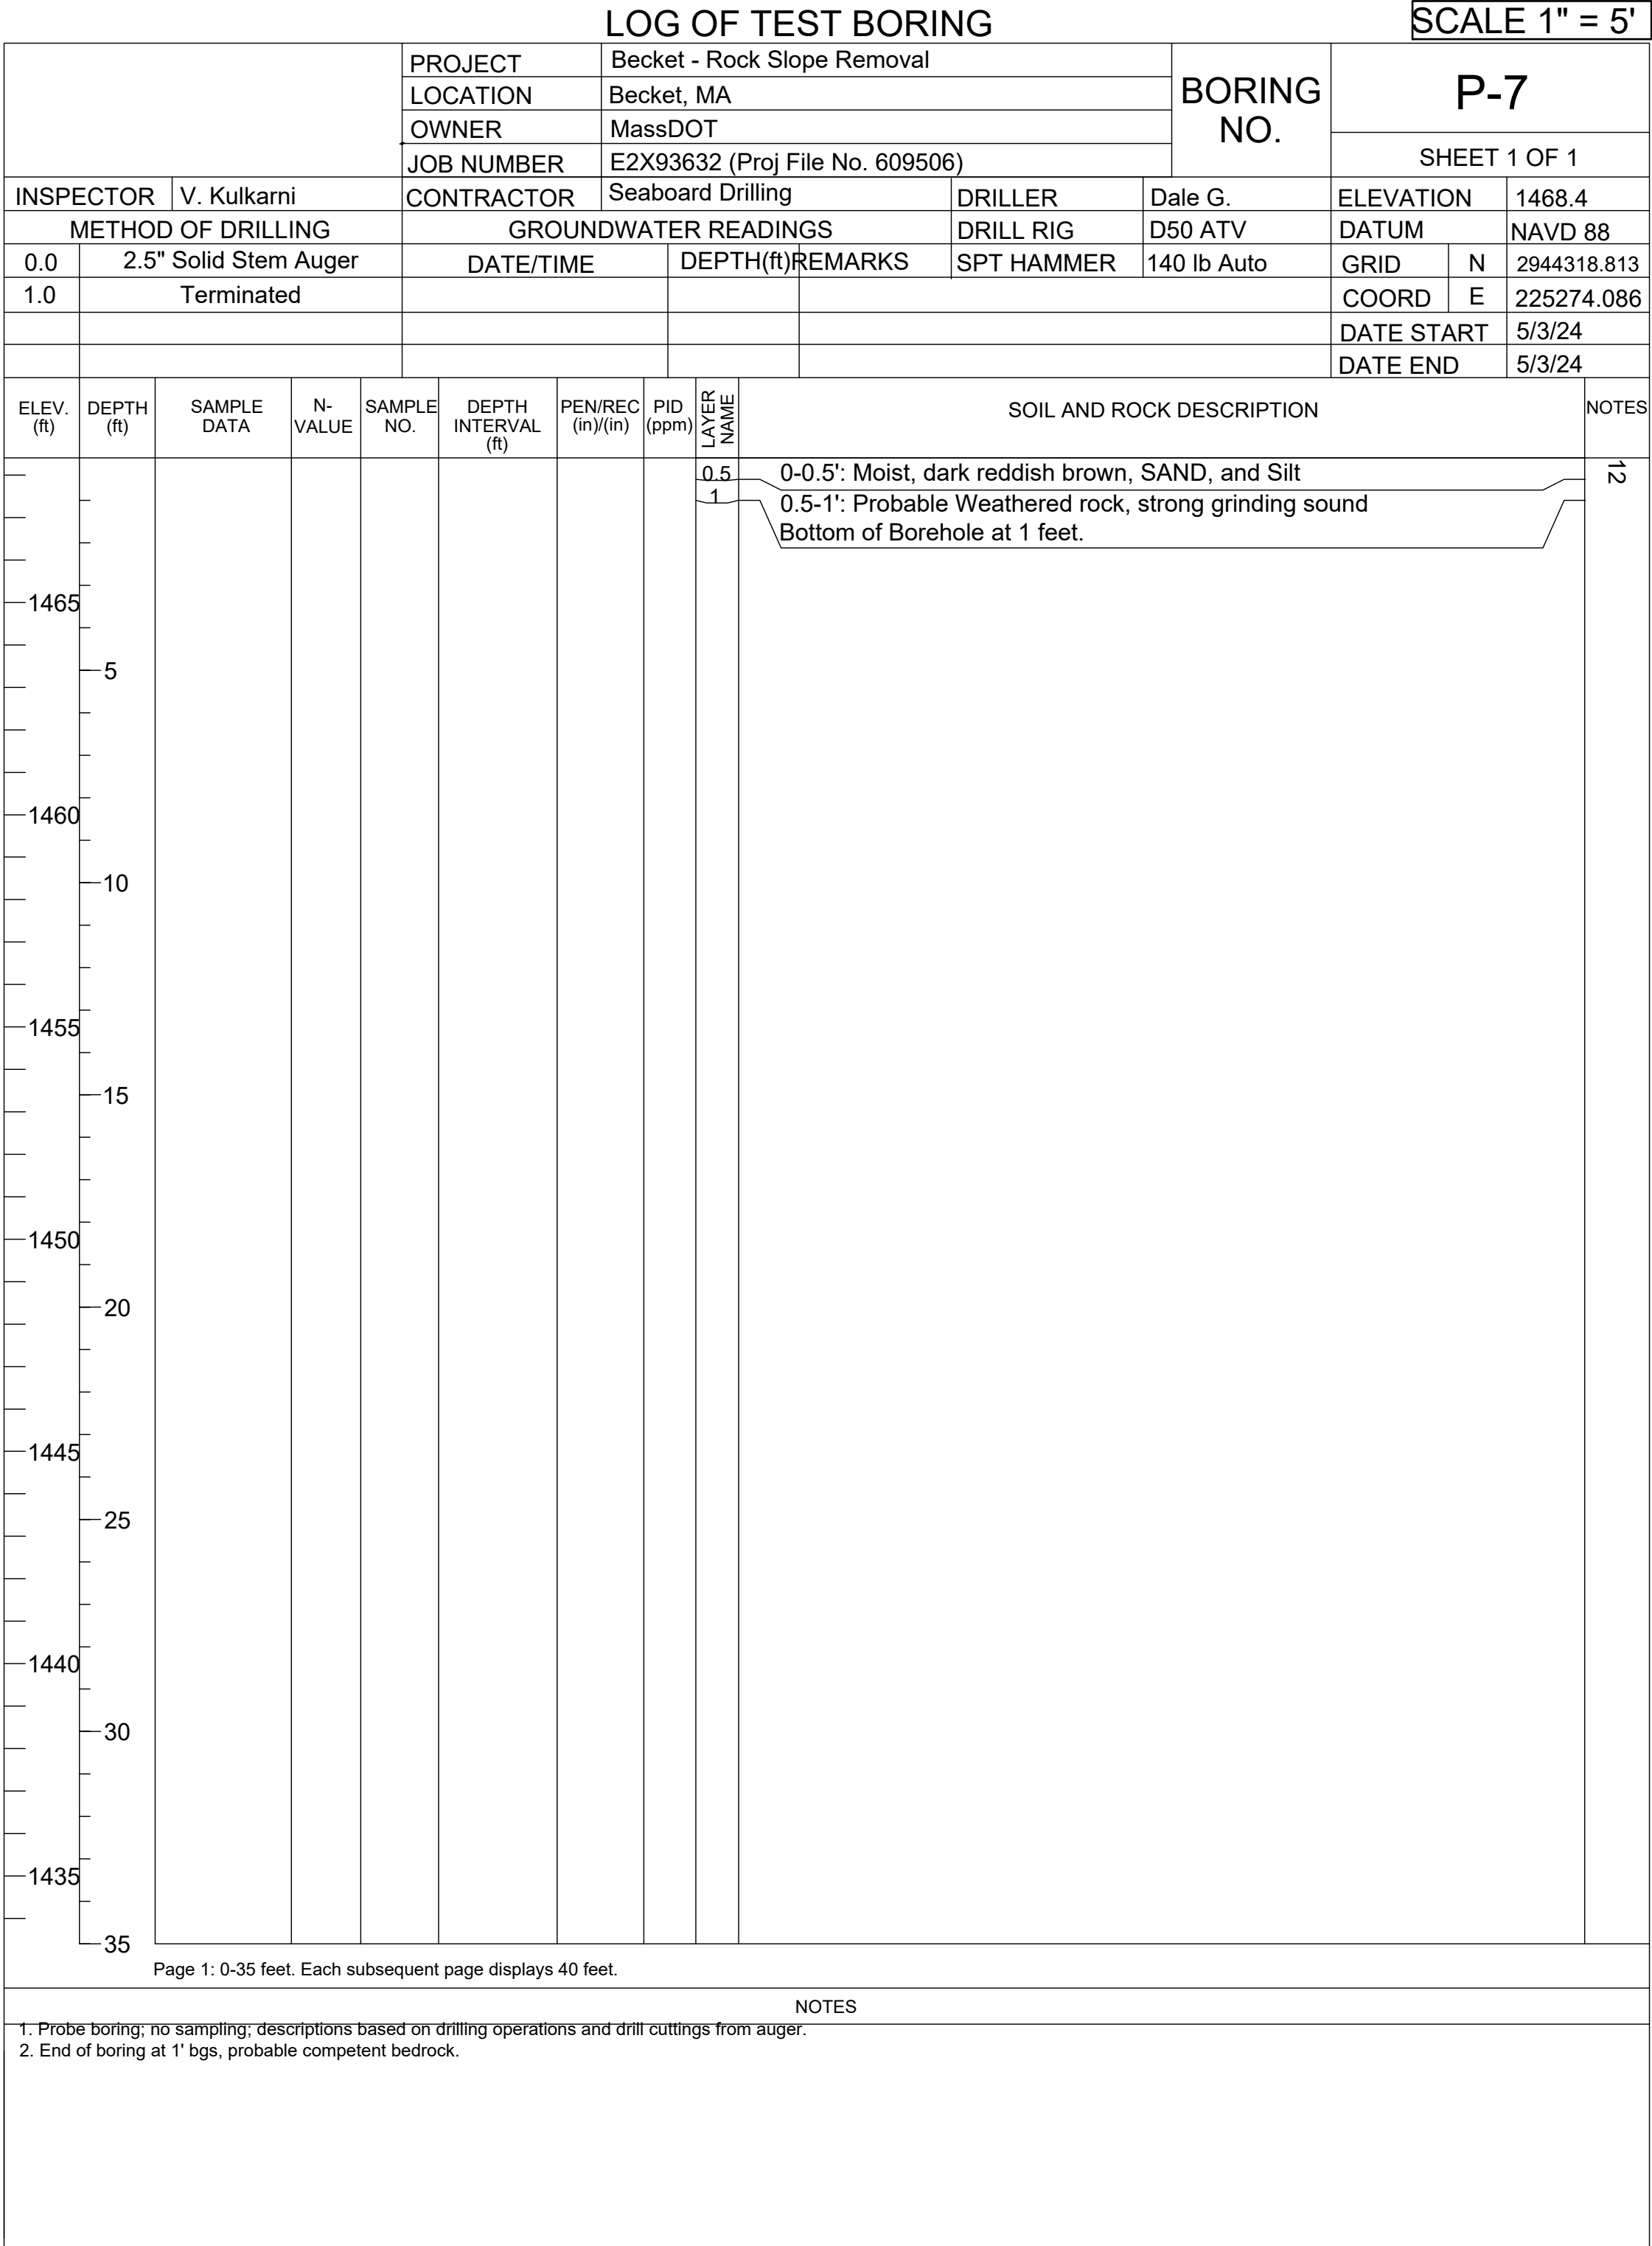

NOTES:

- FOR LOCATION OF BORINGS, SEE SHEET 5.
- SEE SHEET 6 FOR ADDITIONAL BORING NOTES.

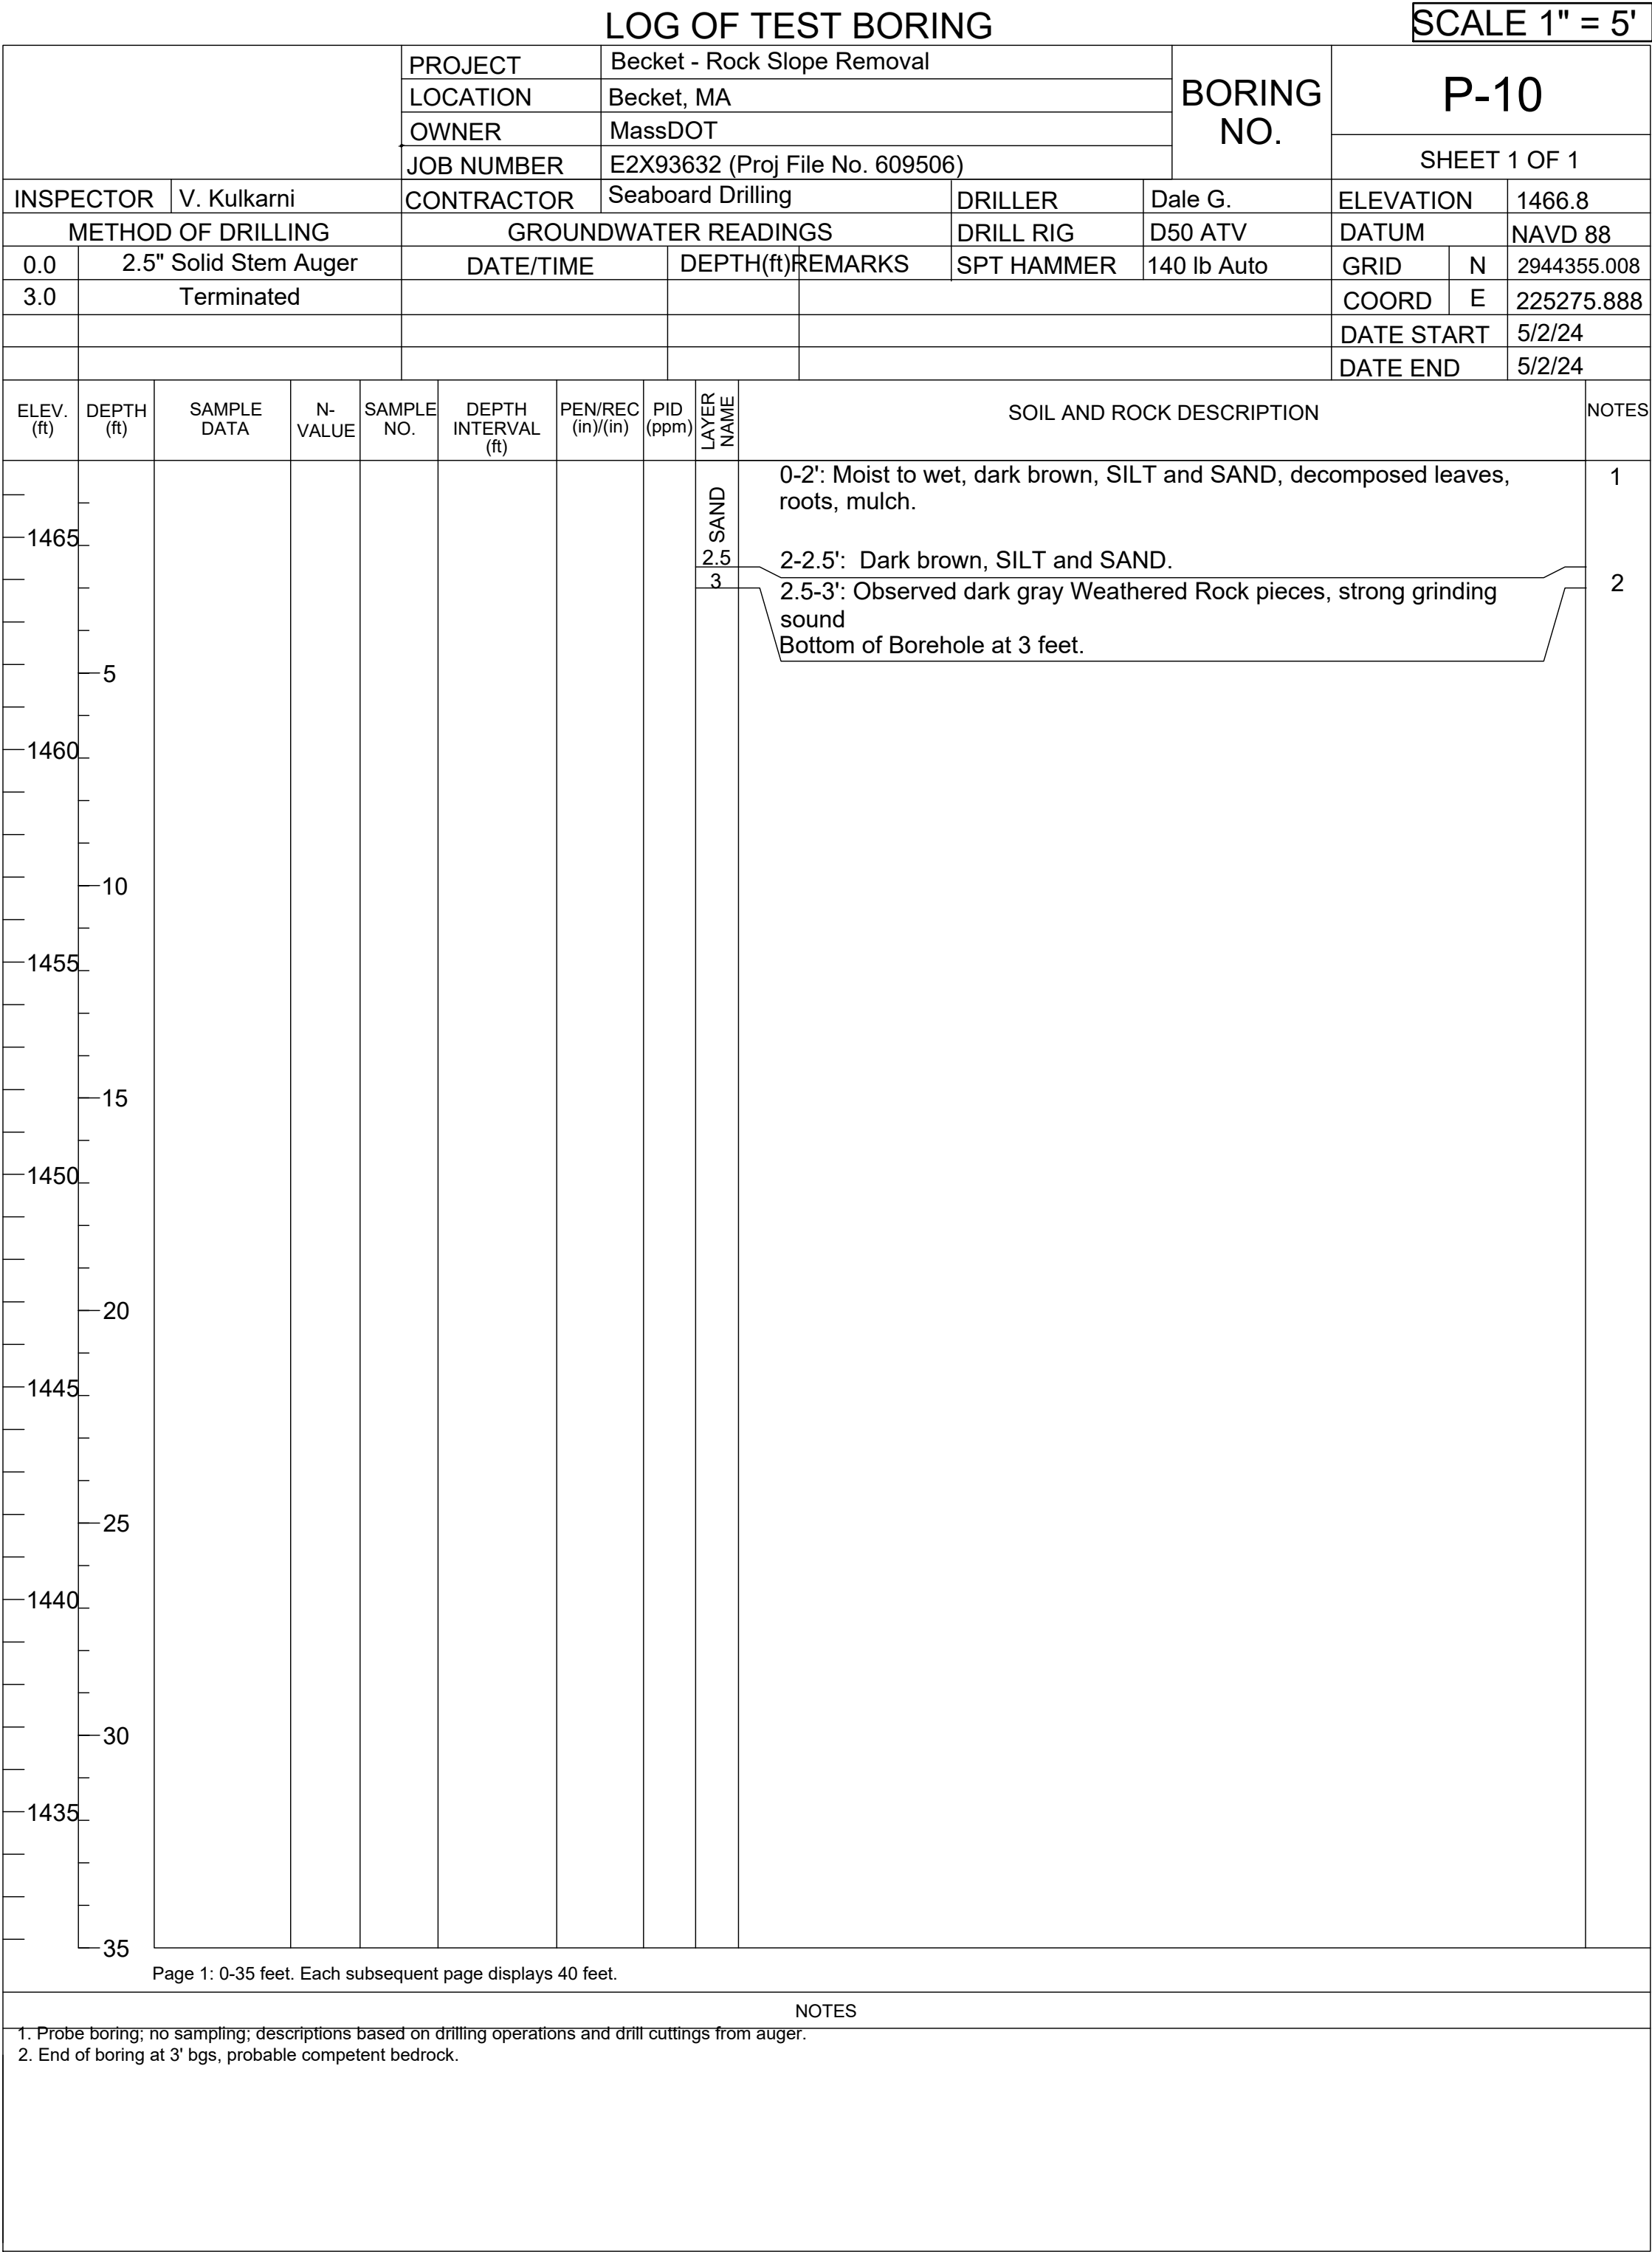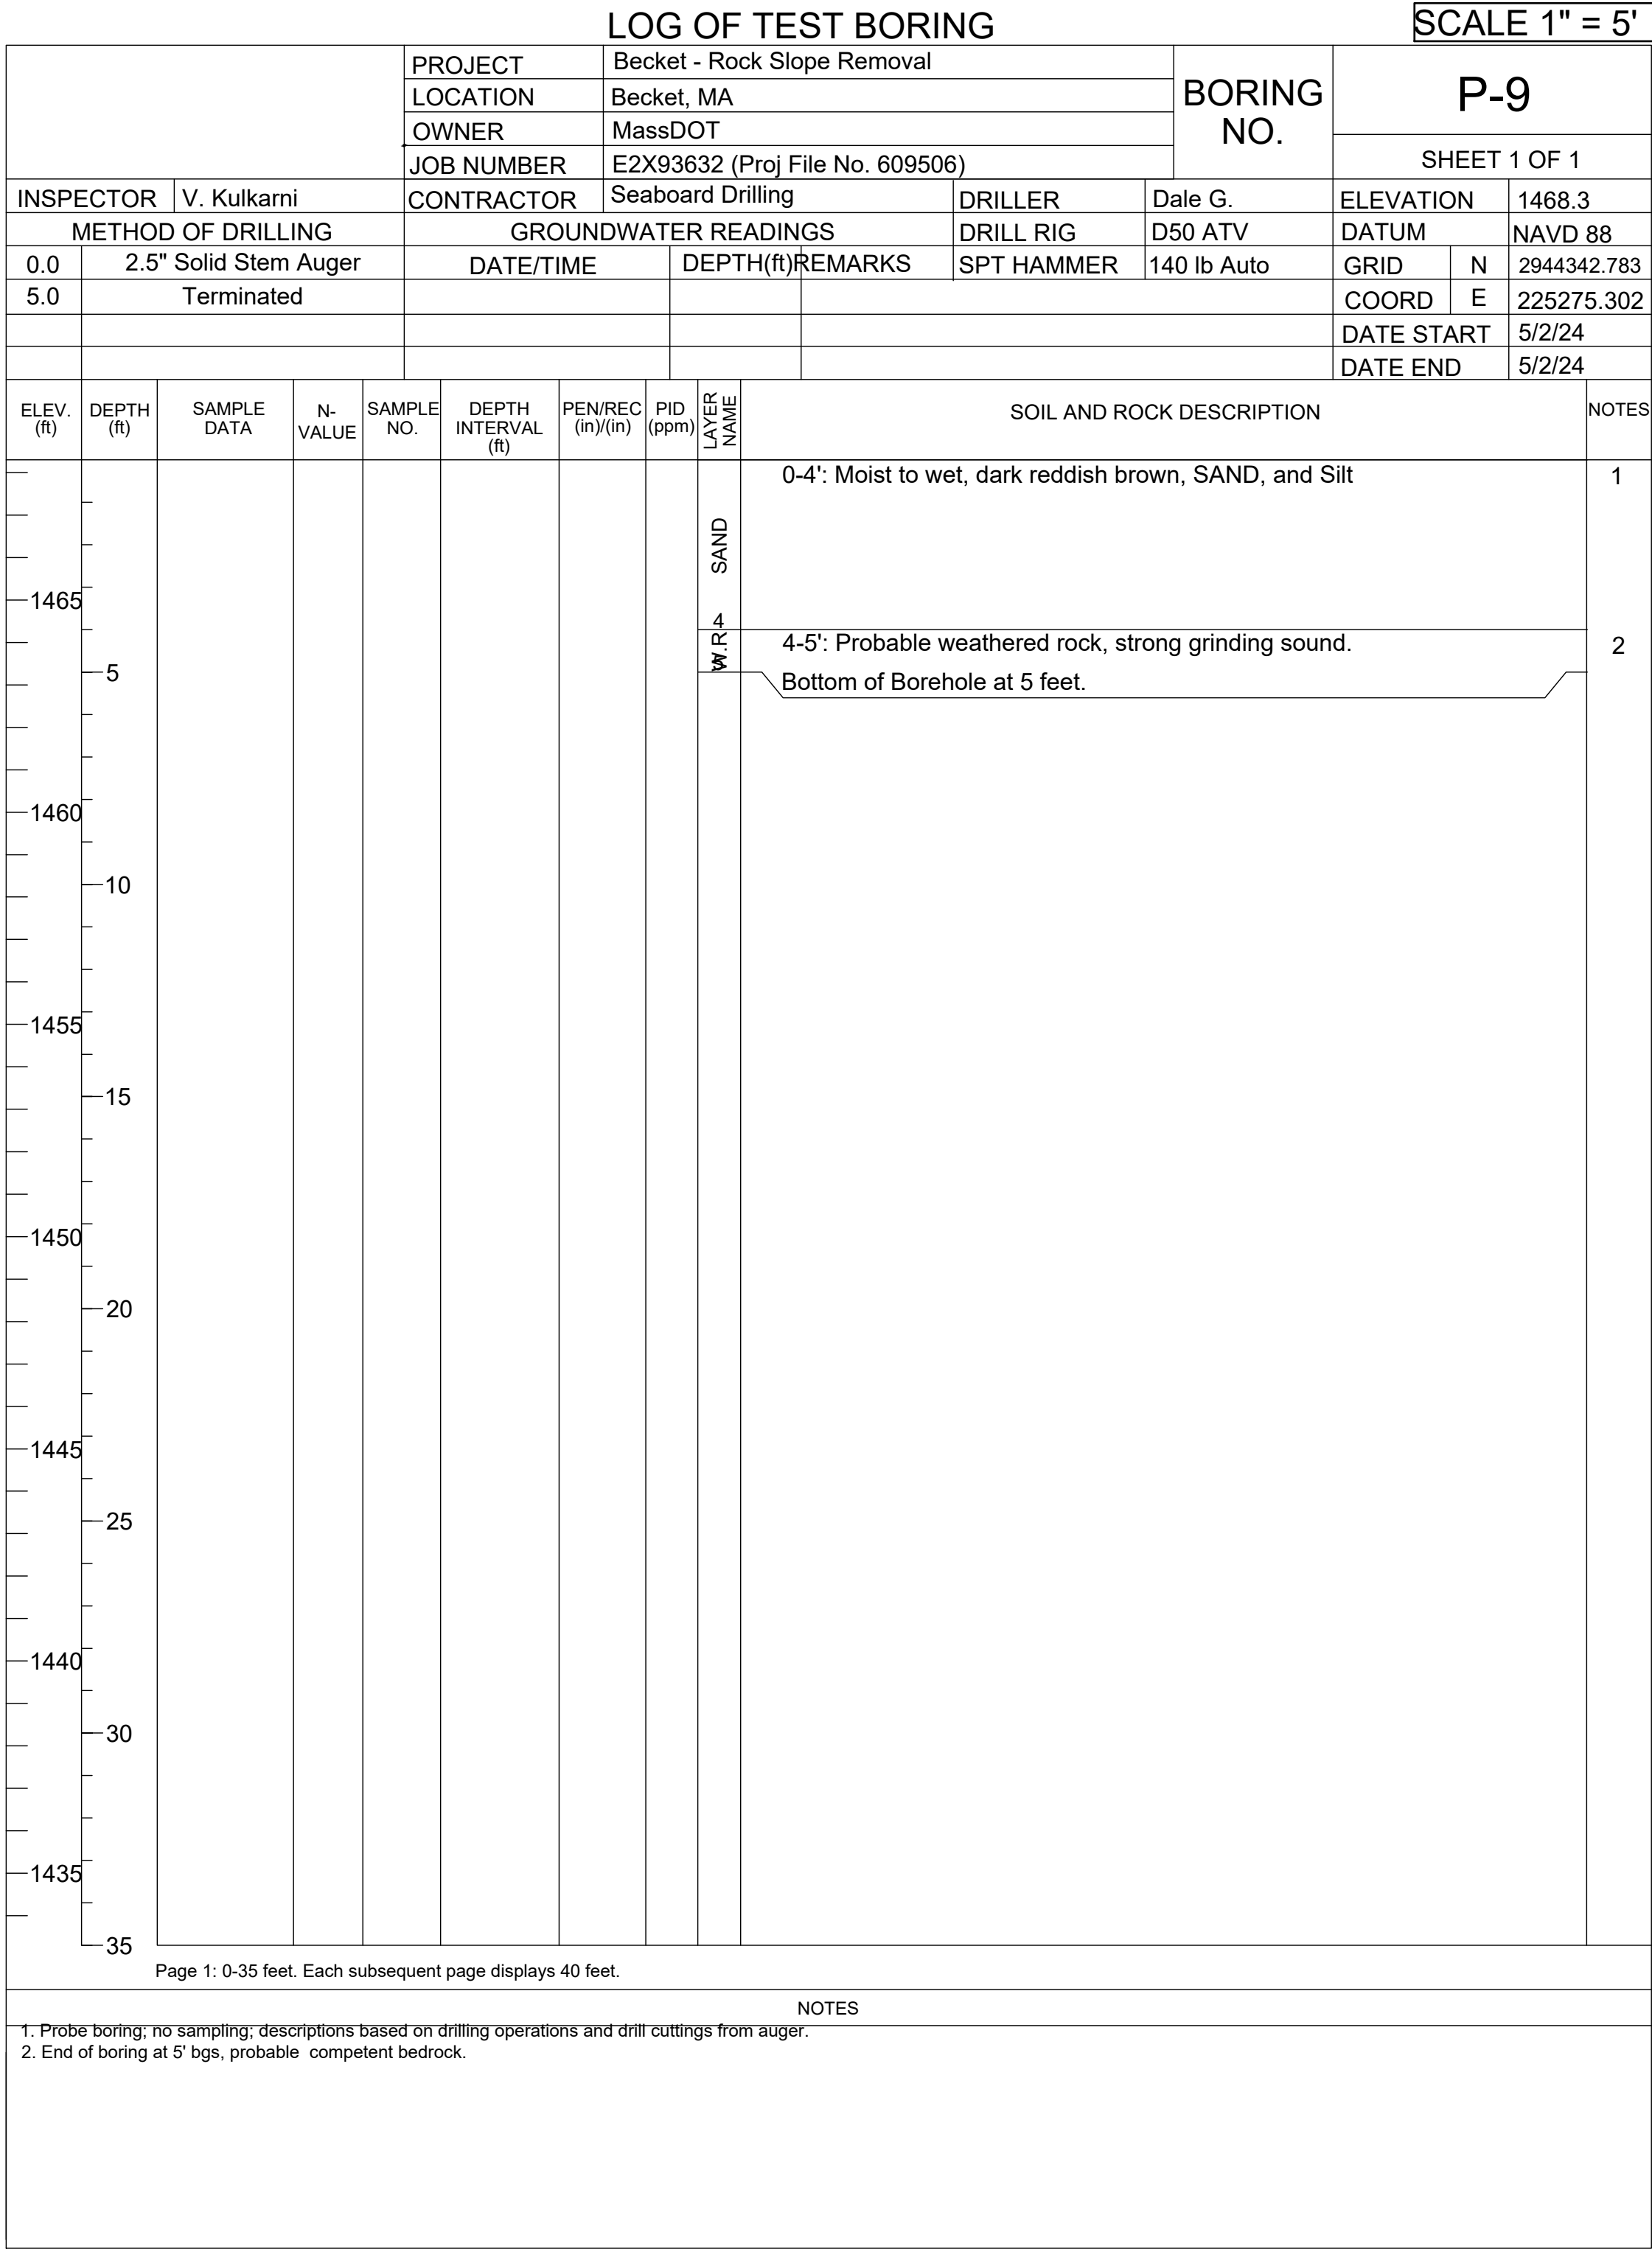

NOTES:

- FOR LOCATION OF BORINGS, SEE SHEET 5.
- SEE SHEET 6 FOR ADDITIONAL BORING NOTES.

BECKET
MAIN STREET/ROUTE 8

STATE	FED. AID PROJ. NO.	SHEET NO.	TOTAL SHEETS
MA	PRC(PRC80)-004S(013)X	16	51
PROJECT FILE NO.		609506	

TYPICAL SECTIONS

MILL AND OVERLAY PAVEMENT CONSTRUCTION


SURFACE COURSE: 1.75" SUPERPAVE SURFACE COURSE 9.5 POLYMER (SSC-9.5-P)
SURFACE PREPARATION: 1.75" PAVEMENT FINE MILL

ROCK CATCHMENT AREA


SURFACE COURSE: 8" CRUSHED STONE

NOTES:

- HMA, HMA FOR PATCHING, ASPHALT EMULSION FOR TACK COAT HMA JOINT ADHESIVE, AND PAVEMENT MILLING SHALL BE IN ACCORDANCE WITH SECTION 450 QUALITY ASSURANCE OF HMA SPECIFICATION.
- ASPHALT EMULSION FOR TACK COAT (RS-1H) SHALL BE APPLIED AT THE RATE OF 0.06 TO 0.08 GALLONS PER SQUARE YARD OVER NEW HMA SURFACES NOT OPENED TO TRAFFIC AS WELL AS OVER EXISTING TIGHT SMOOTH PAVEMENT. ON MILLED SURFACES, THE EMULSION APPLICATION RATE SHALL EQUAL 0.07 TO 0.09 GALLONS PER SQUARE YARD. ON NEW HMA PATCHES, THE EMULSION APPLICATION RATE SHALL EQUAL 0.06 TO 0.09 GALLONS PER SQUARE YARD.
- CONTRACTOR TO MATCH EXISTING ROADWAY CROSS SLOPE WITHIN LIMITS OF MILL AND OVERLAY.
- ROCK EXCAVATION AND BLASTING OPERATIONS SHALL CONFORM TO THE REQUIREMENTS OF SECTION 120.62, CLASS A ROCK EXCAVATION AND SECTION 120.63, PRESPLITTING ROCK, OF THE MASSDOT STANDARD SPECIFICATIONS FOR HIGHWAY AND BRIDGES, UNLESS OTHERWISE DIRECTED BY THE ENGINEER. PRESPLITTING SHALL BE PERFORMED TO PRODUCE A UNIFORM, STABLE ROCK FACE AND TO PREVENT FRACTURING OR OVERBREAK BEYOND THE DESIGN SLOPE LINE.
- BLASTING METHODS SHALL BE CONTROLLED SUCH THAT ROCK EXCAVATION DOES NOT EXTEND MORE THAN 24 INCHES BEYOND AND PARALLEL TO THE DESIGN FINISH GRADE SLOPE LINES SHOWN ON THE PLANS OR AS ORDERED IN WRITING BY THE ENGINEER, IN ACCORDANCE WITH SECTION 120.80. ROCK EXCAVATION EXTENDING BEYOND THESE LIMITS SHALL BE CONSIDERED OVERBLAST RESULTING FROM THE CONTRACTOR'S BLASTING OPERATIONS AND SHALL NOT BE PAID FOR.
- REFER TO SHEET 32 TO 34 FOR SOIL NAIL/ROCK ANCHOR WALL DETAILS AND REQUIREMENTS.

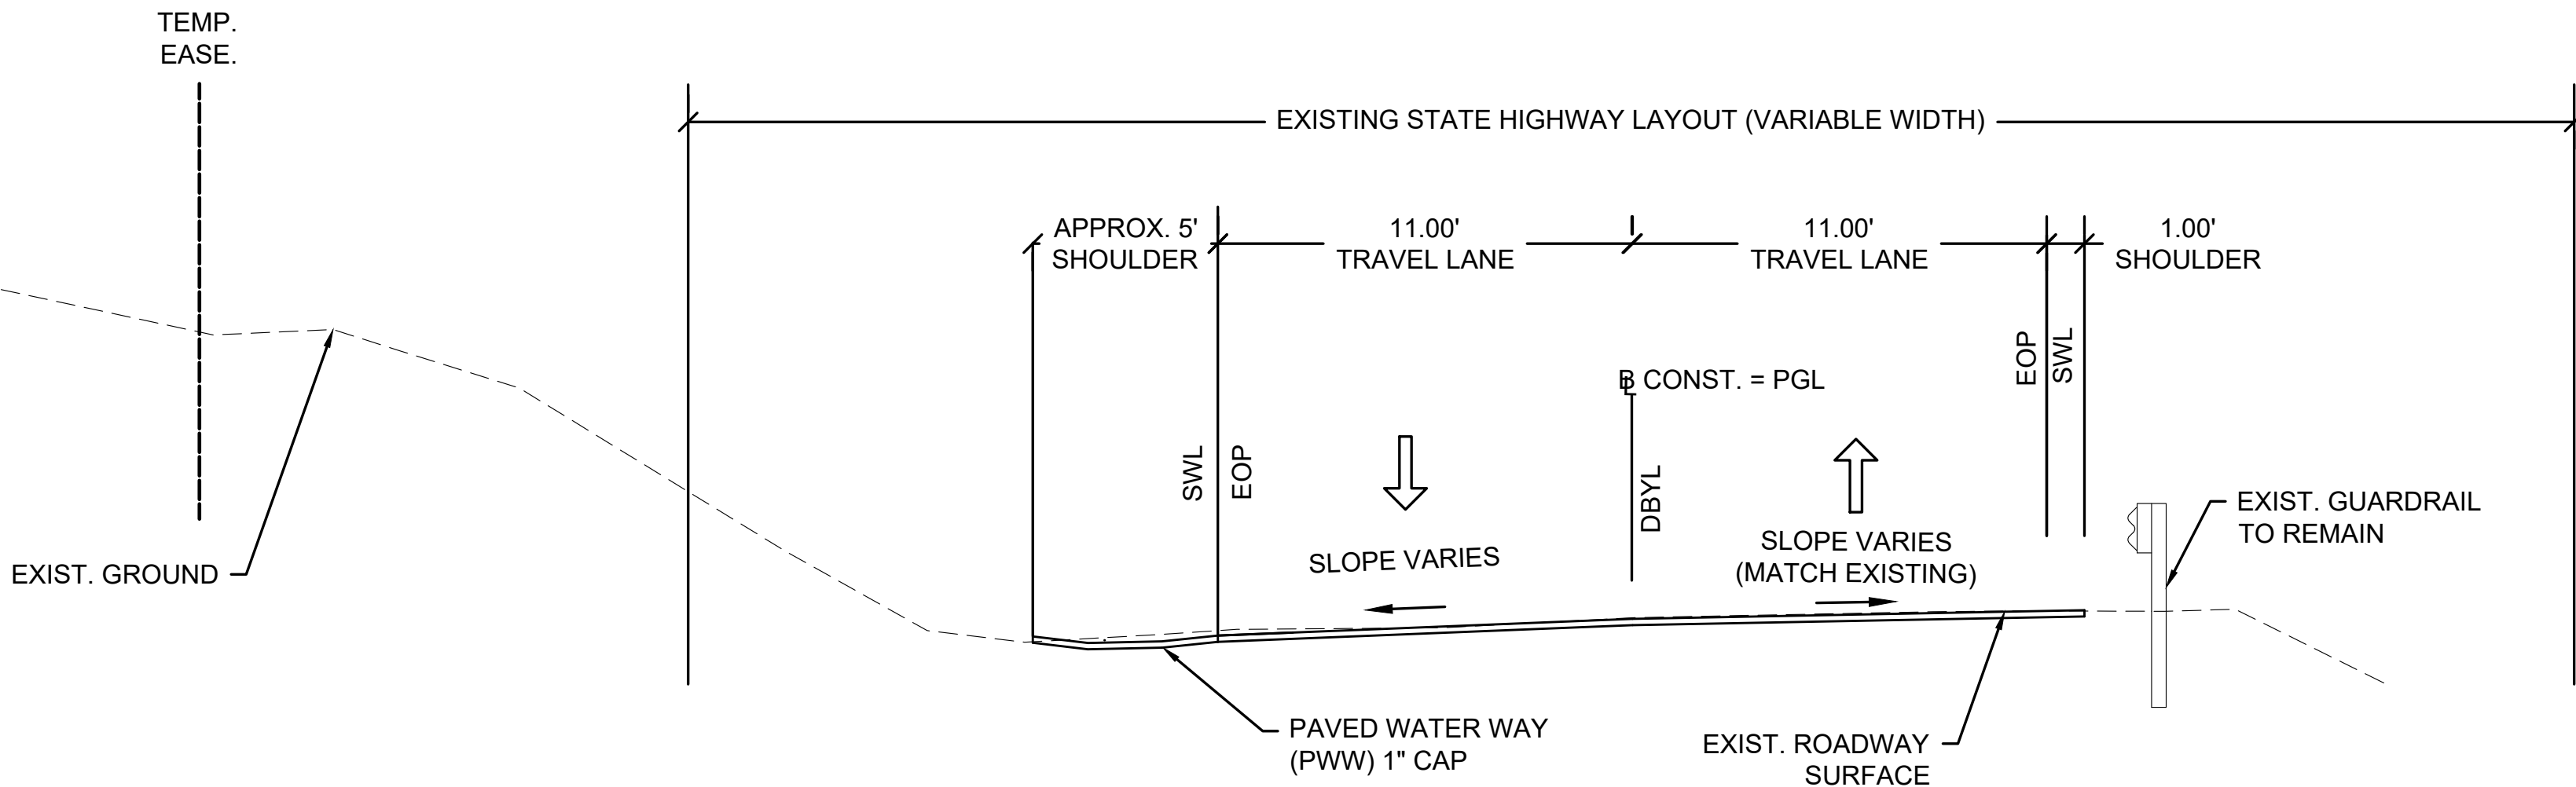


EXIST. TYPICAL SECTION ROUTE 8
SCALE: NTS

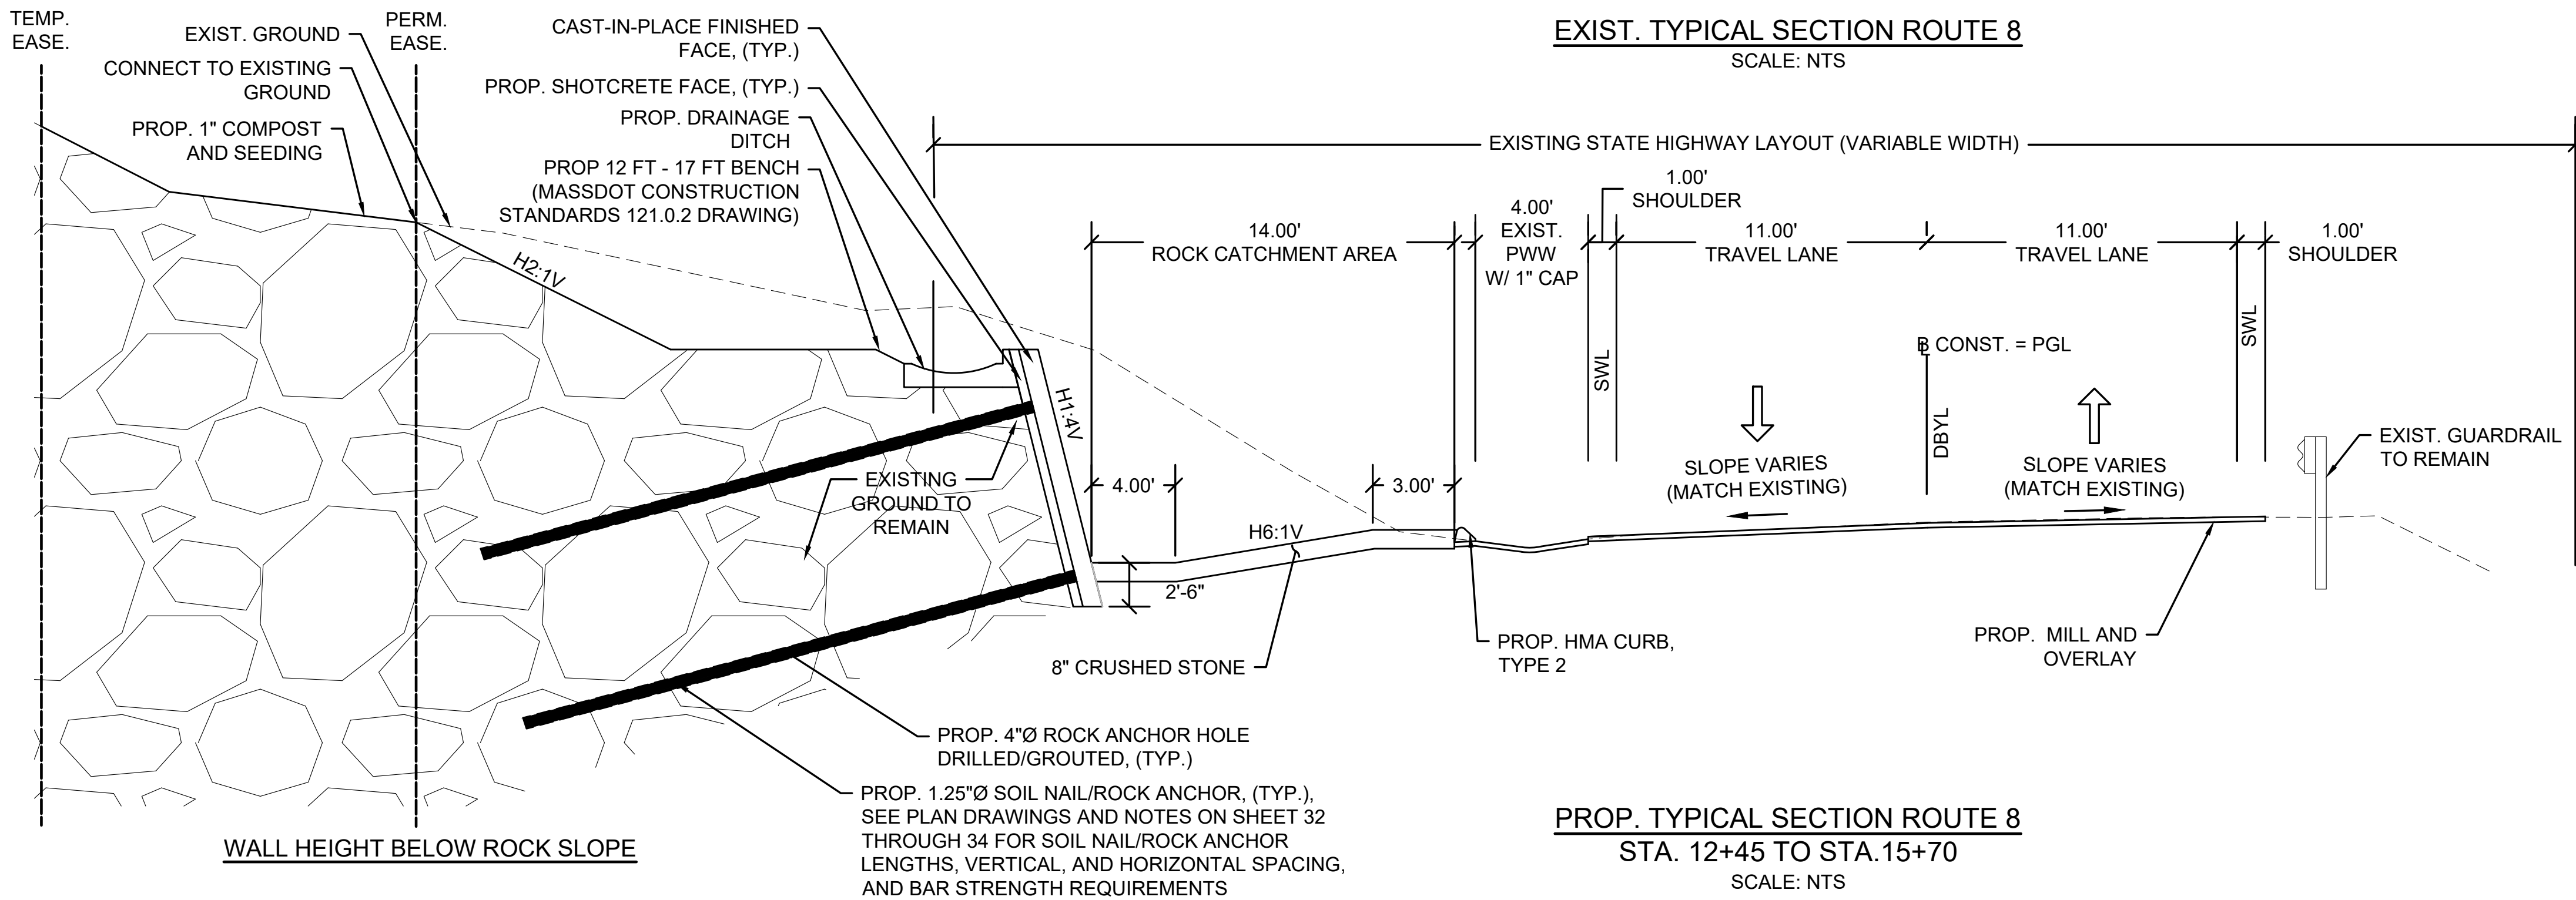



PROP. TYPICAL SECTION ROUTE 8
STA. 12+45 TO STA.15+70
SCALE: NTS

MAIN STREET (ROUTE 8) CONSTRUCTION BASELINE DATA								
NUMBER	STARTING STATION	NORTHING	EASTING	CURVE DATA	LINE DATA	ENDING STATION	NORTHING	EASTING
C2	12+77.25	2944167.152	225320.656	R=312.00' Δ=39°26'09" L=214.74' T=111.82'		14+91.99	2944376.533	225342.637
L2	14+91.99	2944376.533	225342.637		N13°43'29"W 167.66'	16+59.65	2944539.406	225302.858
C3	16+59.65	2944539.406	225302.858	R=325.00' Δ=31°51'38" L=180.72' T=92.76'		18+40.38	2944717.677	225309.723
L3	18+40.38	2944717.677	225309.723		N18°08'08"E 2.27'	18+42.64	2944719.832	225310.429

BECKET MAIN STREET/ROUTE 8			
STATE	FED. AID PROJ. NO.	SHEET NO.	TOTAL SHEETS
MA	PRC(PRC80)-004S(013)X	18	51
PROJECT FILE NO.		609506	
CONSTRUCTION BASELINE PLANS SHEET 2 OF 2			

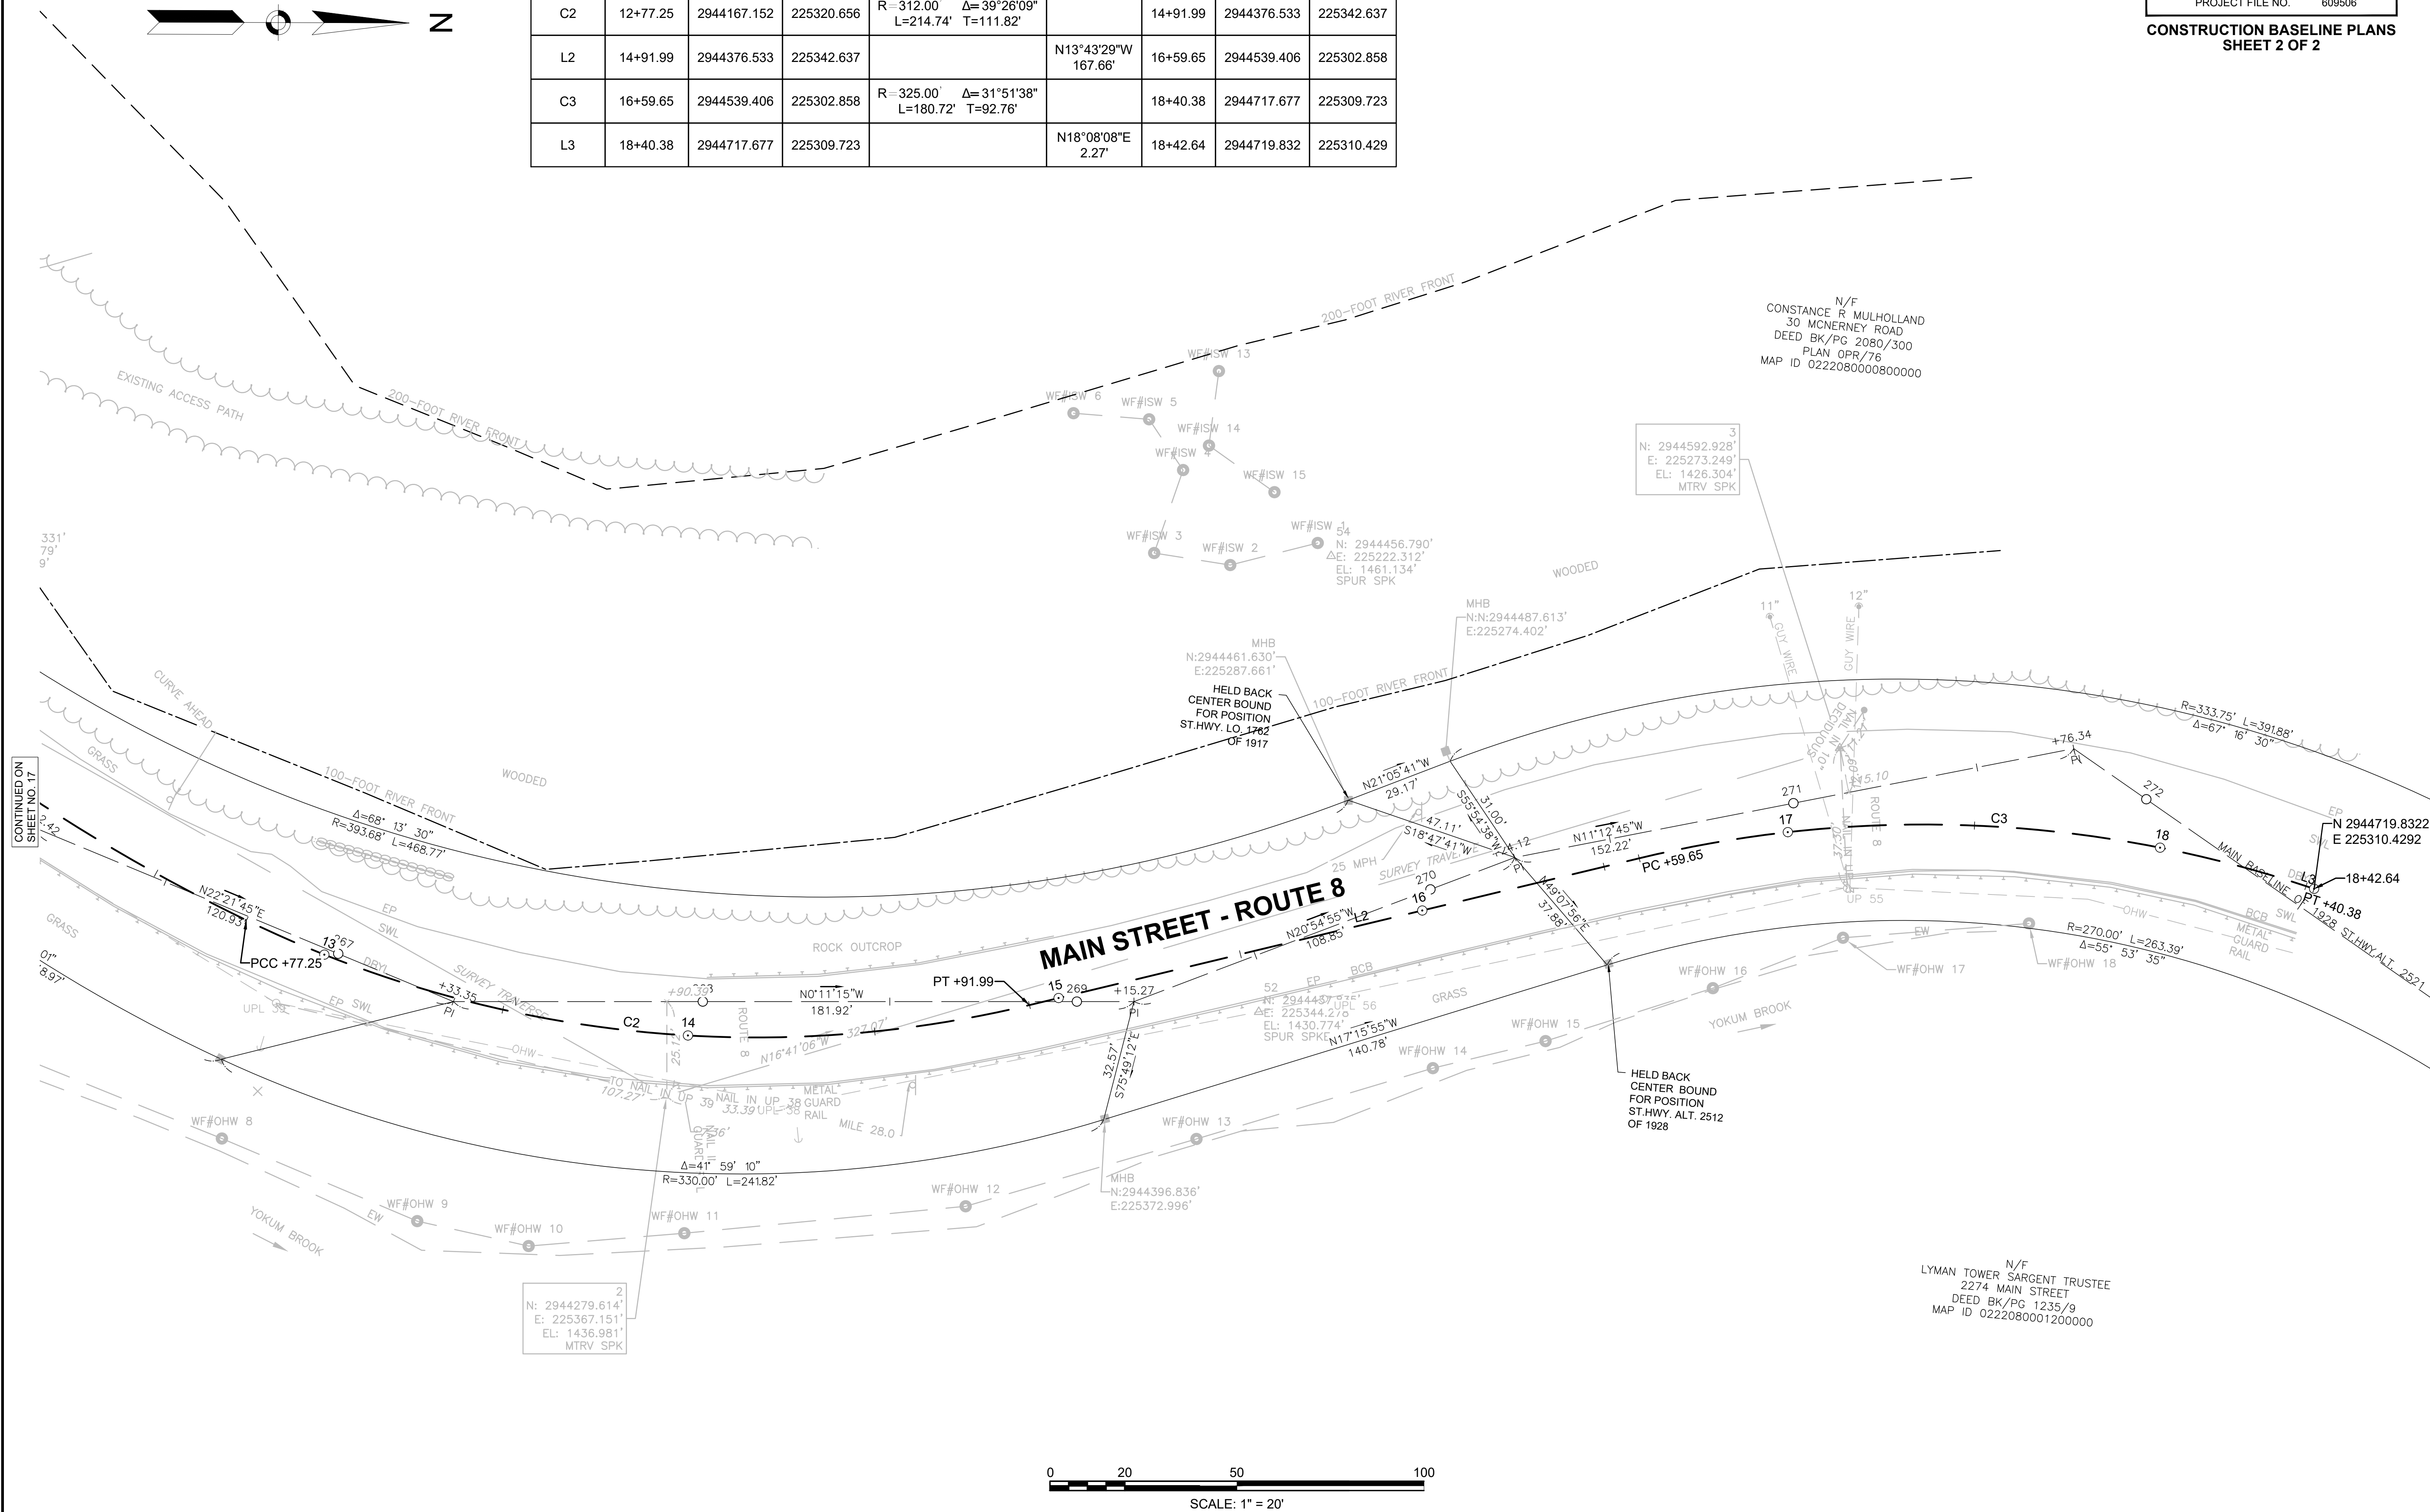


BECKET MAIN STREET/ROUTE 8			
STATE	FED. AID PROJ. NO.	SHEET NO.	TOTAL SHEETS
MA	PRC(PRC80)-004S(013)X	19	51
PROJECT FILE NO.		609506	
CONSTRUCTION PLANS SHEET 1 OF 2			

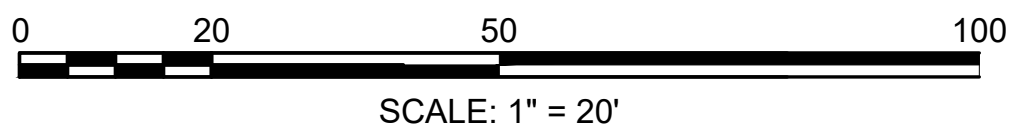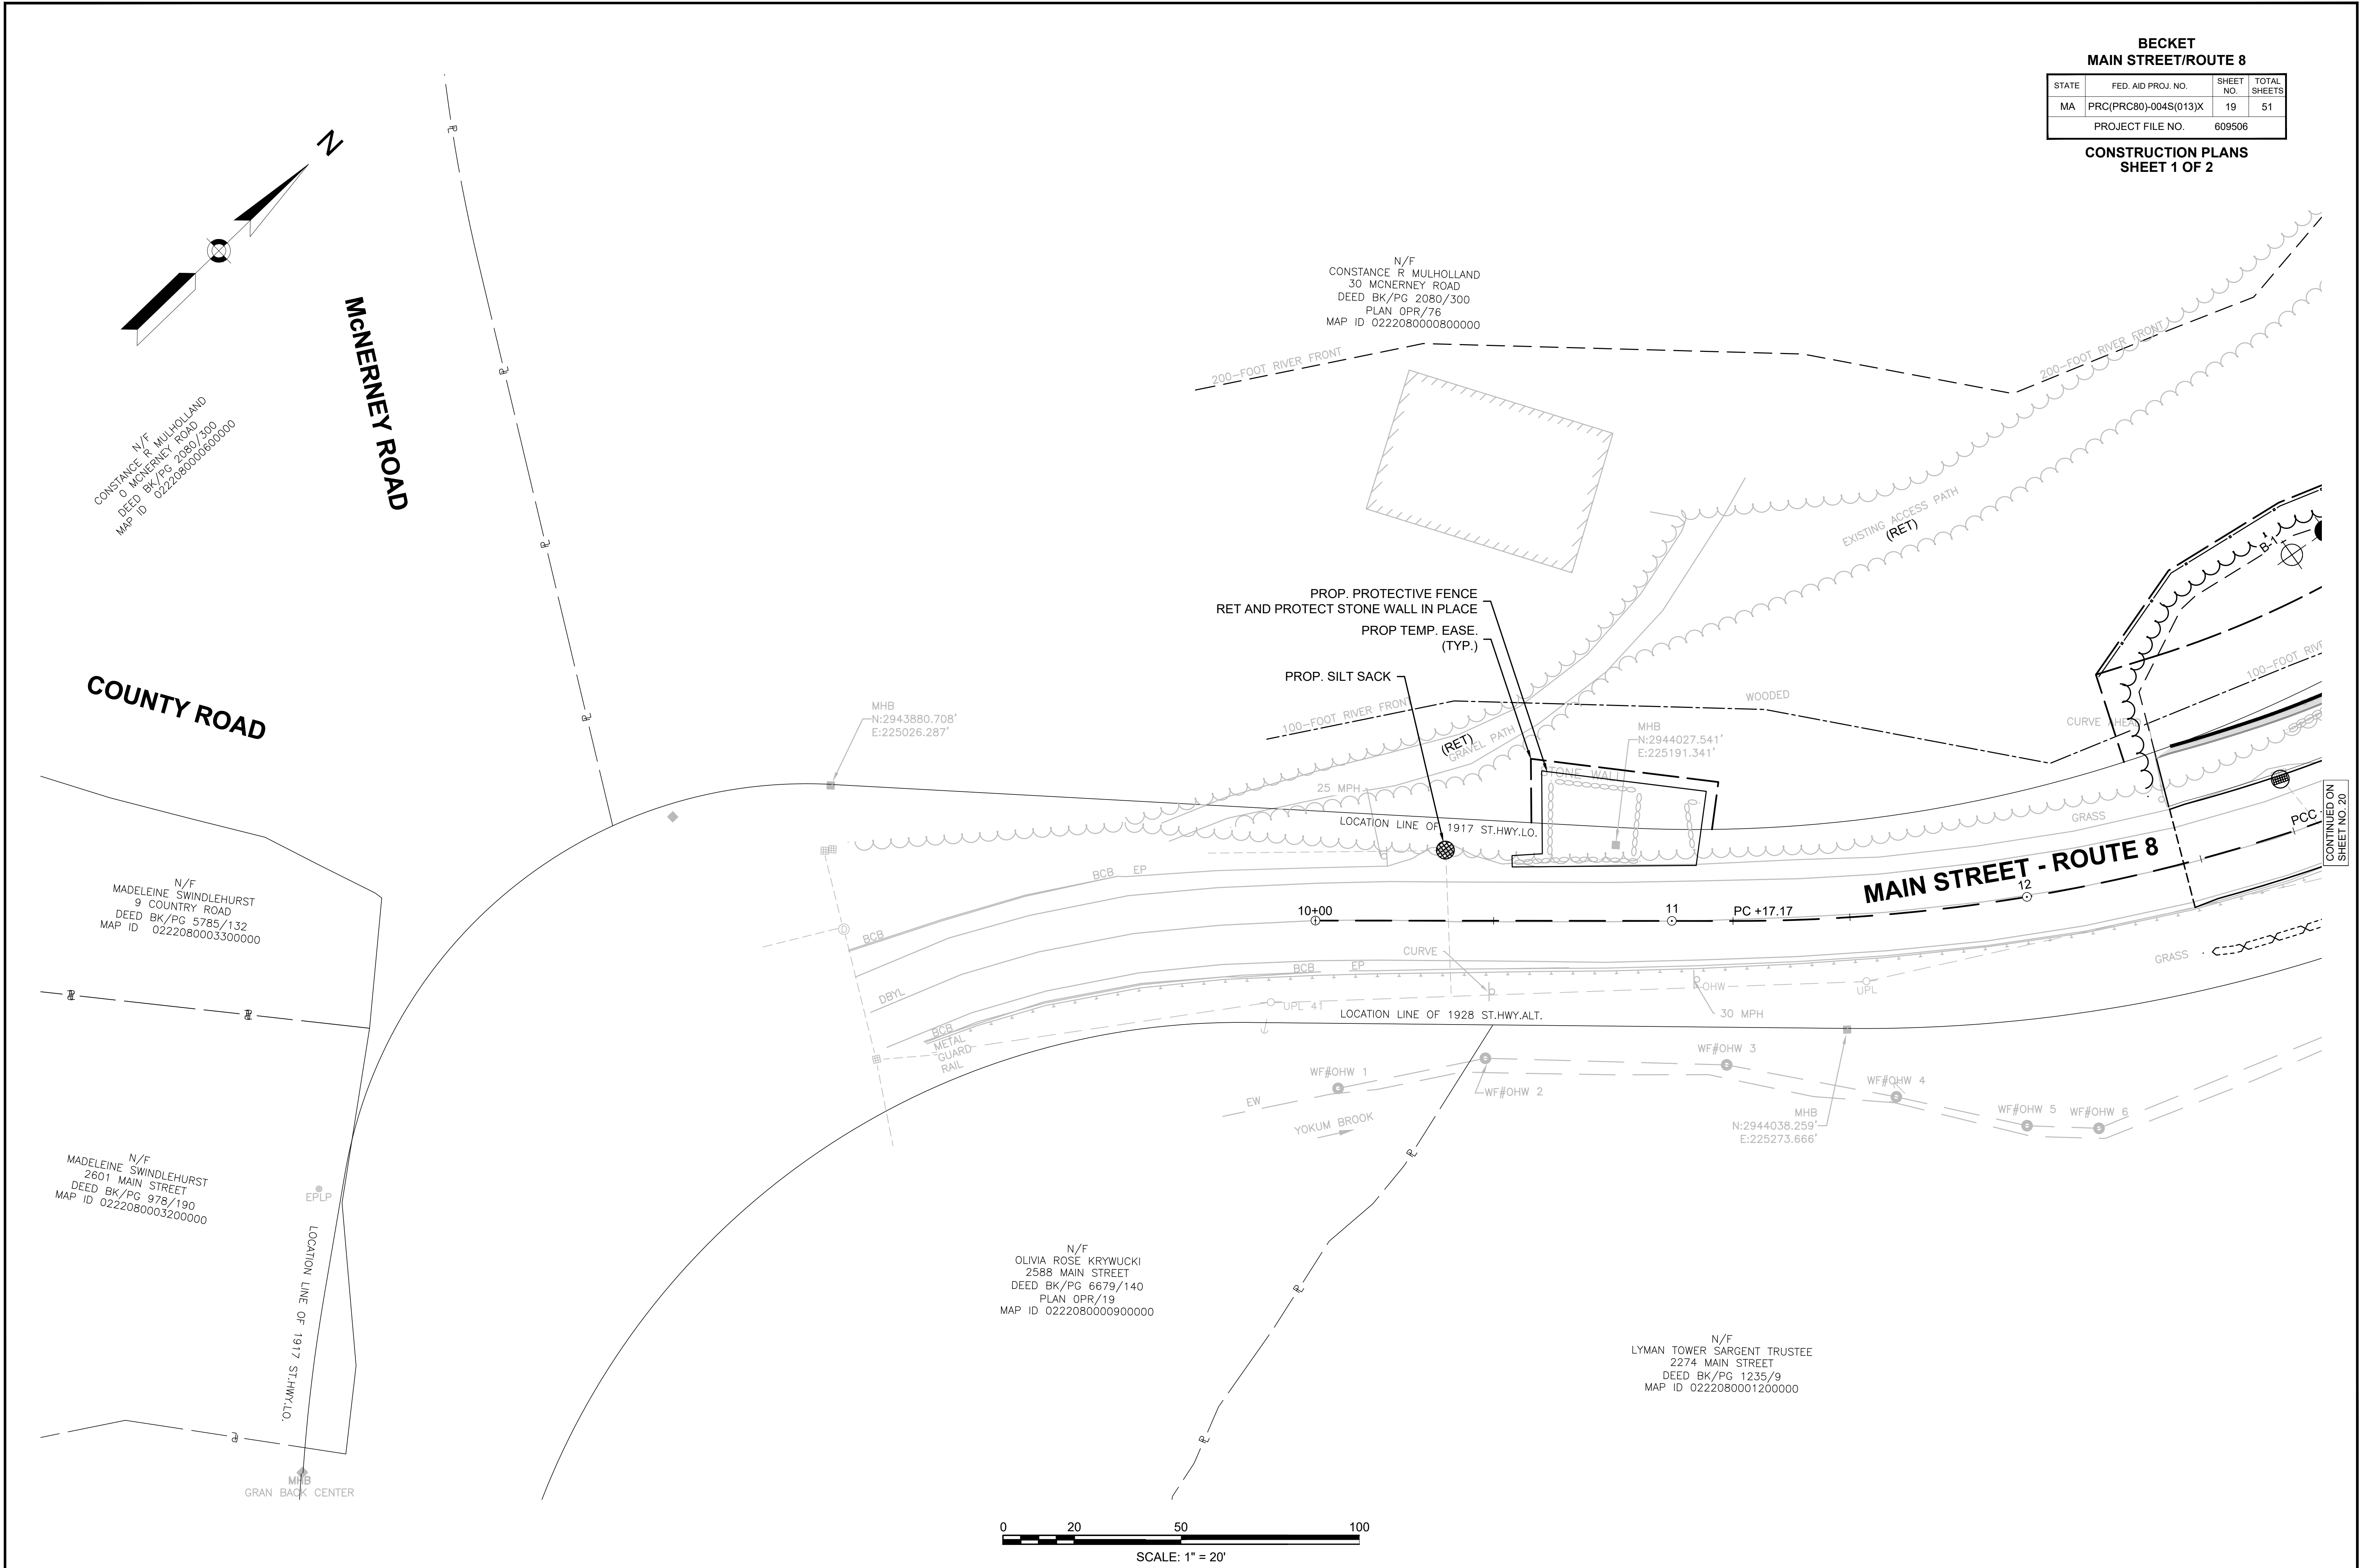

BECKET
MAIN STREET/ROUTE 8

STATE	FED. AID PROJ. NO.	SHEET NO.	TOTAL SHEETS
MA	PRC(PRC80)-004S(013)X	20	51
PROJECT FILE NO.		609506	


CONSTRUCTION PLANS
SHEET 2 OF 2

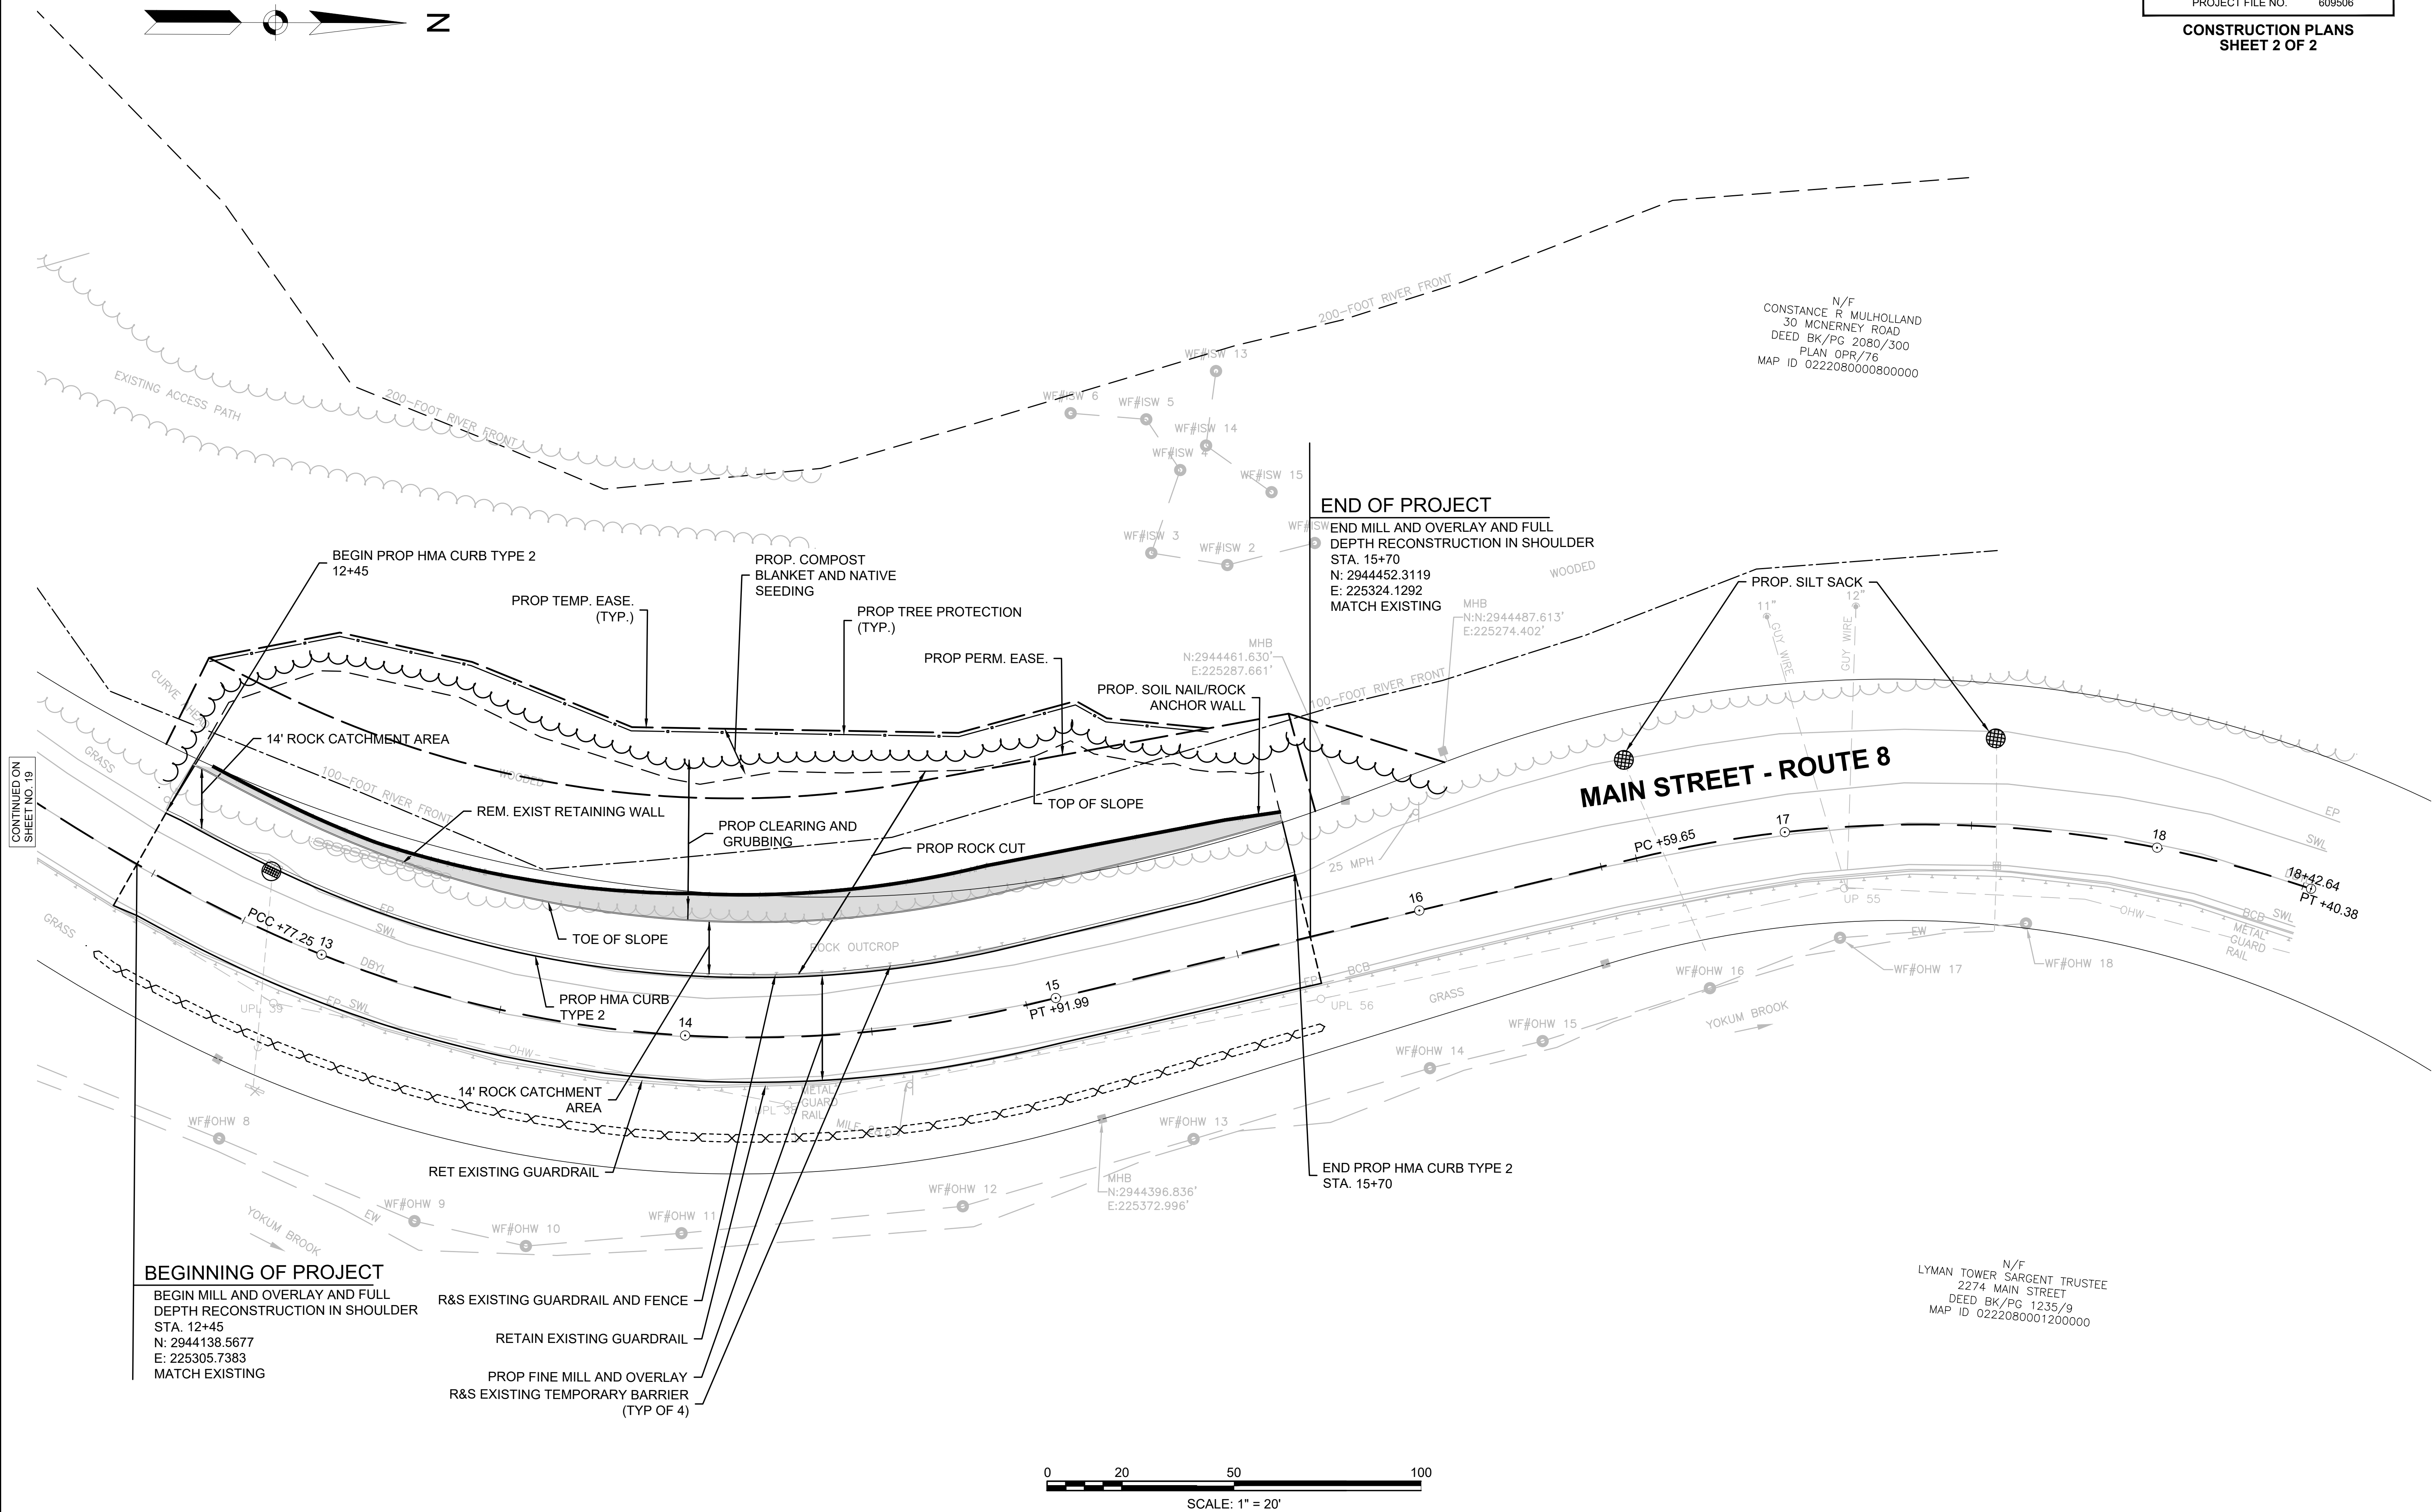



BECKET
MAIN STREET/ROUTE 8

STATE	FED. AID PROJ. NO.	SHEET NO.	TOTAL SHEETS
MA	PRC(PRC80)-004S(013)X	21	51
PROJECT FILE NO.		609506	

CURB TIE AND GRADING
SHEET 1 OF 2


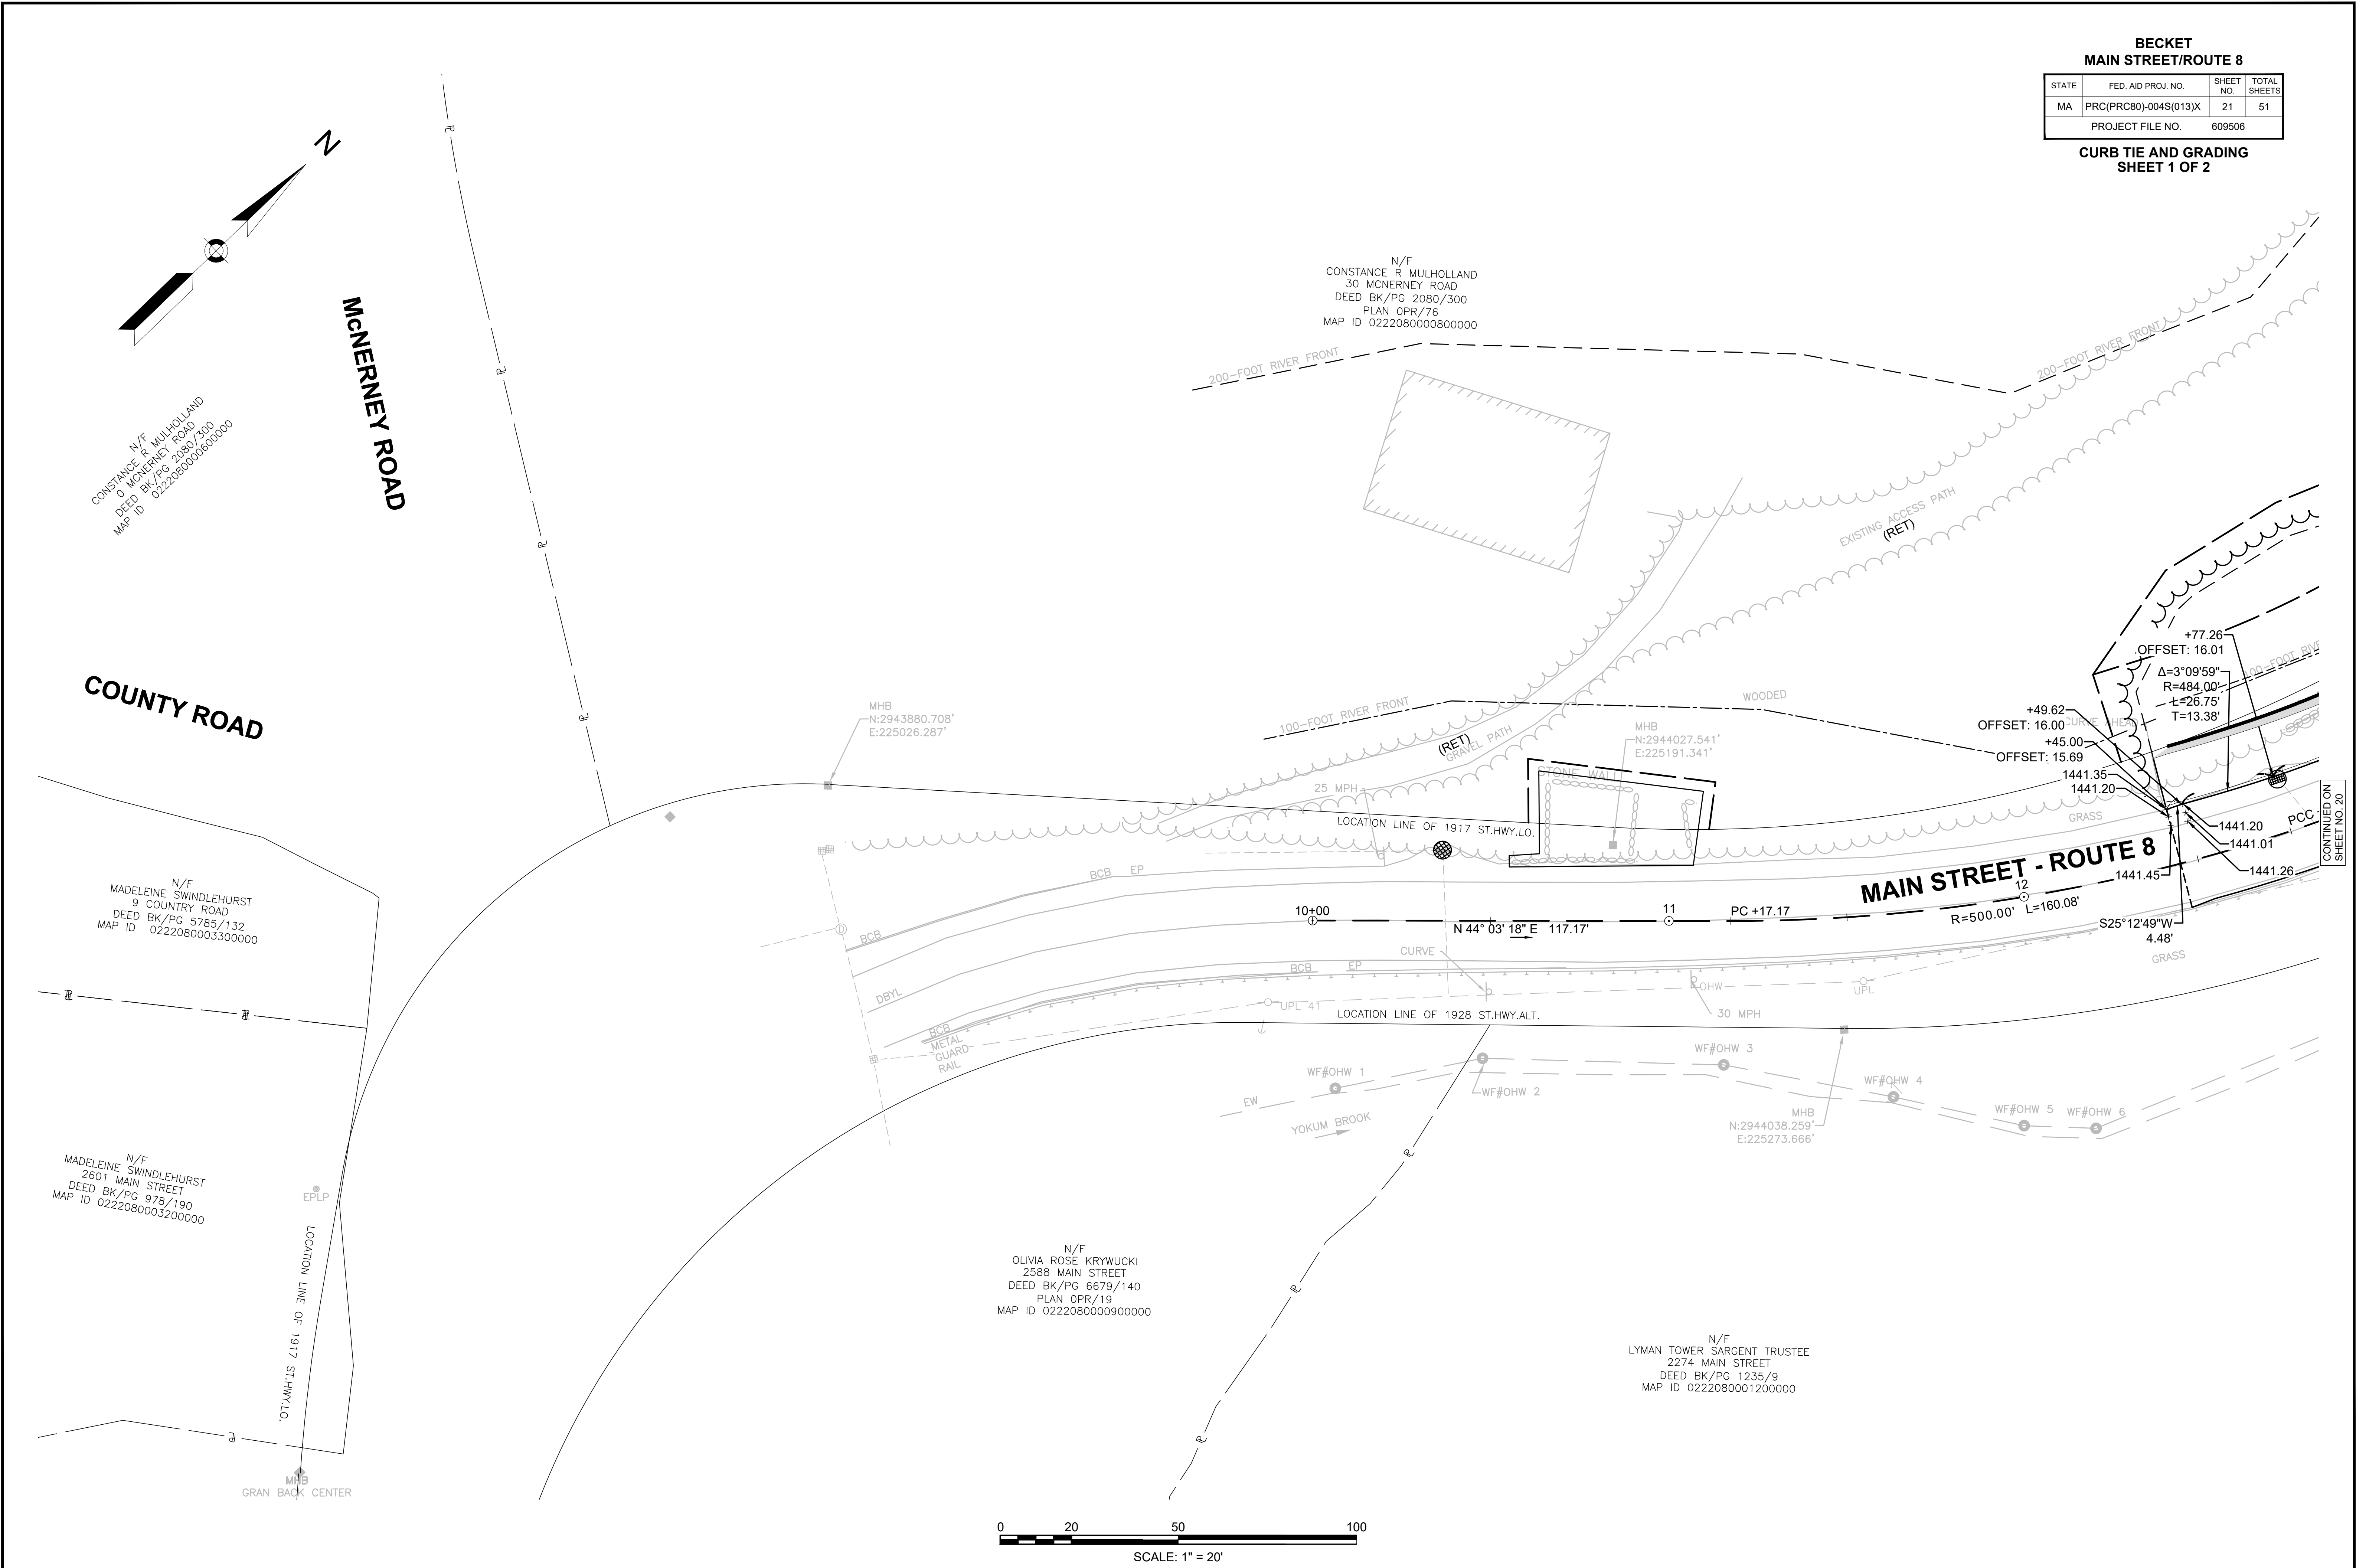


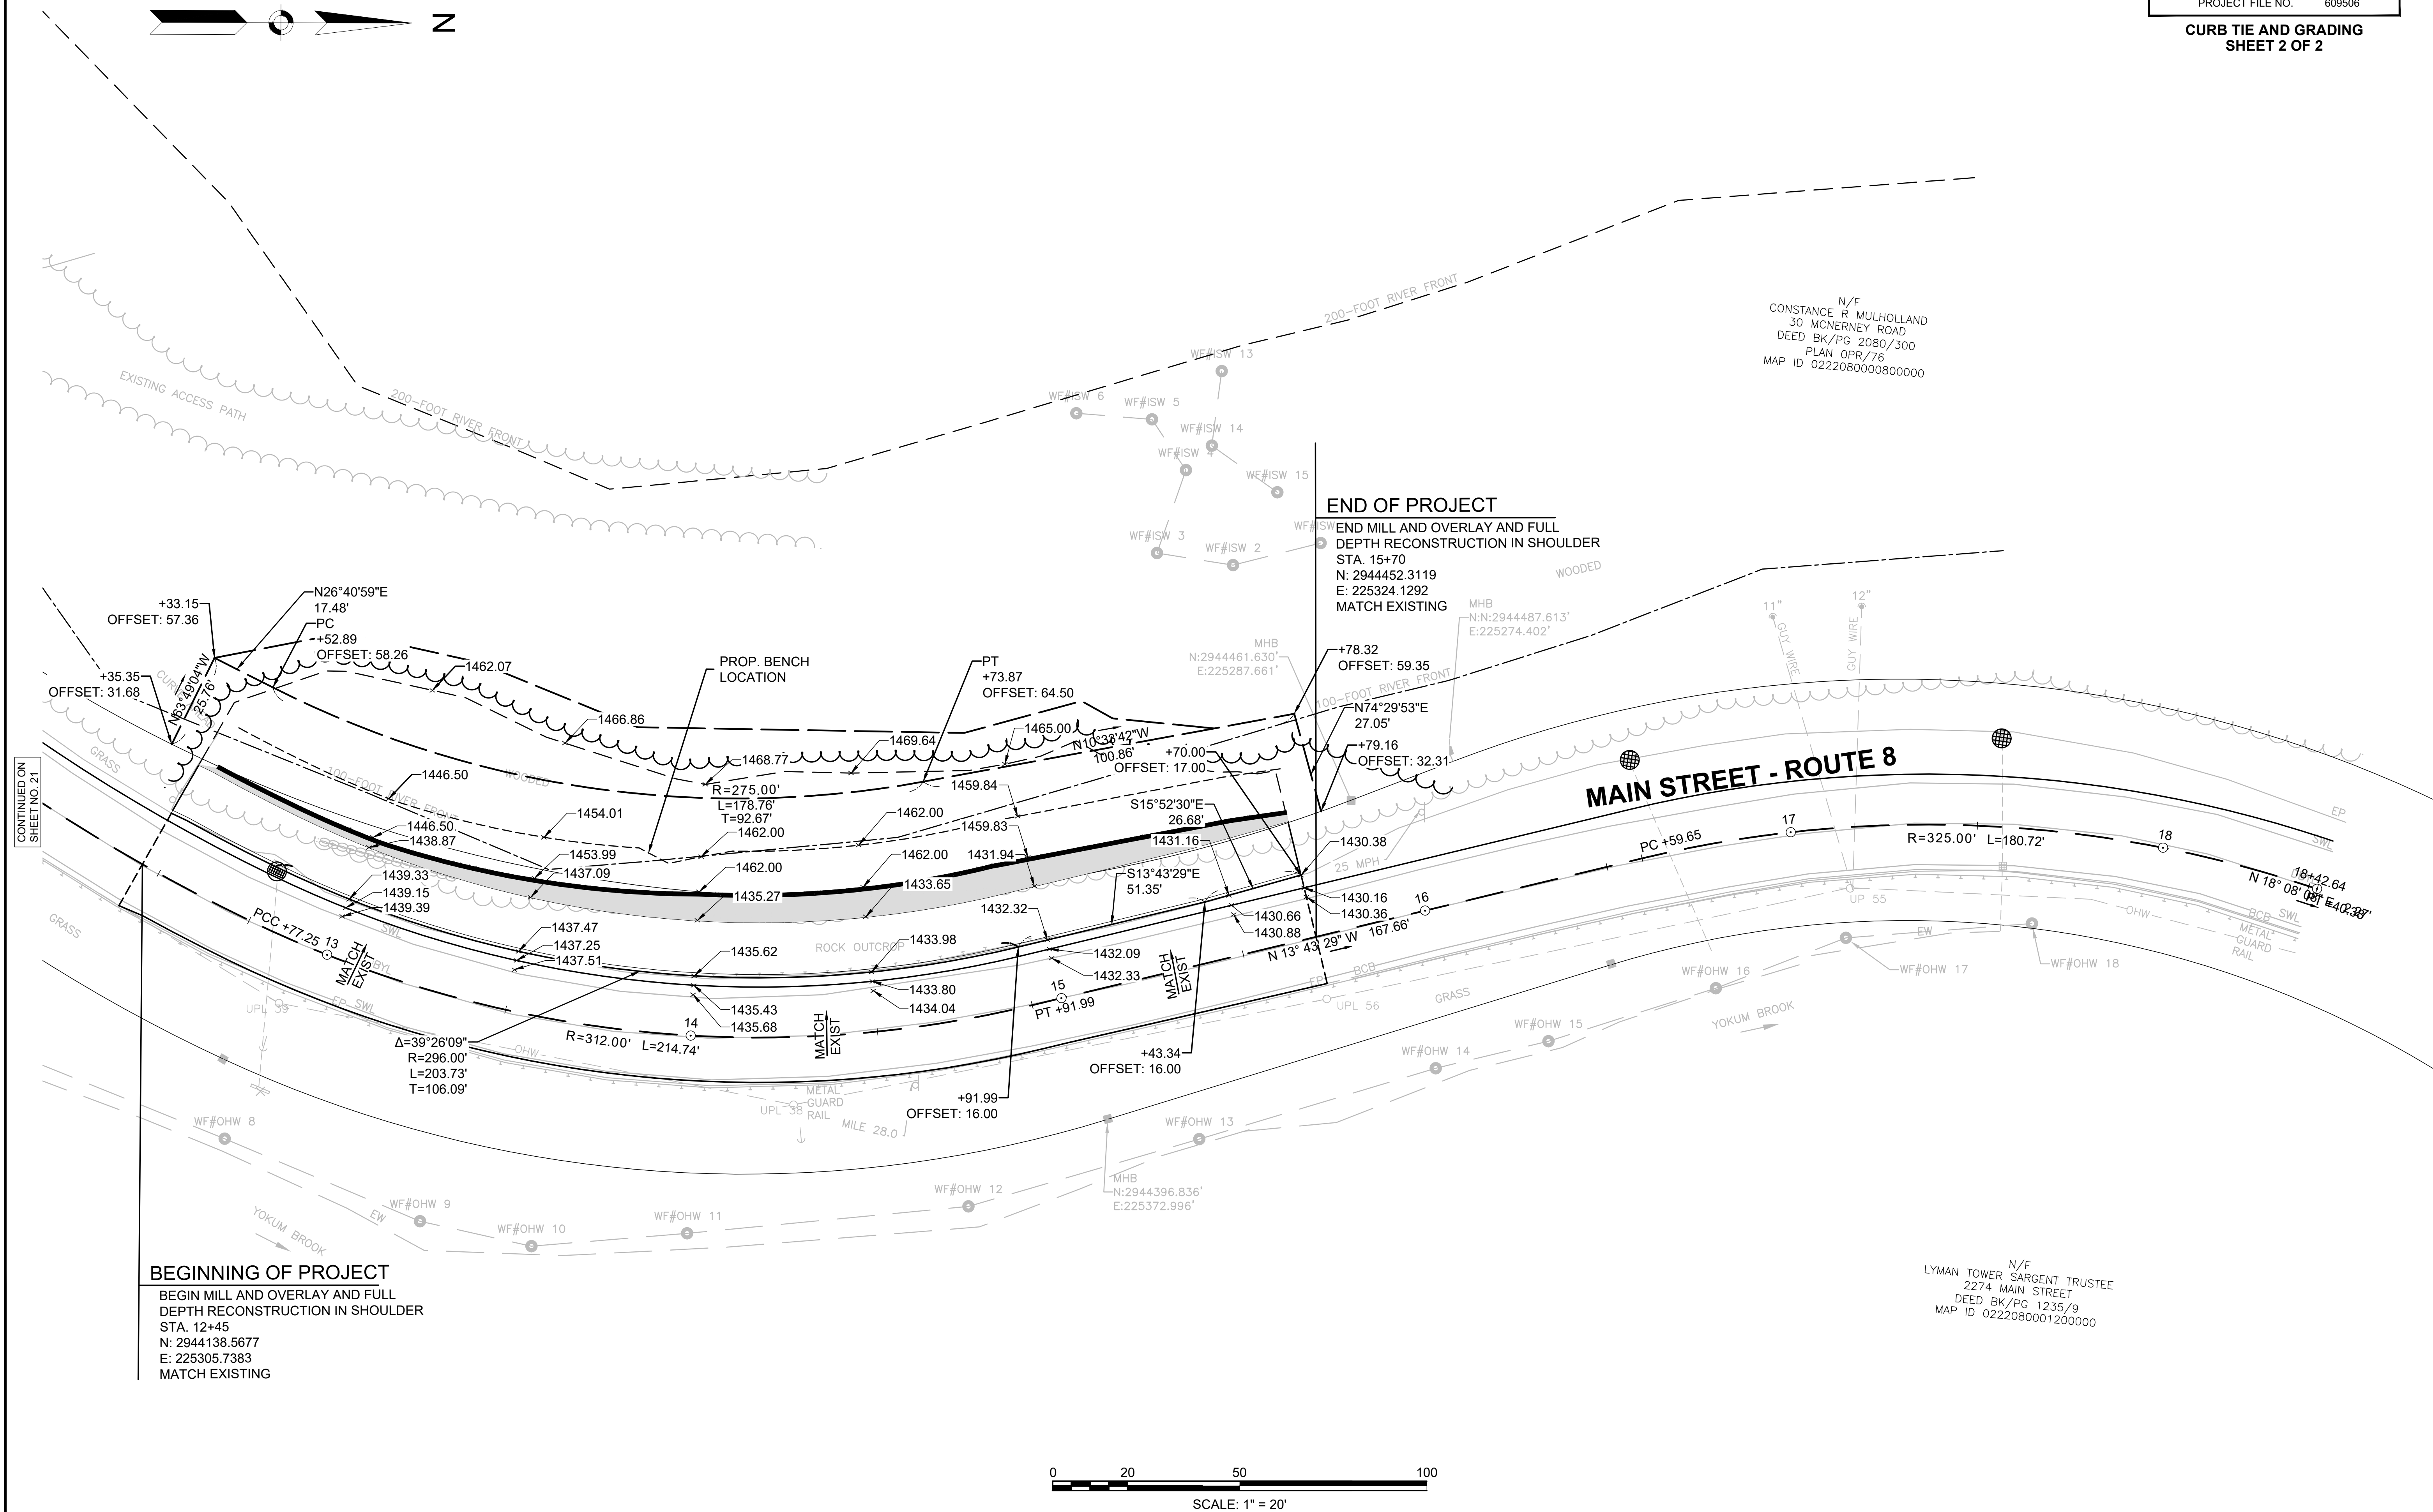

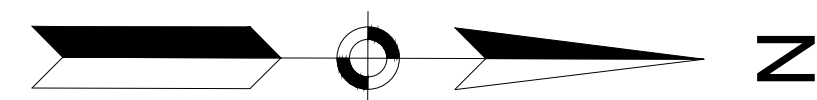

DRAINAGE STRUCTURE TABLE						
NAME	STATION	OFFSET	RIM EL.	INV. ELEV. IN	INV. ELEV. OUT	REMARKS
DBC-1	12+78.23	15' LT	1439.72	-	1434.25	CONNECT TO EXIST 12" CMP DEEP SUMP

BECKET MAIN STREET/ROUTE 8			
STATE	FED. AID PROJ. NO.	SHEET NO.	TOTAL SHEETS
MA	PRC(PRC80)-004S(013)X	24	51
PROJECT FILE NO.		609506	
DRAINAGE & UTILITY PLANS SHEET 2 OF 2			

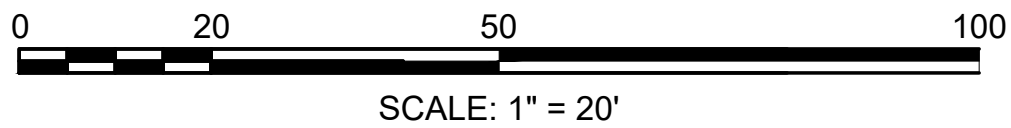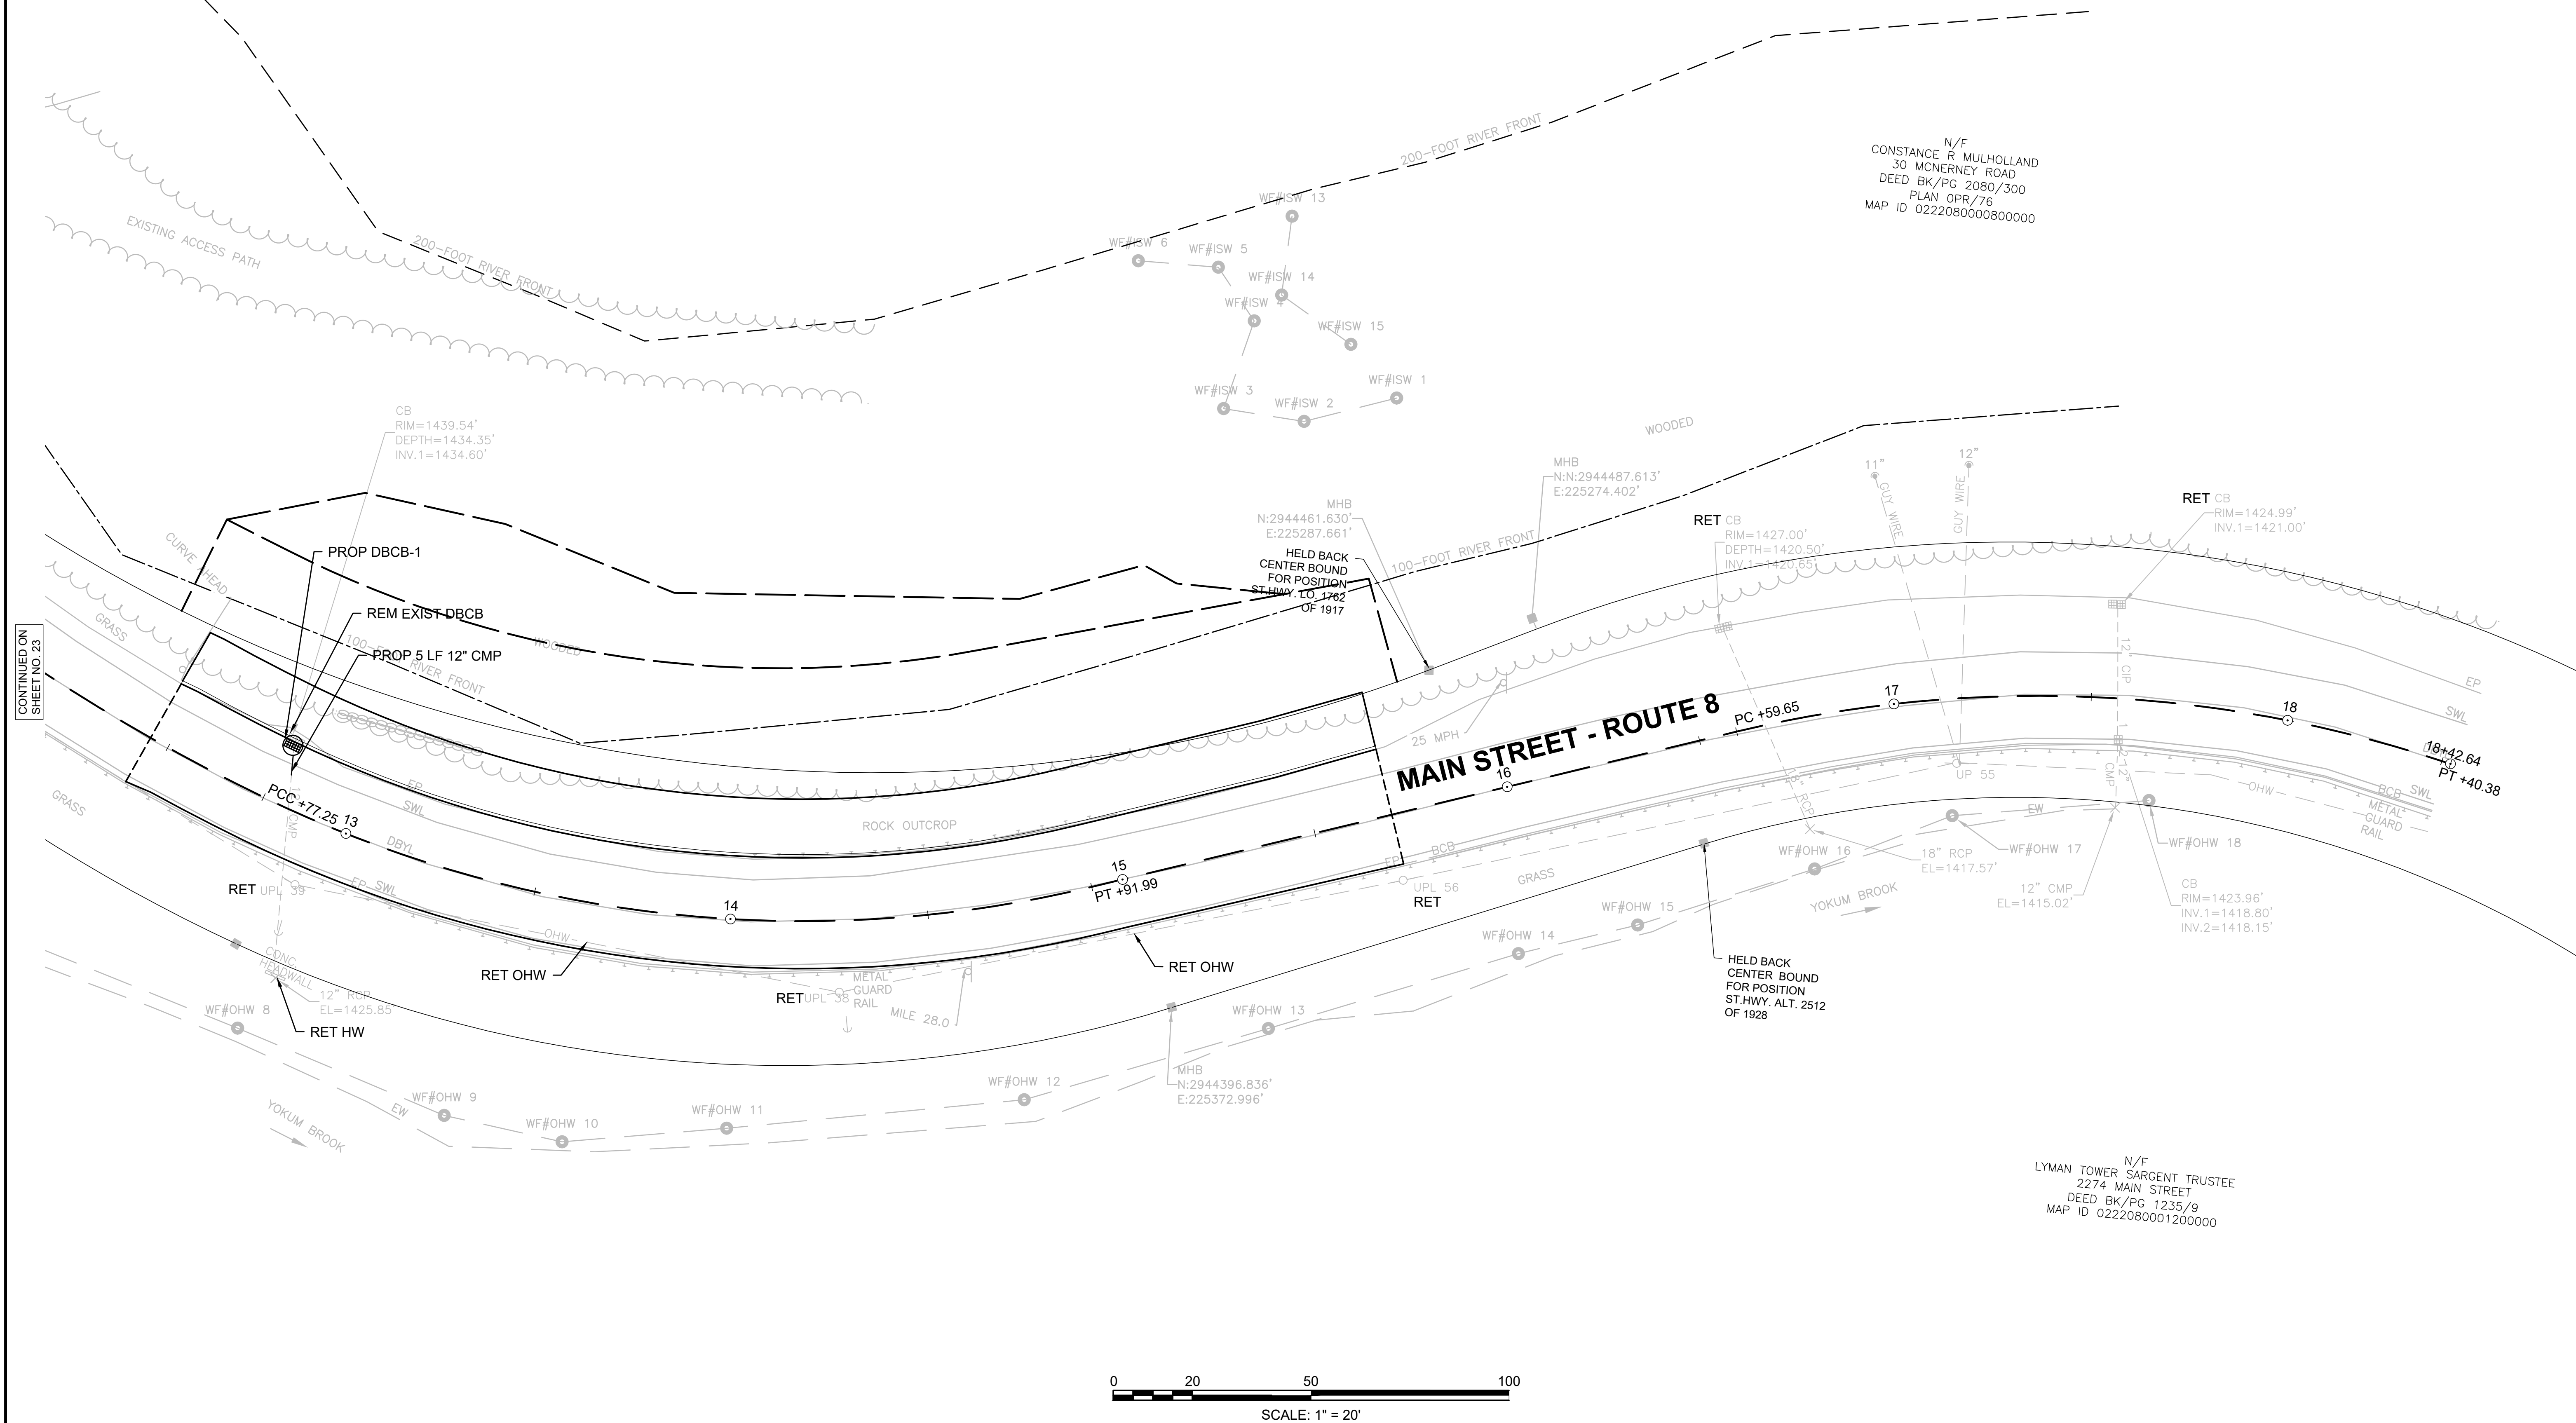

N
MCNERNEY ROAD

N/F
CONSTANCE R. MULHOLLAND
30 MCNERNEY ROAD
DEED BK/PG 2080/300
MAP ID 0222080000800000

COUNTY ROAD

N/F
MADELEINE SWINDLEHURST
9 COUNTRY ROAD
DEED BK/PG 5785/132
MAP ID 0222080003300000

N/F
MADELEINE SWINDLEHURST
2601 MAIN STREET
DEED BK/PG 978/190
MAP ID 0222080003200000



EPLP
LOCATION LINE OF 1917 ST.HWY.L.O.
MHB
GRAN BACK CENTER

N/F
OLIVIA ROSE KRYWUCKI
2588 MAIN STREET
DEED BK/PG 6679/140
PLAN OPR/19
MAP ID 0222080000900000

N/F
LYMAN TOWER SARGENT TRUSTEE
2274 MAIN STREET
DEED BK/PG 1235/9
MAP ID 0222080001200000

BECKET MAIN STREET/ROUTE 8			
STATE	FED. AID PROJ. NO.	SHEET NO.	TOTAL SHEETS
MA	PRC(PRC80)-004S(013)X	25	51
PROJECT FILE NO.		609506	

TRAFFIC SIGN & PAVEMENT MARKING PLANS
SHEET 1 OF 2

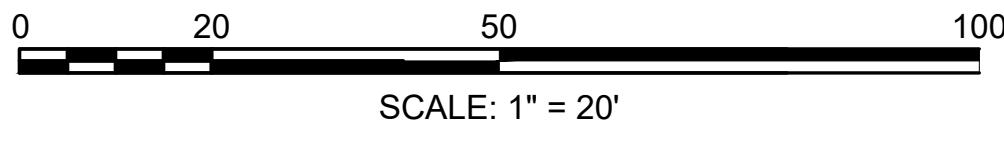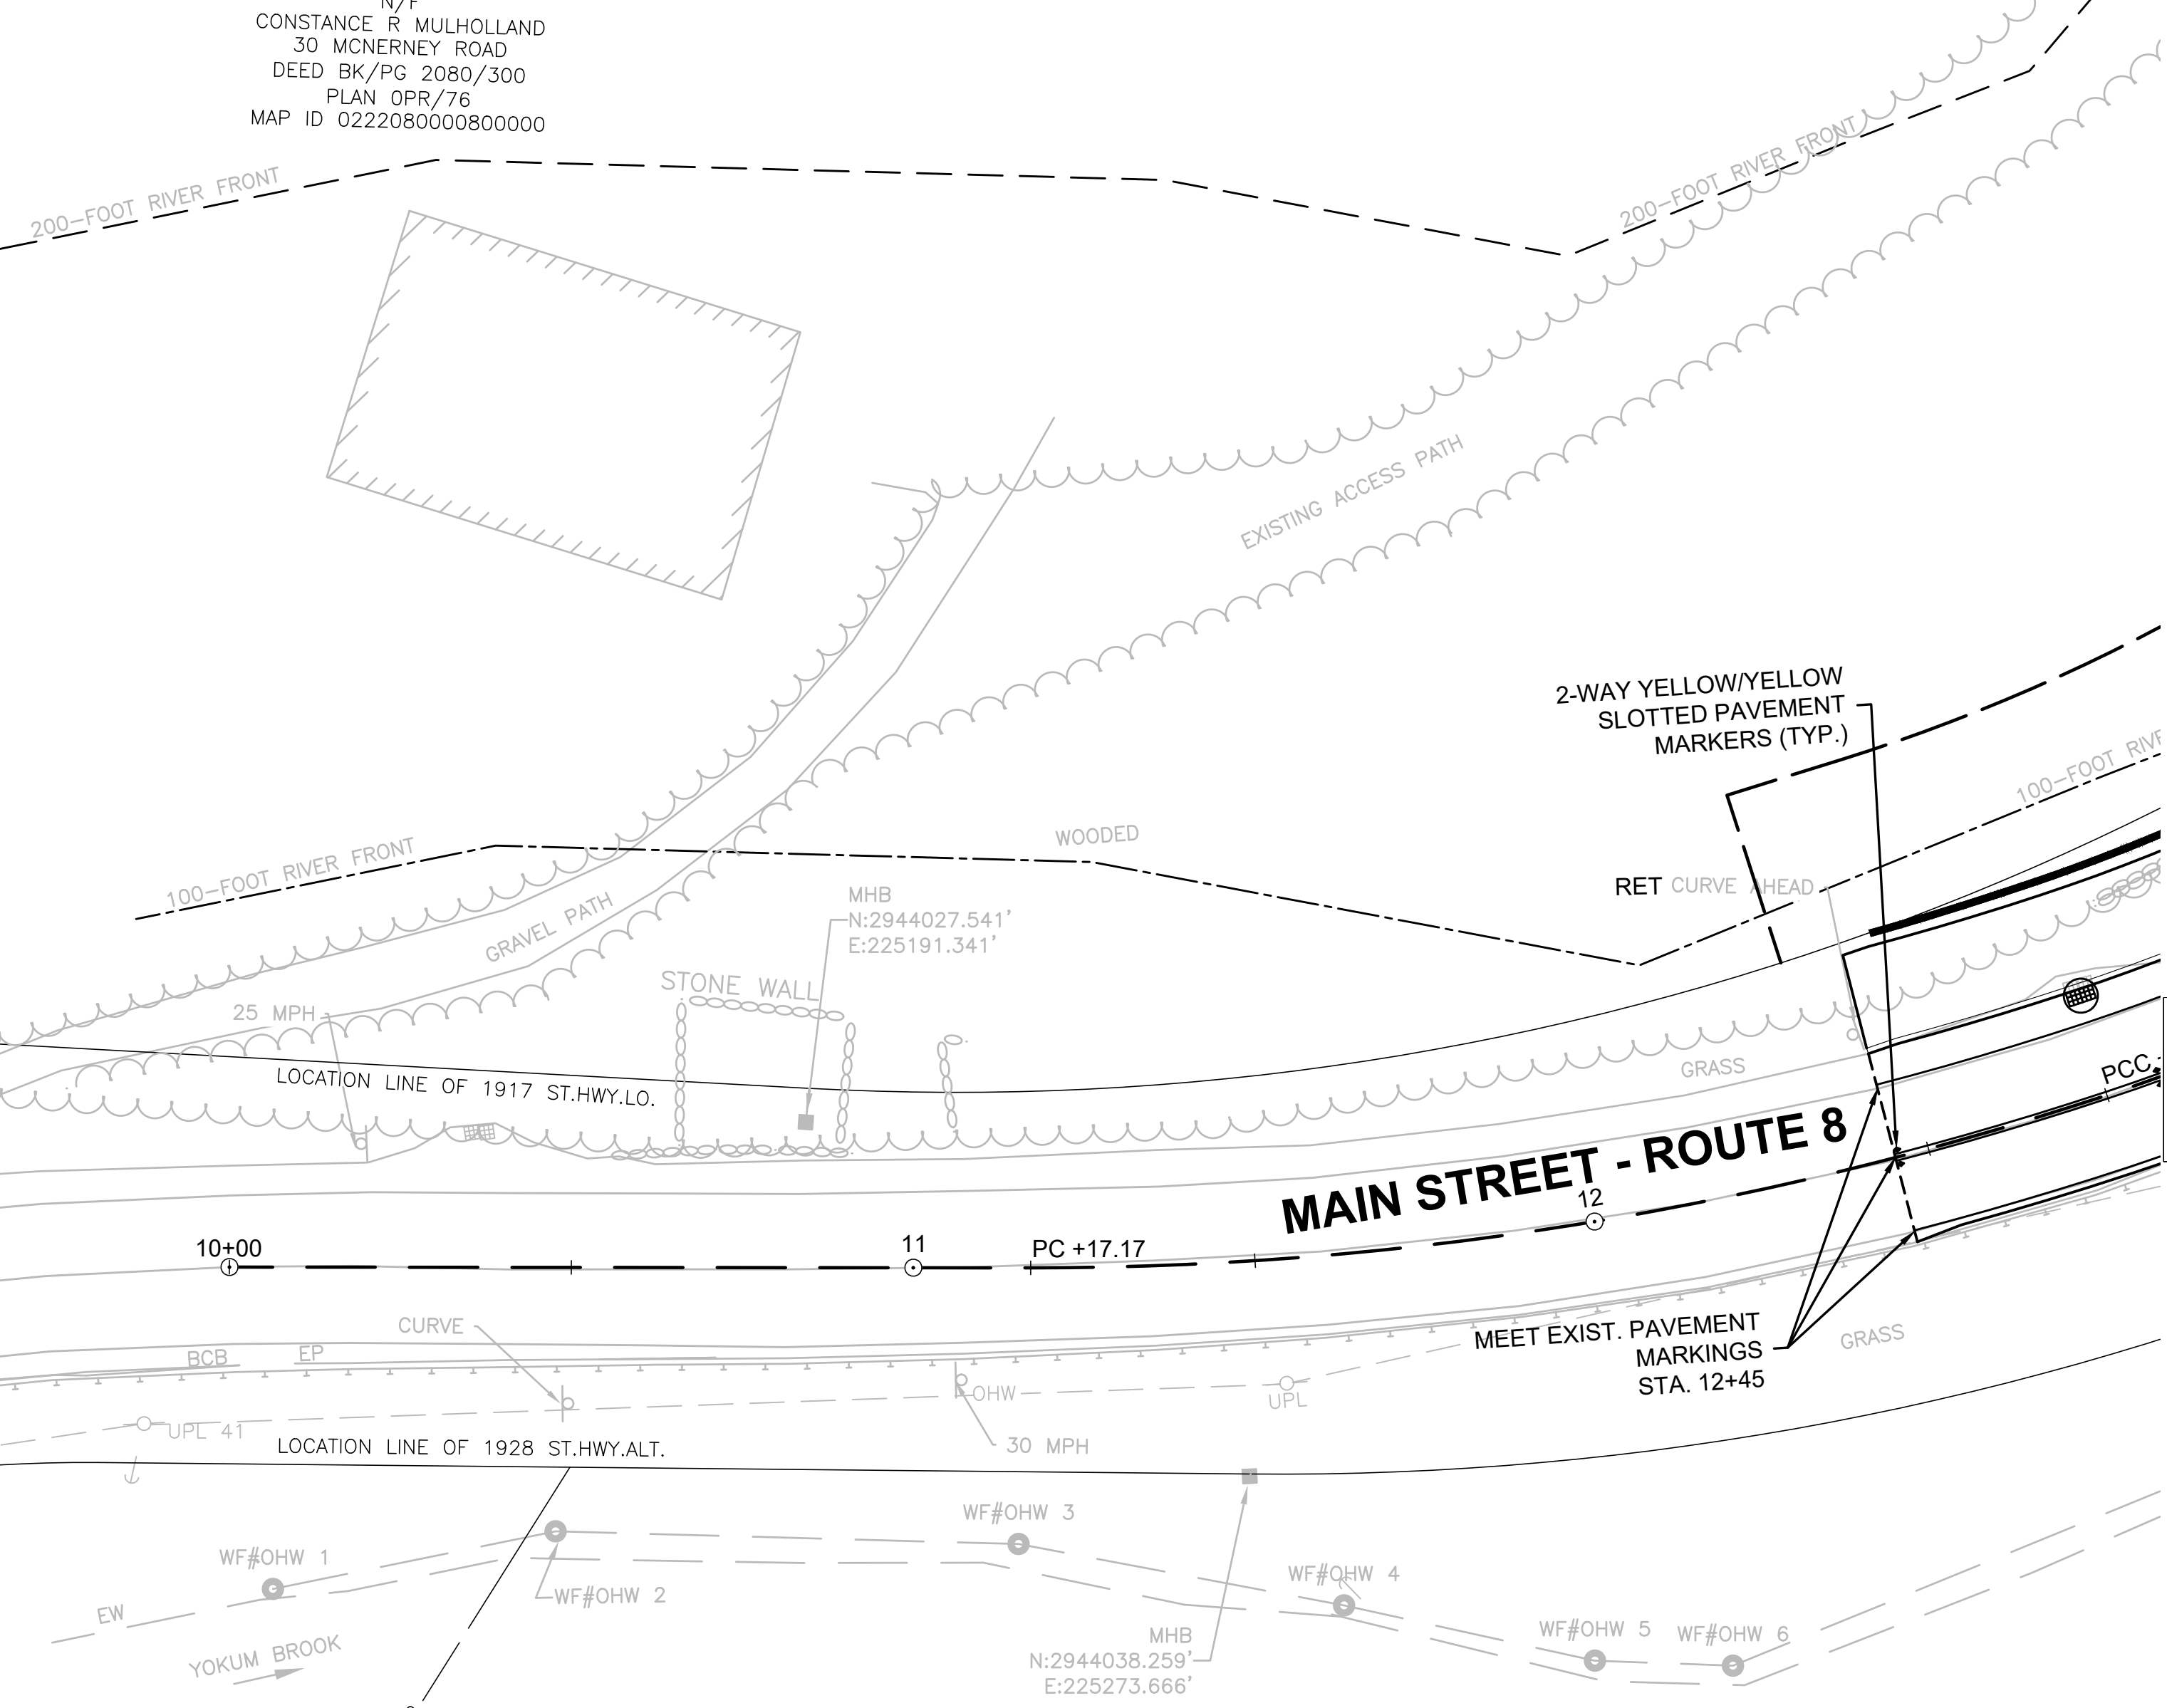

BECKET MAIN STREET/ROUTE 8			
STATE	FED. AID PROJ. NO.	SHEET NO.	TOTAL SHEETS
MA	PRC(PRC80)-004S(013)X	27	51
PROJECT FILE NO.		609506	

TEMPORARY TRAFFIC CONTROL PLANS
SHEET 1 OF 3

TAPER LENGTH CRITERIA FOR TEMPORARY TRAFFIC CONTROL ZONES

TYPE OF TAPER	TAPER LENGTH (L)*
MERGING TAPER	AT LEAST L
SHIFTING TAPER	AT LEAST 0.5L
SHOULDER TAPER	AT LEAST 0.33L
ONE-LANE, TWO-WAY TRAFFIC TAPER	50 FT MIN. 100 FT MAX.
DOWNSTREAM TAPER	50 FT MIN. 100 FT MAX. PER LANE

Source: Table 6B-3 MUTCD LATEST EDITION

FORMULAS FOR DETERMINING TAPER LENGTHS

SPEED LIMIT (S)	TAPER LENGTH (L) FEET
40 MPH OR LESS	$L = \frac{WS^2}{60}$
45 MPH OR MORE	$L = WS$

WHERE: L = TAPER LENGTH IN FEET (METERS)

W = WIDTH OF OFFSET IN FEET (METERS)

S = POSTED SPEED LIMIT, OR OFF-PEAK 85TH-PERCENTILE SPEED PRIOR TO WORK STARTING, OR THE ANTICIPATED OPERATING SPEED IN MPH (KM/H)

Source: Table 6B-4 MUTCD LATEST EDITION

NOTES ON WORK ZONE DISTANCES

N.T.S.

TYPICAL TAPER LENGTHS (L_t OR L_s) IN FEET

SPEED LIMIT (S) IN MPH	STOPPING SIGHT DISTANCE		
	10	11	12
25	104	115	125
30	150	165	180
35	204	225	245
40	267	293	320

NOTE FOR 852.5.3: FOR SHOULDER WIDTHS NOT LISTED IN TABLE, USE $L_s = (WS^2/60)/3$

NOTE FOR 852.5.4: FOR SHOULDER WIDTHS NOT LISTED IN TABLE, USE $L_s = WS^2/60$


MINIMUM LENGTH OF LONGITUDINAL BUFFER
IS EQUAL TO THE STOPPING SIGHT DISTANCE
AT THE POSTED SPEED LIMIT AND CAN BE
DETERMINED FROM THE FOLLOWING TABLE:

STOPPING SIGHT DISTANCE	
SPEED (MPH)	DISTANCE (FT)
25	25
30	30
35	35
40	40

NOTES:

- MAXIMUM DRUM SPACING IN A TAPER IS EQUAL IN FEET TO THE SPEED LIMIT IN MPH.
- MINIMUM LANE WIDTHS IS TO BE 11 FEET MEASURED FROM THE EDGE OF DRUMS.

DETAIL NUMBER	DETAIL NAME	CURRENT VERSION
851.1.1	CONES & DRUMS	JAN 2025
852.4.1	ALTERNATING ONE-WAY (FLAGGER CONTROL)	JAN 2025
852.4.4	ALTERNATING ONE-WAY (TRAFFIC OFFICER)	JAN 2025
852.5.3	TWO LANE ROAD SHOULDER CLOSURE	JAN 2025
853.2.1	TEMPORARY CONCRETE BARRIER MASH TL-2 1/3	JAN 2025
853.2.2	TEMPORARY CONCRETE BARRIER MASH TL-2 2/3	JAN 2025
853.2.3	TEMPORARY CONCRETE BARRIER MASH TL-2 3/3	JAN 2025

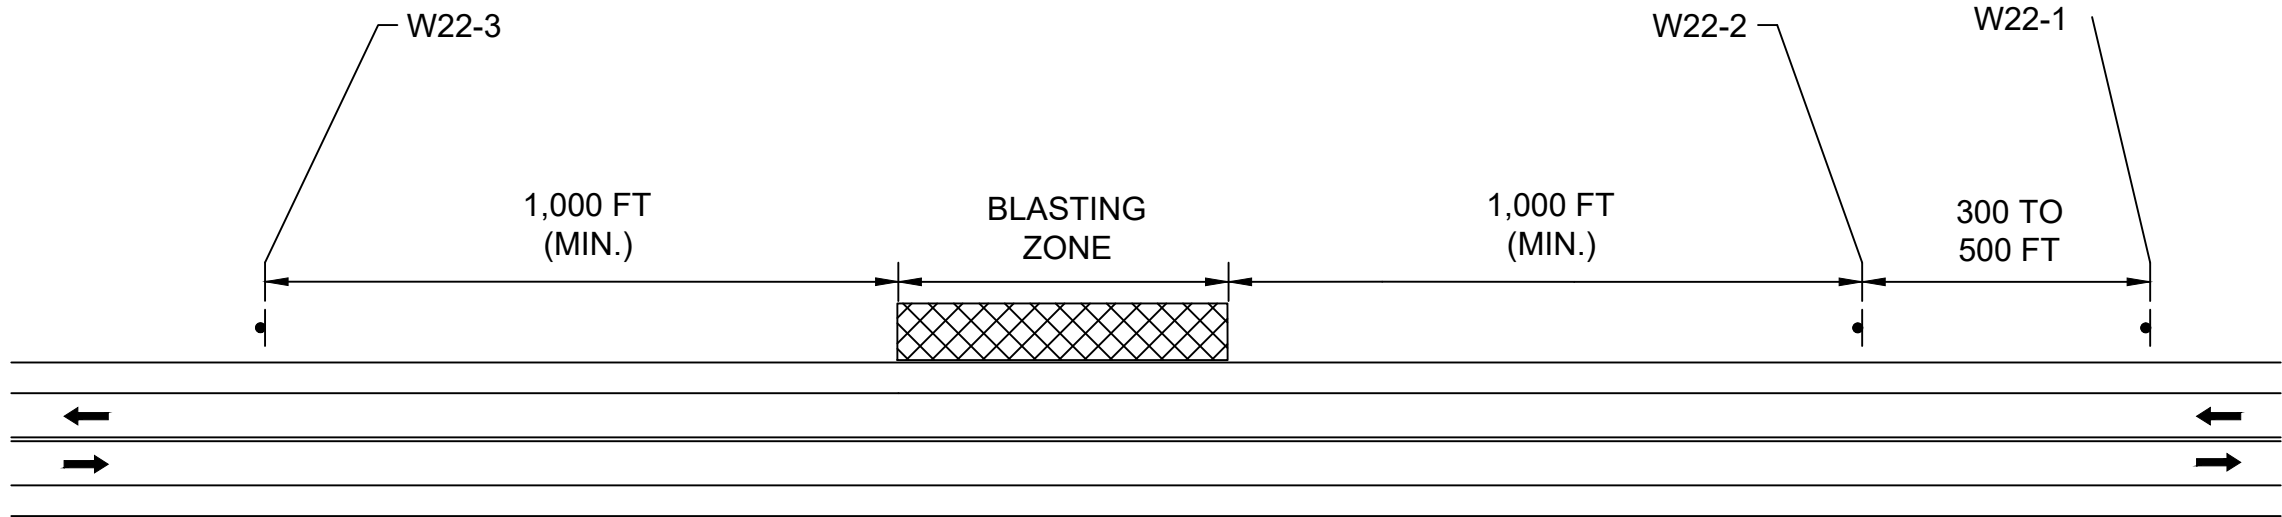

BLASTING ZONE





N.T.S.

CONSTRUCTION SIGN SUMMARY

BECKET
MAIN STREET/ROUTE 8

STATE	FED. AID PROJ. NO.	SHEET NO.	TOTAL SHEETS
MA	PRC(PRC80)-004S(013)X	29	51
PROJECT FILE NO.		609506	

TEMPORARY TRAFFIC CONTROL PLANS
SHEET 3 OF 3

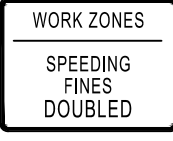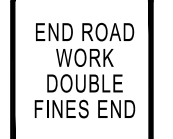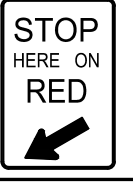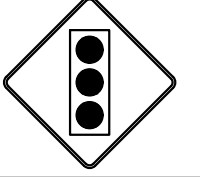IDENTIFI- CATION NUMBER	SIZE OF SIGN		TEXT	TEXT DIMENSIONS (INCHES)			NUMBER OF SIGNS REQUIRED	COLOR			UNIT AREA (S.F.)	AREA IN SQUARE FEET
	WIDTH	HEIGHT		LETTER HEIGHT	VERTICAL SPACING	ARROW RTE. MKR.		BACK- GROUND	LEGEND	BORDER		
MA-R2-10a	48"	36"		2	2	2	2	FLUOR. ORANGE/ WHITE	BLACK	BLACK	12.00	24.00
MA-R2-10e	36"	48"					2	FLUOR. ORANGE/ WHITE	BLACK	BLACK	12.00	24.00
G20-1	36"	18"		1	1	1	1	FLUOR. ORANGE	BLACK	BLACK	9.00	9.00
R10-6	24"	36"					2	FLUOR. ORANGE	BLACK	BLACK	6.00	12.00
W3-3	36"	36"					2	FLUOR. ORANGE	BLACK	BLACK	9.00	18.00
W20-1	36"	36"					4	FLUOR. ORANGE	BLACK	BLACK	9.00	36.00
W20-7	36"	36"					2	FLUOR. ORANGE	BLACK	BLACK	9.00	18.00
MA-W20-7b	36"	36"					2	FLUOR. ORANGE	BLACK	BLACK	9.00	18.00
W20-4	36"	36"					2	FLUOR. ORANGE	BLACK	BLACK	9.00	18.00
W22-1	36"	36"					1	FLUOR. ORANGE	BLACK	BLACK	9.00	9.00
W22-2	42"	36"					1	FLUOR. ORANGE	BLACK	BLACK	10.50	10.50
W22-3	42"	36"					1	FLUOR. ORANGE	BLACK	BLACK	10.50	10.50



NOTES:

1. ① SEE MUTCD 11TH EDITION, 2024 LATEST STD. HWY. SIGNS AND SECTION M9.30.0 TYPE III OF THE MASSDOT STANDARD SPECIFICATION FOR TEXT DIMENSIONS AND COLOR.
2. ② SEE MASSDOT SIGN STANDARDS.
2. SIGNS TO BE R&R FOR EACH STAGE OF CONSTRUCTION.
3. HIGH INTENSITY ENCAPSULATED LENS REFLECTIVE SHEETING CONFORMING TO SECTION M9.30.0 TYPE III OR IV, OF THE MASSDOT STANDARD SPECIFICATIONS, SHALL BE USED FOR ALL SIGNS
4. TRAFFIC MANAGEMENT SIGNS SHALL BE REUSED ACCORDING TO CONSTRUCTION SCHEDULE IN ORDER TO MINIMIZE THE TOTAL NUMBER OF SIGNS NEEDED.


BECKET
MAIN STREET/ROUTE 8

STATE	FED. AID PROJ. NO.	SHEET NO.	TOTAL SHEETS
MA	PRC(PRC80)-004S(013)X	30	51
PROJECT FILE NO.		609506	


CONSTRUCTION DETAILS

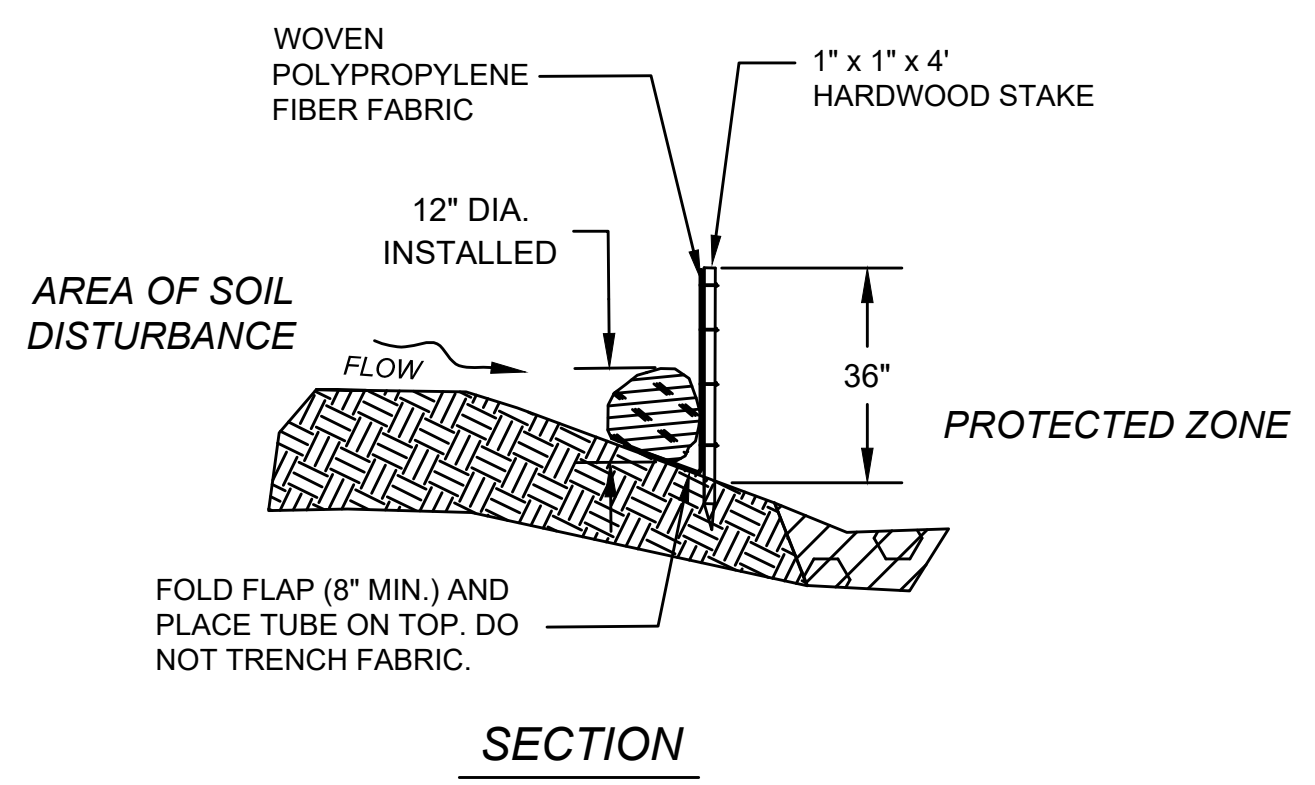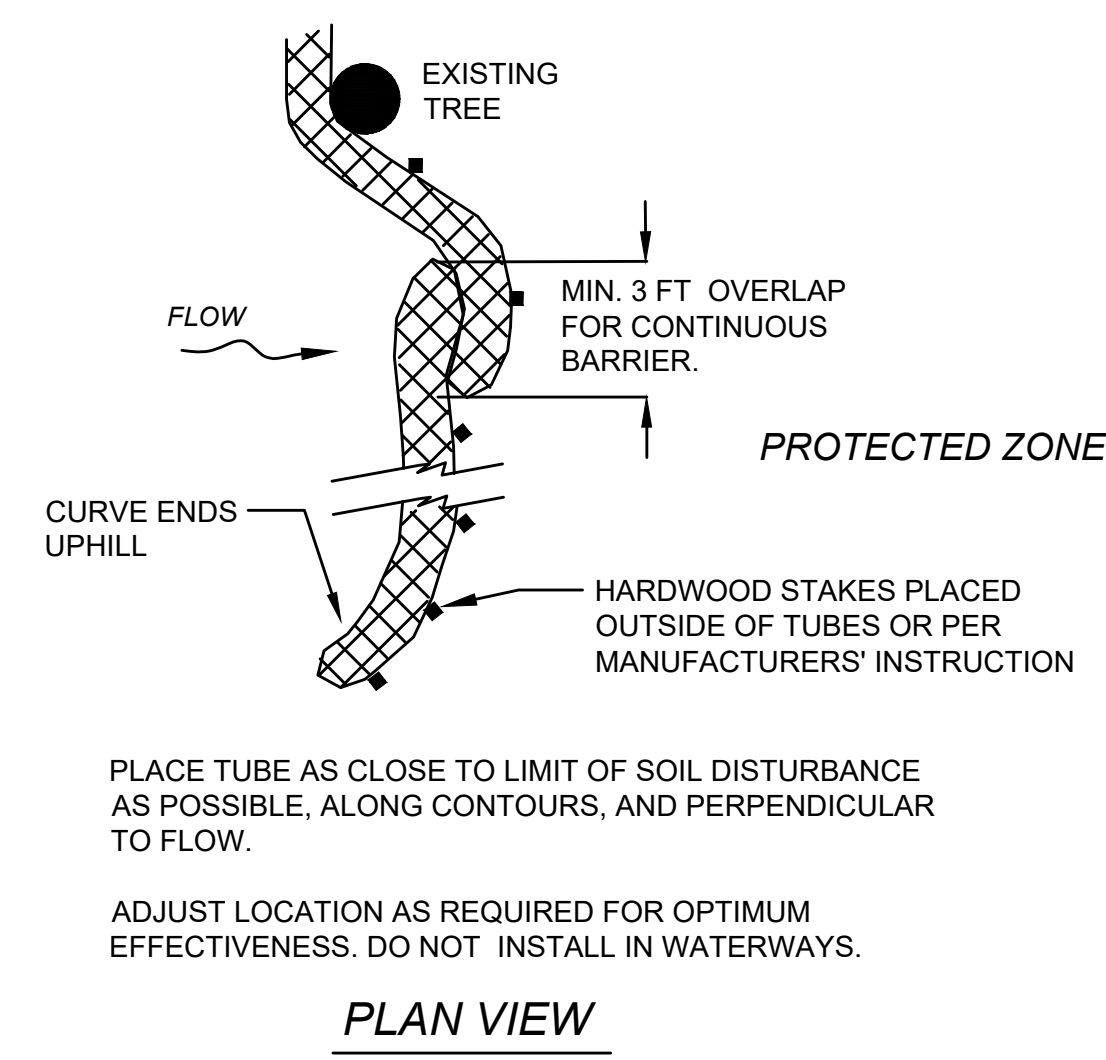




COMPOST FILTER TUBE & SILT FENCE
NOT TO SCALE

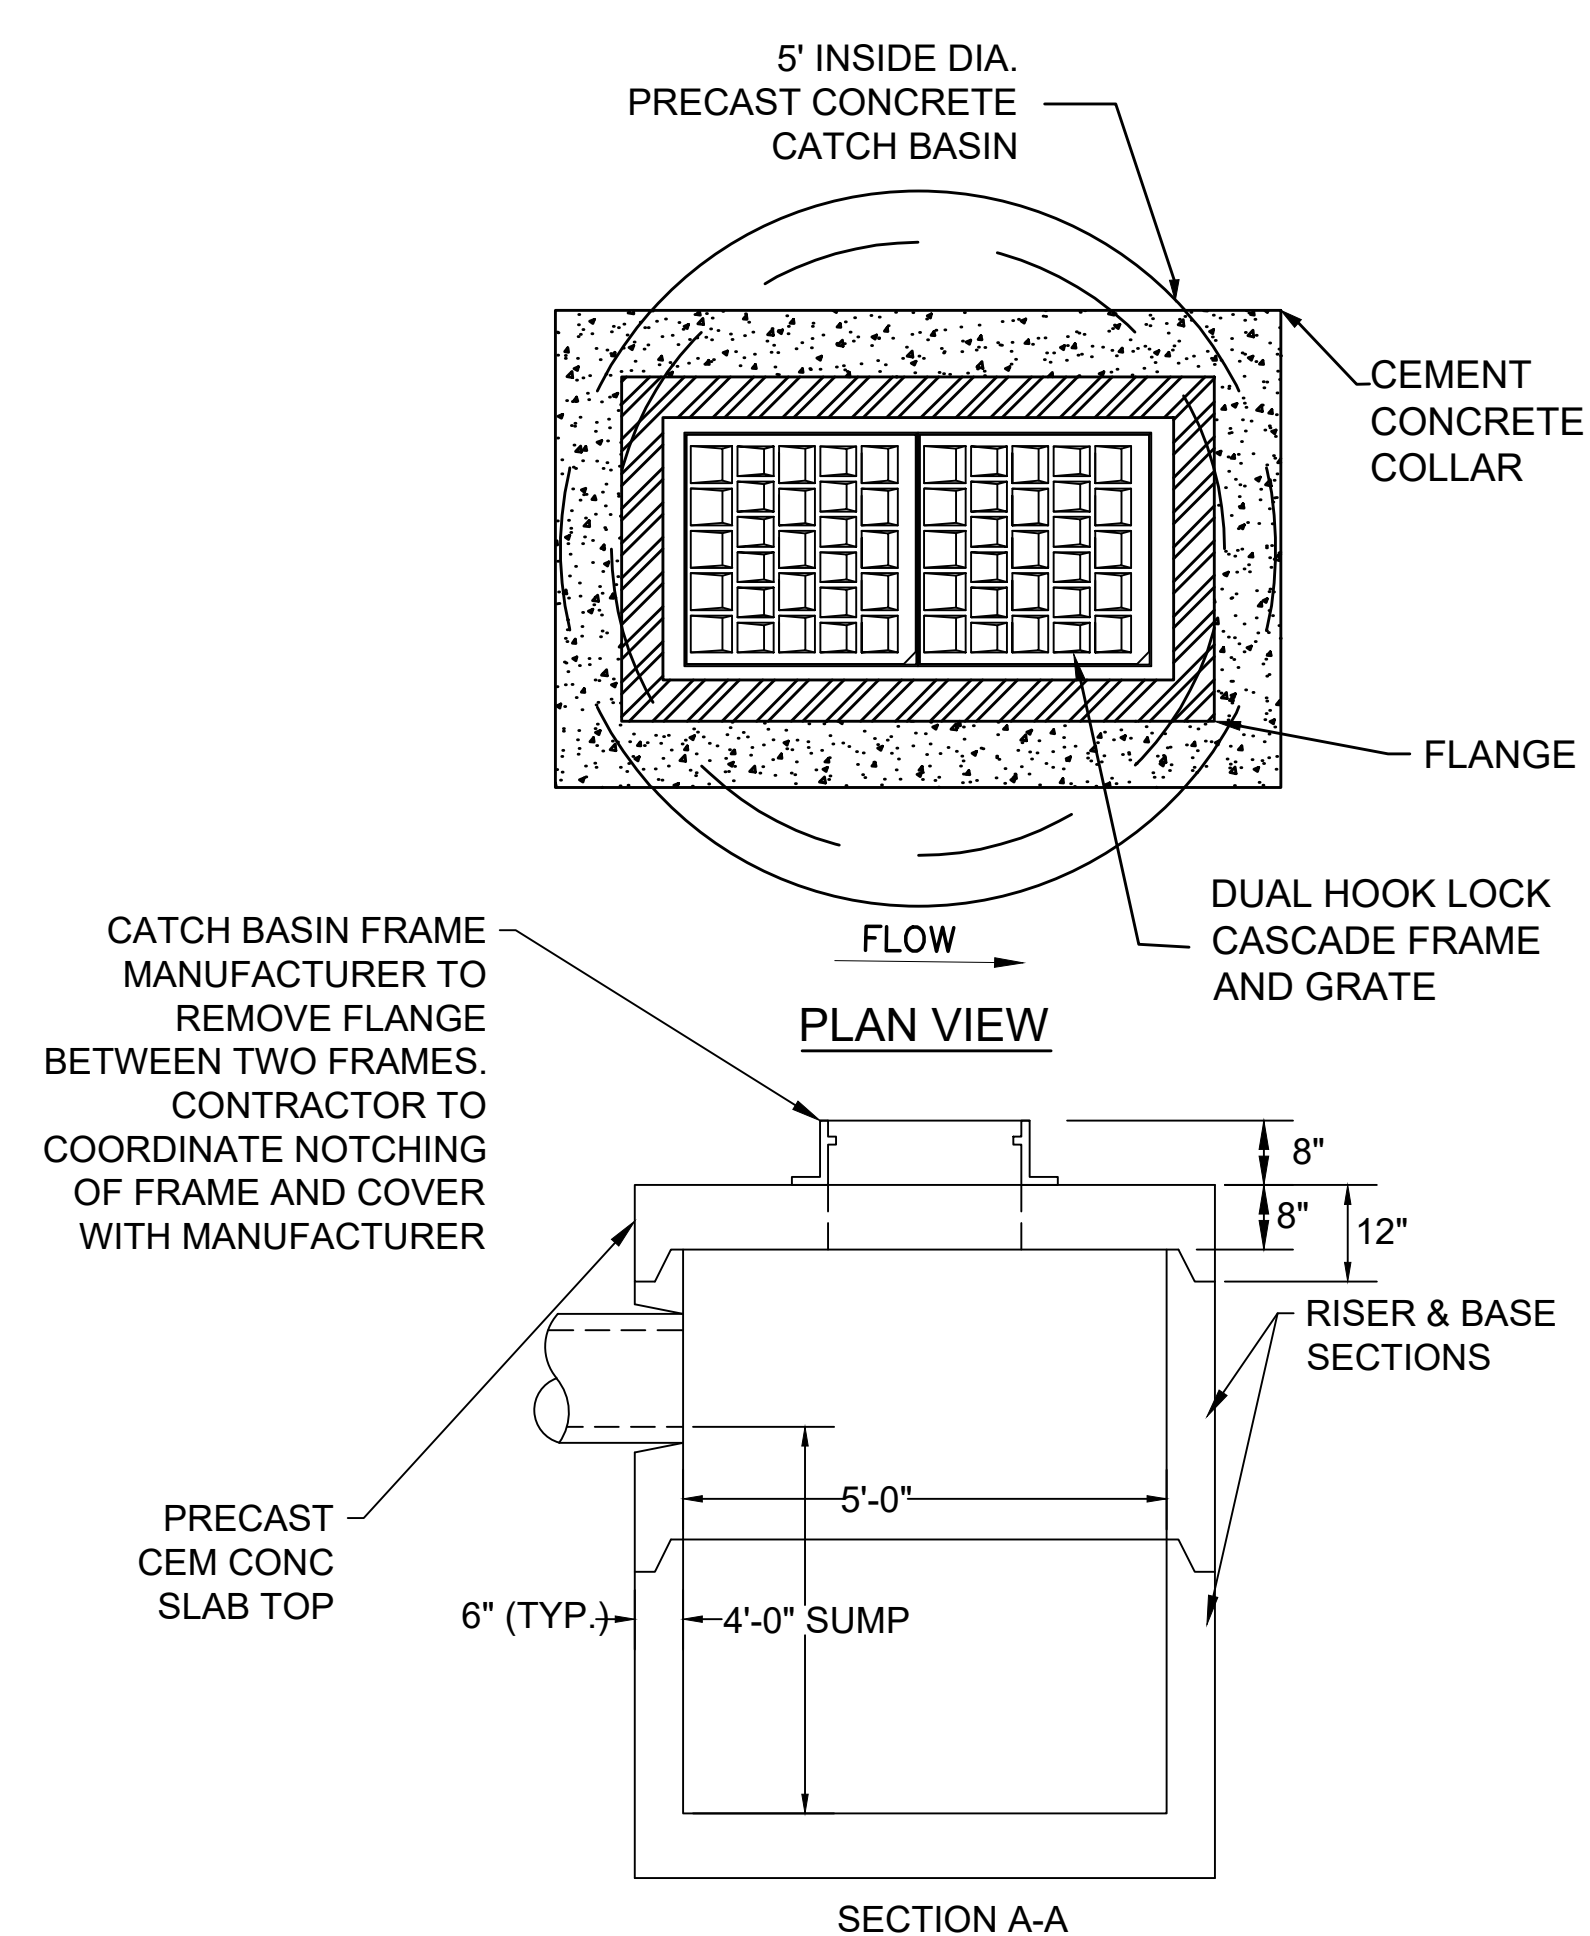


SPECIAL CATCH BASIN - DOUBLE GRATE
NOT TO SCALE

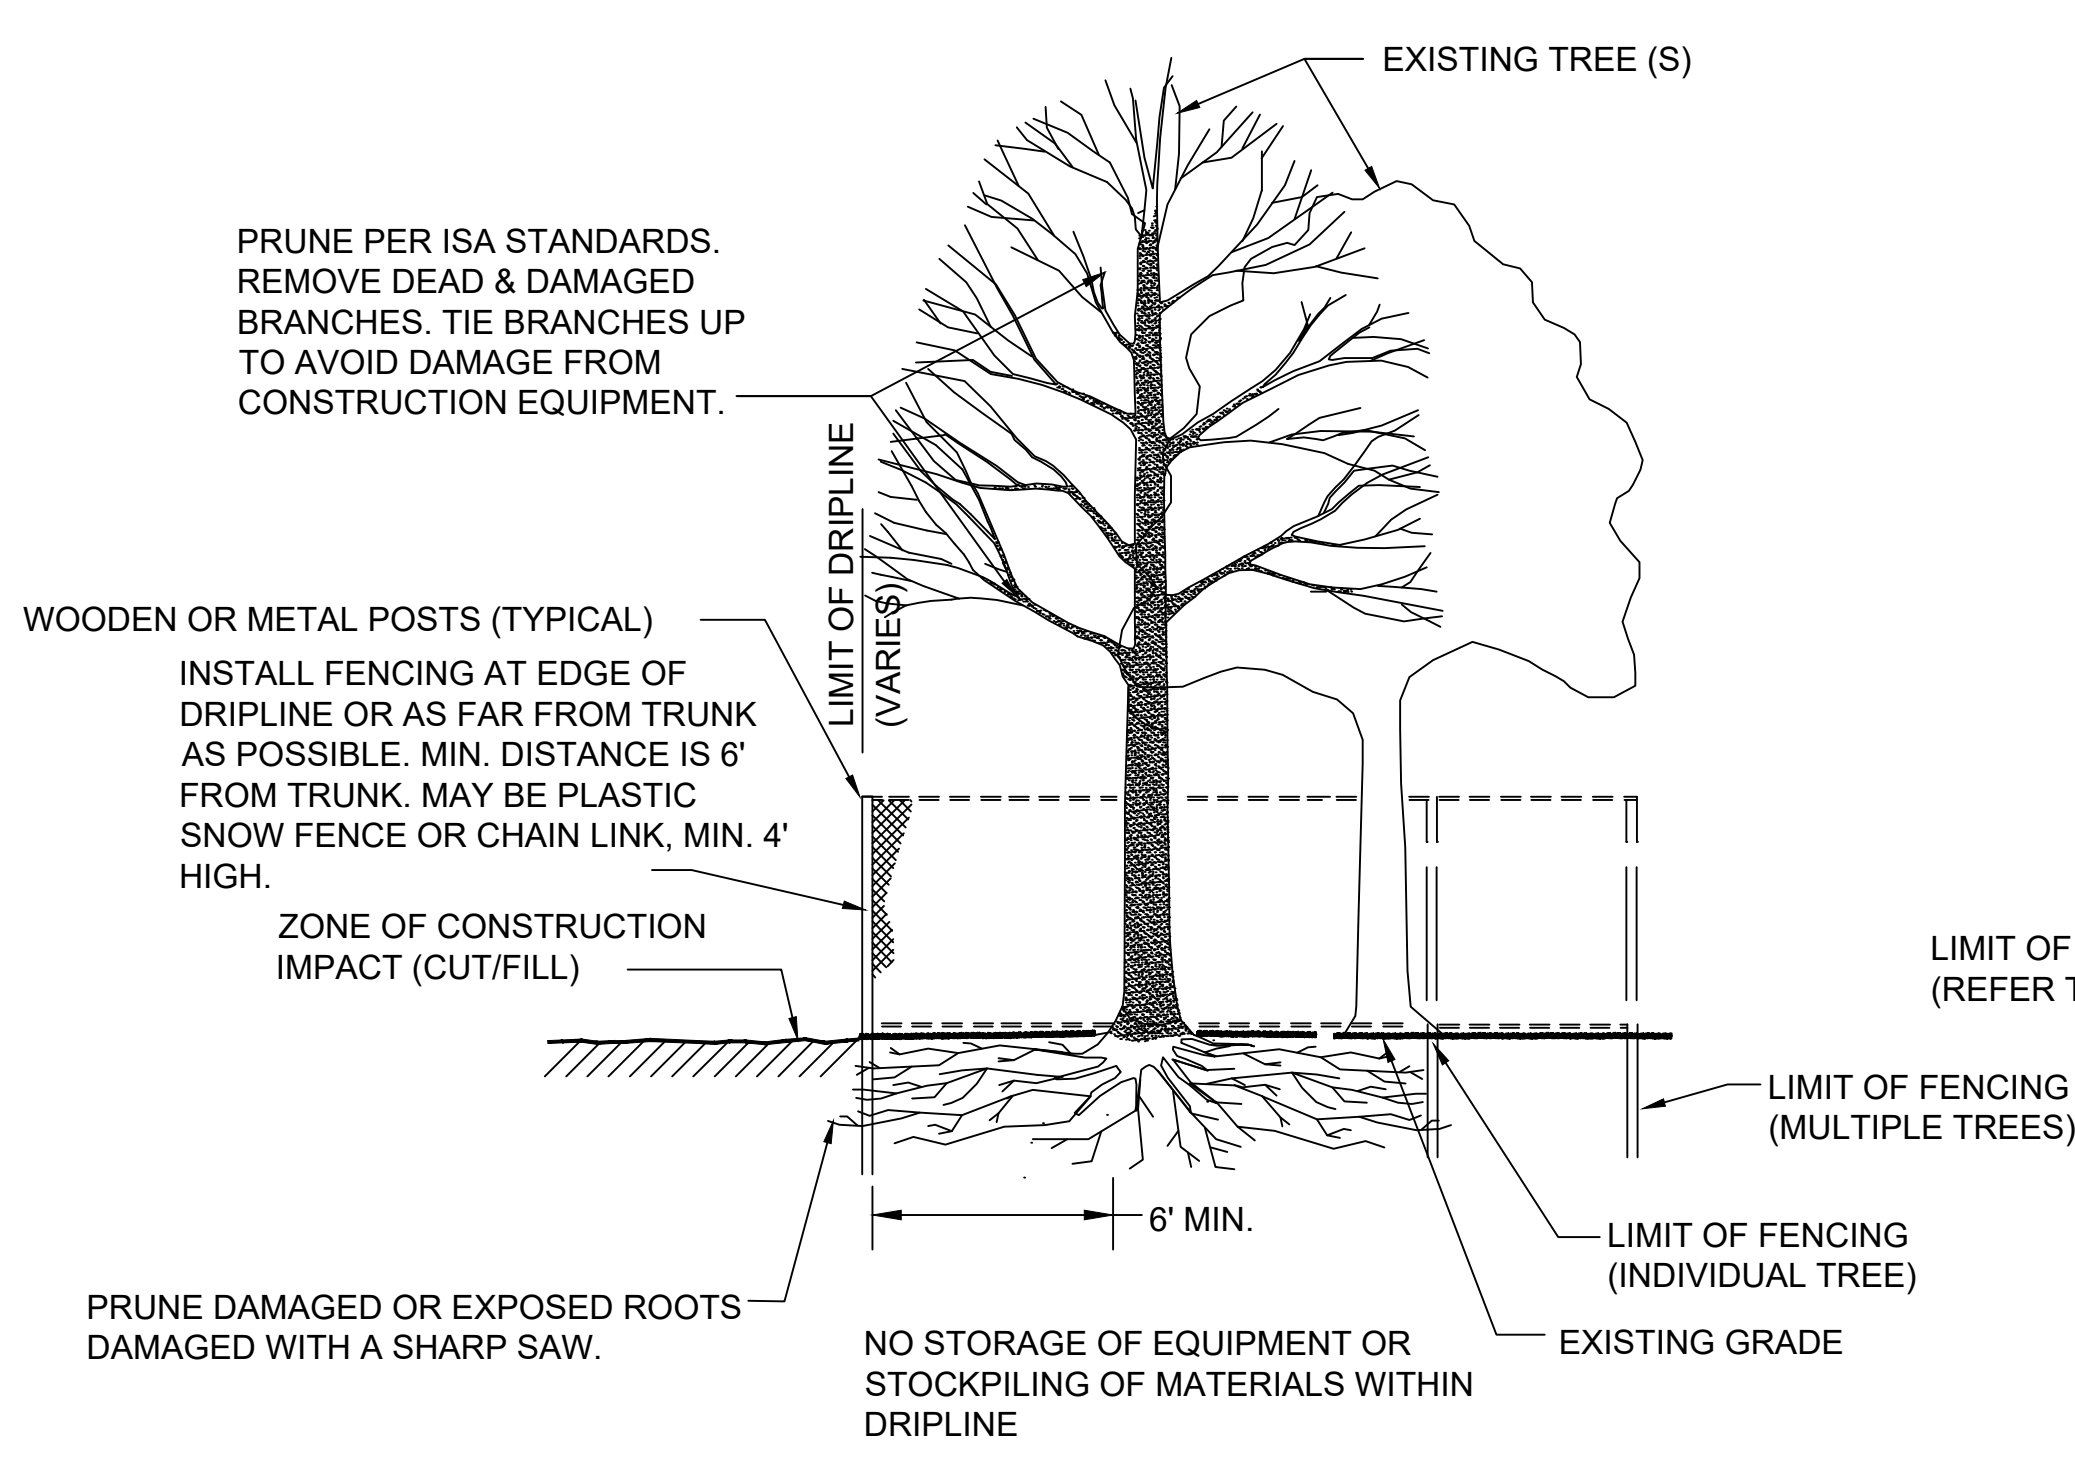

TREE PROTECTION DETAIL
NOT TO SCALE

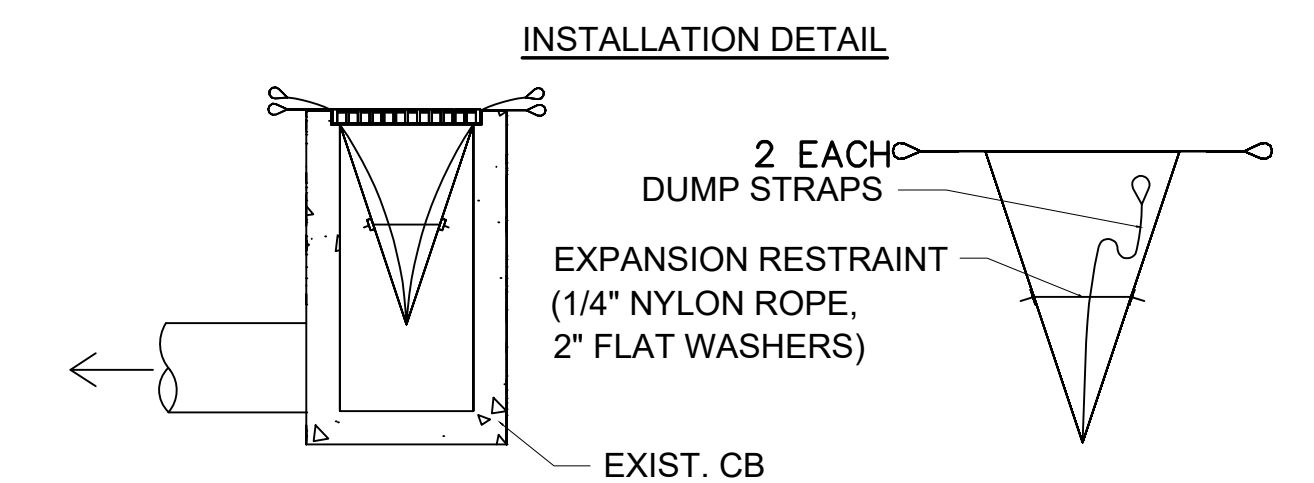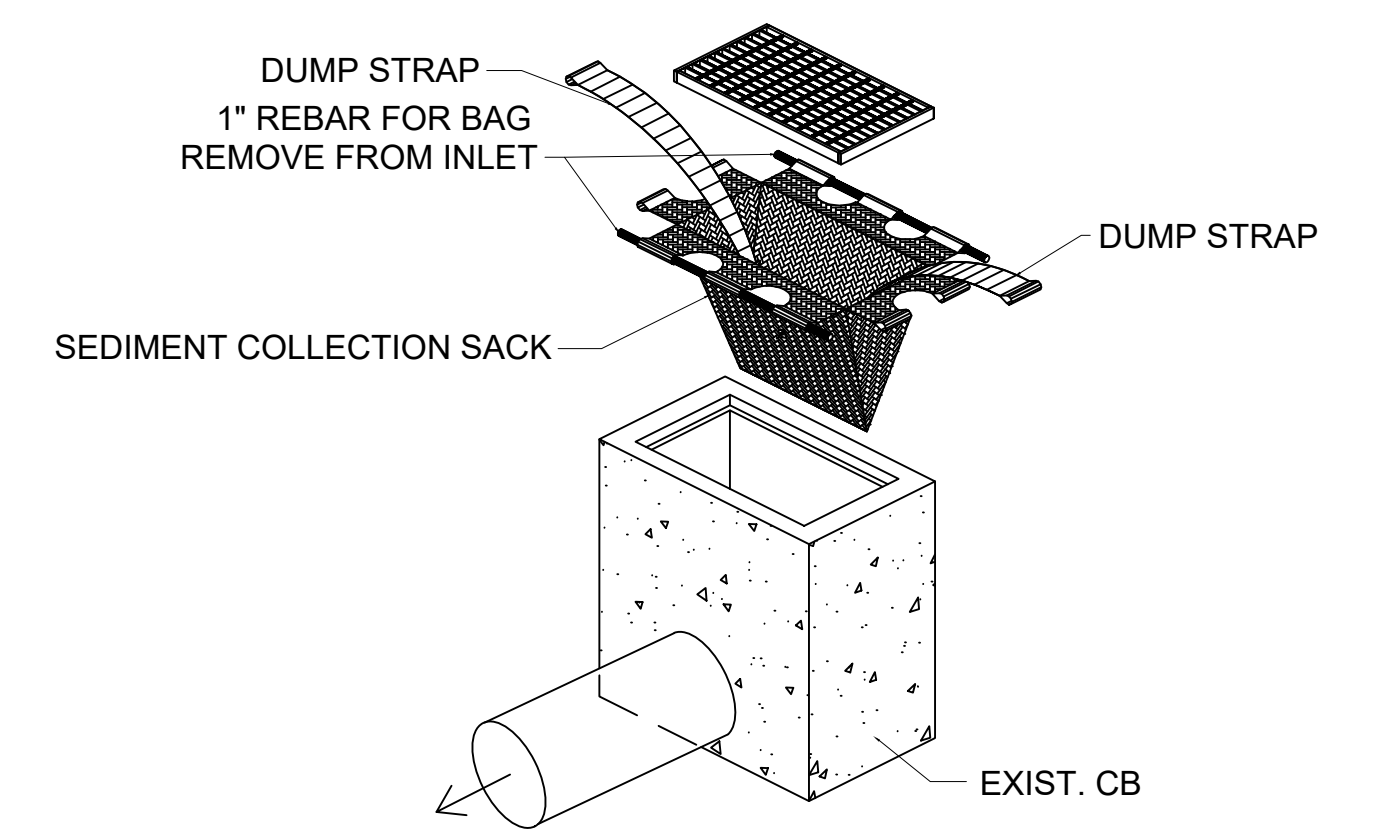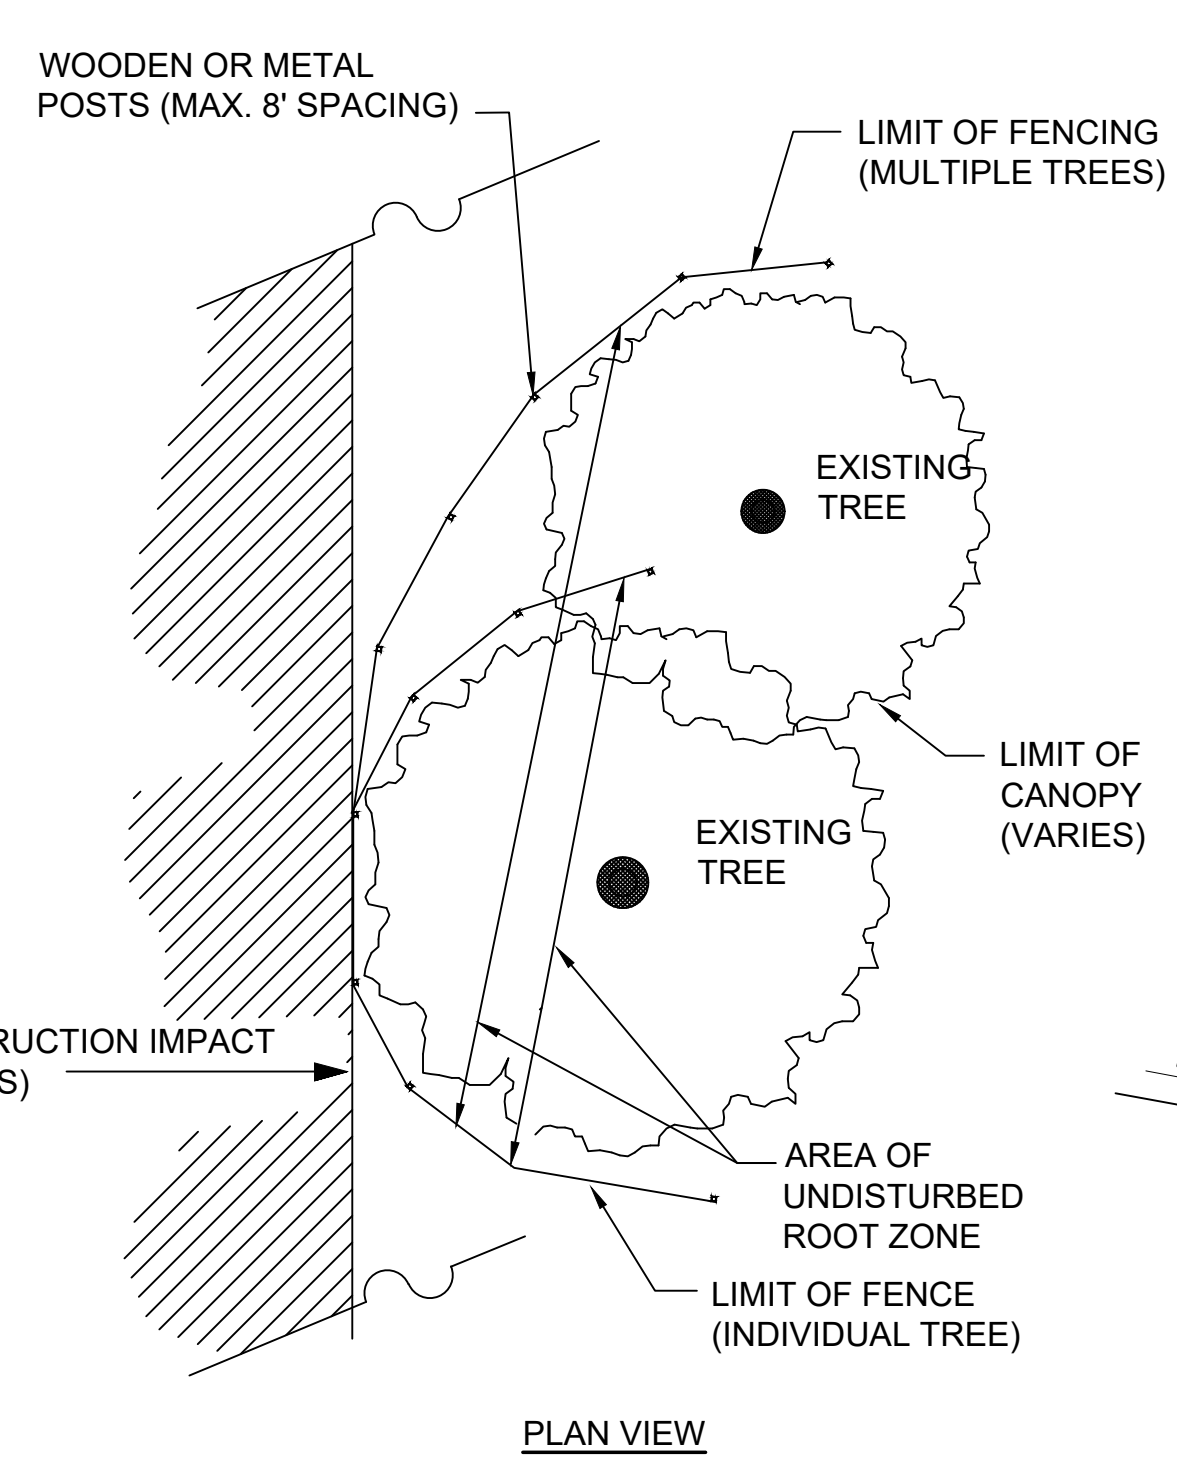

BAG DETAIL
SEDIMENT COLLECTION SACK DETAIL (ITEM 697.1)
NOT TO SCALE

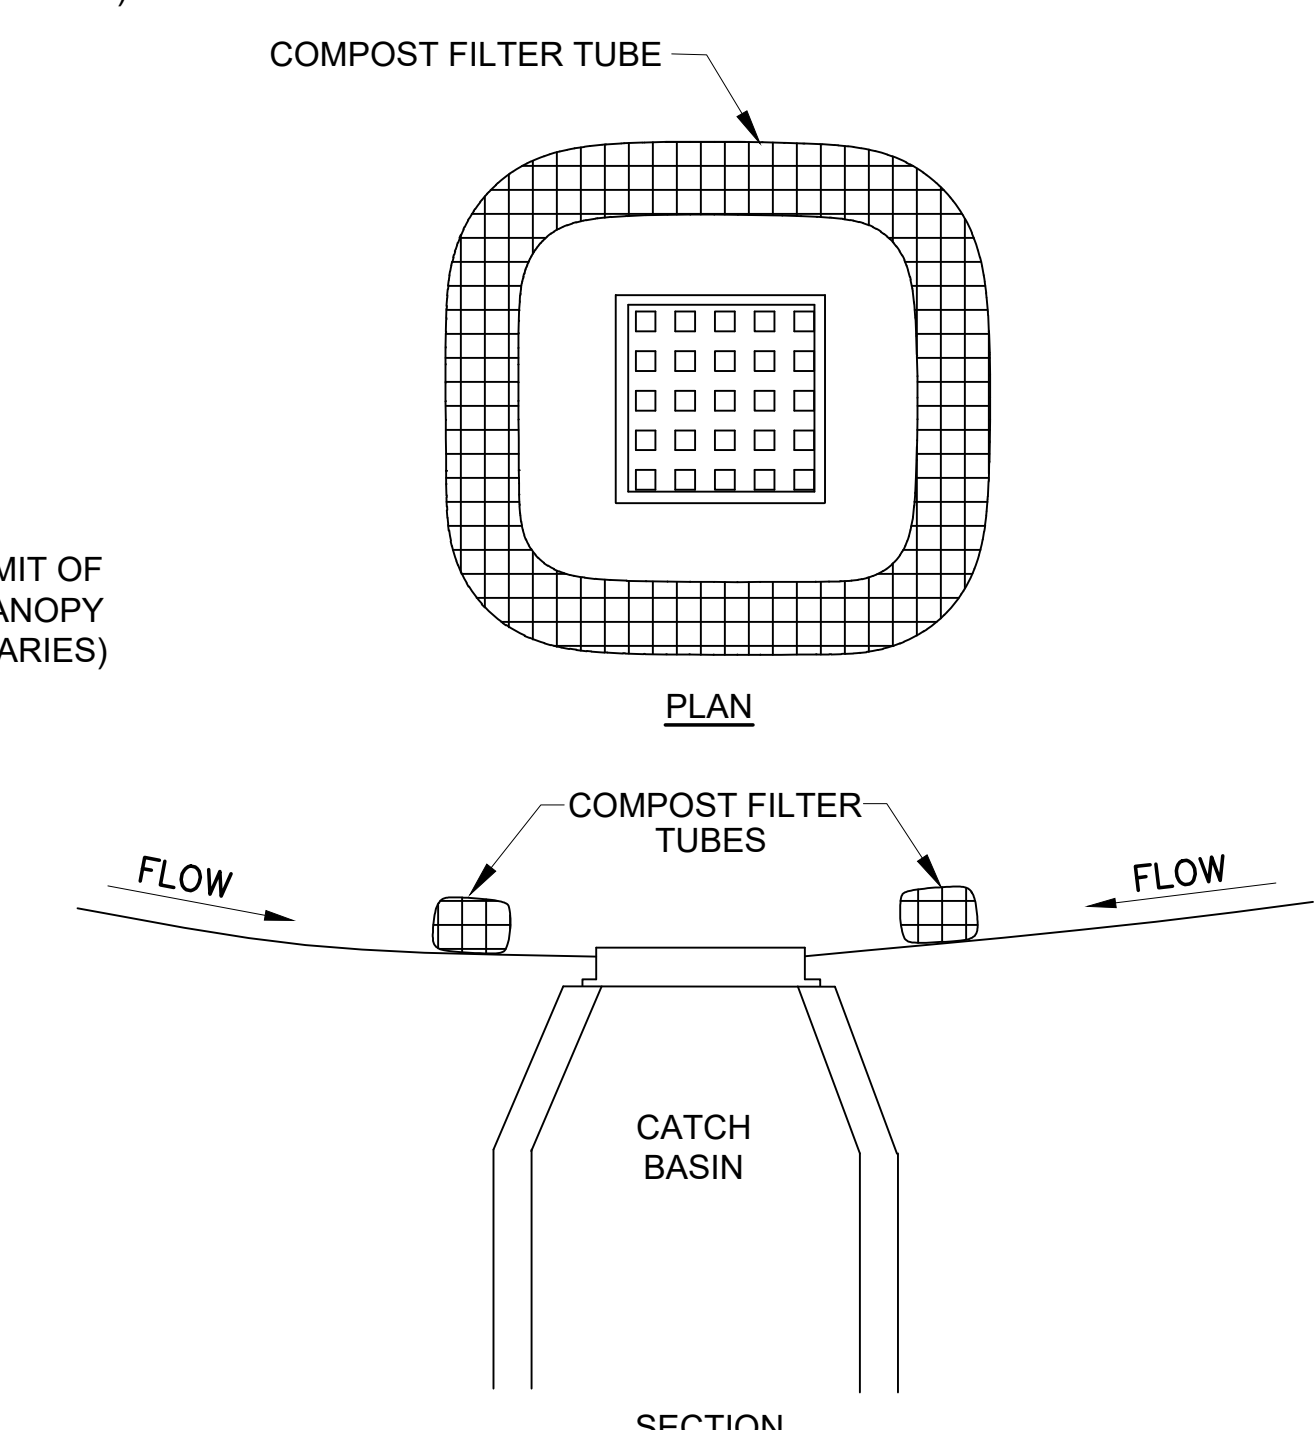


DETAIL FOR SEDIMENT CONTROL AT CATCH BASIN & DROP INLET
NOT TO SCALE

BECKET
MAIN STREET/ROUTE 8

STATE	FED. AID PROJ. NO.	SHEET NO.	TOTAL SHEETS
MA	PRC(PRC80)-004S(013)X	34	51
PROJECT FILE NO.		609506	


SOIL NAIL WALL DETAILS

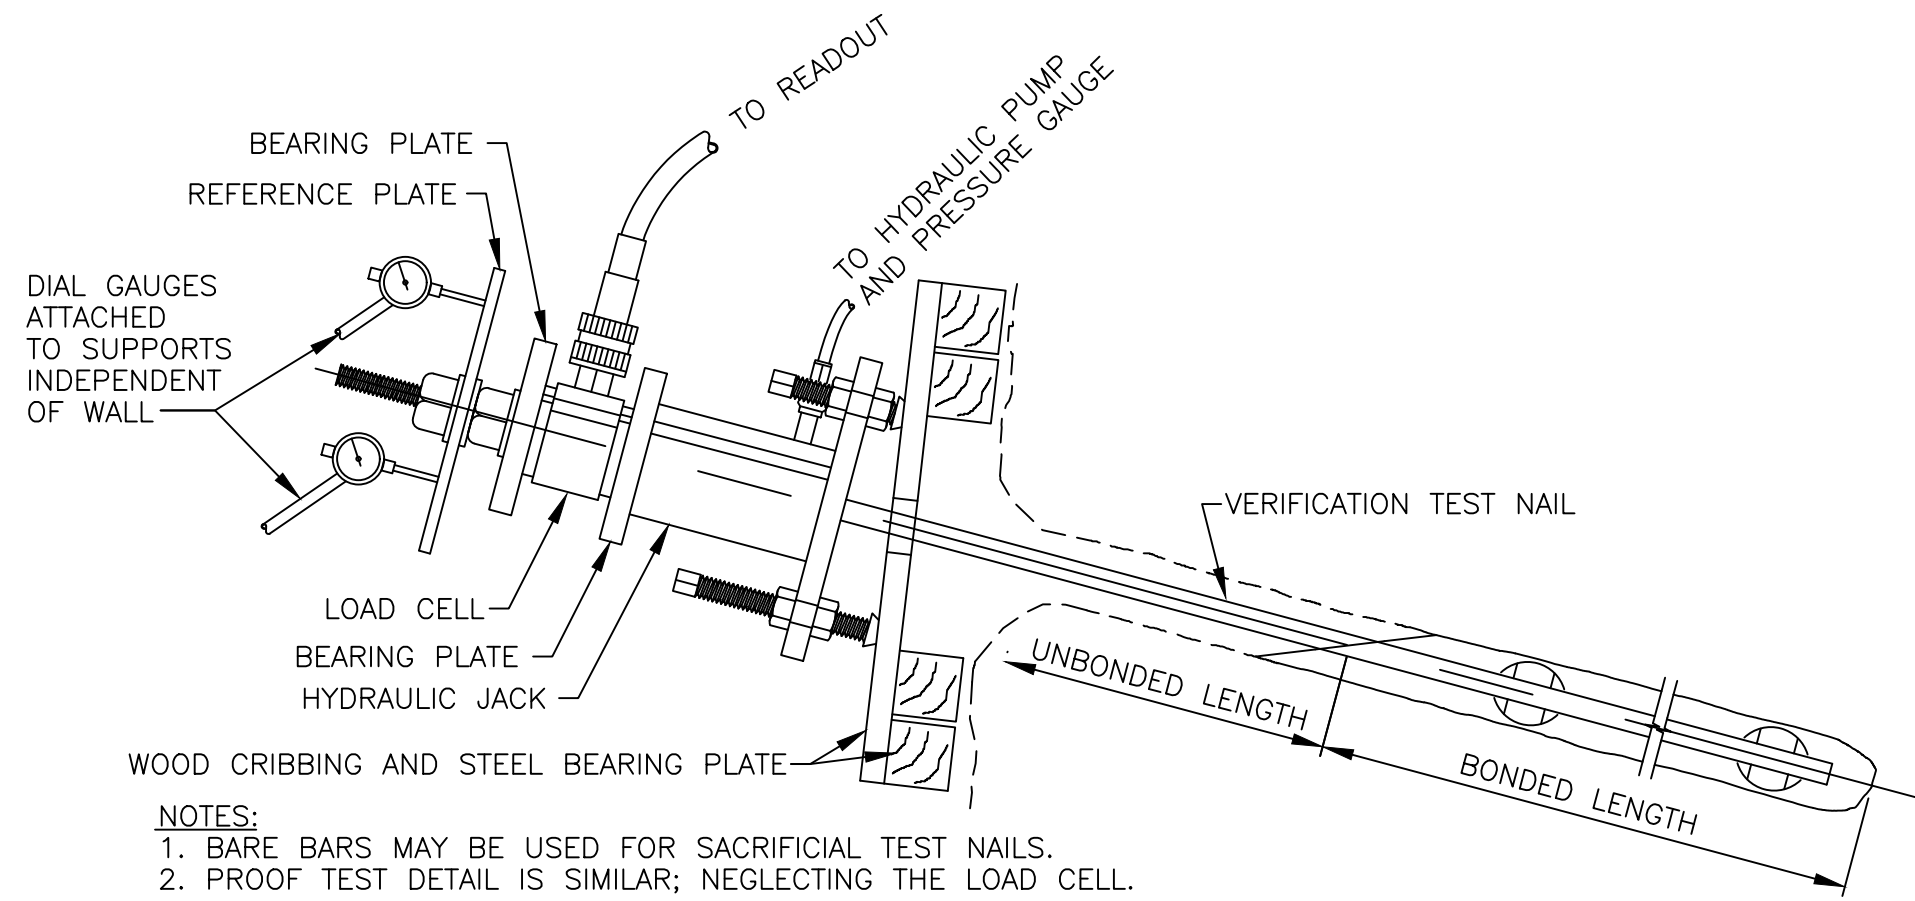

- NOTES:
1. BARE BARS MAY BE USED FOR SACRIFICIAL TEST NAILS.
2. PROOF TEST DETAIL IS SIMILAR; NEGLECTING THE LOAD CELL.


VERIFICATION TEST NAIL DETAIL

SCALE: NOT TO SCALE

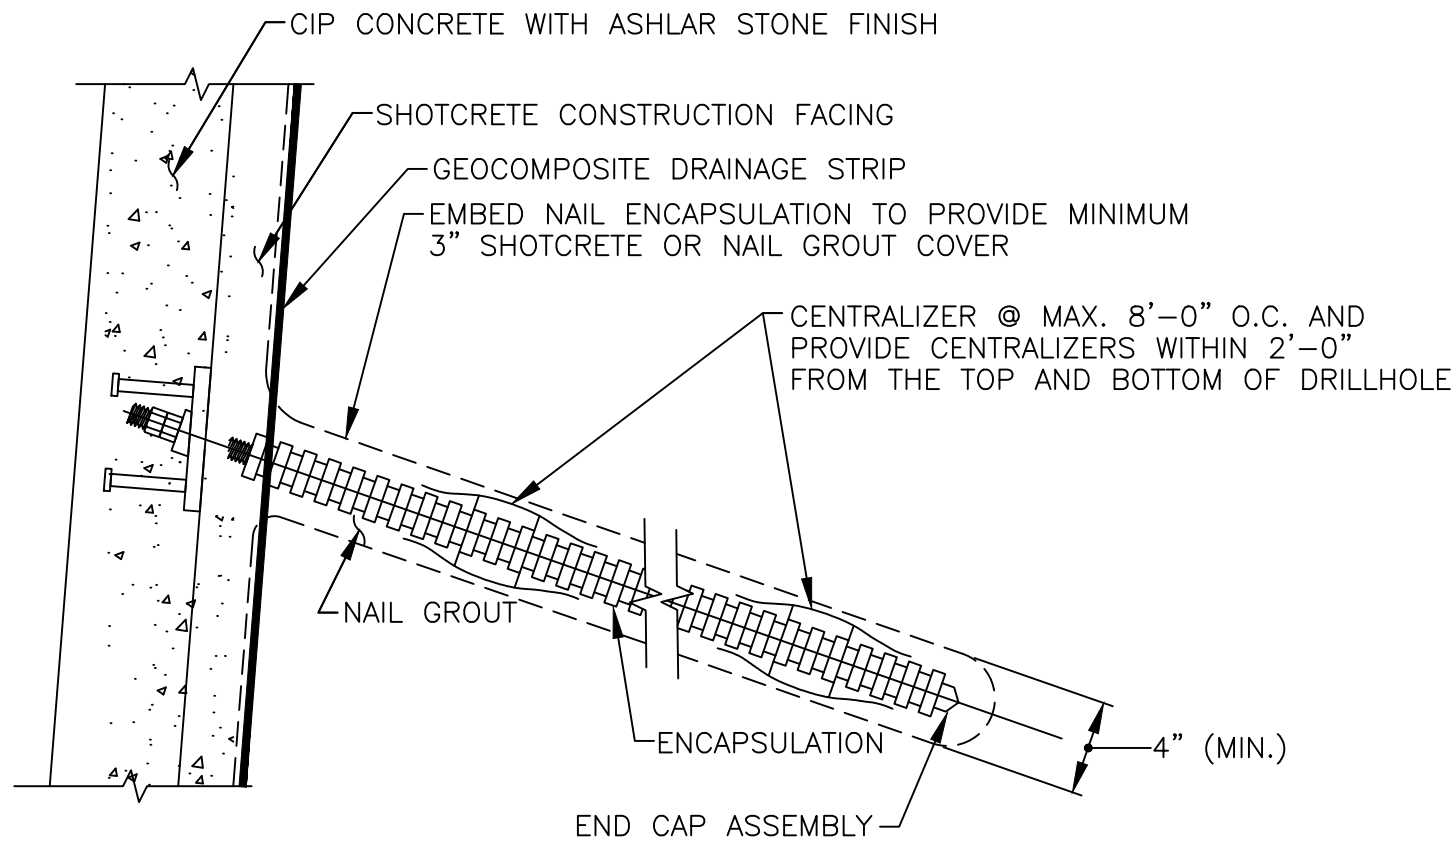


ENCAPSULATED SOIL NAIL/ ROCK ANCHOR

SCALE: NOT TO SCALE

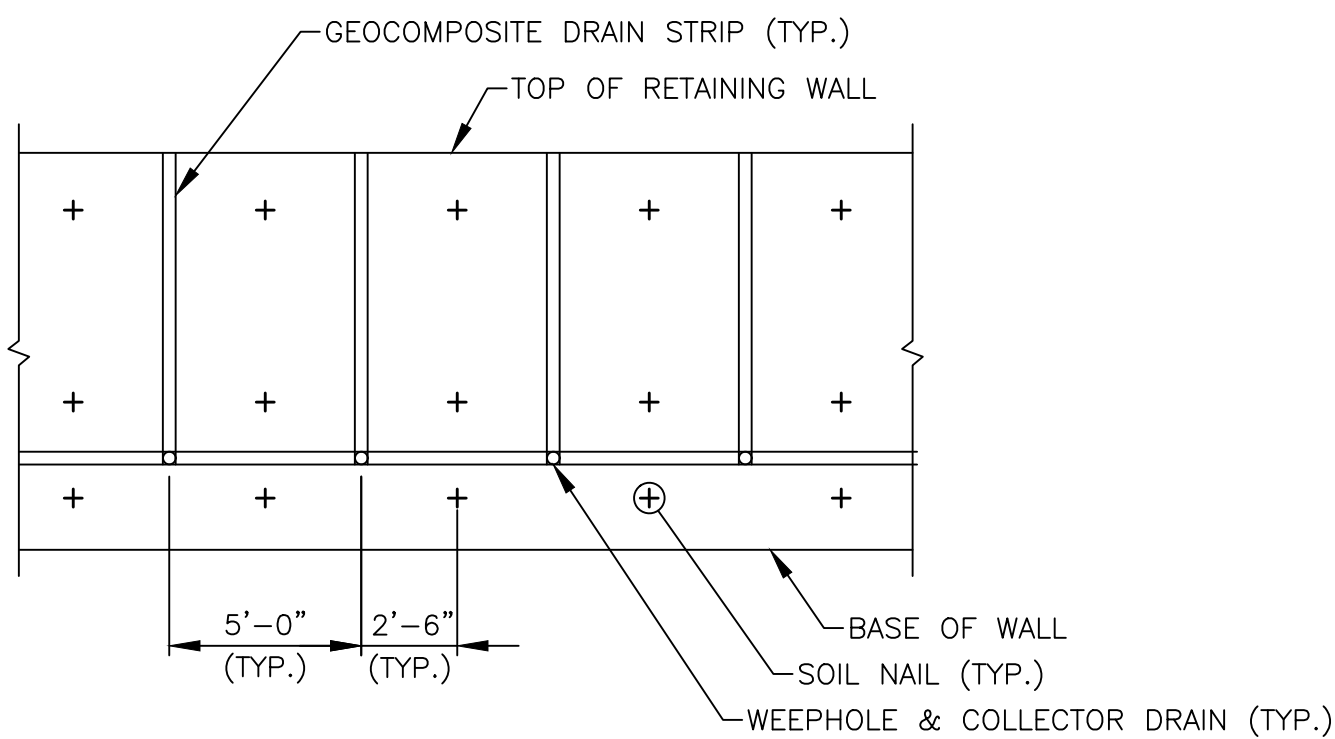


GEOCOMPOSITE DRAINAGE STRIP DETAIL

SCALE: NOT TO SCALE

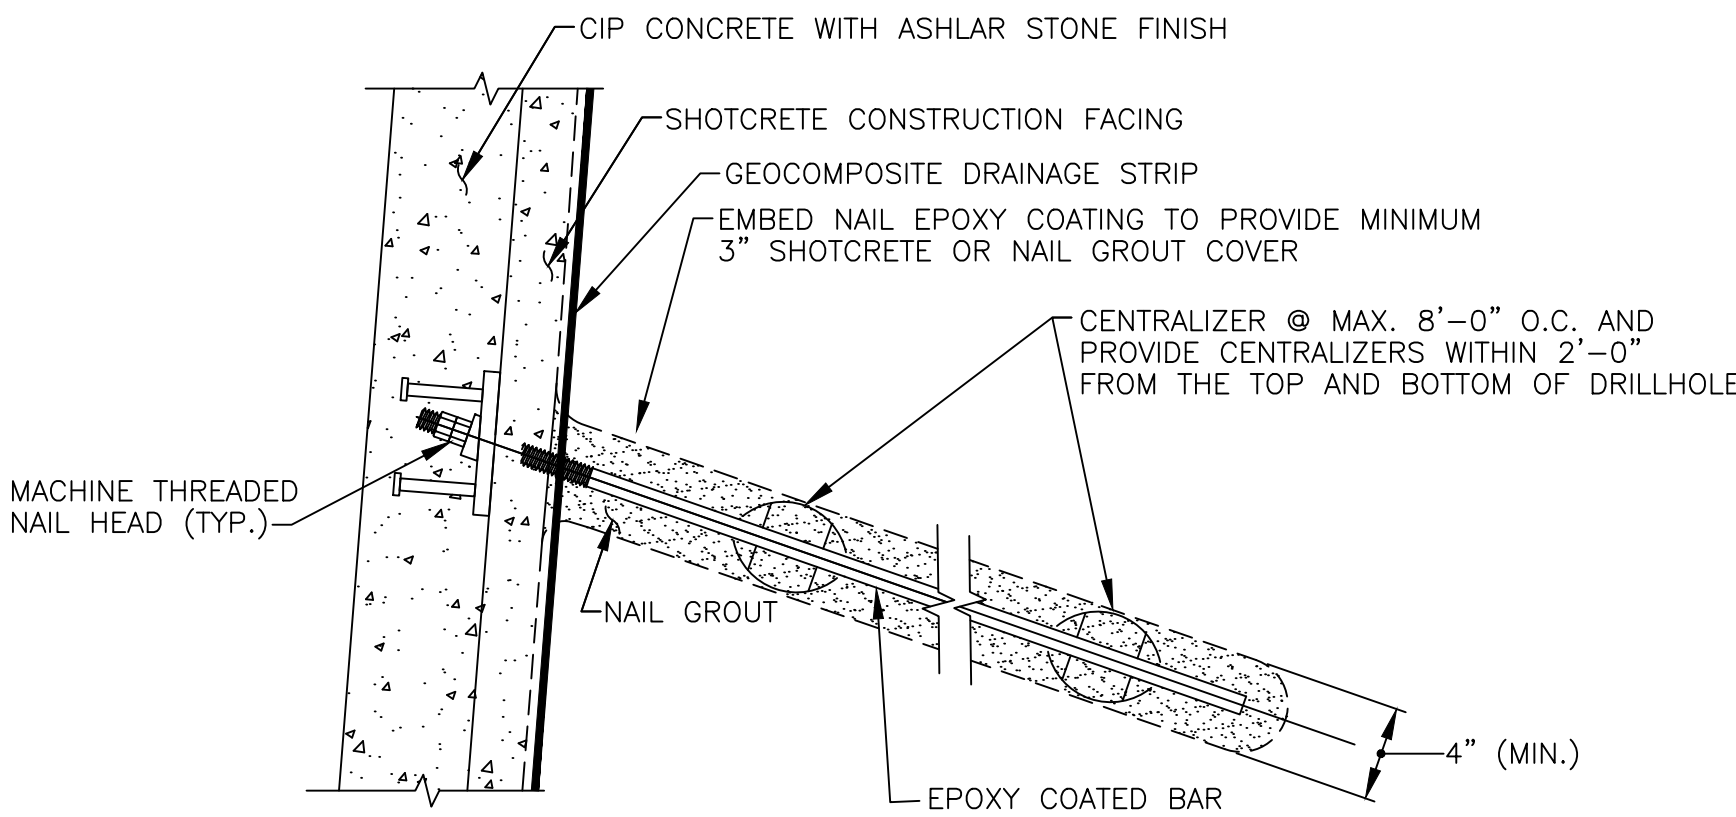

EPOXY COATED NAILS WITH
MACHINE THREADED END DETAIL

SCALE: NOT TO SCALE

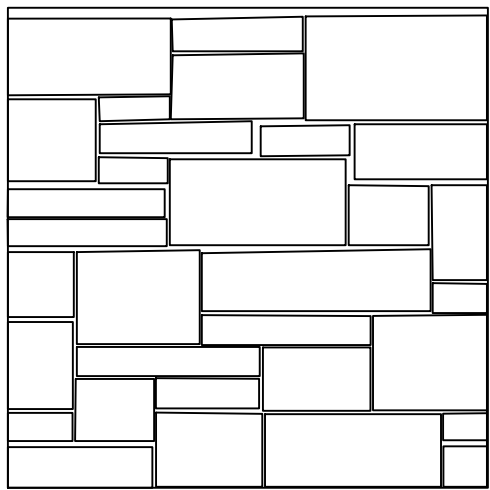

NOTE: THE WALL SHALL BE A RUSTIC ASHLAR STONE FINISH

ASHLAR STONE FINISH DETAIL

SCALE: NOT TO SCALE

NOTES:

- FOR GENERAL STRUCTURAL NOTES SEE SHEET S-1.
- CAST IN PLACE CONCRETE WITH ASHLAR STONE FINISH SHALL BE 4000 PSI, 3/4" CEMENT CONCRETE.
- SHOTCRETE SHALL BE 4000 PSI MIX, DESIGNED BY CONTRACTOR TO ADEQUATELY SUPPORT SOIL CONDITIONS THROUGHOUT CONSTRUCTION.
- CONTRACTOR IS RESPONSIBLE FOR LOCATING ALL UTILITIES.
- CONTRACTOR IS RESPONSIBLE FOR MAINTAINING STABLE EXCAVATION SLOPES THROUGHOUT CONSTRUCTION.
- WALL EXCAVATION LIFTS AND CONSTRUCTION BENCHES SHALL BE COORDINATED WITH SOIL NAIL/ROCK ANCHOR INSTALLATION. NO OVER EXCAVATION WILL BE PERMITTED.
- ALL REQUIRED LINE DRILLING AND CONTROLLED BLASTING ALONG THE WALL ALIGNMENT SHALL BE COMPLETED PRIOR TO COMMENCEMENT OF ANY SOIL NAIL OR ROCK ANCHOR DRILLING AND INSTALLATION. TEMPORARY STABILIZING BERM, IF USED, SHALL BE FOR MAINTAINING FACE STABILITY DURING STAGED EARTH EXCAVATION AND NAIL INSTALLATION ONLY.

SHOTCRETE WALL NOTES:




- INSTALL 3/4" PREMOLDED FILLER AT EXPANSION JOINT LOCATIONS.
- SUPPLY AND INSTALL GUIDE WIRES, METAL PIN GAUGES, OR OTHER APPROVED METHOD TO PROVIDE AN EVEN SURFACE ON THE SHOTCRETE WALL FACE.
- PROVIDE A NATURAL GUN FINISH ON THE SHOTCRETE SURFACE.
- SUBMIT CURING METHOD AND MIX DESIGN FOR APPROVAL.


SOIL NAIL/ROCK ANCHOR NOTES:

- SOIL NAIL/ROCK ANCHOR MATERIALS SHALL BE COMPRISED OF THE FOLLOWING:
 - ALL NUT AND ANCHORAGE COVER ASSEMBLIES SHALL BE PER THE MANUFACTURERS RECOMMENDATIONS.
 - THE NAIL SHALL CONSIST OF AN ENCAPSULATED NO. 10 BAR EPOXY COATED CONFORMING TO AASHTO M-31 AND BE CENTERED IN THE PRE-DRILLED HOLE AND GROUTED.
 - PERMANENT CONCRETE SHEAR CONNECTION ASSEMBLY CONSTRUCTED OF A 1" x 12" SQUARE PLATE AND (4) 1" x 5" HEADED STUDS, ALL GALVANIZED.
 - NON-CORROSIVE NAIL CENTRALIZER DEVICE.
 - MINIMUM TENSILE STRENGTH (F_u) OF SOIL NAIL BARS SHALL BE 80 KSI.
- ANY ALTERATION TO THE APPROVED SOIL NAIL/ROCK ANCHOR LOCATION, LENGTH, OR DECLINATION MUST BE RESUBMITTED FOR APPROVAL BY THE ENGINEER PRIOR TO CONSTRUCTION.
- CEMENT GROUT SHALL BE PORTLAND CEMENT TYPE I OR II WITH A MINIMUM COMPRESSIVE STRENGTH OF 4000 PSI.
- SOIL NAILS/ROCK ANCHORS HAVE BEEN DESIGNED WITH THE FOLLOWING ALLOWABLE PULLOUT RESISTANCE VALUES, Q_d (KIPS/FT.):

SOIL TYPE	Q _d (KIPS/FT.)
STRONG ROCK	40
WEATHERED ROCK	4.8


- CONTRACTOR SHALL PERFORM VERIFICATION TESTING IN EACH SOIL NAIL/ROCK ANCHOR BEARING MATERIAL AS SPECIFIED IN PLAN DRAWINGS TO VERIFY PULLOUT RESISTANCE. SHOULD TEST RESULTS NOT MEET THE VALUES ABOVE, THE CONTRACTOR SHALL NOTIFY THE ENGINEER. DESIGN REVISION MAY BE REQUIRED.

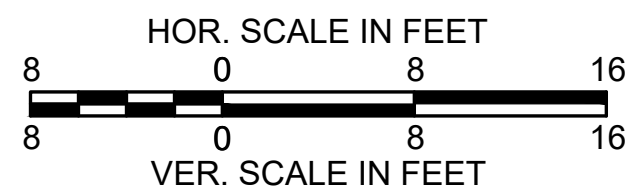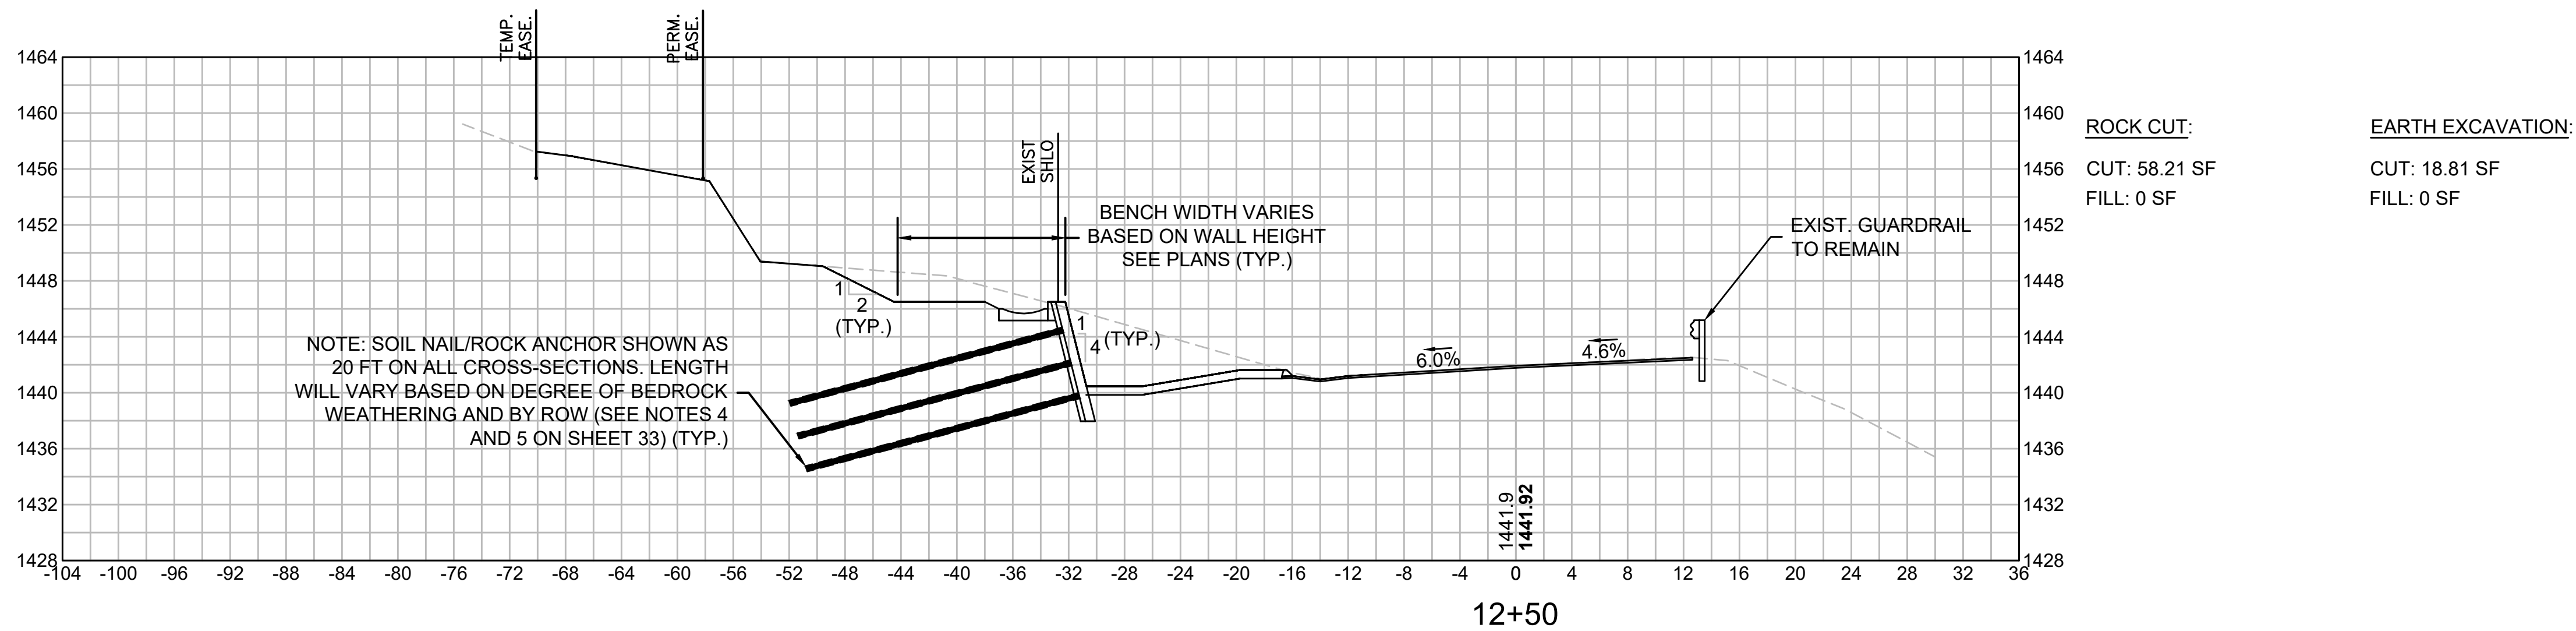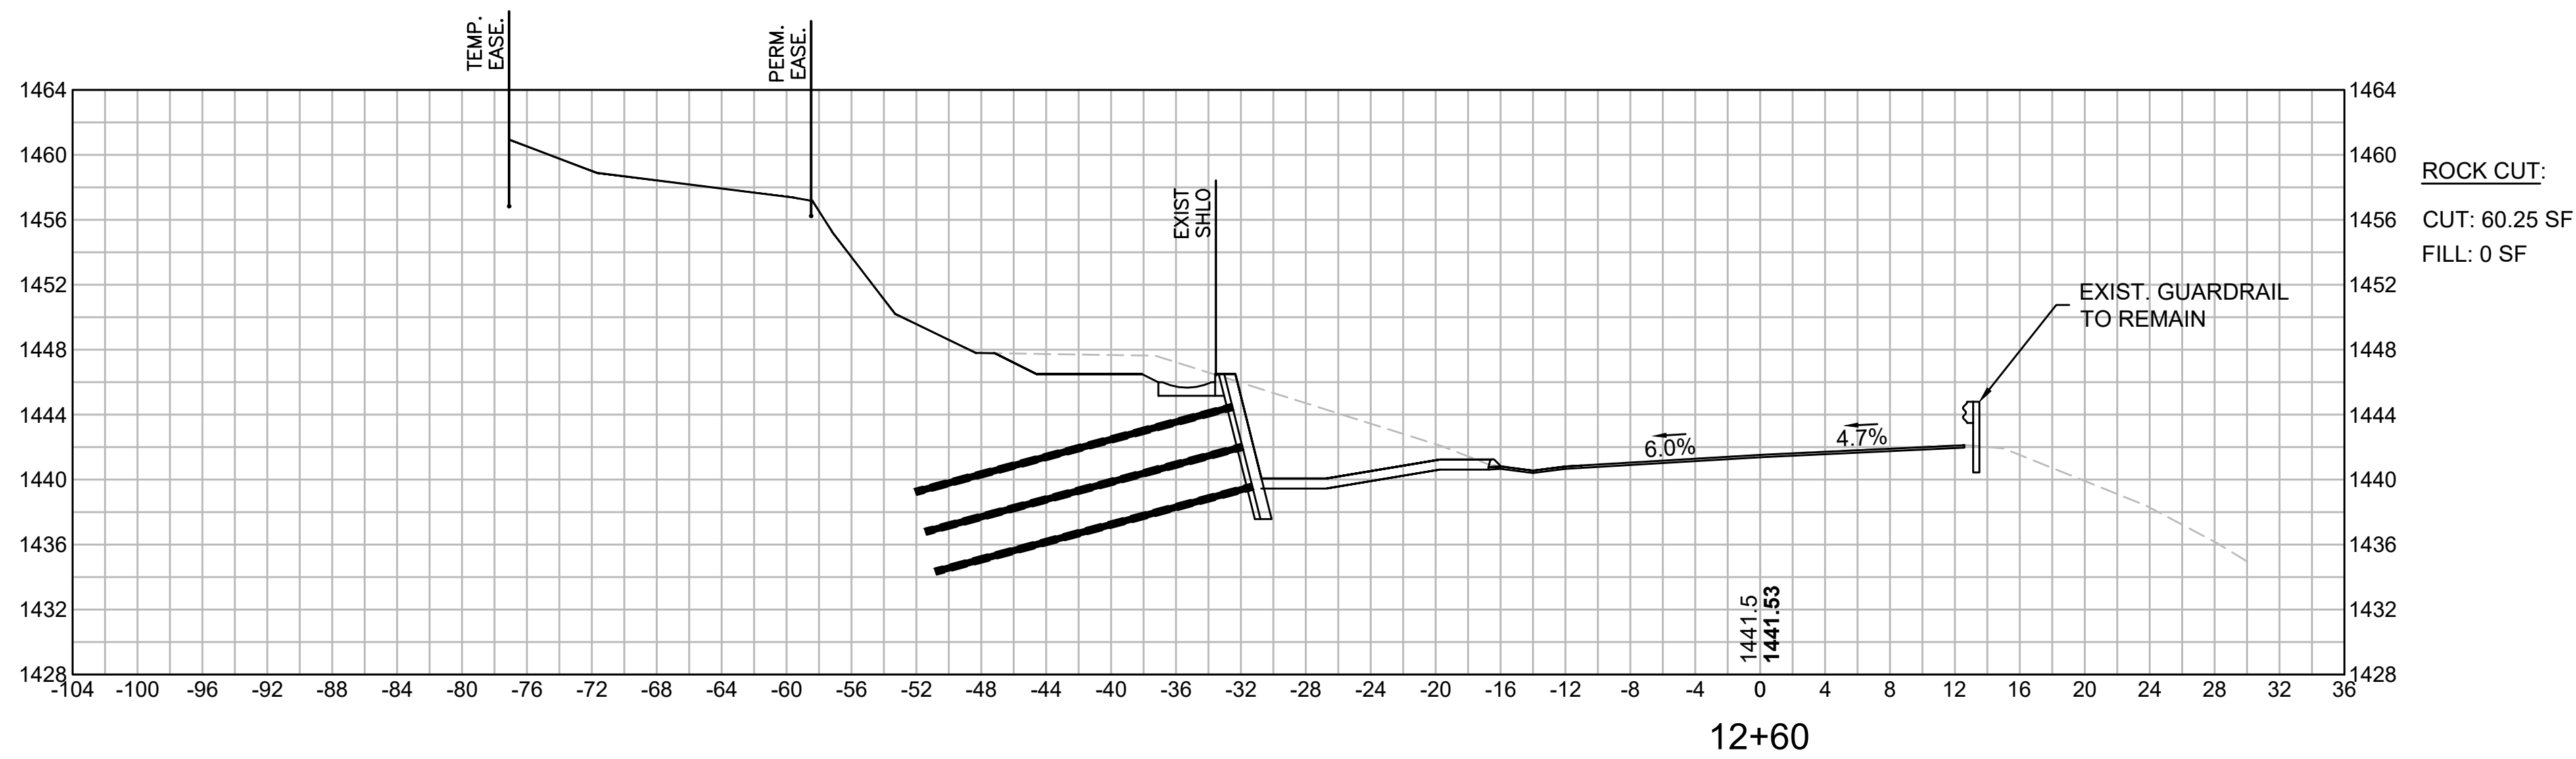

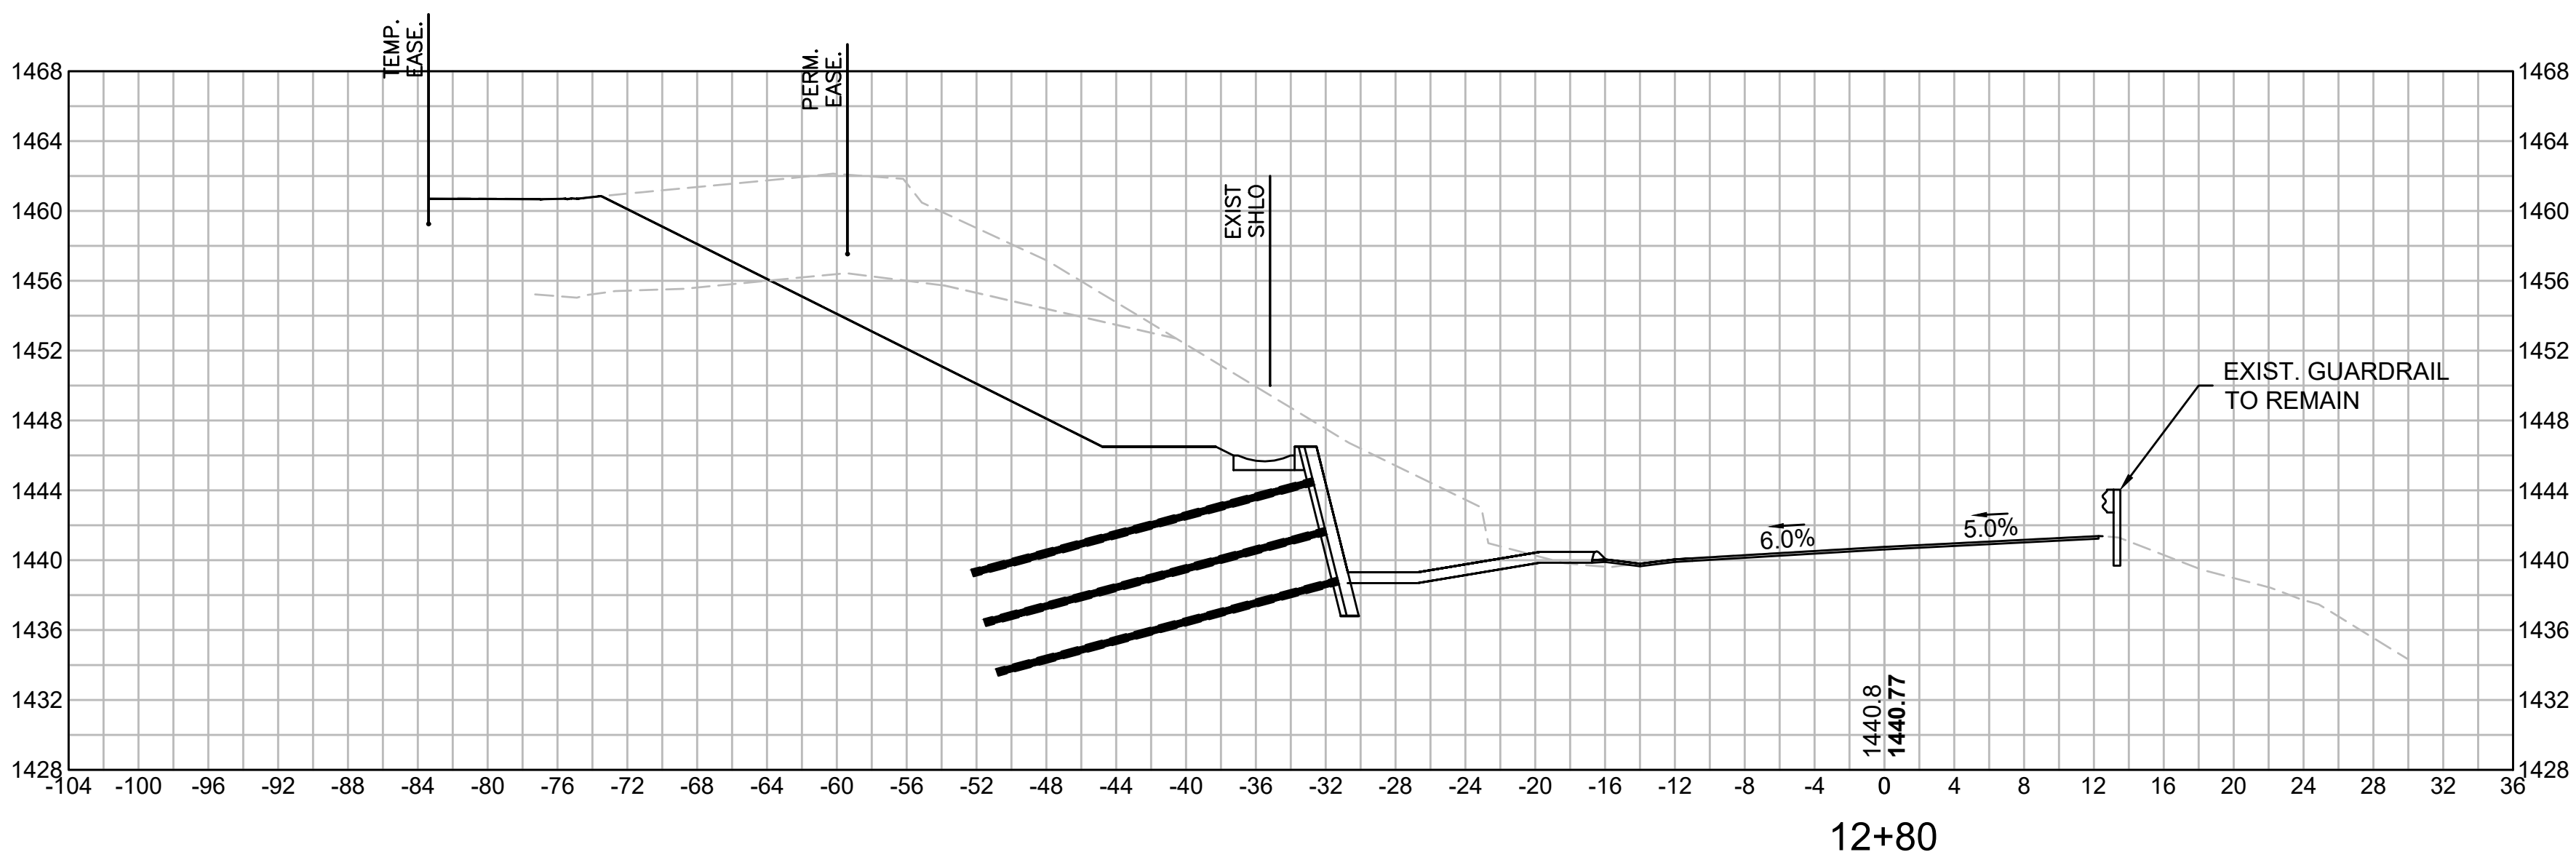


ROCK CUT:
CUT: 212.43 SF
FILL: 0 SF




EARTH EXCAVATION:
CUT: 103.67 SF
FILL: 0 SF



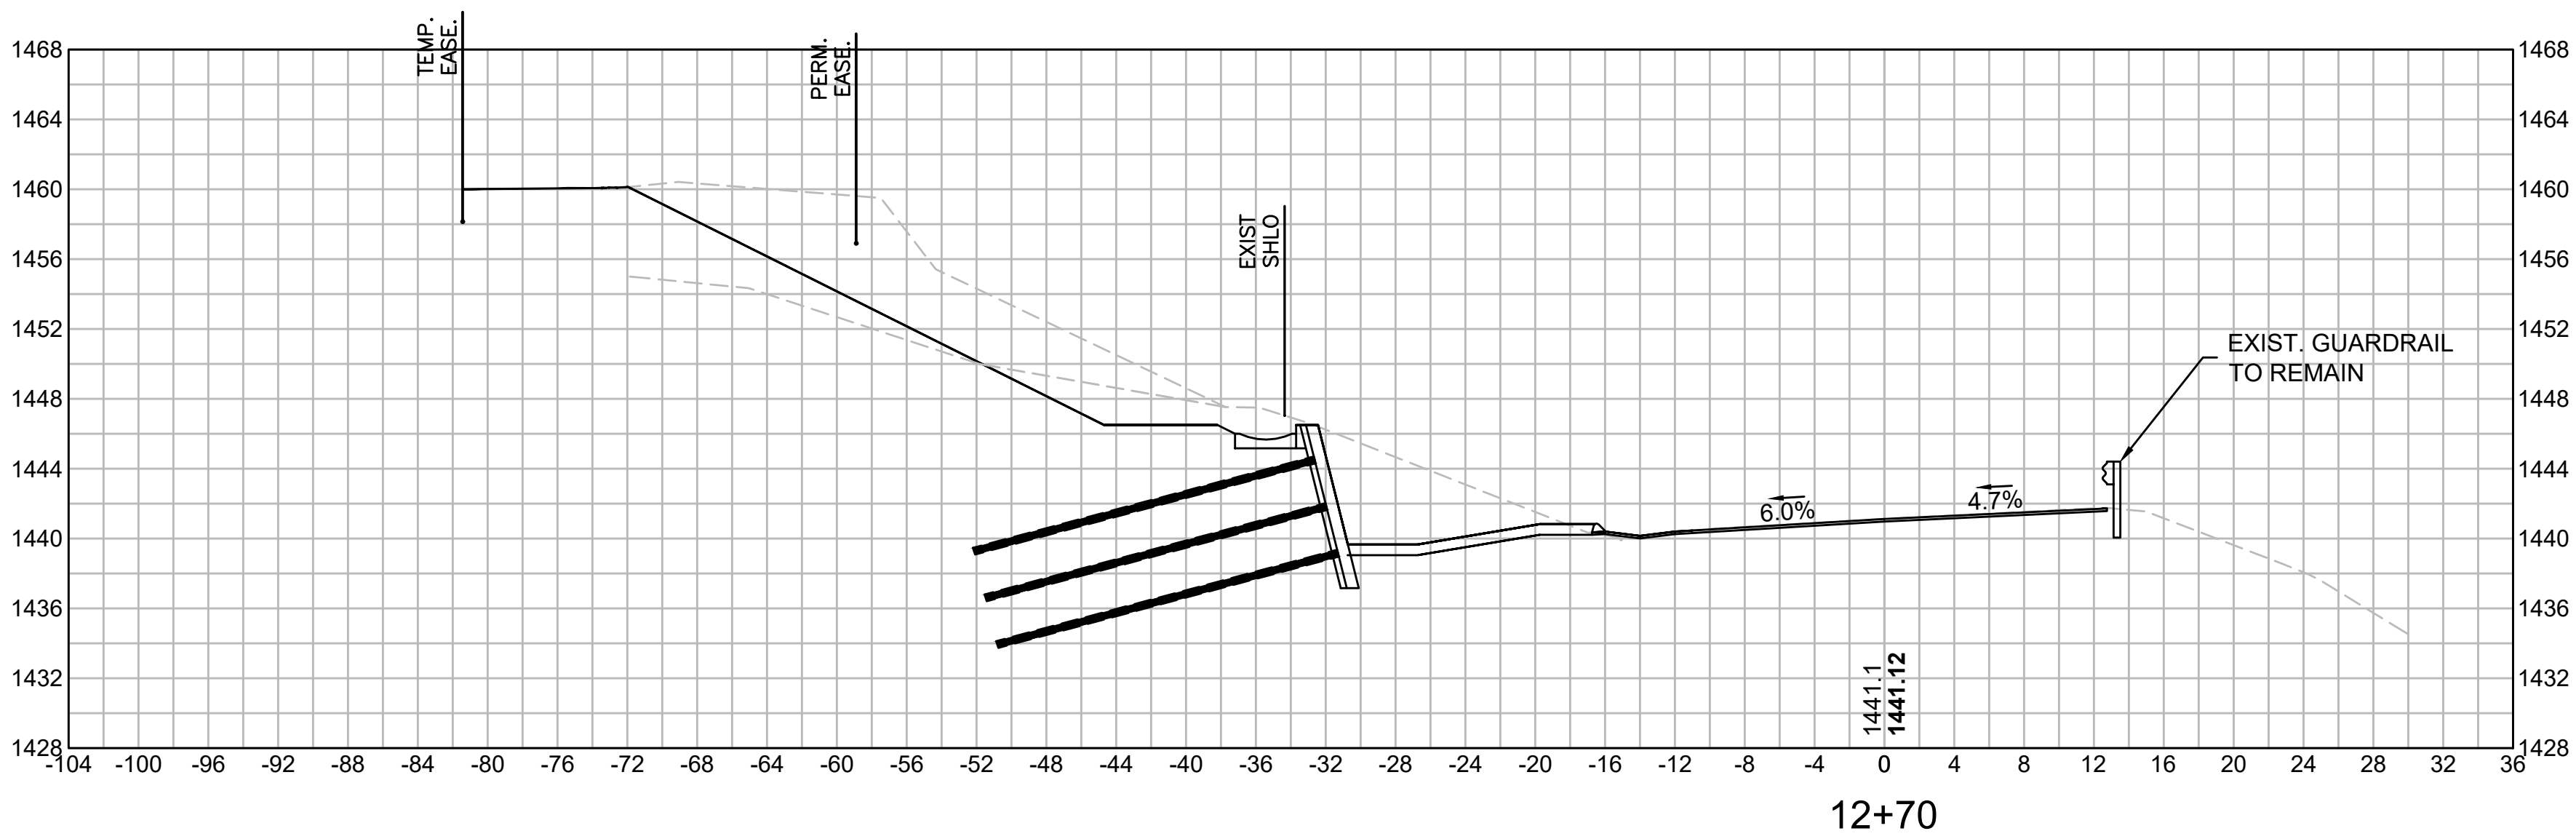



ROCK CUT:
CUT: 83.99 SF
FILL: 0 SF

EARTH EXCAVATION:
CUT: 105.15 SF
FILL: 0 SF

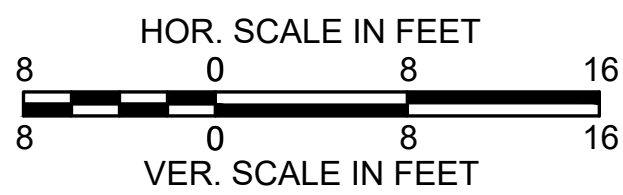

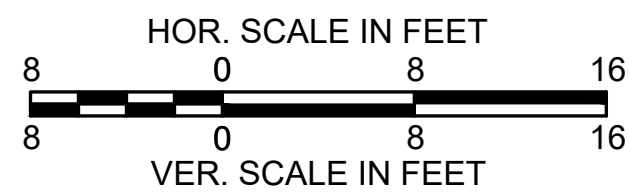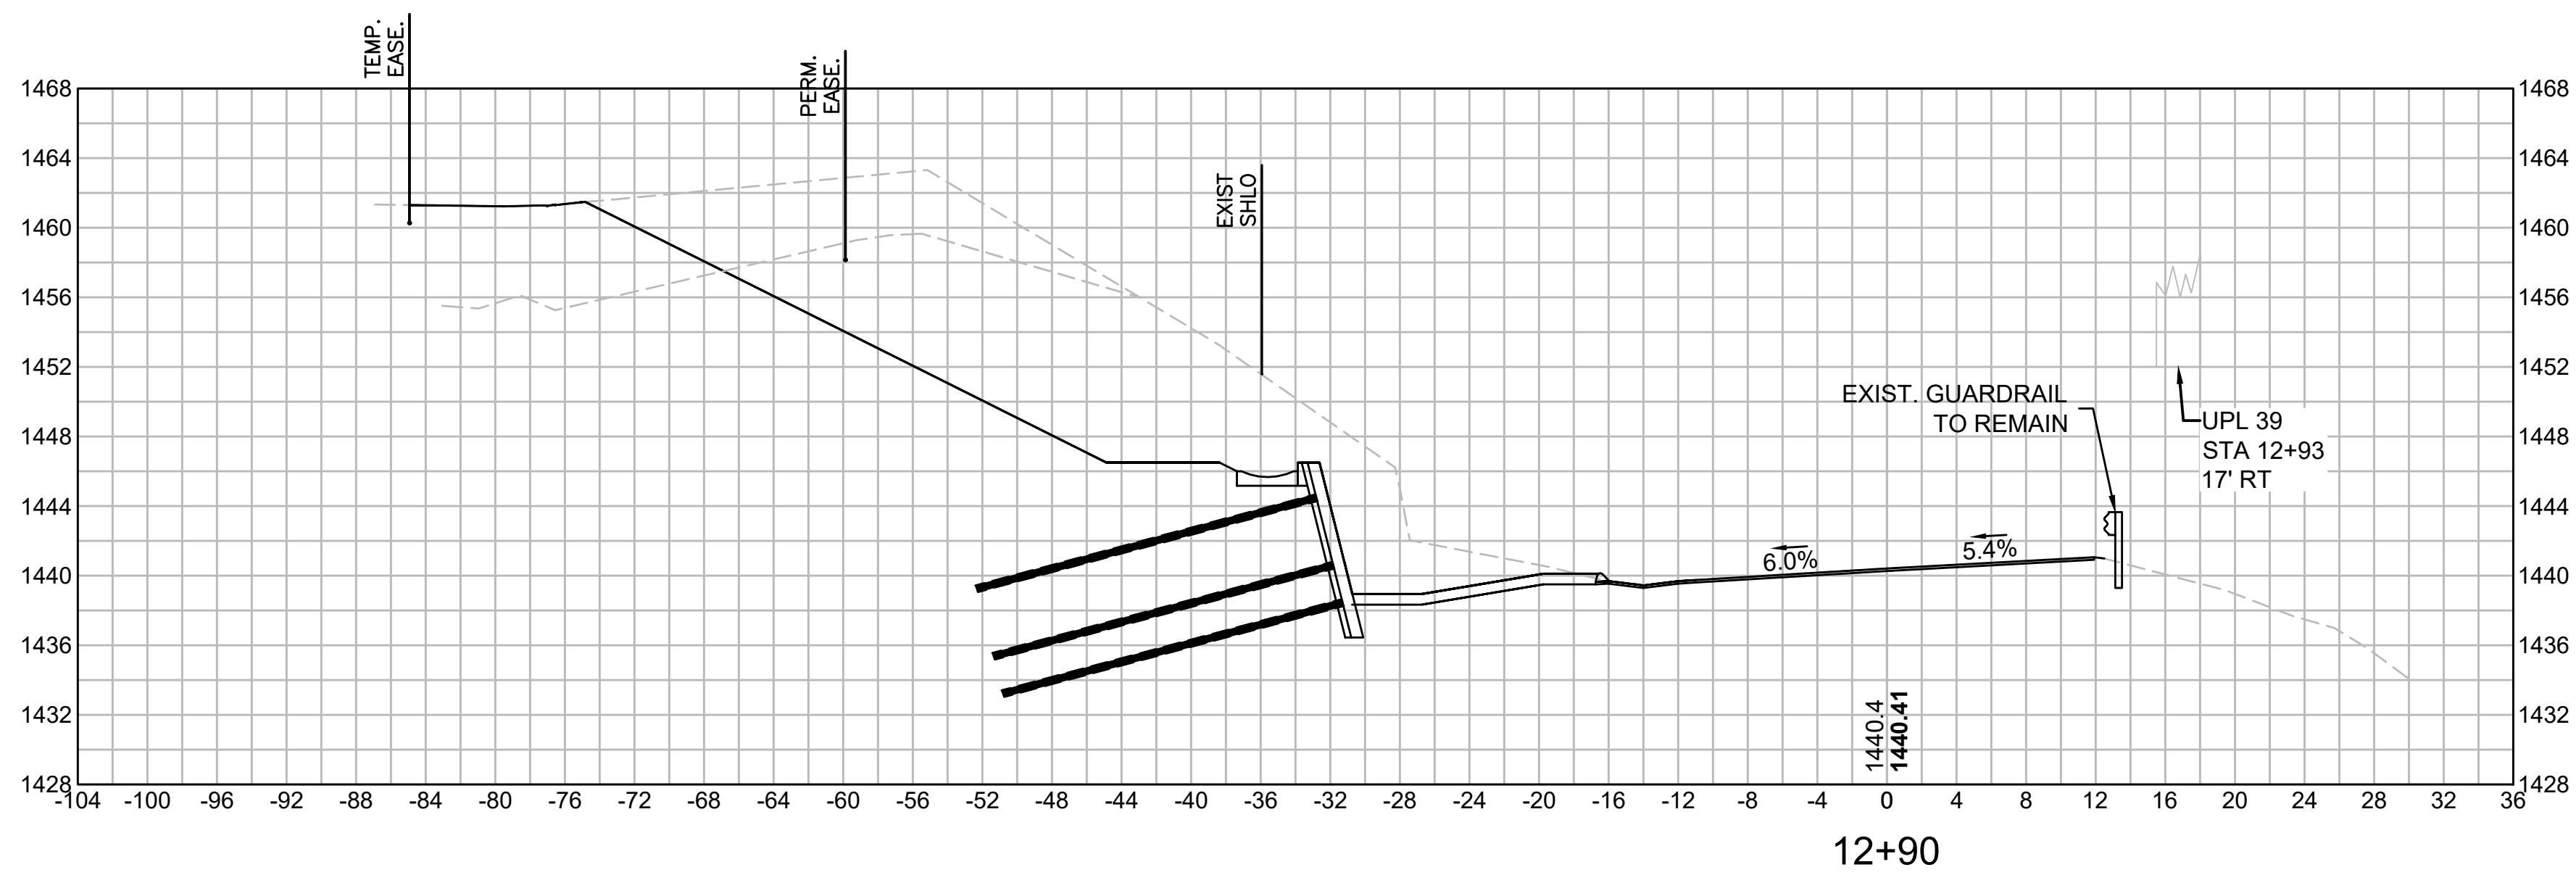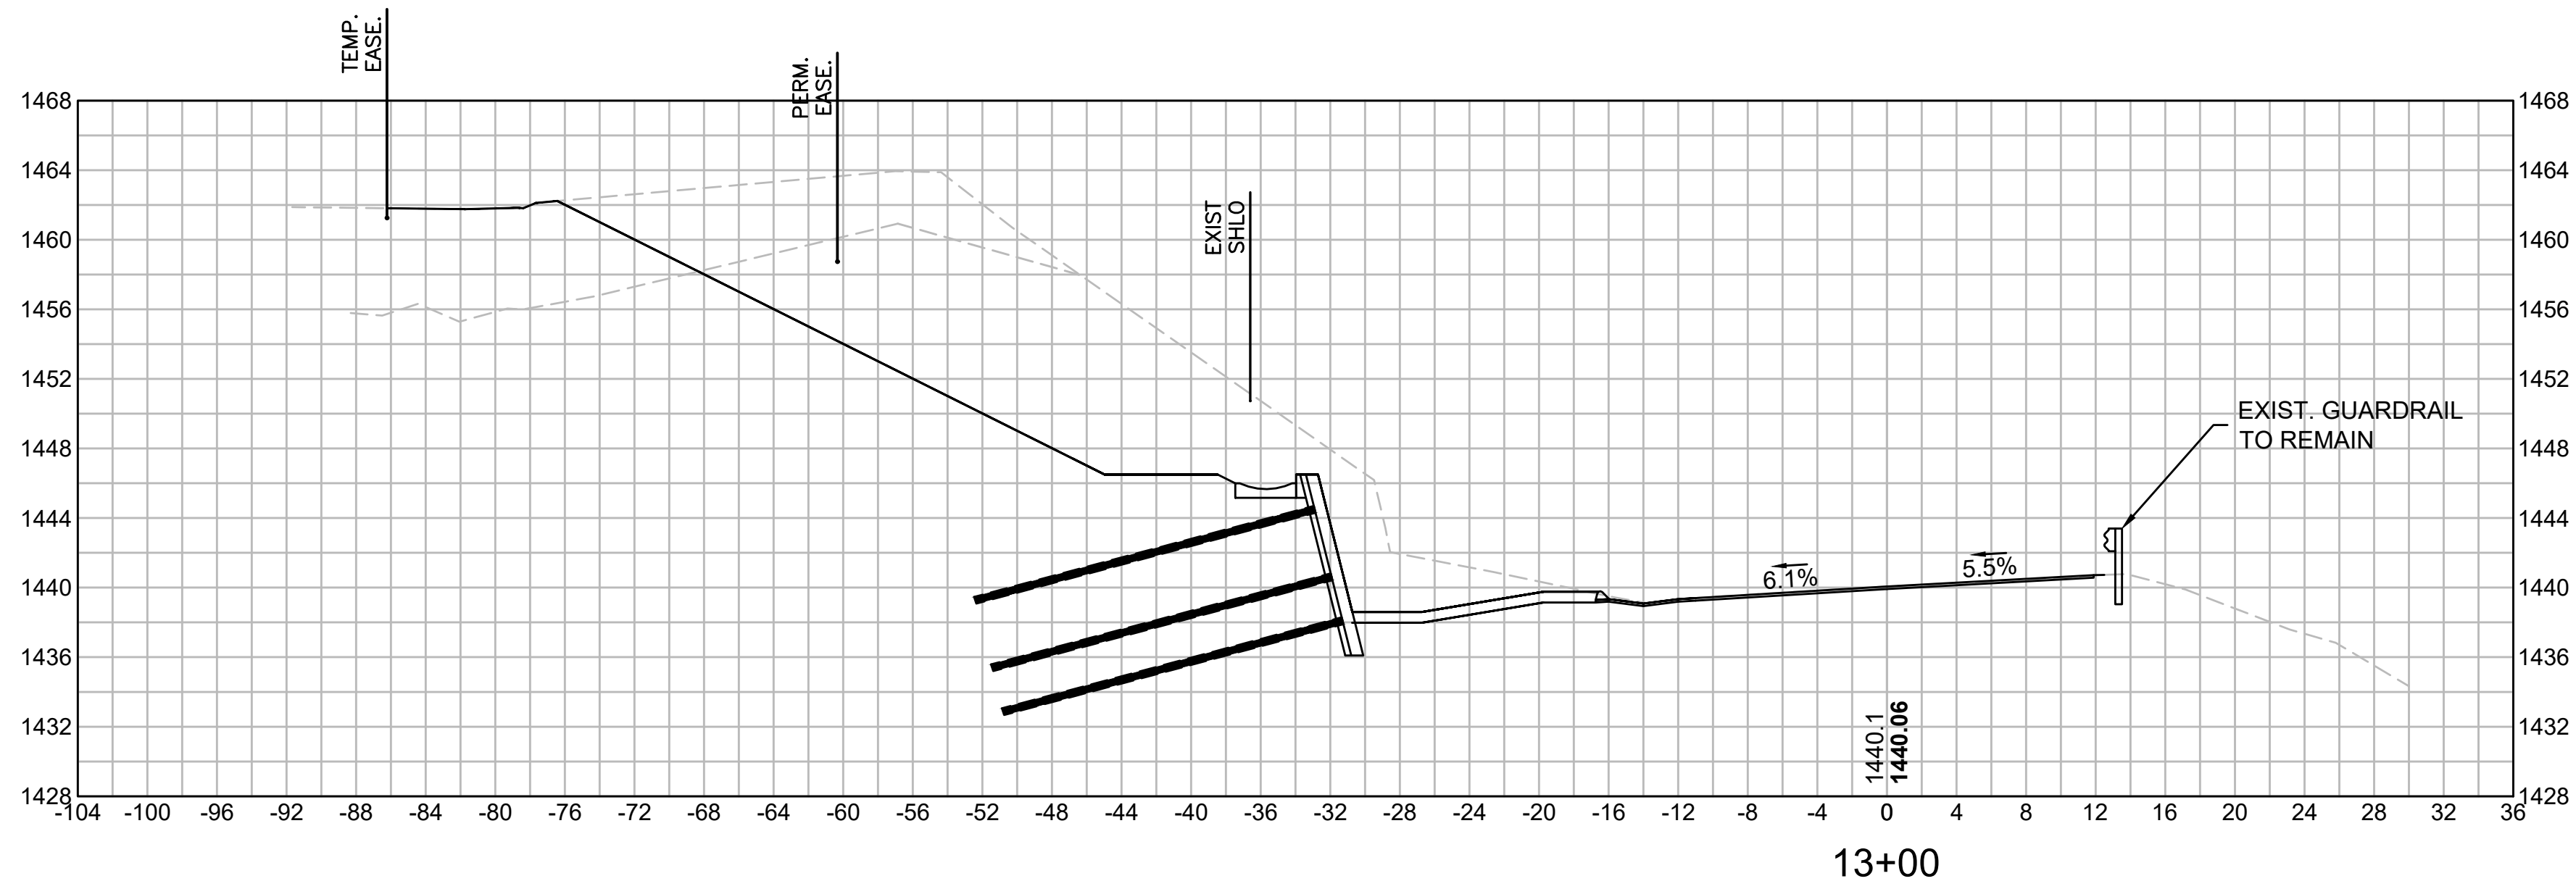


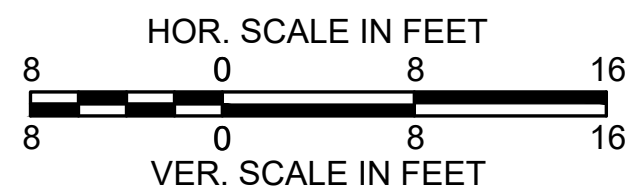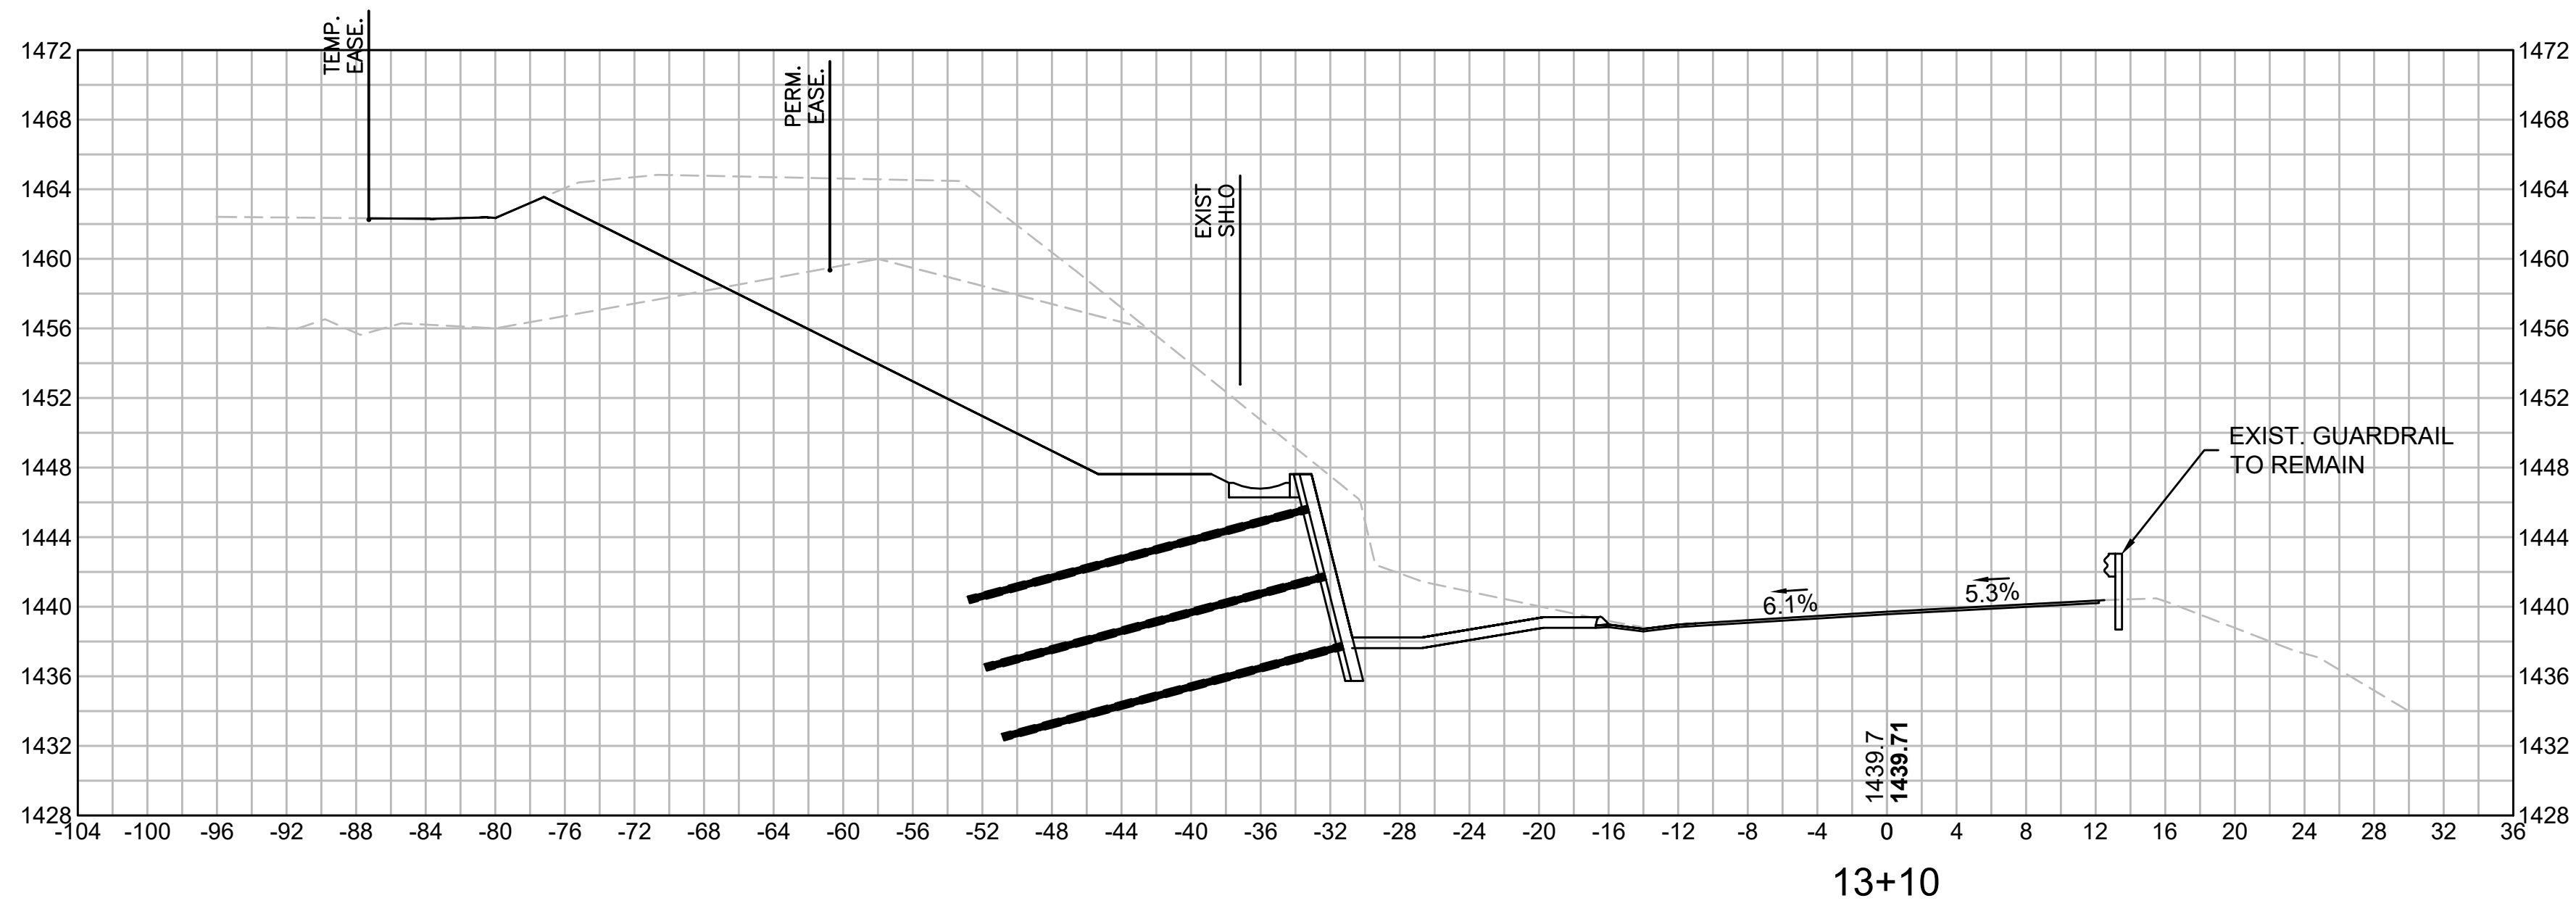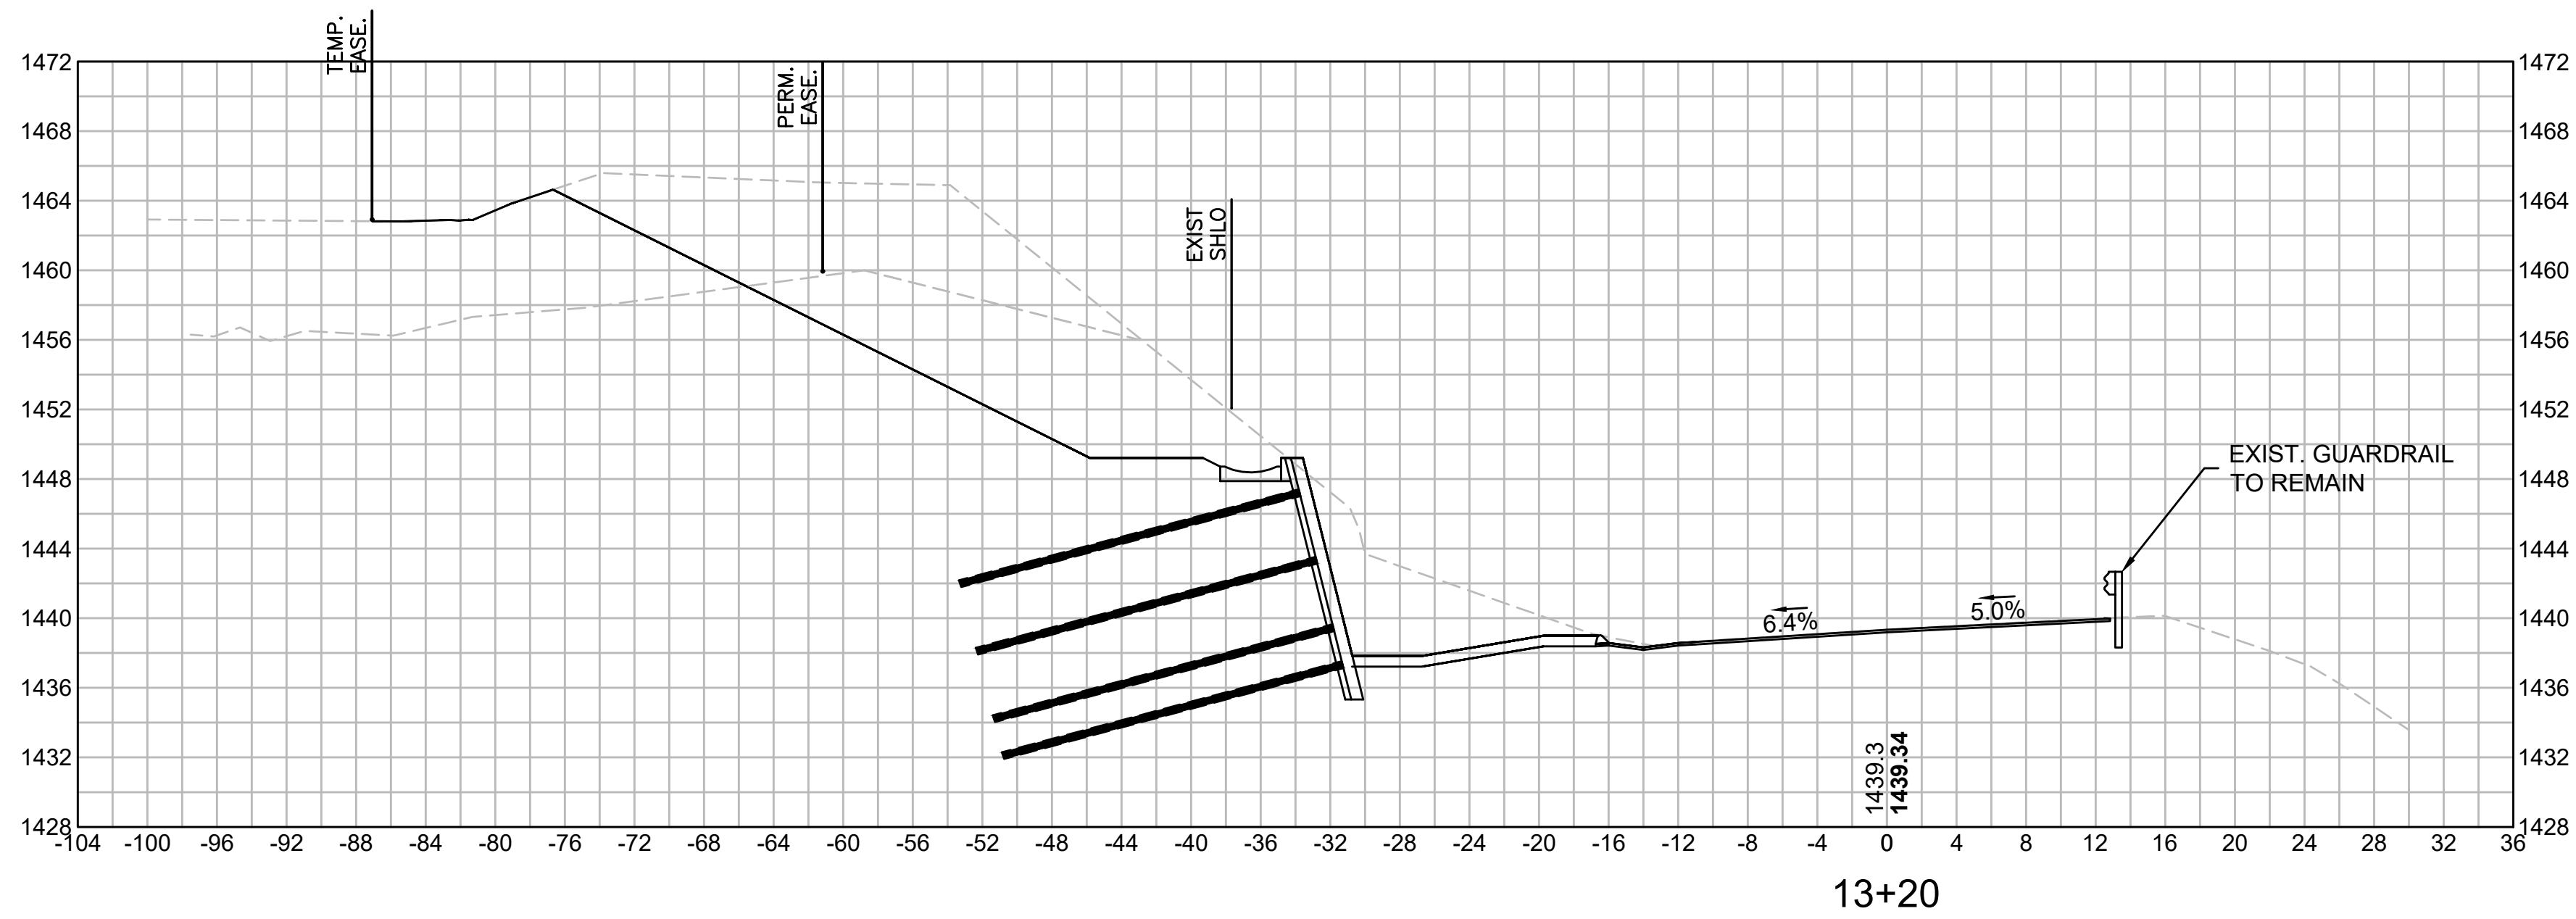

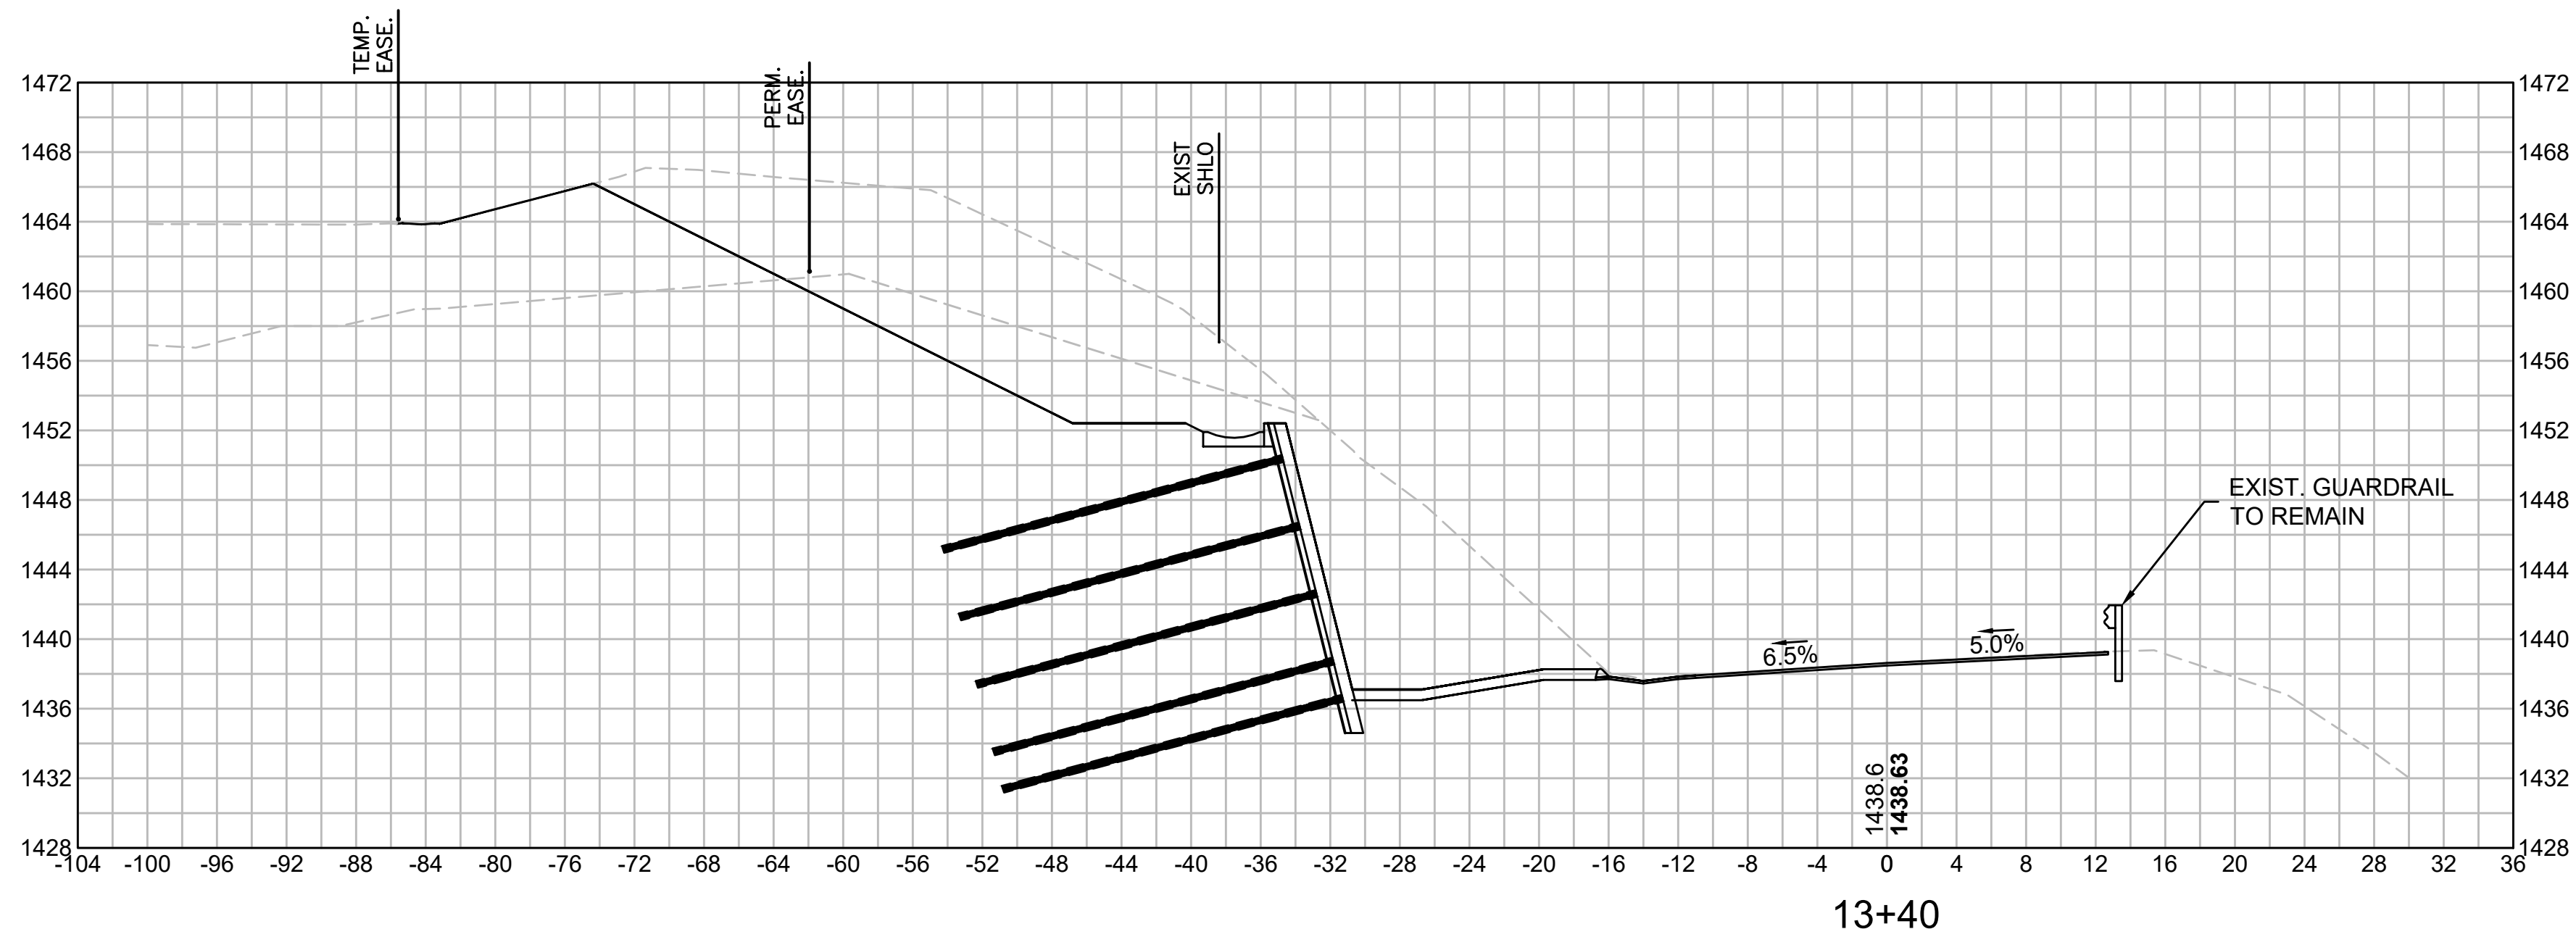


ROCK CUT:
CUT: 295.11 SF
FILL: 0 SF




EARTH EXCAVATION:
CUT: 114.90 SF
FILL: 0 SF



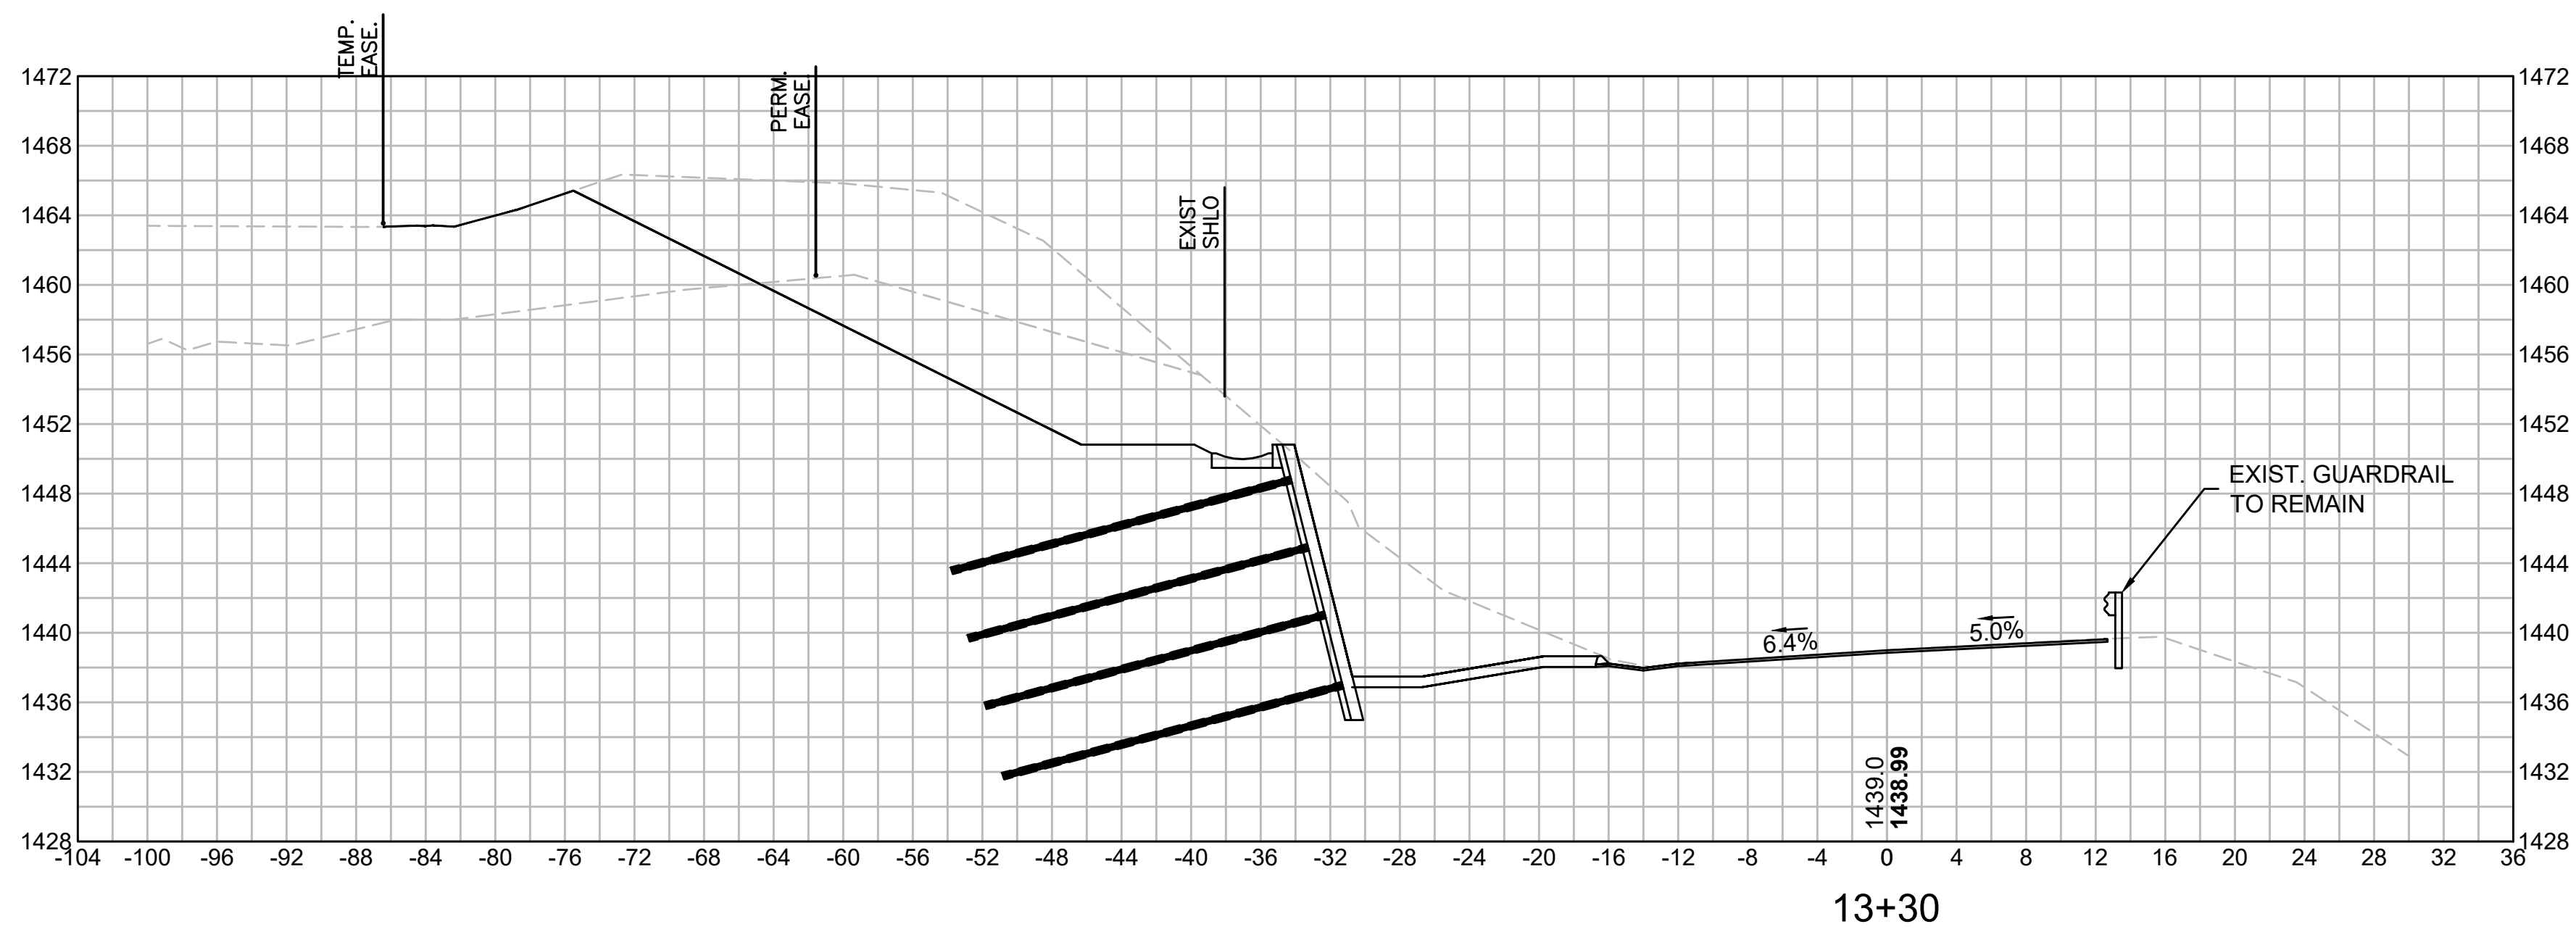





ROCK CUT:
CUT: 240.43 SF
FILL: 0 SF




EARTH EXCAVATION:
CUT: 116.12 SF
FILL: 0 SF


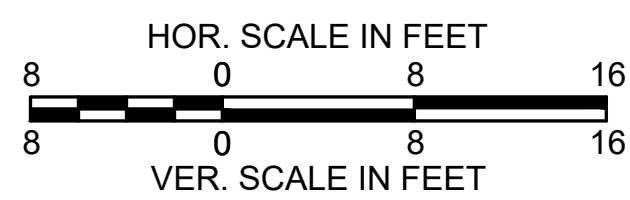


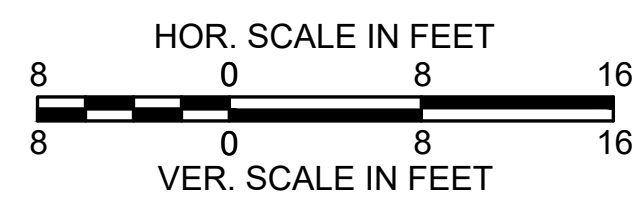
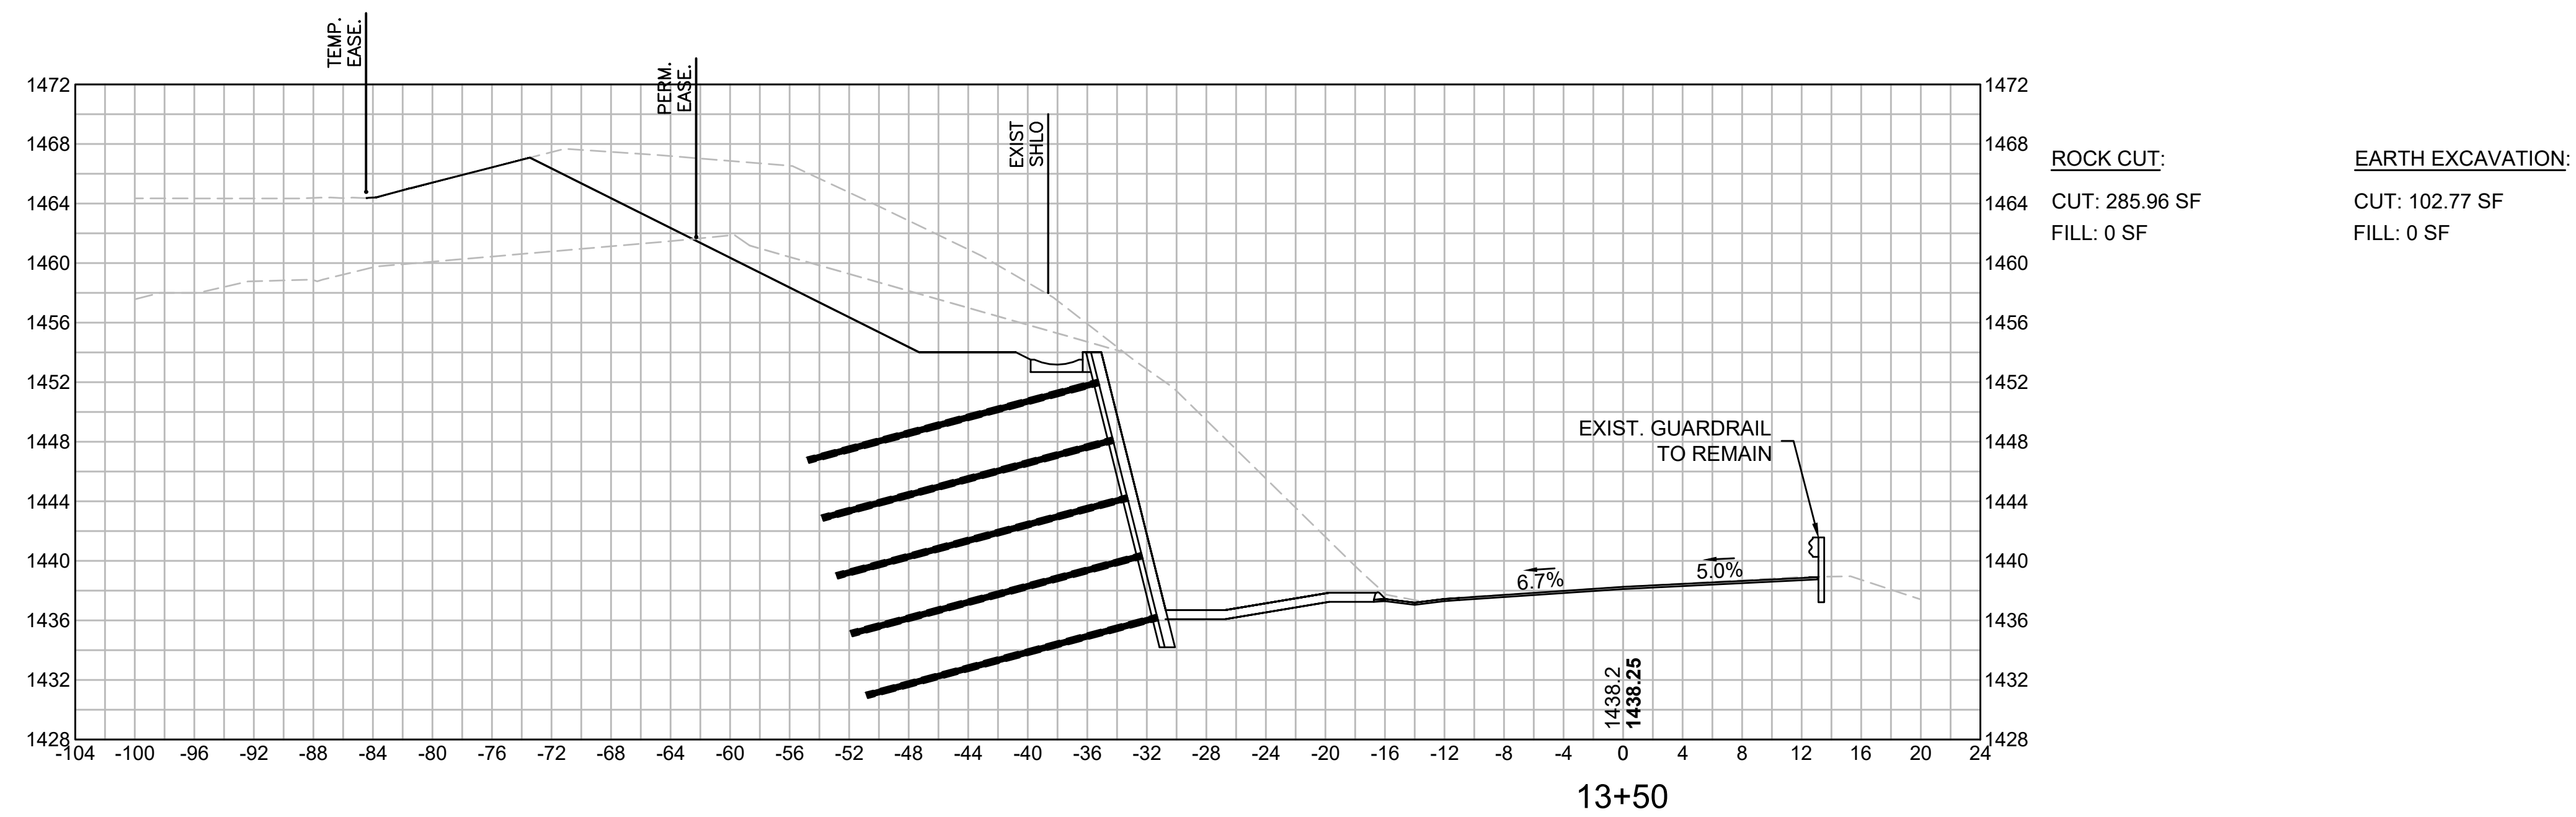
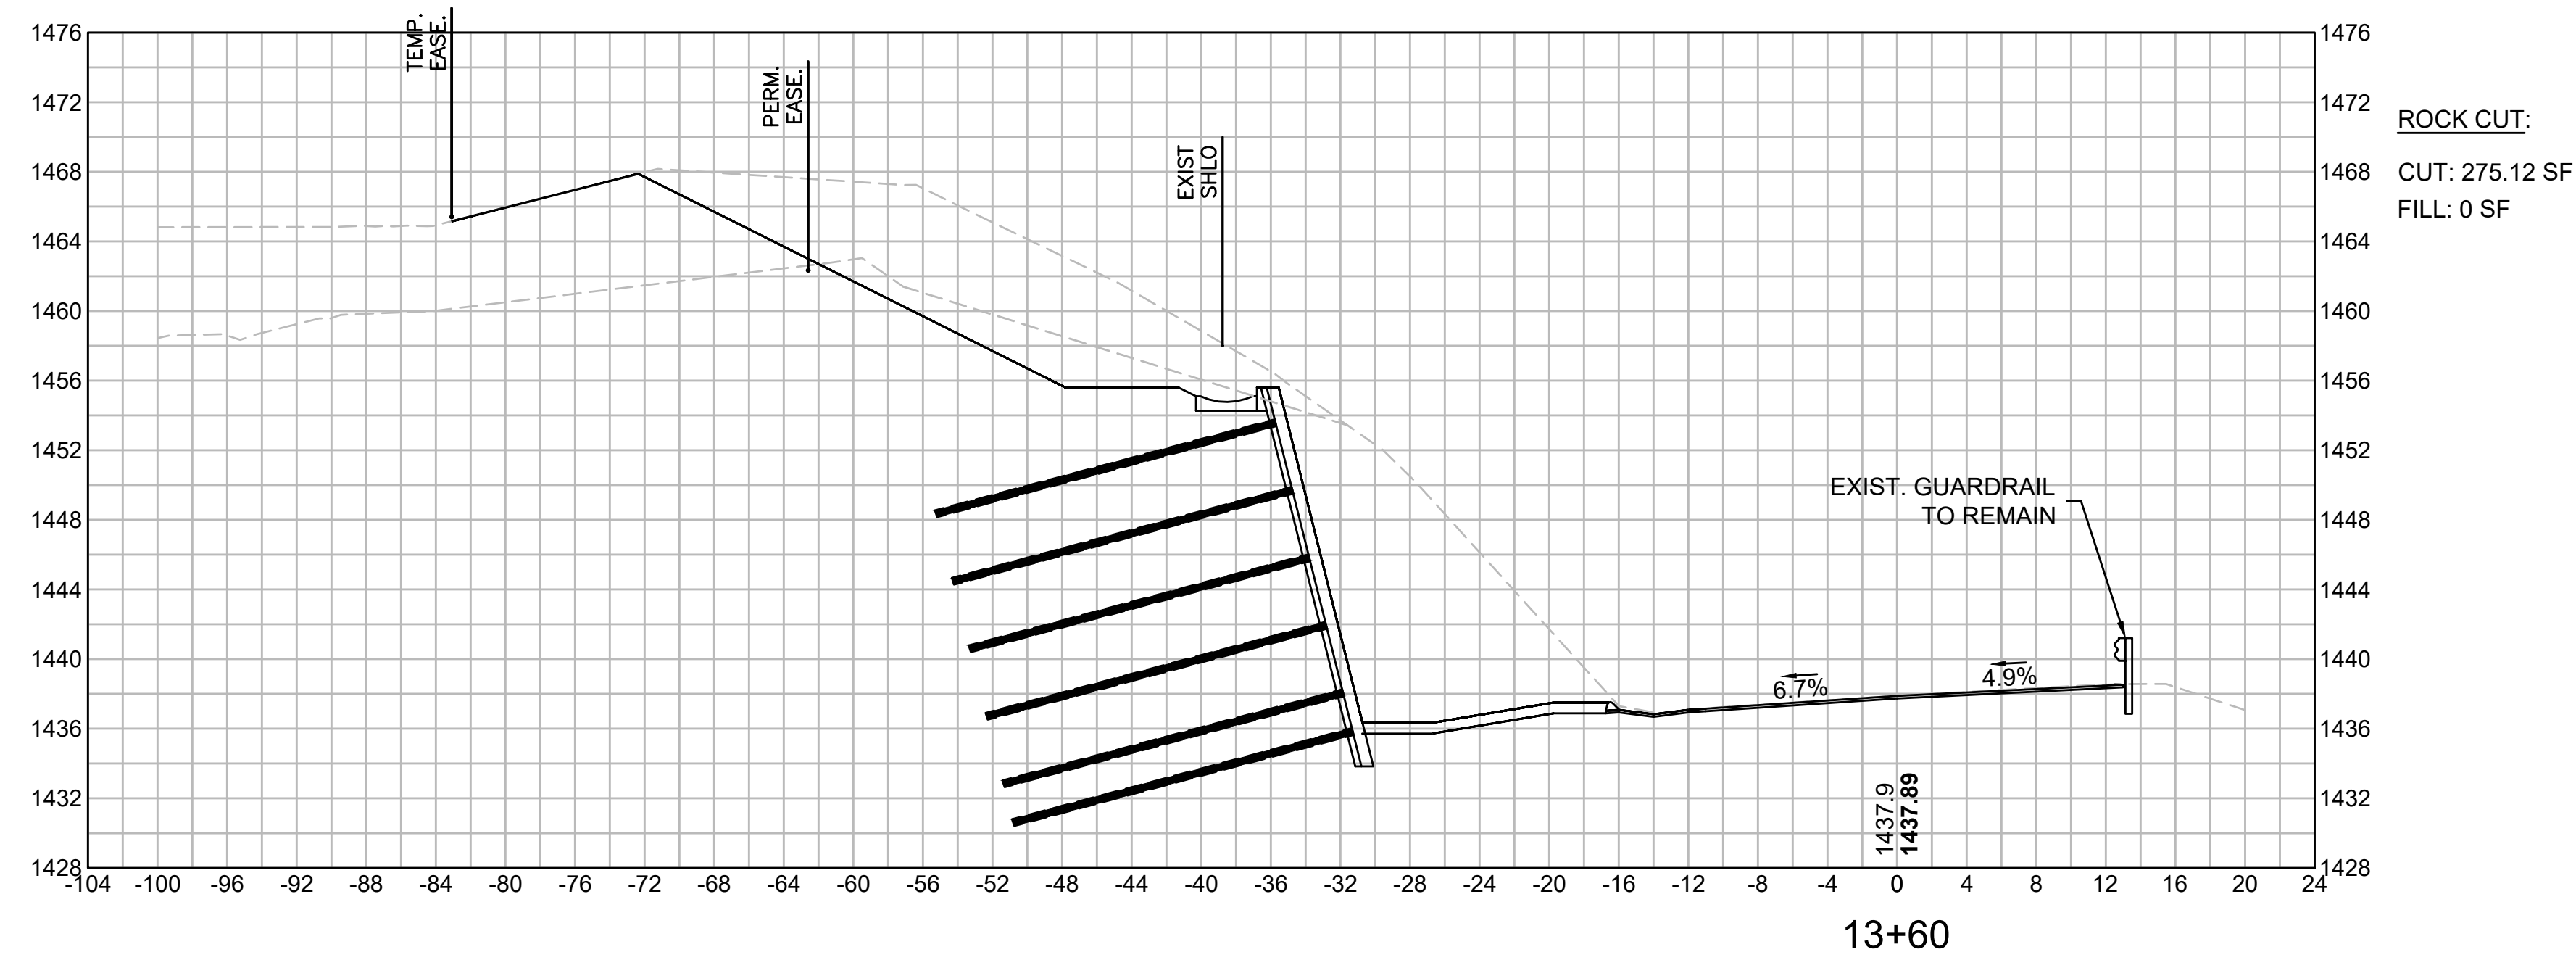


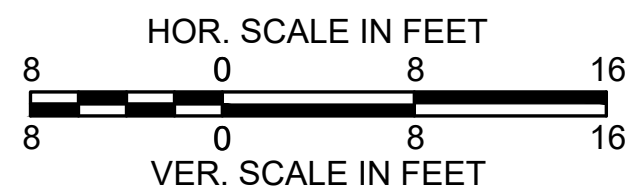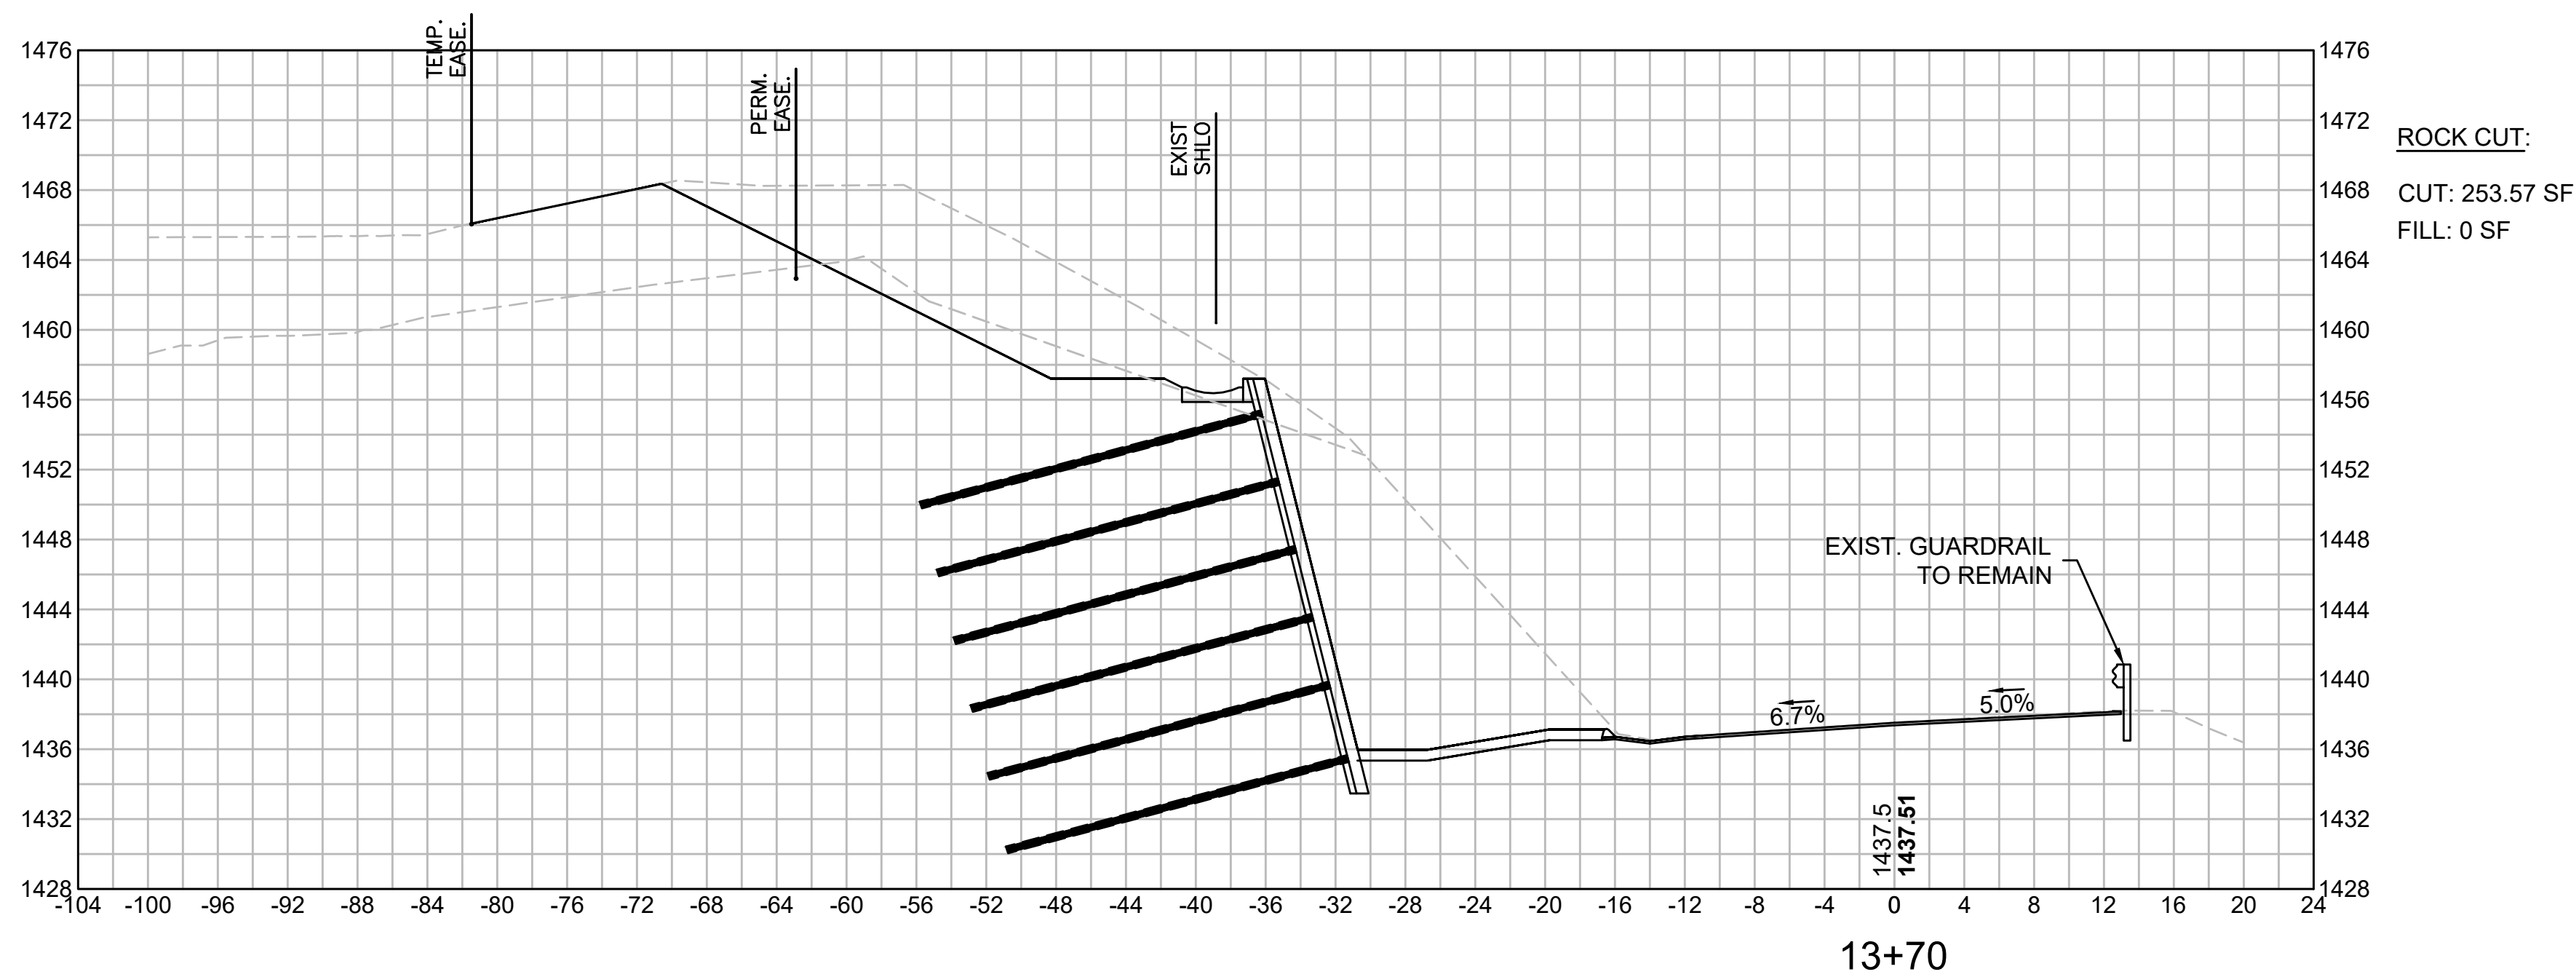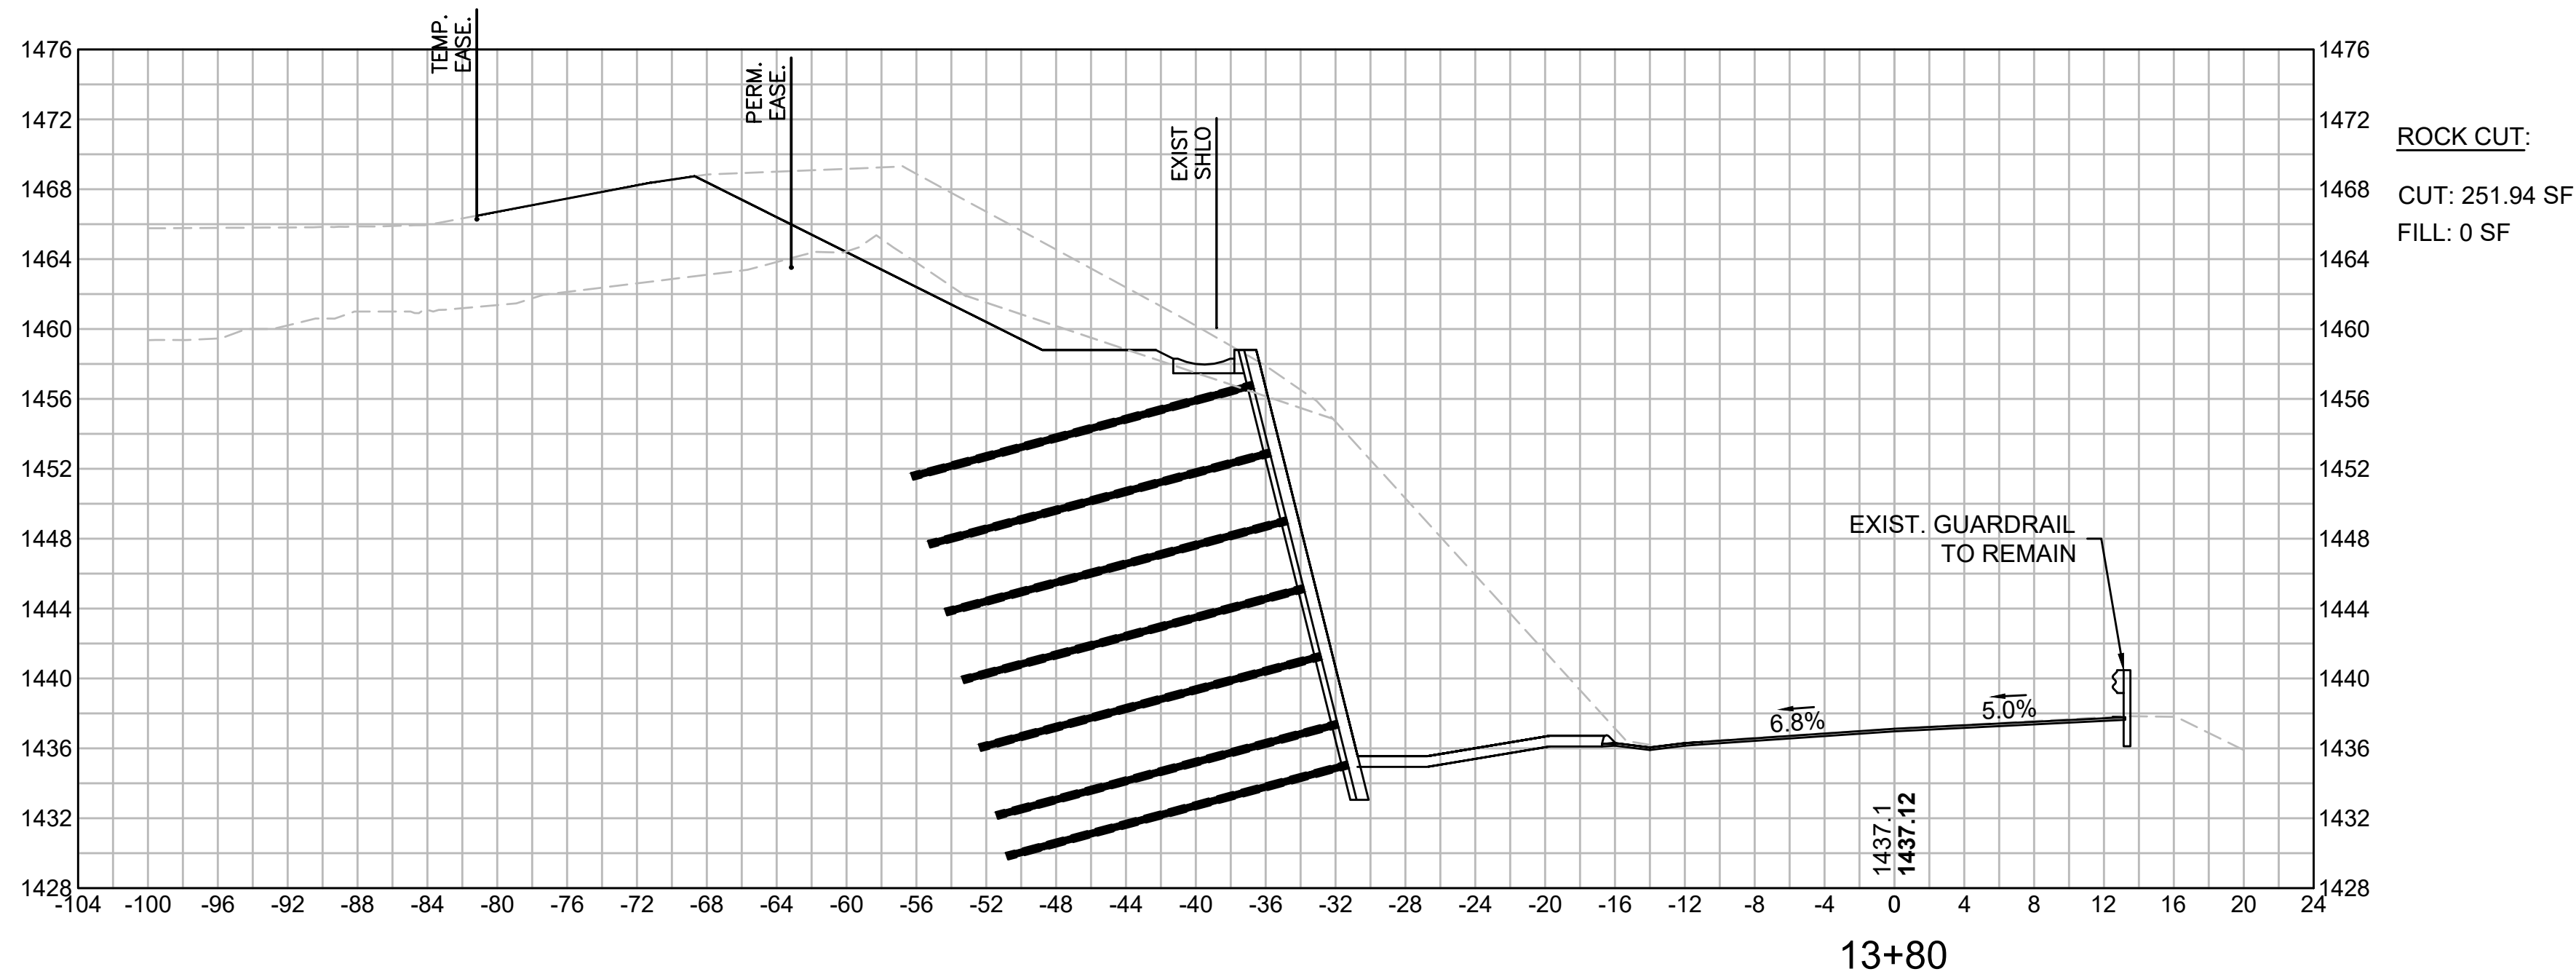


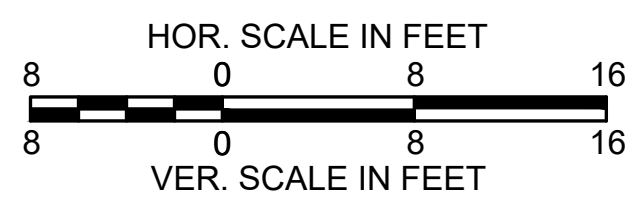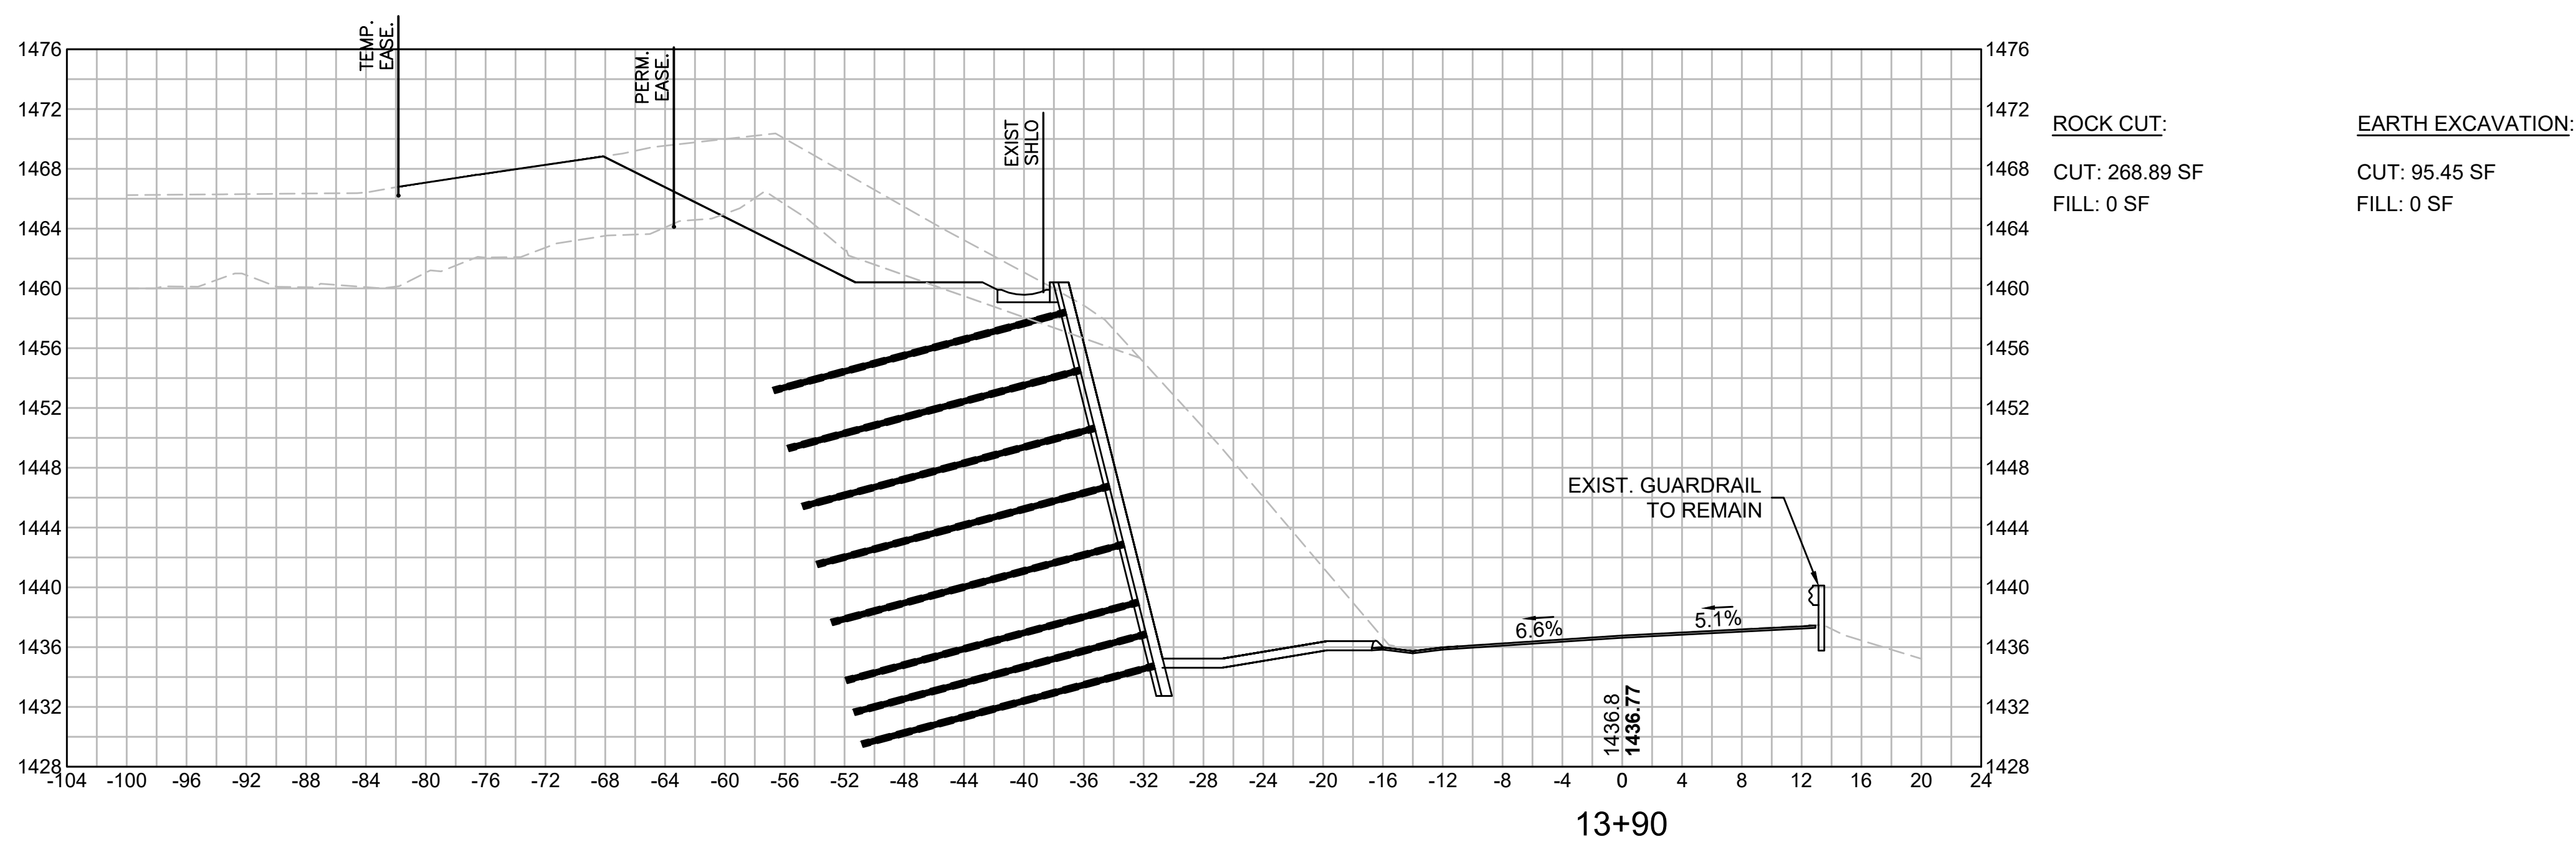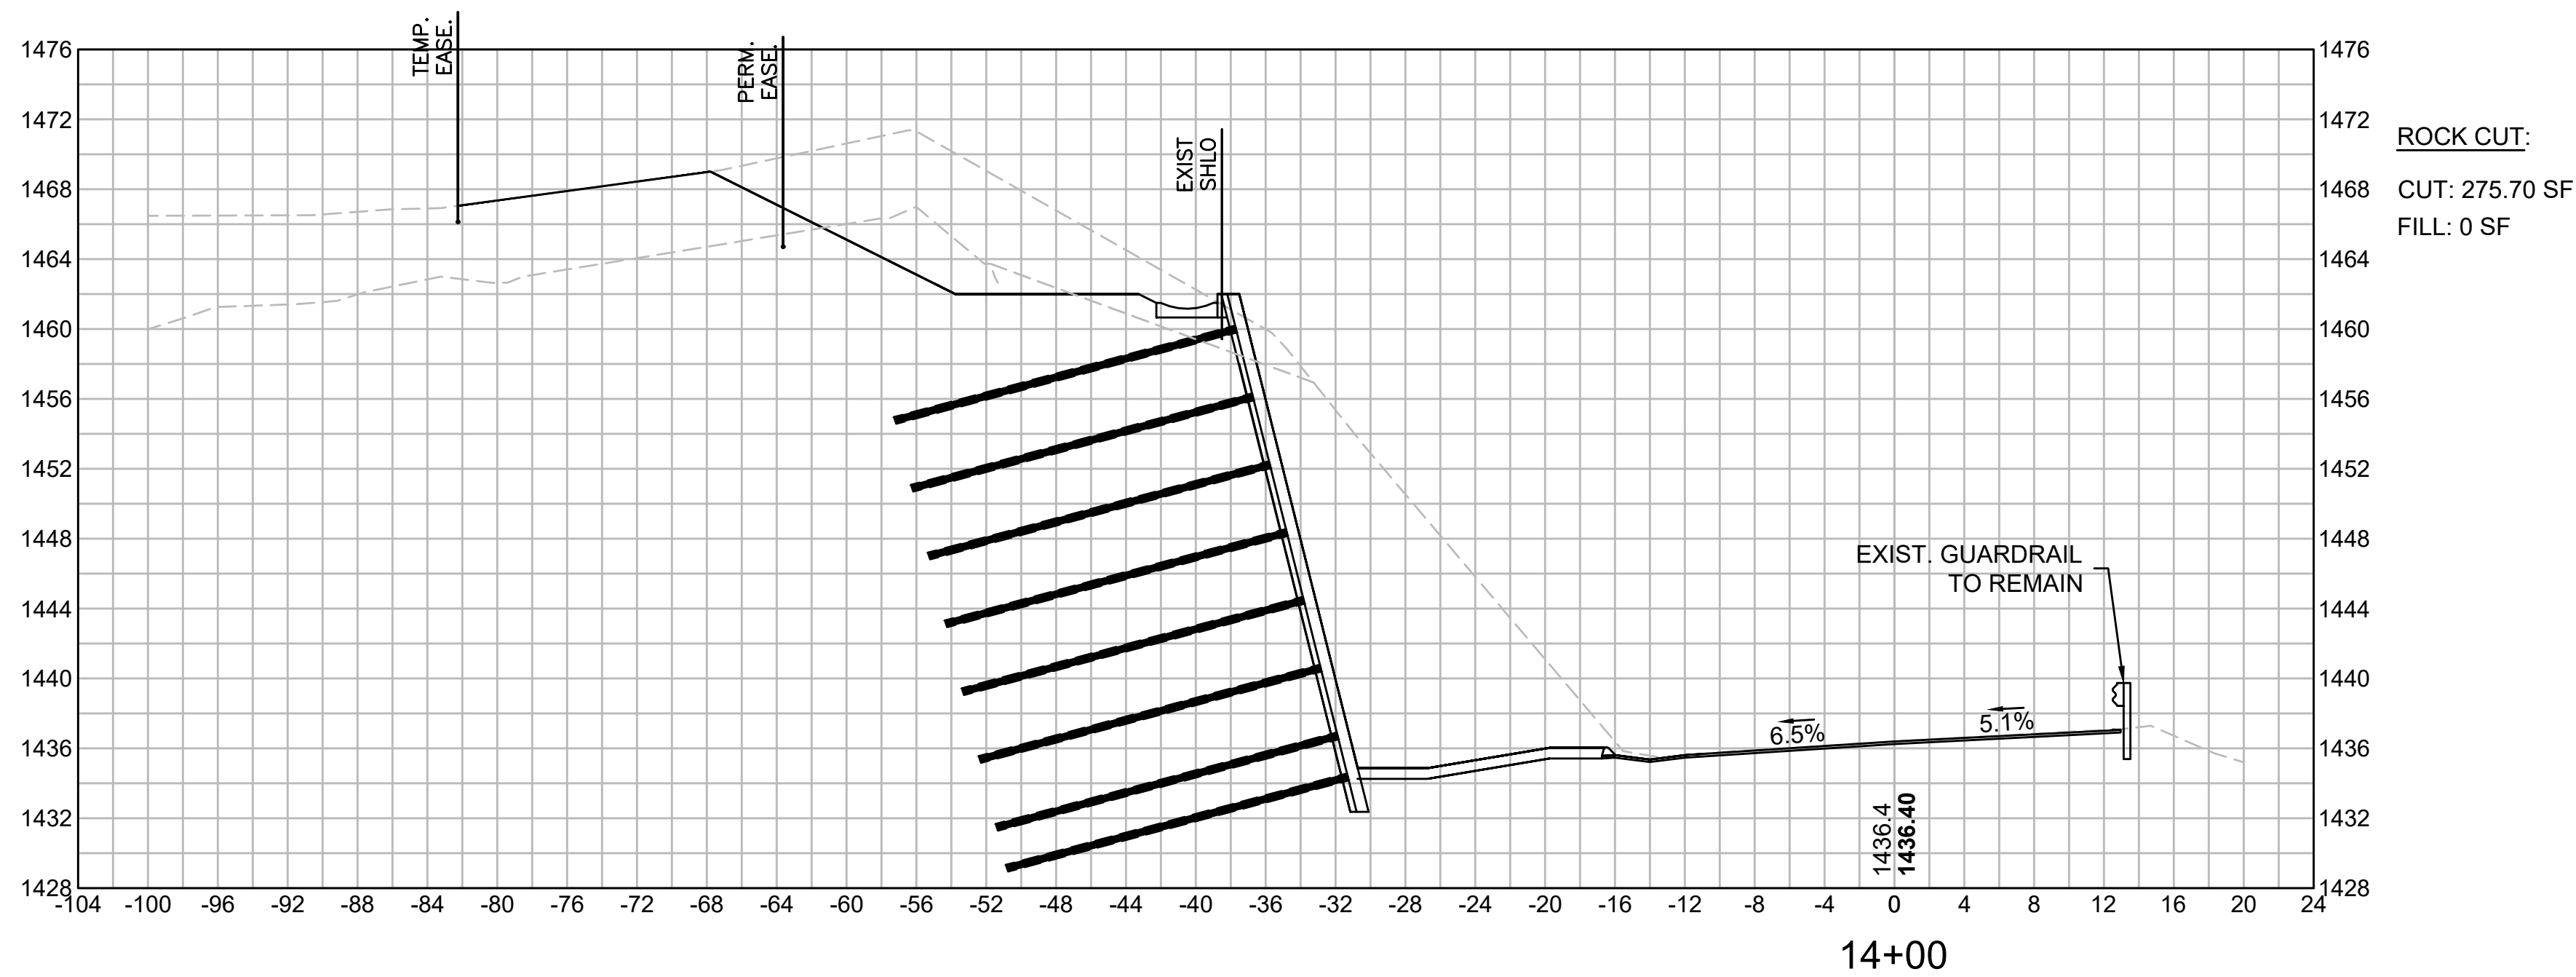

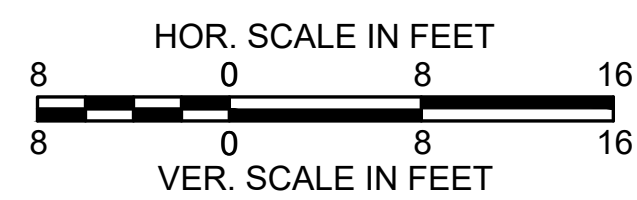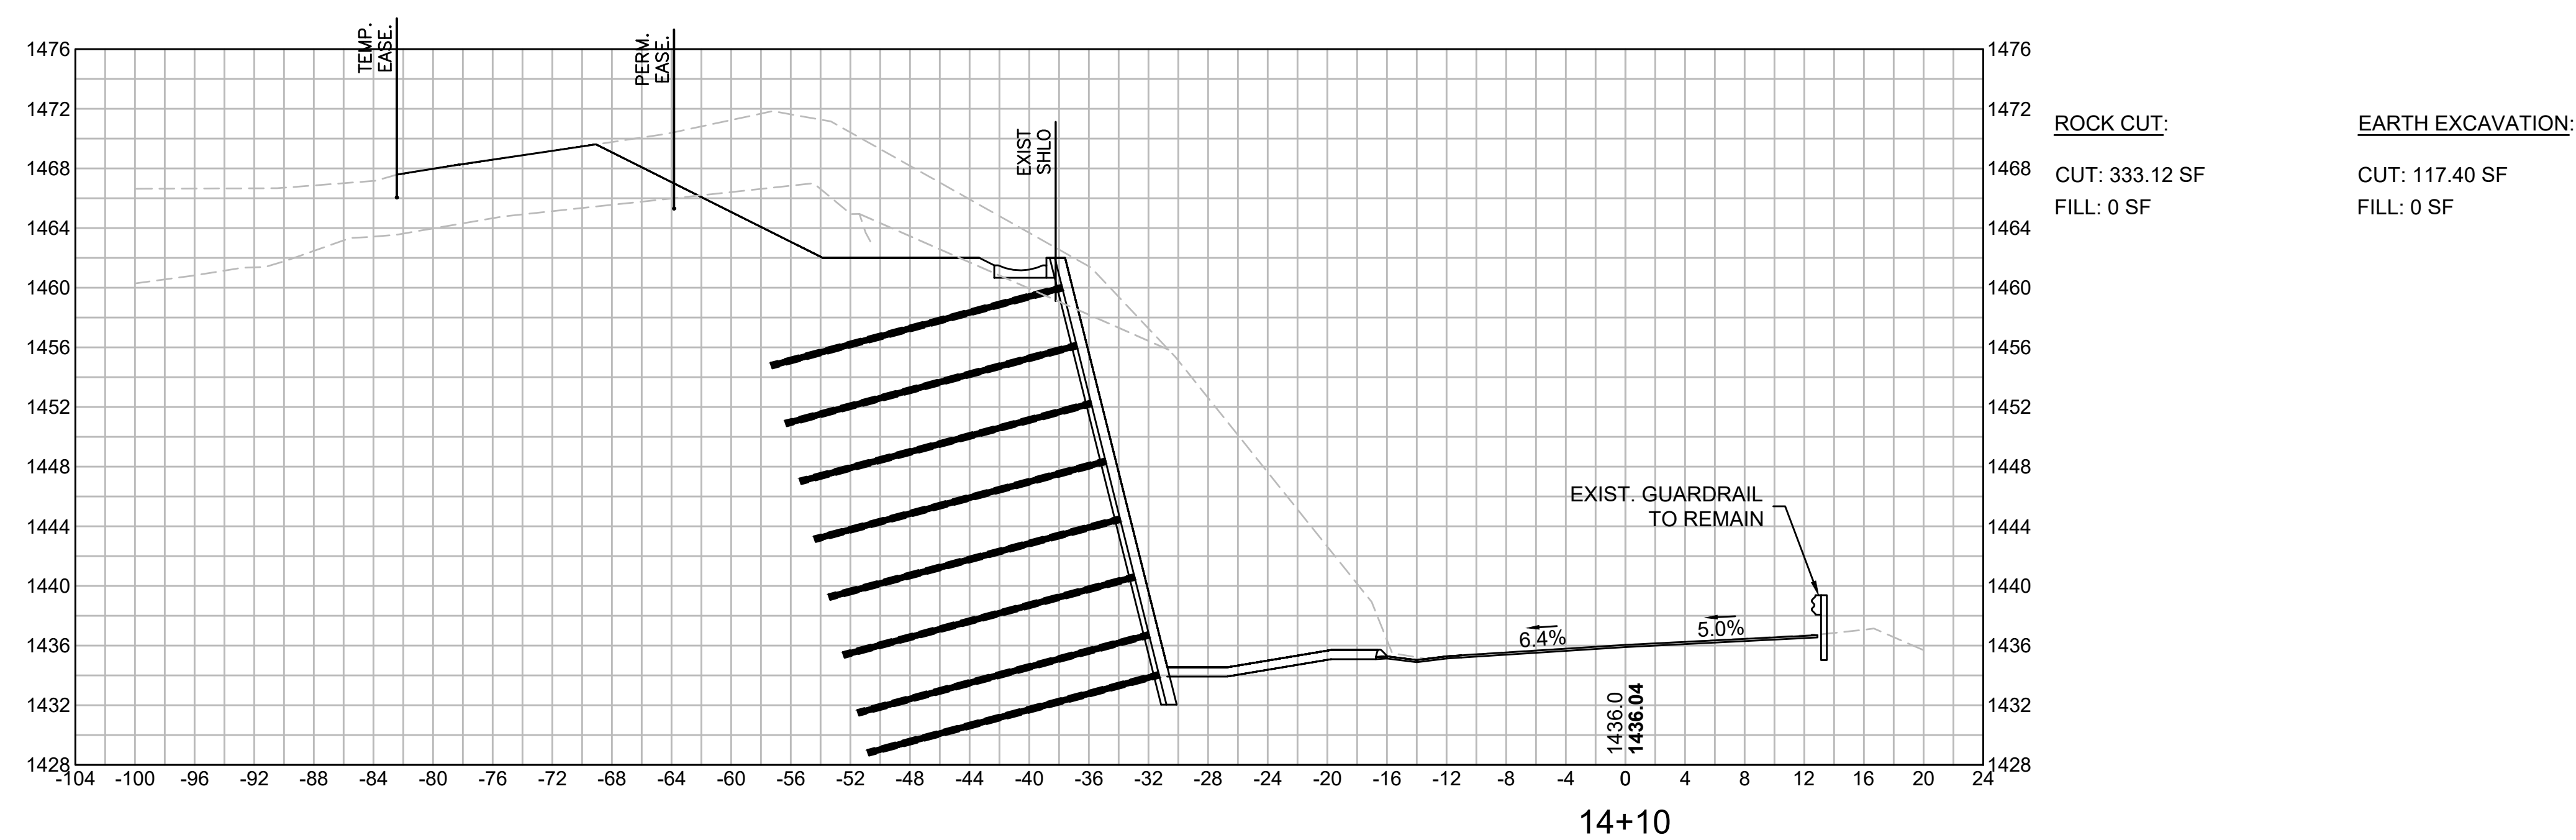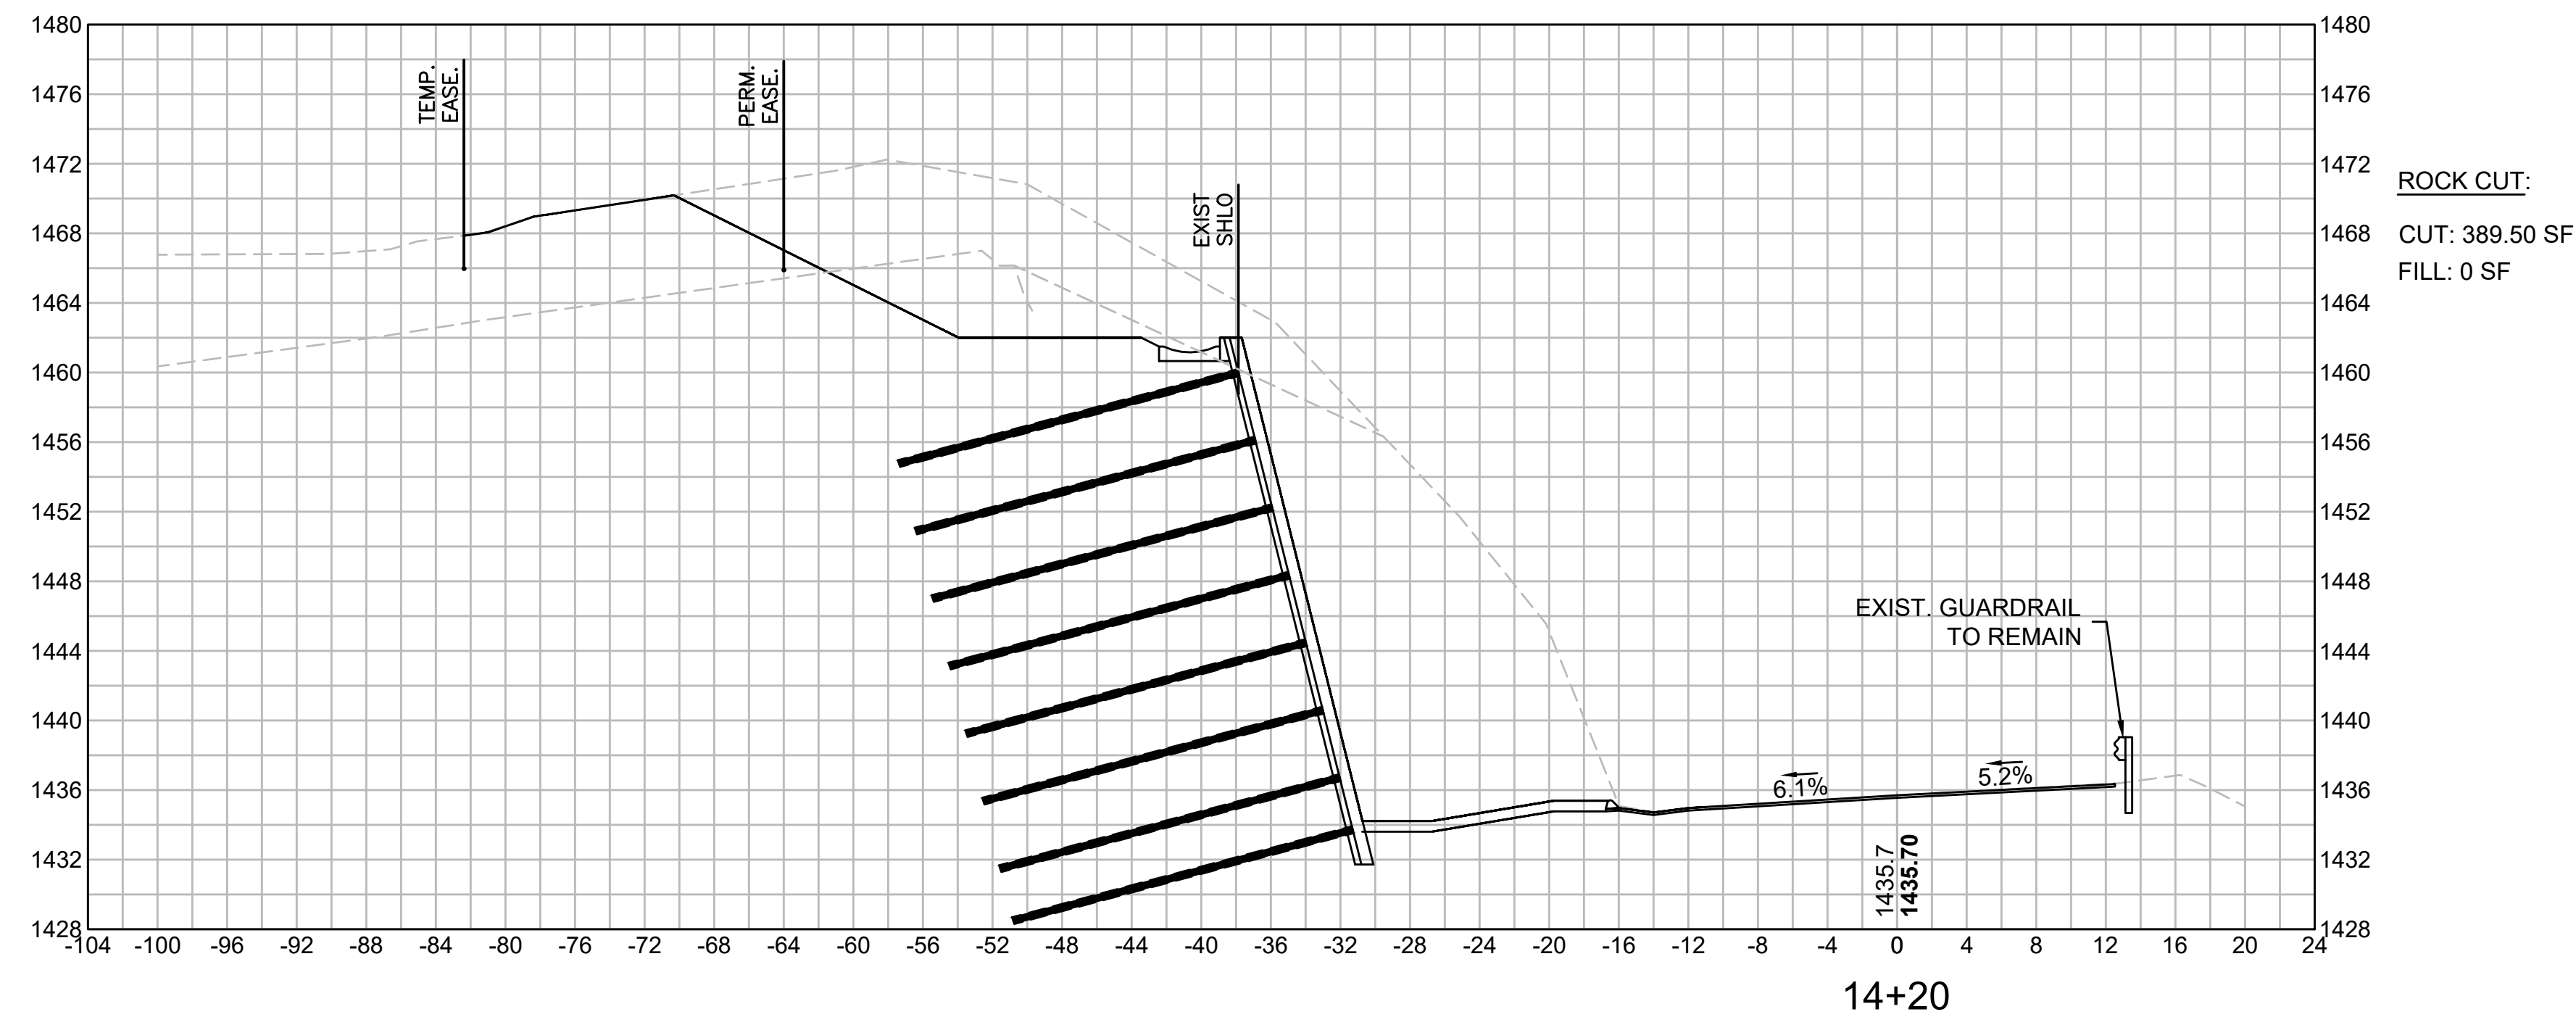

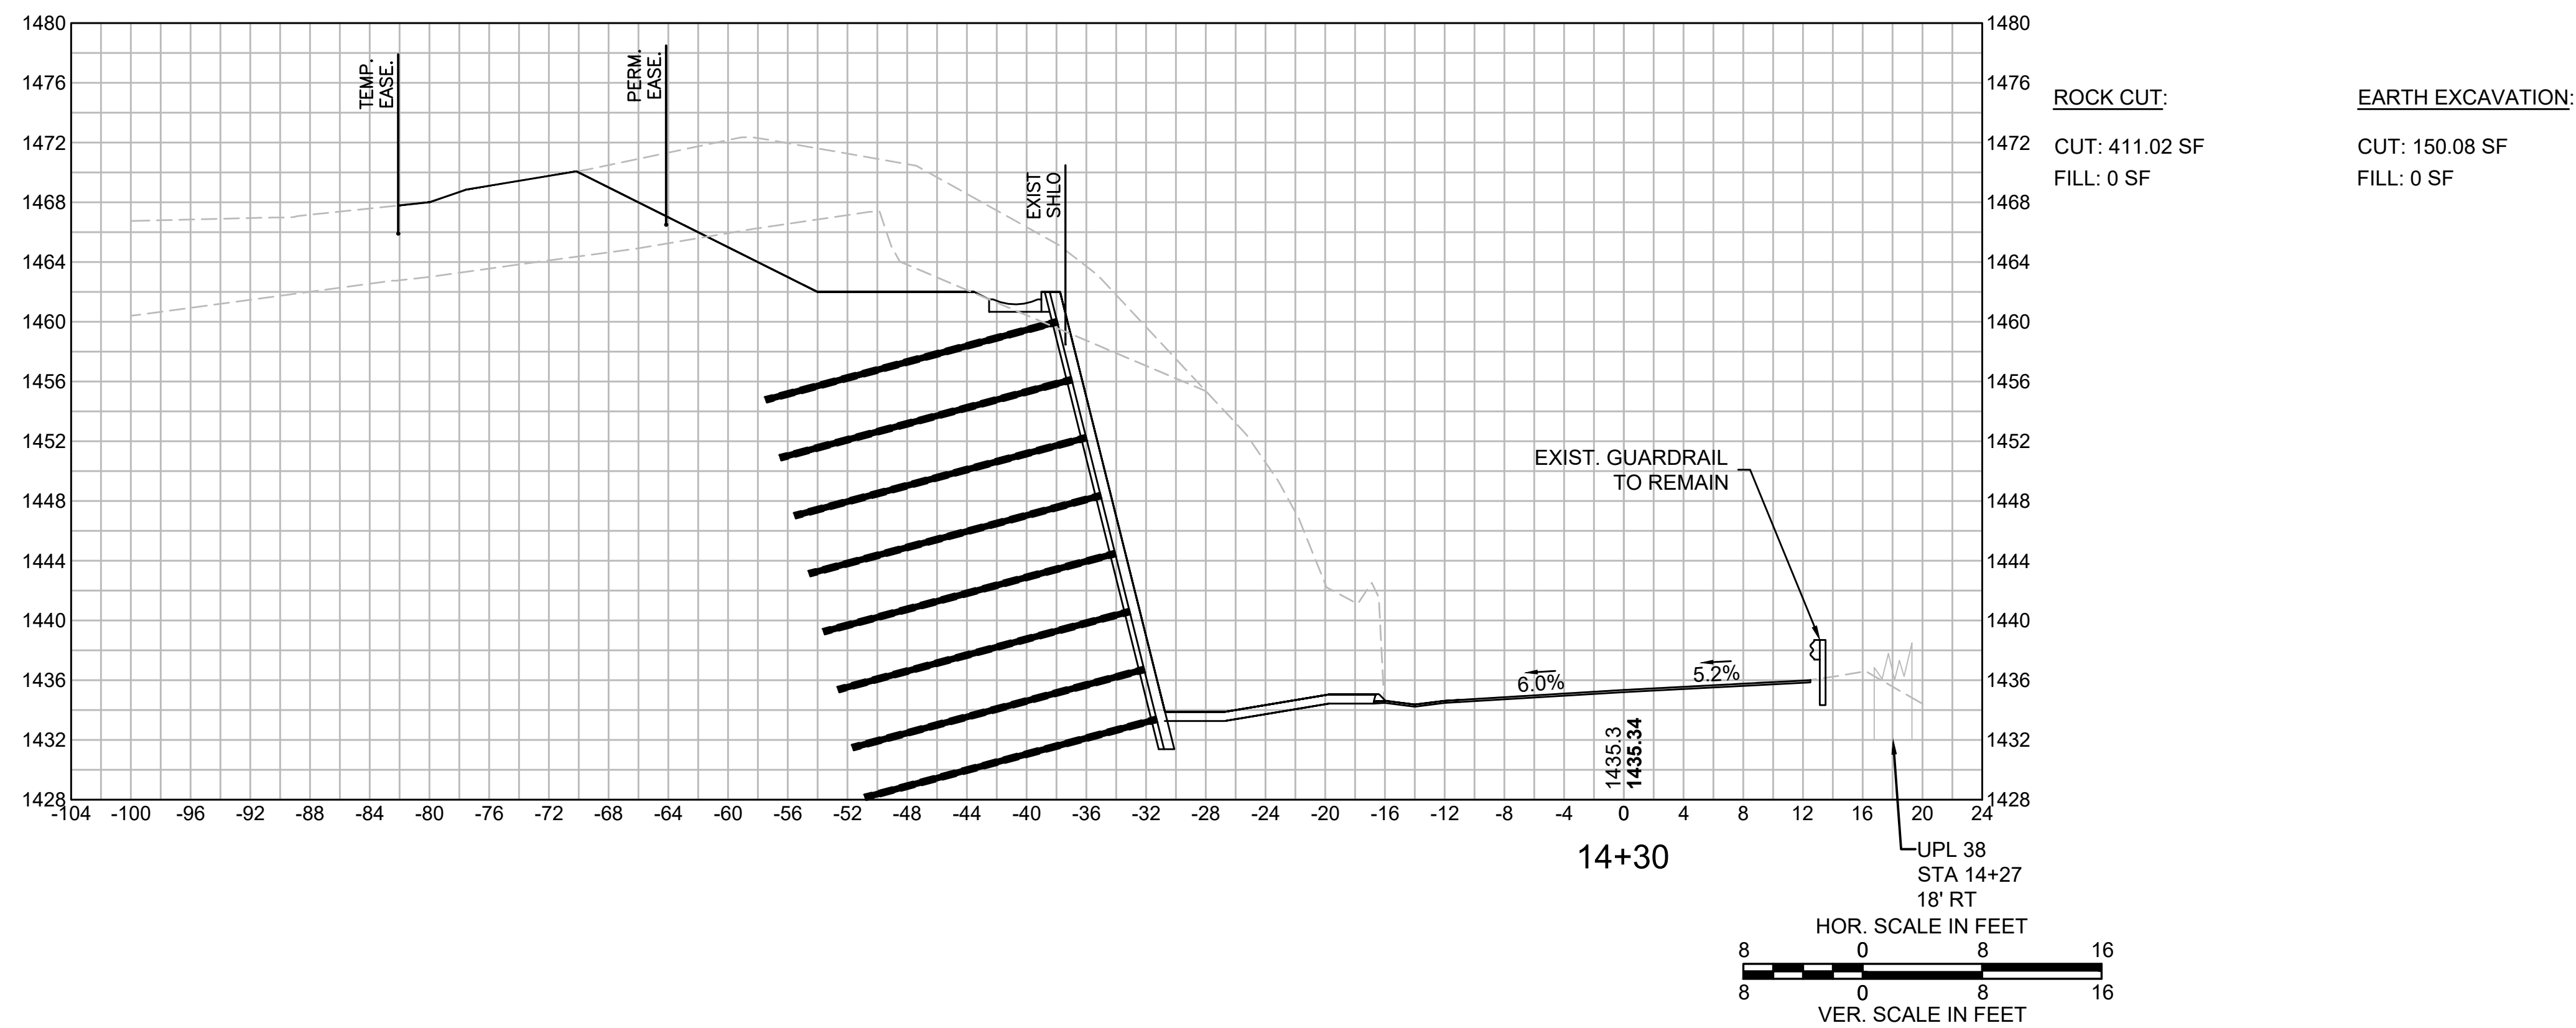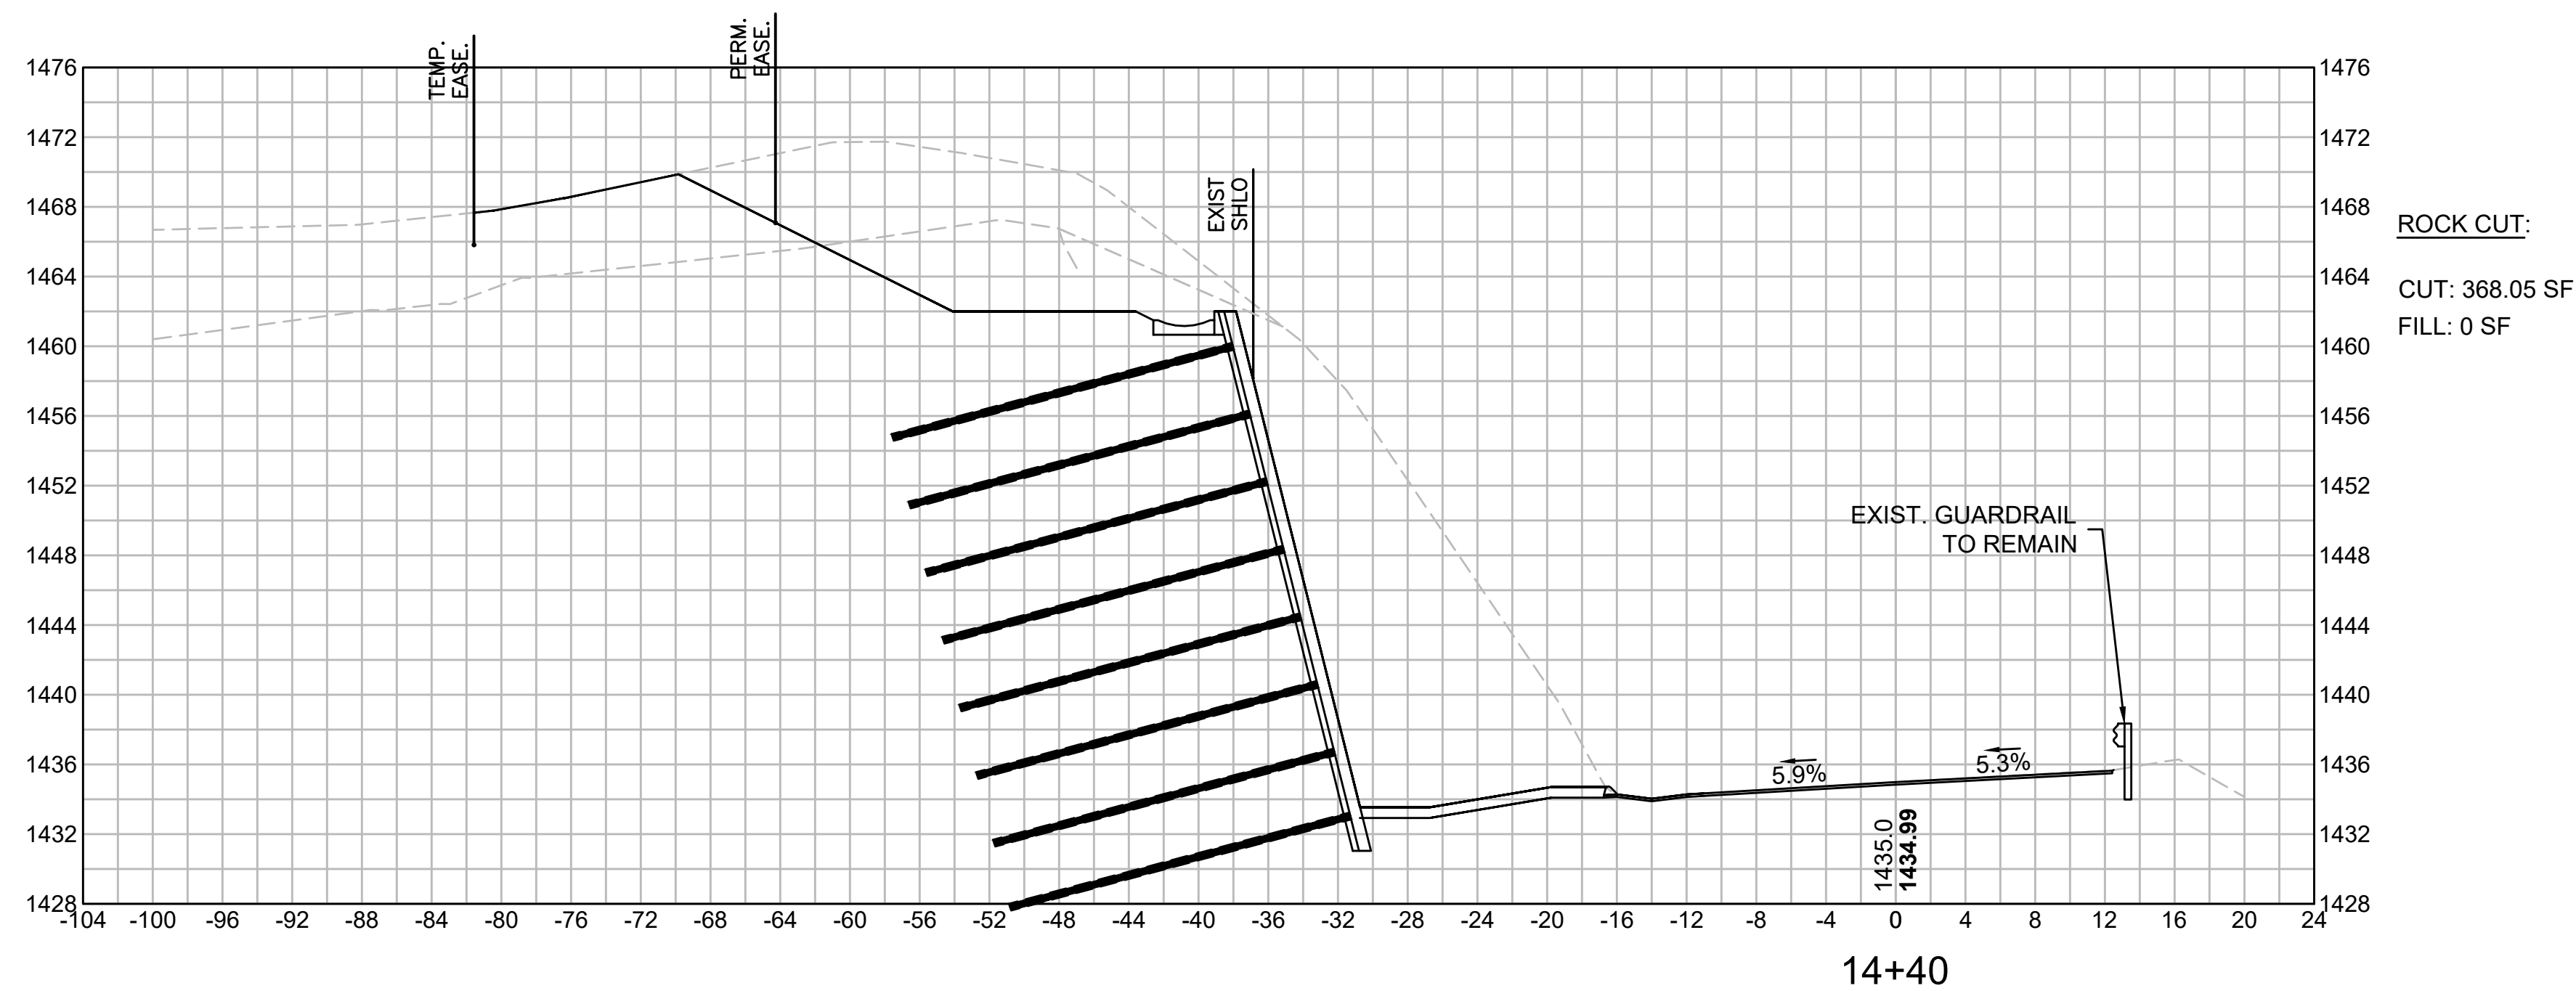


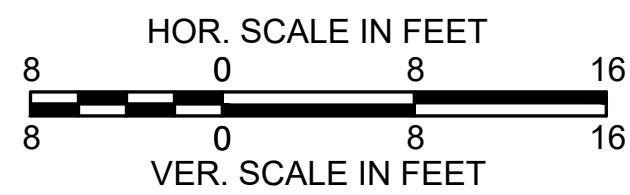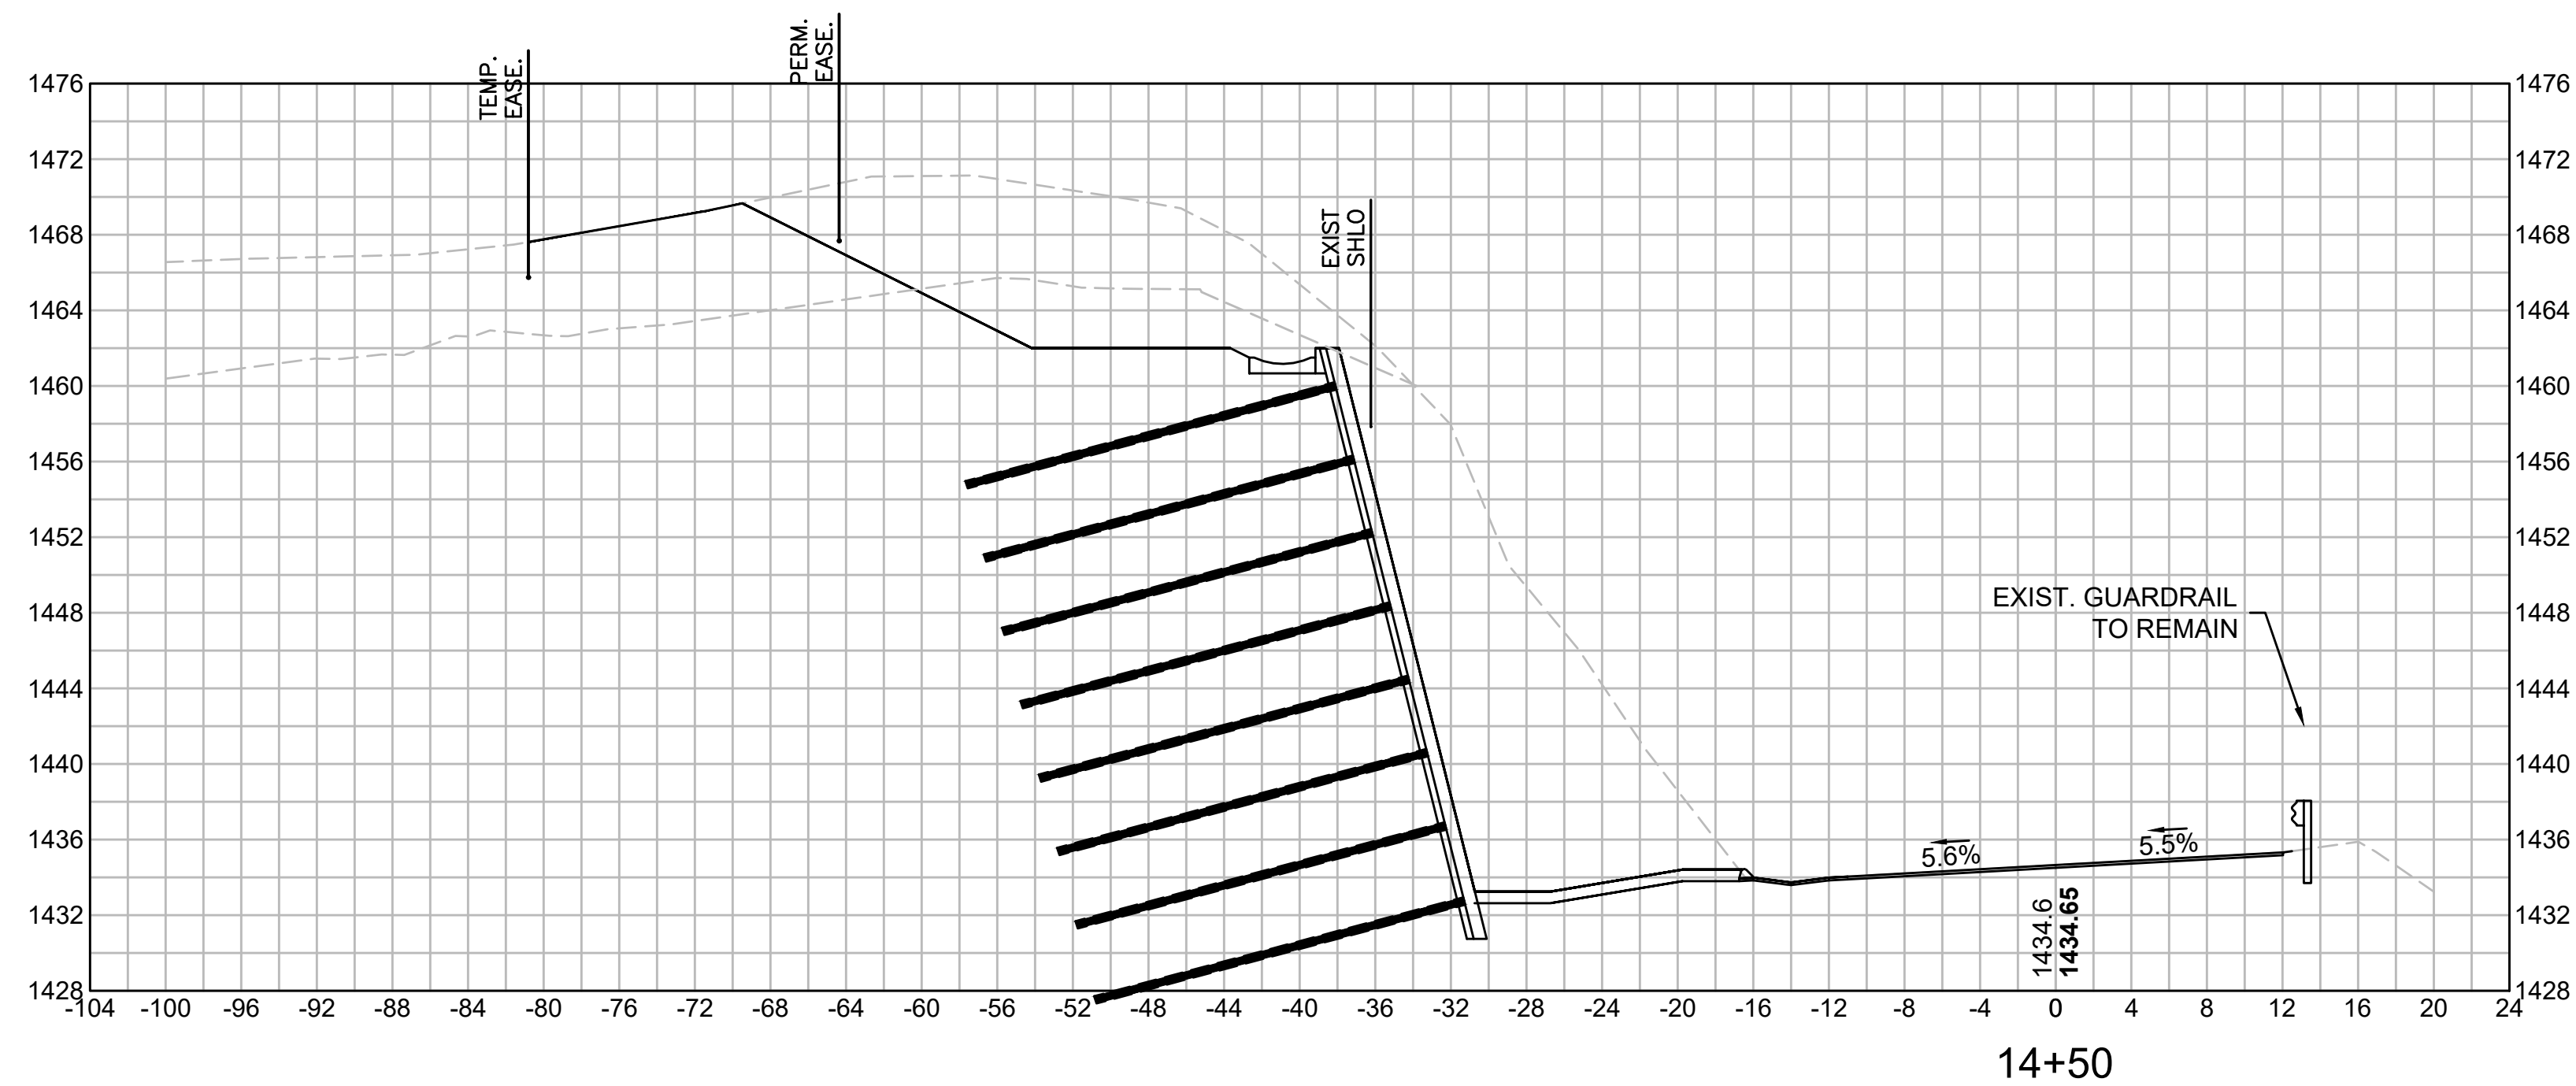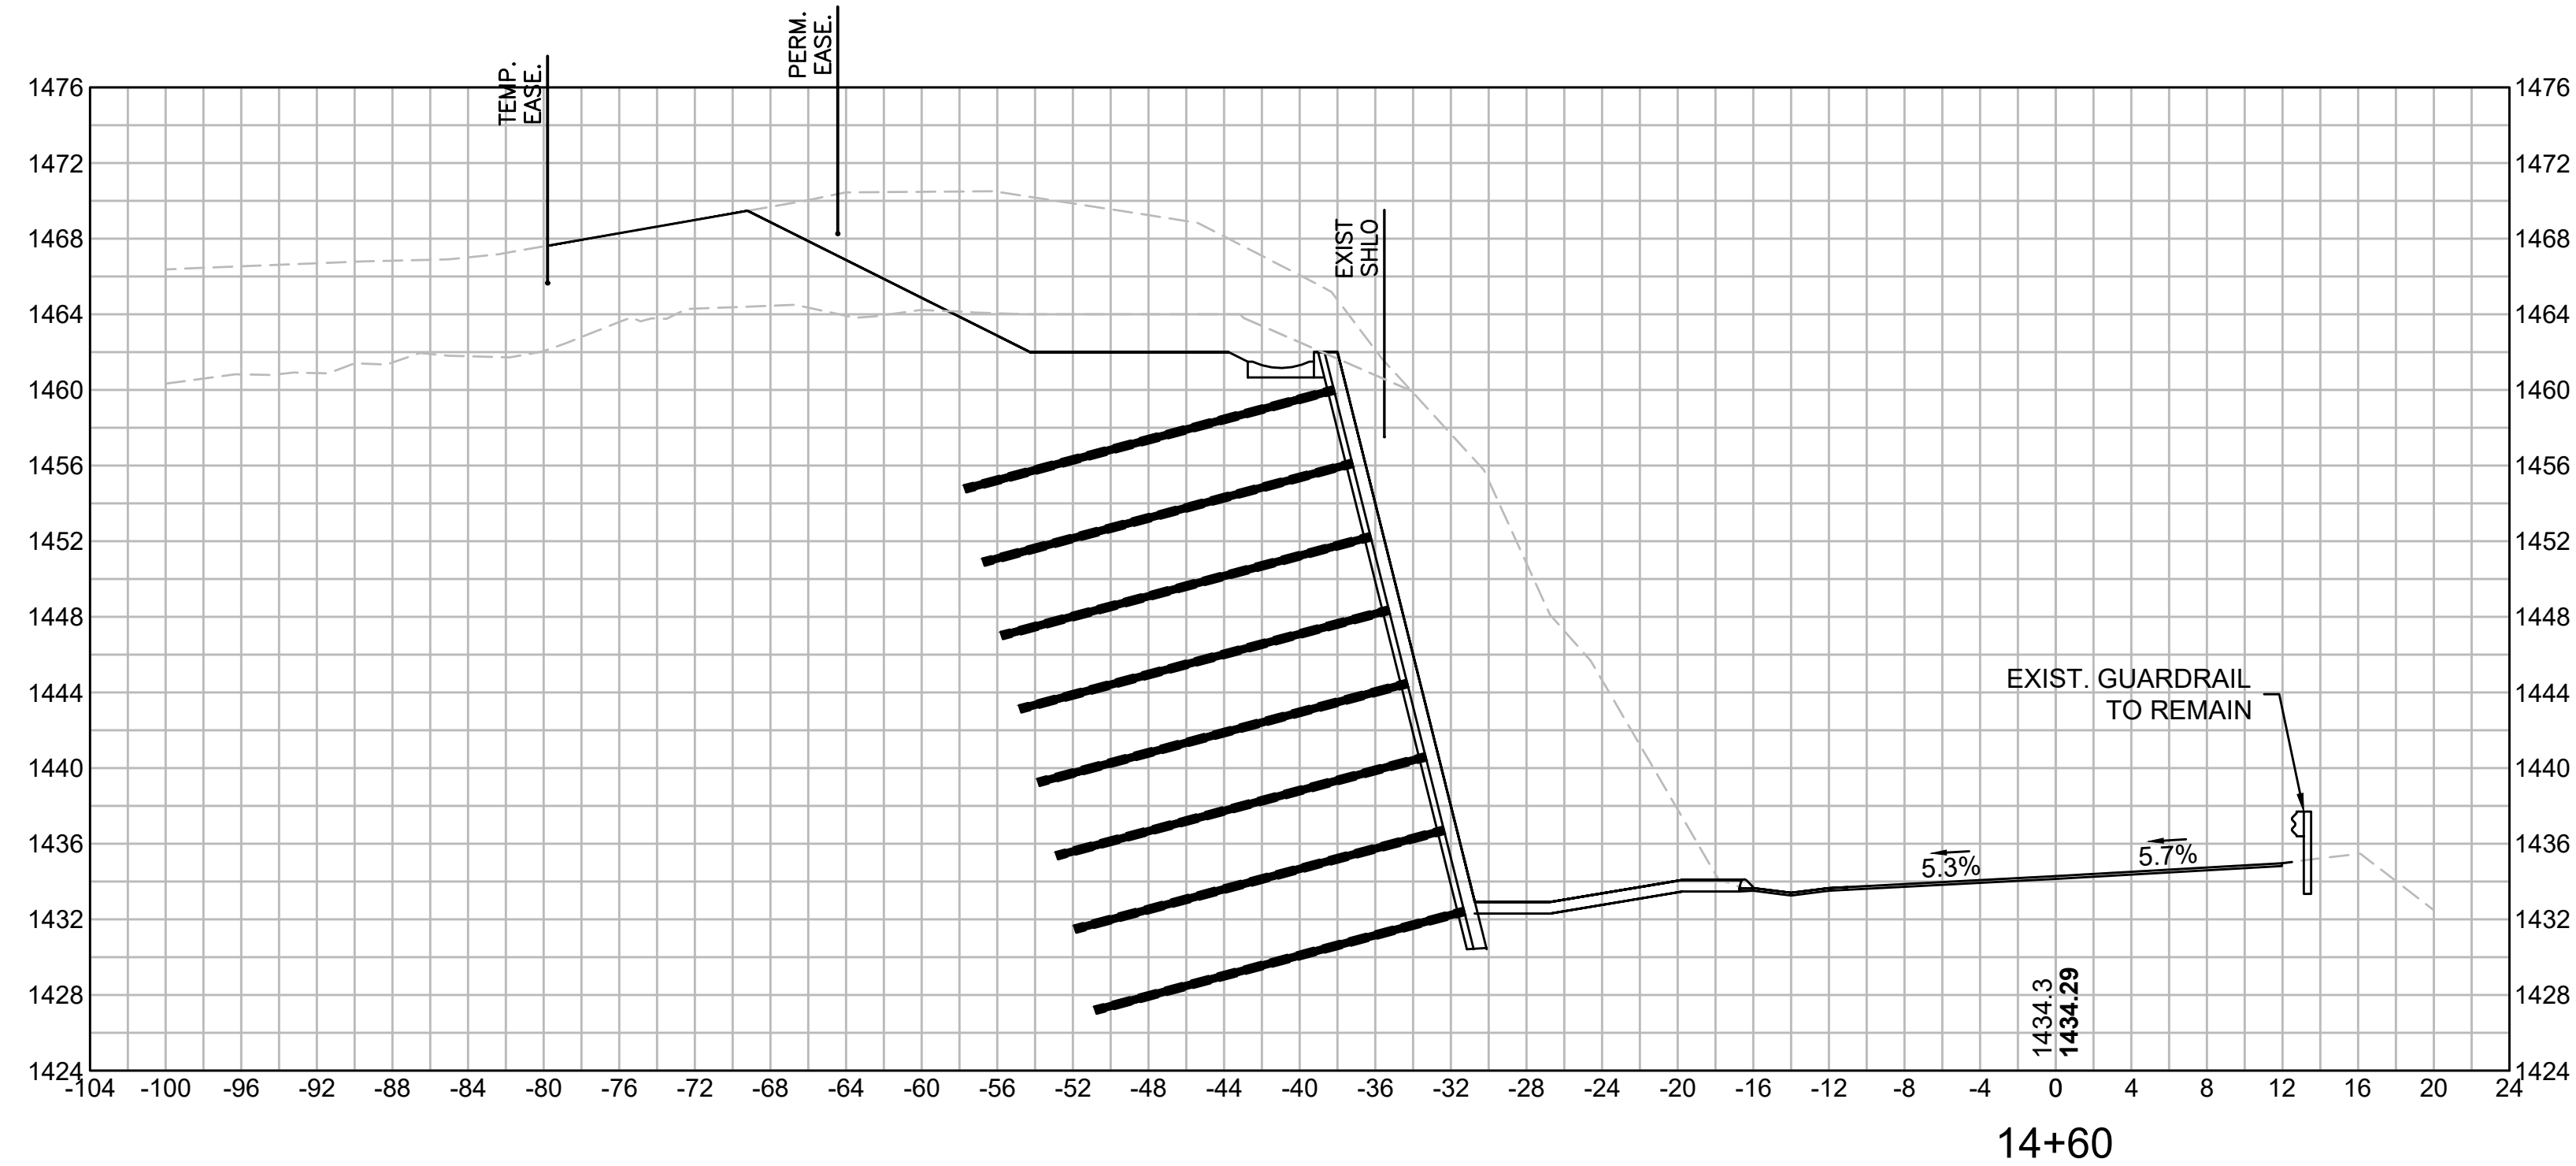

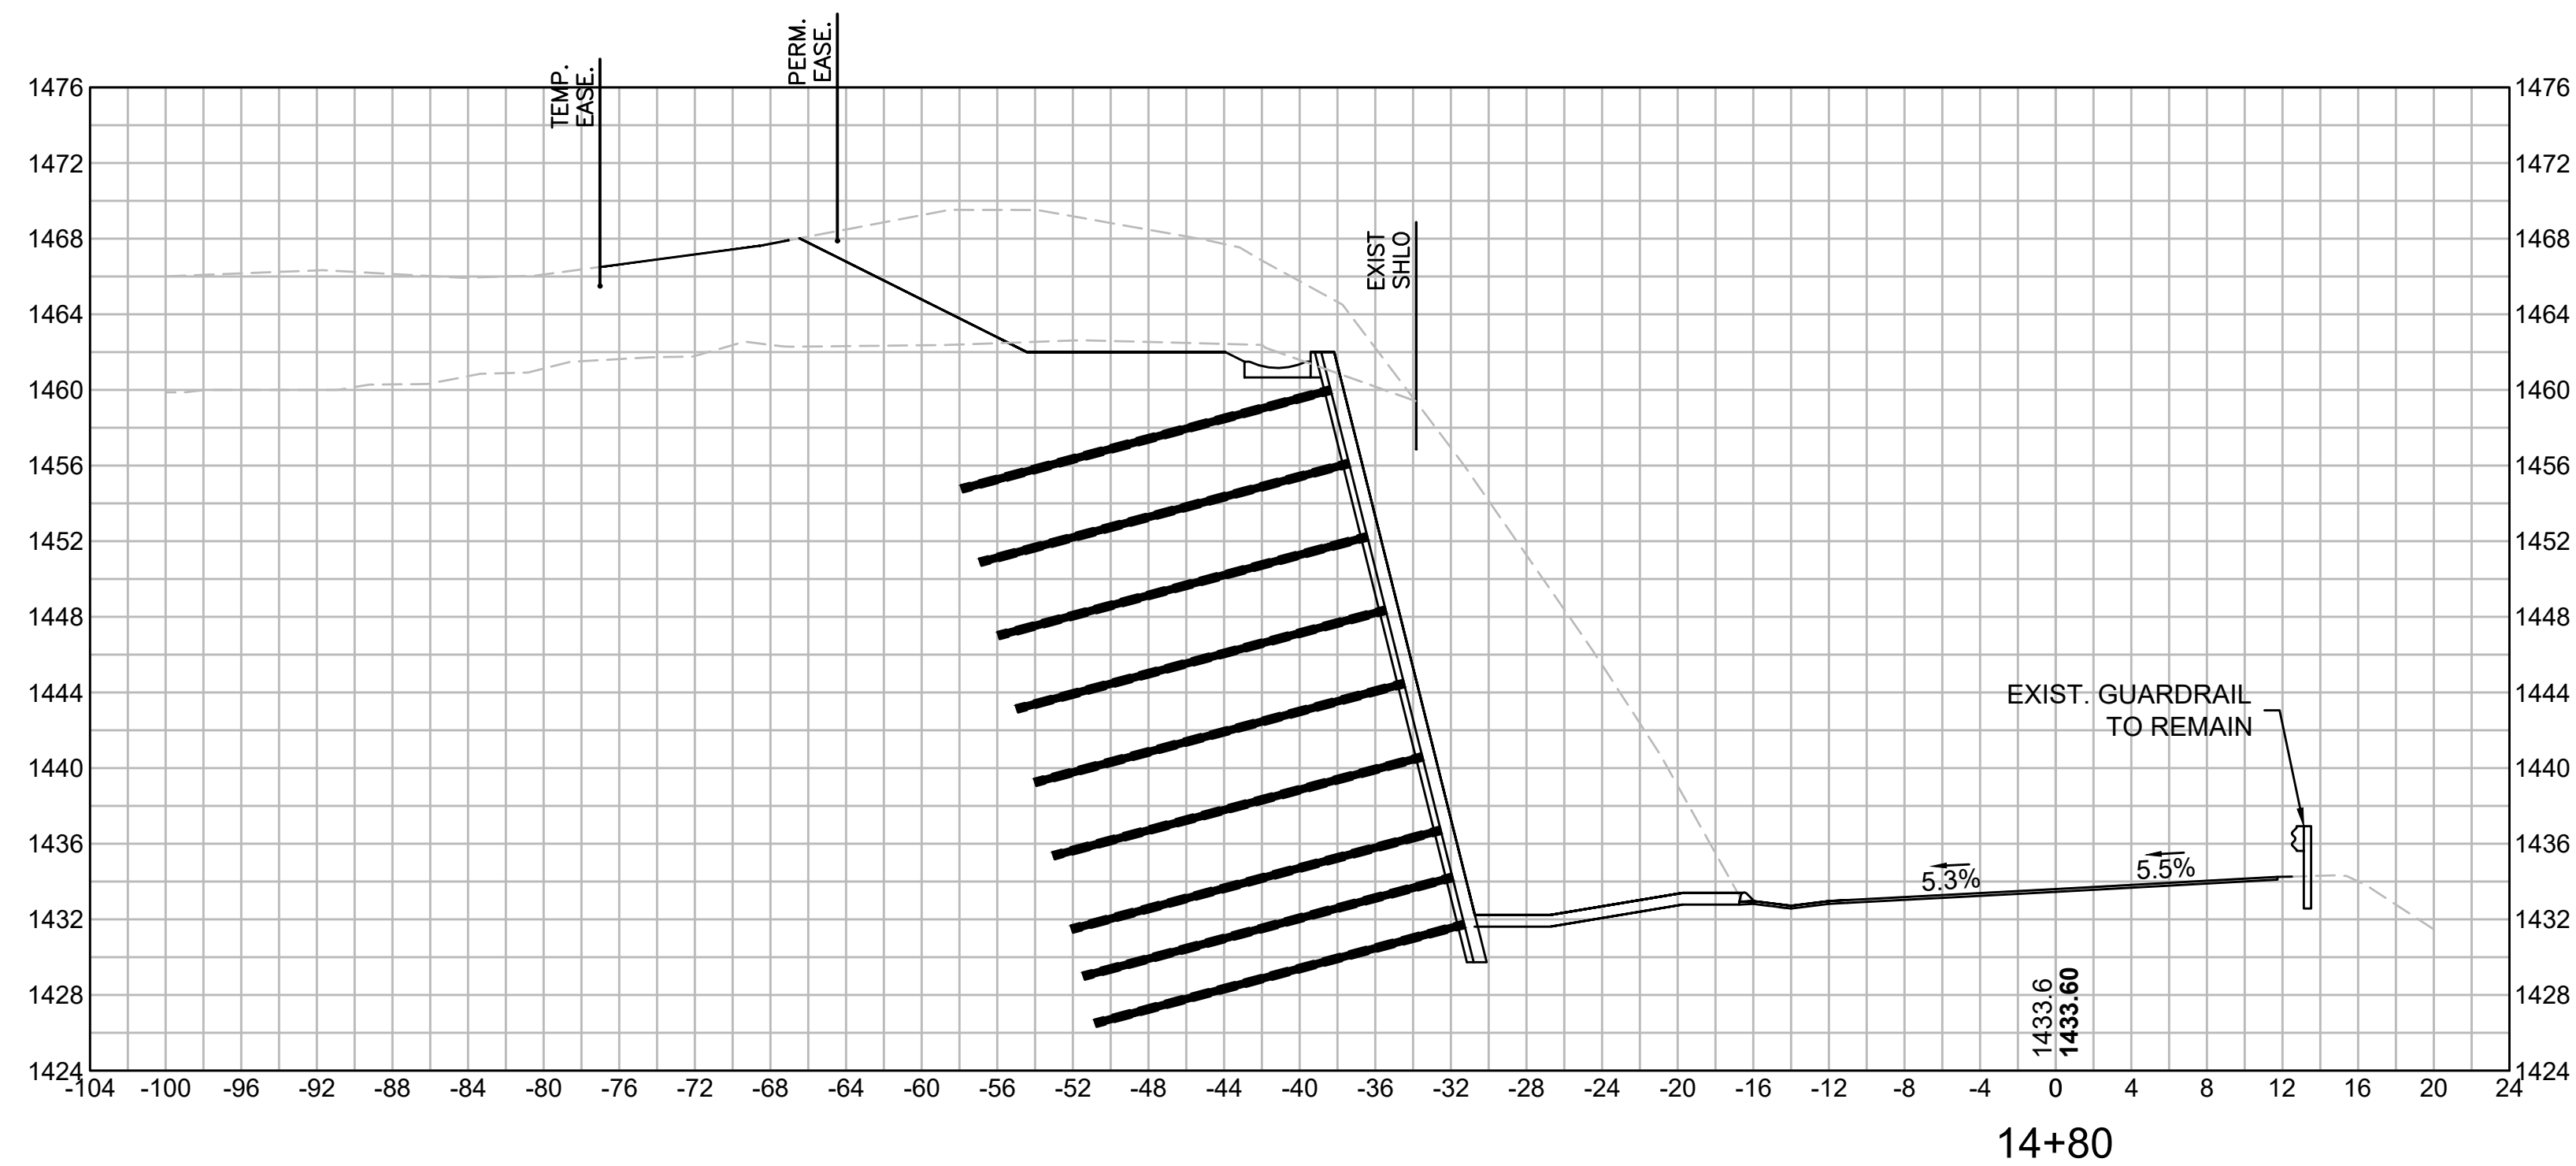

ROCK CUT:
CUT: 311.53 SF
FILL: 0 SF

EARTH EXCAVATION:
CUT: 143.40
FILL: 0 SF

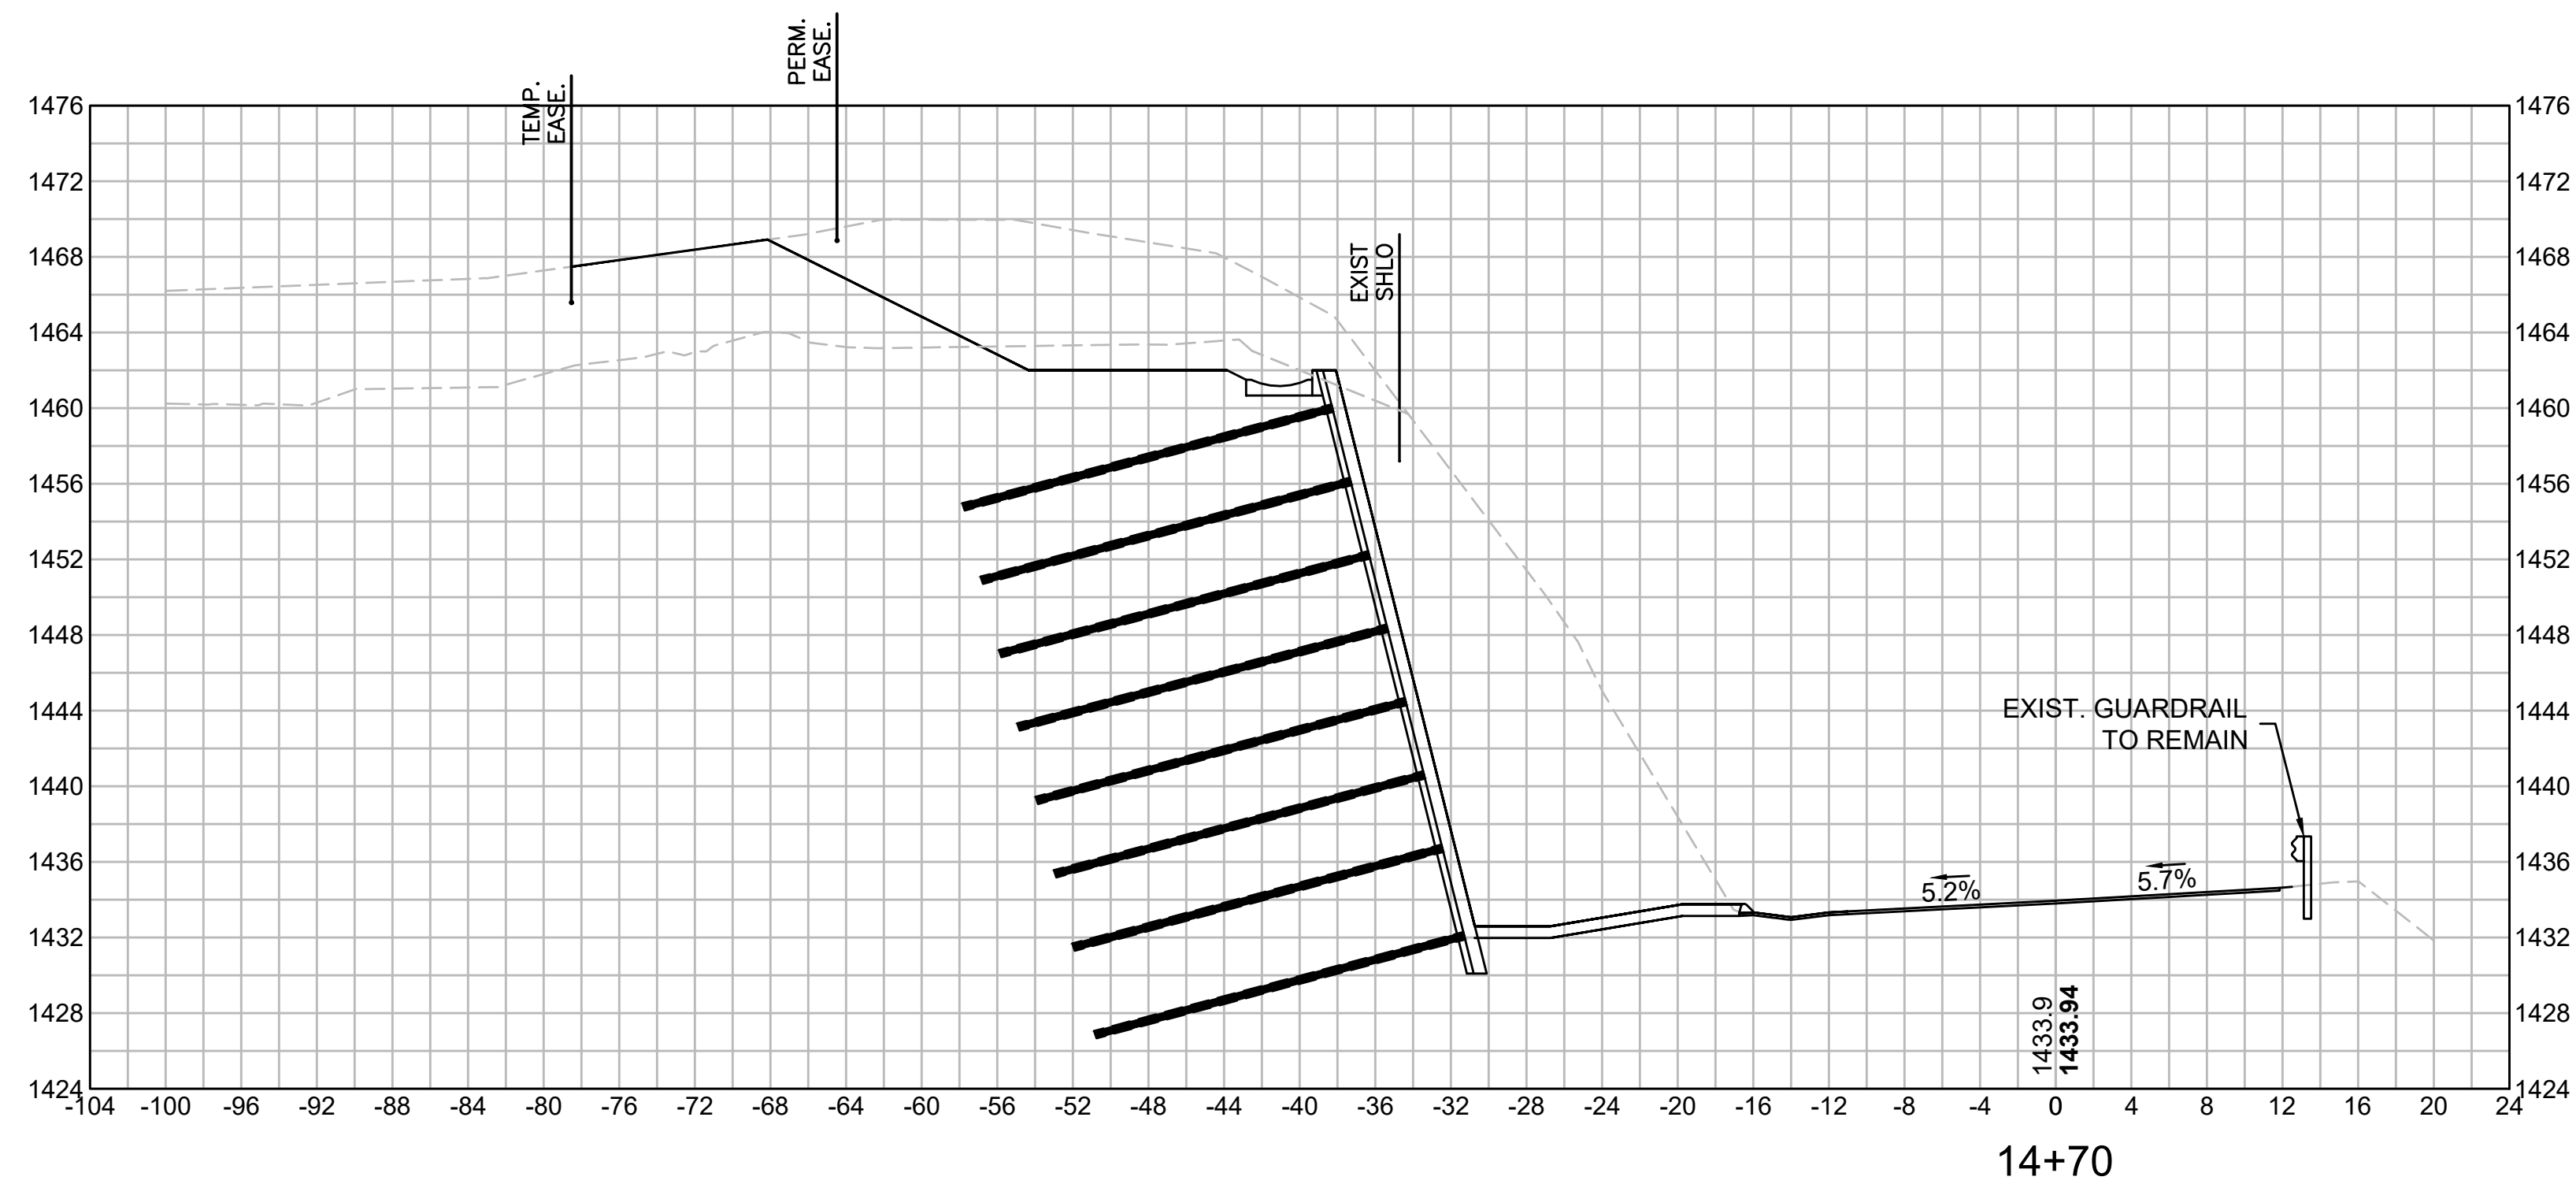

ROCK CUT:
CUT: 314.14 SF
FILL: 0 SF

EARTH EXCAVATION:
CUT: 141.70 SF
FILL: 0 SF

