AB

COMMONWEALTH OF MASSACHUSETTS

CONTRACT DOCUMENTS AND SPECIAL PROVISIONS

PROPOSAL NO.	616302-134929
P.V. =	$2,166,000.00
PLANS	NO

FOR

Maintenance and Preservation of Municipal Bridges at Multiple Locations (D2 Contract 2)

in the Towns of

BELCHERTOWN – HAMPDEN – MONSON - SOUTH HADLEY - SOUTHWICK

In accordance with the STANDARD SPECIFICATIONS
for HIGHWAYS and BRIDGES dated 2026

This Proposal to be opened and read: **TUESDAY, AUGUST 11, 2026 at 2:00 P.M.**

THIS PAGE IS INTENTIONALLY LEFT BLANK

DOCUMENT 00010

TABLE OF CONTENTS

DOCUMENT 00010
TABLE OF CONTENTS ..... 00010-1 through 2

DOCUMENT 00102
NOTICE TO CONTRACTORS ..... 00102- 1 through 2

DOCUMENT 00210
REQUIREMENTS OF MASSACHUSETTS GENERAL
LAWS CHAPTER 30 SECTION 39R; CHAPTER 30, SECTION 39O ..... 00210-1 through 4

DOCUMENT 00331
LOCUS MAP ..... 00331-1 through 6

DOCUMENT 00439
CONTRACTOR PROJECT EVALUATION FORM ..... 00439-1 through 2

DOCUMENT 00440
SUBCONTRACTOR PROJECT EVALUATION FORM ..... 00440-1 through 2

DOCUMENT 00710
GENERAL CONTRACT PROVISIONS ..... 00710-1 through 2

DOCUMENT 00715
SUPPLEMENTAL SPECIFICATIONS ..... 00715-1 through 20

DOCUMENT 00718
SPECIAL PROVISION FOR PARTICIPATION BY MINORITY OR WOMEN'S
BUSINESS ENTERPRISES AND SERVICE- DISABLED VETERAN- OWNED
BUSINESS ENTERPRISES ..... 00718-1 through 10

DOCUMENT 00761
SPECIAL PROVISIONS FOR CERTIFICATION REGARDING DEBARMENT,
SUSPENSION, INELIGIBILITY AND VOLUNTARY EXCLUSION ..... 00761-1 through 4

DOCUMENT 00811
MONTHLY PRICE ADJUSTMENT FOR HOT MIX ASPHALT
(HMA) MIXTURES ..... 00811-1 through 2

DOCUMENT 00812
MONTHLY PRICE ADJUSTMENT FOR DIESEL FUEL AND GASOLINE ..... 00812-1 through 2

DOCUMENT 00813
PRICE ADJUSTMENT FOR STRUCTURAL STEEL
AND REINFORCING STEEL ..... 00813-1 through 4

DOCUMENT 00814
PRICE ADJUSTMENT FOR PORTLAND CEMENT CONCRETE MIXES ..... 00814-1 through 2

DOCUMENT 00820
THE COMMONWEALTH OF MASSACHUSETTS
SUPPLEMENTAL EQUAL EMPLOYMENT OPPORTUNITY,
NON-DISCRIMINATION AND AFFIRMATIVE ACTION PROGRAM ..... 00820-1 through 6

DOCUMENT 00821
ELECTRONIC REPORTING REQUIREMENTS
CIVIL RIGHTS PROGRAM AND CERTIFIED PAYROLL ..... 00821-1 through 2

DOCUMENT 00859
CONTRACTOR/SUBCONTRACTOR CERTIFICATION FORM ..... 00859-1 through 2

TABLE OF CONTENTS (Continued)

DOCUMENT 00860
COMMONWEALTH OF MASSACHUSETTS PUBLIC EMPLOYMENT LAWS ..... 00860-1 through 2

DOCUMENT 00861
STATE PREVAILING WAGE RATES ..... 00861-1 through 168

DOCUMENT A00801
SPECIAL PROVISIONS ..... A00801-1 through 76

DOCUMENT A00803
DRAWINGS AND SKETCHES ..... A00803-1 through 46

DOCUMENT A00820
REQUEST FOR RELEASE OF MASSDOT AUTOCAD FILES FORM ..... A00820-1 through 2

DOCUMENT A00870
MASSACHUSETTS DIVISION OF FISHERIES AND WILDLIFE
NATURAL HERITAGE AND ENDANGERED SPECIES PROGRAM ..... A00870-1 through 4

DOCUMENT A00875
POLICY DIRECTIVE P-22-001 AND POLICY DIRECTIVE P-22-002 ..... A00875-1 through 8

DOCUMENT B00420
PROPOSAL ..... B00420-1 through 10

DOCUMENT B00842
SCHEDULE OF PARTICIPATION BY MINORITY OR WOMEN BUSINESS
ENTERPRISE (M/WBE) ..... B00842-1 through 2

DOCUMENT B00843
MINORITY OR WOMENS BUSINESS ENTERPRISE PARTICIPATION
LETTER OF INTENT ..... B00843-1 through 2

DOCUMENT B00846
M/WBE OR SDVOBE JOINT CHECK ARRANGEMENT APPROVAL FORM ..... B00846-1 through 2

DOCUMENT B00847
JOINT VENTURE AFFIDAVIT ..... B00847-1 through 4

*** END OF DOCUMENT ***

DOCUMENT 00102

NOTICE TO CONTRACTORS

Electronic proposals for the following project will be received through the internet using www.bidx.com until the date and time stated below and will be posted on www.bidx.com forthwith after the bid submission deadline. No paper copies of bids will be accepted. All Bidders must have a valid vendor code issued by MassDOT in order to bid on projects. Bidders need to apply for a Digital ID at least 14 days prior to a scheduled bid opening date with www.bidx.com.

TUESDAY, AUGUST 11, 2026 at 2:00 P.M. **
BELCHERTOWN – HAMPDEN – MONSON - SOUTH HADLEY - SOUTHWICK
Maintenance and Preservation of Municipal Bridges at Multiple Locations (D2 Contract 2)
****Date Subject to Change**

PROJECT VALUE = $2,166,000.00

Bidders must be pre-qualified by the Department in the BRIDGE - CONSTRUCTION category to bid on the above project. An award will not be made to a Contractor who is not pre-qualified by the Department prior to the opening of Proposals.

All prospective Bidders who intend to bid on this project must obtain "Request Proposal Form (R109)". The blank "Request Proposal Form (R109)" can be obtained at: https://www.mass.gov/prequalification-of-horizontal-construction-firms.

All prospective Bidders must complete and e-mail an electronic copy of "Request Proposal Form (R109)" to the MassDOT Director of Prequalification for approval: prequal.r109@dot.state.ma.us.

Proposal documents for official bidders are posted on www.bidx.com. Other interested parties may receive informational Contract Documents containing the Plans and Special Provisions, free of charge.

Bids will be considered, and the contract awarded in accordance with statutes governing such contracts in accordance with Massachusetts General Laws Chapter 30 § 39M.

The Project Bids File Attachments folder for proposals at www.bidx.com shall be used for submitting at the time of bid required information such as the Bid Bond required document, and other documents that may be requested in the proposal.

NOTICE TO CONTRACTORS (Continued)

All parties who wish to have access to information plans and specification must send a "Request for Informational Documents" to MassDOTBidDocuments@dot.state.ma.us.

A Proposal Guaranty in the amount of 5% of the value of the bid is required.

This project is subject to the schedule of prevailing wage rates as determined by the Commissioner of the Massachusetts Department of Labor and Workforce Development, and the Division of Occupational Safety.

PRICE ADJUSTMENTS

This Contract contains price adjustments for hot mix asphalt and Portland cement mixtures, diesel fuel, and gasoline. For reference the base prices are as follows: liquid asphalt $712.50 per ton, Portland cement $452.13 per ton, diesel fuel $3.911 per gallon, and gasoline $3.136 per gallon, and Steel Base Price Index 362.0. MassDOT posts the **Price Adjustments** on their Highway Division's website at
https://www.mass.gov/massdot-contract-price-adjustments

This Contract contains Price Adjustments for steel. See Document 00813 - PRICE ADJUSTMENT FOR STRUCTURAL STEEL AND REINFORCING STEEL for their application and base prices.

MassDOT projects are subject to the rules and regulations of the Architectural Access Board (521 CMR 1.00 et seq.)

Prospective bidders and interested parties can access this information and more via the internet at WWW.COMMBUYS.COM.

BY: Phillip Eng, Interim MassDOT Secretary
Jonathan L. Gulliver, Undersecretary and Highway Administrator
SATURDAY, JUNE 27, 2026

DOCUMENT 00210

REQUIREMENTS OF MASSACHUSETTS GENERAL LAWS
CHAPTER 30, SECTION 39R;
CHAPTER 30, SECTION 39O

July 1, 1981, updated October 2016

M.G.L. c. 30, § 39R. Award of Contracts; Accounting Statements; Annual Financial Statements; Definitions.

(a) The words defined herein shall have the meaning stated below whenever they appear in this section:

(1) “Contractor" means any person, corporation, partnership, joint venture, sole proprietorship, or other entity awarded a contract pursuant to sections thirty-eight A1/2 to thirty-eight O, inclusive, of chapter seven and any contract awarded or executed pursuant to section eleven C of chapter twenty-five A, section thirty-nine M of chapter thirty, or sections forty-four A to forty-four H, inclusive, of chapter one hundred and forty-nine, which is for an amount or estimated amount greater than one hundred thousand dollars.

(2) "Contract" means any contract awarded or executed pursuant to sections thirty-eight A1/2 to thirty-eight O, inclusive, of chapter seven and any contract awarded or executed pursuant to section eleven C of chapter twenty-five A, section thirty-nine M of chapter thirty, or sections forty-four A through forty-four H, inclusive, of chapter one hundred and forty-nine, which is for amount or estimated amount greater than one hundred thousand dollars.

(3) “Records" means books of original entry, accounts, checks, bank statements and all other banking documents, correspondence, memoranda, invoices, computer printouts, tapes, discs, papers and other documents or transcribed information of any type, whether expressed in ordinary or machine language.

(4) “Independent Certified Public Accountant" means a person duly registered in good standing and entitled to practice as a certified public accountant under the laws of the place of his residence or principal office and who is in fact independent. In determining whether an accountant is independent with respect to a particular person, appropriate consideration should be given to all relationships between the accountant and that person or any affiliate thereof. Determination of an accountant's independence shall not be confined to the relationships existing in connection with the filing of reports with the awarding authority.

(5) “Audit", when used in regard to financial statements, means an examination of records by an independent certified public accountant in accordance with generally accepted accounting principles and auditing standards for the purpose of expressing a certified opinion thereon, or, in the alternative, a qualified opinion or a declination to express an opinion for stated reasons.

(6) "Accountant's Report", when used in regard to financial statements, means a document in which an independent certified public accountant indicates the scope of the audit which he has made and sets forth his opinion regarding the financial statements taken as a whole with a listing of noted exceptions and qualifications, or an assertion to the effect that an overall opinion cannot be expressed. When an overall opinion cannot be expressed the reason therefor shall be stated. An accountant's report shall include as a part thereof a signed statement by the responsible corporate officer attesting that management has fully disclosed all material facts to the independent certified public accountant, and that the audited financial statement is a true and complete statement of the financial condition of the contractor.

(7) “Management", when used herein, means the chief executive officers, partners, principals or other person or persons primarily responsible for the financial and operational policies and practices of the contractor.

(8) Accounting terms, unless otherwise defined herein, shall have a meaning in accordance with generally accepted accounting principles and auditing standards.

(b) Subsection (a)(2) hereof notwithstanding, every agreement or contract awarded or executed pursuant to sections thirty-eight A 1/2 to thirty-eight O, inclusive, of chapter seven, or eleven C of chapter twenty-five A, and pursuant to section thirty-nine M of chapter thirty or to section forty-four A through H, inclusive, of chapter one hundred and forty-nine, shall provide that:

(1) The contractor shall make, and keep for at least six years after final payment, books, records, and accounts which in reasonable detail accurately and fairly reflect the transactions and dispositions of the contractor, and

(2) Until the expiration of six years after final payment, the office of inspector general, and the commissioner of capital asset management and maintenance shall have the right to examine any books, documents, papers or records of the contractor or of his subcontractors that directly pertain to, and involve transactions relating to, the contractor or his subcontractors, and

(3) If the agreement is a contract as defined herein, the contractor shall describe any change in the method of maintaining records or recording transactions which materially affect any statements filed with the awarding authority, including in his description the date of the change and reasons therefor, and shall accompany said description with a letter from the contractor's independent certified public accountant approving or otherwise commenting on the changes, and

(4) If the agreement is a contract as defined herein, the contractor has filed a statement of management on internal accounting controls as set forth in paragraph (c) below prior to the execution of the contract, and

(5) If the agreement is a contract as defined herein, the contractor has filed prior to the execution of the contracts and will continue to file annually, an audited financial statement for the most recent completed fiscal year as set forth in paragraph (d) below.

(c) Every contractor awarded a contract shall file with the awarding authority a statement of management as to whether the system of internal accounting controls of the contractor and its subsidiaries reasonably assures that:

(1) transactions are executed in accordance with management's general and specific authorization;

(2) transactions are recorded as necessary

i. to permit preparation of financial statements in conformity with generally accepted accounting principles, and

ii. to maintain accountability for assets;

(3) access to assets is permitted only in accordance with management's general or specific authorization; and

(4) the recorded accountability for assets is compared with the existing assets at reasonable intervals and appropriate action was taken with respect to any difference.

Every contractor awarded a contract shall also file with the awarding authority a statement prepared and signed by an independent certified public accountant, stating that he has examined the statement of management on internal accounting controls, and expressing an opinion as to:

(1) whether the representations of management in response to this paragraph and paragraph (b) above are consistent with the result of management's evaluation of the system of internal accounting controls; and

(2) whether such representations of management are, in addition, reasonable with respect to transactions and assets in amounts which would be material when measured in relation to the applicant's financial statements.

(d) Every contractor awarded a contract by the commonwealth or by any political subdivision thereof shall annually file with the commissioner of capital asset management and maintenance during the term of the contract a financial statement prepared by an independent certified public accountant on the basis of an audit by such accountant. The final statement filed shall include the date of final payment. All statements shall be accompanied by an accountant's report. Such statements shall be made available to the awarding authority upon request.

(e) The office of inspector general, the commissioner of capital asset management and maintenance and any other awarding authority shall enforce the provisions of this section. The commissioner of capital asset management and maintenance may after providing an opportunity for the inspector general and other interested parties to comment, promulgate pursuant to the provisions of chapter thirty A such rules, regulations and guidelines as are necessary to effectuate the purposes of this section. Such rules, regulations and guidelines may be applicable to all awarding authorities. A contractor's failure to satisfy any of the requirements of this section may be grounds for debarment pursuant to section forty-four C of chapter one hundred and forty-nine.

(f) Records and statements required to be made, kept or filed under the provisions of this section shall not be public records as defined in section seven of chapter four and shall not be open to public inspection; provided, however, that such records and statements shall be made available pursuant to the provisions of clause (2) of paragraph (b).

M.G.L. c. 30, § 39O: Suspension, Delay, or Interruption or Failure to Act by Awarding Authority; Adjustment in Contract Price; Submission of Claims.

Section 39O. Every contract subject to the provisions of section thirty-nine M of this chapter or subject to section forty-four A of chapter one hundred forty-nine shall contain the following provisions (a) and (b) in their entirety and, in the event a suspension, delay, interruption or failure to act of the awarding authority increases the cost of performance to any subcontractor, that subcontractor shall have the same rights against the general contractor for payment for an increase in the cost of his performance as provisions (a) and (b) give the general contractor against the awarding authority, but nothing in provisions (a) and (b) shall in any way change, modify or alter any other rights which the general contractor or the subcontractor may have against each other.

(a) The awarding authority may order the general contractor in writing to suspend, delay, or interrupt all or any part of the work for such period of time as it may determine to be appropriate for the convenience of the awarding authority; provided however, that if there is a suspension, delay or interruption for fifteen days or more or due to a failure of the awarding authority to act within the time specified in this contract, the awarding authority shall make an adjustment in the contract price for any increase in the cost of performance of this contract but shall not include any profit to the general contractor on such increase; and provided further, that the awarding authority shall not make any adjustment in the contract price under this provision for any suspension, delay, interruption or failure to act to the extent that such is due to any cause for which this contract provides for an equitable adjustment of the contract price under any other contract provisions.

(b) The general contractor must submit the amount of a claim under provision (a) to the awarding authority in writing as soon as practicable after the end of the suspension, delay, interruption or failure to act and, in any event, not later than the date of final payment under this contract and, except for costs due to a suspension order, the awarding authority shall not approve any costs in the claim incurred more than twenty days before the general contractor notified the awarding authority in writing of the act or failure to act involved in the claim.

<<<<<<<<<<>>>>>>>>>>

END OF DOCUMENT

THIS PAGE INTENTIONALLY LEFT BLANK

DOCUMENT 00331

LOCUS MAP

BELCHERTOWN – HAMPDEN – MONSON - SOUTH HADLEY - SOUTHWICK
Maintenance and Preservation of Municipal Bridges at Multiple Locations (D2 Contract 2)

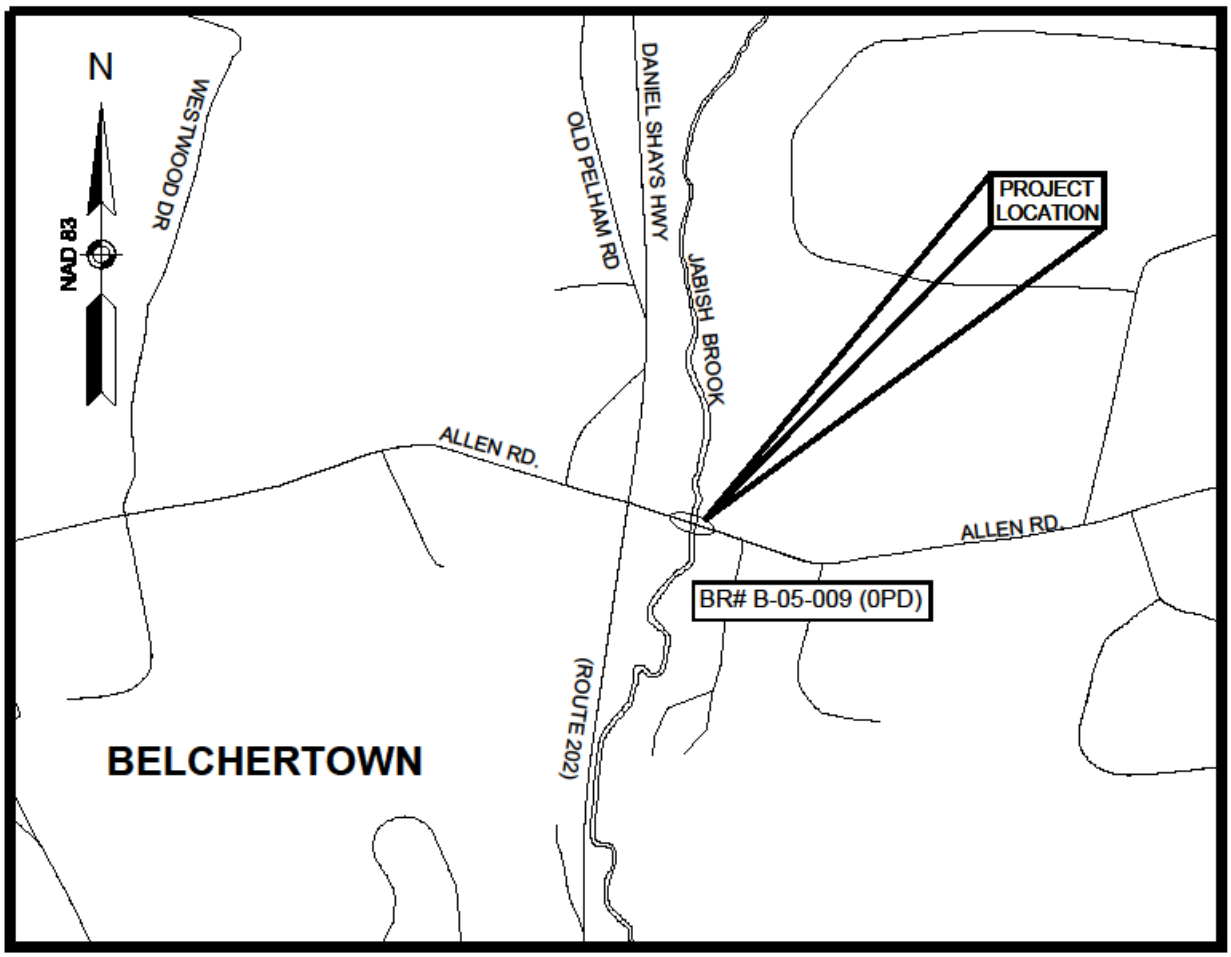

LOCUS MAP

0 500 1000 1500 2000

SCALE: 1" = 500'

BELCHERTOWN

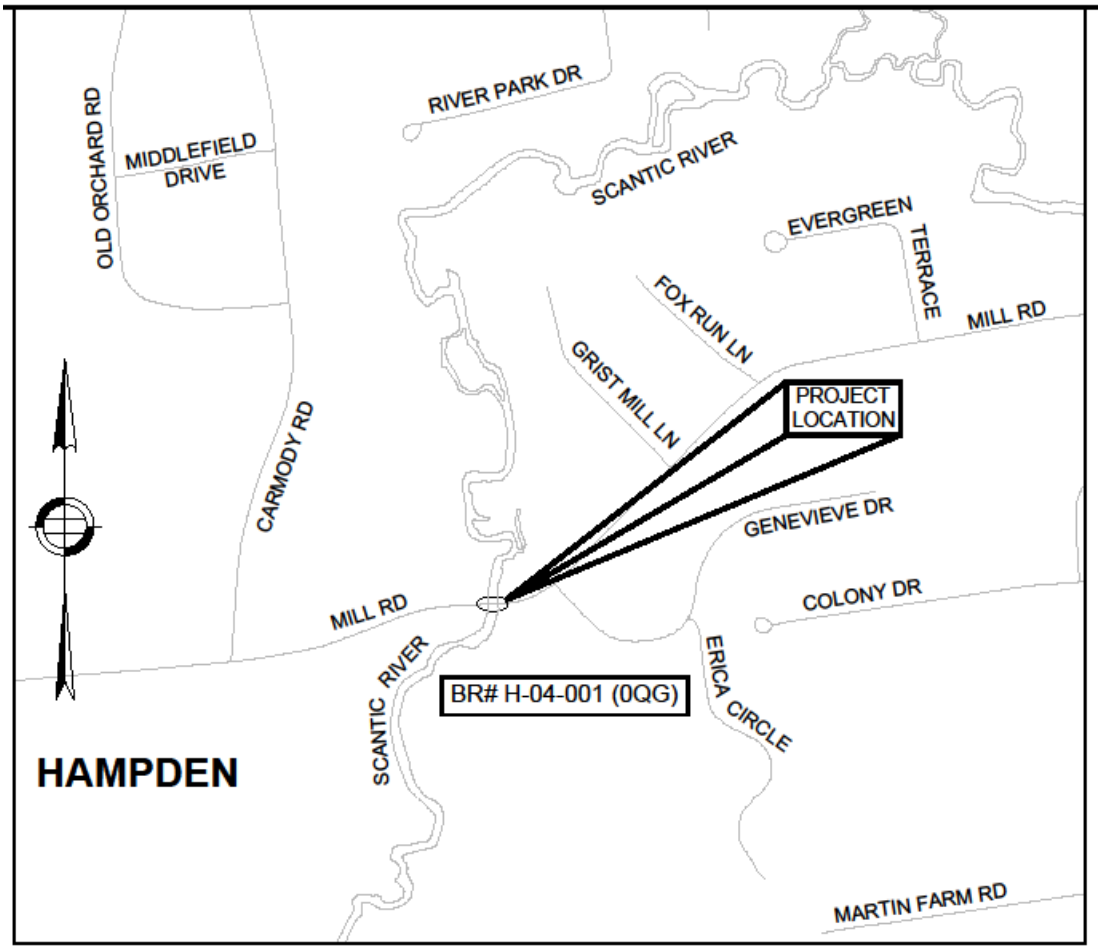

LOCUS MAP
SCALE: 1"=500'

0 500 1000 1500 2000

SCALE: 1" = 500'

HAMPDEN

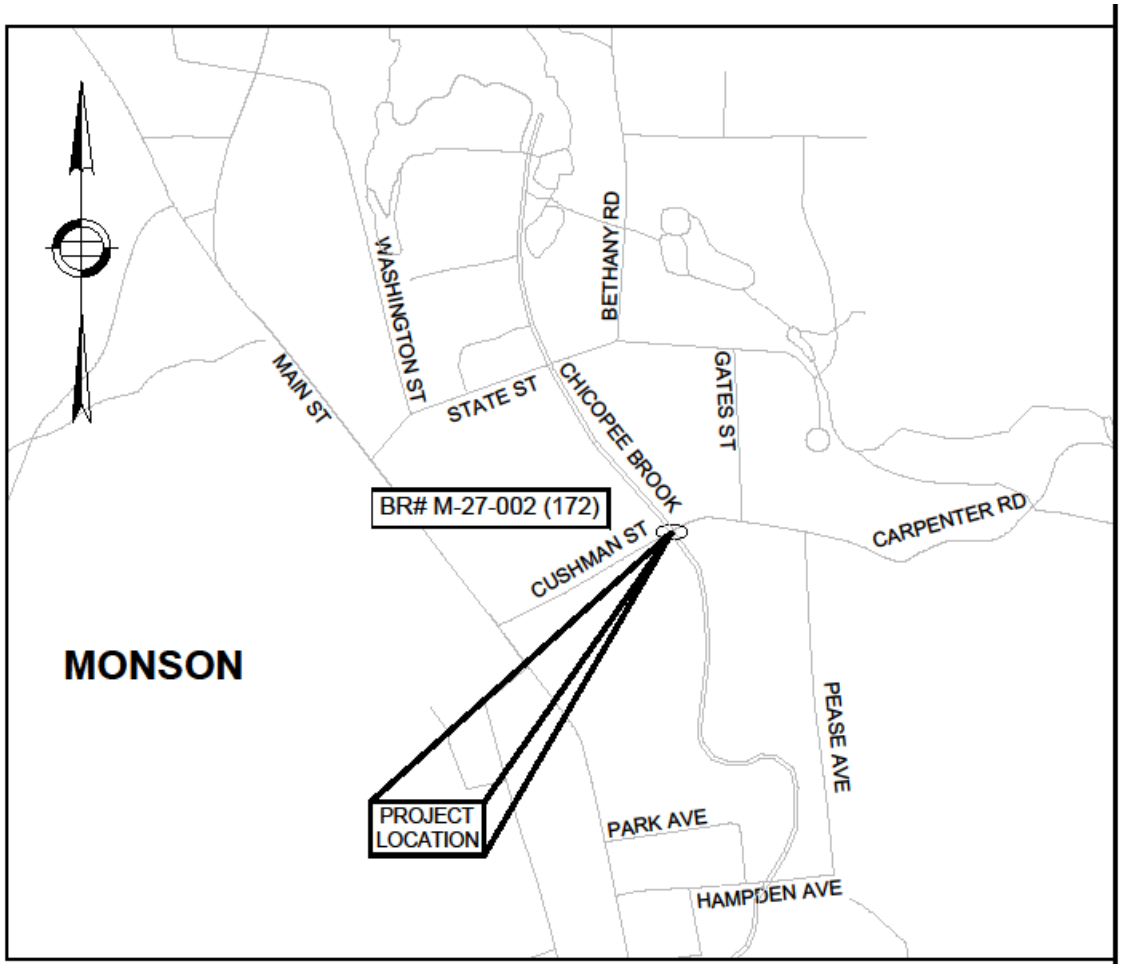

LOCUS MAP
SCALE: 1"=500'

0 500 1000 1500 2000
SCALE: 1" = 500'

MONSON

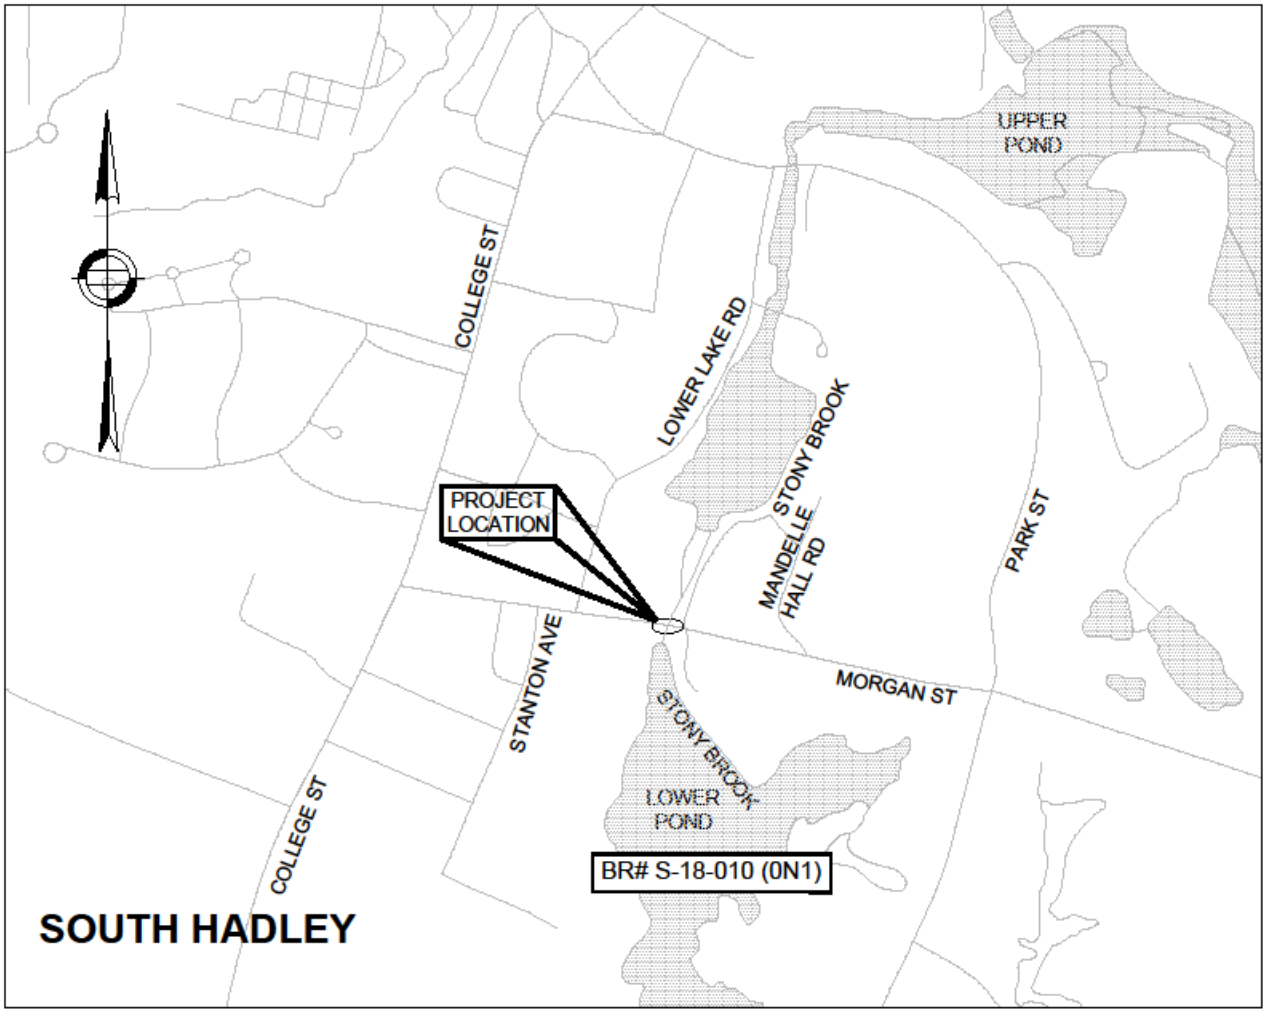

LOCUS MAP

0 500 1000 1500 2000

SCALE: 1" = 500'

SOUTH HADLEY

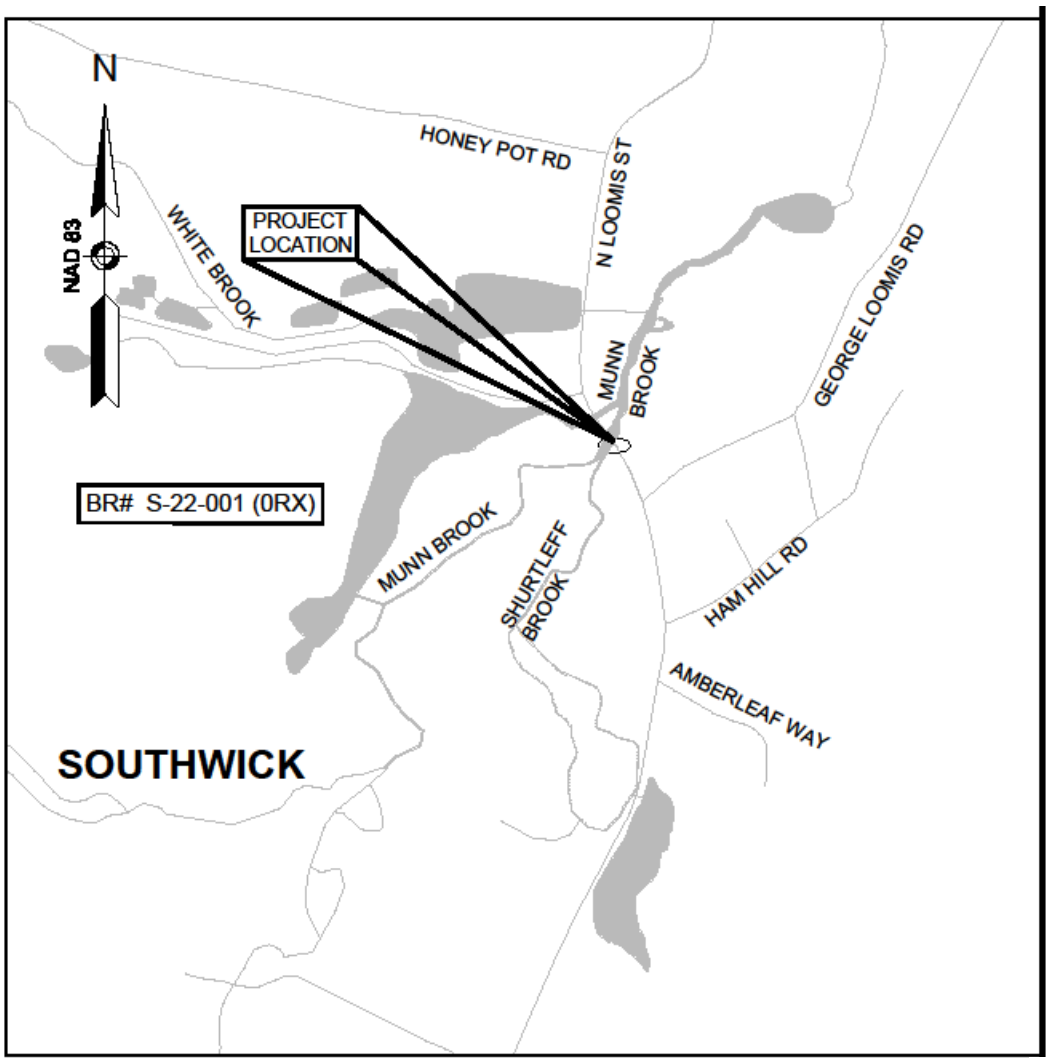

LOCUS MAP

0 500 1000 1500 2000

SCALE: 1" = 500'

SOUTHWICK

THIS PAGE IS INTENTIONALLY LEFT BLANK

DOCUMENT 00439

Final Report ☐

Interim Report ☐

CONTRACTOR PROJECT EVALUATION FORM

For instructions on using this form, see Engineering Directive E-10-002, Dated 4/20/2010

Date: _____

City/Town: _____ Contractor: _____

Project: _____ Address: _____

F.A. No. _____ Contract Number: _____

Bid Price: _____ Notice to Proceed: _____

Funds: State: _____ Fed Aid: _____ Current Contract Completion Date: _____

Date Work Started: _____ Date Work Completed*: _____

Contractor's Superintendent: _____

Division: (indicates class of work) Highway: _____ Bridge: _____ Maintenance: _____

*If work was NOT completed within specified time (including extensions) give reasons on following page.

	Excellent 10	Very Good 9	Average 8	7	Fair 6	5	Poor 4	% Rating
1. Workmanship								x 2=
2. Safety								x 2=
3. Schedule								x 1.5=
4. Home Office Support								x 1=
5. Subcontractors Performance								x 1=
6. Field Supervision/ Superintendent								x 1=
7. Contract Compliance								x 0.5=
8. Equipment								x 0.5=
9. Payment of Accounts								x 0.5=
(use back for additional comments)						**Overall Rating:**		

(Give explanation of items 1 through 9 on the following page in numerical order if overall rating is below 80%. Use additional sheets if necessary.)

_____ _____

District Construction Engineer's Signature/Date Resident Engineer's Signature/Date

_____

Contractor's Signature Acknowledging Report/Date

Contractor Requests Meeting with the District: No ☐ Yes ☐ Date Meeting Held: _____

Contractor's Comments/Meeting Notes (extra sheets may be added to this form and noted here if needed): _____

_____

_____

CONTRACTOR PROJECT EVALUATION FORM (Continued)

Date: _____ Contract Number:_____

INFORMATION FOR DISTRICT HIGHWAY DIRECTORS RELATING TO PREQUALIFICATION

A deduction shall be recommended for unsatisfactory performance if computed overall rating is under 80%.
A deduction may be recommended for this project being completed late due to the Contractor's fault.

RECOMMENDATIONS FOR DEDUCTIONS FROM CONTRACTORS' ASSIGNED FACTOR
(*Write Yes or No in space provided*)

I recommend a deduction for Contractor's unsatisfactory performance: _____

I recommend a deduction for project completed late:_____

Signed: _____
District Highway Director

EXPLANATION OF RATINGS 1 – 9:_____

WORK NOT COMPLETED WITHIN SPECIFIED TIME: _____

Revised: 04/28/17

*** END OF DOCUMENT ***

DOCUMENT 00440

Final Report ☐

Interim Report ☐

SUBCONTRACTOR PROJECT EVALUATION FORM

For instructions on using this form, see Engineering Directive E-10-002, Dated 4/20/2010

Date: _____

City/Town: _____ Subcontractor: _____

Project: _____ Address: _____

F.A. No.: _____ Contract Number: _____

Prime Contractor _____ Current Contract Completion Date: _____

Date Work Started: _____ Date Work Completed*: _____

Subcontractor's Superintendent: _____

Type of Work Performed by Subcontractor: _____

*If work was NOT completed within specified time (including extensions) give reasons on following page.

	Excellent 10	Very Good 9	Average 8	7	Fair 6	5	Poor 4	% Rating
1. Workmanship								x 2=
2. Safety								x 2=
3. Schedule								x 1.5=
4. Home Office Support								x 1.5=
5. Field Supervision/ Superintendent								x 1=
6. Contract Compliance								x 1=
7. Equipment								x 0.5=
8. Payment of Accounts								x 0.5=
(use back for additional comments)							**Overall Rating:**	

(Give explanation of items 1 through 8 on the following page in numerical order if overall rating is below 80%. Use additional sheets if necessary.)

_____ _____

District Construction Engineer's Signature/Date Resident Engineer's Signature/Date

_____ _____

Contractor Signature Acknowledging Report/Date Subcontractor Signature Acknowledging Report/Date

Subcontractor Requests Meeting with the District: No ☐ Yes ☐ Date Meeting Held: _____

Subcontractor's Comments / Meeting Notes (extra sheets may be added to this form and noted here if needed):

_____

_____

Contractor's Comments: _____

_____

SUBCONTRACTOR PROJECT EVALUATION FORM (Continued)

Date: _____ Contract Number:_____

INFORMATION FOR DISTRICT HIGHWAY DIRECTORS RELATING TO PREQUALIFICATION

A deduction shall be recommended for unsatisfactory performance if computed overall rating is under 80%.
A deduction may be recommended for this project being completed late due to the Contractor's fault.

RECOMMENDATIONS FOR DEDUCTIONS FROM CONTRACTORS' ASSIGNED FACTOR
(*Write Yes or No in space provided*)

I recommend a deduction for Contractor's unsatisfactory performance: _____

I recommend a deduction for project completed late:_____

Signed: _____
District Highway Director

EXPLANATION OF RATINGS 1 – 8: _____

_____

_____

_____

_____

_____

_____

_____

_____

_____

_____

_____

WORK NOT COMPLETED WITHIN SPECIFIED TIME: _____

_____

_____

_____

_____

_____

_____

Revised: 04/28/17

*** END OF DOCUMENT ***

DOCUMENT 00710
GENERAL CONTRACT PROVISIONS
Revised: 03-31-26

NOTICE OF AVAILABILITY

The STANDARD SPECIFICATIONS FOR HIGHWAYS AND BRIDGES dated 2026, the SUPPLEMENTAL SPECIFICATIONS , the 1990 STANDARD DRAWINGS FOR SIGNS AND SUPPORTS; the 1968 STANDARD DRAWINGS FOR TRAFFIC SIGNALS AND HIGHWAY LIGHTING and the CONSTRUCTION STANDARD DETAILS are available online at https://www.mass.gov/massdot-highway-division-manuals-and-publications

SPECIAL PROVISIONS FOR RIGHT-TO-KNOW ACT REQUIREMENTS

The Contractor's attention is directed to Massachusetts General Laws, Chapter 111F, commonly known as the Right-To-Know Act, and to the regulations promulgated pursuant thereto. Among the provisions of the Right-To-Know Act is a requirement that employers make available to employees Materials Safety Data Sheets (MSDS) for any substance on the Massachusetts Substance List (MSL) to which employees are, have been, or may be exposed.

To ensure prompt compliance with these regulations and legislation, the Contractor shall:

1. Deliver to the Department, prior to the start of any work under this contract, copies of MSDS for all MSL substances to be used, stored, processed or manufactured at the worksite by the Contractor.

2. Train employees of the Department, who may be exposed to MSL substances as a result of the Contractor's work under this contract, with regard to those specific substances in accordance with requirements of the Right-To-Know Act.

3. Observe all safety precautions recommended on the MSDS for any MSL substance to be used, stored, processed, or manufactured at the worksite by the Contractor.

4. Inform the Department in writing regarding specific protective equipment recommended in the MSDS for MSL substances to which employees of the Department may be exposed as a result of the Contractor's work under this contract.

The Department shall not be liable for any delay or suspension of work caused by the refusal of its employees to perform any work due to the Contractor's failure to comply with the Right-To-Know Act. The Contractor agrees to hold the Department or the Commissioner of the Department harmless and fully indemnified for any and all claims, demands, fines, actions, complaints, and causes of action resulting from or arising out of the Contractor's failure to comply with the requirements of the Right-To-Know Act.

ALTERNATIVE DISPUTE RESOLUTION
Forum, Choice of Law and Mediations:

Any actions arising out of a contract shall be governed by the laws of Massachusetts and shall be brought and maintained in a State or federal court in Massachusetts which shall have exclusive jurisdiction thereof. MassDOT and the Contractor may both agree to mediation of any claim and will share the costs of such mediation pro rata based on the number of parties involved.

*** END OF DOCUMENT ***

THIS PAGE IS INTENTIONALLY LEFT BLANK

DOCUMENT 00715

SUPPLEMENTAL SPECIFICATIONS

JUNE 30, 2026

The 2026 *Standard Specifications for Highways and Bridges* are amended by the following modifications, additions and deletions. These Supplemental Specifications prevail over those published in the Standard Specifications.

The Specifications Committee has issued these Supplemental Specifications for inclusion into each proposal until such time as they are updated or incorporated into the next Standard Specifications.

Contractors are cautioned that these Supplemental Specifications are dated and will change as they are updated.

DIVISION I

GENERAL REQUIREMENTS AND COVENANTS

SECTION 5.00: CONTROL OF WORK

Subsection 5.03: Conformity with Plans and Specifications
Change the MGL reference in the first sentence to Chapter 30, Section 39I (from Section 39L).

DIVISION II

CONSTRUCTION DETAILS

SECTION 200: DRAINAGE

SUBSECTION 227: DRAINAGE SYSTEM SEDIMENT

Subsection 227.30, Method of Measurement
Change the subsection number to 227.80

Subsection 227.31, Basis of Payment
Change the subsection number to 227.81

Subsection 227.31, Payment Items
Change the subsection number to 227.82

SECTION 400: SUB-BASE, BASE COURSE, SHOULDERS, PAVEMENT AND BERMS

SUBSECTION 430: CEMENT CONCRETE BASE COURSE

Subsection 430.40: General
Change Applied Crack Sealer to Hot Applied Crack Sealer.

SUBSECTION 476: CEMENT CONCRETE PAVEMENT

Subsection 476.20: Materials
Delete Preformed Bituminous Joint Filler for Concrete - M3.05.5 and add the following in M number sequence:

Preformed Expansion Joint Filler	M9.14.0

SUBSECTION 477: MILLED RUMBLE STRIPS

Subsection 477: Milled Rumble Strips
Replace this subsection with the following:

DESCRIPTION

477.20: General

The work consists of constructing rumble strips on roadways by milling grooves into finished surfaces. Milled Rumble Strips are categorized as Type A, Type B, Type C, or Type D. Type A are rectangular milled grooves at regular intervals in the paved surface, Type B rumble strips are rectangular grooves at regular intervals with designed gaps between intervals to accommodate bicyclists, and Type C and Type D rumble strips form continuous grooves in the paved surface in the form of a vertical sinusoidal wave pattern.

CONSTRUCTION METHODS

477.61: Equipment

The equipment shall self-align with the slope of the roadway surface and/or any irregularities in the roadway surface.

The Contractor shall demonstrate to the Engineer the ability to achieve the desired groove without tearing or snagging the roadway surface prior to beginning the work.

477.62: Installation of Rumble Strips

Rumble strips shall be installed in accordance with the locations, dimensions, and Type shown on the plans.

Type A and Type B rumble strips shall be installed after the longitudinal pavement markings they supplement (typically edge lines or channelizing lines) are in place. Installation of any diagonal or chevron pavement markings that cross the Type A or Type B rumble strips shall only occur after the rumble strips are in place.

Type C rumble strips shall be installed after the location of the longitudinal pavement markings they supplement (typically center lines) has been laid out, but before the pavement markings are installed. The pavement markings shall only be installed after the Type C rumble strips are in place.

Type D rumble strips shall be installed after the longitudinal pavement markings they supplement (typically center lines) are in place.

477.63: Control of the Work Area

At the end of each working day, all equipment shall be moved to a location where it does not present a hazard to traffic. The pavement shall be cleaned by sweeping and the work area shall be reopened to traffic.

Pavement millings shall become the property of the Contractor and shall be removed and disposed of off-site.

COMPENSATION

477.80: Method of Measurement

Milled Rumble Strip (Type A), Milled Rumble Strip (Type C), and Milled Rumble Strip (Type D) will be measured by the total length of installed rumble strip. Milled Rumble Strip (Type B) will be measured by the total length of installed rumble strip excluding the designed gaps. Breaks at castings, bridge decks, intersections or other breaks will not be measured for payment for all types.

477.81: Basis of Payment

Payment for Milled Rumble Strip (Type A), Milled Rumble Strip (Type B), Milled Rumble Strip (Type C), and Milled Rumble Strip (Type D) will be made at the contract unit price per foot of rumble strips, complete in place. Such payment will be full compensation for furnishing all equipment and labor for satisfactorily performing the work including cleanup and disposal of excess materials.

477.82: Payment Items

Item number	Description	Unit
477.	Milled Rumble Strip (Type A)	Foot
477.1	Milled Rumble Strip (Type B)	Foot
477.2	Milled Rumble Strip (Type C)	Foot
477.3	Milled Rumble Strip (Type D)	Foot

SUBSECTION 482: SAWCUTTING

Subsection 482.80: Method of Measurement
Replace this subsection with the following:

Sawcutting, when included in the Contract as its own bid item, will be measured for payment by the foot along the cut line, regardless of depth.

SECTION 600: HIGHWAY GUARD, FENCES AND WALLS

SUBSECTION 628: IMPACT ATTENUATORS

Subsection 628.82: Payment Items
Replace this subsection with the following:

Item number	Description	Unit
628.302	Permanent Impact Attenuator, Non-Redirective, TL-2	Each
628.303	Permanent Impact Attenuator, Non-Redirective, TL-3	Each
628.304	Temporary Impact Attenuator, Non-Redirective, TL-2	Each
628.305	Temporary Impact Attenuator, Non-Redirective, TL-3	Each
628.312	Permanent Impact Attenuator, Redirective, TL-2	Each
628.313	Permanent Impact Attenuator, Redirective, TL-3	Each
628.314	Temporary Impact Attenuator, Redirective, TL-2	Each
628.315	Temporary Impact Attenuator, Redirective, TL-3	Each
628.322	Permanent Impact Attenuator, Low-Maintenance, TL-2	Each
628.323	Permanent Impact Attenuator, Low-Maintenance, TL-3	Each

SECTION 800: TRAFFIC CONTROL DEVICES

SUBSECTION 813: WIRING, GROUNDING AND SERVICE CONNECTIONS

Subsection 813.20: General
Replace this subsection with the following:

This work shall consist of furnishing and installing wire and cable of the type and size indicated for traffic signals and other traffic control devices, ITS systems, highway lighting and related electrical systems, equipment grounding systems, new ground electrodes or connections to existing ground electrodes, power pedestals, and all materials and equipment necessary to deliver power to such systems.

Service points shown on the plans are approximate only. The Contractor shall determine exact locations for both overhead and underground service access points. The Contractor shall determine riser elevations or connections/routing to manhole facilities from the serving utility, and arrange to complete the service connections.

All work under this Subsection shall comply with the MEC and the National Electrical Safety Code.

Subsection 813.41: Grounding and Bonding Conductions
Replace this subsection with the following:

Grounding and bonding conductors shall conform to M8.16.10: Type 10 Grounding and Bonding Conductors (Solid or Stranded, Insulated or Bare).

Subsection 813.42: Ground Rods
Replace this subsection with the following:

Ground rods shall consist of driven rod(s) conforming to M8.17.0: Ground Rod or other devices approved for the purpose.

Subsection 813.44: Power Pedestal
Add this subsection in numerical order:

A Power Pedestals shall consist of a side-of-post mounted lockable load center enclosure, a load center with circuit breakers, an exterior-mounted electrical meter, signal post and base, equipment bonding, ground rod(s) conforming to 813.42: Ground Rods, and a cement concrete foundation. The enclosure, lock, circuit breakers, signal post and base, and foundation shall all be included in the Shop Drawing submission.

The enclosure shall be rated to meet or exceed NEMA 3R and be suitable for post-mounting and shall be sized appropriately to house the load center. The enclosure shall be capable of being secured with an integrated locking mechanism or by a Contractor-supplied padlock; regardless of locking mechanism, it shall be operated with a #2 key.

The circuit breakers shall be designed for single-phase, 3-wire, 120/240 VAC. Circuit breakers shall provide a means to manually operate a circuit and/or automatically open a circuit that is in overload or short circuit conditions. All circuit breakers shall be UL listed and have CSA certification.

The enclosure shall be furnished with a meter socket installed. The meter socket shall be approved by the servicing electrical utility.

The signal post and base shall conform to M10.05.1: Signal Posts and Bases and the Plans. The Contractor shall supply a square aluminum base with a natural or anodized finish and a Schedule 80 aluminum post with a brushed or spun finish, unless otherwise indicated in the Plans.

The Contractor shall supply mounting equipment recommended by the enclosure manufacturer to side-mount the cabinet to the post.

Bonding for the Power Pedestal shall utilize a #8 AWG or larger ASTM-B3 wire.

The cement concrete foundation shall conform to the Plans and M4.02.0: Concrete Produced by Stationary and Truck Mixers, M4.03.0: Concrete Produced by Volumetric Mixers, M4.06.1: Conventional Concrete, M4.09.0: Precast, Prestressed, and Prefabricated Concrete Products, M4.11.0: Evaporation Reducing Materials, and M4.12.0: Curing Materials, as applicable.

Subsection 813.64: Power Pedestal
Add this subsection in numerical order:

No work shall commence until Shop Drawings have been approved.

The Power Pedestal Cabinet shall be mounted side-of-post to the Signal Post, per the manufacturer's recommendations. The Power Pedestal Cabinet should be installed directly below the meter socket, per the Plans. If dissimilar metals are present, they shall be electrically insulated to prevent galvanic corrosion.

The Contractor shall supply the appropriate type (single pole or double pole) and number of circuit breakers included within the Power Pedestal Cabinet to provide the recommended AC power to each device receiving power from the Cabinet. The circuit breakers shall be clearly labeled as to which device they are powering (e.g. RRFB-1, RRFB-2, Warning Beacon, Speed Feedback Sign, etc.).

The Power Pedestal shall be grounded and bonded per 813.61: Equipment Grounding and Bonding and 813.62: Grounding Electrodes.

Subsection 813.80.E: Power Pedestal
Add this subsection in numerical order:

Power Pedestals will be measured by the number of Power Pedestals each furnished and installed.

Subsection 813.81.E: Power Pedestal
Add this subsection in numerical order:

Power Pedestals will be paid for at the contract unit price for each installed in place. This includes all labor and materials required for a working system.

All costs associated with grounding and bonding of Power Pedestals shall be considered incidental to the item.

All costs associated with providing service connections to Power Pedestals shall be paid for under their respective pay items.

Subsection 813.82: Payment Items
Change the unit of measure for items 813.80 and 813.81 to Each and add the following pay item:

Subsection 815.82: Payment Items
Delete payment items 818.90 to 818.94, 819.39, 819.832, 819.52, 819.53, 819.60 to 819.64, 819.70, 819.71, 819.72, 819.800, 819.801, 819.802, 819.803,:819.810, 819.811, 819.820, 819.821, 819.850, 819.851, 819.852.

Add the following payment item:

813.90	Power Pedestal	Each

SUBSECTION 819: TRAFFIC SIGNAL DETECTION

Subsection 819: Traffic Signal Detection
Add this subsection:

DESCRIPTION

819.20: General

Work under this Subsection consists of furnishing and installing detection devices for vehicles, bicycles, pedestrians, and other road users.

MATERIALS

819.40: General

Materials shall meet the requirements specified in the following Subsections of Division III, Materials:

Material	Section
Vehicle Detection Systems	M10.08.0
Passive Stop Line Detectors	M10.08.1
Passive Advanced Detectors	M10.08.2
Pedestrian Detectors	M10.09.0
Pedestrian Pushbutton Assembly	M10.09.1
APS Pushbutton Assembly	M10.09.2

The Contractor shall furnish Vehicle Detection Systems (VDS) and Pedestrian Detectors that are listed on the QTCE.

Any software, firmware, cables, or adapters required to program, adjust, fine-tune, or monitor VDS or Pedestrian Detectors shall be provided by the Contractor. VDS and Pedestrian Detectors shall have the latest versions of software and/or firmware installed prior to inspection. Manufacturer updates to software and/or firmware shall be included at no cost for the life of the products.

819.40.A: Vehicle Detection Systems

A VDS shall consist of one or more Internet Protocol (IP) -based detector/sensor assemblies and a cabinet interface device that is installed in a Traffic Signal Controller Cabinet or similar device.

Stop Line VDS shall be capable of providing motor vehicle and bicycle detection at all locations shown on the Plans. The Contractor may furnish a VDS that utilizes a single detector/sensor or multiple, as long as all stop line motor vehicle and bicycle detection zones are encompassed and the traffic signal or other device utilizing the detection can operate per the Plans. All Passive Stop Line Detectors required to provide stop line detection at an intersection shall be included in the cost of a single Stop Line Vehicle Detection System.

If the Contractor furnishes a Stop Line VDS that does not utilize an integrated video monitoring system, a separate video monitoring system per 819.41: Video Monitoring System shall be furnished and installed at no additional cost.

Advanced VDS shall be capable of providing motor vehicle detection on a single approach, at the location shown on the Plans. The Contractor Shall furnish Passive Advanced Detectors that utilize, and are compatible with, the same interface device installed in the Traffic Signal Controller Cabinet, or similar device, as the Stop Line VDS.

All VDSs shall be furnished with manufacturer-supplied mounting hardware.

If multiple VDSs over multiple locations are supplied under a single contract, all components furnished by the Contractor shall be of the same make and model.

819.40.B: Pedestrian Detectors

Pedestrian Pushbutton Assembly and Accessible Pedestrian Signal (APS) Pushbutton Assembly shall both include a pushbutton, sign, housing, manufacturer-specified mounting hardware, and wiring. The Contractor shall review the Contract Documents to determine if one or more in-cabinet control units are required to meet the pedestrian detector type and operational requirements. In-cabinet control units shall be considered incidental to the cost of the item.

The Contractor shall provide a pushbutton housing that conforms to the shape of the pole it is mounted to or shall furnish and install a manufacturer-supplied saddle to provide a flush, secure fit, at no additional cost.

An APS Pushbutton Assembly shall include a pedestrian pushbutton sign that conforms to the Plans. If the sign is not integral to the housing, separate mounting equipment shall be furnished and installed by the Contractor. All costs associated with the sign and mounting equipment shall be considered incidental to the cost of the item.

819.41: Video Monitoring System

When required by 819.40.A: Vehicle Detection Systems, the Contractor shall furnish and install a Video Monitoring System. The Video Monitoring System shall consist of one or more IP-based 4K, 1080p, H.264 dome-type CCTV cameras; mounting hardware, including but not limited to: brackets, bands, straps, posts, plates, and pole mount adapters; power distribution and conditioning equipment including surge suppression; and all necessary cabling and wiring.

All equipment provided for the Video Monitoring System shall be commercial, off-the-shelf products. Custom equipment designed specifically for the Contract will not be accepted. All cabling and wiring shall be recommended by the manufacturer and rated for outdoor use. Any special wiring or connectors required by the manufacturer shall be identified in the Shop Drawings.

The Video Monitoring System shall conform to National Electrical Manufactures Association (NEMA) standards, Underwriters' Laboratory (UL), and Military Standards (MIL), as applicable. All components of the Video Monitoring System shall be new and still under production by the manufacturer. Obsolete, no longer produced, and/or no longer supported components will not be accepted.

The Video Monitoring System shall be capable of operating in temperatures ranging from -29°F to +165°F.

The camera shall meet or exceed the requirements found in Table 819.41-1:

Table 819.41-1: Minimum Camera Requirements

Feature	Requirement
Zoom Ratio	The minimum zoom ratio shall be 30x Optical and 12x Digital
Camera Type	The camera shall be an IP-type CCTV camera.
Auto Focus	The camera shall include auto focus with a selection for manual override of auto focus.
Lens Aperture Ratio	Typical: F/1.6 to F/4.7 (wide to telephoto)
On-Screen Direction	The CCTV camera shall display on-screen azimuth indications.
Privacy Zones	The CCTV camera shall be programmable to blank out up to 8, four-sided areas to electronically block portions of the camera's field of view from being

Feature	Requirement
	displayed. These privacy zones shall move and adjust sizing synchronously with camera movements and degree of lens zooming.
On-Screen Labels, Text and Titles	The CCTV camera shall display a minimum of 20 programmable characters for on-screen camera ID, preset position, sector, and alarm titles.
On-Screen Labels, Text and Title Positioning	The position of the on-screen text shall be adjustable to appear at selectable positions on the CCTV camera screen image.
Number of Pixels	The camera shall provide a minimum of 1280H x 720V effective pixels. The camera shall be capable of being configured to operate at all standard lower resolutions down to 320H x 180V effective pixels.
Image Sensor Size	The camera shall include an image sensor of 1/1.8 in., nominal.
Lens Focal Length	The camera shall include a zoom lens of 4.3 mm to 129 mm, minimum focal length.
Color and Black & White Image Selection	The camera shall have Color and Black & White video image display modes incorporating both automatic and manual override image mode selection. The camera shall transition automatically to a Black & White mode (when in automatic mode) when the luminance level reaches a user predefined threshold. At all times the camera shall provide a full motion video output at 30 frames per second.
Image Stabilization	The CCTV camera shall incorporate electronic image stabilization to reduce the effects of vibration and wind gusts on the displayed video image.
Automatic Iris	The camera shall include both automatic iris control and an override for manual iris adjustments.
Wide Dynamic Range	The CCTV camera's wide dynamic range shall be 120 dB.
CCTV Camera Optical Sensitivity	The camera's sensitivity shall be sufficient to provide a clear, usable color video image display with a scene illumination of ≤ 0.1 lux at an aperture of F1.6, nominal.
Power Input	The power input for the CCTV camera and dome shall be PoE+.
Alarms	No alarm contacts shall be wired.

The Contractor shall mount the camera at a location that optimizes line-of-sight for all approaches. The view of each approach shall have a clear line of sight, free from obstructions from trees, overhead wires, buildings, and/or other obstructions. If the Contractor is unable to provide a clear line of sight for all approaches to the satisfaction of the Engineer, a second camera, including mounting hardware, cabling, and wiring, shall be furnished and installed on a different traffic signal structure at no additional cost.

The Contractor shall be responsible for the following items prior to installation:

- Ensure that all components are assembled and factory-tested prior to delivery to the project site.
- Fully configure the camera settings, including but not limited to: camera resolution, camera address, default settings, and pre-set and home positions, per the direction of the Engineer.
- Coordinate with the Engineer to set the camera address number to provide unique identification that is compatible with the CCTV camera addressing schema utilized by the Department.

The Contractor shall deliver the camera(s) fully assembled to the project site.

The Contractor shall provide up to 3 hard copy sets of operating manuals, service manuals, and maintenance instructions for all components of the system. At the request of the Engineer, the number of copies may be reduced if the manuals are provided in .pdf file format.

819.42: Material Warranties

All components of Vehicle Detection Systems, including Video Monitoring Systems, and Pedestrian Detectors shall include a minimum two-year manufacturer's replacement warranty that will commence upon acceptance by the Engineer. The warranty shall cover any manufacturing defects of the products.

Construction Methods

819.60: General

The Contractor shall use discretion in installing the detectors/sensors at locations that optimize the performance of the VDS and to eliminate false calls. The Contractor shall notify the Engineer if the size or location of the detection zones differs from what is shown in the Plans. At the direction of the Engineer, the Contractor will be required to readjust the location of the detection zones and/or modify the detection channels if false calls are observed or the traffic signal system is not operating per the Plans due to the performance of the VDS; this work shall be considered incidental to the cost of the item.

The Contractor shall use manufacturer-specified mounting hardware for all detectors/sensors. If mounted to mast arms or strain poles, any addition weight or wind loading from the detector/sensor shall be accounted for in the structural calculations.

The Contractor shall install the cabinet interface device in the traffic signal controller cabinet. The cabinet interface device shall be connected to the Field Monitoring Unit (FMU) or an ethernet switch in the traffic signal controller cabinet. All communication between devices shall be IP-based. Use of external communications that are not routed through the FMU is prohibited.

The Contractor shall furnish and install low voltage power cabling surge protection equipment required for all data and power lines associated with VDS, Video Monitoring Systems, and/or Pedestrian Detection Systems entering the traffic signal controller cabinet.

The Contractor shall install the manufacturer-specified cable between the detectors/sensors to the cabinet interface device in the traffic signal controller cabinet via traffic signal structures, conduit, and/or pullboxes. This shall include all connectors, sealing tape, and incidental work to complete the connection(s). All equipment installation and wiring shall be installed in a neat and orderly manner and per the manufacturer's specifications.

The VDS shall be powered through one of the power outlets available on the FMU. The VDS shall be capable of being powered down and remotely restarted through remote control of the power outlet on the FMU.

Under the supervision of the Engineer, the Contractor shall install the VDS software that allows visual confirmation of the detection zones on Department computers.

The Contractor shall install Pedestrian Detectors at the location(s) and mounting height shown on the Plans.

The Contractor shall mount and orient the APS Pushbutton Assembly in a manner so that the vibrotactile arrow is aligned parallel to the crosswalk.

Prior to acceptance, the Contractor shall furnish all passwords for Vehicle Detection Systems and Pedestrian Detectors to the Engineer. The use of default passwords is prohibited.

819.61: Programming APS Pushbuttons

Each APS Pushbutton shall have an audible walk indication during the associated walk interval. The duration of the audible walk indication shall match the duration of the walk interval unless the pedestrian signal is programmed to rest in walk. If programmed to rest in walk, the audible walk indication shall be limited to 7 seconds in length but may be recalled by a subsequent button press during the walk interval.

The APS Pushbutton locator tone and audible walk indication shall be programmed to broadcast at volume 5 dBA louder than ambient sound, except when audible beaconing is provided in response to an extended pushbutton press. The broadcast volume shall be programmed to not exceed 100 dBA at 3 ft. from the emitter, regardless of ambient noise conditions.

The locator tone shall have a duration of 0.15 seconds or less and shall repeat at 1-second intervals.

The locator tone shall be active during all signal intervals, except for the following conditions:

- When the audible walk indication is being broadcast.
- If the signal is programmed to rest in walk, the locator tone shall resume 7 seconds after the start of the walk interval.
- The locator tone shall be disabled if the traffic control signal or pedestrian hybrid beacon is operating in an emergency or fault flashing mode.

The locator tone shall be active during the flashing yellow and alternating flashing red intervals of a pedestrian hybrid beacon phasing sequence.

Upon button press, the locator tone at that pushbutton shall be interrupted and a speech message of “Wait” shall be broadcast.

The normal status of the pilot light shall be dark. The pilot light shall illuminate upon button press and stay illuminated until the start of the walk interval, when it shall return to dark. If the associated pedestrian phase is set to pedestrian recall, the pilot light shall stay illuminated for all intervals except for the walk interval.

The audible walk indication shall an audible tone unless a speech message is called for in the Plans. The audible tone shall repeat at 8 to 10 ticks per second, in multiple frequencies, with the dominant component at 880 Hz.

If a speech message is used, the following shall apply:

- For exclusive pedestrian phases, during the walk interval the speech message shall be: “walk sign is on for all crossings.” This message shall be broadcast a single instance.
- *For concurrent pedestrian phases, during the walk interval the speech message shall be: “[STREET NAME]. Walk sign is on for [STREET NAME].” This message shall be broadcast a single instance.
- If the signal is programmed to rest in walk, the concurrent pedestrian speech message shall be repeated upon each subsequent button press.

*Note: See Plans for Street Name information.

The vibrotactile arrow shall vibrate during the walk interval.

The Contractor shall include a fault relay that will default to placing a constant pedestrian call from any pushbutton assembly that fails to communicate back to the in-cabinet control unit.

The Contractor shall connect the in-cabinet control unit to the Field Monitoring Unit (FMU) via an open ethernet port.

819.62: VDS Testing and Evaluation

After the VDS is installed, but prior to acceptance, the Contractor shall conduct an evaluation of the system in the presence of the Engineer. The purpose of the evaluation is to certify the system is operating per the requirements of M10.08.0: Vehicle Detection Systems, M10.08.1: Passive Stop Line Detectors, and M10.08.2: Passive Advanced Detectors, as applicable. The Contractor shall submit their testing and evaluation plan as a part of the Shop Drawing submittal.

The testing and evaluation shall take place for a minimum of 30 minutes under moderate live traffic conditions. Testing shall not be conducted during inclement weather.

If the Engineer determines that the system does not meet the operational requirements, the Contractor will be required to adjust the location, orientation, and/or number of detector/sensors. The Contractor may also adjust the location of the detection zones at this time. Upon completion of this work, the system shall be reevaluated in the presence of the Engineer. This process shall be repeated until the operational requirements are met.

All costs associated with testing and evaluation of the VDS, including the repositioning or addition of new materials, shall be considered incidental to the item.

Compensation

819.80: Method of Measurement

Stop Line Vehicle Detection Systems will be measured as each system furnished and installed.

Advanced Vehicle Detection Systems will be measured as each system furnished and installed.

Pedestrian Pushbuttons and APS Pushbuttons will be measured as each pushbutton furnished and installed.

819.81: Basis of Payment

Stop Line Vehicle Detection Systems will be paid for each system installed at an intersection. For the purposes of this work, an intersection shall be defined as all roadway, path, and/or trail approaches controlled by a single traffic signal controller. Where a Video Monitoring System is required per 819.40: General, it shall be included in the cost of Item 819.840.

Advanced Vehicle Detection System will be paid for each system installed on an intersection approach.

Pedestrian Pushbutton and APS Pushbutton will be paid for each pushbutton assembly installed. The pedestrian sign mounted directly above the pushbutton shall be considered incidental to the item.

The unit cost of each vehicle detection system or pushbutton item shall include all wiring, cabling, mounting hardware, software, firmware, video monitoring system (if required), testing, calibrating, Department Acceptance, training, and all other labor and materials required for the system(s) to operate per the Plans.

819.82: Payment Items

Item number	Description	Unit
819.840	Stop Line Vehicle Detection System	Each
819.845	Advanced Vehicle Detection System	Each
819.850	Pedestrian Pushbutton	Each
819.855	APS Pushbutton	Each

SUBSECTION 850: TRAFFIC CONTROLS FOR CONSTRUCTION AND MAINTENANCE OPERATIONS

Subsection 850.25: Arrow Board
Subsection 850.45: Arrow Board
Subsection 850.65: Arrow Board
Delete these subsections.

Subsection 850.80: Method of Measurement
Delete the 7th paragraph beginning with "Arrow Board will be measured …"

Subsection 850.81: Basis of Payment
Delete the 7th paragraph beginning with "Arrow Board will be paid for …"

Subsection 850.82: Payment Items
Revise description and unit of item 852. to Safety Signing for Traffic Management / Square Foot.
Delete item number 856.

SUBSECTION 856: CONNECTED WORK ZONE NOTIFICATION SYSTEM AND ASSOCIATED DEVICES

Subsection 856: Connected Work Zone Notification System and Associated Devices
Add this new subsection.

DESCRIPTION

856.20: General

The Connected Work Zone Notification System (CWZNS) is a system of field devices that transmit real-time location-based data about work zones. CWZNS field device data is provided in a Work Zone Data Exchange (WZDx) Device Feed in accordance with the United States Department of Transportation (USDOT) WZDx Specification. The Device Feed is consumed by the MassDOT Work Zone Manager (WZM) application.

The Contractor shall be responsible for furnishing, installing, repositioning, operating, maintaining, and removing these CWZNS devices.

MATERIALS

856.40: General

Materials shall meet the requirements specified in the following Subsections of Division III, Materials:

Material	Section
Connected Work Zone Notification System Devices	M10.18.0
Location Marker	M10.18.1
Connected Arrow Board	M10.18.2

End Location Markers shall conform to M10.18.1: Location Marker and include power and communication status lights and an on/off switch.

856.41: Arrow Board

Arrow Boards shall consist of a matrix of yellow elements that may be illuminated in flashing or sequential patterns, on a non-reflective, black background. The light output from the Arrow Board shall meet the minimum legibility distance, per the MUTCD. The elements shall be capable of at least 50% dimming from full brilliance to avoid nighttime glare. Arrow Boards that are continuously operational in both daylight and nighttime conditions shall automatically adjust the light output based upon ambient light conditions.

The mounting height of the Arrow Board, when in operation, shall be per the Plans.

The minimum dimensions and number of elements for Arrow Boards shall be per Table 856.41-1.

Table 856.41-1: Arrow Board Dimensions and Elements

Item Numbers	MUTCD Type	Minimum Dimensions (width by height)	Minimum Number of Elements
856.060, 856.160	B	60 in. by 30 in.	13
856.096, 856.196	C	96 in. by 48 in.	15

Arrow Boards shall be capable of the following operating modes, per the MUTCD:

- Four Corners Flashing Caution
- Alternating Diamond Caution
- Flashing Arrow (left or right)
- Sequential Chevron (left or right)
- Flashing Double Arrow

Arrow Boards that are categorized as "Connected Arrow Boards" (Items 856.160 and 856.196) shall meet the requirements of M10.18.2: Connected Arrow Board in addition to the requirements of an Arrow Board described in this Subsection.

856.42: Shop Drawings

Within 30 days of the Notice to Proceed, the Contractor shall submit to the Engineer for review and approval cut sheets for each model of CWZNS device to be used. The cut sheets shall document device specifications, including details of how the CWZNS device will communicate. Work that requires the use of CWZNS devices shall not commence until the submission has been approved.

CONSTRUCTION METHODS

856.60: General

At least 15 days prior to deploying CWZNS devices, the Contractor shall visit the site to verify cellular coverage. If the devices the Contractor plans to deploy do not have coverage, the Contractor shall swap out the cellular modem, SIM card, or both to a carrier that provides coverage. If no adequate cellular coverage exists from 4G LTE or 5G providers, the Contractor shall immediately notify the Engineer.

The Contractor shall install CWZNS devices at the locations shown on the Plans.

Per the WZDx Specification Device Feed, an End Location Marker shall have a single MarkedLocation with the "type" property as "work-zone-end".

The Contractor shall install and power on the End Location Marker coinciding with the deployment of the temporary traffic control setup that calls for its use. The Contractor shall power down and remove the Location Marker at the conclusion of the removal of the temporary traffic control setup. If the location of the work moves during a work shift, the Contractor shall power down the Location Marker, relocate it, and then power it back on.

The operating mode for the Arrow Board or Connected Arrow Board shall be per the Plans. When activated, the minimum element on-time shall be 50% for the flashing mode, with equal intervals of 25% for each sequential phase. The flashing rate shall be not less than 25 or more than 40 flashes per minute.

If a Connected Arrow Board is being used to transmit its location without utilizing other arrow board functions, such as operating a Flashing Arrow, the arrow board shall remain dark and removed from the roadway or protected from approaching traffic while the data is being transmitted.

The Contractor shall be responsible for remediating any CWZNS device that is not operating as specified, at no additional cost to the Department.

CWZNS devices that are lost, stolen, vandalized, damaged, destroyed, or deemed unacceptable while their use is required on the project shall be replaced by the Contractor at no additional cost to the Department.

COMPENSATION

856.80: Method of Measurement

Arrow Boards and Connected Arrow Boards will be measured by the Day. Each period of up to 24 hours during which an Arrow Board or Connected Arrow Board is in use will be measured as one day, regardless of the number of times that the unit is positioned, repositioned, removed, or returned to service.

End Location Markers will be measured by the Day. Each period of up to 24 hours during which a End Location Marker is in use will be measured as one day, regardless of the number of times that the unit is positioned, repositioned, removed, or returned to service.

856.81: Basis of Payment

Arrow Boards and Connected Arrow Boards will be paid for at the contract unit price per day which shall include full compensation for labor and materials, positioning, repositioning, and removing or returning to service.

End Location Markers will be paid for at the contract unit price per day which shall include full compensation for labor and materials, positioning, repositioning, and removing or returning to service.

If an End Location Marker is attached to another traffic control device that is not otherwise called for in the Plans or Specifications, that ancillary device shall be considered incidental to the cost of the End Location Marker.

Licenses, fees, communication costs, power costs, and access to real-time and recorded data associated with the Device Feed for CWZNS devices shall be considered incidental to the cost of the item.

The Department will not pay for CWZNS devices that fail to operate as specified.

856.82: Payment Items

Item number	Description	Unit
856.060	Arrow Board (Type B)	Day
856.096	Arrow Board (Type C)	Day
856.160	Connected Arrow Board (Type B)	Day
856.196	Connected Arrow Board (Type C)	Day
856.201	End Location Marker	Day

SECTION 900: STRUCTURES

SUBSECTION 901: CEMENT CONCRETE

Subsection 901.20: Materials

Delete Asphaltic Materials – M3, Preformed Bituminous Fiber Joint Filler – M3.05.3 and add the following in M number sequence:

Preformed Expansion Joint Filler	M9.14.0

SUBSECTION 983: REVETMENT

Subsection 983.40: General
Delete Preformed Bituminous Fiber Joint Filler – M3.05.3 and add the following in M number sequence:

Preformed Expansion Joint Filler	M9.14.0

DIVISION III

MATERIALS SPECIFICATIONS

SECTION M3: ASPHALTIC MATERIALS

Subsection M3.05.5: Preformed Bituminous Joint Filler for Concrete
Delete this subsection.

SECTION M9: MISCELLANEOUS MATERIALS

Subsection M9.14.0: Preformed Expansion Joint Filler
Replace this subsection with the following:

Preformed expansion joint filler for concrete applications and structural construction shall meet the requirements specified herein. The Contractor shall provide certified test data which documents compliance with the required physical properties. The certified test data shall be submitted to the Engineer for approval.

Table M9.14.0-1: Types of Preformed Expansion Joint Filler

Specification	Type and Description
AASHTO M 153	Type I – Sponge Rubber Type II – Cork Type III – Self-Expanding Cork Type IV – Polyurethane-Bonded Recycled Rubber
AASHTO M 213	Type I – Asphalt-Saturated Cellulosic Fiber Type II – Asphalt Binder-Cork with Asphalt-Saturated or Glass Fiber Felt Type III – Polyurethane-Bonded Recycled Rubber
ASTM D1752	Type IV – Recycled PVC
ASTM D7174	Type I – Closed-Cell Polyethylene or Blended Polyethylene Foam
ASTM D8139	Type I – Closed-Cell Polypropylene Foam

Subsection M9.14.2: Closed Cell Foam Joint Filler
Delete this subsection:

M10.03.1: Field Monitoring Unit

All Field Monitoring Units (FMU) shall be compatible with the MassDOT Critical Operations Multi-jurisdictional Modular System (MCOMMS), cloud-based management system.

Subsection M9.14.2: Closed Cell Foam Joint Filler
Delete this subsection:

SECTION M10: TRAFFIC CONTROL DEVICES

Subsection M10.03.1: Field Monitoring Unit
Add these new subsections:

M10.03.1: Field Monitoring Unit

All Field Monitoring Units (FMU) shall be compatible with the MassDOT Critical Operations Multi-jurisdictional Modular System (MCOMMS), cloud-based management system.

FMUs shall be capable of operating independently from the brand of traffic signal controller, vehicle and pedestrian detection systems, battery backup system (BBS), and any other Ethernet-based, web accessible device present in the traffic signal controller cabinet.

M10.03.1.A: Hardware

The FMU shall communicate via an Ethernet port with an RJ45 connector and have an integrated Ethernet switch with a minimum of four ports.

The FMU shall be powered via standard 120 VAC input power. The FMU shall include an integrated battery and battery charging/monitoring circuit that will allow the FMU to fully function even if all other electrical service to the cabinet has been interrupted. The battery shall continue to supply the FMU with power for a minimum of 5 hours on a single charge.

The FMU shall have an integrated GPS that will allow for automated telemetry without additional configuration. The GPS shall be capable of providing a time sync pulse to the internal clock of a connected traffic signal controller. The FMU shall utilize the integrated GPS to geolocate itself on a map via the FMU management software.

M10.03.1.B: Software

The configuration of the FMU shall be accomplished by accessing FMU management software via an internet browser. It shall be possible to configure the FMU without any special software.

The FMU shall operate without requiring a static IP address. The only configuration required at the FMU is to enter the URL to the host of the FMU management software.

The FMU shall utilize HTTPS protocols and XML data structure for communications with the FMU management software. The data shall be scalable for future expansion; proprietary protocols shall not be used.

M10.03.1.C: Wireless Connectivity

The FMU shall be supplied with an internal 4G LTE cellular modem.

The modem shall support future upgrades to 5G service, when available, and shall be compatible with SIM cards from multiple cellular carriers.

M10.03.1.D: Remote Access

Remote access to any traffic signal cabinet component that has a web interface via the FMU shall not require the end user to create a separate Virtual Private Network (VPN) connection.

Subsection M10.08.0: Vehicle Detection Systems
Subsection M10.08.0: Vehicle Detection Systems
Subsection M10.08.0: Vehicle Detection Systems
Add theses new subsections:

M10.08.0: Vehicle Detection Systems

Vehicle Detection Systems (VDS) shall be capable of detecting the presence of all motor vehicle types and bicycles in designated areas and sending corresponding detector outputs to a traffic signal controller.

All in-cabinet components of VDS shall be compatible with the following standards:

- ATCC 5301 v02
- ATC 5201 v06
- NEMA TS2 environmental standards

Through an ethernet-based connection to the detection module and/or cabinet interface device in the field or through the internal network of the traffic signal controller cabinet, the VDS shall support remote management of motor vehicle and bicycle detection configurations and access to data including:

- The number, location, and size of detection zones.
- Configuration of the detector channel and assigned phase for each zone.
- Configuration of detection zones for signal performance measurement data collection.
- The ability to add and remove users.
- Signal performance data:
  - Monitoring and recording the status of the phase and detector channels from the traffic signal controller through the SIU bus at a frequency of no less than 10 times per second.
  - Estimation of the speed of vehicles at defined, user-configurable points, such as entering or exiting a detection zone.
  - Retrieval of the signal performance data through an http-based Application Programming Interface (API), or equivalent process, in .xml, .json, or .csv format.
  - The data shall be available in a per vehicle format, be viewable in real time, and store at least 168 hours of data locally on the device.

VDS shall be capable of supporting user-based restrictions to limit functionality, including:

- The ability to make changes to the VDS settings.
- The ability to view imagery or digital video streams.
- The ability to view and download signal performance data.

VDS shall be capable of automatically determining if the system's ability to accurately detect vehicles and shall default to a constant call state if this system error is detected.

VDS shall be capable of classifying vehicles based upon length and/or number of axles.

VDS shall be capable of performing all detection, classification, and data collection functions in the absence of an internet connection.

VDS shall be capable of providing remote access to the latest images or digital video stream of all IP video units through either an HTTP request or through a Real Time Streaming Protocol compatible with RFC2326 standards. VDS that do not utilize video shall be able to display the current state of the vehicle detection zones and approximate vehicle locations in a digital twin model of the intersection.

M10.08.1: Passive Stop Line Detectors

Passive Stop Line Detectors shall demonstrate a reliability of 99% or greater for vehicle detection functions.

Passive Stop Line Detectors shall be able to track and classify turning movements for all motor vehicle types and bicycles and shall demonstrate an accuracy of 95% or greater for turning movement counts.

M10.08.2: Passive Advanced Detectors

Passive Advanced Detectors shall be capable of detecting all motor vehicle types at a minimum distance of 600 ft upstream of the stop line.

Subsection M10.09.0: Pedestrian Detectors
Subsection M10.09.1: Pedestrian Pushbutton Assembly
Subsection M10.09.2: APS Pushbutton Assembly
Add theses new subsections:

M10.09.0: Pedestrian Detectors

Pedestrian Detectors shall be capable of detecting the presence of pedestrians and placing a corresponding call for a phase in a traffic signal controller or similar device.

Pedestrian Detectors may be pushbuttons or passive detection devices.

Components of Pedestrian Detectors shall meet NEMA TS2 compliance for temperature and humidity, mechanical shock and vibration, transient voltage protection, transient suppression, and electrical reliability.

If Pedestrian Detectors include an in-cabinet control unit, it shall meet the following requirements:

- Operate on a cabinet-supplied 120 VAC power source.
- Include labelled LED indicators for each channel operation.
- Include a 10/100BaseT, RJ45 ethernet connector port.
- Capable of communication with the Pedestrian Detectors to allow for remote programming and firmware updates via the ethernet connection.
- Capable of supporting a minimum of 4 pedestrian detectors per NEMA pedestrian phase and up to 16 pushbuttons.
- Will automatically reset upon loss of internal communication.

M10.09.1: Pedestrian Pushbutton Assembly

A Pedestrian Pushbutton Assembly shall consist of a pushbutton, a sign, and a housing to mount those devices to a post.

The pushbutton shall be a minimum of 2 in. in diameter and the force to activate it shall be no greater than 5 lbs. The pushbutton must be weather-tight and tamper-resistant.

The pushbutton shall meet one of the following criteria:

- A normally open, mechanical phenolic enclosed, positive-acting, spring-loaded, audible (i.e., click) snap-action switch with single pole, single throw contacts; or
- A piezo-driven solid state switch rated for a minimum of 50 V, a minimum of 20 million cycles, and capable of providing an audible indication of actuation.

The pushbutton shall have an operating voltage range of 12 to 36 VDC.

The housing shall be yellow.

Housings that include an integral sign mount for the pedestrian pushbutton sign shall be capable of mounting a 9 in. by 12 in. or 9 in. by 15 in. sign (width by height).

M10.09.2: APS Pushbutton Assembly

An APS Pushbutton Assembly shall meet all of the requirements of M10.09.1: Pedestrian Pushbutton Assembly, and the following.

The pushbutton shall have a vibrotactile arrow. The arrow shall have high visual contrast (light on dark or dark on light).

APS Pushbutton Assembly shall be capable of the following:

- Emitting a locator tone.
- Providing two types of audible walk indications: an audible tone in multiple frequencies and a speech message. The type of audible walk indication will be programmed by Contractor per the Plans.
- Emitting sound via one or more speakers that automatically adjust to ambient noise and shall also be capable of being capped at a preprogrammed level.
- Providing three functions as a result of an extended pushbutton press: increased crossing time, audible beaconing, and speech pushbutton information. The function of the extended pushbutton press will be programmed by the Contractor per the Plans.

APS Pushbutton Assembly shall include a latching red LED pilot light.

Subsection M10.18.: Connected Work Zone Notification System Devices
Add this new subsection.

M10.18.0: Connected Work Zone Notification System Devices

Connected Work Zone Notification System (CWZNS) devices shall include the following:

- An internal 4G LTE or 5G cellular modem. The modem shall be compatible with SIM cards from multiple cellular carriers, or the device shall be capable of using a cellular modem from more than one cellular carrier.
- An integrated GPS that will allow for automated telemetry without additional configuration.
- A self-contained power source that can be recharged without manual intervention. The power source shall enable uninterrupted operation of the CWZNS field device.
- Mounting and supporting hardware and wiring necessary to complete a working system.

CWZNS devices shall be capable of operating in temperatures ranging from -40°F to +122°F with no degradation in operation due to rain, fog, snow, ice, darkness, dust, or road debris.

CWZNS devices shall be physically and digitally secured to prevent unauthorized access.

When powered on, real-time data from CWZNS devices shall be provided in a USDOT Work Zone Data Exchange (WZDx) Specification Device Feed version 4.2. The Device Feed shall then be able to be consumed by the MassDOT Work Zone Manager (WZM) application. The Device Feed shall meet the following requirements:

- Each manufacturer of CWZNS field devices and Smart Work Zone (SWZ) field devices shall provide a single statewide Device Feed (a single URL) that consists of that manufacturer's field devices that are used by or under the direction of the Department.
- The Device Feed shall be made available via an HTTP GET request. The response shall be the WZDx Device Feed JSON object without a wrapper or paging.
- The Device Feed shall be public or use "Basic" HTTP Authentication.
- The Device Feed shall be provided over HTTPS.
- The Device Feed shall reflect changes in CWZNS field device status (e.g., display changed or device moved) no later than 60 seconds after they occur.
- For each CWZNS field device, the "update date" property shall be no older than 60 minutes, except when it has stopped communicating or is otherwise in error.
- The "id" property of each CWZNS field device feature in the Device Feed shall stay the same for the duration of the Contract and shall be a Universally Unique IDentifier (UUID) to guarantee uniqueness between feeds and over time.

M10.18.1: Location Marker

Location Markers shall meet the requirements of M10.18.0: Connected Work Zone Notification System Devices.

Location Markers may be standalone devices or an attachment to a channelizing device. Either type shall be certified to comply with the relevant minimum TL-3 testing requirements of the *Manual on Assessing Safety Hardware*.

<<<<<<<<<<>>>>>>>>>>

END OF SUPPLEMENTAL SPECIFICATIONS

THIS PAGE IS INTENTIONALLY LEFT BLANK

DOCUMENT 00718

SPECIAL PROVISION FOR PARTICIPATION BY MINORITY OR WOMEN'S BUSINESS ENTERPRISES AND SERVICE- DISABLED VETERAN- OWNED BUSINESS ENTERPRISES
(Implementing Chapter 102, Section 24 and
Chapter 273, Section 124, of the Acts of 1994 and Chapter 56, Sections 1 to 5 of the Acts of 2010
and subsequent Acts)
Revised: September 27, 2021

I. PARTICIPATION

M/WBE PARTICIPATION GOAL
On this Contract, the Massachusetts Department of Transportation (MassDOT) has established a goal for participation by Minority or Women Business Enterprise(s) (M/WBE). One half of the goal shall be met in the form of contractor activity. This goal shall remain in effect throughout the life of the Contract.

☒ Design-Bid-Build Projects: M/WBE Participation Goal **10%**
(*One half of this goal shall be met in the form of Subcontractor construction activity*)

☐ Design-Build Projects: M/WBE Design Participation Goal ___**%** and M/WBE Construction Participation Goal ___**%**
(One half of the Construction Goal shall be met in the form of Subcontractor construction activity)

SDVOBE PARTICIPATION BENCHMARK
On this Contract, the Massachusetts Department of Transportation (MassDOT) has established a goal for participation by Service- Disabled Veteran- Owned Business Enterprise(s) (SDVOBE). This goal shall remain in effect throughout the life of the Contract.

☐ Design-Bid-Build Projects: SDVOBE Participation Goal ____**%**

☐ Design-Build Projects: SDVOBE Design Participation Goal ___**%** and SDVOBE Construction Participation Goal ___**%**

II. POLICY

It is the policy of the MassDOT that Minority, Women Business Enterprises (M/WBEs) and Service- Disabled Veteran- Owned Business Enterprises (SDVOBEs) have equal opportunity to receive and participate in the performance of its state funded Contracts.

III. M/WBE and SDVOBE OBLIGATION

The Contractor agrees to take all necessary and reasonable steps to ensure that MBE, WBE, and SDVOBEs have the maximum opportunity to compete for, and to perform, Department Contracts.

IV. FAILURE TO COMPLY WITH M/WBE OR SDVOBE REQUIREMENTS

All Contractors and Subcontractors are hereby advised that failure to carry out the requirements of these Provisions constitutes a breach of Contract which may result in termination of the Contract, a determination that the Contractor or Subcontractor be barred from bidding on Department Contracts for up to three (3) years, or any other remedy as the Department may impose under Section XIV of these Special Provisions.

V. REQUIRED SUBCONTRACT PROVISIONS

The Prime Contractor shall include the Provisions of Sections II, III, and IV above in every subcontract making those provisions binding on each subcontractor, supplier, manufacturer, consultant or service provider.

VI. DEFINITIONS

For the purpose of these Special Provisions, the terms listed below are defined as follows:

Minority Business Enterprise or MBE means any individual, business organization, or non-profit corporation certified as a MBE by the Supplier Diversity Office (SDO), formerly known as the State Office of Minority and Women Business Assistance (SOMWBA), or by the Department for the purposes of a particular bid or proposal to be submitted to the Department.

Women Business Enterprise or WBE means any individual, business or organization, or non-profit corporation certified as a WBE by SDO, or by the Department for the purposes of a particular bid or proposal to be submitted to the Department.

Service- Disabled Veterans- Owned Businesses or SDVOBE means a business not less than 51 percent of which is owned by one or more service- disabled veterans or, in the case of any publicly owned business, not less than 51 percent of the stock of which is owned by one or more service-disabled veterans; and the management and daily business operations of which are controlled by one or more service- disabled veterans or, in the case of a veteran with permanent and severe disability, the spouse or permanent caregiver of such veteran.

"Contractor activity" means any work, including but not limited to, construction, demolition, renovation, survey, test boring services, or maintenance work performed under the Contract.

"Approved Joint Venture" means a joint venture between M/WBEs and non-M/WBEs, or SDVOBEs and non-SDVOBEs, which has been established for the purpose of participation on a particular contract, where:

1. The M/WBE or SDVOBE partner(s) shares in the ownership, control, management responsibilities, risks and profits of the joint venture; and

2. The Joint Venture has been approved by the Department for M/WBE or SDVOBE participation on the particular contract.

"Equipment Rental Firm" means a firm that owns equipment and assumes actual and contractual responsibility to rent said equipment to perform a useful function of the work of the contract consistent with normal industry practice.

"Material Supplier" means a vendor engaged in sales to the highway construction industry from an established place of business or source of supply, which:

(a) Manufactures goods from raw materials or substantially alters them before resale, or

(b) Provides and maintains a storage facility for materials used in the work, consistent with normal industry practice.

“Department” means the Massachusetts Department of Transportation (MassDOT).

"SDO" means the Massachusetts Supplier Diversity Office.

VII. ELIGIBILITY of M/WBEs

Only firms, *OTHER THAN THE PRIME CONTRACTOR*, which have been certified by SDO and/or the Department as eligible to participate on state funded contracts as MBEs or WBEs may be used on this contract for credit toward the toward the M/WBE participation goal.

1. SDO Directory of Certified M/WBEs: The Supplier Diversity Office publishes a Directory of certified MBE and WBEs. This Directory can be obtained from SDO at https://www.sdo.osd.state.ma.us/. This site lists those firms which have been certified as minority owned (MBEs) or women owned (WBEs) in accordance with the criteria of 425 CMR 2.00 et seq to participate as M/WBEs on state funded contracts. It also lists the kinds of work in which each firm engages but does not constitute an endorsement of the quality or performance of any business and does not represent Department subcontractor approval.

2. Application for Certification by the Department for a Particular Project: A firm which has (1) submitted a fully completed M/WBE application to SDO at least 30 days previously, (2) has provided in a timely manner, any additional information which may have been requested by SDO, and (3) can provide evidence, satisfactory to the Department, of a bidder's conditional commitment to subcontract with the firm, if certified, may apply directly to the MassDOT Office of Civil Rights to be certified for participation on the particular contract.

3. Joint Venture Approval: To obtain recognition as an approved joint venture between M/WBEs and non-/M/WBEs, the Joint Venture must provide to the MassDOT Office of Civil Rights, at least 14 business days before the bid opening date, the Joint Venture Affidavit Document B00847, and a copy of the Joint Venture Agreement, which shall include a detailed breakdown of the following:

   (a) Capital participation by the M/WBE,

   (b) Specific equipment to be provided to the Joint Venture by the M/WBE,

   (c) Specific responsibilities of the M/WBE in the management of the Joint Venture,

   (d) Workforce and specific skills to be provided to the Joint Venture by the M/WBE, and

   (e) Percentage distribution to the M/WBE of the projected profit or loss incurred by the Joint Venture.

   (f) The Joint Venture shall provide all such additional information as may be requested by the Department for the purpose of determining joint venture eligibility.

VIII. ELIGIBILITY of SDVOBEs

Only firms, *OTHER THAN THE PRIME CONTRACTOR*, which have demonstrated that they are listed as a service-disabled veteran- owned small businesses within the VetBiz database may be used on this contract for credit toward the SDVOBE participation goal.

1. VetBiz Database: The website, located at www.VetBiz.gov, listing verified service- disabled veteran- owned businesses.

2. Joint Venture Approval: To obtain recognition as an approved joint venture between SDVOBEs and non-/SDVOBEs, the joint venture must provide to the MassDOT Office of Civil Rights, at least 14 business days before the bid opening date, an application for joint venture participation approval, and a copy of the Joint Venture Agreement, which shall include a detailed breakdown of the following:

   (a) Capital participation by the SDVOBE,

   (b) Specific equipment to be provided to the joint venture by the SDVOBE,

   (c) Specific responsibilities of the SDVOBE in the management of the Joint Venture,

   (d) Workforce and specific skills to be provided to the joint venture by the SDVOBE, and

(e) Percentage distribution to the SDVOBE of the projected profit or loss incurred by the Joint Venture.

(f) The Joint Venture shall provide all such additional information as may be requested by the Department for the purpose of determining joint venture eligibility.

IX. COUNTING M/WBE PARTICIPATION AND SDVOBE BENCHMARKS TOWARDS M/WBE AND SDVOBE GOALS

In order for M/WBE participation and SDVOBE benchmarks to count toward the Contract goal, the M/WBE and SDVOBE must have independently managed, supervised and performed the Contract work with its own workforce, equipment and resources. M/WBE and SDVOBE participation which fulfills these requirements shall be counted toward meeting the M/WBE and SDVOBE goals in accordance with the following rules:

1 If a firm has been determined to be an eligible MBE, WBE or SDVOBE, the total dollar value of the contract performed by the M/WBE or SDVOBE is counted toward the applicable goal as follows:

a. Except as provided below, in Section IX (1)(g), work performed by a M/WBE or a SDVOBE Prime Contractor shall not be counted toward the M/WBE or SDVOBE goal, and all Prime Contractors, including M/WBE or SDVOBE Prime Contractors, must comply with the M/WBE and SDVOBE requirements of this Contract.

b. For a M/WBE or SDVOBE material supplier, sixty percent (60%) of the amount to be paid for materials and supplies required under this Contract shall be credited toward the goal.

c. For a M/WBE or SDVOBE who provides a bonafide service such as professional, technical, consultant or managerial services and assistance in the procurement of essential personnel, facilities, equipment, materials, or supplies required for performance of the contract, reasonable fees or commissions charged for the service shall be listed, but the cost of items themselves shall not be credited.

d. For a M/WBE or SDVOBE hauler, trucker, or delivery service, which is not also the manufacturer of or a regular dealer in the materials and supplies, reasonable fees charged for delivery of materials and supplies required on the job site shall be credited; the cost of the materials and supplies themselves shall not be credited.

e. For a M/WBE or SDVOBE who provides any bonds or insurance specifically required for the performance of the contract, reasonable fees or commissions charged for such service shall be listed, but the face amount or actual premium paid for the bond or insurance shall not be credited.

f. The Department shall determine if the fees or commissions listed in accordance with paragraphs (c), (d), and (e) are not excessive as compared with fees or commissions customarily allowed for similar services.

g. That portion of the contract total dollar value equal to the percentage of ownership and control of the M/WBE partner(s) or SDVOBE partner(s) in an approved Joint Venture shall be counted toward the Contract goal, except that credit for M/WBE and SDVOBE participation in an approved Prime Joint Venture shall not exceed one half of the Contract goal.

X. JOINT CHECK POLICY

1. MassDOT recognizes that the use of joint checks may be a business practice required by material suppliers and vendors in the construction industry. A joint check is a two-party check issued by a/the Prime Contractor to a M/WBE or SDVOBE third party such as a regular dealer of material or supplies. The Prime Contractor issues the check as payor to the M/WBE or SDVOBE and the third party jointly as payees to guarantee payment to the third party for materials or supplies obtained or to be used by the M/WBE or SDVOBE. MassDOT has established criteria to ensure that M/WBEs or SDVOBEs are in fact performing a commercially useful function ("CUF") while using a joint check arrangement. Contractors and M/WBEs or SDVOBEs must meet and conform to these conditions and criteria governing the use of joint checks.

2. In the event that a Contractor, M/WBE or SDVOBE Subcontractor desires to a use joint check, MassDOT will require prior notice and will closely monitor the arrangement for compliance. MassDOT may allow a joint check arrangement and give credit to a Contractor for use of the M/WBE or SDVOBE where one or more of the following conditions exist:

   - The use of a joint check is in fact required by this type of vendor or supplier as a standard industry practice that applies to all Contractors (M/WBEs, SDVOBE and non-M/WBEs or non-SDVOBEs); or is required by a specific vendor or supplier;
   - Payment for supplies or materials would be delayed for an unreasonably extended period without the joint check arrangement;
   - The M/WBE or SDVOBE (or any of its Subcontractors) has a pattern or history of not paying a vendor or supplier within a reasonable time or has not established enough of a credit history with the supplier or vendor; and/or
   - The presence of severe adverse economic conditions, where credit resources may be limited and such practices may be necessary or required to effect timely payments.

3. Other factors MassDOT may consider:
   - Whether there is a requirement by the Prime Contractor that a M/WBE or SDVOBE should use a specific vendor or supplier to meet their Subcontractor specifications;
   - Whether there is a requirement that a M/WBE or SDVOBE use the Prime Contractor's negotiated price;
   - The independence of the M/WBE or SDVOBE;
   - Whether approval has been sought prior to use of a joint check arrangement; and
   - Whether any approved joint check arrangement has exceeded a reasonable period of use;
   - The operation of the joint check arrangement; and
   - Whether the M/WBE or SDVOBE has made an effort to establish alternate arrangements for following periods (i.e., the M/WBE or SDVOBE must show it can, or has, or why it has not, established or increased a credit line with the vendor or supplier).

Even with the use of a Joint Check, both the Contractor and M/WBE or SDVOBE remain responsible for compliance with all other elements of the Special Provisions, and must still be able to prove that a commercially useful function is being performed for the Contractor.

XI. JOINT CHECK PROCEDURES

- The M/WBE or SDVOBE advises its General or Prime Contractor that it will have to use a Joint Check and provide proof of such requirement.
- The General or the Prime Contractor submits a request for approval to MassDOT, using MassDOT's approved Joint Check Request form (Document B00846) and by notification on the M/WBE Letter of Intent (Document B00843) or SDVOBE Letter of Intent (Document B00845), and any other relevant documents. Requests that are not initiated during the bid process should be made in writing and comply with the procedure.
- The Contractor and M/WBE or SDVOBE must have:
  (a) a written agreement with the material supplier/vendor;
  (b) applied for credit with the subject material supplier and has supplied the vendor's response;

(c) shown that it will place all orders to the subject material supplier/vendor;
(d) made and retains all decision-making responsibilities concerning the materials; and
(e) provided a Joint Check Agreement that is acceptable to MassDOT;

- The MassDOT Office of Civil Rights will review the request and render a decision as part of the approval process for M/WBE or SDVOBE Schedules and Letters of Intent.
- Review and Approval will be project specific and relevant documents will be made part of the Project Contract file.
- Payments should be made in the name of both the M/WBE or SDVOBE and vendor or supplier. Payments should be issued and signed by the Contractor as only the guarantor for prompt payment of purchases to the vendor or supplier. The payment to the vendor or supplier should be handled by the M/WBE or SDVOBE (i.e. if possible, funds or the joint check should be processed by the M/WBE or SDVOBE and sent by the M/WBE or SDVOBE to the vendor or supplier).
- MassDOT may request copies of cancelled checks (front and back) and transmittal information to verify any payments made to the M/WBE or SDVOBE and vendor or supplier.
- MassDOT may request other information and documents, and may ask questions of the Contractor, Subcontractor and vendor or supplier prior to, during, and after the project performance to ascertain whether the Subcontractor is performing a commercially useful function and all parties are complying with M/WBE or SDVOBE Program policies and procedures as part of the Subcontractor approval process.

XII. AWARD DOCUMENTATION AND PROCEDURES

1. The two lowest bidders/the two bidders with the lowest price per quality score point, including any M/WBE bidder or SDVOBE bidder, shall submit, by the close of business on the third business day after the bid opening, a completed Schedule of M/WBE and SDVOBE participation, in the form attached, which shall list:

   a. The full company name, address and telephone number of each M/WBE or SDVOBE with whom the bidder intends to make a commitment;

   b. The Contract item(s), by number(s) and quantity(ies), if applicable, or specific description of other business activity to be performed by each M/WBE or SDVOBE as set forth in the Letters of Intent. The bidder shall list only firms which have the capacity to perform, manage and supervise the work proposed in accordance with the requirements of Section XII of these Special Provisions.

   c. The total dollar amount to be paid to each M/WBE or SDVOBE. (Bidders are cautioned that at least one half of the participation goal must be met with Contract work.)

   d. The total dollar amount to be paid to each M/WBE or SDVOBE which is eligible for credit toward the M/WBE or SDVOBE goal under the crediting rules set out in Section IX.

   e. The total creditable M/WBE or SDVOBE participation as a percentage of the total bid price.

2. All firms listed on the Schedule must be currently certified.

3. The two lowest bidders/the two bidders with the lowest price per quality score point shall submit with their Schedules of Participation, fully completed, signed Letters of Intent from each of the M/WBEs or SDVOBEs listed on the Schedule. The Letters of Intent shall be in the form attached and shall identify specifically the contract activity the M/WBE or SDVOBE proposes to perform, expressed as contract item number, if applicable, description of the activity, quantity, unit price and total price. In the event of discrepancy between the Schedule and the Letter of Intent, the Letter of Intent shall govern.

4. Evidence of good faith efforts will be evaluated by the Department in the selection of the lowest responsible bidder/best value bidder. All information requested by the Department for the purpose of evaluating the bidder's efforts to achieve the goal must be provided within three calendar days and must be accurate and complete in every detail. The apparent low bidder's/best value bidder's attainment of the M/WBE or SDVOBE goal or a satisfactory demonstration of good faith efforts is a prerequisite for Award of the Contract.

5. Failure to meet, or to demonstrate good faith efforts to meet, the requirements of these Special Provisions shall render a bid non-responsive. Therefore, in order to be eligible for award, the bidder (1) must list on the Schedule of Participation, and provide the required Letters of Intent for, M/WBE or SDVOBE participation which meets or exceeds the Contract goal in accordance with the terms of these Special Provisions or (2) must demonstrate, to the satisfaction of the Department, that good faith efforts were made to achieve the goal.

6. If the Department finds that the percentage of M/WBE or SDVOBE participation submitted by the bidder on its Schedule does not meet the Contract goal, or that the Letters of Intent were not timely filed, and that the bidder has not demonstrated good faith efforts to comply with these requirements, it shall propose that the bidder be declared ineligible for Award. In that case, the bidder may request administrative reconsideration. Such requests must be sent in writing within three calendar days of receiving notice of proposed ineligibility to: The Office of the General Counsel, Massachusetts Department of Transportation, 10 Park Plaza, Boston, MA, 02116.

7. If, after administrative reconsideration, the Department finds that the bidder has not shown that sufficient good faith efforts were made to comply with the requirements of these Special Provisions it shall reject the bidder's proposal and may retain the proposal guaranty.

8. Actions which constitute evidence of good faith efforts to meet the M/WBE or SDVOBE goals include, but are not limited to, all of the following examples:

    a. Efforts made to select portions of the work proposed to be performed by M/WBEs or SDVOBEs in order to increase the likelihood of achieving the stated goal, including, where appropriate, but not limited to, breaking down contracts into economically feasible units to facilitate M/WBE and SDVOBE participation. The value of such work is required to at least equal the M/WBE and SDVOBE goal.

    b. Reasonable written notification prior to the opening of bids soliciting individual M/WBEs or SDVOBEs interested in participation in the contract as subcontractors, regular dealers, manufacturers, consultants, or service providers and identifying the specific items or type of work being solicited.

    c. Written notification to M/WBE or SDVOBE economic development assistance agencies and organizations which provide assistance in recruitment and placement of M/WBEs and SDVOBEs, describing the type of work, supplies or services being considered for M/WBE or SDVOBE subcontracting on this contract.

    d. Efforts made to negotiate with M/WBEs or SDVOBEs for specific items of work including evidence of:
        (1) The names, addresses, telephone numbers of M/WBEs or SDVOBEs who were contacted, the dates of initial contact and whether initial solicitations of interest were followed up by contacts with M/WBEs or SDVOBEs to determine with certainty whether the M/WBEs or SDVOBEs were interested. Personal or phone contacts are expected.

        (2) A description of the information provided by the M/WBEs or SDVOBEs regarding the plans and specifications and estimated quantities for portions of the work to be performed.

        (3) A statement of why additional agreements with M/WBEs or SDVOBEs were not reached.

        (4) Documentation of each M/WBE or SDVOBE contacted but rejected and the reasons for the rejection.

    e. Absence of any agreements between the Contractor and the M/WBE or SDVOBE in which M/WBE or SDVOBE promises not to provide subcontracting quotations to other bidders.

    f. Efforts made to assist the M/WBEs or SDVOBEs that need assistance in obtaining bonding, insurance, or lines of credit required by the Contractor.

g. Documentation that qualified M/WBEs or SDVOBEs are not available, or are not interested.

h. Attendance at any meeting scheduled by the Department to encourage better Contractor-M/WBE or Contractor- SDVOBE relationships and/or to inform M/WBEs or SDVOBEs of forthcoming M/WBE or SDVOBE utilization opportunities.

i. Advertisement, in general circulation media, in trade association publications and in disadvantaged business enterprise-focused media, of interest in utilizing M/WBEs or SDVOBEs and the area of interest.

j. Efforts to effectively use the services of available minority community organizations; women organizations, veteran organizations, minority, women disadvantaged and veteran contractor's groups; local, state and federal disadvantaged business assistance offices; and other organizations that provide assistance in recruitment and placement of M/WBEs or SDVOBEs.

9. The demonstration of good faith efforts must establish that the Contractor has actively and aggressively sought out M/WBEs or SDVOBEs to participate in the project and has taken all actions which could be reasonably expected to achieve the goal. Examples of circumstances or actions not acceptable as reasons for failure to meet the M/WBE or SDVOBE goal, include, but are not limited to:

a. The M/WBE or SDVOBE was unable to provide performance and/or payment bonds.

b. The M/WBEs or SDVOBEs commercially reasonable bid was rejected based on price.

c. The M/WBE or SDVOBE would not agree to perform items of work at the unit bid price.

d The Contractor does not want to subcontract a percentage of the work sufficient to meet the goal.

e. Solicitation by mail or fax only.

XIII. COMPLIANCE

1. All activity performed by a M/WBE or SDVOBE for credit toward the Contract goal must be performed, managed and supervised by the M/WBE or SDVOBE. Prime Contractor shall not enter into, or condone, any other arrangement.

2. The Prime Contractor shall not perform with its own organization, or assign to any other business, any activity designated for the M/WBEs or SDVOBEs named on the Schedule submitted by the Prime Contractor under Section IX, or under Section XII(6), without the approval of the Department in accordance with the requirements of Sections XIII(6) and XIII(10).

3. The Department may suspend payment for any activity which was not performed by the M/WBE or SDVOBE to whom the activity was committed on the approved Schedule of Participation, or which was not performed in accordance with the requirements of Section XIII(1).

4. The Department retains the right to approve or disapprove all subcontractors. Requests by the Prime Contractor for approval of participation by a M/WBE or SDVOBE subcontractor for credit toward the Contract goal must include, in addition to any other requirements for subcontractor approval, the following:

a. A copy of the proposed subcontract. The subcontract must be for at least the dollar amount, and for the work described, in the Prime Contractor's Schedule of Participation.

b. A resume stating the qualifications and experience of the M/WBE or SDVOBE superintendent and/or foreperson who will supervise the on-site work. A new resume will be required for any change in supervisory personnel during the progress of the work.

c. A Schedule of Operations indicating when the M/WBE or SDVOBE is expected to perform the work.

d. A list of (1) equipment owned by the M/WBE or SDVOBE to be used on the Project, and (2) equipment to be leased by the M/WBE or SDVOBE for use on the Project.

e. A list of: (1) all projects (public and private) which the M/WBE or SDVOBE is currently performing, (2) all projects (public and private) to which the M/WBE or SDVOBE is committed, (3) all projects (public and private) to which the M/WBE or SDVOBE intends to make a commitment. For each contract, list the contracting organization, the name and telephone number of a contact person for the contracting organization, the dollar value of the work, a description of the work, and the M/WBEs or SDVOBEs work schedule for each project.

5. If, pursuant to the subcontractor approval process, the Department finds that a M/WBE or SDVOBE subcontractor does not have sufficient experience or resources to perform, manage and supervise work of the kind proposed in accordance with the requirements of Section XIII(1), approval of the M/WBE or SDVOBE subcontractor may be denied. In the event of such denial, the Prime Contractor shall proceed in accordance with the requirements of Sections XIII(6) and XIII(10).

6. If, for reasons beyond its control, the Prime Contractor cannot comply with its M/WBE or SDVOBE commitment in accordance with the Schedule of participation submitted under Section IX and the terms of these Special Provisions, the Prime Contractor shall submit to the Department the reasons for its inability to comply with its obligations under Section I and shall submit, and request approval for, a revised Schedule of Participation. If approved by the Department, the revised Schedule shall govern the Prime Contractor's performance in meeting its obligations under these special provisions.

7. A Prime Contractor's compliance with the participation goal in Section I shall be determined by reference to the required percentage of the total Contract price, including any additions and modifications thereto, provided, however, that no decrease in the dollar amount of a bidder's commitment to any M/WBE or SDVOBE shall be allowed without the approval of the Department.

8. If the Contract amount is increased, the Prime Contractor shall submit a revised Schedule of Participation in accordance with Sections XIII(6) and XIII(10).

9. In the event of the decertification of a M/WBE or SDVOBE participating or scheduled to participate on the contract for credit toward the goal, the Contractor shall proceed in accordance with Sections XIII(6) and XIII(10).

10. The Prime Contractor shall notify the Department immediately of any facts which come to its attention indicating that it may or will be unable to comply with any aspect of its M/WBE or SDVOBE obligation under this Contract.

11. Any notice required by these Special Provisions shall be given in writing to the Resident Engineer and the district designated Compliance Officer with a copy to the Director of Compliance, Office of Diversity and Civil Rights, 10 Park Plaza, Room 3170, Boston MA 02116.

12. The Prime Contractor and its subcontractors shall comply with the Department’s Electronic Reporting System Requirements (Contract Document 00821) and submit all information required by the Department related to the M/WBE Special Provisions and SDVOBE Special Provisions through the Equitable Business Opportunity Solution (EBO). The Department reserves the right to request reports in the format it deems necessary anytime during the performance of the Contract.

13. The Contractor shall pay each M/WBE or SDVOBE for satisfactory performance of its Contract no later than 10 days from receipt of payment for the work from the Department. Any delay or postponement of payment to the M/WBEs or SDVOBEs must be for good cause and only with the prior approval of the Department.

14. The Department may withhold the Contractor's next periodic payment if each M/WBE or SDVOBE is not paid in accordance with Section XIII(13).

15. The Department may require specific performance of the Prime Contractor's commitment under the Contract by requiring the Prime Contractor to subcontract with a M/WBE or SDVOBE for any contract or specialty item.

XIV. SANCTIONS

If the Prime Contractor does not comply with the terms of these Special Provisions and cannot demonstrate to the satisfaction of the Department that good faith efforts were made to achieve such compliance, the Department may, in addition to any other remedy provided for in the Contract, and notwithstanding any other provision in the Contract:

1. Retain, in connection with final acceptance and final payment, an amount determined by multiplying the total contract amount by the percentage in Section I, less the amount paid to approved M/WBEs or SDVOBEs for work performed under the Contract in accordance with the provisions of Section X. The Prime Contractor shall have the right to appeal such retention of funds in accordance with the provisions of M.G.L. c. 30A s.10.

2. Suspend, terminate or cancel this Contract, in whole or in part, and call upon the Prime Contractor's surety to perform all terms and conditions in the Contract.

3. In accordance with 720 CMR 5.05(1)(f), modify or revoke the Prime Contractor's Prequalification status or recommend that the Prime Contractor not receive award of a pending Contract. The Prime Contractor may appeal the determination of the Prequalification Committee in accordance with the provisions of 720 CMR 5.07.

4. Initiate debarment proceedings under M.G.L. c.29 §29F.

XV. FURTHER INFORMATION

Any proposed M/WBE, SDVOBE, bidder, Contractor or subcontractor shall provide such information as is necessary in the judgement of the Department to ascertain its compliance with the terms of this Special Provision.

XVI. LIST OF ADDITIONAL DOCUMENTS

1. The following documents shall be completed and signed by the bidder and designated M/WBEs or SDVOBEs in accordance with Section XII - Award Documentation and Procedures. These documents must be returned by the bidder to MassDOT's Bid Document Distribution Center:

   □ Schedule of M/WBEs (Document B00842) or SDVOBE Participation (Document B00844)
   □ Letter of Intent: M/WBEs (Document B00843) or SDVOBE (Document B00845)
   □ M/WBEs or SDVOBE Joint Check Arrangement Approval Form (Document B00846), if Contractor and M/WBE or SDVOBE plan, or if M/WBE or SDVOBE is required to use a Joint Check (when applicable)

2. The following document shall be signed and returned by Contractor and Subcontractors/M/WBEs or SDVOBEs to the MassDOT District Office overseeing the Project, as applicable:

   □ Contractor/Subcontractor Certification Form (Document No. 00859) (a checklist of other documents to be included with every subcontract (M/WBEs or SDVOBEs and non-M/WBEs or SDVOBEs alike)).

3. The following document shall be provided to MassDOT's Office of Civil Rights and Prequalification Office at least fourteen (14) business days before the bid opening date:

   □ Joint Venture Affidavit of M/WBE or SDVOBE/Non-M/WBE or Non-SDVOBE (Document B00847)

4. The following document shall be provided to MassDOT's District Office of Civil Rights within 30 calendar days after the work of the M/WBE is completed, or no later than 30 calendar days after the work of the M/WBE is on a completed and processed CQE. This document shall be completed and submitted by the Prime Contractor:

   □ Certificate of Completion by a Minority/Women or Disadvantaged Business Enterprise (M/WBE) (Form No. CSD-100)

** END OF DOCUMENT ***

DOCUMENT 00761

SPECIAL PROVISIONS FOR CERTIFICATION REGARDING DEBARMENT, SUSPENSION, INELIGIBILITY AND VOLUNTARY EXCLUSION

Revised: 02/09/16

I. Instructions for Certification - Primary Covered Transactions:

By signing and submitting this proposal, the prospective primary participant is providing the certification set out below.

1. The inability of a person to provide the certification set out below will not necessarily result in denial of participation in this covered transaction. The prospective participant shall submit an explanation of why it cannot provide the certification set out below. The certification or explanation will be considered in connection with the MassDOT's determination whether to enter into this transaction. However, failure of the prospective primary participant to furnish a certification or an explanation shall disqualify such a person from participation in this transaction.

2. The certification in this clause is a material representation of fact upon which reliance was placed when the MassDOT determined to enter into this transaction. If it is later determined that the prospective primary participant knowingly rendered an erroneous certification, in addition to other remedies available, the MassDOT may terminate this transaction for cause of default.

3. The prospective primary participant shall provide immediate written notice to the MassDOT if any time the prospective primary participant learns that its certification was erroneous when submitted or has become erroneous by reason of changed circumstances.

4. The terms "covered transaction," "debarred," "suspended," "ineligible," "lower tier covered transaction," "participant," "person," "primary covered transaction," "principal," "proposal," and "voluntarily excluded," as used in this clause, have the meanings set out in the Definitions and Coverage sections of rules implementing Executive Order 12549. You may contact the MassDOT for assistance in obtaining a copy of those regulations.

5. The prospective primary participant agrees by submitting this proposal that, should the proposed covered transaction be entered into, it shall not knowingly enter into any lower tier covered transaction with a person who is debarred, suspended, declared ineligible, or voluntarily excluded from participation in this covered transaction, unless authorized by the MassDOT.

6. The prospective primary participant further agrees by submitting this proposal that it will include the clause titled "Certification Regarding Debarment, Suspension, Ineligibility and Voluntary Exclusion-Lower Tier Covered Transaction," provided by the MassDOT, without modification, in all lower tier covered transactions and in all solicitations for lower tier covered transactions.

7. A participant in a covered transaction may rely upon a certification of a prospective participant in a lower tier covered transaction that is not debarred, suspended, ineligible, or voluntarily excluded from the covered transaction, unless it knows that the certification is erroneous. A participant may decide the method and frequency by which it determines the eligibility of its principals. Each participant may, but is not required to, check the nonprocurement portion of the "Lists of Parties Excluded From Federal Procurement or Nonprocurement Programs" (Nonprocurement List) which is compiled by the General Services Administration and the Debarment Lists compiled by both the Massachusetts Office of the Attorney General and the Department of Capital Asset Management and Maintenance (DCAMM) and published separately in the Central Register.

8. Nothing contained in the foregoing shall be construed to require establishment of a system of records in order to render in good faith the certification required by this clause. The knowledge and information of participant is not required to exceed that which is normally possessed by a prudent person in the ordinary course of business dealings.

9. Except for transactions authorized under paragraph 5 of these instructions, if a participant in a covered transaction knowingly enters into a lower tier covered transaction with a person who is suspended, debarred, ineligible, or voluntarily excluded from participation in this transaction, in addition to other remedies available, the MassDOT may terminate this transaction for cause or default.

* * * * *

Certification Regarding Debarment, Suspension, Ineligibility and Voluntary Exclusion -- Primary Covered Transactions

The prospective primary participant certifies to the best of its knowledge and belief, that it and its principals:

1. Are not presently debarred, suspended, proposed for debarment, declared ineligible, or voluntarily excluded from covered transactions by any Federal, State or local department or agency;

2. Have not within a 3-year period preceding this proposal been convicted of or had a civil judgement rendered against them for commission of fraud or a criminal offense in connection with obtaining, attempting to obtain, or performing a public (Federal, State or local) transaction or contract under a public transaction; violation of Federal or State antitrust statutes or commission of embezzlement, theft, forgery, bribery, falsification or destruction of records, making false statements, or receiving stolen property;

3. Are not presently indicted for or otherwise criminally or civilly charged by a governmental entity (Federal, State or local) with commission of any of the offenses enumerated in paragraph 2 of this certification; and

4. Have not within a 3-year period preceding this application/proposal had one or more public transactions (Federal, State or local) terminated for cause or default.

Where the prospective primary participant is unable to certify to any of the statements in this certification, such prospective participant shall attach an explanation to this proposal.

* * * * *

II. Instructions for Certification - Lower Tier Covered Transactions:

By signing and submitting this proposal, the prospective lower tier participant is providing the certification set out below.

1. The certification in this clause is a material representation of fact upon which reliance was placed when this transaction was entered into. If it is later determined that the prospective lower tier participant knowingly rendered an erroneous certification, in addition to other remedies available the MassDOT may pursue available remedies, including suspension and/or debarment.

2. The prospective lower tier participant shall provide immediate written notice to the person to which this proposal is submitted if at any time the prospective lower tier participant learns that its certification was erroneous by reason of changed circumstances.

3. The terms "covered transaction," "debarred," "suspended," "ineligible," "primary covered transaction," "participant," "person," "principal," "proposal," and "voluntarily excluded," as used in this clause, have the meanings set out in the Definitions and Coverage sections of rules implementing Executive Order 12549. You may contact the MassDOT for assistance in obtaining a copy of those regulations.

4. The prospective lower tier participant agrees by submitting this proposal that, should the proposed covered transaction be entered into, it shall not knowingly enter into any lower tier covered transaction with a person who is debarred, suspended, declared ineligible, or voluntarily excluded from participation in this covered transaction, unless authorized by the MassDOT.

5. The prospective lower tier participant further agrees by submitting this proposal that it will include this clause titled "Certification Regarding Debarment, Suspension, Ineligibility and Voluntary Exclusion-Lower Tier Covered Transaction," without modification, in all lower tier covered transactions and in all solicitations for lower tier covered transactions.

6. A participant in a covered transaction may rely upon a certification of a prospective participant in a lower tier covered transaction that is not debarred, suspended, ineligible, or voluntarily excluded from the covered transaction, unless it knows that the certification is erroneous. A participant may decide the method and frequency by which it determines the eligibility of its principals. Each participant may, but is not required to, check the Nonprocurement List and the Debarment Lists.

7. Nothing contained in the foregoing shall be construed to require establishment of a system of records in order to render in good faith the certification required by this clause. The knowledge and information of participant is not required to exceed that which is normally possessed by a prudent person in the ordinary course of business dealings.

8. Except for transactions authorized under paragraph 4 of these instructions, if a participant in a covered transaction knowingly enters into a lower tier covered transaction with a person who is suspended, debarred, ineligible, or voluntarily excluded from participation in this transaction, the MassDOT may pursue available remedies, including suspension and/or debarment.

* * * * *

Certification Regarding Debarment, Suspension, Ineligibility and Voluntary Exclusion - Lower Tier Covered Transactions

The prospective lower tier participant certifies, by submission of this proposal, that neither it nor its principals is presently debarred, suspended, proposed for debarment, declared ineligible, or voluntarily excluded from participation in this transaction by any Federal, State or local department or agency.

Where the prospective lower tier participant is unable to certify to any of the statements in this certification, such prospective participant shall attach an explanation to this proposal.

*** END OF DOCUMENT ***

THIS PAGE INTENTIONALLY LEFT BLANK

DOCUMENT 00811

SPECIAL PROVISIONS
MONTHLY PRICE ADJUSTMENT FOR HOT MIX ASPHALT (HMA) MIXTURES
Revised: 02/03/2023

This provision applies to all projects using greater than 100 tons of hot mix asphalt (HMA) mixtures containing liquid asphalt cement as stipulated in the Notice to Contractors section of the bid documents.

Price Adjustments will be based on the variance in price, for the liquid asphalt component only, between the Base Price and the Period Price. They shall not include transportation or other charges. Price Adjustments will occur on a monthly basis.

Base Price
The Base Price of liquid asphalt on a project as listed in the Notice to Contractors section of the bid documents is a fixed price determined by the Department at the time of the bid using the same method as the determination of the Period Price detailed below. The Base Price shall be used in all bids.

Period Price
The Period Price is the price of liquid asphalt for each monthly period as determined by the Department using the average selling price per standard ton of PG64-28 paving grade (primary binder classification) asphalt, FOB manufacturer's terminal, as listed under the "East Coast Market - New England, Boston, Massachusetts area" section of the Poten & Partners, Inc. "Asphalt Weekly Monitor". This average selling price is listed in the issue having a publication date of the second Friday of the month and will be posted as the Period Price for that month. The Department will post this Period Price on its website at https://www.mass.gov/service-details/massdot-current-contract-price-adjustments following its receipt of the relevant issue of the "Asphalt Weekly Monitor". Poten and Partners has granted the Department the right to publish this specific asphalt price information sourced from the Asphalt Weekly Monitor.

Price Adjustment Determination, Calculation and Payment
The Contract Price of the HMA mixture will be paid under the respective item in the Contract. Price Adjustments, as herein provided, either upwards or downwards, will be made after the work has been performed using the monthly period price for the month during which the work was performed.

Price Adjustments will be paid only if the variance from the Base Price is 5% or more for a monthly period. The complete adjustment will be paid in all cases with no deduction of the 5% from either upward or downward adjustments.

The Price Adjustment applies only to the actual virgin liquid asphalt content in the mixture placed on the job in accordance with the approved Job Mix Formula.

Price Adjustments will be separate payment items. The pay item numbers are 999.401 for a positive price adjustment (a payment) and 999.402 for a negative price adjustment (a deduction). Price Adjustments will be calculated using the following equation:

Price Adjustment = Tons of HMA Placed X Liquid Asphalt Content % X RAP Factor X (Period Price - Base Price)

No Price Adjustment will be allowed beyond the Completion Date of this Contract, unless there is a Department-approved extension of time.

******** END OF DOCUMENT ********

THIS PAGE INTENTIONALLY LEFT BLANK

DOCUMENT 00812

SPECIAL PROVISIONS
MONTHLY PRICE ADJUSTMENT FOR DIESEL FUEL AND GASOLINE –
ENGLISH UNITS
Revised: 02/01/2021

This monthly fuel price adjustment is inserted in this contract because the national and worldwide energy situation has made the future cost of fuel unpredictable. This adjustment will provide for either additional compensation to the Contractor or repayment to the Commonwealth, depending on an increase or decrease in the average price of diesel fuel or gasoline.

This adjustment will be based on fuel usage factors for various items of work developed by the Highway Research Board in Circular 158, dated July 1974. These factors will be multiplied by the quantities of work done in each item during each monthly period and further multiplied by the variance in price from the Base Price to the Period Price.

The Base Price of Diesel Fuel and Gasoline will be the price as indicated in the Department's web site https://www.mass.gov/service-details/massdot-current-contract-price-adjustments for the month in which the contract was bid, which includes State Tax.

The Period Price will be the average of prices charged to the State, including State Tax for the bulk purchases made during each month.

This adjustment will be effected only if the variance from the Base Price is 5% or more for a monthly period. The complete adjustment will be paid in all cases with no deduction of the 5% from either upward or downward adjustments.

No adjustment will be paid for work done beyond the extended completion date of any contract.

Any adjustment (increase or decrease) to estimated quantities made to each item at the time of final payment will have the fuel price adjustment figured at the average period price for the entire term of the project for the difference of quantity.

The fuel price adjustment will apply only to the following items of work at the fuel factors shown:

ITEMS COVERED	FUEL FACTORS	
	Diesel	Gasoline
Excavation: and Borrow Work: Items 120, 120.1, 121, 123, 124, 125, 127, 129.3, 140, 140.1, 141, 142, 143, 144, 150, 150.1, 151 and 151.1 (Both Factors used)	0.29 Gallons / CY.	0.15 Gallons / CY
Surfacing Work: All Items containing Hot Mix Asphalt	2.90 Gallons / Ton	Does Not Apply

*** END OF DOCUMENT ***

THIS PAGE INTENTIONALLY LEFT BLANK

DOCUMENT 00813

SPECIAL PROVISIONS

PRICE ADJUSTMENTS FOR STRUCTURAL STEEL AND REINFORCING STEEL

July 15, 2026

This special provision applies to all projects containing the use of structural steel and/or reinforcing steel as specified elsewhere in the Contract work. It applies to all structural steel and all reinforcing steel, as defined below, on the project. Compliance with this provision is mandatory, i.e., there are no "opt-in" or "opt-out" clauses. Price adjustments will be handled as described below and shall only apply to unfabricated reinforcing steel bars and unfabricated structural steel material, consisting of rolled shapes, plate steel, sheet piling, pipe piles, steel castings and steel forgings.

Price adjustments will be variances between Base Prices and Period Prices. Base Prices and Period Prices are defined below.

Price adjustments will only be made if the variances between Base Prices and Period Prices are 5% or more. A variance can result in the Period Price being either higher or lower than the Base Price. Once the 5% threshold has been achieved, the adjustment will apply to the full variance between the Base Price and the Period Price.

Price adjustments will be calculated by multiplying the number of pounds of unfabricated structural steel material or unfabricated reinforcing steel bars on a project by the index factor calculated as shown below under Example of a Period Price Calculation.

Price adjustments will ***not*** include guardrail panels or the costs of shop drawing preparation, handling, fabrication, coatings, transportation, storage, installation, profit, overhead, fuel costs, fuel surcharges, or other such charges not related to the cost of the unfabricated structural steel and unfabricated reinforcing steel.

The weight of steel subject to a price adjustment shall not exceed the final shipping weight of the fabricated part by more than 10%.

Base Prices and Period Prices are defined as follows:

Base Prices of unfabricated structural steel and unfabricated reinforcing steel on a project are fixed prices determined by the Department and found in the table below. While it is the intention of the Department to make this table comprehensive, some of a project's unfabricated structural steel and/or unfabricated reinforcing steel may be inadvertently omitted. Should this occur, the Contractor shall bring the omission to the Department's attention so that a contract alteration may be processed that adds the missing steel to the table and its price adjustments to the Contract.

The Base Price Date is the month and year of the most recent finalized period price index at the time that MassDOT opened bids for the project. The Base Price Index for this contract is the Steel PPI listed in the Notice to Contractors.

Period Prices of unfabricated structural steel and unfabricated reinforcing steel on a project are variable prices that have been calculated using the Period Price Date and an index of steel prices to adjust the Base Price.

The Period Price Date is the date the steel was delivered to the fabricator as evidenced by an official bill of lading submitted to the Department containing a description of the shipped materials, weights of the shipped materials and the date of shipment. This date is used to select the Period Price Index.

The index used for the calculation of Period Prices is the U.S. Department of Labor Bureau of Labor Statistics Producer Price Index (PPI) Series ID WPU101702 (Not Seasonally Adjusted, Group: Metals and Metal Products, Item: Semi-finished Steel Mill Products.) As this index is subject to revision for a period of up to four (4) months after its original publication, no price adjustments will be made until the index for the period is finalized, i.e., the index is no longer suffixed with a "(P)".

Period Prices are determined as follows:

Period Price = Base Price X Index Factor
Index Factor = Period Price Index / Base Price Index

Example of a Period Price Calculation:

Calculate the Period Price for December 2009 using a Base Price from March 2009 of $0.82/Pound for 1,000 Pounds of ASTM A709 (AASHTO M270) Grade A36 Structural Steel Plate.

The Period Price Date is December 2009. From the PPI website*, the Period Price Index = 218.0.

The Base Price Date is March 2009. From the PPI website*, the Base Price Index = 229.4.

Index Factor = Period Price Index / Base Price Index = 218.0 / 229.4 = 0.950
Period Price = Base Price X Index Factor = $0.82/Pound X 0.950 = $0.78/Pound

Since $0.82 - $0.78 = $0.04 is less than 5% of $0.82, no price adjustment is required.

If the $0.04 difference shown above was greater than 5% of the Base Price, then the price adjustment would be 1,000 Pounds X $0.04/Pound = $40.00. Since the Period Price of $0.78/Pound is less than the Base Price of $0.82/Pound, indicating a drop in the price of steel between the bid and the delivery of material, a credit of $40.00 would be owed to MassDOT. When the Period Price is higher than the Base Price, the price adjustment is owed to the Contractor.

* To access the PPI website and obtain a Base Price Index or a Period Price Index, go to http://data.bls.gov/cgi-bin/srgate

End of example.

The Contractor will be paid for unfabricated structural steel and unfabricated reinforcing steel under the respective contract pay items for all components constructed of either structural steel or reinforced Portland cement concrete under their respective Contract Pay Items.

Price adjustments, as herein provided for, will be paid separately as follows:

Structural Steel
Pay Item Number 999.449 for positive (+) pay adjustments (payments to the Contractor)

Pay Item Number 999.457 for negative (-) pay adjustments (credits to MassDOT Highway Division)

Reinforcing Steel
Pay Item Number 999.466 for positive (+) pay adjustments (payments to the Contractor)

Pay Item Number 999.467 for negative (-) pay adjustments (credits to MassDOT Highway Division)

No price adjustment will be made for price changes after the Contract Completion Date, unless the MassDOT Highway Division has approved an extension of Contract Time for the Contract.

TABLE

Steel Type		Price per Pound
1	ASTM A615/A615M Grade 60 (AASHTO M31 Grade 60 or 420) Reinforcing Steel	$0.57
2	ASTM A27 (AASHTO M103) Steel Castings, H-Pile Points & Pipe Pile Shoes (See Note below.)	$0.80
3	ASTM A668 / A668M (AASHTO M102) Steel Forgings	$0.80
4	ASTM A108 (AASHTO M169) Steel Forgings for Shear Studs	$0.82
5	ASTM A709/A709M Grade 36 / AASHTO M270M/M270 Grade 36 or 250 Structural Steel Plate	$0.86
6	ASTM A709/A709M Grade 36 / AASHTO M270M/M270 Grade 36 or 250 Structural Steel Shapes	$0.81
7	ASTM A709/A709M Grade 50 / AASHTO M270M/M270 Grade 50 or 345 Structural Steel Plate	$0.86
8	ASTM A709/A709M Grade 50 / AASHTO M270M/M270 Grade 50 or 345 Structural Steel Shapes	$0.81
9	ASTM A709/A709M Grade 50WT / AASHTO M270M/M270 Grade 50WT or 345WT Structural Steel Plate	$0.89
10	ASTM A709/A709M Grade 50WT / AASHTO M270M/M270 Grade 50WT or 345WT Structural Steel Shapes	$0.82
11	ASTM A709/A709M Grade 50W / AASHTO M270M/M270 Grade 50W 345W Structural Steel Plate	$0.89
12	ASTM A709/A709M Grade 50W / AASHTO M270M/M270 Grade 50W or 345W Structural Steel Shapes	$0.82
13	ASTM A709/A709M Grade HPS 50W / AASHTO M270M/M270 Grade HPS 50W or 345W Structural Steel Plate	$0.93
14	ASTM A709/A709M Grade HPS 70W / AASHTO M270M/M270 Grade HPS 70W or 485W Structural Steel Plate	$1.00
15	ASTM A514/A514M-05 Grade HPS 100W / AASHTO M270M/M270 Grade HPS 100W or 690W Structural Steel Plate	$1.53
16	ASTM A992/A992M Grade 50S / AASHTO M270M/M270 Grade 50S or 345S Structural Steel Plate	$0.89
17	ASTM A992/A992M Grade 50S / AASHTO M270M/M270 Grade 50S or 345S Structural Steel Shapes	$0.82
18	ASTM A276 Type 316 Stainless Steel	$4.61
19	ASTM A240 Type 316 Stainless Steel	$4.61
20	ASTM A148 Grade 80/50 Steel Castings (See Note below.)	$1.58
21	ASTM A53 Grade B Structural Steel Pipe	$1.00
22	ASTM A500 Grades A, B, 36 & 50 Structural Steel Pipe	$1.00
23	ASTM A252, Grades 240 (36 KSI) & 414 (60 KSI) Pipe Pile	$0.80
24	ASTM 252, Grade 2 Permanent Steel Casing	$0.80
25	ASTM A36 (AASHTO M183) for H-piles, steel supports and sign supports	$0.84
26	ASTM A328 / A328M, Grade 50 (AASHTO M202) Steel Sheetpiling	$1.51
27	ASTM A572 / A572M, Grade 50 Sheetpiling	$1.51
28	ASTM A36/36M, Grade 50	$0.86
29	ASTM A570, Grade 50	$0.84
30	ASTM A572 (AASHTO M223), Grade 50 H-Piles	$0.86
31	ASTM A1085 Grade A (50 KSI) Steel Hollow Structural Sections (HSS), heat-treated per ASTM A1085 Supplement S1	$1.00
32	AREA 140 LB Rail and Track Accessories	$0.52

NOTE: Steel Castings are generally used only on moveable bridges. Cast iron frames, grates and pipe are not “steel” castings and will not be considered for price adjustments.

END OF DOCUMENT

THIS PAGE IS INTENTIONALLY LEFT BLANK

DOCUMENT 00814

SPECIAL PROVISIONS
PRICE ADJUSTMENT FOR PORTLAND CEMENT CONCRETE MIXES

January 12, 2009

This provision applies to all projects using greater than 100 Cubic Yards (76 Cubic Meters) of Portland cement concrete containing Portland cement as stipulated in the Notice to Contractors section of the Bid Documents. This Price Adjustment will occur on a monthly basis.

The Price Adjustment will be based on the variance in price for the Portland cement component only from the Base Price to the Period Price. It shall not include transportation or other charges.

The Base Price of Portland cement on a project is a fixed price determined at the time of bid by the Department by using the same method as for the determination of the Period Price (see below) and found in the Notice to Contractors.

The Period Price of Portland cement will be determined by using the latest published price, in dollars per ton (U.S.), for Portland cement (Type I) quoted for Boston, U.S.A. in the **Construction Economics** section of *ENR Engineering News-Record* magazine or at the ENR website http://www.enr.com under **Construction Economics**. The Period Price will be posted on the MassDOT website the Wednesday immediately following the publishing of the monthly price in ENR, which is normally the first week of the month.

The Contract Price of the Portland cement concrete mix will be paid under the respective item in the Contract. The price adjustment, as herein provided, upwards or downwards, will be made after the work has been performed, using the monthly period price for the month during which the work was performed.

The price adjustment applies only to the actual Portland cement content in the mix placed on the job in accordance with the Standard Specifications for Highways and Bridges, Division III, Section M4.02.01. No adjustments will be made for any cement replacement materials such as fly ash or ground granulated blast furnace slag.

The Price Adjustment will be a separate payment item. It will be determined by multiplying the number of cubic yards of Portland cement concrete placed during each monthly period times the Portland cement content percentage times the variance in price between the Base Price and Period Price of Portland cement.

This Price Adjustment will be paid only if the variance from the Base Price is 5% or more for a monthly period. The complete adjustment will be paid in all cases with no deduction of the 5% from either upward or downward adjustments.

No Price Adjustment will be allowed beyond the Completion Date of this Contract, unless there is a Department-approved extension of time.

*** END OF DOCUMENT ***

THIS PAGE INTENTIONALLY LEFT BLANK

DOCUMENT 00820

THE COMMONWEALTH OF MASSACHUSETTS SUPPLEMENTAL EQUAL EMPLOYMENT OPPORTUNITY, NON-DISCRIMINATION AND AFFIRMATIVE ACTION PROGRAM

I. Definitions

For purposes of this contract,

"Minority" means a person who meets one or more of the following definitions:

(a) American Indian or Native American means: all persons having origins in any of the original peoples of North America and who are recognized as an Indian by a tribe or tribal organization.
(b) Asian means: All persons having origins in any of the original peoples of the Far East, Southeast Asia, the Indian sub-continent, or the Pacific Islands, including, but Not limited to China, Japan, Korea, Samoa, India, and the Philippine Islands.
(c) Black means: All persons having origins in any of the Black racial groups of Africa, including, but not limited to, African-Americans, and all persons having origins in any of the original peoples of the Cape Verdean Islands.
(d) Eskimo or Aleut means: All persons having origins in any of the peoples of Northern Canada, Greenland, Alaska, and Eastern Siberia.
(e) Hispanic means: All persons having their origins in any of the Spanish-speaking peoples of Mexico, Puerto Rico, Cuba, Central or South America, or the Caribbean Islands.

"State construction contract" means a contract for the construction, reconstruction, installation, demolition, maintenance or repair of a building or capital facility, or a contract for the construction, reconstruction, alteration, remodeling or repair of a public work undertaken by a department, agency, board, or commission of the commonwealth.

"State assisted construction contract" means a contract for the construction, reconstruction, installation, demolition, maintenance or repair of a building or capital facility undertaken by a political subdivision of the commonwealth, or two or more political subdivisions thereof, an authority, or other instrumentality and whose costs of the contract are paid for, reimbursed, grant funded, or otherwise supported, in whole or in part, by the commonwealth.

II. Equal Opportunity, Non-Discrimination and Affirmative Action

During the performance of this Contract, the Contractor and all subcontractors (hereinafter collectively referred to as "the Contractor") for a state construction contract or a state assisted construction contract, for him/herself, his/her assignees and successors in interest, agree to comply with all applicable equal employment opportunity, non-discrimination and affirmative action requirements, including but not limited to the following:

In connection with the performance of work under this contract, the Contractor shall not discriminate against any employee or applicant for employment because of race, color, religious creed, national origin, sex, sexual orientation, genetic information, military service, age, ancestry or disability, shall not discriminate in the selection or retention of subcontractors, and shall not discriminate in the procurement of materials and rentals of equipment.

The aforesaid provision shall include, but not be limited to, the following: employment upgrading, demotion, or transfer; recruitment advertising, layoff or termination; rates of pay or other forms of compensation; conditions or privileges of employment; and selection for apprenticeship or on-the-job training opportunity. The Contractor shall comply with the provisions of chapter 151B of the Massachusetts General Laws, as amended, and all other applicable anti-discrimination and equal opportunity laws, all of which are herein incorporated by reference and made a part of this Contract.

The Contractor shall post hereafter in conspicuous places, available for employees and applicants for employment, notices to be provided by the Massachusetts Commission Against Discrimination setting forth the provisions of the Fair Employment Practices Law of the Commonwealth (Massachusetts General Laws Chapter l51 B).

In connection with the performance of work under this contract, the Contractor shall undertake, in good faith, affirmative action measures to eliminate any discriminatory barriers in the terms and conditions of employment on the grounds of race, color, religious creed, national origin, sex, sexual orientation, genetic information, military service, age, ancestry or disability. Such affirmative action measures shall entail positive and aggressive measures to ensure nondiscrimination and to promote equal opportunity in the areas of hiring, upgrading, demotion or transfer, recruitment, layoff or termination, rate of compensation, apprenticeship and on-the-job training programs. A list of positive and aggressive measures shall include, but not be limited to, advertising employment opportunities in minority and other community news media; notifying minority, women and other community-based organizations of employment opportunities; validating all job specifications, selection requirements, and tests; maintaining a file of names and addresses of each worker referred to the Contractor and what action was taken concerning such worker; and notifying the administering agency in writing when a union with whom the Contractor has a collective bargaining agreement has failed to refer a minority or woman worker. These and other affirmative action measures shall include all actions required to guarantee equal employment opportunity for all persons, regardless of race, color, religious creed, national origin, sex, sexual orientation, genetic information, military service, age, ancestry or disability. One purpose of this provision is to ensure to the fullest extent possible an adequate supply of skilled tradesmen for this and future Commonwealth public construction projects.

III. Minority and Women Workforce Participation

Pursuant to his/her obligations under the preceding section, the Contractor shall strive to achieve on this project the labor participation goals contained herein. Said participation goals shall apply in each job category on this project including but not limited to bricklayers, carpenters, cement masons, electricians, ironworkers, operating engineers and those classes of work enumerated in Section 44F of Chapter 149 of the Massachusetts General Laws. The participation goals for this project shall be 15.3% for minorities and 6.9% for women. The participation goals, as set forth herein, shall not be construed as quotas or set-asides; rather, such participation goals will be used to measure the progress of the Commonwealth's equal opportunity, non-discrimination and affirmative action program. Additionally, the participation goals contained herein should not be seen or treated as a floor or as a ceiling for the employment of particular individuals or group of individuals.

IV. Liaison Committee

At the discretion of the agency that administers the contract for the construction project there may be established for the life of the contract a body to be known as the Liaison Committee. The Liaison Committee shall be composed of one representative each from the agency or agencies administering the contract for the construction project, hereinafter called the administering agency, a representative from the Office of Affirmative action, and such other representatives as may be designated by the administering agency. The Contractor (or his/her agent, if any, designated by him/her as the on-site equal employment opportunity officer) shall recognize the Liaison Committee as an affirmative action body, and shall establish a continuing working relationship with the Liaison Committee, consulting with the Liaison Committee on all matters related to minority recruitment, referral, employment and training.

V. Reports and Records

The Contractor shall prepare projected workforce tables on a quarterly basis when required by the administering agency. These shall be broken down into projections, by week, of workers required in each trade. Copies shall be furnished one week in advance of the commencement of the period covered, and also, when updated, to the administering agency and the Liaison Committee when required.

The Contractor shall prepare weekly reports in a form approved by the administering agency, unless information required is required to be reported electronically by the administering agency, the number of hours worked in each trade by each employee, identified as woman, minority, or non-minority. Copies of these shall be provided at the end of each such week to the administering agency and the Liaison Committee.

Records of employment referral orders, prepared by the Contractor, shall be made available to the administering agency on request.

The Contractor will provide all information and reports required by the administering agency on instructions issued by the administering agency and will permit access to its facilities and any books, records, accounts and other sources of information which may be determined by the administering agency to effect the employment of personnel. This provision shall apply only to information pertinent to the Commonwealth's supplementary non-discrimination, equal opportunity and access and opportunity contract requirements. Where information required is in the exclusive possession of another who fails or refuses to furnish this information, the Contractor shall so certify to the administering agency and shall set forth what efforts he has made to obtain the information.

VI. Access to Work Site

A designee of the administering agency and a designee of the Liaison Committee shall each have a right to access the work site.

VII. Solicitations for Subcontracts, and for the Procurement of Materials and Equipment

In all solicitations either by competitive bidding or negotiation made by the Contractor either for work to be performed under a subcontract or for the procurement of materials or equipment, each potential subcontractor or supplier shall be notified in writing by the Contractor of the Contractor's obligations under this contract relative to non-discrimination and equal opportunity.

VIII. Sanctions

Whenever the administering agency believes the General or Prime Contractor or any subcontractor may not be operating in compliance with the provisions of the Fair Employment Practices Law of the Commonwealth (Massachusetts General Laws Chapter 151B), the administering agency may refer the matter to the Massachusetts Commission Against Discrimination ("Commission") for investigation.

Following the referral of a matter by the administering agency to the Massachusetts Commission Against Discrimination, and while the matter is pending before the MCAD, the administering agency may withhold payments from contractors and subcontractors when it has documentation that the contractor or subcontractor has violated the Fair Employment Practices Law with respect to its activities on the Project, or if the administering agency determines that the contractor has materially failed to comply with its obligations and the requirements of this Section. The amount withheld shall not exceed a withhold of payment to the General or Prime Contractor of 1/100 or 1% of the contract award price or $5,000, whichever sum is greater, or, if a subcontractor is in non-compliance, a withhold by the administering agency from the General Contractor, to be assessed by the General Contractor as a charge against the subcontractor, of 1/100 or 1% of the subcontractor price, or $1,000 whichever sum is greater, for each violation of the applicable law or contract requirements. The total withheld from anyone General or Prime Contractor or subcontractor on a Project shall not exceed $20,000 overall. No withhold of payments or investigation by the Commission or its agent shall be initiated without the administering agency providing prior notice to the Contractor.

If, after investigation, the Massachusetts Commission Against Discrimination finds that a General or Prime Contractor or subcontractor, in commission of a state construction contract or state-assisted construction contract, violated the provisions of the Fair Employment Practices Law, the administering agency may convert the amount withheld as set forth above into a permanent sanction, as a permanent deduct from payments to the General or Prime Contractor or subcontractor, which sanction will be in addition to any such sanctions, fines or penalties imposed by the Massachusetts Commission Against Discrimination.

No sanction enumerated under this Section shall be imposed by the administering agency except after notice to the General or Prime Contractor or subcontractor and an adjudicatory proceeding, as that term is used, under Massachusetts General Laws Chapter 30A, has been conducted.

IX. Severability

The provisions of this section are severable, and if any of these provisions shall be held unconstitutional by any court of competent jurisdiction, the decision of such court shall not affect or impair any of the remaining provisions.

X. Contractor's Certification

After award and prior to the execution of any contract for a state construction contract or a state assisted construction contract, the Prime or General Contractor shall certify that it will comply with all provisions of this Document 00820 Supplemental Equal Employment Opportunity, Non-Discrimination and Affirmative Action Program, by executing Document 00859 Contractor/Subcontractor Certification Form.

XI. Subcontractor Requirements

Prior to the award of any subcontract for a state construction contract or a state assisted construction contract, the Prime or General Contractor shall provide all prospective subcontractors with a complete copy of this Document 00820 entitled "Supplemental Equal Employment Opportunity, Non-Discrimination and Affirmative Action Program" and will incorporate the provisions of this Document 00820 into any and all contracts or work orders for all subcontractors providing work on the Project. In order to ensure that the said subcontractor's certification becomes a part of all subcontracts under the prime contract, the Prime or General Contractor shall certify in writing to the administering agency that it has complied with the requirements as set forth in the preceeding paragraph by executing Document 00859 Contractor/Subcontractor Certification Form.

Rev'd 03/07/14

*** END OF DOCUMENT ***

THIS PAGE INTENTIONALLY LEFT BLANK

DOCUMENT 00821

ELECTRONIC REPORTING REQUIREMENTS
CIVIL RIGHTS PROGRAMS AND CERTIFIED PAYROLL

Implemented on March 2, 2009 Revised June 04, 2019

The Massachusetts Department Of Transportation (MassDOT) has replaced the CHAMP reporting system with Equitable Business Opportunity Solution (EBO), a new web-based civil rights reporting software system. This system is capable of handling both civil rights reporting requirements and certified payrolls. The program's functions include the administration of Equal Employment Opportunity (EEO) requirements, On-The-Job Training requirements (OJT), Disadvantage Business Enterprise (DBE) and/or Minority / Women's Business Enterprise (M/WBE) subcontracting requirements, and the electronic collection of certified payrolls associated with MassDOT projects. In addition, this system is used to generate various data required as part of the American Recovery and Reinvestment Act (ARRA). Contractors are responsible for all coordination with all sub-contractors to ensure timely and accurate electronic submission of all required data.

Contractor and Sub-Contractor EBO User Certification

All contractors and sub-contractors must use the EBO software system. The software vendor, Internet Government Solutions (IGS), has developed an online EBO Training Module that is available to contractors and sub-contractors. This module is a self-tutorial which allows all users in the company to access the training, complete the tutorial, and become certified as EBO users for a one time fee of $75.00. This is the only cost to contractors and sub-contractors associated with the EBO software system. The online EBO Training Module can be accessed at www.ebotraining.com. Click the "Register My Company" button on the login page to begin your training registration. Questions regarding EBO online training should be directed to Gerry Anguilano, IGS at (440) 238-1684.

MassDOT will track contractors and sub-contractors who have successfully completed the on-line training module. All persons performing civil rights program and/or certified payroll functions should be EBO certified.

Vetting of Firms and Designated Firm Individuals

Contractors must authorize a Primary Log-In ID Holder who has completed EBO on-line training to have access to the EBO system by completing and submitting the "Request For EBO System Log-In/Password Form" located on the MassDOT website at: https://www.mass.gov/how-to/how-to-get-an-ebo-login
Contractors must also agree to comply with the EBO system user agreement located on the MassDOT website.

All subcontracts entered into on a project must include language that identifies the submission and training requirements that the sub-contractor must perform. Sub-contractors will be approved by the respective District Office of MassDOT through the existing approval process. When new sub-contractors, who have not previously worked for MassDOT, are initially selected by a general contractor, the new sub-contractor must be approved by the District before taking the EBO on-line training module.

Interim Reporting Requirements

Until MassDOT is satisfied that the EBO system is fully operational and functioning as designed, contractors and sub-contractors will be required to submit certified payrolls manually. There will be a transition period where dual reporting, through manual and electronic submission, will be required. MassDOT, however, will notify contractors and sub-contractors when they may cease manual submission of certified payrolls.

*** END OF DOCUMENT ***

THIS PAGE INTENTIONALLY LEFT BLANK

DOCUMENT 00859

CONTRACTOR/SUBCONTRACTOR CERTIFICATION FORM ‡

The contractor shall submit this completed document 00859 to MassDOT for each subcontract.

_____ **(Contractor)** **Date:**_____

_____**(Subcontractor)** ☐ District Approved Subcontractor

Contract No: 134929 **Project No.** 616302 **Federal Aid No.:** NFA

Location: BELCHERTOWN-HAMPDEN-MONSON-SOUTH HADLEY-SOUTHWICK

Project Description: Maintenance and Preservation of Municipal Bridges at Multiple Locations (D2 Contract 2)

PART 1 CONTRACTOR CERTIFICATION: I hereby certify, as an authorized official of this company, that to the best of my knowledge, information and belief, the company is in compliance with all applicable federal and state laws, rules, and regulations governing fair labor and employment practices, that the company will not discriminate in their employment practices, that the company will make good faith efforts to comply with the minority employee and women employee workforce participation ratio goals and specific affirmative action steps contained in Contract Document 00820 The Commonwealth of Massachusetts Supplemental Equal Employment Opportunity, Non-Discrimination and Affirmative Action Program, and that the company will comply with the special provisions and documentation indicated below (as checked).

I further hereby certify, as an authorized official of this company, that the special provisions and documentation indicated below (as checked) have been or are included in, and made part of, the Subcontractor Agreement entered into with the firm named above.

☐ **This is not a Federally-aided construction project**

Document #

☐ 00718 –Participation By Minority Or Women's Business Enterprises and SDVOBE†
☐ 00761 –Certification Regarding Debarment, Suspension, Ineligibility, and Voluntary Exclusion
☐ 00820 – MA Supplemental Equal Employment Opportunity, Non-Discrimination, and Affirmative Action Program
☐ 00821 – Electronic Reporting Requirements, Civil Rights Programs, and Certified Payroll
☐ 00859 – Contractor/Subcontractor Certification Form (this document)
☐ 00860 – MA Employment Laws
☐ 00861 – Applicable State Wage Rates in the Contract Proposal**
☐ B00842 – MA Schedule of Participation By Minority or Women Business Enterprises (M/WBEs)†
☐ B00843 – MA Letter of Intent – M/WBEs†

** Does not apply to Material Suppliers, unless performing work on-site
† Applies only if Subcontractor is a M/WBE; only include these forms for the particular M/WBE Entity

☐ B00844 - Schedule of Participation By SDVOBE
☐ B00845 - Letter of Intent – SDVOBE
☐ B00846 – M/WBE or SDVOBE Joint Check Arrangement Approval Form
☐ B00847 – Joint Venture Affidavit

☐ **This is a Federally-aided construction project (Federal Aid Number is present)**

Document #

☐ 00719 – Special Provisions for Participation by Disadvantaged Business Enterprises†
☐ 00760 - Form FHWA 1273 - Required Contract Provisions for Federal-Aid Construction Contracts
☐ 00820 – MA Supplemental Equal Employment Opportunity, Non-Discrimination and Affirmative Action Program
☐ 00821 – Electronic Reporting Requirements, Civil Rights Programs and Certified Payroll
☐ 00859 – Contractor/Subcontractor Certification Form (this document)
☐ 00860 – MA Employment Laws
☐ 00870 – Standard Federal Equal Employment Opportunity Construction Contract Specifications Executive Order 11246, (41 CFR Parts 60-4.2 and 60-4.3 (Solicitations and Equal Opportunity Clauses)*
☐ 00875 – Federal Trainee Special Provisions

☐ B00853 – Schedule of Participation by Disadvantaged Business Enterprise†
☐ B00854 – Letter of Intent – DBEs†
☐ B00855 – DBE Joint Check Arrangement Approval Form
☐ B00856 – Joint Venture Affidavit
☐ 00861/00880 - Applicable state and federal wage rates from Contract Proposal**

*Applicable only to Contracts or Subcontracts in excess of $10,000
**Does not apply to Material Suppliers, unless performing work on-site
† Applies only if Subcontractor is a DBE; only include these forms for the particular DBE Entity

Signed this _____ Day of _____, 20_____ Under The Pains And Penalties Of Perjury.

_____ _____
(Print Name and Title) (Authorized Signature)

PART 2

PART 2 SUBCONTRACTOR CERTIFICATION: I hereby certify, as an authorized official of this company, that the required documents in Part 1 above were physically incorporated in our Agreement/Subcontract with the Contractor and give assurance that this company will fully comply or make every good faith effort to comply with the same. I further certify that:

1. This company recognizes that if this is a Federal-Aid Project, then this Contract is covered by the equal employment opportunity laws administered and enforced by the United States Department of Labor ("USDOL"), Office of Federal Contract Compliance Programs ('OFCCP"). By signing below, we acknowledge that this company has certain reporting obligations to the OFCCP, as specified by 41 CFR Part 60-4.2.
2. This company further acknowledges that any contractor with fifty (50) or more employees on a Federal-aid Contract with a value of fifty-thousand ($50,000) dollars or more must annually file an EEO-1 Report (SF 100) to the EEOC, Joint Reporting Committee, on or before September 30th, each year, as specified by 41 CFR Part 60-1.7a.
3. For more information regarding the federal reporting requirements, please contact the USDOL, OFCCP Regional Office, at 1-646-264-3170 or EEO-1, Joint Reporting Committee at 1-866-286-6440.
4. This company ☐ has, ☐ has not, participated in a previous contract or subcontract subject to the Equal Opportunity clauses set forth in 41 CFR Part 60-4 and Executive Order 11246, and where required, has filed with the Joint Reporting Committee, the Director of the Office of Federal Contract Compliance Programs or the EEO Commission all reports due under the applicable filing requirements.
5. This company is in full compliance with applicable Federal and Commonwealth of Massachusetts laws, rules, and regulations and is not currently debarred or disqualified from bidding on or participating in construction contracts in any jurisdiction of the United States. See : https://www.mass.gov/service-details/contractors-and-vendors-suspended-or-debarred-by-massdot
6. This company is properly registered and in good standing with the Office of the Secretary of the Commonwealth.

Signed this _____ Day of _____, 20_____, Under The Pains And Penalties Of Perjury.

Firm: _____
Address: _____
_____
_____
Telephone Number:_____
Federal I.D. Number:_____
Estimated Start Date:_____
Estimated Completion Date:_____
Estimated Dollar Amount:_____

_____
(Print Name and Title)

_____
(Authorized Signature)

_____
(Date)

Rev'd 09/02/22

*** END OF DOCUMENT ***

DOCUMENT 00860

COMMONWEALTH OF MASSACHUSETTS PUBLIC EMPLOYMENT LAWS

Revised February 20, 2019

The Contractor's attention is directed to Massachusetts General Laws, Chapter 149, Sections 26 through 27H, and 150A. This contract is considered to fall within the ambit of that law, which provides that in general, the Prevailing Rate or Total Rate must be paid to employees working on projects funded by the Commonwealth of Massachusetts or any political subdivision including Massachusetts Department of Transportation (MassDOT).

A Federal Aid project is also subject to the Federal Minimum Wage Rate law for construction. When comparing a state minimum wage rate, monitored by the Massachusetts Attorney General, versus federal minimum wage rate, monitored by the U.S. Department of Labor Wage and Hour Division, for a particular job classification the higher wage is at all times to be paid to the affected employee.

Every contractor or subcontractor engaged in this contract to which sections twenty-seven and twenty-seven A apply will keep a true and accurate record of all mechanics and apprentices, teamsters, chauffeurs and laborers employed thereon, showing the name, address and occupational classification of each such employee on this contract, and the hours worked by, and the wages paid to, each such employee, and shall furnish to the MassDOT's Resident Engineer, on a weekly basis, a copy of said record, in a form approved by MassDOT and in accordance with M.G.L. c. 149, § 27B, signed by the employer or his/her authorized agent under the penalties of perjury.

Each such contractor or subcontractor shall preserve its payroll records for a period of three years from the date of completion of the contract.

The Prevailing Wage Rate generally includes the following:

> Minimum Hourly Wage + Employer Contributions to Benefit Plans = Prevailing Wage Rate or Total Rate
>
> Any employer who does not make contributions to Benefit Plans must pay the total Prevailing Wage Rate directly to the employee.

Any deduction from the Prevailing Wage Rate or Total Rate for contributions to benefit plans can only be for a Health & Welfare, Pension, or Supplementary Unemployment plan meeting the requirements of the Employee Retirement Income Security Act (ERISA) of 1974. The maximum allowable deduction for these benefits from the prevailing wage rate cannot be greater than the amount allowed by Executive Office of Labor (EOL) for the specified benefits. Any additional expense of providing benefits to the employees is to be borne by the employer and cannot be deducted from the Minimum Hourly Wage. If the employer's benefit expense is less than that so provided by EOL the difference will be paid directly to the employee. The rate established must be paid to all employees who perform work on the project.

When an employer makes deductions from the Minimum Hourly Wage for an employee's contribution to social security, state taxes, federal taxes, and/or other contribution programs, allowed by law, the employer shall furnish each employee a suitable pay slip, check stub or envelope notifying the employee of the amount of the deductions.

No contractor or subcontractor contracting for any part of the contract week shall require or permit any laborer or mechanic to be employed on such work in excess of forty hours in any workweek unless such laborer or mechanic receives compensation at a rate not less than one and one-half times his basic rate of pay for all hours worked in excess of forty hours in such workweek, whichever is the greater number of overtime hours.

Apprentice Rates are permitted only when there is an Apprentice Agreement registered with the Massachusetts Division of Apprentice Training in accordance with M.G.L. c. 23, § 11E-11L.

The Prevailing Wage Rates issued for each project shall be the rates paid for the entire project. The Prevailing Wage Rates must be posted on the job site at all times and be visible from a public way.

In addition, each such contractor and subcontractor shall furnish to the MassDOT's Resident Engineer, within fifteen days after completion of its portion of the work, a statement, executed by the contractor or subcontractor or by any authorized officer or employee of the contractor or subcontractor who supervises the payment of wages, in the following form:

STATEMENT OF COMPLIANCE

Date: _____

I , _____do hereby state:
(Name of signatory party) (Title)

That I pay or supervise the payment of the persons employed by:

_____
(Contractor or Subcontractor)

on the _____
(MassDOT Project Location and Contract Number)

and that all mechanics and apprentices, teamsters, chauffeurs and laborers employed on said project have been paid in accordance with wages determined under the provisions of sections twenty-six and twenty-seven of chapter one hundred and forty-nine of the General Laws.

Signature _____

Title _____

The above-mentioned copies of payroll records and statements of compliance shall be available for inspection by any interested party filing a written request to the MassDOT's Resident Engineer for such inspection and copying.

Massachusetts General Laws c. 149, §27, requires annual updates to prevailing wage schedules for all public construction contracts lasting longer than one year. MassDOT will request the required updates and furnish them to the Contractor. The Contractor is required to pay no less than the wage rates indicated on the annual updated wage schedules.

MassDOT will request the updates no later that two week before the anniversary of the Notice to Proceed date of the contract to allow for adequate processing by the Department of Labor Standards (DLS). The effective date for the new rates will be the anniversary date of the contract (i.e. the notice to proceed date), regardless of the date of issuance on the schedule from DLS.

All bidders are cautioned that the aforementioned laws require that employers pay to covered employees no less than the applicable minimum wages. In addition, the same laws require that the applicable prevailing wages become incorporated as part of this contract. The prevailing minimum wage law establishes serious civil and criminal penalties for violations, including imprisonment and exclusion from future public contracts. Bidders are cautioned to carefully read the relevant sections of the Massachusetts General Laws.

*** END OF DOCUMENT ***

DOCUMENT 00861

STATE PREVAILING WAGE RATES

THIS PAGE INTENTIONALLY LEFT BLANK

THE COMMONWEALTH OF MASSACHUSETTS
EXECUTIVE OFFICE OF LABOR AND WORKFORCE DEVELOPMENT
DEPARTMENT OF LABOR STANDARDS
Prevailing Wage Rates

MAURA HEALEY
Governor
KIM DRISCOLL
Lt. Governor

As determined by the Director under the provisions of the Massachusetts General Laws, Chapter 149, Sections 26 to 27H

LAUREN JONES
Secretary
MICHAEL FLANAGAN
Director

Awarding Authority:	Massachusetts Highway	**City/Town:**	BELCHERTOWN
Contract Number:	134929		
Description of Work:	BELCHERTOWN - HAMPDEN - MONSON - SOUTH HADLEY - SOUTHWICK - Maintenance and Preservation of Municipal Bridges at Multiple Locations (D2 Contract 2)		
Job Location:	Municipal Bridges at Multiple locations		

Information about Prevailing Wage Schedules for Awarding Authorities and Contractors

- The wage rates will remain in effect for the duration of the project, except in the case of multi-year public construction projects. For construction projects lasting longer than one year, awarding authorities must request an updated wage schedule no later than two weeks before the anniversary of the date the contract was executed by the awarding authority and the general contractor. For multi-year CM AT RISK projects, the awarding authority must request an annual update no later than two weeks before the anniversary date, determined as the earlier of: (a) the execution date of the GMP Amendment, or (b) the execution date of the first amendment to permit procurement of construction services. The updated wage schedule must be provided to all contractors, including general and sub-contractors, working on the construction project.
- This annual update requirement is generally not applicable to 27F “rental of equipment” contracts. For such contracts, the prevailing wage rates issued by DLS shall remain in effect for the duration of the contract term. However, if the prevailing wage rate sheet issued does not contain wage rates for each year covered by the contract term, the Awarding Authority must request updated rate sheets from DLS and provide them to the contractor to ensure the correct rates are being paid throughout the duration of the contract. Additionally, if an Awarding Authority exercises an option to renew or extend the contract term, they must request updated rate sheets form DLS and provide them to the contractor.
- This wage schedule applies only to the specific project referenced at the top of this page and uniquely identified by the “Wage Request Number” on all pages of this schedule.
- An Awarding Authority must request an updated wage schedule if it has not opened bids or selected a contractor within 90 days of the date of issuance of the wage schedule. For CM AT RISK projects (bid pursuant to G.L. c.149A), the earlier of: (a) the execution date of the GMP Amendment, or (b) the bid for the first construction scope of work must be within 90-days of the wage schedule issuance date.
- The wage schedule shall be incorporated in any advertisement or call for bids for the project as required by M.G.L. c. 149, § 27. The wage schedule shall be made a part of the contract awarded for the project. The wage schedule must be posted in a conspicuous place at the work site for the life of the project in accordance with M.G.L. c. 149 § 27. The wages listed on the wage schedule must be paid to employees performing construction work on the project whether they are employed by the prime contractor, a filed sub-bidder, or a sub-contractor.
- Apprentices working on the project are required to be registered with the Massachusetts Division of Apprentice Standards (DAS). Apprentices must keep their apprentice identification card on their persons during all work hours on the project. An apprentice registered with DAS may be paid the lower apprentice wage rate at the applicable step as provided on the prevailing wage schedule. **Any apprentice not registered with DAS regardless of whether they are registered with another federal, state, local, or private agency must be paid the journeyworker's rate.**
- Every contractor or subcontractor working on the construction project must submit weekly payroll reports and a Statement of Compliance directly to the awarding authority by mail or email and keep them on file for three years. Each weekly payroll report must contain: the employee’s name, address, occupational classification, hours worked, and wages paid. Do not submit weekly payroll reports to DLS. For a sample payroll reporting form go to http://www.mass.gov/dols/pw.
- Contractors with questions about the wage rates or classifications included on the wage schedule have an affirmative obligation to inquire with DLS at (617) 626-6953.
- Contractors must obtain the wage schedules from awarding authorities. Failure of a contractor or subcontractor to pay the prevailing wage rates listed on the wage schedule to all employees who perform construction work on the project is a violation of the law and subjects the contractor or subcontractor to civil and criminal penalties.
- Employees not receiving the prevailing wage rate set forth on the wage schedule may file a complaint with the Fair Labor Division of the office of the Attorney General at (617) 727-3465.

Construction

Classification	Effective Date	Base Wage	Health	Pension	Annuity	Supplemental Unemployment	Total Rate
(2 AXLE) DRIVER - EQUIPMENT TEAMSTERS JOINT COUNCIL NO. 10 TEAMSTERS JOINT COUNCIL NO. 10 ZONE B	6/1/2026	$41.95	$16.17	$21.78	$0.00	$0.00	$79.90
	12/1/2026	$41.95	$16.17	$23.52	$0.00	$0.00	$81.64
	1/1/2027	$41.95	$16.77	$23.52	$0.00	$0.00	$82.24
(3 AXLE) DRIVER - EQUIPMENT TEAMSTERS JOINT COUNCIL NO. 10 TEAMSTERS JOINT COUNCIL NO. 10 ZONE B	6/1/2026	$42.02	$16.17	$21.78	$0.00	$0.00	$79.97
	12/1/2026	$42.02	$16.17	$23.52	$0.00	$0.00	$81.71
	1/1/2027	$42.02	$16.77	$23.52	$0.00	$0.00	$82.31
(4 & 5 AXLE) DRIVER - EQUIPMENT TEAMSTERS JOINT COUNCIL NO. 10 TEAMSTERS JOINT COUNCIL NO. 10 ZONE B	6/1/2026	$42.14	$16.17	$21.78	$0.00	$0.00	$80.09
	12/1/2026	$42.14	$16.17	$23.52	$0.00	$0.00	$81.83
	1/1/2027	$42.14	$16.77	$23.52	$0.00	$0.00	$82.43
ADS/SUBMERSIBLE PILOT PILE DRIVER LOCAL 56 PILE DRIVER LOCAL 56 (ZONE 3) For apprentice rates see "Apprentice- PILE DRIVER"	8/1/2024	$117.16	$10.08	$11.62	$12.67	$0.00	$151.53
AIR TRACK OPERATOR LABORERS LABORERS - ZONE 3 (BUILDING & SITE) For apprentice rates see "Apprentice- LABORER"	6/1/2026	$37.75	$10.90	$9.75	$8.62	$0.00	$67.02
	12/7/2026	$39.05	$10.90	$9.75	$8.62	$0.00	$68.32
	6/7/2027	$40.45	$10.90	$9.75	$8.62	$0.00	$69.72
	12/6/2027	$41.85	$10.90	$9.75	$8.62	$0.00	$71.12
	6/5/2028	$43.35	$10.90	$9.75	$8.62	$0.00	$72.62
	12/4/2028	$44.85	$10.90	$9.75	$8.62	$0.00	$74.12
AIR TRACK OPERATOR (HEAVY & HIGHWAY) LABORERS LABORERS - ZONE 3 (HEAVY & HIGHWAY) For apprentice rates see "Apprentice- LABORER (Heavy and Highway)"	6/1/2026	$37.74	$10.90	$9.75	$6.60	$0.00	$64.99
	12/1/2026	$39.03	$10.90	$9.75	$6.60	$0.00	$66.28
ASBESTOS WORKER (PIPES & TANKS) HEAT & FROST INSULATORS LOCAL 6 HEAT & FROST INSULATORS LOCAL 6 (SPRINGFIELD)	12/1/2025	$40.32	$14.50	$4.30	$6.25	$0.00	$65.37
ASPHALT RAKER LABORERS LABORERS - ZONE 3 (BUILDING & SITE) For apprentice rates see "Apprentice- LABORER"	6/1/2026	$37.25	$10.90	$9.75	$8.62	$0.00	$66.52
	12/7/2026	$38.55	$10.90	$9.75	$8.62	$0.00	$67.82
	6/7/2027	$39.95	$10.90	$9.75	$8.62	$0.00	$69.22
	12/6/2027	$41.35	$10.90	$9.75	$8.62	$0.00	$70.62
	6/5/2028	$42.85	$10.90	$9.75	$8.62	$0.00	$72.12
	12/4/2028	$44.35	$10.90	$9.75	$8.62	$0.00	$73.62
ASPHALT RAKER (HEAVY & HIGHWAY) LABORERS LABORERS - ZONE 3 (HEAVY & HIGHWAY) For apprentice rates see "Apprentice- LABORER (Heavy and Highway)"	6/1/2026	$37.24	$10.90	$9.75	$6.60	$0.00	$64.49
	12/1/2026	$38.53	$10.90	$9.75	$6.60	$0.00	$65.78
AUTOMATIC GRADER-EXCAVATOR (RECLAIMER) OPERATING ENGINEERS LOCAL 98 OPERATING ENGINEERS LOCAL 98 For apprentice rates see "Apprentice- OPERATING ENGINEERS"	12/1/2023	$39.56	$13.78	$12.15	$3.00	$0.00	$68.49

Construction

Classification	Effective Date	Base Wage	Health	Pension	Annuity	Supplemental Unemployment	Total Rate
BACKHOE/FRONT-END LOADER OPERATOR OPERATING ENGINEERS LOCAL 98 OPERATING ENGINEERS LOCAL 98	12/1/2023	$39.56	$13.78	$12.15	$3.00	$0.00	$68.49
For apprentice rates see "Apprentice- OPERATING ENGINEERS"							
BARCO-TYPE JUMPING TAMPER LABORERS LABORERS - ZONE 3 (BUILDING & SITE)	6/1/2026	$37.25	$10.90	$9.75	$8.62	$0.00	$66.52
	12/7/2026	$38.55	$10.90	$9.75	$8.62	$0.00	$67.82
	6/7/2027	$39.95	$10.90	$9.75	$8.62	$0.00	$69.22
	12/6/2027	$41.35	$10.90	$9.75	$8.62	$0.00	$70.62
	6/5/2028	$42.85	$10.90	$9.75	$8.62	$0.00	$72.12
	12/4/2028	$44.35	$10.90	$9.75	$8.62	$0.00	$73.62
For apprentice rates see "Apprentice- LABORER"							
BATCH/CEMENT PLANT - ON SITE OPERATING ENGINEERS LOCAL 98 OPERATING ENGINEERS LOCAL 98	12/1/2023	$39.03	$13.78	$12.15	$3.00	$0.00	$67.96
For apprentice rates see "Apprentice- OPERATING ENGINEERS"							
BLOCK PAVER, RAMMER / CURB SETTER LABORERS LABORERS - ZONE 3 (BUILDING & SITE)	6/1/2026	$37.75	$10.90	$9.75	$8.62	$0.00	$67.02
	12/7/2026	$39.05	$10.90	$9.75	$8.62	$0.00	$68.32
	6/7/2027	$40.45	$10.90	$9.75	$8.62	$0.00	$69.72
	12/6/2027	$41.85	$10.90	$9.75	$8.62	$0.00	$71.12
	6/5/2028	$43.35	$10.90	$9.75	$8.62	$0.00	$72.62
	12/4/2028	$44.85	$10.90	$9.75	$8.62	$0.00	$74.12
For apprentice rates see "Apprentice- LABORER"							
BLOCK PAVER, RAMMER / CURB SETTER (HEAVY & HIGHWAY) LABORERS LABORERS - ZONE 3 (HEAVY & HIGHWAY)	6/1/2026	$37.74	$10.90	$9.75	$6.60	$0.00	$64.99
	12/1/2026	$39.03	$10.90	$9.75	$6.60	$0.00	$66.28
For apprentice rates see "Apprentice- LABORER (Heavy and Highway)"							
BOILER MAKER BOILERMAKERS LOCAL 29 BOILERMAKERS LOCAL 29	1/1/2024	$48.12	$7.07	$14.60	$6.00	$0.00	$75.79

Apprentice: BOILER MAKER

Effective Date: 1/1/2024

Step	Percent	Apprentice Base Wage	Health	Pension	Annuity	Supplemental Unemployment	Total Rate
1	65.00	$31.28	$7.07	$9.32	$3.90	$0.00	$51.57
2	65.00	$31.28	$7.07	$9.32	$3.90	$0.00	$51.57
3	70.00	$33.68	$7.07	$10.03	$4.20	$0.00	$54.98
4	75.00	$36.09	$7.07	$10.74	$4.50	$0.00	$58.40
5	80.00	$38.50	$7.07	$11.45	$4.80	$0.00	$61.82
6	85.00	$40.90	$7.07	$12.18	$5.10	$0.00	$65.25
7	90.00	$43.31	$7.07	$12.88	$5.40	$0.00	$68.66
8	95.00	$45.71	$7.07	$13.62	$5.70	$0.00	$72.10

Apprentice to Journeyworker Ratio: 1:4

Construction

Classification	Effective Date	Base Wage	Health	Pension	Annuity	Supplemental Unemployment	Total Rate
BRICK/STONE/ARTIFICIAL MASONRY (INCL. MASONRY WATERPROOFING) BRICKLAYERS LOCAL 3 BRICKLAYERS LOCAL 3 (SPRINGFIELD/PITTSFIELD)	2/1/2026	$56.36	$12.84	$15.57	$5.89	$0.00	$90.66
	8/1/2026	$58.56	$12.84	$15.57	$5.89	$0.00	$92.86
	2/1/2027	$59.96	$12.84	$15.57	$5.89	$0.00	$94.26

Apprentice: BRICK/STONE/ARTIFICIAL MASONRY (INCL. MASONRY WATERPROOFING)

Effective Date: 2/1/2026

Step	Percent	Apprentice Base Wage	Health	Pension	Annuity	Supplemental Unemployment	Total Rate
1	50.00	$28.18	$12.84	$15.57	$5.89	$0.00	$62.48
2	60.00	$33.82	$12.84	$15.57	$5.89	$0.00	$68.12
3	70.00	$39.45	$12.84	$15.57	$5.89	$0.00	$73.75
4	80.00	$45.09	$12.84	$15.57	$5.89	$0.00	$79.39
5	90.00	$50.72	$12.84	$15.57	$5.89	$0.00	$85.02

Apprentice: BRICK/STONE/ARTIFICIAL MASONRY (INCL. MASONRY WATERPROOFING)

Effective Date: 8/1/2026

Step	Percent	Apprentice Base Wage	Health	Pension	Annuity	Supplemental Unemployment	Total Rate
1	50.00	$29.28	$12.84	$15.57	$5.89	$0.00	$63.58
2	60.00	$35.14	$12.84	$15.57	$5.89	$0.00	$69.44
3	70.00	$40.99	$12.84	$15.57	$5.89	$0.00	$75.29
4	80.00	$46.85	$12.84	$15.57	$5.89	$0.00	$81.15
5	90.00	$52.70	$12.84	$15.57	$5.89	$0.00	$87.00

Apprentice to Journeyworker Ratio: 1:5

BULLDOZER/POWER SHOVEL/TREE SHREDDER /CLAM SHELL OPERATING ENGINEERS LOCAL 98 OPERATING ENGINEERS LOCAL 98	12/1/2023	$39.56	$13.78	$12.15	$3.00	$0.00	$68.49

For apprentice rates see "Apprentice- OPERATING ENGINEERS"

CAISSON & UNDERPINNING BOTTOM MAN LABORERS LABORERS - FOUNDATION AND MARINE	6/1/2026	$50.40	$10.90	$9.75	$9.80	$0.00	$80.85
	12/1/2026	$51.90	$10.90	$9.75	$9.80	$0.00	$82.35

For apprentice rates see "Apprentice- LABORER"

CAISSON & UNDERPINNING LABORER LABORERS LABORERS - FOUNDATION AND MARINE	6/1/2026	$49.25	$10.90	$9.75	$9.80	$0.00	$79.70
	12/1/2026	$50.75	$10.90	$9.75	$9.80	$0.00	$81.20

For apprentice rates see "Apprentice- LABORER"

CAISSON & UNDERPINNING TOP MAN LABORERS LABORERS - FOUNDATION AND MARINE	6/1/2026	$49.58	$10.90	$9.75	$9.80	$0.00	$80.03
	12/1/2026	$51.08	$10.90	$9.75	$9.80	$0.00	$81.53

For apprentice rates see "Apprentice- LABORER"

CARBIDE CORE DRILL OPERATOR LABORERS LABORERS - ZONE 3 (BUILDING & SITE)	6/1/2026	$37.25	$10.90	$9.75	$8.62	$0.00	$66.52
	12/7/2026	$38.55	$10.90	$9.75	$8.62	$0.00	$67.82
	6/7/2027	$39.95	$10.90	$9.75	$8.62	$0.00	$69.22

Construction

Classification	Effective Date	Base Wage	Health	Pension	Annuity	Supplemental Unemployment	Total Rate
	12/6/2027	$41.35	$10.90	$9.75	$8.62	$0.00	$70.62
	6/5/2028	$42.85	$10.90	$9.75	$8.62	$0.00	$72.12
	12/4/2028	$44.35	$10.90	$9.75	$8.62	$0.00	$73.62

For apprentice rates see "Apprentice- LABORER"

CARPENTER CARPENTERS CARPENTERS LOCAL 336 - HAMPDEN HAMPSHIRE FRANKLIN	3/1/2026	$43.81	$9.19	$11.25	$6.90	$0.00	$71.15
	9/1/2026	$44.76	$9.19	$11.25	$6.90	$0.00	$72.10
	3/1/2027	$45.66	$9.19	$11.25	$6.90	$0.00	$73.00

Apprentice: CARPENTER

Effective Date: 3/1/2026

Step	Percent	Apprentice Base Wage	Health	Pension	Annuity	Supplemental Unemployment	Total Rate
1	45.00	$19.71	$9.19	$0.00	$1.38	$0.00	$30.28
2	45.00	$19.71	$1.28	$0.00	$1.38	$0.00	$22.37
3	55.00	$24.10	$9.19	$0.00	$2.76	$0.00	$36.05
4	55.00	$24.10	$9.19	$0.00	$2.76	$0.00	$36.05
5	70.00	$30.67	$9.19	$11.25	$4.14	$0.00	$55.25
6	70.00	$30.67	$9.19	$11.25	$4.14	$0.00	$55.25
7	80.00	$35.05	$9.19	$11.25	$5.52	$0.00	$61.01
8	80.00	$35.05	$9.19	$11.25	$5.52	$0.00	$61.01

Apprentice: CARPENTER

Effective Date: 9/1/2026

Step	Percent	Apprentice Base Wage	Health	Pension	Annuity	Supplemental Unemployment	Total Rate
1	45.00	$20.14	$9.19	$0.00	$1.38	$0.00	$30.71
2	45.00	$20.14	$9.19	$0.00	$1.38	$0.00	$30.71
3	55.00	$24.62	$9.19	$0.00	$2.76	$0.00	$36.57
4	55.00	$24.62	$9.19	$0.00	$2.76	$0.00	$36.57
5	70.00	$31.33	$9.19	$11.25	$4.14	$0.00	$55.91
6	70.00	$31.33	$9.19	$11.25	$4.14	$0.00	$55.91
7	80.00	$35.81	$9.19	$11.25	$5.52	$0.00	$61.77
8	80.00	$35.81	$9.19	$11.25	$5.52	$0.00	$61.77

Apprentice to Journeyworker Ratio: 1:5

CARPENTER WOOD FRAME CARPENTERS CARPENTERS-ZONE 3 (Wood Frame)	10/1/2025	$27.37	$7.38	$4.47	$1.00	$0.00	$40.22
	10/1/2026	$28.47	$7.38	$4.47	$1.00	$0.00	$41.32

All Aspects of New Wood Frame Work

Apprentice: CARPENTER WOOD FRAME

Effective Date: 10/1/2025

Step	Percent	Apprentice Base Wage	Health	Pension	Annuity	Supplemental Unemployment	Total Rate
1	60.00	$16.42	$7.38	$0.00	$0.00	$0.00	$23.80

Construction

Classification	Effective Date	Base Wage	Health	Pension	Annuity	Supplemental Unemployment	Total Rate

Apprentice: CARPENTER WOOD FRAME

Effective Date: 10/1/2025

Step	Percent	Apprentice Base Wage	Health	Pension	Annuity	Supplemental Unemployment	Total Rate
2	60.00	$16.42	$7.38	$0.00	$0.00	$0.00	$23.80
3	65.00	$17.79	$7.38	$0.00	$1.00	$0.00	$26.17
4	70.00	$19.16	$7.38	$0.00	$1.00	$0.00	$27.54
5	75.00	$20.53	$7.38	$3.80	$1.00	$0.00	$32.71
6	80.00	$21.90	$7.38	$3.80	$1.00	$0.00	$34.08
7	85.00	$23.26	$7.38	$3.80	$1.00	$0.00	$35.44
8	90.00	$24.63	$7.38	$3.80	$1.00	$0.00	$36.81

Apprentice: CARPENTER WOOD FRAME

Effective Date: 10/1/2026

Step	Percent	Apprentice Base Wage	Health	Pension	Annuity	Supplemental Unemployment	Total Rate
1	60.00	$17.08	$7.38	$0.00	$0.00	$0.00	$24.46
2	60.00	$17.08	$7.38	$0.00	$0.00	$0.00	$24.46
3	65.00	$18.51	$7.38	$0.00	$1.00	$0.00	$26.89
4	70.00	$19.93	$7.38	$0.00	$1.00	$0.00	$28.31
5	75.00	$21.35	$7.38	$3.80	$1.00	$0.00	$33.53
6	80.00	$22.78	$7.38	$3.80	$1.00	$0.00	$34.96
7	85.00	$24.20	$7.38	$3.80	$1.00	$0.00	$36.38
8	90.00	$25.62	$7.38	$3.80	$1.00	$0.00	$37.80

Apprentice to Journeyworker Ratio: 1:5

CEMENT MASONRY/PLASTERING	7/1/2026	$49.32	$13.20	$16.30	$2.93	$1.69	$83.44
PLASTERERS AND CEMENT MASONS LOCAL 534	1/1/2027	$50.51	$13.20	$16.30	$2.93	$1.69	$84.63
Plasterers and Cement Masons - Zone 2	7/1/2027	$51.70	$13.20	$16.30	$2.93	$1.69	$85.82
	1/1/2028	$52.89	$13.20	$16.30	$2.93	$1.69	$87.01

Apprentice: CEMENT MASONRY/PLASTERING

Effective Date: 7/1/2026

Step	Percent	Apprentice Base Wage	Health	Pension	Annuity	Supplemental Unemployment	Total Rate
1	50.00	$24.66	$13.20	$16.30	$0.00	$0.00	$54.16
2	60.00	$29.59	$13.20	$16.30	$2.93	$1.69	$63.71
3	65.00	$32.06	$13.20	$16.30	$2.93	$1.69	$66.18
4	70.00	$34.52	$13.20	$16.30	$2.93	$1.69	$68.64
5	75.00	$36.99	$13.20	$16.30	$2.93	$1.69	$71.11
6	80.00	$39.46	$13.20	$16.30	$2.93	$1.69	$73.58
7	90.00	$44.39	$13.20	$16.30	$2.93	$0.00	$76.82

Construction

Classification	Effective Date	Base Wage	Health	Pension	Annuity	Supplemental Unemployment	Total Rate
Apprentice: CEMENT MASONRY/PLASTERING							
Effective Date: 1/1/2027							

Step	Percent	Apprentice Base Wage	Health	Pension	Annuity	Supplemental Unemployment	Total Rate
1	50.00	$25.26	$16.30	$16.30	$0.00	$0.00	$57.86
2	60.00	$30.31	$16.30	$16.30	$2.93	$1.69	$67.53
3	65.00	$32.83	$16.30	$16.30	$2.93	$1.69	$70.05
4	70.00	$35.36	$16.30	$16.30	$2.93	$1.69	$72.58
5	75.00	$37.88	$16.30	$16.30	$2.93	$1.69	$75.10
6	80.00	$40.41	$16.30	$16.30	$2.93	$1.69	$77.63
7	90.00	$45.46	$16.30	$16.30	$2.93	$0.00	$80.99

Apprentice to Journeyworker Ratio: 1:5

CHAIN SAW OPERATOR LABORERS LABORERS - ZONE 3 (BUILDING & SITE)	6/1/2026	$37.25	$10.90	$9.75	$8.62	$0.00	$66.52
	12/7/2026	$38.55	$10.90	$9.75	$8.62	$0.00	$67.82
	6/7/2027	$39.95	$10.90	$9.75	$8.62	$0.00	$69.22
	12/6/2027	$41.35	$10.90	$9.75	$8.62	$0.00	$70.62
	6/5/2028	$42.85	$10.90	$9.75	$8.62	$0.00	$72.12
	12/4/2028	$44.35	$10.90	$9.75	$8.62	$0.00	$73.62
For apprentice rates see "Apprentice- LABORER"							
COMPRESSOR OPERATOR OPERATING ENGINEERS LOCAL 98 OPERATING ENGINEERS LOCAL 98	12/1/2023	$39.03	$13.78	$12.15	$3.00	$0.00	$67.96
For apprentice rates see "Apprentice- OPERATING ENGINEERS"							
CRANE OPERATOR OPERATING ENGINEERS LOCAL 98 OPERATING ENGINEERS LOCAL 98	12/1/2023	$43.06	$13.78	$12.15	$3.00	$0.00	$71.99
For apprentice rates see "Apprentice- OPERATING ENGINEERS"							
DELEADER (BRIDGE) PAINTERS LOCAL 35 PAINTERS LOCAL 35 - ZONE 3	1/1/2026	$59.56	$10.35	$12.00	$12.60	$0.00	$94.51

Apprentice: DELEADER (BRIDGE)

Effective Date: 1/1/2026

Step	Percent	Apprentice Base Wage	Health	Pension	Annuity	Supplemental Unemployment	Total Rate
1	50.00	$29.78	$10.35	$0.00	$0.00	$0.00	$40.13
2	55.00	$32.76	$10.35	$0.00	$6.93	$0.00	$50.04
3	60.00	$35.74	$10.35	$0.00	$7.56	$0.00	$53.65
4	65.00	$38.71	$10.35	$0.00	$8.19	$0.00	$57.25
5	70.00	$41.69	$10.35	$12.00	$8.82	$0.00	$72.86
6	75.00	$44.67	$10.35	$12.00	$9.45	$0.00	$76.47
7	80.00	$47.65	$10.35	$12.00	$10.08	$0.00	$80.08
8	90.00	$53.60	$10.35	$12.00	$11.34	$0.00	$87.29

Construction

Classification	Effective Date	Base Wage	Health	Pension	Annuity	Supplemental Unemployment	Total Rate
Apprentice to Journeyworker Ratio: 1:1							
DEMO: ADZEMAN LABORERS LABORERS - ZONE 3 (BUILDING & SITE)	6/1/2026	$49.30	$10.90	$9.75	$9.65	$0.00	$79.60
	12/7/2026	$50.80	$10.90	$9.75	$9.65	$0.00	$81.10
	6/7/2027	$52.40	$10.90	$9.75	$9.65	$0.00	$82.70
	12/6/2027	$54.00	$10.90	$9.75	$9.65	$0.00	$84.30
	6/5/2028	$55.68	$10.90	$9.75	$9.65	$0.00	$85.98
	12/4/2028	$57.35	$10.90	$9.75	$9.65	$0.00	$87.65
For apprentice rates see "Apprentice- LABORER"							
DEMO: BACKHOE/LOADER/HAMMER OPERATOR LABORERS LABORERS - ZONE 3 (BUILDING & SITE)	6/1/2026	$50.30	$10.90	$9.75	$9.65	$0.00	$80.60
	12/7/2026	$51.80	$10.90	$9.75	$9.65	$0.00	$82.10
	6/7/2027	$53.40	$10.90	$9.75	$9.65	$0.00	$83.70
	12/6/2027	$55.00	$10.90	$9.75	$9.65	$0.00	$85.30
	6/5/2028	$56.68	$10.90	$9.75	$9.65	$0.00	$86.98
	12/4/2028	$58.35	$10.90	$9.75	$9.65	$0.00	$88.65
For apprentice rates see "Apprentice- LABORER"							
DEMO: BURNERS LABORERS LABORERS - ZONE 3 (BUILDING & SITE)	6/1/2026	$50.05	$10.90	$9.75	$9.65	$0.00	$80.35
	12/7/2026	$51.55	$10.90	$9.75	$9.65	$0.00	$81.85
	6/7/2027	$53.15	$10.90	$9.75	$9.65	$0.00	$83.45
	12/6/2027	$54.75	$10.90	$9.75	$9.65	$0.00	$85.05
	6/5/2028	$56.43	$10.90	$9.75	$9.65	$0.00	$86.73
	12/4/2028	$58.10	$10.90	$9.75	$9.65	$0.00	$88.40
For apprentice rates see "Apprentice- LABORER"							
DEMO: CONCRETE CUTTER/SAWYER LABORERS LABORERS - ZONE 3 (BUILDING & SITE)	6/1/2026	$50.30	$10.90	$9.75	$9.65	$0.00	$80.60
	12/7/2026	$51.80	$10.90	$9.75	$9.65	$0.00	$82.10
	6/7/2027	$53.40	$10.90	$9.75	$9.65	$0.00	$83.70
	12/6/2027	$55.00	$10.90	$9.75	$9.65	$0.00	$85.30
	6/5/2028	$56.68	$10.90	$9.75	$9.65	$0.00	$86.98
	12/4/2028	$58.35	$10.90	$9.75	$9.65	$0.00	$88.65
For apprentice rates see "Apprentice- LABORER"							
DEMO: JACKHAMMER OPERATOR LABORERS LABORERS - ZONE 3 (BUILDING & SITE)	6/1/2026	$50.05	$10.90	$9.75	$9.65	$0.00	$80.35
	12/7/2026	$51.55	$10.90	$9.75	$9.65	$0.00	$81.85
	6/7/2027	$53.15	$10.90	$9.75	$9.65	$0.00	$83.45
	12/6/2027	$54.75	$10.90	$9.75	$9.65	$0.00	$85.05
	6/5/2028	$56.43	$10.90	$9.75	$9.65	$0.00	$86.73
	12/4/2028	$58.10	$10.90	$9.75	$9.65	$0.00	$88.40
For apprentice rates see "Apprentice- LABORER"							
DEMO: WRECKING LABORER LABORERS LABORERS - ZONE 3 (BUILDING & SITE)	6/1/2026	$49.30	$10.90	$9.75	$9.65	$0.00	$79.60
	12/7/2026	$50.80	$10.90	$9.75	$9.65	$0.00	$81.10
	6/7/2027	$52.40	$10.90	$9.75	$9.65	$0.00	$82.70
	12/6/2027	$54.00	$10.90	$9.75	$9.65	$0.00	$84.30
	6/5/2028	$55.68	$10.90	$9.75	$9.65	$0.00	$85.98
	12/4/2028	$57.35	$10.90	$9.75	$9.65	$0.00	$87.65
For apprentice rates see "Apprentice- LABORER"							

Construction

Classification	Effective Date	Base Wage	Health	Pension	Annuity	Supplemental Unemployment	Total Rate
DIVER PILE DRIVER LOCAL 56 PILE DRIVER LOCAL 56 (ZONE 3)	8/1/2024	$78.11	$10.08	$11.62	$12.67	$0.00	$112.48
as of 8-1-24, Apprentices with diving licenses begin at second year. % of Diver wage 70/80/90 2A $69.83, 3A $91.79,4A $102.14 Total Rate							
DIVER TENDER PILE DRIVER LOCAL 56 PILE DRIVER LOCAL 56 (ZONE 3)	8/1/2024	$49.19	$10.08	$11.62	$12.67	$0.00	$83.56
as of 8-1-24, Apprentices with diving licenses begin at second year. % of Piledriver wage 70/80/90 2A $54.20, 3A $73.93,4A $82.05 Total Rate							
DIVER TENDER (EFFLUENT) PILE DRIVER LOCAL 56 PILE DRIVER LOCAL 56 (ZONE 3)	8/1/2024	$83.69	$10.08	$11.62	$12.67	$0.00	$118.06
For apprentice rates see "Apprentice- PILE DRIVER"							
DIVER/SLURRY (EFFLUENT) PILE DRIVER LOCAL 56 PILE DRIVER LOCAL 56 (ZONE 3)	8/1/2024	$117.16	$10.08	$11.62	$12.67	$0.00	$151.53
For apprentice rates see "Apprentice- PILE DRIVER"							
DRAWBRIDGE OPERATOR (Construction) DRAWBRIDGE - SEIU LOCAL 888 DRAWBRIDGE - SEIU LOCAL 888	7/1/2020	$26.77	$6.67	$3.93	$0.00	$0.16	$37.53
ELECTRICIAN (Including Core Drilling) ELECTRICIANS LOCAL 7 ELECTRICIANS LOCAL 7	6/28/2026	$54.41	$14.00	$8.43	$7.03	$0.00	$83.87
	1/3/2027	$55.56	$14.25	$8.47	$7.09	$0.00	$85.37

Apprentice: ELECTRICIAN (Including Core Drilling)

Effective Date: 6/28/2026

Step	Percent	Apprentice Base Wage	Health	Pension	Annuity	Supplemental Unemployment	Total Rate
1	40.00	$21.76	$7.80	$0.63	$0.00	$0.00	$30.19
2	45.00	$24.48	$7.80	$0.70	$0.00	$0.00	$32.98
3	50.00	$27.21	$14.00	$7.53	$0.00	$0.00	$48.74
4	55.00	$29.93	$14.00	$7.61	$0.00	$0.00	$51.54
5	65.00	$35.37	$14.00	$9.84	$0.00	$0.00	$59.21
6	70.00	$38.09	$14.00	$11.30	$0.00	$0.00	$63.39

Apprentice: ELECTRICIAN (Including Core Drilling)

Effective Date: 1/3/2027

Step	Percent	Apprentice Base Wage	Health	Pension	Annuity	Supplemental Unemployment	Total Rate
1	40.00	$22.22	$7.95	$0.63	$0.00	$0.00	$30.80
2	45.00	$25.00	$7.95	$0.70	$0.00	$0.00	$33.65
3	50.00	$27.78	$14.25	$7.53	$0.00	$0.00	$49.56
4	55.00	$30.56	$14.25	$7.61	$0.00	$0.00	$52.42
5	65.00	$36.11	$14.25	$9.84	$0.00	$0.00	$60.20
6	70.00	$38.89	$14.25	$11.30	$0.00	$0.00	$64.44

Construction

Classification	Effective Date	Base Wage	Health	Pension	Annuity	Supplemental Unemployment	Total Rate
Apprentice to Journeyworker Ratio: 2:3							
ELEVATOR CONSTRUCTOR ELEVATOR CONSTRUCTORS LOCAL 41 ELEVATOR CONSTRUCTORS LOCAL 41	1/1/2026	$69.23	$16.38	$11.06	$10.70	$0.00	$107.37
	1/1/2027	$72.23	$16.48	$11.16	$11.00	$0.00	$110.87

Apprentice: ELEVATOR CONSTRUCTOR

Effective Date: 1/1/2026

Step	Percent	Apprentice Base Wage	Health	Pension	Annuity	Supplemental Unemployment	Total Rate
1	50.00	$34.62	$16.38	$0.00	$0.00	$0.00	$51.00
2	55.00	$38.08	$16.38	$11.06	$10.70	$0.00	$76.22
3	65.00	$45.00	$16.38	$11.06	$10.70	$0.00	$83.14
4	70.00	$48.46	$16.38	$11.06	$10.70	$0.00	$86.60
5	80.00	$55.38	$16.38	$11.06	$10.70	$0.00	$93.52

Apprentice: ELEVATOR CONSTRUCTOR

Effective Date: 1/1/2027

Step	Percent	Apprentice Base Wage	Health	Pension	Annuity	Supplemental Unemployment	Total Rate
1	50.00	$36.12	$16.48	$0.00	$0.00	$0.00	$52.60
2	55.00	$39.73	$16.48	$11.16	$11.00	$0.00	$78.37
3	65.00	$46.95	$16.48	$11.16	$11.00	$0.00	$85.59
4	70.00	$50.56	$16.48	$11.16	$11.00	$0.00	$89.20
5	80.00	$57.78	$16.48	$11.16	$11.00	$0.00	$96.42

Classification	Effective Date	Base Wage	Health	Pension	Annuity	Supplemental Unemployment	Total Rate
Apprentice to Journeyworker Ratio: 1:1							
ELEVATOR CONSTRUCTOR HELPER ELEVATOR CONSTRUCTORS LOCAL 41 ELEVATOR CONSTRUCTORS LOCAL 41	1/1/2026	$48.46	$16.38	$11.06	$10.70	$0.00	$86.60
	1/1/2027	$50.56	$16.48	$11.16	$11.00	$0.00	$89.20
For apprentice rates see "Apprentice - ELEVATOR CONSTRUCTOR"							
FENCE & GUARD RAIL ERECTOR (HEAVY & HIGHWAY) LABORERS LABORERS - ZONE 3 (HEAVY & HIGHWAY)	6/1/2026	$37.24	$10.90	$9.75	$6.60	$0.00	$64.49
	12/1/2026	$38.53	$10.90	$9.75	$6.60	$0.00	$65.78
For apprentice rates see "Apprentice- LABORER (Heavy and Highway)"							
FIELD ENG.INST/ROD-BLDG,SITE,HVY/HWY OPERATING ENGINEERS LOCAL 98 OPERATING ENGINEERS LOCAL 98	6/1/1999	$18.84	$4.80	$4.10	$0.00	$0.00	$27.74
FIELD ENG.PARTY CHIEF:BLDG,SITE,HVY/HWY OPERATING ENGINEERS LOCAL 98 OPERATING ENGINEERS LOCAL 98	6/1/1999	$21.33	$4.80	$4.10	$0.00	$0.00	$30.23
FIELD ENG.SURVEY CHIEF-BLDG,SITE,HVY/HWY OPERATING ENGINEERS LOCAL 98 OPERATING ENGINEERS LOCAL 98	6/1/1999	$22.33	$4.80	$4.10	$0.00	$0.00	$31.23

Construction

Classification	Effective Date	Base Wage	Health	Pension	Annuity	Supplemental Unemployment	Total Rate
FIRE ALARM INSTALLER	6/28/2026	$54.41	$14.00	$8.43	$7.03	$0.00	$83.87
ELECTRICIANS LOCAL 7 ELECTRICIANS LOCAL 7	1/3/2027	$55.56	$14.25	$8.47	$7.09	$0.00	$85.37
For apprentice rates see "Apprentice- ELECTRICIAN"							
FIRE ALARM REPAIR / MAINTENANCE / COMMISSIONING	6/28/2026	$54.41	$14.00	$8.43	$7.03	$0.00	$83.87
ELECTRICIANS LOCAL 7 ELECTRICIANS LOCAL 7	1/3/2027	$55.56	$14.25	$8.47	$7.09	$0.00	$85.37
For apprentice rates see "Apprentice- TELECOMMUNICATIONS TECHNICIAN"							
FIREMAN	12/1/2023	$39.03	$13.78	$12.15	$3.00	$0.00	$67.96
OPERATING ENGINEERS LOCAL 98 OPERATING ENGINEERS LOCAL 98							

Apprentice: FIREMAN

Effective Date: 12/1/2023

Step	Percent	Apprentice Base Wage	Health	Pension	Annuity	Supplemental Unemployment	Total Rate
1	60.00	$23.42	$13.78	$12.15	$3.00	$0.00	$52.35
2	70.00	$27.32	$13.78	$12.15	$3.00	$0.00	$56.25
3	80.00	$31.22	$13.78	$12.15	$3.00	$0.00	$60.15
4	90.00	$35.13	$13.78	$12.15	$3.00	$0.00	$64.06

Apprentice to Journeyworker Ratio: 1:6

FLAGGER & SIGNALER (HEAVY & HIGHWAY)	6/1/2026	$29.21	$10.90	$9.75	$6.60	$0.00	$56.46
LABORERS LABORERS - ZONE 3 (HEAVY & HIGHWAY)	12/1/2026	$29.21	$10.90	$9.75	$6.60	$0.00	$56.46
For apprentice rates see "Apprentice- LABORER (Heavy and Highway)"							
FLOORCOVERER	3/1/2026	$44.34	$8.56	$11.25	$6.90	$0.00	$71.05
FLOORCOVERERS LOCAL 2168 FLOORCOVERERS LOCAL 2168 ZONE III	9/1/2026	$45.29	$8.56	$11.25	$6.90	$0.00	$72.00
	3/1/2027	$46.19	$8.56	$11.25	$6.90	$0.00	$72.90

Apprentice: FLOORCOVERER

Effective Date: 3/1/2026

Step	Percent	Apprentice Base Wage	Health	Pension	Annuity	Supplemental Unemployment	Total Rate
1	45.00	$19.95	$8.56	$0.00	$1.38	$0.00	$29.89
2	45.00	$19.95	$8.56	$0.00	$1.38	$0.00	$29.89
3	55.00	$24.39	$8.56	$0.00	$2.76	$0.00	$35.71
4	55.00	$24.39	$8.56	$0.00	$2.76	$0.00	$35.71
5	70.00	$31.04	$8.56	$11.25	$4.14	$0.00	$54.99
6	70.00	$31.04	$8.56	$11.25	$4.14	$0.00	$54.99
7	80.00	$35.47	$8.56	$11.25	$5.52	$0.00	$60.80
8	80.00	$35.47	$8.56	$11.25	$5.52	$0.00	$60.80

Construction

Classification	Effective Date	Base Wage	Health	Pension	Annuity	Supplemental Unemployment	Total Rate

Apprentice: FLOORCOVERER

Effective Date: 9/1/2026

Step	Percent	Apprentice Base Wage	Health	Pension	Annuity	Supplemental Unemployment	Total Rate
1	45.00	$20.38	$8.56	$0.00	$1.38	$0.00	$30.32
2	45.00	$20.38	$8.56	$0.00	$1.38	$0.00	$30.32
3	55.00	$24.91	$8.56	$0.00	$2.76	$0.00	$36.23
4	55.00	$24.91	$8.56	$0.00	$2.76	$0.00	$36.23
5	70.00	$31.70	$8.56	$11.25	$4.14	$0.00	$55.65
6	70.00	$31.70	$8.56	$11.25	$4.14	$0.00	$55.65
7	80.00	$36.23	$8.56	$11.25	$5.52	$0.00	$61.56
8	80.00	$36.23	$8.56	$11.25	$5.52	$0.00	$61.56

Apprentice Notes

Steps are 750 hrs.

Apprentice to Journeyworker Ratio: 1:1

FORK LIFT OPERATING ENGINEERS LOCAL 98 OPERATING ENGINEERS LOCAL 98	12/1/2023	$39.25	$13.78	$12.15	$3.00	$0.00	$68.18

For apprentice rates see "Apprentice- OPERATING ENGINEERS"

GENERATORS/LIGHTING PLANTS OPERATING ENGINEERS LOCAL 98 OPERATING ENGINEERS LOCAL 98	12/1/2023	$35.80	$13.78	$12.15	$3.00	$0.00	$64.73

For apprentice rates see "Apprentice- OPERATING ENGINEERS"

GLAZIER (GLASS PLANK/AIR BARRIER/INTERIOR SYSTEMS) GLAZIERS LOCAL 1333 GLAZIERS LOCAL 1333	6/1/2026	$44.73	$11.20	$8.40	$6.05	$0.00	$70.38
	6/1/2027	$46.73	$11.60	$8.55	$6.60	$0.00	$73.48
	6/1/2028	$48.73	$12.00	$8.70	$7.20	$0.00	$76.63

Apprentice: GLAZIER (GLASS PLANK/AIR BARRIER/INTERIOR SYSTEMS)

Effective Date: 6/1/2026

Step	Percent	Apprentice Base Wage	Health	Pension	Annuity	Supplemental Unemployment	Total Rate
1	50.00	$22.37	$11.20	$8.40	$6.05	$0.00	$48.02
2	56.25	$25.16	$11.20	$8.40	$6.05	$0.00	$50.81
3	62.50	$27.96	$11.20	$8.40	$6.05	$0.00	$53.61
4	68.75	$30.75	$11.20	$8.40	$6.05	$0.00	$56.40
5	75.00	$33.55	$11.20	$8.40	$6.05	$0.00	$59.20
6	81.25	$36.34	$11.20	$8.40	$6.05	$0.00	$61.99
7	87.50	$39.14	$11.20	$8.40	$6.05	$0.00	$64.79
8	93.75	$41.93	$11.20	$8.40	$6.05	$0.00	$67.58

Construction

Classification	Effective Date	Base Wage	Health	Pension	Annuity	Supplemental Unemployment	Total Rate

Apprentice: GLAZIER (GLASS PLANK/AIR BARRIER/INTERIOR SYSTEMS)

Effective Date: 6/1/2027

Step	Percent	Apprentice Base Wage	Health	Pension	Annuity	Supplemental Unemployment	Total Rate
1	50.00	$23.37	$11.60	$8.55	$6.60	$0.00	$50.12
2	56.25	$26.29	$11.60	$8.55	$6.60	$0.00	$53.04
3	62.50	$29.21	$11.60	$8.55	$6.60	$0.00	$55.96
4	68.75	$32.13	$11.60	$8.55	$6.60	$0.00	$58.88
5	75.00	$35.05	$11.60	$8.55	$6.60	$0.00	$61.80
6	81.25	$37.97	$11.60	$8.55	$6.60	$0.00	$64.72
7	87.50	$40.89	$11.60	$8.55	$6.60	$0.00	$67.64
8	93.75	$43.81	$11.60	$8.55	$6.60	$0.00	$70.56

Apprentice to Journeyworker Ratio: 3:1

GRADER/TRENCHING MACHINE/DERRICK OPERATING ENGINEERS LOCAL 98 OPERATING ENGINEERS LOCAL 98	12/1/2023	$39.56	$13.78	$12.15	$3.00	$0.00	$68.49
For apprentice rates see "Apprentice- OPERATING ENGINEERS"							
HVAC (DUCTWORK) SHEETMETAL WORKERS LOCAL 63 SHEETMETAL WORKERS LOCAL 63	7/1/2026	$43.48	$13.24	$11.01	$9.92	$2.13	$79.78
	1/1/2027	$43.48	$13.54	$11.01	$11.12	$2.13	$81.28
	7/1/2027	$44.98	$13.54	$11.01	$11.12	$2.13	$82.78
	1/1/2028	$46.48	$13.54	$11.01	$11.12	$2.13	$84.28
For apprentice rates see "Apprentice- SHEET METAL WORKER"							
HVAC (ELECTRICAL CONTROLS) ELECTRICIANS LOCAL 7 ELECTRICIANS LOCAL 7	6/28/2026	$54.41	$14.00	$8.43	$7.03	$0.00	$83.87
	1/3/2027	$55.56	$14.25	$8.47	$7.09	$0.00	$85.37
For apprentice rates see "Apprentice- ELECTRICIAN"							
HVAC (TESTING AND BALANCING - AIR) SHEETMETAL WORKERS LOCAL 63 SHEETMETAL WORKERS LOCAL 63	7/1/2026	$43.48	$13.24	$11.01	$9.92	$2.13	$79.78
	1/1/2027	$43.48	$13.54	$11.01	$11.12	$2.13	$81.28
	7/1/2027	$44.98	$13.54	$11.01	$11.12	$2.13	$82.78
	1/1/2028	$46.48	$13.54	$11.01	$11.12	$2.13	$84.28
For apprentice rates see "Apprentice- SHEET METAL WORKER"							
HVAC (TESTING AND BALANCING -WATER) PLUMBERS & PIPEFITTERS LOCAL 104 PLUMBERS & PIPEFITTERS LOCAL 104	3/17/2026	$52.76	$13.50	$10.85	$7.10	$0.00	$84.21
	9/17/2026	$54.76	$13.50	$10.85	$7.10	$0.00	$86.21
	3/17/2027	$58.26	$12.00	$10.85	$7.10	$0.00	$88.21
	9/17/2027	$60.26	$12.00	$10.85	$7.10	$0.00	$90.21
	3/17/2028	$62.26	$12.00	$10.85	$7.10	$0.00	$92.21
	9/17/2028	$64.26	$12.00	$10.85	$7.10	$0.00	$94.21
	3/17/2029	$66.26	$12.00	$10.85	$7.10	$0.00	$96.21
For apprentice rates see "Apprentice- PIPEFITTER" or "PLUMBER/PIPEFITTER"							
HVAC MECHANIC PLUMBERS & PIPEFITTERS LOCAL 104 PLUMBERS & PIPEFITTERS LOCAL 104	3/17/2026	$52.76	$13.50	$10.85	$7.10	$0.00	$84.21
	9/17/2026	$54.76	$13.50	$10.85	$7.10	$0.00	$86.21
	3/17/2027	$58.26	$12.00	$10.85	$7.10	$0.00	$88.21

Construction

Classification	Effective Date	Base Wage	Health	Pension	Annuity	Supplemental Unemployment	Total Rate
	9/17/2027	$60.26	$12.00	$10.85	$7.10	$0.00	$90.21
	3/17/2028	$62.26	$12.00	$10.85	$7.10	$0.00	$92.21
	9/17/2028	$64.26	$12.00	$10.85	$7.10	$0.00	$94.21
	3/17/2029	$66.26	$12.00	$10.85	$7.10	$0.00	$96.21
For apprentice rates see "Apprentice- PIPEFITTER" or "PLUMBER/PIPEFITTER"							
HYDRAULIC DRILLS (HEAVY & HIGHWAY)	6/1/2026	$37.74	$10.90	$9.75	$6.60	$0.00	$64.99
LABORERS LABORERS - ZONE 3 (HEAVY & HIGHWAY)	12/1/2026	$39.03	$10.90	$9.75	$6.60	$0.00	$66.28
For apprentice rates see "Apprentice- LABORER (Heavy and Highway)"							
INSULATOR (PIPES & TANKS) HEAT & FROST INSULATORS LOCAL 6 HEAT & FROST INSULATORS LOCAL 6 (SPRINGFIELD)	9/1/2025	$48.27	$14.75	$9.52	$10.09	$0.00	$82.63
	9/1/2026	$51.01	$14.75	$9.52	$10.09	$0.00	$85.37

Apprentice: INSULATOR (PIPES & TANKS)

Effective Date: 9/1/2025

Step	Percent	Apprentice Base Wage	Health	Pension	Annuity	Supplemental Unemployment	Total Rate
1	50.00	$24.14	$14.75	$9.27	$5.05	$0.00	$53.21
2	60.00	$28.96	$14.75	$9.32	$6.05	$0.00	$59.08
3	70.00	$33.79	$14.75	$9.37	$7.06	$0.00	$64.97
4	80.00	$38.62	$14.75	$9.42	$8.07	$0.00	$70.86

Apprentice: INSULATOR (PIPES & TANKS)

Effective Date: 9/1/2026

Step	Percent	Apprentice Base Wage	Health	Pension	Annuity	Supplemental Unemployment	Total Rate
1	50.00	$25.51	$14.75	$9.27	$5.05	$0.00	$54.58
2	60.00	$30.61	$14.75	$9.32	$6.05	$0.00	$60.73
3	70.00	$35.71	$14.75	$9.37	$7.06	$0.00	$66.89
4	80.00	$40.81	$14.75	$9.42	$8.07	$0.00	$73.05

Apprentice to Journeyworker Ratio: 1:4

IRONWORKER/WELDER IRONWORKERS LOCAL 7 IRONWORKERS LOCAL 7 (SPRINGFIELD AREA)	3/16/2026	$42.46	$9.25	$12.75	$11.25	$0.00	$75.71

Apprentice: IRONWORKER/WELDER

Effective Date: 3/16/2026

Step	Percent	Apprentice Base Wage	Health	Pension	Annuity	Supplemental Unemployment	Total Rate
1	70.00	$29.72	$9.25	$12.75	$1.25	$0.00	$52.97
2	80.00	$33.97	$9.25	$12.75	$1.25	$0.00	$57.22
3	90.00	$38.21	$9.25	$12.75	$1.25	$0.00	$61.46
4	0.00	$0.00	$0.00	$0.00	$0.00	$0.00	$0.00
5	0.00	$0.00	$0.00	$0.00	$0.00	$0.00	$0.00

Construction

Classification	Effective Date	Base Wage	Health	Pension	Annuity	Supplemental Unemployment	Total Rate
Apprentice: IRONWORKER/WELDER							
Effective Date: 3/16/2026							
Step 6 (0.00)		**Apprentice Base Wage** $0.00	$0.00	$0.00	$0.00	$0.00	$0.00
Apprentice to Journeyworker Ratio: 1:4							
JACKHAMMER & PAVING BREAKER OPERATOR LABORERS LABORERS - ZONE 3 (BUILDING & SITE)	6/1/2026	$37.25	$10.90	$9.75	$8.62	$0.00	$66.52
	12/7/2026	$38.55	$10.90	$9.75	$8.62	$0.00	$67.82
	6/7/2027	$39.95	$10.90	$9.75	$8.62	$0.00	$69.22
	12/6/2027	$41.35	$10.90	$9.75	$8.62	$0.00	$70.62
	6/5/2028	$42.85	$10.90	$9.75	$8.62	$0.00	$72.12
	12/4/2028	$44.35	$10.90	$9.75	$8.62	$0.00	$73.62
For apprentice rates see "Apprentice- LABORER"							
LABORER LABORERS LABORERS - ZONE 3 (BUILDING & SITE)	6/1/2026	$37.00	$10.90	$9.75	$8.62	$0.00	$66.27
	12/7/2026	$38.30	$10.90	$9.75	$8.62	$0.00	$67.57
	6/7/2027	$39.70	$10.90	$9.75	$8.62	$0.00	$68.97
	12/6/2027	$41.10	$10.90	$9.75	$8.62	$0.00	$70.37
	6/5/2028	$42.60	$10.90	$9.75	$8.62	$0.00	$71.87
	12/4/2028	$44.10	$10.90	$9.75	$8.62	$0.00	$73.37

Apprentice: LABORER

Effective Date: 6/1/2026

Step	Percent	Apprentice Base Wage	Health	Pension	Annuity	Supplemental Unemployment	Total Rate
1	60.00	$22.20	$10.90	$9.75	$8.62	$0.00	$51.47
2	70.00	$25.90	$10.90	$9.75	$8.62	$0.00	$55.17
3	80.00	$29.60	$10.90	$9.75	$8.62	$0.00	$58.87
4	90.00	$33.30	$10.90	$9.75	$8.62	$0.00	$62.57

Apprentice: LABORER

Effective Date: 12/7/2026

Step	Percent	Apprentice Base Wage	Health	Pension	Annuity	Supplemental Unemployment	Total Rate
1	60.00	$22.98	$10.90	$9.75	$8.62	$0.00	$52.25
2	70.00	$26.81	$10.90	$9.75	$8.62	$0.00	$56.08
3	80.00	$30.64	$10.90	$9.75	$8.62	$0.00	$59.91
4	90.00	$34.47	$10.90	$9.75	$8.62	$0.00	$63.74

Apprentice to Journeyworker Ratio: 1:5

LABORER (HEAVY & HIGHWAY) LABORERS LABORERS - ZONE 3 (HEAVY & HIGHWAY)	6/1/2026	$36.99	$10.90	$9.75	$6.60	$0.00	$64.24
	12/1/2026	$38.28	$10.90	$9.75	$6.60	$0.00	$65.53

Construction

Classification	Effective Date	Base Wage	Health	Pension	Annuity	Supplemental Unemployment	Total Rate

Apprentice: LABORER (HEAVY & HIGHWAY)

Effective Date: 6/1/2026

Step	Percent	Apprentice Base Wage	Health	Pension	Annuity	Supplemental Unemployment	Total Rate
1	60.00	$22.19	$10.90	$9.75	$6.60	$0.00	$49.44
2	70.00	$25.89	$10.90	$9.75	$6.60	$0.00	$53.14
3	80.00	$29.59	$10.90	$9.75	$6.60	$0.00	$56.84
4	90.00	$33.29	$10.90	$9.75	$6.60	$0.00	$60.54

Apprentice: LABORER (HEAVY & HIGHWAY)

Effective Date: 12/1/2026

Step	Percent	Apprentice Base Wage	Health	Pension	Annuity	Supplemental Unemployment	Total Rate
1	60.00	$22.97	$10.90	$9.75	$6.60	$0.00	$50.22
2	70.00	$26.80	$10.90	$9.75	$6.60	$0.00	$54.05
3	80.00	$30.62	$10.90	$9.75	$6.60	$0.00	$57.87
4	90.00	$34.45	$10.90	$9.75	$6.60	$0.00	$61.70

Apprentice to Journeyworker Ratio: 1:5

LABORER: CARPENTER TENDER LABORERS LABORERS - ZONE 3 (BUILDING & SITE)	6/1/2026	$37.00	$10.90	$9.75	$8.62	$0.00	$66.27
	12/7/2026	$38.30	$10.90	$9.75	$8.62	$0.00	$67.57
	6/7/2027	$39.70	$10.90	$9.75	$8.62	$0.00	$68.97
	12/6/2027	$41.10	$10.90	$9.75	$8.62	$0.00	$70.37
	6/5/2028	$42.60	$10.90	$9.75	$8.62	$0.00	$71.87
	12/4/2028	$44.10	$10.90	$9.75	$8.62	$0.00	$73.37
For apprentice rates see "Apprentice- LABORER"							
LABORER: CEMENT FINISHER TENDER LABORERS LABORERS - ZONE 3 (BUILDING & SITE)	6/1/2026	$37.00	$10.90	$9.75	$8.62	$0.00	$66.27
	12/7/2026	$38.30	$10.90	$9.75	$8.62	$0.00	$67.57
	6/7/2027	$39.70	$10.90	$9.75	$8.62	$0.00	$68.97
	12/6/2027	$41.10	$10.90	$9.75	$8.62	$0.00	$70.37
	6/5/2028	$42.60	$10.90	$9.75	$8.62	$0.00	$71.87
	12/4/2028	$44.10	$10.90	$9.75	$8.62	$0.00	$73.37
For apprentice rates see "Apprentice- LABORER"							
LABORER: HAZARDOUS WASTE/ASBESTOS REMOVER LABORERS LABORERS - ZONE 3 (BUILDING & SITE)	6/1/2026	$36.92	$10.90	$9.75	$8.75	$0.00	$66.32
	12/7/2026	$38.22	$10.90	$9.75	$8.75	$0.00	$67.62
	6/7/2027	$39.62	$10.90	$9.75	$8.75	$0.00	$69.02
	12/6/2027	$41.02	$10.90	$9.75	$8.75	$0.00	$70.42
	6/5/2028	$42.52	$10.90	$9.75	$8.75	$0.00	$71.92
	12/4/2028	$44.02	$10.90	$9.75	$8.75	$0.00	$73.42
For apprentice rates see "Apprentice- LABORER"							
LABORER: MASON TENDER LABORERS LABORERS - ZONE 3 (BUILDING & SITE)	6/1/2026	$40.00	$10.90	$9.75	$8.62	$0.00	$69.27
	12/7/2026	$41.30	$10.90	$9.75	$8.62	$0.00	$70.57
	6/7/2027	$42.70	$10.90	$9.75	$8.62	$0.00	$71.97

Construction

Classification	Effective Date	Base Wage	Health	Pension	Annuity	Supplemental Unemployment	Total Rate
	12/6/2027	$44.10	$10.90	$9.75	$8.62	$0.00	$73.37
	6/5/2028	$45.60	$10.90	$9.75	$8.62	$0.00	$74.87
	12/4/2028	$47.10	$10.90	$9.75	$8.62	$0.00	$76.37
For apprentice rates see "Apprentice- LABORER"							
LABORER: MASON TENDER (HEAVY & HIGHWAY) LABORERS LABORERS - ZONE 3 (HEAVY & HIGHWAY)	6/1/2026	$37.24	$10.90	$9.75	$6.60	$0.00	$64.49
	12/1/2026	$38.53	$10.90	$9.75	$6.60	$0.00	$65.78
For apprentice rates see "Apprentice- LABORER (Heavy and Highway)"							
LABORER: MULTI-TRADE TENDER LABORERS LABORERS - ZONE 3 (BUILDING & SITE)	6/1/2026	$37.00	$10.90	$9.75	$8.62	$0.00	$66.27
	12/7/2026	$38.30	$10.90	$9.75	$8.62	$0.00	$67.57
	6/7/2027	$39.70	$10.90	$9.75	$8.62	$0.00	$68.97
	12/6/2027	$41.10	$10.90	$9.75	$8.62	$0.00	$70.37
	6/5/2028	$42.60	$10.90	$9.75	$8.62	$0.00	$71.87
	12/4/2028	$44.10	$10.90	$9.75	$8.62	$0.00	$73.37
For apprentice rates see "Apprentice- LABORER"							
LABORER: TREE REMOVER LABORERS LABORERS - ZONE 3 (BUILDING & SITE)	6/1/2026	$37.00	$10.90	$9.75	$8.62	$0.00	$66.27
	12/7/2026	$38.30	$10.90	$9.75	$8.62	$0.00	$67.57
	6/7/2027	$39.70	$10.90	$9.75	$8.62	$0.00	$68.97
	12/6/2027	$41.10	$10.90	$9.75	$8.62	$0.00	$70.37
	6/5/2028	$42.60	$10.90	$9.75	$8.62	$0.00	$71.87
	12/4/2028	$44.10	$10.90	$9.75	$8.62	$0.00	$73.37
This classification applies to the removal of standing trees, and the trimming and removal of branches and limbs when related to public works construction or site clearance incidental to construction . For apprentice rates see "Apprentice- LABORER"							
LASER BEAM OPERATOR LABORERS LABORERS - ZONE 3 (BUILDING & SITE)	6/1/2026	$37.25	$10.90	$9.75	$8.62	$0.00	$66.52
	12/7/2026	$38.55	$10.90	$9.75	$8.62	$0.00	$67.82
	6/7/2027	$39.95	$10.90	$9.75	$8.62	$0.00	$69.22
	12/6/2027	$41.35	$10.90	$9.75	$8.62	$0.00	$70.62
	6/5/2028	$42.85	$10.90	$9.75	$8.62	$0.00	$72.12
	12/4/2028	$44.35	$10.90	$9.75	$8.62	$0.00	$73.62
For apprentice rates see "Apprentice- LABORER"							
LASER BEAM OPERATOR (HEAVY & HIGHWAY) LABORERS LABORERS - ZONE 3 (HEAVY & HIGHWAY)	6/1/2026	$37.24	$10.90	$9.75	$6.60	$0.00	$64.49
	12/1/2026	$38.53	$10.90	$9.75	$6.60	$0.00	$65.78
For apprentice rates see "Apprentice- LABORER (Heavy and Highway)"							
MARBLE & TILE FINISHERS BRICKLAYERS LOCAL 3 BRICKLAYERS LOCAL 3 (SPR/PITT) - MARBLE & TILE	2/1/2026	$45.56	$12.84	$15.10	$5.41	$0.00	$78.91
	8/1/2026	$47.32	$12.84	$15.10	$5.41	$0.00	$80.67
	2/1/2027	$48.44	$12.84	$15.10	$5.41	$0.00	$81.79

Apprentice: MARBLE & TILE FINISHERS

Effective Date: 2/1/2026

Step	Percent	Apprentice Base Wage	Health	Pension	Annuity	Supplemental Unemployment	Total Rate
1	50.00	$22.78	$12.84	$15.10	$5.41	$0.00	$56.13
2	60.00	$27.34	$12.84	$15.10	$5.41	$0.00	$60.69

Construction

Classification	Effective Date	Base Wage	Health	Pension	Annuity	Supplemental Unemployment	Total Rate

Apprentice: MARBLE & TILE FINISHERS

Effective Date: 2/1/2026

Step	Percent	Apprentice Base Wage	Health	Pension	Annuity	Supplemental Unemployment	Total Rate
3	70.00	$31.89	$12.84	$15.10	$5.41	$0.00	$65.24
4	80.00	$36.45	$12.84	$15.10	$5.41	$0.00	$69.80
5	90.00	$41.00	$12.84	$15.10	$5.41	$0.00	$74.35

Apprentice: MARBLE & TILE FINISHERS

Effective Date: 8/1/2026

Step	Percent	Apprentice Base Wage	Health	Pension	Annuity	Supplemental Unemployment	Total Rate
1	50.00	$23.66	$12.84	$15.10	$5.41	$0.00	$57.01
2	60.00	$28.39	$12.84	$15.10	$5.41	$0.00	$61.74
3	70.00	$33.12	$12.84	$15.10	$5.41	$0.00	$66.47
4	80.00	$37.86	$12.84	$15.10	$5.41	$0.00	$71.21
5	90.00	$42.59	$12.84	$15.10	$5.41	$0.00	$75.94

Apprentice to Journeyworker Ratio: 1:5

MECH. SWEEPER OPERATOR (ON CONST. SITES) OPERATING ENGINEERS LOCAL 98 OPERATING ENGINEERS LOCAL 98	12/1/2023	$39.56	$13.78	$12.15	$3.00	$0.00	$68.49

For apprentice rates see "Apprentice- OPERATING ENGINEERS"

MECHANIC/WELDER/BOOM TRUCK OPERATING ENGINEERS LOCAL 98 OPERATING ENGINEERS LOCAL 98	12/1/2023	$39.03	$13.78	$12.15	$3.00	$0.00	$67.96

For apprentice rates see "Apprentice- OPERATING ENGINEERS"

MILLWRIGHT (Zone 3) MILLWRIGHTS LOCAL 1121 MILLWRIGHTS LOCAL 1121 - Zone 3	1/5/2026	$45.20	$10.58	$11.47	$9.75	$0.00	$77.00

Apprentice: MILLWRIGHT (Zone 3)

Effective Date: 1/5/2026

Step	Percent	Apprentice Base Wage	Health	Pension	Annuity	Supplemental Unemployment	Total Rate
1	55.00	$24.86	$10.58	$0.00	$5.36	$0.00	$40.80
2	65.00	$29.38	$10.58	$0.00	$6.34	$0.00	$46.30
3	75.00	$33.90	$10.58	$11.47	$7.31	$0.00	$63.26
4	85.00	$38.42	$10.58	$11.47	$8.29	$0.00	$68.76

Apprentice Notes

Step 1&2 Appr. indentured after 1/6/2020 receive no pension,

Apprentice to Journeyworker Ratio: 1:4

Construction

Classification	Effective Date	Base Wage	Health	Pension	Annuity	Supplemental Unemployment	Total Rate
MORTAR MIXER	6/1/2026	$37.25	$10.90	$9.75	$8.62	$0.00	$66.52
LABORERS LABORERS - ZONE 3 (BUILDING & SITE)	12/7/2026	$38.55	$10.90	$9.75	$8.62	$0.00	$67.82
	6/7/2027	$39.95	$10.90	$9.75	$8.62	$0.00	$69.22
	12/6/2027	$41.35	$10.90	$9.75	$8.62	$0.00	$70.62
	6/5/2028	$42.85	$10.90	$9.75	$8.62	$0.00	$72.12
	12/4/2028	$44.35	$10.90	$9.75	$8.62	$0.00	$73.62
For apprentice rates see "Apprentice- LABORER"							
OILER	12/1/2023	$35.02	$13.78	$12.15	$3.00	$0.00	$63.95
OPERATING ENGINEERS LOCAL 98 OPERATING ENGINEERS LOCAL 98							
For apprentice rates see "Apprentice- OPERATING ENGINEERS"							
OTHER POWER DRIVEN EQUIPMENT - CLASS VI	12/1/2023	$32.74	$13.78	$12.15	$3.00	$0.00	$61.67
OPERATING ENGINEERS LOCAL 98 OPERATING ENGINEERS LOCAL 98							
For apprentice rates see "Apprentice- OPERATING ENGINEERS"							
PAINTER (BRIDGES/TANKS)	1/1/2026	$59.56	$10.35	$12.00	$12.60	$0.00	$94.51
PAINTERS LOCAL 35 PAINTERS LOCAL 35 - ZONE 3							

Apprentice: PAINTER (BRIDGES/TANKS)

Effective Date: 1/1/2026

Step	Percent	Apprentice Base Wage	Health	Pension	Annuity	Supplemental Unemployment	Total Rate
1	50.00	$29.78	$10.35	$0.00	$0.00	$0.00	$40.13
2	55.00	$32.76	$10.35	$0.00	$6.93	$0.00	$50.04
3	60.00	$35.74	$10.35	$0.00	$7.56	$0.00	$53.65
4	65.00	$38.71	$10.35	$0.00	$8.19	$0.00	$57.25
5	70.00	$41.69	$10.35	$12.00	$8.82	$0.00	$72.86
6	75.00	$44.67	$10.35	$12.00	$9.45	$0.00	$76.47
7	80.00	$47.65	$10.35	$12.00	$10.08	$0.00	$80.08
8	90.00	$53.60	$10.35	$12.00	$11.34	$0.00	$87.29

Apprentice to Journeyworker Ratio: 1:1

PAINTER (SPRAY OR SANDBLAST, NEW) *	1/1/2026	$42.03	$10.35	$12.00	$8.35	$0.00	$72.73
* If 30% or more of surfaces to be painted are new construction, NEW paint rate shall be used. PAINTERS LOCAL 35 PAINTERS LOCAL 35 - ZONE 3							

Apprentice: PAINTER (SPRAY OR SANDBLAST, NEW) *

Effective Date: 1/1/2026

Step	Percent	Apprentice Base Wage	Health	Pension	Annuity	Supplemental Unemployment	Total Rate
1	50.00	$21.02	$10.35	$0.00	$0.00	$0.00	$31.37
2	55.00	$23.12	$10.35	$0.00	$4.59	$0.00	$38.06
3	60.00	$25.22	$10.35	$0.00	$5.01	$0.00	$40.58

Construction

Classification	Effective Date	Base Wage	Health	Pension	Annuity	Supplemental Unemployment	Total Rate

Apprentice: PAINTER (SPRAY OR SANDBLAST, NEW) *

Effective Date: 1/1/2026

Step	Percent	Apprentice Base Wage	Health	Pension	Annuity	Supplemental Unemployment	Total Rate
4	65.00	$27.32	$10.35	$0.00	$5.43	$0.00	$43.10
5	70.00	$29.42	$10.35	$12.00	$5.85	$0.00	$57.62
6	75.00	$31.52	$10.35	$12.00	$6.26	$0.00	$60.13
7	80.00	$33.62	$10.35	$12.00	$6.68	$0.00	$62.65
8	90.00	$37.83	$10.35	$12.00	$7.52	$0.00	$67.70

Apprentice to Journeyworker Ratio: 1:1

PAINTER (SPRAY OR SANDBLAST, REPAINT) PAINTERS LOCAL 35 PAINTERS LOCAL 35 - ZONE 3	1/1/2026	$39.35	$10.35	$12.00	$8.35	$0.00	$70.05

Apprentice: PAINTER (SPRAY OR SANDBLAST, REPAINT)

Effective Date: 1/1/2026

Step	Percent	Apprentice Base Wage	Health	Pension	Annuity	Supplemental Unemployment	Total Rate
1	50.00	$19.68	$10.35	$0.00	$0.00	$0.00	$30.03
2	55.00	$21.64	$10.35	$0.00	$4.59	$0.00	$36.58
3	60.00	$23.61	$10.35	$0.00	$5.01	$0.00	$38.97
4	65.00	$25.58	$10.35	$0.00	$5.43	$0.00	$41.36
5	70.00	$27.55	$10.35	$12.00	$5.85	$0.00	$55.75
6	75.00	$29.51	$10.35	$12.00	$6.26	$0.00	$58.12
7	80.00	$31.48	$10.35	$12.00	$6.68	$0.00	$60.51
8	90.00	$35.42	$10.35	$12.00	$7.52	$0.00	$65.29

Apprentice to Journeyworker Ratio: 1:1

PAINTER / TAPER (BRUSH, NEW) * * If 30% or more of surfaces to be painted are new construction, NEW paint rate shall be used. PAINTERS LOCAL 35 PAINTERS LOCAL 35 - ZONE 3	1/1/2026	$40.63	$10.35	$12.00	$8.35	$0.00	$71.33

Apprentice: PAINTER / TAPER (BRUSH, NEW) *

Effective Date: 1/1/2026

Step	Percent	Apprentice Base Wage	Health	Pension	Annuity	Supplemental Unemployment	Total Rate
1	50.00	$20.32	$10.35	$0.00	$0.00	$0.00	$30.67
2	55.00	$22.35	$10.35	$0.00	$4.59	$0.00	$37.29
3	60.00	$24.38	$10.35	$0.00	$5.01	$0.00	$39.74
4	65.00	$26.41	$10.35	$0.00	$5.43	$0.00	$42.19
5	70.00	$28.44	$10.35	$12.00	$5.85	$0.00	$56.64
6	75.00	$30.47	$10.35	$12.00	$6.26	$0.00	$59.08
7	80.00	$32.50	$10.35	$12.00	$6.68	$0.00	$61.53

Construction

Classification	Effective Date	Base Wage	Health	Pension	Annuity	Supplemental Unemployment	Total Rate
Apprentice: PAINTER / TAPER (BRUSH, NEW) *							
Effective Date: 1/1/2026							
Step / Percent		**Apprentice Base Wage**					
8 / 90.00		$36.57	$10.35	$12.00	$7.52	$0.00	$66.44
Apprentice to Journeyworker Ratio: 1:1							
PAINTER / TAPER (BRUSH, REPAINT) PAINTERS LOCAL 35 PAINTERS LOCAL 35 - ZONE 3	1/1/2026	$37.95	$10.35	$12.00	$8.35	$0.00	$68.65
Apprentice: PAINTER / TAPER (BRUSH, REPAINT)							
Effective Date: 1/1/2026							
Step / Percent		**Apprentice Base Wage**					
1 / 50.00		$18.98	$10.35	$0.00	$0.00	$0.00	$29.33
2 / 55.00		$20.87	$10.35	$0.00	$4.59	$0.00	$35.81
3 / 60.00		$22.77	$10.35	$0.00	$5.01	$0.00	$38.13
4 / 65.00		$24.67	$10.35	$0.00	$5.43	$0.00	$40.45
5 / 70.00		$26.57	$10.35	$12.00	$5.85	$0.00	$54.77
6 / 75.00		$28.46	$10.35	$12.00	$6.26	$0.00	$57.07
7 / 80.00		$30.36	$10.35	$12.00	$6.68	$0.00	$59.39
8 / 90.00		$34.16	$10.35	$12.00	$7.52	$0.00	$64.03
Apprentice to Journeyworker Ratio: 1:1							
PAINTER TRAFFIC MARKINGS (HEAVY/HIGHWAY) LABORERS LABORERS - ZONE 3 (HEAVY & HIGHWAY)	6/1/2026	$36.99	$10.90	$9.75	$6.60	$0.00	$64.24
	12/1/2026	$38.28	$10.90	$9.75	$6.60	$0.00	$65.53
For apprentice rates see "Apprentice- LABORER (Heavy and Highway)"							
PANEL & PICKUP TRUCKS DRIVER TEAMSTERS JOINT COUNCIL NO. 10 TEAMSTERS JOINT COUNCIL NO. 10 ZONE B	6/1/2026	$41.78	$16.17	$21.78	$0.00	$0.00	$79.73
	12/1/2026	$41.78	$16.17	$23.52	$0.00	$0.00	$81.47
	1/1/2027	$41.78	$16.77	$23.52	$0.00	$0.00	$82.07
PIER AND DOCK CONSTRUCTOR (UNDERPINNING AND DECK) PILE DRIVER LOCAL 56 PILE DRIVER LOCAL 56 (ZONE 3)	8/1/2024	$49.19	$10.08	$11.62	$12.67	$0.00	$83.56
For apprentice rates see "Apprentice- PILE DRIVER"							
PILE DRIVER PILE DRIVER LOCAL 56 PILE DRIVER LOCAL 56 (ZONE 3)	8/1/2024	$49.19	$10.08	$11.62	$12.67	$0.00	$83.56
Apprentice: PILE DRIVER							
Effective Date: 8/1/2024							
Step / Percent		**Apprentice Base Wage**					

Construction

Classification	Effective Date	Base Wage	Health	Pension	Annuity	Supplemental Unemployment	Total Rate
Apprentice: PILE DRIVER							
Effective Date: 8/1/2024							
Step / Percent		**Apprentice Base Wage**	**Health**	**Pension**	**Annuity**	**Supplemental Unemployment**	**Total Rate**
1 / 45.00		$22.14	$10.08	$0.00	$2.53	$0.00	$34.75
2 / 55.00		$27.05	$10.08	$0.00	$5.07	$0.00	$42.20
3 / 70.00		$34.43	$10.08	$11.62	$7.60	$0.00	$63.73
4 / 80.00		$39.35	$10.08	$11.62	$10.14	$0.00	$71.19
Apprentice to Journeyworker Ratio: 1:5							
PIPELAYER	6/1/2026	$37.25	$10.90	$9.75	$8.62	$0.00	$66.52
LABORERS LABORERS - ZONE 3 (BUILDING & SITE)	12/7/2026	$38.55	$10.90	$9.75	$8.62	$0.00	$67.82
	6/7/2027	$39.95	$10.90	$9.75	$8.62	$0.00	$69.22
	12/6/2027	$41.35	$10.90	$9.75	$8.62	$0.00	$70.62
	6/5/2028	$42.85	$10.90	$9.75	$8.62	$0.00	$72.12
	12/4/2028	$44.35	$10.90	$9.75	$8.62	$0.00	$73.62
For apprentice rates see "Apprentice- LABORER"							
PIPELAYER (HEAVY & HIGHWAY)	6/1/2026	$37.24	$10.90	$9.75	$6.60	$0.00	$64.49
LABORERS LABORERS - ZONE 3 (HEAVY & HIGHWAY)	12/1/2026	$38.53	$10.90	$9.75	$6.60	$0.00	$65.78
For apprentice rates see "Apprentice- LABORER (Heavy and Highway)							
PLUMBER & PIPEFITTER	3/17/2026	$52.76	$13.50	$10.85	$7.10	$0.00	$84.21
PLUMBERS & PIPEFITTERS LOCAL 104 PLUMBERS & PIPEFITTERS LOCAL 104	9/17/2026	$54.76	$13.50	$10.85	$7.10	$0.00	$86.21
	3/17/2027	$58.26	$12.00	$10.85	$7.10	$0.00	$88.21
	9/17/2027	$60.26	$12.00	$10.85	$7.10	$0.00	$90.21
	3/17/2028	$62.26	$12.00	$10.85	$7.10	$0.00	$92.21
	9/17/2028	$64.26	$12.00	$10.85	$7.10	$0.00	$94.21
	3/17/2029	$66.26	$12.00	$10.85	$7.10	$0.00	$96.21
Apprentice: PLUMBER & PIPEFITTER							
Effective Date: 3/17/2026							
Step / Percent		**Apprentice Base Wage**	**Health**	**Pension**	**Annuity**	**Supplemental Unemployment**	**Total Rate**
1 / 45.00		$23.74	$13.50	$10.85	$0.00	$0.00	$48.09
2 / 50.00		$26.38	$13.50	$10.85	$0.00	$0.00	$50.73
3 / 55.00		$29.02	$13.50	$10.85	$0.00	$0.00	$53.37
4 / 60.00		$31.66	$13.50	$10.85	$0.00	$0.00	$56.01
5 / 65.00		$34.29	$13.50	$10.85	$0.00	$0.00	$58.64
6 / 70.00		$36.93	$13.50	$10.85	$0.00	$0.00	$61.28
7 / 75.00		$39.57	$13.50	$10.85	$0.00	$0.00	$63.92
8 / 80.00		$42.21	$13.50	$10.85	$0.00	$0.00	$66.56
9 / 85.00		$44.85	$13.50	$10.85	$7.10	$0.00	$76.30
10 / 85.00		$44.85	$13.50	$10.85	$7.10	$0.00	$76.30

Construction

Classification	Effective Date	Base Wage	Health	Pension	Annuity	Supplemental Unemployment	Total Rate

Apprentice: PLUMBER & PIPEFITTER

Effective Date: 9/17/2026

Step	Percent	Apprentice Base Wage	Health	Pension	Annuity	Supplemental Unemployment	Total Rate
1	45.00	$24.64	$13.50	$0.00	$0.00	$0.00	$38.14
2	50.00	$27.38	$13.50	$0.00	$0.00	$0.00	$40.88
3	55.00	$30.12	$13.50	$0.00	$0.00	$0.00	$43.62
4	60.00	$32.86	$13.50	$0.00	$0.00	$0.00	$46.36
5	65.00	$35.59	$13.50	$0.00	$0.00	$0.00	$49.09
6	70.00	$38.33	$13.50	$0.00	$0.00	$0.00	$51.83
7	75.00	$41.07	$13.50	$0.00	$0.00	$0.00	$54.57
8	80.00	$43.81	$13.50	$0.00	$0.00	$0.00	$57.31
9	85.00	$46.55	$13.50	$0.00	$7.10	$0.00	$67.15
10	85.00	$46.55	$13.50	$0.00	$7.10	$0.00	$67.15

Apprentice Notes

**1:1,2:5,3:9,4:12

Apprentice to Journeyworker Ratio: 1:1

PNEUMATIC CONTROLS (TEMP.) PLUMBERS & PIPEFITTERS LOCAL 104 PLUMBERS & PIPEFITTERS LOCAL 104	3/17/2026	$52.76	$13.50	$10.85	$7.10	$0.00	$84.21
	9/17/2026	$54.76	$13.50	$10.85	$7.10	$0.00	$86.21
	3/17/2027	$58.26	$12.00	$10.85	$7.10	$0.00	$88.21
	9/17/2027	$60.26	$12.00	$10.85	$7.10	$0.00	$90.21
	3/17/2028	$62.26	$12.00	$10.85	$7.10	$0.00	$92.21
	9/17/2028	$64.26	$12.00	$10.85	$7.10	$0.00	$94.21
	3/17/2029	$66.26	$12.00	$10.85	$7.10	$0.00	$96.21
For apprentice rates see "Apprentice- PIPEFITTER" or "PLUMBER/PIPEFITTER"							
PNEUMATIC DRILL/TOOL OPERATOR (HEAVY & HIGHWAY) LABORERS LABORERS - ZONE 3 (HEAVY & HIGHWAY)	6/1/2026	$37.24	$10.90	$9.75	$6.60	$0.00	$64.49
	12/1/2026	$38.53	$10.90	$9.75	$6.60	$0.00	$65.78
For apprentice rates see "Apprentice- LABORER (Heavy and Highway)"							
POWDERMAN & BLASTER LABORERS LABORERS - ZONE 3 (BUILDING & SITE)	6/1/2026	$38.00	$10.90	$9.75	$8.62	$0.00	$67.27
	12/7/2026	$39.30	$10.90	$9.75	$8.62	$0.00	$68.57
	6/7/2027	$40.70	$10.90	$9.75	$8.62	$0.00	$69.97
	12/6/2027	$42.10	$10.90	$9.75	$8.62	$0.00	$71.37
	6/5/2028	$43.60	$10.90	$9.75	$8.62	$0.00	$72.87
	12/4/2028	$45.10	$10.90	$9.75	$8.62	$0.00	$74.37
For apprentice rates see "Apprentice- LABORER"							
POWDERMAN & BLASTER (HEAVY & HIGHWAY) LABORERS LABORERS - ZONE 3 (HEAVY & HIGHWAY)	6/1/2026	$37.99	$10.90	$9.75	$6.60	$0.00	$65.24
	12/1/2026	$39.28	$10.90	$9.75	$6.60	$0.00	$66.53
For apprentice rates see "Apprentice- LABORER (Heavy and Highway)"							
PUMP OPERATOR (CONCRETE) OPERATING ENGINEERS LOCAL 98	12/1/2023	$39.56	$13.78	$12.15	$3.00	$0.00	$68.49

Construction

Classification	Effective Date	Base Wage	Health	Pension	Annuity	Supplemental Unemployment	Total Rate
OPERATING ENGINEERS LOCAL 98 For apprentice rates see "Apprentice- OPERATING ENGINEERS"							
PUMP OPERATOR (DEWATERING, OTHER) OPERATING ENGINEERS LOCAL 98 OPERATING ENGINEERS LOCAL 98 For apprentice rates see "Apprentice- OPERATING ENGINEERS"	12/1/2023	$39.03	$13.78	$12.15	$3.00	$0.00	$67.96
READY-MIX CONCRETE DRIVER TEAMSTERS 404 - Construction Service (Northampton) TEAMSTERS 404 - Construction Service (Northampton)	5/1/2024	$26.14	$11.82	$7.25	$0.00	$0.00	$45.21
RIDE-ON MOTORIZED BUGGY OPERATOR LABORERS LABORERS - ZONE 3 (BUILDING & SITE) For apprentice rates see "Apprentice- LABORER"	6/1/2026	$37.25	$10.90	$9.75	$8.62	$0.00	$66.52
	12/7/2026	$38.55	$10.90	$9.75	$8.62	$0.00	$67.82
	6/7/2027	$39.95	$10.90	$9.75	$8.62	$0.00	$69.22
	12/6/2027	$41.35	$10.90	$9.75	$8.62	$0.00	$70.62
	6/5/2028	$42.85	$10.90	$9.75	$8.62	$0.00	$72.12
	12/4/2028	$44.35	$10.90	$9.75	$8.62	$0.00	$73.62
ROLLER OPERATOR OPERATING ENGINEERS LOCAL 98 OPERATING ENGINEERS LOCAL 98 For apprentice rates see "Apprentice- OPERATING ENGINEERS"	12/1/2023	$38.42	$13.78	$12.15	$3.00	$0.00	$67.35
ROOFER (Coal tar pitch) ROOFERS LOCAL 248 ROOFERS LOCAL 248 For apprentice rates see "Apprentice- ROOFER"	10/2/2025	$44.73	$10.60	$8.70	$10.00	$0.00	$74.03
	7/16/2026	$46.73	$10.60	$8.70	$10.00	$0.00	$76.03
ROOFER (Inc.Roofer Waterproofng &Roofer Damproofg) ROOFERS LOCAL 248 ROOFERS LOCAL 248	10/2/2025	$44.23	$10.60	$8.70	$10.00	$0.00	$73.53
	7/16/2026	$46.23	$10.60	$8.70	$10.00	$0.00	$75.53
ROOFER SLATE / TILE / PRECAST CONCRETE ROOFERS LOCAL 248 ROOFERS LOCAL 248 For apprentice rates see "Apprentice- ROOFER"	10/2/2025	$44.73	$10.60	$8.70	$10.00	$0.00	$74.03
	7/16/2026	$46.73	$10.60	$8.70	$10.00	$0.00	$76.03
SCRAPER OPERATING ENGINEERS LOCAL 98 OPERATING ENGINEERS LOCAL 98 For apprentice rates see "Apprentice- OPERATING ENGINEERS"	12/1/2023	$39.03	$13.78	$12.15	$3.00	$0.00	$67.96
SELF-POWERED ROLLERS AND COMPACTORS (TAMPERS) OPERATING ENGINEERS LOCAL 98 OPERATING ENGINEERS LOCAL 98 For apprentice rates see "Apprentice- OPERATING ENGINEERS"	12/1/2023	$38.42	$13.78	$12.15	$3.00	$0.00	$67.35
SELF-PROPELLED POWER BROOM OPERATING ENGINEERS LOCAL 98 OPERATING ENGINEERS LOCAL 98 For apprentice rates see "Apprentice- OPERATING ENGINEERS"	12/1/2023	$35.80	$13.78	$12.15	$3.00	$0.00	$64.73

Construction

Classification	Effective Date	Base Wage	Health	Pension	Annuity	Supplemental Unemployment	Total Rate
SHEETMETAL WORKER SHEETMETAL WORKERS LOCAL 63 SHEETMETAL WORKERS LOCAL 63	7/1/2026	$43.48	$13.24	$11.01	$9.92	$2.13	$79.78
	1/1/2027	$43.48	$13.54	$11.01	$11.12	$2.13	$81.28
	7/1/2027	$44.98	$13.54	$11.01	$11.12	$2.13	$82.78
	1/1/2028	$46.48	$13.54	$11.01	$11.12	$2.13	$84.28

Apprentice: SHEETMETAL WORKER

Effective Date: 7/1/2026

Step	Percent	Apprentice Base Wage	Health	Pension	Annuity	Supplemental Unemployment	Total Rate
1	45.00	$19.57	$5.96	$4.95	$0.00	$0.85	$31.33
2	50.00	$21.74	$6.62	$5.51	$0.00	$0.94	$34.81
3	55.00	$23.91	$7.28	$9.91	$0.00	$1.15	$42.25
4	60.00	$26.09	$7.94	$9.91	$0.00	$1.23	$45.17
5	65.00	$28.26	$8.60	$9.91	$0.00	$1.31	$48.08
6	70.00	$30.44	$9.27	$9.91	$0.00	$1.39	$51.01
7	75.00	$32.61	$9.93	$9.91	$0.00	$1.47	$53.92
8	80.00	$34.78	$10.59	$9.91	$9.92	$1.78	$66.98
9	85.00	$36.96	$11.25	$9.91	$9.92	$1.86	$69.90
10	90.00	$39.13	$11.92	$9.91	$9.92	$1.94	$72.82

Apprentice: SHEETMETAL WORKER

Effective Date: 1/1/2027

Step	Percent	Apprentice Base Wage	Health	Pension	Annuity	Supplemental Unemployment	Total Rate
1	45.00	$19.57	$6.09	$4.95	$0.00	$0.85	$31.46
2	50.00	$21.74	$6.77	$5.51	$0.00	$0.94	$34.96
3	55.00	$23.91	$7.45	$9.91	$0.00	$1.15	$42.42
4	60.00	$26.09	$8.36	$9.91	$0.00	$1.23	$45.59
5	65.00	$28.26	$8.86	$9.91	$0.00	$1.31	$48.34
6	70.00	$30.44	$9.48	$9.91	$0.00	$1.39	$51.22
7	75.00	$32.61	$10.15	$9.91	$0.00	$1.47	$54.14
8	80.00	$34.78	$10.83	$9.91	$11.12	$1.78	$68.42
9	85.00	$36.96	$11.51	$9.91	$11.12	$1.86	$71.36
10	90.00	$39.13	$12.18	$9.91	$11.12	$1.94	$74.28

Apprentice to Journeyworker Ratio: 1:3

SPECIALIZED EARTH MOVING EQUIP < 35 TONS TEAMSTERS JOINT COUNCIL NO. 10 TEAMSTERS JOINT COUNCIL NO. 10 ZONE B	6/1/2026	$42.24	$16.17	$21.78	$0.00	$0.00	$80.19
	12/1/2026	$42.24	$16.17	$23.52	$0.00	$0.00	$81.93
	1/1/2027	$42.24	$16.77	$23.52	$0.00	$0.00	$82.53
SPECIALIZED EARTH MOVING EQUIP > 35 TONS TEAMSTERS JOINT COUNCIL NO. 10 TEAMSTERS JOINT COUNCIL NO. 10 ZONE B	6/1/2026	$42.53	$16.17	$21.78	$0.00	$0.00	$80.48
	12/1/2026	$42.53	$16.17	$23.52	$0.00	$0.00	$82.22
	1/1/2027	$42.53	$16.77	$23.52	$0.00	$0.00	$82.82
SPRINKLER FITTER SPRINKLER FITTERS LOCAL 669 SPRINKLER FITTERS LOCAL 669	7/1/2026	$56.54	$13.60	$7.45	$9.41	$0.00	$87.00
	10/1/2026	$56.54	$13.60	$7.45	$9.41	$0.00	$87.00
	1/1/2027	$56.54	$14.55	$7.50	$9.41	$0.00	$88.00

Construction

Classification	Effective Date	Base Wage	Health	Pension	Annuity	Supplemental Unemployment	Total Rate
	4/1/2027	$59.83	$14.55	$7.50	$9.41	$0.00	$91.29
	7/1/2027	$59.83	$14.55	$7.50	$9.41	$0.00	$91.29
	10/1/2027	$59.83	$14.55	$7.50	$9.41	$0.00	$91.29
	1/1/2028	$59.83	$15.50	$7.55	$9.41	$0.00	$92.29

Apprentice: SPRINKLER FITTER

Effective Date: 7/1/2026

Step	Percent	Apprentice Base Wage	Health	Pension	Annuity	Supplemental Unemployment	Total Rate
1	43.00	$28.36	$9.64	$0.00	$0.00	$0.00	$38.00
2	48.00	$31.66	$9.64	$0.00	$0.00	$0.00	$41.30
3	52.00	$34.29	$13.60	$7.45	$1.15	$0.00	$56.49
4	56.00	$36.93	$13.60	$7.45	$1.15	$0.00	$59.13
5	59.00	$38.91	$13.60	$7.45	$1.40	$0.00	$61.36
6	64.00	$42.21	$13.60	$7.45	$1.40	$0.00	$64.66
7	68.00	$44.85	$13.60	$7.45	$1.40	$0.00	$67.30
8	72.00	$47.48	$13.60	$7.45	$1.40	$0.00	$69.93
9	76.00	$50.12	$13.60	$7.45	$1.40	$0.00	$72.57
10	80.00	$52.76	$13.60	$7.45	$1.40	$0.00	$75.21

Apprentice: SPRINKLER FITTER

Effective Date: 10/1/2026

Step	Percent	Apprentice Base Wage	Health	Pension	Annuity	Supplemental Unemployment	Total Rate
1	43.00	$28.36	$0.00	$0.00	$0.00	$0.00	$28.36
2	48.00	$31.66	$0.00	$0.00	$0.00	$0.00	$31.66
3	52.00	$34.29	$0.00	$0.00	$1.15	$0.00	$35.44
4	56.00	$36.93	$0.00	$0.00	$1.15	$0.00	$38.08
5	59.00	$38.91	$0.00	$0.00	$1.40	$0.00	$40.31
6	64.00	$42.21	$0.00	$0.00	$1.40	$0.00	$43.61
7	68.00	$44.85	$0.00	$0.00	$1.40	$0.00	$46.25
8	72.00	$47.48	$0.00	$0.00	$1.40	$0.00	$48.88
9	76.00	$50.12	$0.00	$0.00	$1.40	$0.00	$51.52
10	80.00	$52.76	$0.00	$0.00	$1.40	$0.00	$54.16

Apprentice to Journeyworker Ratio: 1:1

TELECOMMUNICATION TECHNICIAN	6/28/2026	$54.41	$14.00	$8.43	$7.03	$0.00	$83.87
TELECOMMUNICATION TECHNICIAN ELECTRICIANS LOCAL 7 ELECTRICIANS LOCAL 7	1/3/2027	$55.56	$14.25	$8.47	$7.09	$0.00	$85.37

For apprentice rates and ratios see "Apprentice- ELECTRICIAN"

Apprentice: TELECOMMUNICATION TECHNICIAN

Effective Date: 6/28/2026

Step	Percent	Apprentice Base Wage	Health	Pension	Annuity	Supplemental Unemployment	Total Rate

Construction

Classification	Effective Date	Base Wage	Health	Pension	Annuity	Supplemental Unemployment	Total Rate
TERRAZZO FINISHERS	2/10/2026	$66.89	$12.84	$15.57	$8.02	$0.00	$103.32
BRICKLAYERS LOCAL 3	8/1/2026	$69.09	$12.84	$15.57	$8.02	$0.00	$105.52
BRICKLAYERS LOCAL 3 (SPR/PITT) - MARBLE & TILE	2/1/2027	$70.49	$12.84	$15.57	$8.02	$0.00	$106.92

Apprentice: TELECOMMUNICATION TECHNICIAN

Effective Date: 6/28/2026

Step	Percent	Apprentice Base Wage	Health	Pension	Annuity	Supplemental Unemployment	Total Rate
1	40.00	$21.76	$7.80	$0.63	$0.00	$0.00	$30.19
2	45.00	$24.48	$7.80	$0.70	$0.00	$0.00	$32.98
3	50.00	$27.21	$14.00	$7.53	$0.00	$0.00	$48.74
4	55.00	$29.93	$14.00	$7.61	$0.00	$0.00	$51.54
5	65.00	$35.37	$14.00	$9.84	$0.00	$0.00	$59.21
6	70.00	$38.09	$14.00	$11.30	$0.00	$0.00	$63.39

Apprentice: TELECOMMUNICATION TECHNICIAN

Effective Date: 1/3/2027

Step	Percent	Apprentice Base Wage	Health	Pension	Annuity	Supplemental Unemployment	Total Rate
1	40.00	$22.22	$7.95	$0.63	$0.00	$0.00	$30.80
2	45.00	$25.00	$7.95	$0.70	$0.00	$0.00	$33.65
3	50.00	$27.78	$14.25	$7.53	$0.00	$0.00	$49.56
4	55.00	$30.56	$14.25	$7.61	$0.00	$0.00	$52.42
5	65.00	$36.11	$14.25	$9.84	$0.00	$0.00	$60.20
6	70.00	$38.89	$14.25	$11.30	$0.00	$0.00	$64.44

Apprentice to Journeyworker Ratio: 1:1

Apprentice: TERRAZZO FINISHERS

Effective Date: 2/10/2026

Step	Percent	Apprentice Base Wage	Health	Pension	Annuity	Supplemental Unemployment	Total Rate
1	50.00	$33.45	$12.84	$15.57	$8.02	$0.00	$69.88
2	60.00	$40.13	$12.84	$15.57	$8.02	$0.00	$76.56
3	70.00	$46.82	$12.84	$15.57	$8.02	$0.00	$83.25
4	80.00	$53.51	$12.84	$15.57	$8.02	$0.00	$89.94
5	90.00	$60.20	$12.84	$15.57	$8.02	$0.00	$96.63

Apprentice: TERRAZZO FINISHERS

Effective Date: 8/1/2026

Step	Percent	Apprentice Base Wage	Health	Pension	Annuity	Supplemental Unemployment	Total Rate
1	50.00	$34.55	$12.84	$15.57	$8.02	$0.00	$70.98
2	60.00	$41.45	$12.84	$15.57	$8.02	$0.00	$77.88
3	70.00	$48.36	$12.84	$15.57	$8.02	$0.00	$84.79

Construction

Classification	Effective Date	Base Wage	Health	Pension	Annuity	Supplemental Unemployment	Total Rate
Apprentice: TERRAZZO FINISHERS							
Effective Date: 8/1/2026							
Step / Percent		**Apprentice Base Wage**	**Health**	**Pension**	**Annuity**	**Supplemental Unemployment**	**Total Rate**
4 / 80.00		$55.27	$12.84	$15.57	$8.02	$0.00	$91.70
5 / 90.00		$62.18	$12.84	$15.57	$8.02	$0.00	$98.61
Apprentice to Journeyworker Ratio: 1:5							
TERRAZZO MECHANIC	2/1/2026	$67.97	$12.84	$15.57	$7.99	$0.00	$104.37
BRICKLAYERS LOCAL 3	8/1/2026	$70.17	$12.84	$15.57	$7.99	$0.00	$106.57
BRICKLAYERS LOCAL 3 (SPR/PITT) - MARBLE & TILE	2/1/2027	$71.57	$12.84	$15.57	$7.99	$0.00	$107.97
Apprentice: TERRAZZO MECHANIC							
Effective Date: 2/1/2026							
Step / Percent		**Apprentice Base Wage**	**Health**	**Pension**	**Annuity**	**Supplemental Unemployment**	**Total Rate**
1 / 50.00		$33.99	$12.84	$15.57	$7.99	$0.00	$70.39
2 / 60.00		$40.78	$12.84	$15.57	$7.99	$0.00	$77.18
3 / 70.00		$47.58	$12.84	$15.57	$7.99	$0.00	$83.98
4 / 80.00		$54.38	$12.84	$15.57	$7.99	$0.00	$90.78
5 / 90.00		$61.17	$12.84	$15.57	$7.99	$0.00	$97.57
Apprentice: TERRAZZO MECHANIC							
Effective Date: 8/1/2026							
Step / Percent		**Apprentice Base Wage**	**Health**	**Pension**	**Annuity**	**Supplemental Unemployment**	**Total Rate**
1 / 50.00		$35.09	$12.84	$15.57	$7.99	$0.00	$71.49
2 / 60.00		$42.10	$12.84	$15.57	$7.99	$0.00	$78.50
3 / 70.00		$49.12	$12.84	$15.57	$7.99	$0.00	$85.52
4 / 80.00		$56.14	$12.84	$15.57	$7.99	$0.00	$92.54
5 / 90.00		$63.15	$12.84	$15.57	$7.99	$0.00	$99.55
Apprentice to Journeyworker Ratio: 1:5							
TEST BORING DRILLER	6/1/2026	$53.25	$10.90	$9.75	$9.80	$0.00	$83.70
LABORERS	12/1/2026	$54.75	$10.90	$9.75	$9.80	$0.00	$85.20
LABORERS - FOUNDATION AND MARINE							
For apprentice rates see "Apprentice- LABORER"							
TEST BORING DRILLER HELPER	6/1/2026	$49.37	$10.90	$9.75	$9.80	$0.00	$79.82
LABORERS	12/1/2026	$50.87	$10.90	$9.75	$9.80	$0.00	$81.32
LABORERS - FOUNDATION AND MARINE							
For apprentice rates see "Apprentice- LABORER"							
TEST BORING LABORER	6/1/2026	$49.25	$10.90	$9.75	$9.80	$0.00	$79.70
LABORERS	12/1/2026	$50.75	$10.90	$9.75	$9.80	$0.00	$81.20
LABORERS - FOUNDATION AND MARINE							

Construction

Classification	Effective Date	Base Wage	Health	Pension	Annuity	Supplemental Unemployment	Total Rate
For apprentice rates see "Apprentice- LABORER"							
TRACTORS	12/1/2023	$38.42	$13.78	$12.15	$3.00	$0.00	$67.35
OPERATING ENGINEERS LOCAL 98							
OPERATING ENGINEERS LOCAL 98							
For apprentice rates see "Apprentice- OPERATING ENGINEERS"							
TRAILERS FOR EARTH MOVING EQUIPMENT	6/1/2026	$42.82	$16.17	$21.78	$0.00	$0.00	$80.77
TEAMSTERS JOINT COUNCIL NO. 10	12/1/2026	$42.82	$16.17	$23.52	$0.00	$0.00	$82.51
TEAMSTERS JOINT COUNCIL NO. 10 ZONE B	1/1/2027	$42.82	$16.77	$23.52	$0.00	$0.00	$83.11
TUNNEL WORK - COMPRESSED AIR	6/1/2026	$61.48	$10.90	$9.75	$10.25	$0.00	$92.38
LABORERS	12/1/2026	$62.98	$10.90	$9.75	$10.25	$0.00	$93.88
LABORERS (COMPRESSED AIR)							
For apprentice rates see "Apprentice- LABORER"							
TUNNEL WORK - COMPRESSED AIR (HAZ. WASTE)	6/1/2026	$63.48	$10.90	$9.75	$10.25	$0.00	$94.38
LABORERS	12/1/2026	$64.98	$10.90	$9.75	$10.25	$0.00	$95.88
LABORERS (COMPRESSED AIR)							
For apprentice rates see "Apprentice- LABORER"							
TUNNEL WORK - FREE AIR	6/1/2026	$53.55	$10.90	$9.75	$10.25	$0.00	$84.45
LABORERS	12/1/2026	$55.05	$10.90	$9.75	$10.25	$0.00	$85.95
LABORERS (FREE AIR TUNNEL)							
For apprentice rates see "Apprentice- LABORER"							
TUNNEL WORK - FREE AIR (HAZ. WASTE)	6/1/2026	$55.55	$10.90	$9.75	$10.25	$0.00	$86.45
LABORERS	12/1/2026	$57.05	$10.90	$9.75	$10.25	$0.00	$87.95
LABORERS (FREE AIR TUNNEL)							
For apprentice rates see "Apprentice- LABORER"							
VAC-HAUL	6/1/2026	$42.24	$16.17	$21.78	$0.00	$0.00	$80.19
TEAMSTERS JOINT COUNCIL NO. 10	12/1/2026	$42.24	$16.17	$23.52	$0.00	$0.00	$81.93
TEAMSTERS JOINT COUNCIL NO. 10 ZONE B	1/1/2027	$42.24	$16.77	$23.52	$0.00	$0.00	$82.53
WAGON DRILL OPERATOR	6/1/2026	$37.25	$10.90	$9.75	$8.62	$0.00	$66.52
LABORERS	12/7/2026	$38.55	$10.90	$9.75	$8.62	$0.00	$67.82
LABORERS - ZONE 3 (BUILDING & SITE)	6/7/2027	$39.95	$10.90	$9.75	$8.62	$0.00	$69.22
	12/6/2027	$41.35	$10.90	$9.75	$8.62	$0.00	$70.62
	6/5/2028	$42.85	$10.90	$9.75	$8.62	$0.00	$72.12
	12/4/2028	$44.35	$10.90	$9.75	$8.62	$0.00	$73.62
For apprentice rates see "Apprentice- LABORER"							
WAGON DRILL OPERATOR (HEAVY & HIGHWAY)	6/1/2026	$37.24	$10.90	$9.75	$6.60	$0.00	$64.49
LABORERS	12/1/2026	$38.53	$10.90	$9.75	$6.60	$0.00	$65.78
LABORERS - ZONE 3 (HEAVY & HIGHWAY)							
For apprentice rates see "Apprentice- LABORER (Heavy and Highway)"							
WATER METER INSTALLER	3/17/2026	$52.76	$13.50	$10.85	$7.10	$0.00	$84.21
PLUMBERS & PIPEFITTERS LOCAL 104	9/17/2026	$56.26	$12.00	$10.85	$7.10	$0.00	$86.21
PLUMBERS & PIPEFITTERS LOCAL 104	3/17/2027	$58.26	$12.00	$10.85	$7.10	$0.00	$88.21
	9/17/2027	$60.26	$12.00	$10.85	$7.10	$0.00	$90.21
	3/17/2028	$62.26	$12.00	$10.85	$7.10	$0.00	$92.21

Construction

Classification	Effective Date	Base Wage	Health	Pension	Annuity	Supplemental Unemployment	Total Rate
	9/17/2028	$64.26	$12.00	$10.85	$7.10	$0.00	$94.21
	3/17/2029	$66.26	$12.00	$10.85	$7.10	$0.00	$96.21

For apprentice rates see "Apprentice- PLUMBER/PIPEFITTER" or "PLUMBER/GASFITTER"

Marine Drilling

Classification	Effective Date	Base Wage	Health	Pension	Annuity	Supplemental Unemployment	Total Rate
BLASTER MARINE DRILLING MARINE DRILLING	1/1/2018	$41.82	$7.63	$2.35	$1.25	$0.00	$53.05
BOAT CAPTAIN MARINE DRILLING MARINE DRILLING	1/1/2018	$33.87	$7.63	$2.35	$0.95	$0.00	$44.80
BOAT CAPTAIN / Over 1,000 hp MARINE DRILLING MARINE DRILLING	1/1/2018	$38.06	$7.63	$2.35	$1.25	$0.00	$49.29
CORE DRILLER MARINE DRILLING MARINE DRILLING	1/1/2018	$31.43	$7.63	$2.25	$0.65	$0.00	$41.96
CORE DRILLER HELPER MARINE DRILLING MARINE DRILLING	1/1/2018	$28.47	$7.63	$2.35	$0.65	$0.00	$39.10
DRILLER MARINE DRILLING MARINE DRILLING	1/1/2018	$39.70	$7.63	$2.35	$1.25	$0.00	$50.93
ENGINEER MARINE DRILLING MARINE DRILLING	1/1/2018	$39.69	$7.63	$2.25	$1.25	$0.00	$50.82
HELPER MARINE DRILLING MARINE DRILLING	1/1/2018	$34.24	$7.63	$2.35	$0.65	$0.00	$44.87
MACHINIST MARINE DRILLING MARINE DRILLING	1/1/2018	$38.88	$7.63	$2.35	$0.95	$0.00	$49.81
OILER - MARINE DRILLING MARINE DRILLING MARINE DRILLING	1/1/2018	$34.24	$7.63	$2.35	$0.65	$0.00	$44.87
TUG DECKHAND MARINE DRILLING MARINE DRILLING	1/1/2018	$27.61	$7.63	$2.35	$0.65	$0.00	$38.24
WELDER MARINE DRILLING MARINE DRILLING	1/1/2018	$38.88	$7.63	$2.35	$0.95	$0.00	$49.81

Op Eng Marine (Dredging Work)

Classification	Effective Date	Base Wage	Health	Pension	Annuity	Supplemental Unemployment	Total Rate
BOAT OPERATOR OPERATING ENGINEERS LOCAL 4 OPERATING ENGINEERS - MARINE DIVISION	10/1/2017	$29.26	$7.63	$2.35	$0.95	$0.00	$40.19
CERTIFIED WELDER OPERATING ENGINEERS LOCAL 4 OPERATING ENGINEERS - MARINE DIVISION	10/1/2017	$31.09	$7.63	$2.35	$1.25	$0.00	$42.32
CHIEF WELDER/ CHIEF MATE OPERATING ENGINEERS LOCAL 4 OPERATING ENGINEERS - MARINE DIVISION	10/1/2017	$33.02	$7.63	$2.35	$1.25	$0.00	$44.25
DERRICK / SPIDER / SPILLBARGE OPERATOR OPERATING ENGINEERS LOCAL 4 OPERATING ENGINEERS - MARINE DIVISION	10/1/2017	$33.02	$7.63	$2.35	$1.25	$0.00	$44.25
DRAG BARGE OPERATOR / WELDER / MATE OPERATING ENGINEERS LOCAL 4 OPERATING ENGINEERS - MARINE DIVISION	10/1/2017	$30.24	$7.63	$2.35	$0.95	$0.00	$41.17
ENGINEER / ELECTRICIAN OPERATING ENGINEERS LOCAL 4 OPERATING ENGINEERS - MARINE DIVISION	10/1/2017	$33.02	$7.63	$2.35	$1.25	$0.00	$44.25
LICENSED BOAT OPERATOR OPERATING ENGINEERS LOCAL 4 OPERATING ENGINEERS - MARINE DIVISION	10/1/2017	$33.02	$7.63	$2.35	$1.25	$0.00	$44.25
LICENSED TUG OPERATOR OVER 1000HP OPERATING ENGINEERS LOCAL 4 OPERATING ENGINEERS - MARINE DIVISION	10/1/2017	$38.18	$7.63	$2.35	$1.25	$0.00	$49.41
MAINTENANCE ENGINEER OPERATING ENGINEERS LOCAL 4 OPERATING ENGINEERS - MARINE DIVISION	10/1/2017	$33.03	$7.63	$2.35	$1.25	$0.00	$44.26
OILER - MARINE DIVISION OPERATING ENGINEERS LOCAL 4 OPERATING ENGINEERS - MARINE DIVISION	10/1/2017	$24.30	$7.63	$2.35	$0.65	$0.00	$34.93
OPERATOR / LEVERMAN OPERATING ENGINEERS LOCAL 4 OPERATING ENGINEERS - MARINE DIVISION	10/1/2017	$38.18	$7.63	$2.35	$1.25	$0.00	$49.41
RODMAN / SCOWMAN OPERATING ENGINEERS LOCAL 4 OPERATING ENGINEERS - MARINE DIVISION	10/1/2017	$24.30	$7.63	$2.35	$0.65	$0.00	$34.93
SHOREMAN / DECKHAND OPERATING ENGINEERS LOCAL 4 OPERATING ENGINEERS - MARINE DIVISION	10/1/2017	$24.30	$7.63	$2.35	$0.65	$0.00	$34.93

Additional Apprentice Information

All apprentices must be registered with the Division of Apprenticeship Training(DAS) in accordance with M.G.L.c. 23, §§ 11E-11L. Minimum wage rates for apprentices employed on public works projects are listed above as a percentage of the hourly prevailing wage rate established by the Commissioner under the provisions of M.G.L.c. 149, §§ 26-27D.

Apprentice ratios are established by DAS pursuant to M.G.L.c. 23, §§ 11E-11L. Ratios are expressed as the allowable number of apprentices to journeymen or fraction thereof, unless otherwise specified. The ratios listed herein have been taken from relevant private collective bargaining agreements(CBAs) and are provided for illustrative purposes only. They have not been independently verified as being accurate or continuing to be accurate.

Parties having questions regarding what ratio to use should contact DAS.

THE COMMONWEALTH OF MASSACHUSETTS
EXECUTIVE OFFICE OF LABOR AND WORKFORCE DEVELOPMENT
DEPARTMENT OF LABOR STANDARDS
Prevailing Wage Rates

MAURA HEALEY
Governor
KIM DRISCOLL
Lt. Governor

As determined by the Director under the provisions of the Massachusetts General Laws, Chapter 149, Sections 26 to 27H

LAUREN JONES
Secretary
MICHAEL FLANAGAN
Director

Awarding Authority:	Massachusetts Highway	**City/Town:**	HAMPDEN
Contract Number:	134929		
Description of Work:	BELCHERTOWN - HAMPDEN - MONSON - SOUTH HADLEY - SOUTHWICK - Maintenance and Preservation of Municipal Bridges at Multiple Locations (D2 Contract 2)		
Job Location:	Municipal Bridges at Multiple locations		

Information about Prevailing Wage Schedules for Awarding Authorities and Contractors

- The wage rates will remain in effect for the duration of the project, except in the case of multi-year public construction projects. For construction projects lasting longer than one year, awarding authorities must request an updated wage schedule no later than two weeks before the anniversary of the date the contract was executed by the awarding authority and the general contractor. For multi-year CM AT RISK projects, the awarding authority must request an annual update no later than two weeks before the anniversary date, determined as the earlier of: (a) the execution date of the GMP Amendment, or (b) the execution date of the first amendment to permit procurement of construction services. The updated wage schedule must be provided to all contractors, including general and sub-contractors, working on the construction project.
- This annual update requirement is generally not applicable to 27F “rental of equipment” contracts. For such contracts, the prevailing wage rates issued by DLS shall remain in effect for the duration of the contract term. However, if the prevailing wage rate sheet issued does not contain wage rates for each year covered by the contract term, the Awarding Authority must request updated rate sheets from DLS and provide them to the contractor to ensure the correct rates are being paid throughout the duration of the contract. Additionally, if an Awarding Authority exercises an option to renew or extend the contract term, they must request updated rate sheets form DLS and provide them to the contractor.
- This wage schedule applies only to the specific project referenced at the top of this page and uniquely identified by the “Wage Request Number” on all pages of this schedule.
- An Awarding Authority must request an updated wage schedule if it has not opened bids or selected a contractor within 90 days of the date of issuance of the wage schedule. For CM AT RISK projects (bid pursuant to G.L. c.149A), the earlier of: (a) the execution date of the GMP Amendment, or (b) the bid for the first construction scope of work must be within 90-days of the wage schedule issuance date.
- The wage schedule shall be incorporated in any advertisement or call for bids for the project as required by M.G.L. c. 149, § 27. The wage schedule shall be made a part of the contract awarded for the project. The wage schedule must be posted in a conspicuous place at the work site for the life of the project in accordance with M.G.L. c. 149 § 27. The wages listed on the wage schedule must be paid to employees performing construction work on the project whether they are employed by the prime contractor, a filed sub-bidder, or a sub-contractor.
- Apprentices working on the project are required to be registered with the Massachusetts Division of Apprentice Standards (DAS). Apprentices must keep their apprentice identification card on their persons during all work hours on the project. An apprentice registered with DAS may be paid the lower apprentice wage rate at the applicable step as provided on the prevailing wage schedule. **Any apprentice not registered with DAS regardless of whether they are registered with another federal, state, local, or private agency must be paid the journeyworker's rate.**
- Every contractor or subcontractor working on the construction project must submit weekly payroll reports and a Statement of Compliance directly to the awarding authority by mail or email and keep them on file for three years. Each weekly payroll report must contain: the employee’s name, address, occupational classification, hours worked, and wages paid. Do not submit weekly payroll reports to DLS. For a sample payroll reporting form go to http://www.mass.gov/dols/pw.
- Contractors with questions about the wage rates or classifications included on the wage schedule have an affirmative obligation to inquire with DLS at (617) 626-6953.
- Contractors must obtain the wage schedules from awarding authorities. Failure of a contractor or subcontractor to pay the prevailing wage rates listed on the wage schedule to all employees who perform construction work on the project is a violation of the law and subjects the contractor or subcontractor to civil and criminal penalties.
- Employees not receiving the prevailing wage rate set forth on the wage schedule may file a complaint with the Fair Labor Division of the office of the Attorney General at (617) 727-3465.

Construction

Classification	Effective Date	Base Wage	Health	Pension	Annuity	Supplemental Unemployment	Total Rate
(2 AXLE) DRIVER - EQUIPMENT TEAMSTERS JOINT COUNCIL NO. 10 TEAMSTERS JOINT COUNCIL NO. 10 ZONE B	6/1/2026	$41.95	$16.17	$21.78	$0.00	$0.00	$79.90
	12/1/2026	$41.95	$16.17	$23.52	$0.00	$0.00	$81.64
	1/1/2027	$41.95	$16.77	$23.52	$0.00	$0.00	$82.24
(3 AXLE) DRIVER - EQUIPMENT TEAMSTERS JOINT COUNCIL NO. 10 TEAMSTERS JOINT COUNCIL NO. 10 ZONE B	6/1/2026	$42.02	$16.17	$21.78	$0.00	$0.00	$79.97
	12/1/2026	$42.02	$16.17	$23.52	$0.00	$0.00	$81.71
	1/1/2027	$42.02	$16.77	$23.52	$0.00	$0.00	$82.31
(4 & 5 AXLE) DRIVER - EQUIPMENT TEAMSTERS JOINT COUNCIL NO. 10 TEAMSTERS JOINT COUNCIL NO. 10 ZONE B	6/1/2026	$42.14	$16.17	$21.78	$0.00	$0.00	$80.09
	12/1/2026	$42.14	$16.17	$23.52	$0.00	$0.00	$81.83
	1/1/2027	$42.14	$16.77	$23.52	$0.00	$0.00	$82.43
ADS/SUBMERSIBLE PILOT PILE DRIVER LOCAL 56 PILE DRIVER LOCAL 56 (ZONE 3) For apprentice rates see "Apprentice- PILE DRIVER"	8/1/2024	$117.16	$10.08	$11.62	$12.67	$0.00	$151.53
AIR TRACK OPERATOR LABORERS LABORERS - ZONE 3 (BUILDING & SITE)	6/1/2026	$37.75	$10.90	$9.75	$8.62	$0.00	$67.02
	12/7/2026	$39.05	$10.90	$9.75	$8.62	$0.00	$68.32
	6/7/2027	$40.45	$10.90	$9.75	$8.62	$0.00	$69.72
	12/6/2027	$41.85	$10.90	$9.75	$8.62	$0.00	$71.12
	6/5/2028	$43.35	$10.90	$9.75	$8.62	$0.00	$72.62
	12/4/2028	$44.85	$10.90	$9.75	$8.62	$0.00	$74.12
For apprentice rates see "Apprentice- LABORER"							
AIR TRACK OPERATOR (HEAVY & HIGHWAY) LABORERS LABORERS - ZONE 3 (HEAVY & HIGHWAY) For apprentice rates see "Apprentice- LABORER (Heavy and Highway)"	6/1/2026	$37.74	$10.90	$9.75	$6.60	$0.00	$64.99
	12/1/2026	$39.03	$10.90	$9.75	$6.60	$0.00	$66.28
ASBESTOS WORKER (PIPES & TANKS) HEAT & FROST INSULATORS LOCAL 6 HEAT & FROST INSULATORS LOCAL 6 (SPRINGFIELD)	12/1/2025	$40.32	$14.50	$4.30	$6.25	$0.00	$65.37
ASPHALT RAKER LABORERS LABORERS - ZONE 3 (BUILDING & SITE)	6/1/2026	$37.25	$10.90	$9.75	$8.62	$0.00	$66.52
	12/7/2026	$38.55	$10.90	$9.75	$8.62	$0.00	$67.82
	6/7/2027	$39.95	$10.90	$9.75	$8.62	$0.00	$69.22
	12/6/2027	$41.35	$10.90	$9.75	$8.62	$0.00	$70.62
	6/5/2028	$42.85	$10.90	$9.75	$8.62	$0.00	$72.12
	12/4/2028	$44.35	$10.90	$9.75	$8.62	$0.00	$73.62
For apprentice rates see "Apprentice- LABORER"							
ASPHALT RAKER (HEAVY & HIGHWAY) LABORERS LABORERS - ZONE 3 (HEAVY & HIGHWAY) For apprentice rates see "Apprentice- LABORER (Heavy and Highway)"	6/1/2026	$37.24	$10.90	$9.75	$6.60	$0.00	$64.49
	12/1/2026	$38.53	$10.90	$9.75	$6.60	$0.00	$65.78
AUTOMATIC GRADER-EXCAVATOR (RECLAIMER) OPERATING ENGINEERS LOCAL 98 OPERATING ENGINEERS LOCAL 98 For apprentice rates see "Apprentice- OPERATING ENGINEERS"	12/1/2023	$39.56	$13.78	$12.15	$3.00	$0.00	$68.49

Construction

Classification	Effective Date	Base Wage	Health	Pension	Annuity	Supplemental Unemployment	Total Rate
BACKHOE/FRONT-END LOADER OPERATOR OPERATING ENGINEERS LOCAL 98 OPERATING ENGINEERS LOCAL 98	12/1/2023	$39.56	$13.78	$12.15	$3.00	$0.00	$68.49
For apprentice rates see "Apprentice- OPERATING ENGINEERS"							
BARCO-TYPE JUMPING TAMPER LABORERS LABORERS - ZONE 3 (BUILDING & SITE)	6/1/2026	$37.25	$10.90	$9.75	$8.62	$0.00	$66.52
	12/7/2026	$38.55	$10.90	$9.75	$8.62	$0.00	$67.82
	6/7/2027	$39.95	$10.90	$9.75	$8.62	$0.00	$69.22
	12/6/2027	$41.35	$10.90	$9.75	$8.62	$0.00	$70.62
	6/5/2028	$42.85	$10.90	$9.75	$8.62	$0.00	$72.12
	12/4/2028	$44.35	$10.90	$9.75	$8.62	$0.00	$73.62
For apprentice rates see "Apprentice- LABORER"							
BATCH/CEMENT PLANT - ON SITE OPERATING ENGINEERS LOCAL 98 OPERATING ENGINEERS LOCAL 98	12/1/2023	$39.03	$13.78	$12.15	$3.00	$0.00	$67.96
For apprentice rates see "Apprentice- OPERATING ENGINEERS"							
BLOCK PAVER, RAMMER / CURB SETTER LABORERS LABORERS - ZONE 3 (BUILDING & SITE)	6/1/2026	$37.75	$10.90	$9.75	$8.62	$0.00	$67.02
	12/7/2026	$39.05	$10.90	$9.75	$8.62	$0.00	$68.32
	6/7/2027	$40.45	$10.90	$9.75	$8.62	$0.00	$69.72
	12/6/2027	$41.85	$10.90	$9.75	$8.62	$0.00	$71.12
	6/5/2028	$43.35	$10.90	$9.75	$8.62	$0.00	$72.62
	12/4/2028	$44.85	$10.90	$9.75	$8.62	$0.00	$74.12
For apprentice rates see "Apprentice- LABORER"							
BLOCK PAVER, RAMMER / CURB SETTER (HEAVY & HIGHWAY) LABORERS LABORERS - ZONE 3 (HEAVY & HIGHWAY)	6/1/2026	$37.74	$10.90	$9.75	$6.60	$0.00	$64.99
	12/1/2026	$39.03	$10.90	$9.75	$6.60	$0.00	$66.28
For apprentice rates see "Apprentice- LABORER (Heavy and Highway)"							
BOILER MAKER BOILERMAKERS LOCAL 29 BOILERMAKERS LOCAL 29	1/1/2024	$48.12	$7.07	$14.60	$6.00	$0.00	$75.79

Apprentice: BOILER MAKER

Effective Date: 1/1/2024

Step	Percent	Apprentice Base Wage	Health	Pension	Annuity	Supplemental Unemployment	Total Rate
1	65.00	$31.28	$7.07	$9.32	$3.90	$0.00	$51.57
2	65.00	$31.28	$7.07	$9.32	$3.90	$0.00	$51.57
3	70.00	$33.68	$7.07	$10.03	$4.20	$0.00	$54.98
4	75.00	$36.09	$7.07	$10.74	$4.50	$0.00	$58.40
5	80.00	$38.50	$7.07	$11.45	$4.80	$0.00	$61.82
6	85.00	$40.90	$7.07	$12.18	$5.10	$0.00	$65.25
7	90.00	$43.31	$7.07	$12.88	$5.40	$0.00	$68.66
8	95.00	$45.71	$7.07	$13.62	$5.70	$0.00	$72.10

Apprentice to Journeyworker Ratio: 1:4

Construction

Classification	Effective Date	Base Wage	Health	Pension	Annuity	Supplemental Unemployment	Total Rate
BRICK/STONE/ARTIFICIAL MASONRY (INCL. MASONRY WATERPROOFING)	2/1/2026	$56.36	$12.84	$15.57	$5.89	$0.00	$90.66
BRICKLAYERS LOCAL 3	8/1/2026	$58.56	$12.84	$15.57	$5.89	$0.00	$92.86
BRICKLAYERS LOCAL 3 (SPRINGFIELD/PITTSFIELD)	2/1/2027	$59.96	$12.84	$15.57	$5.89	$0.00	$94.26

Apprentice: BRICK/STONE/ARTIFICIAL MASONRY (INCL. MASONRY WATERPROOFING)

Effective Date: 2/1/2026

Step	Percent	Apprentice Base Wage	Health	Pension	Annuity	Supplemental Unemployment	Total Rate
1	50.00	$28.18	$12.84	$15.57	$5.89	$0.00	$62.48
2	60.00	$33.82	$12.84	$15.57	$5.89	$0.00	$68.12
3	70.00	$39.45	$12.84	$15.57	$5.89	$0.00	$73.75
4	80.00	$45.09	$12.84	$15.57	$5.89	$0.00	$79.39
5	90.00	$50.72	$12.84	$15.57	$5.89	$0.00	$85.02

Apprentice: BRICK/STONE/ARTIFICIAL MASONRY (INCL. MASONRY WATERPROOFING)

Effective Date: 8/1/2026

Step	Percent	Apprentice Base Wage	Health	Pension	Annuity	Supplemental Unemployment	Total Rate
1	50.00	$29.28	$12.84	$15.57	$5.89	$0.00	$63.58
2	60.00	$35.14	$12.84	$15.57	$5.89	$0.00	$69.44
3	70.00	$40.99	$12.84	$15.57	$5.89	$0.00	$75.29
4	80.00	$46.85	$12.84	$15.57	$5.89	$0.00	$81.15
5	90.00	$52.70	$12.84	$15.57	$5.89	$0.00	$87.00

Apprentice to Journeyworker Ratio: 1:5

BULLDOZER/POWER SHOVEL/TREE SHREDDER /CLAM SHELL OPERATING ENGINEERS LOCAL 98 OPERATING ENGINEERS LOCAL 98 For apprentice rates see "Apprentice- OPERATING ENGINEERS"	12/1/2023	$39.56	$13.78	$12.15	$3.00	$0.00	$68.49
CAISSON & UNDERPINNING BOTTOM MAN LABORERS LABORERS - FOUNDATION AND MARINE For apprentice rates see "Apprentice- LABORER"	6/1/2026	$50.40	$10.90	$9.75	$9.80	$0.00	$80.85
	12/1/2026	$51.90	$10.90	$9.75	$9.80	$0.00	$82.35
CAISSON & UNDERPINNING LABORER LABORERS LABORERS - FOUNDATION AND MARINE For apprentice rates see "Apprentice- LABORER"	6/1/2026	$49.25	$10.90	$9.75	$9.80	$0.00	$79.70
	12/1/2026	$50.75	$10.90	$9.75	$9.80	$0.00	$81.20
CAISSON & UNDERPINNING TOP MAN LABORERS LABORERS - FOUNDATION AND MARINE For apprentice rates see "Apprentice- LABORER"	6/1/2026	$49.58	$10.90	$9.75	$9.80	$0.00	$80.03
	12/1/2026	$51.08	$10.90	$9.75	$9.80	$0.00	$81.53
CARBIDE CORE DRILL OPERATOR LABORERS LABORERS - ZONE 3 (BUILDING & SITE)	6/1/2026	$37.25	$10.90	$9.75	$8.62	$0.00	$66.52
	12/7/2026	$38.55	$10.90	$9.75	$8.62	$0.00	$67.82
	6/7/2027	$39.95	$10.90	$9.75	$8.62	$0.00	$69.22

Construction

Classification	Effective Date	Base Wage	Health	Pension	Annuity	Supplemental Unemployment	Total Rate
	12/6/2027	$41.35	$10.90	$9.75	$8.62	$0.00	$70.62
	6/5/2028	$42.85	$10.90	$9.75	$8.62	$0.00	$72.12
	12/4/2028	$44.35	$10.90	$9.75	$8.62	$0.00	$73.62

For apprentice rates see "Apprentice- LABORER"

CARPENTER	3/1/2026	$43.81	$9.19	$11.25	$6.90	$0.00	$71.15
CARPENTERS	9/1/2026	$44.76	$9.19	$11.25	$6.90	$0.00	$72.10
CARPENTERS LOCAL 336 - HAMPDEN HAMPSHIRE FRANKLIN	3/1/2027	$45.66	$9.19	$11.25	$6.90	$0.00	$73.00

Apprentice: CARPENTER

Effective Date: 3/1/2026

Step	Percent	Apprentice Base Wage	Health	Pension	Annuity	Supplemental Unemployment	Total Rate
1	45.00	$19.71	$9.19	$0.00	$1.38	$0.00	$30.28
2	45.00	$19.71	$1.28	$0.00	$1.38	$0.00	$22.37
3	55.00	$24.10	$9.19	$0.00	$2.76	$0.00	$36.05
4	55.00	$24.10	$9.19	$0.00	$2.76	$0.00	$36.05
5	70.00	$30.67	$9.19	$11.25	$4.14	$0.00	$55.25
6	70.00	$30.67	$9.19	$11.25	$4.14	$0.00	$55.25
7	80.00	$35.05	$9.19	$11.25	$5.52	$0.00	$61.01
8	80.00	$35.05	$9.19	$11.25	$5.52	$0.00	$61.01

Apprentice: CARPENTER

Effective Date: 9/1/2026

Step	Percent	Apprentice Base Wage	Health	Pension	Annuity	Supplemental Unemployment	Total Rate
1	45.00	$20.14	$9.19	$0.00	$1.38	$0.00	$30.71
2	45.00	$20.14	$9.19	$0.00	$1.38	$0.00	$30.71
3	55.00	$24.62	$9.19	$0.00	$2.76	$0.00	$36.57
4	55.00	$24.62	$9.19	$0.00	$2.76	$0.00	$36.57
5	70.00	$31.33	$9.19	$11.25	$4.14	$0.00	$55.91
6	70.00	$31.33	$9.19	$11.25	$4.14	$0.00	$55.91
7	80.00	$35.81	$9.19	$11.25	$5.52	$0.00	$61.77
8	80.00	$35.81	$9.19	$11.25	$5.52	$0.00	$61.77

Apprentice to Journeyworker Ratio: 1:5

CARPENTER WOOD FRAME	10/1/2025	$27.37	$7.38	$4.47	$1.00	$0.00	$40.22
CARPENTERS	10/1/2026	$28.47	$7.38	$4.47	$1.00	$0.00	$41.32
CARPENTERS-ZONE 3 (Wood Frame)							

All Aspects of New Wood Frame Work

Apprentice: CARPENTER WOOD FRAME

Effective Date: 10/1/2025

Step	Percent	Apprentice Base Wage	Health	Pension	Annuity	Supplemental Unemployment	Total Rate
1	60.00	$16.42	$7.38	$0.00	$0.00	$0.00	$23.80

Construction

Classification	Effective Date	Base Wage	Health	Pension	Annuity	Supplemental Unemployment	Total Rate

Apprentice: CARPENTER WOOD FRAME

Effective Date: 10/1/2025

Step	Percent	Apprentice Base Wage	Health	Pension	Annuity	Supplemental Unemployment	Total Rate
2	60.00	$16.42	$7.38	$0.00	$0.00	$0.00	$23.80
3	65.00	$17.79	$7.38	$0.00	$1.00	$0.00	$26.17
4	70.00	$19.16	$7.38	$0.00	$1.00	$0.00	$27.54
5	75.00	$20.53	$7.38	$3.80	$1.00	$0.00	$32.71
6	80.00	$21.90	$7.38	$3.80	$1.00	$0.00	$34.08
7	85.00	$23.26	$7.38	$3.80	$1.00	$0.00	$35.44
8	90.00	$24.63	$7.38	$3.80	$1.00	$0.00	$36.81

Apprentice: CARPENTER WOOD FRAME

Effective Date: 10/1/2026

Step	Percent	Apprentice Base Wage	Health	Pension	Annuity	Supplemental Unemployment	Total Rate
1	60.00	$17.08	$7.38	$0.00	$0.00	$0.00	$24.46
2	60.00	$17.08	$7.38	$0.00	$0.00	$0.00	$24.46
3	65.00	$18.51	$7.38	$0.00	$1.00	$0.00	$26.89
4	70.00	$19.93	$7.38	$0.00	$1.00	$0.00	$28.31
5	75.00	$21.35	$7.38	$3.80	$1.00	$0.00	$33.53
6	80.00	$22.78	$7.38	$3.80	$1.00	$0.00	$34.96
7	85.00	$24.20	$7.38	$3.80	$1.00	$0.00	$36.38
8	90.00	$25.62	$7.38	$3.80	$1.00	$0.00	$37.80

Apprentice to Journeyworker Ratio: 1:5

CEMENT MASONRY/PLASTERING	7/1/2026	$49.32	$13.20	$16.30	$2.93	$1.69	$83.44
PLASTERERS AND CEMENT MASONS LOCAL 534	1/1/2027	$50.51	$13.20	$16.30	$2.93	$1.69	$84.63
Plasterers and Cement Masons - Zone 2	7/1/2027	$51.70	$13.20	$16.30	$2.93	$1.69	$85.82
	1/1/2028	$52.89	$13.20	$16.30	$2.93	$1.69	$87.01

Apprentice: CEMENT MASONRY/PLASTERING

Effective Date: 7/1/2026

Step	Percent	Apprentice Base Wage	Health	Pension	Annuity	Supplemental Unemployment	Total Rate
1	50.00	$24.66	$13.20	$16.30	$0.00	$0.00	$54.16
2	60.00	$29.59	$13.20	$16.30	$2.93	$1.69	$63.71
3	65.00	$32.06	$13.20	$16.30	$2.93	$1.69	$66.18
4	70.00	$34.52	$13.20	$16.30	$2.93	$1.69	$68.64
5	75.00	$36.99	$13.20	$16.30	$2.93	$1.69	$71.11
6	80.00	$39.46	$13.20	$16.30	$2.93	$1.69	$73.58
7	90.00	$44.39	$13.20	$16.30	$2.93	$0.00	$76.82

Construction

Classification	Effective Date	Base Wage	Health	Pension	Annuity	Supplemental Unemployment	Total Rate
Apprentice: CEMENT MASONRY/PLASTERING							
Effective Date: 1/1/2027							

Step	Percent	Apprentice Base Wage	Health	Pension	Annuity	Supplemental Unemployment	Total Rate
1	50.00	$25.26	$16.30	$16.30	$0.00	$0.00	$57.86
2	60.00	$30.31	$16.30	$16.30	$2.93	$1.69	$67.53
3	65.00	$32.83	$16.30	$16.30	$2.93	$1.69	$70.05
4	70.00	$35.36	$16.30	$16.30	$2.93	$1.69	$72.58
5	75.00	$37.88	$16.30	$16.30	$2.93	$1.69	$75.10
6	80.00	$40.41	$16.30	$16.30	$2.93	$1.69	$77.63
7	90.00	$45.46	$16.30	$16.30	$2.93	$0.00	$80.99

Apprentice to Journeyworker Ratio: 1:5

CHAIN SAW OPERATOR LABORERS LABORERS - ZONE 3 (BUILDING & SITE)	6/1/2026	$37.25	$10.90	$9.75	$8.62	$0.00	$66.52
	12/7/2026	$38.55	$10.90	$9.75	$8.62	$0.00	$67.82
	6/7/2027	$39.95	$10.90	$9.75	$8.62	$0.00	$69.22
	12/6/2027	$41.35	$10.90	$9.75	$8.62	$0.00	$70.62
	6/5/2028	$42.85	$10.90	$9.75	$8.62	$0.00	$72.12
	12/4/2028	$44.35	$10.90	$9.75	$8.62	$0.00	$73.62
For apprentice rates see "Apprentice- LABORER"							
COMPRESSOR OPERATOR OPERATING ENGINEERS LOCAL 98 OPERATING ENGINEERS LOCAL 98	12/1/2023	$39.03	$13.78	$12.15	$3.00	$0.00	$67.96
For apprentice rates see "Apprentice- OPERATING ENGINEERS"							
CRANE OPERATOR OPERATING ENGINEERS LOCAL 98 OPERATING ENGINEERS LOCAL 98	12/1/2023	$43.06	$13.78	$12.15	$3.00	$0.00	$71.99
For apprentice rates see "Apprentice- OPERATING ENGINEERS"							
DELEADER (BRIDGE) PAINTERS LOCAL 35 PAINTERS LOCAL 35 - ZONE 3	1/1/2026	$59.56	$10.35	$12.00	$12.60	$0.00	$94.51

Apprentice: DELEADER (BRIDGE)

Effective Date: 1/1/2026

Step	Percent	Apprentice Base Wage	Health	Pension	Annuity	Supplemental Unemployment	Total Rate
1	50.00	$29.78	$10.35	$0.00	$0.00	$0.00	$40.13
2	55.00	$32.76	$10.35	$0.00	$6.93	$0.00	$50.04
3	60.00	$35.74	$10.35	$0.00	$7.56	$0.00	$53.65
4	65.00	$38.71	$10.35	$0.00	$8.19	$0.00	$57.25
5	70.00	$41.69	$10.35	$12.00	$8.82	$0.00	$72.86
6	75.00	$44.67	$10.35	$12.00	$9.45	$0.00	$76.47
7	80.00	$47.65	$10.35	$12.00	$10.08	$0.00	$80.08
8	90.00	$53.60	$10.35	$12.00	$11.34	$0.00	$87.29

Construction

Classification	Effective Date	Base Wage	Health	Pension	Annuity	Supplemental Unemployment	Total Rate
Apprentice to Journeyworker Ratio: 1:1							
DEMO: ADZEMAN LABORERS LABORERS - ZONE 3 (BUILDING & SITE)	6/1/2026	$49.30	$10.90	$9.75	$9.65	$0.00	$79.60
	12/7/2026	$50.80	$10.90	$9.75	$9.65	$0.00	$81.10
	6/7/2027	$52.40	$10.90	$9.75	$9.65	$0.00	$82.70
	12/6/2027	$54.00	$10.90	$9.75	$9.65	$0.00	$84.30
	6/5/2028	$55.68	$10.90	$9.75	$9.65	$0.00	$85.98
	12/4/2028	$57.35	$10.90	$9.75	$9.65	$0.00	$87.65
For apprentice rates see "Apprentice- LABORER"							
DEMO: BACKHOE/LOADER/HAMMER OPERATOR LABORERS LABORERS - ZONE 3 (BUILDING & SITE)	6/1/2026	$50.30	$10.90	$9.75	$9.65	$0.00	$80.60
	12/7/2026	$51.80	$10.90	$9.75	$9.65	$0.00	$82.10
	6/7/2027	$53.40	$10.90	$9.75	$9.65	$0.00	$83.70
	12/6/2027	$55.00	$10.90	$9.75	$9.65	$0.00	$85.30
	6/5/2028	$56.68	$10.90	$9.75	$9.65	$0.00	$86.98
	12/4/2028	$58.35	$10.90	$9.75	$9.65	$0.00	$88.65
For apprentice rates see "Apprentice- LABORER"							
DEMO: BURNERS LABORERS LABORERS - ZONE 3 (BUILDING & SITE)	6/1/2026	$50.05	$10.90	$9.75	$9.65	$0.00	$80.35
	12/7/2026	$51.55	$10.90	$9.75	$9.65	$0.00	$81.85
	6/7/2027	$53.15	$10.90	$9.75	$9.65	$0.00	$83.45
	12/6/2027	$54.75	$10.90	$9.75	$9.65	$0.00	$85.05
	6/5/2028	$56.43	$10.90	$9.75	$9.65	$0.00	$86.73
	12/4/2028	$58.10	$10.90	$9.75	$9.65	$0.00	$88.40
For apprentice rates see "Apprentice- LABORER"							
DEMO: CONCRETE CUTTER/SAWYER LABORERS LABORERS - ZONE 3 (BUILDING & SITE)	6/1/2026	$50.30	$10.90	$9.75	$9.65	$0.00	$80.60
	12/7/2026	$51.80	$10.90	$9.75	$9.65	$0.00	$82.10
	6/7/2027	$53.40	$10.90	$9.75	$9.65	$0.00	$83.70
	12/6/2027	$55.00	$10.90	$9.75	$9.65	$0.00	$85.30
	6/5/2028	$56.68	$10.90	$9.75	$9.65	$0.00	$86.98
	12/4/2028	$58.35	$10.90	$9.75	$9.65	$0.00	$88.65
For apprentice rates see "Apprentice- LABORER"							
DEMO: JACKHAMMER OPERATOR LABORERS LABORERS - ZONE 3 (BUILDING & SITE)	6/1/2026	$50.05	$10.90	$9.75	$9.65	$0.00	$80.35
	12/7/2026	$51.55	$10.90	$9.75	$9.65	$0.00	$81.85
	6/7/2027	$53.15	$10.90	$9.75	$9.65	$0.00	$83.45
	12/6/2027	$54.75	$10.90	$9.75	$9.65	$0.00	$85.05
	6/5/2028	$56.43	$10.90	$9.75	$9.65	$0.00	$86.73
	12/4/2028	$58.10	$10.90	$9.75	$9.65	$0.00	$88.40
For apprentice rates see "Apprentice- LABORER"							
DEMO: WRECKING LABORER LABORERS LABORERS - ZONE 3 (BUILDING & SITE)	6/1/2026	$49.30	$10.90	$9.75	$9.65	$0.00	$79.60
	12/7/2026	$50.80	$10.90	$9.75	$9.65	$0.00	$81.10
	6/7/2027	$52.40	$10.90	$9.75	$9.65	$0.00	$82.70
	12/6/2027	$54.00	$10.90	$9.75	$9.65	$0.00	$84.30
	6/5/2028	$55.68	$10.90	$9.75	$9.65	$0.00	$85.98
	12/4/2028	$57.35	$10.90	$9.75	$9.65	$0.00	$87.65
For apprentice rates see "Apprentice- LABORER"							

Construction

Classification	Effective Date	Base Wage	Health	Pension	Annuity	Supplemental Unemployment	Total Rate
DIVER PILE DRIVER LOCAL 56 PILE DRIVER LOCAL 56 (ZONE 3)	8/1/2024	$78.11	$10.08	$11.62	$12.67	$0.00	$112.48
as of 8-1-24, Apprentices with diving licenses begin at second year. % of Diver wage 70/80/90 2A $69.83, 3A $91.79,4A $102.14 Total Rate							
DIVER TENDER PILE DRIVER LOCAL 56 PILE DRIVER LOCAL 56 (ZONE 3)	8/1/2024	$49.19	$10.08	$11.62	$12.67	$0.00	$83.56
as of 8-1-24, Apprentices with diving licenses begin at second year. % of Piledriver wage 70/80/90 2A $54.20, 3A $73.93,4A $82.05 Total Rate							
DIVER TENDER (EFFLUENT) PILE DRIVER LOCAL 56 PILE DRIVER LOCAL 56 (ZONE 3)	8/1/2024	$83.69	$10.08	$11.62	$12.67	$0.00	$118.06
For apprentice rates see "Apprentice- PILE DRIVER"							
DIVER/SLURRY (EFFLUENT) PILE DRIVER LOCAL 56 PILE DRIVER LOCAL 56 (ZONE 3)	8/1/2024	$117.16	$10.08	$11.62	$12.67	$0.00	$151.53
For apprentice rates see "Apprentice- PILE DRIVER"							
DRAWBRIDGE OPERATOR (Construction) DRAWBRIDGE - SEIU LOCAL 888 DRAWBRIDGE - SEIU LOCAL 888	7/1/2020	$26.77	$6.67	$3.93	$0.00	$0.16	$37.53
ELECTRICIAN (Including Core Drilling) ELECTRICIANS LOCAL 7	6/28/2026	$54.41	$14.00	$8.43	$7.03	$0.00	$83.87
ELECTRICIANS LOCAL 7	1/3/2027	$55.56	$14.25	$8.47	$7.09	$0.00	$85.37

Apprentice: ELECTRICIAN (Including Core Drilling)

Effective Date: 6/28/2026

Step	Percent	Apprentice Base Wage	Health	Pension	Annuity	Supplemental Unemployment	Total Rate
1	40.00	$21.76	$7.80	$0.63	$0.00	$0.00	$30.19
2	45.00	$24.48	$7.80	$0.70	$0.00	$0.00	$32.98
3	50.00	$27.21	$14.00	$7.53	$0.00	$0.00	$48.74
4	55.00	$29.93	$14.00	$7.61	$0.00	$0.00	$51.54
5	65.00	$35.37	$14.00	$9.84	$0.00	$0.00	$59.21
6	70.00	$38.09	$14.00	$11.30	$0.00	$0.00	$63.39

Apprentice: ELECTRICIAN (Including Core Drilling)

Effective Date: 1/3/2027

Step	Percent	Apprentice Base Wage	Health	Pension	Annuity	Supplemental Unemployment	Total Rate
1	40.00	$22.22	$7.95	$0.63	$0.00	$0.00	$30.80
2	45.00	$25.00	$7.95	$0.70	$0.00	$0.00	$33.65
3	50.00	$27.78	$14.25	$7.53	$0.00	$0.00	$49.56
4	55.00	$30.56	$14.25	$7.61	$0.00	$0.00	$52.42
5	65.00	$36.11	$14.25	$9.84	$0.00	$0.00	$60.20
6	70.00	$38.89	$14.25	$11.30	$0.00	$0.00	$64.44

Construction

Classification	Effective Date	Base Wage	Health	Pension	Annuity	Supplemental Unemployment	Total Rate
Apprentice to Journeyworker Ratio: 2:3							
ELEVATOR CONSTRUCTOR ELEVATOR CONSTRUCTORS LOCAL 41 ELEVATOR CONSTRUCTORS LOCAL 41	1/1/2026	$69.23	$16.38	$11.06	$10.70	$0.00	$107.37
	1/1/2027	$72.23	$16.48	$11.16	$11.00	$0.00	$110.87

Apprentice: ELEVATOR CONSTRUCTOR

Effective Date: 1/1/2026

Step	Percent	Apprentice Base Wage	Health	Pension	Annuity	Supplemental Unemployment	Total Rate
1	50.00	$34.62	$16.38	$0.00	$0.00	$0.00	$51.00
2	55.00	$38.08	$16.38	$11.06	$10.70	$0.00	$76.22
3	65.00	$45.00	$16.38	$11.06	$10.70	$0.00	$83.14
4	70.00	$48.46	$16.38	$11.06	$10.70	$0.00	$86.60
5	80.00	$55.38	$16.38	$11.06	$10.70	$0.00	$93.52

Apprentice: ELEVATOR CONSTRUCTOR

Effective Date: 1/1/2027

Step	Percent	Apprentice Base Wage	Health	Pension	Annuity	Supplemental Unemployment	Total Rate
1	50.00	$36.12	$16.48	$0.00	$0.00	$0.00	$52.60
2	55.00	$39.73	$16.48	$11.16	$11.00	$0.00	$78.37
3	65.00	$46.95	$16.48	$11.16	$11.00	$0.00	$85.59
4	70.00	$50.56	$16.48	$11.16	$11.00	$0.00	$89.20
5	80.00	$57.78	$16.48	$11.16	$11.00	$0.00	$96.42

Apprentice to Journeyworker Ratio: 1:1							
ELEVATOR CONSTRUCTOR HELPER ELEVATOR CONSTRUCTORS LOCAL 41 ELEVATOR CONSTRUCTORS LOCAL 41	1/1/2026	$48.46	$16.38	$11.06	$10.70	$0.00	$86.60
	1/1/2027	$50.56	$16.48	$11.16	$11.00	$0.00	$89.20
For apprentice rates see "Apprentice - ELEVATOR CONSTRUCTOR"							
FENCE & GUARD RAIL ERECTOR (HEAVY & HIGHWAY) LABORERS LABORERS - ZONE 3 (HEAVY & HIGHWAY)	6/1/2026	$37.24	$10.90	$9.75	$6.60	$0.00	$64.49
	12/1/2026	$38.53	$10.90	$9.75	$6.60	$0.00	$65.78
For apprentice rates see "Apprentice- LABORER (Heavy and Highway)"							
FIELD ENG.INST/ROD-BLDG,SITE,HVY/HWY OPERATING ENGINEERS LOCAL 98 OPERATING ENGINEERS LOCAL 98	6/1/1999	$18.84	$4.80	$4.10	$0.00	$0.00	$27.74
FIELD ENG.PARTY CHIEF:BLDG,SITE,HVY/HWY OPERATING ENGINEERS LOCAL 98 OPERATING ENGINEERS LOCAL 98	6/1/1999	$21.33	$4.80	$4.10	$0.00	$0.00	$30.23
FIELD ENG.SURVEY CHIEF-BLDG,SITE,HVY/HWY OPERATING ENGINEERS LOCAL 98 OPERATING ENGINEERS LOCAL 98	6/1/1999	$22.33	$4.80	$4.10	$0.00	$0.00	$31.23

Construction

Classification	Effective Date	Base Wage	Health	Pension	Annuity	Supplemental Unemployment	Total Rate
FIRE ALARM INSTALLER	6/28/2026	$54.41	$14.00	$8.43	$7.03	$0.00	$83.87
ELECTRICIANS LOCAL 7	1/3/2027	$55.56	$14.25	$8.47	$7.09	$0.00	$85.37
ELECTRICIANS LOCAL 7							
For apprentice rates see "Apprentice- ELECTRICIAN"							
FIRE ALARM REPAIR / MAINTENANCE	6/28/2026	$54.41	$14.00	$8.43	$7.03	$0.00	$83.87
/ COMMISSIONING	1/3/2027	$55.56	$14.25	$8.47	$7.09	$0.00	$85.37
ELECTRICIANS LOCAL 7							
ELECTRICIANS LOCAL 7							
For apprentice rates see "Apprentice- TELECOMMUNICATIONS TECHNICIAN"							
FIREMAN	12/1/2023	$39.03	$13.78	$12.15	$3.00	$0.00	$67.96
OPERATING ENGINEERS LOCAL 98							
OPERATING ENGINEERS LOCAL 98							

Apprentice: FIREMAN

Effective Date: 12/1/2023

Step	Percent	Apprentice Base Wage	Health	Pension	Annuity	Supplemental Unemployment	Total Rate
1	60.00	$23.42	$13.78	$12.15	$3.00	$0.00	$52.35
2	70.00	$27.32	$13.78	$12.15	$3.00	$0.00	$56.25
3	80.00	$31.22	$13.78	$12.15	$3.00	$0.00	$60.15
4	90.00	$35.13	$13.78	$12.15	$3.00	$0.00	$64.06

Apprentice to Journeyworker Ratio: 1:6

FLAGGER & SIGNALER (HEAVY & HIGHWAY)	6/1/2026	$29.21	$10.90	$9.75	$6.60	$0.00	$56.46
LABORERS	12/1/2026	$29.21	$10.90	$9.75	$6.60	$0.00	$56.46
LABORERS - ZONE 3 (HEAVY & HIGHWAY)							
For apprentice rates see "Apprentice- LABORER (Heavy and Highway)							
FLOORCOVERER	3/1/2026	$44.34	$8.56	$11.25	$6.90	$0.00	$71.05
FLOORCOVERERS LOCAL 2168	9/1/2026	$45.29	$8.56	$11.25	$6.90	$0.00	$72.00
FLOORCOVERERS LOCAL 2168 ZONE III	3/1/2027	$46.19	$8.56	$11.25	$6.90	$0.00	$72.90

Apprentice: FLOORCOVERER

Effective Date: 3/1/2026

Step	Percent	Apprentice Base Wage	Health	Pension	Annuity	Supplemental Unemployment	Total Rate
1	45.00	$19.95	$8.56	$0.00	$1.38	$0.00	$29.89
2	45.00	$19.95	$8.56	$0.00	$1.38	$0.00	$29.89
3	55.00	$24.39	$8.56	$0.00	$2.76	$0.00	$35.71
4	55.00	$24.39	$8.56	$0.00	$2.76	$0.00	$35.71
5	70.00	$31.04	$8.56	$11.25	$4.14	$0.00	$54.99
6	70.00	$31.04	$8.56	$11.25	$4.14	$0.00	$54.99
7	80.00	$35.47	$8.56	$11.25	$5.52	$0.00	$60.80
8	80.00	$35.47	$8.56	$11.25	$5.52	$0.00	$60.80

Construction

Classification	Effective Date	Base Wage	Health	Pension	Annuity	Supplemental Unemployment	Total Rate

Apprentice: FLOORCOVERER

Effective Date: 9/1/2026

Step	Percent	Apprentice Base Wage	Health	Pension	Annuity	Supplemental Unemployment	Total Rate
1	45.00	$20.38	$8.56	$0.00	$1.38	$0.00	$30.32
2	45.00	$20.38	$8.56	$0.00	$1.38	$0.00	$30.32
3	55.00	$24.91	$8.56	$0.00	$2.76	$0.00	$36.23
4	55.00	$24.91	$8.56	$0.00	$2.76	$0.00	$36.23
5	70.00	$31.70	$8.56	$11.25	$4.14	$0.00	$55.65
6	70.00	$31.70	$8.56	$11.25	$4.14	$0.00	$55.65
7	80.00	$36.23	$8.56	$11.25	$5.52	$0.00	$61.56
8	80.00	$36.23	$8.56	$11.25	$5.52	$0.00	$61.56

Apprentice Notes

Steps are 750 hrs.

Apprentice to Journeyworker Ratio: 1:1

FORK LIFT OPERATING ENGINEERS LOCAL 98 OPERATING ENGINEERS LOCAL 98	12/1/2023	$39.25	$13.78	$12.15	$3.00	$0.00	$68.18

For apprentice rates see "Apprentice- OPERATING ENGINEERS"

GENERATORS/LIGHTING PLANTS OPERATING ENGINEERS LOCAL 98 OPERATING ENGINEERS LOCAL 98	12/1/2023	$35.80	$13.78	$12.15	$3.00	$0.00	$64.73

For apprentice rates see "Apprentice- OPERATING ENGINEERS"

GLAZIER (GLASS PLANK/AIR BARRIER/INTERIOR SYSTEMS) GLAZIERS LOCAL 1333 GLAZIERS LOCAL 1333	6/1/2026	$44.73	$11.20	$8.40	$6.05	$0.00	$70.38
	6/1/2027	$46.73	$11.60	$8.55	$6.60	$0.00	$73.48
	6/1/2028	$48.73	$12.00	$8.70	$7.20	$0.00	$76.63

Apprentice: GLAZIER (GLASS PLANK/AIR BARRIER/INTERIOR SYSTEMS)

Effective Date: 6/1/2026

Step	Percent	Apprentice Base Wage	Health	Pension	Annuity	Supplemental Unemployment	Total Rate
1	50.00	$22.37	$11.20	$8.40	$6.05	$0.00	$48.02
2	56.25	$25.16	$11.20	$8.40	$6.05	$0.00	$50.81
3	62.50	$27.96	$11.20	$8.40	$6.05	$0.00	$53.61
4	68.75	$30.75	$11.20	$8.40	$6.05	$0.00	$56.40
5	75.00	$33.55	$11.20	$8.40	$6.05	$0.00	$59.20
6	81.25	$36.34	$11.20	$8.40	$6.05	$0.00	$61.99
7	87.50	$39.14	$11.20	$8.40	$6.05	$0.00	$64.79
8	93.75	$41.93	$11.20	$8.40	$6.05	$0.00	$67.58

Construction

Classification	Effective Date	Base Wage	Health	Pension	Annuity	Supplemental Unemployment	Total Rate

Apprentice: GLAZIER (GLASS PLANK/AIR BARRIER/INTERIOR SYSTEMS)

Effective Date: 6/1/2027

Step	Percent	Apprentice Base Wage	Health	Pension	Annuity	Supplemental Unemployment	Total Rate
1	50.00	$23.37	$11.60	$8.55	$6.60	$0.00	$50.12
2	56.25	$26.29	$11.60	$8.55	$6.60	$0.00	$53.04
3	62.50	$29.21	$11.60	$8.55	$6.60	$0.00	$55.96
4	68.75	$32.13	$11.60	$8.55	$6.60	$0.00	$58.88
5	75.00	$35.05	$11.60	$8.55	$6.60	$0.00	$61.80
6	81.25	$37.97	$11.60	$8.55	$6.60	$0.00	$64.72
7	87.50	$40.89	$11.60	$8.55	$6.60	$0.00	$67.64
8	93.75	$43.81	$11.60	$8.55	$6.60	$0.00	$70.56

Apprentice to Journeyworker Ratio: 3:1

GRADER/TRENCHING MACHINE/DERRICK OPERATING ENGINEERS LOCAL 98 OPERATING ENGINEERS LOCAL 98	12/1/2023	$39.56	$13.78	$12.15	$3.00	$0.00	$68.49
For apprentice rates see "Apprentice- OPERATING ENGINEERS"							
HVAC (DUCTWORK) SHEETMETAL WORKERS LOCAL 63 SHEETMETAL WORKERS LOCAL 63	7/1/2026	$43.48	$13.24	$11.01	$9.92	$2.13	$79.78
	1/1/2027	$43.48	$13.54	$11.01	$11.12	$2.13	$81.28
	7/1/2027	$44.98	$13.54	$11.01	$11.12	$2.13	$82.78
	1/1/2028	$46.48	$13.54	$11.01	$11.12	$2.13	$84.28
For apprentice rates see "Apprentice- SHEET METAL WORKER"							
HVAC (ELECTRICAL CONTROLS) ELECTRICIANS LOCAL 7 ELECTRICIANS LOCAL 7	6/28/2026	$54.41	$14.00	$8.43	$7.03	$0.00	$83.87
	1/3/2027	$55.56	$14.25	$8.47	$7.09	$0.00	$85.37
For apprentice rates see "Apprentice- ELECTRICIAN"							
HVAC (TESTING AND BALANCING - AIR) SHEETMETAL WORKERS LOCAL 63 SHEETMETAL WORKERS LOCAL 63	7/1/2026	$43.48	$13.24	$11.01	$9.92	$2.13	$79.78
	1/1/2027	$43.48	$13.54	$11.01	$11.12	$2.13	$81.28
	7/1/2027	$44.98	$13.54	$11.01	$11.12	$2.13	$82.78
	1/1/2028	$46.48	$13.54	$11.01	$11.12	$2.13	$84.28
For apprentice rates see "Apprentice- SHEET METAL WORKER"							
HVAC (TESTING AND BALANCING -WATER) PLUMBERS & PIPEFITTERS LOCAL 104 PLUMBERS & PIPEFITTERS LOCAL 104	3/17/2026	$52.76	$13.50	$10.85	$7.10	$0.00	$84.21
	9/17/2026	$54.76	$13.50	$10.85	$7.10	$0.00	$86.21
	3/17/2027	$58.26	$12.00	$10.85	$7.10	$0.00	$88.21
	9/17/2027	$60.26	$12.00	$10.85	$7.10	$0.00	$90.21
	3/17/2028	$62.26	$12.00	$10.85	$7.10	$0.00	$92.21
	9/17/2028	$64.26	$12.00	$10.85	$7.10	$0.00	$94.21
	3/17/2029	$66.26	$12.00	$10.85	$7.10	$0.00	$96.21
For apprentice rates see "Apprentice- PIPEFITTER" or "PLUMBER/PIPEFITTER"							
HVAC MECHANIC PLUMBERS & PIPEFITTERS LOCAL 104 PLUMBERS & PIPEFITTERS LOCAL 104	3/17/2026	$52.76	$13.50	$10.85	$7.10	$0.00	$84.21
	9/17/2026	$54.76	$13.50	$10.85	$7.10	$0.00	$86.21
	3/17/2027	$58.26	$12.00	$10.85	$7.10	$0.00	$88.21

Construction

Classification	Effective Date	Base Wage	Health	Pension	Annuity	Supplemental Unemployment	Total Rate
	9/17/2027	$60.26	$12.00	$10.85	$7.10	$0.00	$90.21
	3/17/2028	$62.26	$12.00	$10.85	$7.10	$0.00	$92.21
	9/17/2028	$64.26	$12.00	$10.85	$7.10	$0.00	$94.21
	3/17/2029	$66.26	$12.00	$10.85	$7.10	$0.00	$96.21
For apprentice rates see "Apprentice- PIPEFITTER" or "PLUMBER/PIPEFITTER"							
HYDRAULIC DRILLS (HEAVY & HIGHWAY)	6/1/2026	$37.74	$10.90	$9.75	$6.60	$0.00	$64.99
LABORERS LABORERS - ZONE 3 (HEAVY & HIGHWAY)	12/1/2026	$39.03	$10.90	$9.75	$6.60	$0.00	$66.28
For apprentice rates see "Apprentice- LABORER (Heavy and Highway)"							
INSULATOR (PIPES & TANKS) HEAT & FROST INSULATORS LOCAL 6 HEAT & FROST INSULATORS LOCAL 6 (SPRINGFIELD)	9/1/2025	$48.27	$14.75	$9.52	$10.09	$0.00	$82.63
	9/1/2026	$51.01	$14.75	$9.52	$10.09	$0.00	$85.37

Apprentice: INSULATOR (PIPES & TANKS)

Effective Date: 9/1/2025

Step	Percent	Apprentice Base Wage	Health	Pension	Annuity	Supplemental Unemployment	Total Rate
1	50.00	$24.14	$14.75	$9.27	$5.05	$0.00	$53.21
2	60.00	$28.96	$14.75	$9.32	$6.05	$0.00	$59.08
3	70.00	$33.79	$14.75	$9.37	$7.06	$0.00	$64.97
4	80.00	$38.62	$14.75	$9.42	$8.07	$0.00	$70.86

Apprentice: INSULATOR (PIPES & TANKS)

Effective Date: 9/1/2026

Step	Percent	Apprentice Base Wage	Health	Pension	Annuity	Supplemental Unemployment	Total Rate
1	50.00	$25.51	$14.75	$9.27	$5.05	$0.00	$54.58
2	60.00	$30.61	$14.75	$9.32	$6.05	$0.00	$60.73
3	70.00	$35.71	$14.75	$9.37	$7.06	$0.00	$66.89
4	80.00	$40.81	$14.75	$9.42	$8.07	$0.00	$73.05

Apprentice to Journeyworker Ratio: 1:4

IRONWORKER/WELDER IRONWORKERS LOCAL 7 IRONWORKERS LOCAL 7 (SPRINGFIELD AREA)	3/16/2026	$42.46	$9.25	$12.75	$11.25	$0.00	$75.71

Apprentice: IRONWORKER/WELDER

Effective Date: 3/16/2026

Step	Percent	Apprentice Base Wage	Health	Pension	Annuity	Supplemental Unemployment	Total Rate
1	70.00	$29.72	$9.25	$12.75	$1.25	$0.00	$52.97
2	80.00	$33.97	$9.25	$12.75	$1.25	$0.00	$57.22
3	90.00	$38.21	$9.25	$12.75	$1.25	$0.00	$61.46
4	0.00	$0.00	$0.00	$0.00	$0.00	$0.00	$0.00
5	0.00	$0.00	$0.00	$0.00	$0.00	$0.00	$0.00

Construction

Classification	Effective Date	Base Wage	Health	Pension	Annuity	Supplemental Unemployment	Total Rate
Apprentice: IRONWORKER/WELDER							
Effective Date: 3/16/2026							
Step / Percent		**Apprentice Base Wage**	**Health**	**Pension**	**Annuity**	**Supplemental Unemployment**	**Total Rate**
6 / 0.00		$0.00	$0.00	$0.00	$0.00	$0.00	$0.00
Apprentice to Journeyworker Ratio: 1:4							
JACKHAMMER & PAVING BREAKER OPERATOR LABORERS LABORERS - ZONE 3 (BUILDING & SITE)	6/1/2026	$37.25	$10.90	$9.75	$8.62	$0.00	$66.52
	12/7/2026	$38.55	$10.90	$9.75	$8.62	$0.00	$67.82
	6/7/2027	$39.95	$10.90	$9.75	$8.62	$0.00	$69.22
	12/6/2027	$41.35	$10.90	$9.75	$8.62	$0.00	$70.62
	6/5/2028	$42.85	$10.90	$9.75	$8.62	$0.00	$72.12
	12/4/2028	$44.35	$10.90	$9.75	$8.62	$0.00	$73.62
For apprentice rates see "Apprentice- LABORER"							
LABORER LABORERS LABORERS - ZONE 3 (BUILDING & SITE)	6/1/2026	$37.00	$10.90	$9.75	$8.62	$0.00	$66.27
	12/7/2026	$38.30	$10.90	$9.75	$8.62	$0.00	$67.57
	6/7/2027	$39.70	$10.90	$9.75	$8.62	$0.00	$68.97
	12/6/2027	$41.10	$10.90	$9.75	$8.62	$0.00	$70.37
	6/5/2028	$42.60	$10.90	$9.75	$8.62	$0.00	$71.87
	12/4/2028	$44.10	$10.90	$9.75	$8.62	$0.00	$73.37
Apprentice: LABORER							
Effective Date: 6/1/2026							
Step / Percent		**Apprentice Base Wage**	**Health**	**Pension**	**Annuity**	**Supplemental Unemployment**	**Total Rate**
1 / 60.00		$22.20	$10.90	$9.75	$8.62	$0.00	$51.47
2 / 70.00		$25.90	$10.90	$9.75	$8.62	$0.00	$55.17
3 / 80.00		$29.60	$10.90	$9.75	$8.62	$0.00	$58.87
4 / 90.00		$33.30	$10.90	$9.75	$8.62	$0.00	$62.57
Apprentice: LABORER							
Effective Date: 12/7/2026							
Step / Percent		**Apprentice Base Wage**	**Health**	**Pension**	**Annuity**	**Supplemental Unemployment**	**Total Rate**
1 / 60.00		$22.98	$10.90	$9.75	$8.62	$0.00	$52.25
2 / 70.00		$26.81	$10.90	$9.75	$8.62	$0.00	$56.08
3 / 80.00		$30.64	$10.90	$9.75	$8.62	$0.00	$59.91
4 / 90.00		$34.47	$10.90	$9.75	$8.62	$0.00	$63.74
Apprentice to Journeyworker Ratio: 1:5							
LABORER (HEAVY & HIGHWAY) LABORERS LABORERS - ZONE 3 (HEAVY & HIGHWAY)	6/1/2026	$36.99	$10.90	$9.75	$6.60	$0.00	$64.24
	12/1/2026	$38.28	$10.90	$9.75	$6.60	$0.00	$65.53

Construction

Classification	Effective Date	Base Wage	Health	Pension	Annuity	Supplemental Unemployment	Total Rate

Apprentice: LABORER (HEAVY & HIGHWAY)

Effective Date: 6/1/2026

Step	Percent	Apprentice Base Wage	Health	Pension	Annuity	Supplemental Unemployment	Total Rate
1	60.00	$22.19	$10.90	$9.75	$6.60	$0.00	$49.44
2	70.00	$25.89	$10.90	$9.75	$6.60	$0.00	$53.14
3	80.00	$29.59	$10.90	$9.75	$6.60	$0.00	$56.84
4	90.00	$33.29	$10.90	$9.75	$6.60	$0.00	$60.54

Apprentice: LABORER (HEAVY & HIGHWAY)

Effective Date: 12/1/2026

Step	Percent	Apprentice Base Wage	Health	Pension	Annuity	Supplemental Unemployment	Total Rate
1	60.00	$22.97	$10.90	$9.75	$6.60	$0.00	$50.22
2	70.00	$26.80	$10.90	$9.75	$6.60	$0.00	$54.05
3	80.00	$30.62	$10.90	$9.75	$6.60	$0.00	$57.87
4	90.00	$34.45	$10.90	$9.75	$6.60	$0.00	$61.70

Apprentice to Journeyworker Ratio: 1:5

LABORER: CARPENTER TENDER LABORERS LABORERS - ZONE 3 (BUILDING & SITE)	6/1/2026	$37.00	$10.90	$9.75	$8.62	$0.00	$66.27
	12/7/2026	$38.30	$10.90	$9.75	$8.62	$0.00	$67.57
	6/7/2027	$39.70	$10.90	$9.75	$8.62	$0.00	$68.97
	12/6/2027	$41.10	$10.90	$9.75	$8.62	$0.00	$70.37
	6/5/2028	$42.60	$10.90	$9.75	$8.62	$0.00	$71.87
	12/4/2028	$44.10	$10.90	$9.75	$8.62	$0.00	$73.37
For apprentice rates see "Apprentice- LABORER"							
LABORER: CEMENT FINISHER TENDER LABORERS LABORERS - ZONE 3 (BUILDING & SITE)	6/1/2026	$37.00	$10.90	$9.75	$8.62	$0.00	$66.27
	12/7/2026	$38.30	$10.90	$9.75	$8.62	$0.00	$67.57
	6/7/2027	$39.70	$10.90	$9.75	$8.62	$0.00	$68.97
	12/6/2027	$41.10	$10.90	$9.75	$8.62	$0.00	$70.37
	6/5/2028	$42.60	$10.90	$9.75	$8.62	$0.00	$71.87
	12/4/2028	$44.10	$10.90	$9.75	$8.62	$0.00	$73.37
For apprentice rates see "Apprentice- LABORER"							
LABORER: HAZARDOUS WASTE/ASBESTOS REMOVER LABORERS LABORERS - ZONE 3 (BUILDING & SITE)	6/1/2026	$36.92	$10.90	$9.75	$8.75	$0.00	$66.32
	12/7/2026	$38.22	$10.90	$9.75	$8.75	$0.00	$67.62
	6/7/2027	$39.62	$10.90	$9.75	$8.75	$0.00	$69.02
	12/6/2027	$41.02	$10.90	$9.75	$8.75	$0.00	$70.42
	6/5/2028	$42.52	$10.90	$9.75	$8.75	$0.00	$71.92
	12/4/2028	$44.02	$10.90	$9.75	$8.75	$0.00	$73.42
For apprentice rates see "Apprentice- LABORER"							
LABORER: MASON TENDER LABORERS LABORERS - ZONE 3 (BUILDING & SITE)	6/1/2026	$40.00	$10.90	$9.75	$8.62	$0.00	$69.27
	12/7/2026	$41.30	$10.90	$9.75	$8.62	$0.00	$70.57
	6/7/2027	$42.70	$10.90	$9.75	$8.62	$0.00	$71.97

Construction

Classification	Effective Date	Base Wage	Health	Pension	Annuity	Supplemental Unemployment	Total Rate
	12/6/2027	$44.10	$10.90	$9.75	$8.62	$0.00	$73.37
	6/5/2028	$45.60	$10.90	$9.75	$8.62	$0.00	$74.87
	12/4/2028	$47.10	$10.90	$9.75	$8.62	$0.00	$76.37
For apprentice rates see "Apprentice- LABORER"							
LABORER: MASON TENDER (HEAVY & HIGHWAY) LABORERS LABORERS - ZONE 3 (HEAVY & HIGHWAY)	6/1/2026	$37.24	$10.90	$9.75	$6.60	$0.00	$64.49
	12/1/2026	$38.53	$10.90	$9.75	$6.60	$0.00	$65.78
For apprentice rates see "Apprentice- LABORER (Heavy and Highway)"							
LABORER: MULTI-TRADE TENDER LABORERS LABORERS - ZONE 3 (BUILDING & SITE)	6/1/2026	$37.00	$10.90	$9.75	$8.62	$0.00	$66.27
	12/7/2026	$38.30	$10.90	$9.75	$8.62	$0.00	$67.57
	6/7/2027	$39.70	$10.90	$9.75	$8.62	$0.00	$68.97
	12/6/2027	$41.10	$10.90	$9.75	$8.62	$0.00	$70.37
	6/5/2028	$42.60	$10.90	$9.75	$8.62	$0.00	$71.87
	12/4/2028	$44.10	$10.90	$9.75	$8.62	$0.00	$73.37
For apprentice rates see "Apprentice- LABORER"							
LABORER: TREE REMOVER LABORERS LABORERS - ZONE 3 (BUILDING & SITE)	6/1/2026	$37.00	$10.90	$9.75	$8.62	$0.00	$66.27
	12/7/2026	$38.30	$10.90	$9.75	$8.62	$0.00	$67.57
	6/7/2027	$39.70	$10.90	$9.75	$8.62	$0.00	$68.97
	12/6/2027	$41.10	$10.90	$9.75	$8.62	$0.00	$70.37
	6/5/2028	$42.60	$10.90	$9.75	$8.62	$0.00	$71.87
	12/4/2028	$44.10	$10.90	$9.75	$8.62	$0.00	$73.37
This classification applies to the removal of standing trees, and the trimming and removal of branches and limbs when related to public works construction or site clearance incidental to construction . For apprentice rates see "Apprentice- LABORER"							
LASER BEAM OPERATOR LABORERS LABORERS - ZONE 3 (BUILDING & SITE)	6/1/2026	$37.25	$10.90	$9.75	$8.62	$0.00	$66.52
	12/7/2026	$38.55	$10.90	$9.75	$8.62	$0.00	$67.82
	6/7/2027	$39.95	$10.90	$9.75	$8.62	$0.00	$69.22
	12/6/2027	$41.35	$10.90	$9.75	$8.62	$0.00	$70.62
	6/5/2028	$42.85	$10.90	$9.75	$8.62	$0.00	$72.12
	12/4/2028	$44.35	$10.90	$9.75	$8.62	$0.00	$73.62
For apprentice rates see "Apprentice- LABORER"							
LASER BEAM OPERATOR (HEAVY & HIGHWAY) LABORERS LABORERS - ZONE 3 (HEAVY & HIGHWAY)	6/1/2026	$37.24	$10.90	$9.75	$6.60	$0.00	$64.49
	12/1/2026	$38.53	$10.90	$9.75	$6.60	$0.00	$65.78
For apprentice rates see "Apprentice- LABORER (Heavy and Highway)"							
MARBLE & TILE FINISHERS BRICKLAYERS LOCAL 3 BRICKLAYERS LOCAL 3 (SPR/PITT) - MARBLE & TILE	2/1/2026	$45.56	$12.84	$15.10	$5.41	$0.00	$78.91
	8/1/2026	$47.32	$12.84	$15.10	$5.41	$0.00	$80.67
	2/1/2027	$48.44	$12.84	$15.10	$5.41	$0.00	$81.79

Apprentice: MARBLE & TILE FINISHERS

Effective Date: 2/1/2026

Step	Percent	Apprentice Base Wage	Health	Pension	Annuity	Supplemental Unemployment	Total Rate
1	50.00	$22.78	$12.84	$15.10	$5.41	$0.00	$56.13
2	60.00	$27.34	$12.84	$15.10	$5.41	$0.00	$60.69

Construction

Classification	Effective Date	Base Wage	Health	Pension	Annuity	Supplemental Unemployment	Total Rate

Apprentice: MARBLE & TILE FINISHERS

Effective Date: 2/1/2026

Step	Percent	Apprentice Base Wage	Health	Pension	Annuity	Supplemental Unemployment	Total Rate
3	70.00	$31.89	$12.84	$15.10	$5.41	$0.00	$65.24
4	80.00	$36.45	$12.84	$15.10	$5.41	$0.00	$69.80
5	90.00	$41.00	$12.84	$15.10	$5.41	$0.00	$74.35

Apprentice: MARBLE & TILE FINISHERS

Effective Date: 8/1/2026

Step	Percent	Apprentice Base Wage	Health	Pension	Annuity	Supplemental Unemployment	Total Rate
1	50.00	$23.66	$12.84	$15.10	$5.41	$0.00	$57.01
2	60.00	$28.39	$12.84	$15.10	$5.41	$0.00	$61.74
3	70.00	$33.12	$12.84	$15.10	$5.41	$0.00	$66.47
4	80.00	$37.86	$12.84	$15.10	$5.41	$0.00	$71.21
5	90.00	$42.59	$12.84	$15.10	$5.41	$0.00	$75.94

Apprentice to Journeyworker Ratio: 1:5

MECH. SWEEPER OPERATOR (ON CONST. SITES) OPERATING ENGINEERS LOCAL 98 OPERATING ENGINEERS LOCAL 98	12/1/2023	$39.56	$13.78	$12.15	$3.00	$0.00	$68.49

For apprentice rates see "Apprentice- OPERATING ENGINEERS"

MECHANIC/WELDER/BOOM TRUCK OPERATING ENGINEERS LOCAL 98 OPERATING ENGINEERS LOCAL 98	12/1/2023	$39.03	$13.78	$12.15	$3.00	$0.00	$67.96

For apprentice rates see "Apprentice- OPERATING ENGINEERS"

MILLWRIGHT (Zone 3) MILLWRIGHTS LOCAL 1121 MILLWRIGHTS LOCAL 1121 - Zone 3	1/5/2026	$45.20	$10.58	$11.47	$9.75	$0.00	$77.00

Apprentice: MILLWRIGHT (Zone 3)

Effective Date: 1/5/2026

Step	Percent	Apprentice Base Wage	Health	Pension	Annuity	Supplemental Unemployment	Total Rate
1	55.00	$24.86	$10.58	$0.00	$5.36	$0.00	$40.80
2	65.00	$29.38	$10.58	$0.00	$6.34	$0.00	$46.30
3	75.00	$33.90	$10.58	$11.47	$7.31	$0.00	$63.26
4	85.00	$38.42	$10.58	$11.47	$8.29	$0.00	$68.76

Apprentice Notes

Step 1&2 Appr. indentured after 1/6/2020 receive no pension,

Apprentice to Journeyworker Ratio: 1:4

Construction

Classification	Effective Date	Base Wage	Health	Pension	Annuity	Supplemental Unemployment	Total Rate
MORTAR MIXER	6/1/2026	$37.25	$10.90	$9.75	$8.62	$0.00	$66.52
LABORERS LABORERS - ZONE 3 (BUILDING & SITE)	12/7/2026	$38.55	$10.90	$9.75	$8.62	$0.00	$67.82
	6/7/2027	$39.95	$10.90	$9.75	$8.62	$0.00	$69.22
	12/6/2027	$41.35	$10.90	$9.75	$8.62	$0.00	$70.62
	6/5/2028	$42.85	$10.90	$9.75	$8.62	$0.00	$72.12
	12/4/2028	$44.35	$10.90	$9.75	$8.62	$0.00	$73.62
For apprentice rates see "Apprentice- LABORER"							
OILER	12/1/2023	$35.02	$13.78	$12.15	$3.00	$0.00	$63.95
OPERATING ENGINEERS LOCAL 98 OPERATING ENGINEERS LOCAL 98							
For apprentice rates see "Apprentice- OPERATING ENGINEERS"							
OTHER POWER DRIVEN EQUIPMENT - CLASS VI	12/1/2023	$32.74	$13.78	$12.15	$3.00	$0.00	$61.67
OPERATING ENGINEERS LOCAL 98 OPERATING ENGINEERS LOCAL 98							
For apprentice rates see "Apprentice- OPERATING ENGINEERS"							
PAINTER (BRIDGES/TANKS)	1/1/2026	$59.56	$10.35	$12.00	$12.60	$0.00	$94.51
PAINTERS LOCAL 35 PAINTERS LOCAL 35 - ZONE 3							

Apprentice: PAINTER (BRIDGES/TANKS)

Effective Date: 1/1/2026

Step	Percent	Apprentice Base Wage	Health	Pension	Annuity	Supplemental Unemployment	Total Rate
1	50.00	$29.78	$10.35	$0.00	$0.00	$0.00	$40.13
2	55.00	$32.76	$10.35	$0.00	$6.93	$0.00	$50.04
3	60.00	$35.74	$10.35	$0.00	$7.56	$0.00	$53.65
4	65.00	$38.71	$10.35	$0.00	$8.19	$0.00	$57.25
5	70.00	$41.69	$10.35	$12.00	$8.82	$0.00	$72.86
6	75.00	$44.67	$10.35	$12.00	$9.45	$0.00	$76.47
7	80.00	$47.65	$10.35	$12.00	$10.08	$0.00	$80.08
8	90.00	$53.60	$10.35	$12.00	$11.34	$0.00	$87.29

Apprentice to Journeyworker Ratio: 1:1

PAINTER (SPRAY OR SANDBLAST, NEW) *	1/1/2026	$42.03	$10.35	$12.00	$8.35	$0.00	$72.73
* If 30% or more of surfaces to be painted are new construction, NEW paint rate shall be used. PAINTERS LOCAL 35 PAINTERS LOCAL 35 - ZONE 3							

Apprentice: PAINTER (SPRAY OR SANDBLAST, NEW) *

Effective Date: 1/1/2026

Step	Percent	Apprentice Base Wage	Health	Pension	Annuity	Supplemental Unemployment	Total Rate
1	50.00	$21.02	$10.35	$0.00	$0.00	$0.00	$31.37
2	55.00	$23.12	$10.35	$0.00	$4.59	$0.00	$38.06
3	60.00	$25.22	$10.35	$0.00	$5.01	$0.00	$40.58

Construction

Classification	Effective Date	Base Wage	Health	Pension	Annuity	Supplemental Unemployment	Total Rate

Apprentice: PAINTER (SPRAY OR SANDBLAST, NEW) *

Effective Date: 1/1/2026

Step	Percent	Apprentice Base Wage	Health	Pension	Annuity	Supplemental Unemployment	Total Rate
4	65.00	$27.32	$10.35	$0.00	$5.43	$0.00	$43.10
5	70.00	$29.42	$10.35	$12.00	$5.85	$0.00	$57.62
6	75.00	$31.52	$10.35	$12.00	$6.26	$0.00	$60.13
7	80.00	$33.62	$10.35	$12.00	$6.68	$0.00	$62.65
8	90.00	$37.83	$10.35	$12.00	$7.52	$0.00	$67.70

Apprentice to Journeyworker Ratio: 1:1

PAINTER (SPRAY OR SANDBLAST, REPAINT) PAINTERS LOCAL 35 PAINTERS LOCAL 35 - ZONE 3	1/1/2026	$39.35	$10.35	$12.00	$8.35	$0.00	$70.05

Apprentice: PAINTER (SPRAY OR SANDBLAST, REPAINT)

Effective Date: 1/1/2026

Step	Percent	Apprentice Base Wage	Health	Pension	Annuity	Supplemental Unemployment	Total Rate
1	50.00	$19.68	$10.35	$0.00	$0.00	$0.00	$30.03
2	55.00	$21.64	$10.35	$0.00	$4.59	$0.00	$36.58
3	60.00	$23.61	$10.35	$0.00	$5.01	$0.00	$38.97
4	65.00	$25.58	$10.35	$0.00	$5.43	$0.00	$41.36
5	70.00	$27.55	$10.35	$12.00	$5.85	$0.00	$55.75
6	75.00	$29.51	$10.35	$12.00	$6.26	$0.00	$58.12
7	80.00	$31.48	$10.35	$12.00	$6.68	$0.00	$60.51
8	90.00	$35.42	$10.35	$12.00	$7.52	$0.00	$65.29

Apprentice to Journeyworker Ratio: 1:1

PAINTER / TAPER (BRUSH, NEW) * * If 30% or more of surfaces to be painted are new construction, NEW paint rate shall be used. PAINTERS LOCAL 35 PAINTERS LOCAL 35 - ZONE 3	1/1/2026	$40.63	$10.35	$12.00	$8.35	$0.00	$71.33

Apprentice: PAINTER / TAPER (BRUSH, NEW) *

Effective Date: 1/1/2026

Step	Percent	Apprentice Base Wage	Health	Pension	Annuity	Supplemental Unemployment	Total Rate
1	50.00	$20.32	$10.35	$0.00	$0.00	$0.00	$30.67
2	55.00	$22.35	$10.35	$0.00	$4.59	$0.00	$37.29
3	60.00	$24.38	$10.35	$0.00	$5.01	$0.00	$39.74
4	65.00	$26.41	$10.35	$0.00	$5.43	$0.00	$42.19
5	70.00	$28.44	$10.35	$12.00	$5.85	$0.00	$56.64
6	75.00	$30.47	$10.35	$12.00	$6.26	$0.00	$59.08
7	80.00	$32.50	$10.35	$12.00	$6.68	$0.00	$61.53

Construction

Classification	Effective Date	Base Wage	Health	Pension	Annuity	Supplemental Unemployment	Total Rate
Apprentice: PAINTER / TAPER (BRUSH, NEW) *							
Effective Date: 1/1/2026							
Step / Percent / Apprentice Base Wage							
8 / 90.00		$36.57	$10.35	$12.00	$7.52	$0.00	$66.44
Apprentice to Journeyworker Ratio: 1:1							
PAINTER / TAPER (BRUSH, REPAINT) PAINTERS LOCAL 35 PAINTERS LOCAL 35 - ZONE 3	1/1/2026	$37.95	$10.35	$12.00	$8.35	$0.00	$68.65
Apprentice: PAINTER / TAPER (BRUSH, REPAINT)							
Effective Date: 1/1/2026							
Step / Percent / Apprentice Base Wage							
1 / 50.00		$18.98	$10.35	$0.00	$0.00	$0.00	$29.33
2 / 55.00		$20.87	$10.35	$0.00	$4.59	$0.00	$35.81
3 / 60.00		$22.77	$10.35	$0.00	$5.01	$0.00	$38.13
4 / 65.00		$24.67	$10.35	$0.00	$5.43	$0.00	$40.45
5 / 70.00		$26.57	$10.35	$12.00	$5.85	$0.00	$54.77
6 / 75.00		$28.46	$10.35	$12.00	$6.26	$0.00	$57.07
7 / 80.00		$30.36	$10.35	$12.00	$6.68	$0.00	$59.39
8 / 90.00		$34.16	$10.35	$12.00	$7.52	$0.00	$64.03
Apprentice to Journeyworker Ratio: 1:1							
PAINTER TRAFFIC MARKINGS (HEAVY/HIGHWAY) LABORERS LABORERS - ZONE 3 (HEAVY & HIGHWAY)	6/1/2026	$36.99	$10.90	$9.75	$6.60	$0.00	$64.24
	12/1/2026	$38.28	$10.90	$9.75	$6.60	$0.00	$65.53
For apprentice rates see "Apprentice- LABORER (Heavy and Highway)							
PANEL & PICKUP TRUCKS DRIVER TEAMSTERS JOINT COUNCIL NO. 10 TEAMSTERS JOINT COUNCIL NO. 10 ZONE B	6/1/2026	$41.78	$16.17	$21.78	$0.00	$0.00	$79.73
	12/1/2026	$41.78	$16.17	$23.52	$0.00	$0.00	$81.47
	1/1/2027	$41.78	$16.77	$23.52	$0.00	$0.00	$82.07
PIER AND DOCK CONSTRUCTOR (UNDERPINNING AND DECK) PILE DRIVER LOCAL 56 PILE DRIVER LOCAL 56 (ZONE 3)	8/1/2024	$49.19	$10.08	$11.62	$12.67	$0.00	$83.56
For apprentice rates see "Apprentice- PILE DRIVER"							
PILE DRIVER PILE DRIVER LOCAL 56 PILE DRIVER LOCAL 56 (ZONE 3)	8/1/2024	$49.19	$10.08	$11.62	$12.67	$0.00	$83.56
Apprentice: PILE DRIVER							
Effective Date: 8/1/2024							
Step / Percent / Apprentice Base Wage							

Construction

Classification	Effective Date	Base Wage	Health	Pension	Annuity	Supplemental Unemployment	Total Rate
Apprentice: PILE DRIVER							
Effective Date: 8/1/2024							
Step / Percent		**Apprentice Base Wage**	**Health**	**Pension**	**Annuity**	**Supplemental Unemployment**	**Total Rate**
1 / 45.00		$22.14	$10.08	$0.00	$2.53	$0.00	$34.75
2 / 55.00		$27.05	$10.08	$0.00	$5.07	$0.00	$42.20
3 / 70.00		$34.43	$10.08	$11.62	$7.60	$0.00	$63.73
4 / 80.00		$39.35	$10.08	$11.62	$10.14	$0.00	$71.19
Apprentice to Journeyworker Ratio: 1:5							
PIPELAYER	6/1/2026	$37.25	$10.90	$9.75	$8.62	$0.00	$66.52
LABORERS LABORERS - ZONE 3 (BUILDING & SITE)	12/7/2026	$38.55	$10.90	$9.75	$8.62	$0.00	$67.82
	6/7/2027	$39.95	$10.90	$9.75	$8.62	$0.00	$69.22
	12/6/2027	$41.35	$10.90	$9.75	$8.62	$0.00	$70.62
	6/5/2028	$42.85	$10.90	$9.75	$8.62	$0.00	$72.12
	12/4/2028	$44.35	$10.90	$9.75	$8.62	$0.00	$73.62
For apprentice rates see "Apprentice- LABORER"							
PIPELAYER (HEAVY & HIGHWAY)	6/1/2026	$37.24	$10.90	$9.75	$6.60	$0.00	$64.49
LABORERS LABORERS - ZONE 3 (HEAVY & HIGHWAY)	12/1/2026	$38.53	$10.90	$9.75	$6.60	$0.00	$65.78
For apprentice rates see "Apprentice- LABORER (Heavy and Highway)							
PLUMBER & PIPEFITTER	3/17/2026	$52.76	$13.50	$10.85	$7.10	$0.00	$84.21
PLUMBERS & PIPEFITTERS LOCAL 104 PLUMBERS & PIPEFITTERS LOCAL 104	9/17/2026	$54.76	$13.50	$10.85	$7.10	$0.00	$86.21
	3/17/2027	$58.26	$12.00	$10.85	$7.10	$0.00	$88.21
	9/17/2027	$60.26	$12.00	$10.85	$7.10	$0.00	$90.21
	3/17/2028	$62.26	$12.00	$10.85	$7.10	$0.00	$92.21
	9/17/2028	$64.26	$12.00	$10.85	$7.10	$0.00	$94.21
	3/17/2029	$66.26	$12.00	$10.85	$7.10	$0.00	$96.21
Apprentice: PLUMBER & PIPEFITTER							
Effective Date: 3/17/2026							
Step / Percent		**Apprentice Base Wage**	**Health**	**Pension**	**Annuity**	**Supplemental Unemployment**	**Total Rate**
1 / 45.00		$23.74	$13.50	$10.85	$0.00	$0.00	$48.09
2 / 50.00		$26.38	$13.50	$10.85	$0.00	$0.00	$50.73
3 / 55.00		$29.02	$13.50	$10.85	$0.00	$0.00	$53.37
4 / 60.00		$31.66	$13.50	$10.85	$0.00	$0.00	$56.01
5 / 65.00		$34.29	$13.50	$10.85	$0.00	$0.00	$58.64
6 / 70.00		$36.93	$13.50	$10.85	$0.00	$0.00	$61.28
7 / 75.00		$39.57	$13.50	$10.85	$0.00	$0.00	$63.92
8 / 80.00		$42.21	$13.50	$10.85	$0.00	$0.00	$66.56
9 / 85.00		$44.85	$13.50	$10.85	$7.10	$0.00	$76.30
10 / 85.00		$44.85	$13.50	$10.85	$7.10	$0.00	$76.30

Construction

Classification	Effective Date	Base Wage	Health	Pension	Annuity	Supplemental Unemployment	Total Rate

Apprentice: PLUMBER & PIPEFITTER

Effective Date: 9/17/2026

Step	Percent	Apprentice Base Wage	Health	Pension	Annuity	Supplemental Unemployment	Total Rate
1	45.00	$24.64	$13.50	$0.00	$0.00	$0.00	$38.14
2	50.00	$27.38	$13.50	$0.00	$0.00	$0.00	$40.88
3	55.00	$30.12	$13.50	$0.00	$0.00	$0.00	$43.62
4	60.00	$32.86	$13.50	$0.00	$0.00	$0.00	$46.36
5	65.00	$35.59	$13.50	$0.00	$0.00	$0.00	$49.09
6	70.00	$38.33	$13.50	$0.00	$0.00	$0.00	$51.83
7	75.00	$41.07	$13.50	$0.00	$0.00	$0.00	$54.57
8	80.00	$43.81	$13.50	$0.00	$0.00	$0.00	$57.31
9	85.00	$46.55	$13.50	$0.00	$7.10	$0.00	$67.15
10	85.00	$46.55	$13.50	$0.00	$7.10	$0.00	$67.15

Apprentice Notes

**1:1,2:5,3:9,4:12

Apprentice to Journeyworker Ratio: 1:1

PNEUMATIC CONTROLS (TEMP.) PLUMBERS & PIPEFITTERS LOCAL 104 PLUMBERS & PIPEFITTERS LOCAL 104	3/17/2026	$52.76	$13.50	$10.85	$7.10	$0.00	$84.21
	9/17/2026	$54.76	$13.50	$10.85	$7.10	$0.00	$86.21
	3/17/2027	$58.26	$12.00	$10.85	$7.10	$0.00	$88.21
	9/17/2027	$60.26	$12.00	$10.85	$7.10	$0.00	$90.21
	3/17/2028	$62.26	$12.00	$10.85	$7.10	$0.00	$92.21
	9/17/2028	$64.26	$12.00	$10.85	$7.10	$0.00	$94.21
	3/17/2029	$66.26	$12.00	$10.85	$7.10	$0.00	$96.21
For apprentice rates see "Apprentice- PIPEFITTER" or "PLUMBER/PIPEFITTER"							
PNEUMATIC DRILL/TOOL OPERATOR (HEAVY & HIGHWAY) LABORERS LABORERS - ZONE 3 (HEAVY & HIGHWAY)	6/1/2026	$37.24	$10.90	$9.75	$6.60	$0.00	$64.49
	12/1/2026	$38.53	$10.90	$9.75	$6.60	$0.00	$65.78
For apprentice rates see "Apprentice- LABORER (Heavy and Highway)"							
POWDERMAN & BLASTER LABORERS LABORERS - ZONE 3 (BUILDING & SITE)	6/1/2026	$38.00	$10.90	$9.75	$8.62	$0.00	$67.27
	12/7/2026	$39.30	$10.90	$9.75	$8.62	$0.00	$68.57
	6/7/2027	$40.70	$10.90	$9.75	$8.62	$0.00	$69.97
	12/6/2027	$42.10	$10.90	$9.75	$8.62	$0.00	$71.37
	6/5/2028	$43.60	$10.90	$9.75	$8.62	$0.00	$72.87
	12/4/2028	$45.10	$10.90	$9.75	$8.62	$0.00	$74.37
For apprentice rates see "Apprentice- LABORER"							
POWDERMAN & BLASTER (HEAVY & HIGHWAY) LABORERS LABORERS - ZONE 3 (HEAVY & HIGHWAY)	6/1/2026	$37.99	$10.90	$9.75	$6.60	$0.00	$65.24
	12/1/2026	$39.28	$10.90	$9.75	$6.60	$0.00	$66.53
For apprentice rates see "Apprentice- LABORER (Heavy and Highway)"							
PUMP OPERATOR (CONCRETE) OPERATING ENGINEERS LOCAL 98	12/1/2023	$39.56	$13.78	$12.15	$3.00	$0.00	$68.49

Construction

Classification	Effective Date	Base Wage	Health	Pension	Annuity	Supplemental Unemployment	Total Rate
OPERATING ENGINEERS LOCAL 98 For apprentice rates see "Apprentice- OPERATING ENGINEERS"							
PUMP OPERATOR (DEWATERING, OTHER) OPERATING ENGINEERS LOCAL 98 OPERATING ENGINEERS LOCAL 98 For apprentice rates see "Apprentice- OPERATING ENGINEERS"	12/1/2023	$39.03	$13.78	$12.15	$3.00	$0.00	$67.96
READY-MIX CONCRETE DRIVER TEAMSTERS 404 - Construction Service (Northampton) TEAMSTERS 404 - Construction Service (Northampton)	5/1/2024	$26.14	$11.82	$7.25	$0.00	$0.00	$45.21
RIDE-ON MOTORIZED BUGGY OPERATOR LABORERS LABORERS - ZONE 3 (BUILDING & SITE) For apprentice rates see "Apprentice- LABORER"	6/1/2026	$37.25	$10.90	$9.75	$8.62	$0.00	$66.52
	12/7/2026	$38.55	$10.90	$9.75	$8.62	$0.00	$67.82
	6/7/2027	$39.95	$10.90	$9.75	$8.62	$0.00	$69.22
	12/6/2027	$41.35	$10.90	$9.75	$8.62	$0.00	$70.62
	6/5/2028	$42.85	$10.90	$9.75	$8.62	$0.00	$72.12
	12/4/2028	$44.35	$10.90	$9.75	$8.62	$0.00	$73.62
ROLLER OPERATOR OPERATING ENGINEERS LOCAL 98 OPERATING ENGINEERS LOCAL 98 For apprentice rates see "Apprentice- OPERATING ENGINEERS"	12/1/2023	$38.42	$13.78	$12.15	$3.00	$0.00	$67.35
ROOFER (Coal tar pitch) ROOFERS LOCAL 248 ROOFERS LOCAL 248 For apprentice rates see "Apprentice- ROOFER"	10/2/2025	$44.73	$10.60	$8.70	$10.00	$0.00	$74.03
	7/16/2026	$46.73	$10.60	$8.70	$10.00	$0.00	$76.03
ROOFER (Inc.Roofer Waterproofng &Roofer Damproofg) ROOFERS LOCAL 248 ROOFERS LOCAL 248	10/2/2025	$44.23	$10.60	$8.70	$10.00	$0.00	$73.53
	7/16/2026	$46.23	$10.60	$8.70	$10.00	$0.00	$75.53
ROOFER SLATE / TILE / PRECAST CONCRETE ROOFERS LOCAL 248 ROOFERS LOCAL 248 For apprentice rates see "Apprentice- ROOFER"	10/2/2025	$44.73	$10.60	$8.70	$10.00	$0.00	$74.03
	7/16/2026	$46.73	$10.60	$8.70	$10.00	$0.00	$76.03
SCRAPER OPERATING ENGINEERS LOCAL 98 OPERATING ENGINEERS LOCAL 98 For apprentice rates see "Apprentice- OPERATING ENGINEERS"	12/1/2023	$39.03	$13.78	$12.15	$3.00	$0.00	$67.96
SELF-POWERED ROLLERS AND COMPACTORS (TAMPERS) OPERATING ENGINEERS LOCAL 98 OPERATING ENGINEERS LOCAL 98 For apprentice rates see "Apprentice- OPERATING ENGINEERS"	12/1/2023	$38.42	$13.78	$12.15	$3.00	$0.00	$67.35
SELF-PROPELLED POWER BROOM OPERATING ENGINEERS LOCAL 98 OPERATING ENGINEERS LOCAL 98 For apprentice rates see "Apprentice- OPERATING ENGINEERS"	12/1/2023	$35.80	$13.78	$12.15	$3.00	$0.00	$64.73

Construction

Classification	Effective Date	Base Wage	Health	Pension	Annuity	Supplemental Unemployment	Total Rate
SHEETMETAL WORKER	7/1/2026	$43.48	$13.24	$11.01	$9.92	$2.13	$79.78
SHEETMETAL WORKERS LOCAL 63	1/1/2027	$43.48	$13.54	$11.01	$11.12	$2.13	$81.28
SHEETMETAL WORKERS LOCAL 63	7/1/2027	$44.98	$13.54	$11.01	$11.12	$2.13	$82.78
	1/1/2028	$46.48	$13.54	$11.01	$11.12	$2.13	$84.28

Apprentice: SHEETMETAL WORKER

Effective Date: 7/1/2026

Step	Percent	Apprentice Base Wage	Health	Pension	Annuity	Supplemental Unemployment	Total Rate
1	45.00	$19.57	$5.96	$4.95	$0.00	$0.85	$31.33
2	50.00	$21.74	$6.62	$5.51	$0.00	$0.94	$34.81
3	55.00	$23.91	$7.28	$9.91	$0.00	$1.15	$42.25
4	60.00	$26.09	$7.94	$9.91	$0.00	$1.23	$45.17
5	65.00	$28.26	$8.60	$9.91	$0.00	$1.31	$48.08
6	70.00	$30.44	$9.27	$9.91	$0.00	$1.39	$51.01
7	75.00	$32.61	$9.93	$9.91	$0.00	$1.47	$53.92
8	80.00	$34.78	$10.59	$9.91	$9.92	$1.78	$66.98
9	85.00	$36.96	$11.25	$9.91	$9.92	$1.86	$69.90
10	90.00	$39.13	$11.92	$9.91	$9.92	$1.94	$72.82

Apprentice: SHEETMETAL WORKER

Effective Date: 1/1/2027

Step	Percent	Apprentice Base Wage	Health	Pension	Annuity	Supplemental Unemployment	Total Rate
1	45.00	$19.57	$6.09	$4.95	$0.00	$0.85	$31.46
2	50.00	$21.74	$6.77	$5.51	$0.00	$0.94	$34.96
3	55.00	$23.91	$7.45	$9.91	$0.00	$1.15	$42.42
4	60.00	$26.09	$8.36	$9.91	$0.00	$1.23	$45.59
5	65.00	$28.26	$8.86	$9.91	$0.00	$1.31	$48.34
6	70.00	$30.44	$9.48	$9.91	$0.00	$1.39	$51.22
7	75.00	$32.61	$10.15	$9.91	$0.00	$1.47	$54.14
8	80.00	$34.78	$10.83	$9.91	$11.12	$1.78	$68.42
9	85.00	$36.96	$11.51	$9.91	$11.12	$1.86	$71.36
10	90.00	$39.13	$12.18	$9.91	$11.12	$1.94	$74.28

Apprentice to Journeyworker Ratio: 1:3

SPECIALIZED EARTH MOVING EQUIP < 35 TONS	6/1/2026	$42.24	$16.17	$21.78	$0.00	$0.00	$80.19
TEAMSTERS JOINT COUNCIL NO. 10	12/1/2026	$42.24	$16.17	$23.52	$0.00	$0.00	$81.93
TEAMSTERS JOINT COUNCIL NO. 10 ZONE B	1/1/2027	$42.24	$16.77	$23.52	$0.00	$0.00	$82.53
SPECIALIZED EARTH MOVING EQUIP > 35 TONS	6/1/2026	$42.53	$16.17	$21.78	$0.00	$0.00	$80.48
TEAMSTERS JOINT COUNCIL NO. 10	12/1/2026	$42.53	$16.17	$23.52	$0.00	$0.00	$82.22
TEAMSTERS JOINT COUNCIL NO. 10 ZONE B	1/1/2027	$42.53	$16.77	$23.52	$0.00	$0.00	$82.82
SPRINKLER FITTER	7/1/2026	$56.54	$13.60	$7.45	$9.41	$0.00	$87.00
SPRINKLER FITTERS LOCAL 669	10/1/2026	$56.54	$13.60	$7.45	$9.41	$0.00	$87.00
SPRINKLER FITTERS LOCAL 669	1/1/2027	$56.54	$14.55	$7.50	$9.41	$0.00	$88.00

Construction

Classification	Effective Date	Base Wage	Health	Pension	Annuity	Supplemental Unemployment	Total Rate
	4/1/2027	$59.83	$14.55	$7.50	$9.41	$0.00	$91.29
	7/1/2027	$59.83	$14.55	$7.50	$9.41	$0.00	$91.29
	10/1/2027	$59.83	$14.55	$7.50	$9.41	$0.00	$91.29
	1/1/2028	$59.83	$15.50	$7.55	$9.41	$0.00	$92.29

Apprentice: SPRINKLER FITTER

Effective Date: 7/1/2026

Step	Percent	Apprentice Base Wage	Health	Pension	Annuity	Supplemental Unemployment	Total Rate
1	43.00	$28.36	$9.64	$0.00	$0.00	$0.00	$38.00
2	48.00	$31.66	$9.64	$0.00	$0.00	$0.00	$41.30
3	52.00	$34.29	$13.60	$7.45	$1.15	$0.00	$56.49
4	56.00	$36.93	$13.60	$7.45	$1.15	$0.00	$59.13
5	59.00	$38.91	$13.60	$7.45	$1.40	$0.00	$61.36
6	64.00	$42.21	$13.60	$7.45	$1.40	$0.00	$64.66
7	68.00	$44.85	$13.60	$7.45	$1.40	$0.00	$67.30
8	72.00	$47.48	$13.60	$7.45	$1.40	$0.00	$69.93
9	76.00	$50.12	$13.60	$7.45	$1.40	$0.00	$72.57
10	80.00	$52.76	$13.60	$7.45	$1.40	$0.00	$75.21

Apprentice: SPRINKLER FITTER

Effective Date: 10/1/2026

Step	Percent	Apprentice Base Wage	Health	Pension	Annuity	Supplemental Unemployment	Total Rate
1	43.00	$28.36	$0.00	$0.00	$0.00	$0.00	$28.36
2	48.00	$31.66	$0.00	$0.00	$0.00	$0.00	$31.66
3	52.00	$34.29	$0.00	$0.00	$1.15	$0.00	$35.44
4	56.00	$36.93	$0.00	$0.00	$1.15	$0.00	$38.08
5	59.00	$38.91	$0.00	$0.00	$1.40	$0.00	$40.31
6	64.00	$42.21	$0.00	$0.00	$1.40	$0.00	$43.61
7	68.00	$44.85	$0.00	$0.00	$1.40	$0.00	$46.25
8	72.00	$47.48	$0.00	$0.00	$1.40	$0.00	$48.88
9	76.00	$50.12	$0.00	$0.00	$1.40	$0.00	$51.52
10	80.00	$52.76	$0.00	$0.00	$1.40	$0.00	$54.16

Apprentice to Journeyworker Ratio: 1:1

TELECOMMUNICATION TECHNICIAN	6/28/2026	$54.41	$14.00	$8.43	$7.03	$0.00	$83.87
TELECOMMUNICATION TECHNICIAN ELECTRICIANS LOCAL 7 ELECTRICIANS LOCAL 7	1/3/2027	$55.56	$14.25	$8.47	$7.09	$0.00	$85.37

For apprentice rates and ratios see "Apprentice- ELECTRICIAN"

Apprentice: TELECOMMUNICATION TECHNICIAN

Effective Date: 6/28/2026

Step	Percent	Apprentice Base Wage	Health	Pension	Annuity	Supplemental Unemployment	Total Rate

Construction

Classification	Effective Date	Base Wage	Health	Pension	Annuity	Supplemental Unemployment	Total Rate

Apprentice: TELECOMMUNICATION TECHNICIAN

Effective Date: 6/28/2026

Step	Percent	Apprentice Base Wage	Health	Pension	Annuity	Supplemental Unemployment	Total Rate
1	40.00	$21.76	$7.80	$0.63	$0.00	$0.00	$30.19
2	45.00	$24.48	$7.80	$0.70	$0.00	$0.00	$32.98
3	50.00	$27.21	$14.00	$7.53	$0.00	$0.00	$48.74
4	55.00	$29.93	$14.00	$7.61	$0.00	$0.00	$51.54
5	65.00	$35.37	$14.00	$9.84	$0.00	$0.00	$59.21
6	70.00	$38.09	$14.00	$11.30	$0.00	$0.00	$63.39

Apprentice: TELECOMMUNICATION TECHNICIAN

Effective Date: 1/3/2027

Step	Percent	Apprentice Base Wage	Health	Pension	Annuity	Supplemental Unemployment	Total Rate
1	40.00	$22.22	$7.95	$0.63	$0.00	$0.00	$30.80
2	45.00	$25.00	$7.95	$0.70	$0.00	$0.00	$33.65
3	50.00	$27.78	$14.25	$7.53	$0.00	$0.00	$49.56
4	55.00	$30.56	$14.25	$7.61	$0.00	$0.00	$52.42
5	65.00	$36.11	$14.25	$9.84	$0.00	$0.00	$60.20
6	70.00	$38.89	$14.25	$11.30	$0.00	$0.00	$64.44

Apprentice to Journeyworker Ratio: 1:1

TERRAZZO FINISHERS	2/10/2026	$66.89	$12.84	$15.57	$8.02	$0.00	$103.32
BRICKLAYERS LOCAL 3	8/1/2026	$69.09	$12.84	$15.57	$8.02	$0.00	$105.52
BRICKLAYERS LOCAL 3 (SPR/PITT) - MARBLE & TILE	2/1/2027	$70.49	$12.84	$15.57	$8.02	$0.00	$106.92

Apprentice: TERRAZZO FINISHERS

Effective Date: 2/10/2026

Step	Percent	Apprentice Base Wage	Health	Pension	Annuity	Supplemental Unemployment	Total Rate
1	50.00	$33.45	$12.84	$15.57	$8.02	$0.00	$69.88
2	60.00	$40.13	$12.84	$15.57	$8.02	$0.00	$76.56
3	70.00	$46.82	$12.84	$15.57	$8.02	$0.00	$83.25
4	80.00	$53.51	$12.84	$15.57	$8.02	$0.00	$89.94
5	90.00	$60.20	$12.84	$15.57	$8.02	$0.00	$96.63

Apprentice: TERRAZZO FINISHERS

Effective Date: 8/1/2026

Step	Percent	Apprentice Base Wage	Health	Pension	Annuity	Supplemental Unemployment	Total Rate
1	50.00	$34.55	$12.84	$15.57	$8.02	$0.00	$70.98
2	60.00	$41.45	$12.84	$15.57	$8.02	$0.00	$77.88
3	70.00	$48.36	$12.84	$15.57	$8.02	$0.00	$84.79

Construction

Classification	Effective Date	Base Wage	Health	Pension	Annuity	Supplemental Unemployment	Total Rate
Apprentice: TERRAZZO FINISHERS							
Effective Date: 8/1/2026							
Step / Percent		**Apprentice Base Wage**					
4 / 80.00		$55.27	$12.84	$15.57	$8.02	$0.00	$91.70
5 / 90.00		$62.18	$12.84	$15.57	$8.02	$0.00	$98.61
Apprentice to Journeyworker Ratio: 1:5							
TERRAZZO MECHANIC BRICKLAYERS LOCAL 3 BRICKLAYERS LOCAL 3 (SPR/PITT) - MARBLE & TILE	2/1/2026	$67.97	$12.84	$15.57	$7.99	$0.00	$104.37
	8/1/2026	$70.17	$12.84	$15.57	$7.99	$0.00	$106.57
	2/1/2027	$71.57	$12.84	$15.57	$7.99	$0.00	$107.97
Apprentice: TERRAZZO MECHANIC							
Effective Date: 2/1/2026							
Step / Percent		**Apprentice Base Wage**					
1 / 50.00		$33.99	$12.84	$15.57	$7.99	$0.00	$70.39
2 / 60.00		$40.78	$12.84	$15.57	$7.99	$0.00	$77.18
3 / 70.00		$47.58	$12.84	$15.57	$7.99	$0.00	$83.98
4 / 80.00		$54.38	$12.84	$15.57	$7.99	$0.00	$90.78
5 / 90.00		$61.17	$12.84	$15.57	$7.99	$0.00	$97.57
Apprentice: TERRAZZO MECHANIC							
Effective Date: 8/1/2026							
Step / Percent		**Apprentice Base Wage**					
1 / 50.00		$35.09	$12.84	$15.57	$7.99	$0.00	$71.49
2 / 60.00		$42.10	$12.84	$15.57	$7.99	$0.00	$78.50
3 / 70.00		$49.12	$12.84	$15.57	$7.99	$0.00	$85.52
4 / 80.00		$56.14	$12.84	$15.57	$7.99	$0.00	$92.54
5 / 90.00		$63.15	$12.84	$15.57	$7.99	$0.00	$99.55
Apprentice to Journeyworker Ratio: 1:5							
TEST BORING DRILLER LABORERS LABORERS - FOUNDATION AND MARINE	6/1/2026	$53.25	$10.90	$9.75	$9.80	$0.00	$83.70
	12/1/2026	$54.75	$10.90	$9.75	$9.80	$0.00	$85.20
For apprentice rates see "Apprentice- LABORER"							
TEST BORING DRILLER HELPER LABORERS LABORERS - FOUNDATION AND MARINE	6/1/2026	$49.37	$10.90	$9.75	$9.80	$0.00	$79.82
	12/1/2026	$50.87	$10.90	$9.75	$9.80	$0.00	$81.32
For apprentice rates see "Apprentice- LABORER"							
TEST BORING LABORER LABORERS LABORERS - FOUNDATION AND MARINE	6/1/2026	$49.25	$10.90	$9.75	$9.80	$0.00	$79.70
	12/1/2026	$50.75	$10.90	$9.75	$9.80	$0.00	$81.20

Construction

Classification	Effective Date	Base Wage	Health	Pension	Annuity	Supplemental Unemployment	Total Rate
For apprentice rates see "Apprentice- LABORER"							
TRACTORS	12/1/2023	$38.42	$13.78	$12.15	$3.00	$0.00	$67.35
OPERATING ENGINEERS LOCAL 98							
OPERATING ENGINEERS LOCAL 98							
For apprentice rates see "Apprentice- OPERATING ENGINEERS"							
TRAILERS FOR EARTH MOVING EQUIPMENT	6/1/2026	$42.82	$16.17	$21.78	$0.00	$0.00	$80.77
TEAMSTERS JOINT COUNCIL NO. 10	12/1/2026	$42.82	$16.17	$23.52	$0.00	$0.00	$82.51
TEAMSTERS JOINT COUNCIL NO. 10 ZONE B	1/1/2027	$42.82	$16.77	$23.52	$0.00	$0.00	$83.11
TUNNEL WORK - COMPRESSED AIR	6/1/2026	$61.48	$10.90	$9.75	$10.25	$0.00	$92.38
LABORERS	12/1/2026	$62.98	$10.90	$9.75	$10.25	$0.00	$93.88
LABORERS (COMPRESSED AIR)							
For apprentice rates see "Apprentice- LABORER"							
TUNNEL WORK - COMPRESSED AIR (HAZ. WASTE)	6/1/2026	$63.48	$10.90	$9.75	$10.25	$0.00	$94.38
LABORERS	12/1/2026	$64.98	$10.90	$9.75	$10.25	$0.00	$95.88
LABORERS (COMPRESSED AIR)							
For apprentice rates see "Apprentice- LABORER"							
TUNNEL WORK - FREE AIR	6/1/2026	$53.55	$10.90	$9.75	$10.25	$0.00	$84.45
LABORERS	12/1/2026	$55.05	$10.90	$9.75	$10.25	$0.00	$85.95
LABORERS (FREE AIR TUNNEL)							
For apprentice rates see "Apprentice- LABORER"							
TUNNEL WORK - FREE AIR (HAZ. WASTE)	6/1/2026	$55.55	$10.90	$9.75	$10.25	$0.00	$86.45
LABORERS	12/1/2026	$57.05	$10.90	$9.75	$10.25	$0.00	$87.95
LABORERS (FREE AIR TUNNEL)							
For apprentice rates see "Apprentice- LABORER"							
VAC-HAUL	6/1/2026	$42.24	$16.17	$21.78	$0.00	$0.00	$80.19
TEAMSTERS JOINT COUNCIL NO. 10	12/1/2026	$42.24	$16.17	$23.52	$0.00	$0.00	$81.93
TEAMSTERS JOINT COUNCIL NO. 10 ZONE B	1/1/2027	$42.24	$16.77	$23.52	$0.00	$0.00	$82.53
WAGON DRILL OPERATOR	6/1/2026	$37.25	$10.90	$9.75	$8.62	$0.00	$66.52
LABORERS	12/7/2026	$38.55	$10.90	$9.75	$8.62	$0.00	$67.82
LABORERS - ZONE 3 (BUILDING & SITE)	6/7/2027	$39.95	$10.90	$9.75	$8.62	$0.00	$69.22
	12/6/2027	$41.35	$10.90	$9.75	$8.62	$0.00	$70.62
	6/5/2028	$42.85	$10.90	$9.75	$8.62	$0.00	$72.12
	12/4/2028	$44.35	$10.90	$9.75	$8.62	$0.00	$73.62
For apprentice rates see "Apprentice- LABORER"							
WAGON DRILL OPERATOR (HEAVY & HIGHWAY)	6/1/2026	$37.24	$10.90	$9.75	$6.60	$0.00	$64.49
LABORERS	12/1/2026	$38.53	$10.90	$9.75	$6.60	$0.00	$65.78
LABORERS - ZONE 3 (HEAVY & HIGHWAY)							
For apprentice rates see "Apprentice- LABORER (Heavy and Highway)"							
WATER METER INSTALLER	3/17/2026	$52.76	$13.50	$10.85	$7.10	$0.00	$84.21
PLUMBERS & PIPEFITTERS LOCAL 104	9/17/2026	$56.26	$12.00	$10.85	$7.10	$0.00	$86.21
PLUMBERS & PIPEFITTERS LOCAL 104	3/17/2027	$58.26	$12.00	$10.85	$7.10	$0.00	$88.21
	9/17/2027	$60.26	$12.00	$10.85	$7.10	$0.00	$90.21
	3/17/2028	$62.26	$12.00	$10.85	$7.10	$0.00	$92.21

Construction

Classification	Effective Date	Base Wage	Health	Pension	Annuity	Supplemental Unemployment	Total Rate
	9/17/2028	$64.26	$12.00	$10.85	$7.10	$0.00	$94.21
	3/17/2029	$66.26	$12.00	$10.85	$7.10	$0.00	$96.21

For apprentice rates see "Apprentice- PLUMBER/PIPEFITTER" or "PLUMBER/GASFITTER"

Marine Drilling

Classification	Effective Date	Base Wage	Health	Pension	Annuity	Supplemental Unemployment	Total Rate
BLASTER MARINE DRILLING MARINE DRILLING	1/1/2018	$41.82	$7.63	$2.35	$1.25	$0.00	$53.05
BOAT CAPTAIN MARINE DRILLING MARINE DRILLING	1/1/2018	$33.87	$7.63	$2.35	$0.95	$0.00	$44.80
BOAT CAPTAIN / Over 1,000 hp MARINE DRILLING MARINE DRILLING	1/1/2018	$38.06	$7.63	$2.35	$1.25	$0.00	$49.29
CORE DRILLER MARINE DRILLING MARINE DRILLING	1/1/2018	$31.43	$7.63	$2.25	$0.65	$0.00	$41.96
CORE DRILLER HELPER MARINE DRILLING MARINE DRILLING	1/1/2018	$28.47	$7.63	$2.35	$0.65	$0.00	$39.10
DRILLER MARINE DRILLING MARINE DRILLING	1/1/2018	$39.70	$7.63	$2.35	$1.25	$0.00	$50.93
ENGINEER MARINE DRILLING MARINE DRILLING	1/1/2018	$39.69	$7.63	$2.25	$1.25	$0.00	$50.82
HELPER MARINE DRILLING MARINE DRILLING	1/1/2018	$34.24	$7.63	$2.35	$0.65	$0.00	$44.87
MACHINIST MARINE DRILLING MARINE DRILLING	1/1/2018	$38.88	$7.63	$2.35	$0.95	$0.00	$49.81
OILER - MARINE DRILLING MARINE DRILLING MARINE DRILLING	1/1/2018	$34.24	$7.63	$2.35	$0.65	$0.00	$44.87
TUG DECKHAND MARINE DRILLING MARINE DRILLING	1/1/2018	$27.61	$7.63	$2.35	$0.65	$0.00	$38.24
WELDER MARINE DRILLING MARINE DRILLING	1/1/2018	$38.88	$7.63	$2.35	$0.95	$0.00	$49.81

Op Eng Marine (Dredging Work)

Classification	Effective Date	Base Wage	Health	Pension	Annuity	Supplemental Unemployment	Total Rate
BOAT OPERATOR OPERATING ENGINEERS LOCAL 4 OPERATING ENGINEERS - MARINE DIVISION	10/1/2017	$29.26	$7.63	$2.35	$0.95	$0.00	$40.19
CERTIFIED WELDER OPERATING ENGINEERS LOCAL 4 OPERATING ENGINEERS - MARINE DIVISION	10/1/2017	$31.09	$7.63	$2.35	$1.25	$0.00	$42.32
CHIEF WELDER/ CHIEF MATE OPERATING ENGINEERS LOCAL 4 OPERATING ENGINEERS - MARINE DIVISION	10/1/2017	$33.02	$7.63	$2.35	$1.25	$0.00	$44.25
DERRICK / SPIDER / SPILLBARGE OPERATOR OPERATING ENGINEERS LOCAL 4 OPERATING ENGINEERS - MARINE DIVISION	10/1/2017	$33.02	$7.63	$2.35	$1.25	$0.00	$44.25
DRAG BARGE OPERATOR / WELDER / MATE OPERATING ENGINEERS LOCAL 4 OPERATING ENGINEERS - MARINE DIVISION	10/1/2017	$30.24	$7.63	$2.35	$0.95	$0.00	$41.17
ENGINEER / ELECTRICIAN OPERATING ENGINEERS LOCAL 4 OPERATING ENGINEERS - MARINE DIVISION	10/1/2017	$33.02	$7.63	$2.35	$1.25	$0.00	$44.25
LICENSED BOAT OPERATOR OPERATING ENGINEERS LOCAL 4 OPERATING ENGINEERS - MARINE DIVISION	10/1/2017	$33.02	$7.63	$2.35	$1.25	$0.00	$44.25
LICENSED TUG OPERATOR OVER 1000HP OPERATING ENGINEERS LOCAL 4 OPERATING ENGINEERS - MARINE DIVISION	10/1/2017	$38.18	$7.63	$2.35	$1.25	$0.00	$49.41
MAINTENANCE ENGINEER OPERATING ENGINEERS LOCAL 4 OPERATING ENGINEERS - MARINE DIVISION	10/1/2017	$33.03	$7.63	$2.35	$1.25	$0.00	$44.26
OILER - MARINE DIVISION OPERATING ENGINEERS LOCAL 4 OPERATING ENGINEERS - MARINE DIVISION	10/1/2017	$24.30	$7.63	$2.35	$0.65	$0.00	$34.93
OPERATOR / LEVERMAN OPERATING ENGINEERS LOCAL 4 OPERATING ENGINEERS - MARINE DIVISION	10/1/2017	$38.18	$7.63	$2.35	$1.25	$0.00	$49.41
RODMAN / SCOWMAN OPERATING ENGINEERS LOCAL 4 OPERATING ENGINEERS - MARINE DIVISION	10/1/2017	$24.30	$7.63	$2.35	$0.65	$0.00	$34.93
SHOREMAN / DECKHAND OPERATING ENGINEERS LOCAL 4 OPERATING ENGINEERS - MARINE DIVISION	10/1/2017	$24.30	$7.63	$2.35	$0.65	$0.00	$34.93

Additional Apprentice Information

All apprentices must be registered with the Division of Apprenticeship Training(DAS) in accordance with M.G.L.c. 23, §§ 11E-11L. Minimum wage rates for apprentices employed on public works projects are listed above as a percentage of the hourly prevailing wage rate established by the Commissioner under the provisions of M.G.L.c. 149, §§ 26-27D.

Apprentice ratios are established by DAS pursuant to M.G.L.c. 23, §§ 11E-11L. Ratios are expressed as the allowable number of apprentices to journeymen or fraction thereof, unless otherwise specified. The ratios listed herein have been taken from relevant private collective bargaining agreements(CBAs) and are provided for illustrative purposes only. They have not been independently verified as being accurate or continuing to be accurate.

Parties having questions regarding what ratio to use should contact DAS.

THE COMMONWEALTH OF MASSACHUSETTS
EXECUTIVE OFFICE OF LABOR AND WORKFORCE DEVELOPMENT
DEPARTMENT OF LABOR STANDARDS
Prevailing Wage Rates

MAURA HEALEY
Governor
KIM DRISCOLL
Lt. Governor

As determined by the Director under the provisions of the Massachusetts General Laws, Chapter 149, Sections 26 to 27H

LAUREN JONES
Secretary
MICHAEL FLANAGAN
Director

Awarding Authority:	Massachusetts Highway	**City/Town:**	MONSON
Contract Number:	134929		
Description of Work:	BELCHERTOWN - HAMPDEN - MONSON - SOUTH HADLEY - SOUTHWICK - Maintenance and Preservation of Municipal Bridges at Multiple Locations (D2 Contract 2)		
Job Location:	Municipal Bridges at Multiple locations		

Information about Prevailing Wage Schedules for Awarding Authorities and Contractors

- The wage rates will remain in effect for the duration of the project, except in the case of multi-year public construction projects. For construction projects lasting longer than one year, awarding authorities must request an updated wage schedule no later than two weeks before the anniversary of the date the contract was executed by the awarding authority and the general contractor. For multi-year CM AT RISK projects, the awarding authority must request an annual update no later than two weeks before the anniversary date, determined as the earlier of: (a) the execution date of the GMP Amendment, or (b) the execution date of the first amendment to permit procurement of construction services. The updated wage schedule must be provided to all contractors, including general and sub-contractors, working on the construction project.
- This annual update requirement is generally not applicable to 27F “rental of equipment” contracts. For such contracts, the prevailing wage rates issued by DLS shall remain in effect for the duration of the contract term. However, if the prevailing wage rate sheet issued does not contain wage rates for each year covered by the contract term, the Awarding Authority must request updated rate sheets from DLS and provide them to the contractor to ensure the correct rates are being paid throughout the duration of the contract. Additionally, if an Awarding Authority exercises an option to renew or extend the contract term, they must request updated rate sheets form DLS and provide them to the contractor.
- This wage schedule applies only to the specific project referenced at the top of this page and uniquely identified by the “Wage Request Number” on all pages of this schedule.
- An Awarding Authority must request an updated wage schedule if it has not opened bids or selected a contractor within 90 days of the date of issuance of the wage schedule. For CM AT RISK projects (bid pursuant to G.L. c.149A), the earlier of: (a) the execution date of the GMP Amendment, or (b) the bid for the first construction scope of work must be within 90-days of the wage schedule issuance date.
- The wage schedule shall be incorporated in any advertisement or call for bids for the project as required by M.G.L. c. 149, § 27. The wage schedule shall be made a part of the contract awarded for the project. The wage schedule must be posted in a conspicuous place at the work site for the life of the project in accordance with M.G.L. c. 149 § 27. The wages listed on the wage schedule must be paid to employees performing construction work on the project whether they are employed by the prime contractor, a filed sub-bidder, or a sub-contractor.
- Apprentices working on the project are required to be registered with the Massachusetts Division of Apprentice Standards (DAS). Apprentices must keep their apprentice identification card on their persons during all work hours on the project. An apprentice registered with DAS may be paid the lower apprentice wage rate at the applicable step as provided on the prevailing wage schedule. **Any apprentice not registered with DAS regardless of whether they are registered with another federal, state, local, or private agency must be paid the journeyworker's rate.**
- Every contractor or subcontractor working on the construction project must submit weekly payroll reports and a Statement of Compliance directly to the awarding authority by mail or email and keep them on file for three years. Each weekly payroll report must contain: the employee’s name, address, occupational classification, hours worked, and wages paid. Do not submit weekly payroll reports to DLS. For a sample payroll reporting form go to http://www.mass.gov/dols/pw.
- Contractors with questions about the wage rates or classifications included on the wage schedule have an affirmative obligation to inquire with DLS at (617) 626-6953.
- Contractors must obtain the wage schedules from awarding authorities. Failure of a contractor or subcontractor to pay the prevailing wage rates listed on the wage schedule to all employees who perform construction work on the project is a violation of the law and subjects the contractor or subcontractor to civil and criminal penalties.
- Employees not receiving the prevailing wage rate set forth on the wage schedule may file a complaint with the Fair Labor Division of the office of the Attorney General at (617) 727-3465.

Construction

Classification	Effective Date	Base Wage	Health	Pension	Annuity	Supplemental Unemployment	Total Rate
(2 AXLE) DRIVER - EQUIPMENT TEAMSTERS JOINT COUNCIL NO. 10 TEAMSTERS JOINT COUNCIL NO. 10 ZONE B	6/1/2026	$41.95	$16.17	$21.78	$0.00	$0.00	$79.90
	12/1/2026	$41.95	$16.17	$23.52	$0.00	$0.00	$81.64
	1/1/2027	$41.95	$16.77	$23.52	$0.00	$0.00	$82.24
(3 AXLE) DRIVER - EQUIPMENT TEAMSTERS JOINT COUNCIL NO. 10 TEAMSTERS JOINT COUNCIL NO. 10 ZONE B	6/1/2026	$42.02	$16.17	$21.78	$0.00	$0.00	$79.97
	12/1/2026	$42.02	$16.17	$23.52	$0.00	$0.00	$81.71
	1/1/2027	$42.02	$16.77	$23.52	$0.00	$0.00	$82.31
(4 & 5 AXLE) DRIVER - EQUIPMENT TEAMSTERS JOINT COUNCIL NO. 10 TEAMSTERS JOINT COUNCIL NO. 10 ZONE B	6/1/2026	$42.14	$16.17	$21.78	$0.00	$0.00	$80.09
	12/1/2026	$42.14	$16.17	$23.52	$0.00	$0.00	$81.83
	1/1/2027	$42.14	$16.77	$23.52	$0.00	$0.00	$82.43
ADS/SUBMERSIBLE PILOT PILE DRIVER LOCAL 56 PILE DRIVER LOCAL 56 (ZONE 3) For apprentice rates see "Apprentice- PILE DRIVER"	8/1/2024	$117.16	$10.08	$11.62	$12.67	$0.00	$151.53
AIR TRACK OPERATOR LABORERS LABORERS - ZONE 3 (BUILDING & SITE)	6/1/2026	$37.75	$10.90	$9.75	$8.62	$0.00	$67.02
	12/7/2026	$39.05	$10.90	$9.75	$8.62	$0.00	$68.32
	6/7/2027	$40.45	$10.90	$9.75	$8.62	$0.00	$69.72
	12/6/2027	$41.85	$10.90	$9.75	$8.62	$0.00	$71.12
	6/5/2028	$43.35	$10.90	$9.75	$8.62	$0.00	$72.62
	12/4/2028	$44.85	$10.90	$9.75	$8.62	$0.00	$74.12
For apprentice rates see "Apprentice- LABORER"							
AIR TRACK OPERATOR (HEAVY & HIGHWAY) LABORERS LABORERS - ZONE 3 (HEAVY & HIGHWAY) For apprentice rates see "Apprentice- LABORER (Heavy and Highway)"	6/1/2026	$37.74	$10.90	$9.75	$6.60	$0.00	$64.99
	12/1/2026	$39.03	$10.90	$9.75	$6.60	$0.00	$66.28
ASBESTOS WORKER (PIPES & TANKS) HEAT & FROST INSULATORS LOCAL 6 HEAT & FROST INSULATORS LOCAL 6 (SPRINGFIELD)	12/1/2025	$40.32	$14.50	$4.30	$6.25	$0.00	$65.37
ASPHALT RAKER LABORERS LABORERS - ZONE 3 (BUILDING & SITE)	6/1/2026	$37.25	$10.90	$9.75	$8.62	$0.00	$66.52
	12/7/2026	$38.55	$10.90	$9.75	$8.62	$0.00	$67.82
	6/7/2027	$39.95	$10.90	$9.75	$8.62	$0.00	$69.22
	12/6/2027	$41.35	$10.90	$9.75	$8.62	$0.00	$70.62
	6/5/2028	$42.85	$10.90	$9.75	$8.62	$0.00	$72.12
	12/4/2028	$44.35	$10.90	$9.75	$8.62	$0.00	$73.62
For apprentice rates see "Apprentice- LABORER"							
ASPHALT RAKER (HEAVY & HIGHWAY) LABORERS LABORERS - ZONE 3 (HEAVY & HIGHWAY) For apprentice rates see "Apprentice- LABORER (Heavy and Highway)"	6/1/2026	$37.24	$10.90	$9.75	$6.60	$0.00	$64.49
	12/1/2026	$38.53	$10.90	$9.75	$6.60	$0.00	$65.78
AUTOMATIC GRADER-EXCAVATOR (RECLAIMER) OPERATING ENGINEERS LOCAL 98 OPERATING ENGINEERS LOCAL 98 For apprentice rates see "Apprentice- OPERATING ENGINEERS"	12/1/2023	$39.56	$13.78	$12.15	$3.00	$0.00	$68.49

Construction

Classification	Effective Date	Base Wage	Health	Pension	Annuity	Supplemental Unemployment	Total Rate
BACKHOE/FRONT-END LOADER OPERATOR OPERATING ENGINEERS LOCAL 98 OPERATING ENGINEERS LOCAL 98	12/1/2023	$39.56	$13.78	$12.15	$3.00	$0.00	$68.49
For apprentice rates see "Apprentice- OPERATING ENGINEERS"							
BARCO-TYPE JUMPING TAMPER LABORERS LABORERS - ZONE 3 (BUILDING & SITE)	6/1/2026	$37.25	$10.90	$9.75	$8.62	$0.00	$66.52
	12/7/2026	$38.55	$10.90	$9.75	$8.62	$0.00	$67.82
	6/7/2027	$39.95	$10.90	$9.75	$8.62	$0.00	$69.22
	12/6/2027	$41.35	$10.90	$9.75	$8.62	$0.00	$70.62
	6/5/2028	$42.85	$10.90	$9.75	$8.62	$0.00	$72.12
	12/4/2028	$44.35	$10.90	$9.75	$8.62	$0.00	$73.62
For apprentice rates see "Apprentice- LABORER"							
BATCH/CEMENT PLANT - ON SITE OPERATING ENGINEERS LOCAL 98 OPERATING ENGINEERS LOCAL 98	12/1/2023	$39.03	$13.78	$12.15	$3.00	$0.00	$67.96
For apprentice rates see "Apprentice- OPERATING ENGINEERS"							
BLOCK PAVER, RAMMER / CURB SETTER LABORERS LABORERS - ZONE 3 (BUILDING & SITE)	6/1/2026	$37.75	$10.90	$9.75	$8.62	$0.00	$67.02
	12/7/2026	$39.05	$10.90	$9.75	$8.62	$0.00	$68.32
	6/7/2027	$40.45	$10.90	$9.75	$8.62	$0.00	$69.72
	12/6/2027	$41.85	$10.90	$9.75	$8.62	$0.00	$71.12
	6/5/2028	$43.35	$10.90	$9.75	$8.62	$0.00	$72.62
	12/4/2028	$44.85	$10.90	$9.75	$8.62	$0.00	$74.12
For apprentice rates see "Apprentice- LABORER"							
BLOCK PAVER, RAMMER / CURB SETTER (HEAVY & HIGHWAY) LABORERS LABORERS - ZONE 3 (HEAVY & HIGHWAY)	6/1/2026	$37.74	$10.90	$9.75	$6.60	$0.00	$64.99
	12/1/2026	$39.03	$10.90	$9.75	$6.60	$0.00	$66.28
For apprentice rates see "Apprentice- LABORER (Heavy and Highway)"							
BOILER MAKER BOILERMAKERS LOCAL 29 BOILERMAKERS LOCAL 29	1/1/2024	$48.12	$7.07	$14.60	$6.00	$0.00	$75.79

Apprentice: BOILER MAKER

Effective Date: 1/1/2024

Step	Percent	Apprentice Base Wage	Health	Pension	Annuity	Supplemental Unemployment	Total Rate
1	65.00	$31.28	$7.07	$9.32	$3.90	$0.00	$51.57
2	65.00	$31.28	$7.07	$9.32	$3.90	$0.00	$51.57
3	70.00	$33.68	$7.07	$10.03	$4.20	$0.00	$54.98
4	75.00	$36.09	$7.07	$10.74	$4.50	$0.00	$58.40
5	80.00	$38.50	$7.07	$11.45	$4.80	$0.00	$61.82
6	85.00	$40.90	$7.07	$12.18	$5.10	$0.00	$65.25
7	90.00	$43.31	$7.07	$12.88	$5.40	$0.00	$68.66
8	95.00	$45.71	$7.07	$13.62	$5.70	$0.00	$72.10

Apprentice to Journeyworker Ratio: 1:4

Construction

Classification	Effective Date	Base Wage	Health	Pension	Annuity	Supplemental Unemployment	Total Rate
BRICK/STONE/ARTIFICIAL MASONRY (INCL. MASONRY WATERPROOFING)	2/1/2026	$56.36	$12.84	$15.57	$5.89	$0.00	$90.66
BRICKLAYERS LOCAL 3	8/1/2026	$58.56	$12.84	$15.57	$5.89	$0.00	$92.86
BRICKLAYERS LOCAL 3 (SPRINGFIELD/PITTSFIELD)	2/1/2027	$59.96	$12.84	$15.57	$5.89	$0.00	$94.26

Apprentice: BRICK/STONE/ARTIFICIAL MASONRY (INCL. MASONRY WATERPROOFING)

Effective Date: 2/1/2026

Step	Percent	Apprentice Base Wage	Health	Pension	Annuity	Supplemental Unemployment	Total Rate
1	50.00	$28.18	$12.84	$15.57	$5.89	$0.00	$62.48
2	60.00	$33.82	$12.84	$15.57	$5.89	$0.00	$68.12
3	70.00	$39.45	$12.84	$15.57	$5.89	$0.00	$73.75
4	80.00	$45.09	$12.84	$15.57	$5.89	$0.00	$79.39
5	90.00	$50.72	$12.84	$15.57	$5.89	$0.00	$85.02

Apprentice: BRICK/STONE/ARTIFICIAL MASONRY (INCL. MASONRY WATERPROOFING)

Effective Date: 8/1/2026

Step	Percent	Apprentice Base Wage	Health	Pension	Annuity	Supplemental Unemployment	Total Rate
1	50.00	$29.28	$12.84	$15.57	$5.89	$0.00	$63.58
2	60.00	$35.14	$12.84	$15.57	$5.89	$0.00	$69.44
3	70.00	$40.99	$12.84	$15.57	$5.89	$0.00	$75.29
4	80.00	$46.85	$12.84	$15.57	$5.89	$0.00	$81.15
5	90.00	$52.70	$12.84	$15.57	$5.89	$0.00	$87.00

Apprentice to Journeyworker Ratio: 1:5

BULLDOZER/POWER SHOVEL/TREE SHREDDER /CLAM SHELL OPERATING ENGINEERS LOCAL 98 OPERATING ENGINEERS LOCAL 98 For apprentice rates see "Apprentice- OPERATING ENGINEERS"	12/1/2023	$39.56	$13.78	$12.15	$3.00	$0.00	$68.49
CAISSON & UNDERPINNING BOTTOM MAN LABORERS LABORERS - FOUNDATION AND MARINE For apprentice rates see "Apprentice- LABORER"	6/1/2026	$50.40	$10.90	$9.75	$9.80	$0.00	$80.85
	12/1/2026	$51.90	$10.90	$9.75	$9.80	$0.00	$82.35
CAISSON & UNDERPINNING LABORER LABORERS LABORERS - FOUNDATION AND MARINE For apprentice rates see "Apprentice- LABORER"	6/1/2026	$49.25	$10.90	$9.75	$9.80	$0.00	$79.70
	12/1/2026	$50.75	$10.90	$9.75	$9.80	$0.00	$81.20
CAISSON & UNDERPINNING TOP MAN LABORERS LABORERS - FOUNDATION AND MARINE For apprentice rates see "Apprentice- LABORER"	6/1/2026	$49.58	$10.90	$9.75	$9.80	$0.00	$80.03
	12/1/2026	$51.08	$10.90	$9.75	$9.80	$0.00	$81.53
CARBIDE CORE DRILL OPERATOR LABORERS LABORERS - ZONE 3 (BUILDING & SITE)	6/1/2026	$37.25	$10.90	$9.75	$8.62	$0.00	$66.52
	12/7/2026	$38.55	$10.90	$9.75	$8.62	$0.00	$67.82
	6/7/2027	$39.95	$10.90	$9.75	$8.62	$0.00	$69.22

Construction

Classification	Effective Date	Base Wage	Health	Pension	Annuity	Supplemental Unemployment	Total Rate
	12/6/2027	$41.35	$10.90	$9.75	$8.62	$0.00	$70.62
	6/5/2028	$42.85	$10.90	$9.75	$8.62	$0.00	$72.12
	12/4/2028	$44.35	$10.90	$9.75	$8.62	$0.00	$73.62

For apprentice rates see "Apprentice- LABORER"

CARPENTER	3/1/2026	$43.81	$9.19	$11.25	$6.90	$0.00	$71.15
CARPENTERS	9/1/2026	$44.76	$9.19	$11.25	$6.90	$0.00	$72.10
CARPENTERS LOCAL 336 - HAMPDEN HAMPSHIRE FRANKLIN	3/1/2027	$45.66	$9.19	$11.25	$6.90	$0.00	$73.00

Apprentice: CARPENTER

Effective Date: 3/1/2026

Step	Percent	Apprentice Base Wage	Health	Pension	Annuity	Supplemental Unemployment	Total Rate
1	45.00	$19.71	$9.19	$0.00	$1.38	$0.00	$30.28
2	45.00	$19.71	$1.28	$0.00	$1.38	$0.00	$22.37
3	55.00	$24.10	$9.19	$0.00	$2.76	$0.00	$36.05
4	55.00	$24.10	$9.19	$0.00	$2.76	$0.00	$36.05
5	70.00	$30.67	$9.19	$11.25	$4.14	$0.00	$55.25
6	70.00	$30.67	$9.19	$11.25	$4.14	$0.00	$55.25
7	80.00	$35.05	$9.19	$11.25	$5.52	$0.00	$61.01
8	80.00	$35.05	$9.19	$11.25	$5.52	$0.00	$61.01

Apprentice: CARPENTER

Effective Date: 9/1/2026

Step	Percent	Apprentice Base Wage	Health	Pension	Annuity	Supplemental Unemployment	Total Rate
1	45.00	$20.14	$9.19	$0.00	$1.38	$0.00	$30.71
2	45.00	$20.14	$9.19	$0.00	$1.38	$0.00	$30.71
3	55.00	$24.62	$9.19	$0.00	$2.76	$0.00	$36.57
4	55.00	$24.62	$9.19	$0.00	$2.76	$0.00	$36.57
5	70.00	$31.33	$9.19	$11.25	$4.14	$0.00	$55.91
6	70.00	$31.33	$9.19	$11.25	$4.14	$0.00	$55.91
7	80.00	$35.81	$9.19	$11.25	$5.52	$0.00	$61.77
8	80.00	$35.81	$9.19	$11.25	$5.52	$0.00	$61.77

Apprentice to Journeyworker Ratio: 1:5

CARPENTER WOOD FRAME	10/1/2025	$27.37	$7.38	$4.47	$1.00	$0.00	$40.22
CARPENTERS	10/1/2026	$28.47	$7.38	$4.47	$1.00	$0.00	$41.32
CARPENTERS-ZONE 3 (Wood Frame)							

All Aspects of New Wood Frame Work

Apprentice: CARPENTER WOOD FRAME

Effective Date: 10/1/2025

Step	Percent	Apprentice Base Wage	Health	Pension	Annuity	Supplemental Unemployment	Total Rate
1	60.00	$16.42	$7.38	$0.00	$0.00	$0.00	$23.80

Construction

Classification	Effective Date	Base Wage	Health	Pension	Annuity	Supplemental Unemployment	Total Rate

Apprentice: CARPENTER WOOD FRAME

Effective Date: 10/1/2025

Step	Percent	Apprentice Base Wage	Health	Pension	Annuity	Supplemental Unemployment	Total Rate
2	60.00	$16.42	$7.38	$0.00	$0.00	$0.00	$23.80
3	65.00	$17.79	$7.38	$0.00	$1.00	$0.00	$26.17
4	70.00	$19.16	$7.38	$0.00	$1.00	$0.00	$27.54
5	75.00	$20.53	$7.38	$3.80	$1.00	$0.00	$32.71
6	80.00	$21.90	$7.38	$3.80	$1.00	$0.00	$34.08
7	85.00	$23.26	$7.38	$3.80	$1.00	$0.00	$35.44
8	90.00	$24.63	$7.38	$3.80	$1.00	$0.00	$36.81

Apprentice: CARPENTER WOOD FRAME

Effective Date: 10/1/2026

Step	Percent	Apprentice Base Wage	Health	Pension	Annuity	Supplemental Unemployment	Total Rate
1	60.00	$17.08	$7.38	$0.00	$0.00	$0.00	$24.46
2	60.00	$17.08	$7.38	$0.00	$0.00	$0.00	$24.46
3	65.00	$18.51	$7.38	$0.00	$1.00	$0.00	$26.89
4	70.00	$19.93	$7.38	$0.00	$1.00	$0.00	$28.31
5	75.00	$21.35	$7.38	$3.80	$1.00	$0.00	$33.53
6	80.00	$22.78	$7.38	$3.80	$1.00	$0.00	$34.96
7	85.00	$24.20	$7.38	$3.80	$1.00	$0.00	$36.38
8	90.00	$25.62	$7.38	$3.80	$1.00	$0.00	$37.80

Apprentice to Journeyworker Ratio: 1:5

CEMENT MASONRY/PLASTERING	7/1/2026	$49.32	$13.20	$16.30	$2.93	$1.69	$83.44
PLASTERERS AND CEMENT MASONS LOCAL 534	1/1/2027	$50.51	$13.20	$16.30	$2.93	$1.69	$84.63
Plasterers and Cement Masons - Zone 2	7/1/2027	$51.70	$13.20	$16.30	$2.93	$1.69	$85.82
	1/1/2028	$52.89	$13.20	$16.30	$2.93	$1.69	$87.01

Apprentice: CEMENT MASONRY/PLASTERING

Effective Date: 7/1/2026

Step	Percent	Apprentice Base Wage	Health	Pension	Annuity	Supplemental Unemployment	Total Rate
1	50.00	$24.66	$13.20	$16.30	$0.00	$0.00	$54.16
2	60.00	$29.59	$13.20	$16.30	$2.93	$1.69	$63.71
3	65.00	$32.06	$13.20	$16.30	$2.93	$1.69	$66.18
4	70.00	$34.52	$13.20	$16.30	$2.93	$1.69	$68.64
5	75.00	$36.99	$13.20	$16.30	$2.93	$1.69	$71.11
6	80.00	$39.46	$13.20	$16.30	$2.93	$1.69	$73.58
7	90.00	$44.39	$13.20	$16.30	$2.93	$0.00	$76.82

Construction

Classification	Effective Date	Base Wage	Health	Pension	Annuity	Supplemental Unemployment	Total Rate
Apprentice: CEMENT MASONRY/PLASTERING							
Effective Date: 1/1/2027							

Step	Percent	Apprentice Base Wage	Health	Pension	Annuity	Supplemental Unemployment	Total Rate
1	50.00	$25.26	$16.30	$16.30	$0.00	$0.00	$57.86
2	60.00	$30.31	$16.30	$16.30	$2.93	$1.69	$67.53
3	65.00	$32.83	$16.30	$16.30	$2.93	$1.69	$70.05
4	70.00	$35.36	$16.30	$16.30	$2.93	$1.69	$72.58
5	75.00	$37.88	$16.30	$16.30	$2.93	$1.69	$75.10
6	80.00	$40.41	$16.30	$16.30	$2.93	$1.69	$77.63
7	90.00	$45.46	$16.30	$16.30	$2.93	$0.00	$80.99

Apprentice to Journeyworker Ratio: 1:5

CHAIN SAW OPERATOR LABORERS LABORERS - ZONE 3 (BUILDING & SITE)	6/1/2026	$37.25	$10.90	$9.75	$8.62	$0.00	$66.52
	12/7/2026	$38.55	$10.90	$9.75	$8.62	$0.00	$67.82
	6/7/2027	$39.95	$10.90	$9.75	$8.62	$0.00	$69.22
	12/6/2027	$41.35	$10.90	$9.75	$8.62	$0.00	$70.62
	6/5/2028	$42.85	$10.90	$9.75	$8.62	$0.00	$72.12
	12/4/2028	$44.35	$10.90	$9.75	$8.62	$0.00	$73.62
For apprentice rates see "Apprentice- LABORER"							
COMPRESSOR OPERATOR OPERATING ENGINEERS LOCAL 98 OPERATING ENGINEERS LOCAL 98	12/1/2023	$39.03	$13.78	$12.15	$3.00	$0.00	$67.96
For apprentice rates see "Apprentice- OPERATING ENGINEERS"							
CRANE OPERATOR OPERATING ENGINEERS LOCAL 98 OPERATING ENGINEERS LOCAL 98	12/1/2023	$43.06	$13.78	$12.15	$3.00	$0.00	$71.99
For apprentice rates see "Apprentice- OPERATING ENGINEERS"							
DELEADER (BRIDGE) PAINTERS LOCAL 35 PAINTERS LOCAL 35 - ZONE 3	1/1/2026	$59.56	$10.35	$12.00	$12.60	$0.00	$94.51

Apprentice: DELEADER (BRIDGE)

Effective Date: 1/1/2026

Step	Percent	Apprentice Base Wage	Health	Pension	Annuity	Supplemental Unemployment	Total Rate
1	50.00	$29.78	$10.35	$0.00	$0.00	$0.00	$40.13
2	55.00	$32.76	$10.35	$0.00	$6.93	$0.00	$50.04
3	60.00	$35.74	$10.35	$0.00	$7.56	$0.00	$53.65
4	65.00	$38.71	$10.35	$0.00	$8.19	$0.00	$57.25
5	70.00	$41.69	$10.35	$12.00	$8.82	$0.00	$72.86
6	75.00	$44.67	$10.35	$12.00	$9.45	$0.00	$76.47
7	80.00	$47.65	$10.35	$12.00	$10.08	$0.00	$80.08
8	90.00	$53.60	$10.35	$12.00	$11.34	$0.00	$87.29

Construction

Classification	Effective Date	Base Wage	Health	Pension	Annuity	Supplemental Unemployment	Total Rate
Apprentice to Journeyworker Ratio: 1:1							
DEMO: ADZEMAN LABORERS LABORERS - ZONE 3 (BUILDING & SITE)	6/1/2026	$49.30	$10.90	$9.75	$9.65	$0.00	$79.60
	12/7/2026	$50.80	$10.90	$9.75	$9.65	$0.00	$81.10
	6/7/2027	$52.40	$10.90	$9.75	$9.65	$0.00	$82.70
	12/6/2027	$54.00	$10.90	$9.75	$9.65	$0.00	$84.30
	6/5/2028	$55.68	$10.90	$9.75	$9.65	$0.00	$85.98
	12/4/2028	$57.35	$10.90	$9.75	$9.65	$0.00	$87.65
For apprentice rates see "Apprentice- LABORER"							
DEMO: BACKHOE/LOADER/HAMMER OPERATOR LABORERS LABORERS - ZONE 3 (BUILDING & SITE)	6/1/2026	$50.30	$10.90	$9.75	$9.65	$0.00	$80.60
	12/7/2026	$51.80	$10.90	$9.75	$9.65	$0.00	$82.10
	6/7/2027	$53.40	$10.90	$9.75	$9.65	$0.00	$83.70
	12/6/2027	$55.00	$10.90	$9.75	$9.65	$0.00	$85.30
	6/5/2028	$56.68	$10.90	$9.75	$9.65	$0.00	$86.98
	12/4/2028	$58.35	$10.90	$9.75	$9.65	$0.00	$88.65
For apprentice rates see "Apprentice- LABORER"							
DEMO: BURNERS LABORERS LABORERS - ZONE 3 (BUILDING & SITE)	6/1/2026	$50.05	$10.90	$9.75	$9.65	$0.00	$80.35
	12/7/2026	$51.55	$10.90	$9.75	$9.65	$0.00	$81.85
	6/7/2027	$53.15	$10.90	$9.75	$9.65	$0.00	$83.45
	12/6/2027	$54.75	$10.90	$9.75	$9.65	$0.00	$85.05
	6/5/2028	$56.43	$10.90	$9.75	$9.65	$0.00	$86.73
	12/4/2028	$58.10	$10.90	$9.75	$9.65	$0.00	$88.40
For apprentice rates see "Apprentice- LABORER"							
DEMO: CONCRETE CUTTER/SAWYER LABORERS LABORERS - ZONE 3 (BUILDING & SITE)	6/1/2026	$50.30	$10.90	$9.75	$9.65	$0.00	$80.60
	12/7/2026	$51.80	$10.90	$9.75	$9.65	$0.00	$82.10
	6/7/2027	$53.40	$10.90	$9.75	$9.65	$0.00	$83.70
	12/6/2027	$55.00	$10.90	$9.75	$9.65	$0.00	$85.30
	6/5/2028	$56.68	$10.90	$9.75	$9.65	$0.00	$86.98
	12/4/2028	$58.35	$10.90	$9.75	$9.65	$0.00	$88.65
For apprentice rates see "Apprentice- LABORER"							
DEMO: JACKHAMMER OPERATOR LABORERS LABORERS - ZONE 3 (BUILDING & SITE)	6/1/2026	$50.05	$10.90	$9.75	$9.65	$0.00	$80.35
	12/7/2026	$51.55	$10.90	$9.75	$9.65	$0.00	$81.85
	6/7/2027	$53.15	$10.90	$9.75	$9.65	$0.00	$83.45
	12/6/2027	$54.75	$10.90	$9.75	$9.65	$0.00	$85.05
	6/5/2028	$56.43	$10.90	$9.75	$9.65	$0.00	$86.73
	12/4/2028	$58.10	$10.90	$9.75	$9.65	$0.00	$88.40
For apprentice rates see "Apprentice- LABORER"							
DEMO: WRECKING LABORER LABORERS LABORERS - ZONE 3 (BUILDING & SITE)	6/1/2026	$49.30	$10.90	$9.75	$9.65	$0.00	$79.60
	12/7/2026	$50.80	$10.90	$9.75	$9.65	$0.00	$81.10
	6/7/2027	$52.40	$10.90	$9.75	$9.65	$0.00	$82.70
	12/6/2027	$54.00	$10.90	$9.75	$9.65	$0.00	$84.30
	6/5/2028	$55.68	$10.90	$9.75	$9.65	$0.00	$85.98
	12/4/2028	$57.35	$10.90	$9.75	$9.65	$0.00	$87.65
For apprentice rates see "Apprentice- LABORER"							

Construction

Classification	Effective Date	Base Wage	Health	Pension	Annuity	Supplemental Unemployment	Total Rate
DIVER PILE DRIVER LOCAL 56 PILE DRIVER LOCAL 56 (ZONE 3)	8/1/2024	$78.11	$10.08	$11.62	$12.67	$0.00	$112.48
as of 8-1-24, Apprentices with diving licenses begin at second year. % of Diver wage 70/80/90 2A $69.83, 3A $91.79,4A $102.14 Total Rate							
DIVER TENDER PILE DRIVER LOCAL 56 PILE DRIVER LOCAL 56 (ZONE 3)	8/1/2024	$49.19	$10.08	$11.62	$12.67	$0.00	$83.56
as of 8-1-24, Apprentices with diving licenses begin at second year. % of Piledriver wage 70/80/90 2A $54.20, 3A $73.93,4A $82.05 Total Rate							
DIVER TENDER (EFFLUENT) PILE DRIVER LOCAL 56 PILE DRIVER LOCAL 56 (ZONE 3)	8/1/2024	$83.69	$10.08	$11.62	$12.67	$0.00	$118.06
For apprentice rates see "Apprentice- PILE DRIVER"							
DIVER/SLURRY (EFFLUENT) PILE DRIVER LOCAL 56 PILE DRIVER LOCAL 56 (ZONE 3)	8/1/2024	$117.16	$10.08	$11.62	$12.67	$0.00	$151.53
For apprentice rates see "Apprentice- PILE DRIVER"							
DRAWBRIDGE OPERATOR (Construction) DRAWBRIDGE - SEIU LOCAL 888 DRAWBRIDGE - SEIU LOCAL 888	7/1/2020	$26.77	$6.67	$3.93	$0.00	$0.16	$37.53
ELECTRICIAN (Including Core Drilling) ELECTRICIANS LOCAL 7	6/28/2026	$54.41	$14.00	$8.43	$7.03	$0.00	$83.87
ELECTRICIANS LOCAL 7	1/3/2027	$55.56	$14.25	$8.47	$7.09	$0.00	$85.37

Apprentice: ELECTRICIAN (Including Core Drilling)

Effective Date: 6/28/2026

Step	Percent	Apprentice Base Wage	Health	Pension	Annuity	Supplemental Unemployment	Total Rate
1	40.00	$21.76	$7.80	$0.63	$0.00	$0.00	$30.19
2	45.00	$24.48	$7.80	$0.70	$0.00	$0.00	$32.98
3	50.00	$27.21	$14.00	$7.53	$0.00	$0.00	$48.74
4	55.00	$29.93	$14.00	$7.61	$0.00	$0.00	$51.54
5	65.00	$35.37	$14.00	$9.84	$0.00	$0.00	$59.21
6	70.00	$38.09	$14.00	$11.30	$0.00	$0.00	$63.39

Apprentice: ELECTRICIAN (Including Core Drilling)

Effective Date: 1/3/2027

Step	Percent	Apprentice Base Wage	Health	Pension	Annuity	Supplemental Unemployment	Total Rate
1	40.00	$22.22	$7.95	$0.63	$0.00	$0.00	$30.80
2	45.00	$25.00	$7.95	$0.70	$0.00	$0.00	$33.65
3	50.00	$27.78	$14.25	$7.53	$0.00	$0.00	$49.56
4	55.00	$30.56	$14.25	$7.61	$0.00	$0.00	$52.42
5	65.00	$36.11	$14.25	$9.84	$0.00	$0.00	$60.20
6	70.00	$38.89	$14.25	$11.30	$0.00	$0.00	$64.44

Construction

Classification	Effective Date	Base Wage	Health	Pension	Annuity	Supplemental Unemployment	Total Rate
Apprentice to Journeyworker Ratio: 2:3							
ELEVATOR CONSTRUCTOR ELEVATOR CONSTRUCTORS LOCAL 41 ELEVATOR CONSTRUCTORS LOCAL 41	1/1/2026	$69.23	$16.38	$11.06	$10.70	$0.00	$107.37
	1/1/2027	$72.23	$16.48	$11.16	$11.00	$0.00	$110.87

Apprentice: ELEVATOR CONSTRUCTOR

Effective Date: 1/1/2026

Step	Percent	Apprentice Base Wage	Health	Pension	Annuity	Supplemental Unemployment	Total Rate
1	50.00	$34.62	$16.38	$0.00	$0.00	$0.00	$51.00
2	55.00	$38.08	$16.38	$11.06	$10.70	$0.00	$76.22
3	65.00	$45.00	$16.38	$11.06	$10.70	$0.00	$83.14
4	70.00	$48.46	$16.38	$11.06	$10.70	$0.00	$86.60
5	80.00	$55.38	$16.38	$11.06	$10.70	$0.00	$93.52

Apprentice: ELEVATOR CONSTRUCTOR

Effective Date: 1/1/2027

Step	Percent	Apprentice Base Wage	Health	Pension	Annuity	Supplemental Unemployment	Total Rate
1	50.00	$36.12	$16.48	$0.00	$0.00	$0.00	$52.60
2	55.00	$39.73	$16.48	$11.16	$11.00	$0.00	$78.37
3	65.00	$46.95	$16.48	$11.16	$11.00	$0.00	$85.59
4	70.00	$50.56	$16.48	$11.16	$11.00	$0.00	$89.20
5	80.00	$57.78	$16.48	$11.16	$11.00	$0.00	$96.42

Apprentice to Journeyworker Ratio: 1:1							
ELEVATOR CONSTRUCTOR HELPER ELEVATOR CONSTRUCTORS LOCAL 41 ELEVATOR CONSTRUCTORS LOCAL 41	1/1/2026	$48.46	$16.38	$11.06	$10.70	$0.00	$86.60
	1/1/2027	$50.56	$16.48	$11.16	$11.00	$0.00	$89.20
For apprentice rates see "Apprentice - ELEVATOR CONSTRUCTOR"							
FENCE & GUARD RAIL ERECTOR (HEAVY & HIGHWAY) LABORERS LABORERS - ZONE 3 (HEAVY & HIGHWAY)	6/1/2026	$37.24	$10.90	$9.75	$6.60	$0.00	$64.49
	12/1/2026	$38.53	$10.90	$9.75	$6.60	$0.00	$65.78
For apprentice rates see "Apprentice- LABORER (Heavy and Highway)"							
FIELD ENG.INST/ROD-BLDG,SITE,HVY/HWY OPERATING ENGINEERS LOCAL 98 OPERATING ENGINEERS LOCAL 98	6/1/1999	$18.84	$4.80	$4.10	$0.00	$0.00	$27.74
FIELD ENG.PARTY CHIEF:BLDG,SITE,HVY/HWY OPERATING ENGINEERS LOCAL 98 OPERATING ENGINEERS LOCAL 98	6/1/1999	$21.33	$4.80	$4.10	$0.00	$0.00	$30.23
FIELD ENG.SURVEY CHIEF-BLDG,SITE,HVY/HWY OPERATING ENGINEERS LOCAL 98 OPERATING ENGINEERS LOCAL 98	6/1/1999	$22.33	$4.80	$4.10	$0.00	$0.00	$31.23

Construction

Classification	Effective Date	Base Wage	Health	Pension	Annuity	Supplemental Unemployment	Total Rate
FIRE ALARM INSTALLER	6/28/2026	$54.41	$14.00	$8.43	$7.03	$0.00	$83.87
ELECTRICIANS LOCAL 7	1/3/2027	$55.56	$14.25	$8.47	$7.09	$0.00	$85.37
ELECTRICIANS LOCAL 7							
For apprentice rates see "Apprentice- ELECTRICIAN"							
FIRE ALARM REPAIR / MAINTENANCE	6/28/2026	$54.41	$14.00	$8.43	$7.03	$0.00	$83.87
/ COMMISSIONING	1/3/2027	$55.56	$14.25	$8.47	$7.09	$0.00	$85.37
ELECTRICIANS LOCAL 7							
ELECTRICIANS LOCAL 7							
For apprentice rates see "Apprentice- TELECOMMUNICATIONS TECHNICIAN"							
FIREMAN	12/1/2023	$39.03	$13.78	$12.15	$3.00	$0.00	$67.96
OPERATING ENGINEERS LOCAL 98							
OPERATING ENGINEERS LOCAL 98							

Apprentice: FIREMAN

Effective Date: 12/1/2023

Step	Percent	Apprentice Base Wage	Health	Pension	Annuity	Supplemental Unemployment	Total Rate
1	60.00	$23.42	$13.78	$12.15	$3.00	$0.00	$52.35
2	70.00	$27.32	$13.78	$12.15	$3.00	$0.00	$56.25
3	80.00	$31.22	$13.78	$12.15	$3.00	$0.00	$60.15
4	90.00	$35.13	$13.78	$12.15	$3.00	$0.00	$64.06

Apprentice to Journeyworker Ratio: 1:6

FLAGGER & SIGNALER (HEAVY & HIGHWAY)	6/1/2026	$29.21	$10.90	$9.75	$6.60	$0.00	$56.46
LABORERS	12/1/2026	$29.21	$10.90	$9.75	$6.60	$0.00	$56.46
LABORERS - ZONE 3 (HEAVY & HIGHWAY)							
For apprentice rates see "Apprentice- LABORER (Heavy and Highway)							
FLOORCOVERER	3/1/2026	$44.34	$8.56	$11.25	$6.90	$0.00	$71.05
FLOORCOVERERS LOCAL 2168	9/1/2026	$45.29	$8.56	$11.25	$6.90	$0.00	$72.00
FLOORCOVERERS LOCAL 2168 ZONE III	3/1/2027	$46.19	$8.56	$11.25	$6.90	$0.00	$72.90

Apprentice: FLOORCOVERER

Effective Date: 3/1/2026

Step	Percent	Apprentice Base Wage	Health	Pension	Annuity	Supplemental Unemployment	Total Rate
1	45.00	$19.95	$8.56	$0.00	$1.38	$0.00	$29.89
2	45.00	$19.95	$8.56	$0.00	$1.38	$0.00	$29.89
3	55.00	$24.39	$8.56	$0.00	$2.76	$0.00	$35.71
4	55.00	$24.39	$8.56	$0.00	$2.76	$0.00	$35.71
5	70.00	$31.04	$8.56	$11.25	$4.14	$0.00	$54.99
6	70.00	$31.04	$8.56	$11.25	$4.14	$0.00	$54.99
7	80.00	$35.47	$8.56	$11.25	$5.52	$0.00	$60.80
8	80.00	$35.47	$8.56	$11.25	$5.52	$0.00	$60.80

Construction

Classification	Effective Date	Base Wage	Health	Pension	Annuity	Supplemental Unemployment	Total Rate

Apprentice: FLOORCOVERER

Effective Date: 9/1/2026

Step	Percent	Apprentice Base Wage	Health	Pension	Annuity	Supplemental Unemployment	Total Rate
1	45.00	$20.38	$8.56	$0.00	$1.38	$0.00	$30.32
2	45.00	$20.38	$8.56	$0.00	$1.38	$0.00	$30.32
3	55.00	$24.91	$8.56	$0.00	$2.76	$0.00	$36.23
4	55.00	$24.91	$8.56	$0.00	$2.76	$0.00	$36.23
5	70.00	$31.70	$8.56	$11.25	$4.14	$0.00	$55.65
6	70.00	$31.70	$8.56	$11.25	$4.14	$0.00	$55.65
7	80.00	$36.23	$8.56	$11.25	$5.52	$0.00	$61.56
8	80.00	$36.23	$8.56	$11.25	$5.52	$0.00	$61.56

Apprentice Notes

Steps are 750 hrs.

Apprentice to Journeyworker Ratio: 1:1

FORK LIFT OPERATING ENGINEERS LOCAL 98 OPERATING ENGINEERS LOCAL 98	12/1/2023	$39.25	$13.78	$12.15	$3.00	$0.00	$68.18

For apprentice rates see "Apprentice- OPERATING ENGINEERS"

GENERATORS/LIGHTING PLANTS OPERATING ENGINEERS LOCAL 98 OPERATING ENGINEERS LOCAL 98	12/1/2023	$35.80	$13.78	$12.15	$3.00	$0.00	$64.73

For apprentice rates see "Apprentice- OPERATING ENGINEERS"

GLAZIER (GLASS PLANK/AIR BARRIER/INTERIOR SYSTEMS) GLAZIERS LOCAL 1333 GLAZIERS LOCAL 1333	6/1/2026	$44.73	$11.20	$8.40	$6.05	$0.00	$70.38
	6/1/2027	$46.73	$11.60	$8.55	$6.60	$0.00	$73.48
	6/1/2028	$48.73	$12.00	$8.70	$7.20	$0.00	$76.63

Apprentice: GLAZIER (GLASS PLANK/AIR BARRIER/INTERIOR SYSTEMS)

Effective Date: 6/1/2026

Step	Percent	Apprentice Base Wage	Health	Pension	Annuity	Supplemental Unemployment	Total Rate
1	50.00	$22.37	$11.20	$8.40	$6.05	$0.00	$48.02
2	56.25	$25.16	$11.20	$8.40	$6.05	$0.00	$50.81
3	62.50	$27.96	$11.20	$8.40	$6.05	$0.00	$53.61
4	68.75	$30.75	$11.20	$8.40	$6.05	$0.00	$56.40
5	75.00	$33.55	$11.20	$8.40	$6.05	$0.00	$59.20
6	81.25	$36.34	$11.20	$8.40	$6.05	$0.00	$61.99
7	87.50	$39.14	$11.20	$8.40	$6.05	$0.00	$64.79
8	93.75	$41.93	$11.20	$8.40	$6.05	$0.00	$67.58

Construction

Classification	Effective Date	Base Wage	Health	Pension	Annuity	Supplemental Unemployment	Total Rate
Apprentice: GLAZIER (GLASS PLANK/AIR BARRIER/INTERIOR SYSTEMS)							
Effective Date: 6/1/2027							
Step / Percent		**Apprentice Base Wage**	**Health**	**Pension**	**Annuity**	**Supplemental Unemployment**	**Total Rate**
1 / 50.00		$23.37	$11.60	$8.55	$6.60	$0.00	$50.12
2 / 56.25		$26.29	$11.60	$8.55	$6.60	$0.00	$53.04
3 / 62.50		$29.21	$11.60	$8.55	$6.60	$0.00	$55.96
4 / 68.75		$32.13	$11.60	$8.55	$6.60	$0.00	$58.88
5 / 75.00		$35.05	$11.60	$8.55	$6.60	$0.00	$61.80
6 / 81.25		$37.97	$11.60	$8.55	$6.60	$0.00	$64.72
7 / 87.50		$40.89	$11.60	$8.55	$6.60	$0.00	$67.64
8 / 93.75		$43.81	$11.60	$8.55	$6.60	$0.00	$70.56
Apprentice to Journeyworker Ratio: 3:1							
GRADER/TRENCHING MACHINE/DERRICK OPERATING ENGINEERS LOCAL 98 OPERATING ENGINEERS LOCAL 98	12/1/2023	$39.56	$13.78	$12.15	$3.00	$0.00	$68.49
For apprentice rates see "Apprentice- OPERATING ENGINEERS"							
HVAC (DUCTWORK) SHEETMETAL WORKERS LOCAL 63 SHEETMETAL WORKERS LOCAL 63	7/1/2026	$43.48	$13.24	$11.01	$9.92	$2.13	$79.78
	1/1/2027	$43.48	$13.54	$11.01	$11.12	$2.13	$81.28
	7/1/2027	$44.98	$13.54	$11.01	$11.12	$2.13	$82.78
	1/1/2028	$46.48	$13.54	$11.01	$11.12	$2.13	$84.28
For apprentice rates see "Apprentice- SHEET METAL WORKER"							
HVAC (ELECTRICAL CONTROLS) ELECTRICIANS LOCAL 7 ELECTRICIANS LOCAL 7	6/28/2026	$54.41	$14.00	$8.43	$7.03	$0.00	$83.87
	1/3/2027	$55.56	$14.25	$8.47	$7.09	$0.00	$85.37
For apprentice rates see "Apprentice- ELECTRICIAN"							
HVAC (TESTING AND BALANCING - AIR) SHEETMETAL WORKERS LOCAL 63 SHEETMETAL WORKERS LOCAL 63	7/1/2026	$43.48	$13.24	$11.01	$9.92	$2.13	$79.78
	1/1/2027	$43.48	$13.54	$11.01	$11.12	$2.13	$81.28
	7/1/2027	$44.98	$13.54	$11.01	$11.12	$2.13	$82.78
	1/1/2028	$46.48	$13.54	$11.01	$11.12	$2.13	$84.28
For apprentice rates see "Apprentice- SHEET METAL WORKER"							
HVAC (TESTING AND BALANCING -WATER) PLUMBERS & PIPEFITTERS LOCAL 104 PLUMBERS & PIPEFITTERS LOCAL 104	3/17/2026	$52.76	$13.50	$10.85	$7.10	$0.00	$84.21
	9/17/2026	$54.76	$13.50	$10.85	$7.10	$0.00	$86.21
	3/17/2027	$58.26	$12.00	$10.85	$7.10	$0.00	$88.21
	9/17/2027	$60.26	$12.00	$10.85	$7.10	$0.00	$90.21
	3/17/2028	$62.26	$12.00	$10.85	$7.10	$0.00	$92.21
	9/17/2028	$64.26	$12.00	$10.85	$7.10	$0.00	$94.21
	3/17/2029	$66.26	$12.00	$10.85	$7.10	$0.00	$96.21
For apprentice rates see "Apprentice- PIPEFITTER" or "PLUMBER/PIPEFITTER"							
HVAC MECHANIC PLUMBERS & PIPEFITTERS LOCAL 104 PLUMBERS & PIPEFITTERS LOCAL 104	3/17/2026	$52.76	$13.50	$10.85	$7.10	$0.00	$84.21
	9/17/2026	$54.76	$13.50	$10.85	$7.10	$0.00	$86.21
	3/17/2027	$58.26	$12.00	$10.85	$7.10	$0.00	$88.21

Construction

Classification	Effective Date	Base Wage	Health	Pension	Annuity	Supplemental Unemployment	Total Rate
	9/17/2027	$60.26	$12.00	$10.85	$7.10	$0.00	$90.21
	3/17/2028	$62.26	$12.00	$10.85	$7.10	$0.00	$92.21
	9/17/2028	$64.26	$12.00	$10.85	$7.10	$0.00	$94.21
	3/17/2029	$66.26	$12.00	$10.85	$7.10	$0.00	$96.21
For apprentice rates see "Apprentice- PIPEFITTER" or "PLUMBER/PIPEFITTER"							
HYDRAULIC DRILLS (HEAVY & HIGHWAY)	6/1/2026	$37.74	$10.90	$9.75	$6.60	$0.00	$64.99
LABORERS LABORERS - ZONE 3 (HEAVY & HIGHWAY)	12/1/2026	$39.03	$10.90	$9.75	$6.60	$0.00	$66.28
For apprentice rates see "Apprentice- LABORER (Heavy and Highway)"							
INSULATOR (PIPES & TANKS) HEAT & FROST INSULATORS LOCAL 6 HEAT & FROST INSULATORS LOCAL 6 (SPRINGFIELD)	9/1/2025	$48.27	$14.75	$9.52	$10.09	$0.00	$82.63
	9/1/2026	$51.01	$14.75	$9.52	$10.09	$0.00	$85.37

Apprentice: INSULATOR (PIPES & TANKS)

Effective Date: 9/1/2025

Step	Percent	Apprentice Base Wage	Health	Pension	Annuity	Supplemental Unemployment	Total Rate
1	50.00	$24.14	$14.75	$9.27	$5.05	$0.00	$53.21
2	60.00	$28.96	$14.75	$9.32	$6.05	$0.00	$59.08
3	70.00	$33.79	$14.75	$9.37	$7.06	$0.00	$64.97
4	80.00	$38.62	$14.75	$9.42	$8.07	$0.00	$70.86

Apprentice: INSULATOR (PIPES & TANKS)

Effective Date: 9/1/2026

Step	Percent	Apprentice Base Wage	Health	Pension	Annuity	Supplemental Unemployment	Total Rate
1	50.00	$25.51	$14.75	$9.27	$5.05	$0.00	$54.58
2	60.00	$30.61	$14.75	$9.32	$6.05	$0.00	$60.73
3	70.00	$35.71	$14.75	$9.37	$7.06	$0.00	$66.89
4	80.00	$40.81	$14.75	$9.42	$8.07	$0.00	$73.05

Apprentice to Journeyworker Ratio: 1:4

IRONWORKER/WELDER IRONWORKERS LOCAL 7 IRONWORKERS LOCAL 7 (SPRINGFIELD AREA)	3/16/2026	$42.46	$9.25	$12.75	$11.25	$0.00	$75.71

Apprentice: IRONWORKER/WELDER

Effective Date: 3/16/2026

Step	Percent	Apprentice Base Wage	Health	Pension	Annuity	Supplemental Unemployment	Total Rate
1	70.00	$29.72	$9.25	$12.75	$1.25	$0.00	$52.97
2	80.00	$33.97	$9.25	$12.75	$1.25	$0.00	$57.22
3	90.00	$38.21	$9.25	$12.75	$1.25	$0.00	$61.46
4	0.00	$0.00	$0.00	$0.00	$0.00	$0.00	$0.00
5	0.00	$0.00	$0.00	$0.00	$0.00	$0.00	$0.00

Construction

Classification	Effective Date	Base Wage	Health	Pension	Annuity	Supplemental Unemployment	Total Rate
Apprentice: IRONWORKER/WELDER							
Effective Date: 3/16/2026							
Step / Percent		**Apprentice Base Wage**	**Health**	**Pension**	**Annuity**	**Supplemental Unemployment**	**Total Rate**
6 / 0.00		$0.00	$0.00	$0.00	$0.00	$0.00	$0.00
Apprentice to Journeyworker Ratio: 1:4							
JACKHAMMER & PAVING BREAKER OPERATOR LABORERS LABORERS - ZONE 3 (BUILDING & SITE)	6/1/2026	$37.25	$10.90	$9.75	$8.62	$0.00	$66.52
	12/7/2026	$38.55	$10.90	$9.75	$8.62	$0.00	$67.82
	6/7/2027	$39.95	$10.90	$9.75	$8.62	$0.00	$69.22
	12/6/2027	$41.35	$10.90	$9.75	$8.62	$0.00	$70.62
	6/5/2028	$42.85	$10.90	$9.75	$8.62	$0.00	$72.12
	12/4/2028	$44.35	$10.90	$9.75	$8.62	$0.00	$73.62
For apprentice rates see "Apprentice- LABORER"							
LABORER LABORERS LABORERS - ZONE 3 (BUILDING & SITE)	6/1/2026	$37.00	$10.90	$9.75	$8.62	$0.00	$66.27
	12/7/2026	$38.30	$10.90	$9.75	$8.62	$0.00	$67.57
	6/7/2027	$39.70	$10.90	$9.75	$8.62	$0.00	$68.97
	12/6/2027	$41.10	$10.90	$9.75	$8.62	$0.00	$70.37
	6/5/2028	$42.60	$10.90	$9.75	$8.62	$0.00	$71.87
	12/4/2028	$44.10	$10.90	$9.75	$8.62	$0.00	$73.37
Apprentice: LABORER							
Effective Date: 6/1/2026							
Step / Percent		**Apprentice Base Wage**	**Health**	**Pension**	**Annuity**	**Supplemental Unemployment**	**Total Rate**
1 / 60.00		$22.20	$10.90	$9.75	$8.62	$0.00	$51.47
2 / 70.00		$25.90	$10.90	$9.75	$8.62	$0.00	$55.17
3 / 80.00		$29.60	$10.90	$9.75	$8.62	$0.00	$58.87
4 / 90.00		$33.30	$10.90	$9.75	$8.62	$0.00	$62.57
Apprentice: LABORER							
Effective Date: 12/7/2026							
Step / Percent		**Apprentice Base Wage**	**Health**	**Pension**	**Annuity**	**Supplemental Unemployment**	**Total Rate**
1 / 60.00		$22.98	$10.90	$9.75	$8.62	$0.00	$52.25
2 / 70.00		$26.81	$10.90	$9.75	$8.62	$0.00	$56.08
3 / 80.00		$30.64	$10.90	$9.75	$8.62	$0.00	$59.91
4 / 90.00		$34.47	$10.90	$9.75	$8.62	$0.00	$63.74
Apprentice to Journeyworker Ratio: 1:5							
LABORER (HEAVY & HIGHWAY) LABORERS LABORERS - ZONE 3 (HEAVY & HIGHWAY)	6/1/2026	$36.99	$10.90	$9.75	$6.60	$0.00	$64.24
	12/1/2026	$38.28	$10.90	$9.75	$6.60	$0.00	$65.53

Construction

Classification	Effective Date	Base Wage	Health	Pension	Annuity	Supplemental Unemployment	Total Rate

Apprentice: LABORER (HEAVY & HIGHWAY)

Effective Date: 6/1/2026

Step	Percent	Apprentice Base Wage	Health	Pension	Annuity	Supplemental Unemployment	Total Rate
1	60.00	$22.19	$10.90	$9.75	$6.60	$0.00	$49.44
2	70.00	$25.89	$10.90	$9.75	$6.60	$0.00	$53.14
3	80.00	$29.59	$10.90	$9.75	$6.60	$0.00	$56.84
4	90.00	$33.29	$10.90	$9.75	$6.60	$0.00	$60.54

Apprentice: LABORER (HEAVY & HIGHWAY)

Effective Date: 12/1/2026

Step	Percent	Apprentice Base Wage	Health	Pension	Annuity	Supplemental Unemployment	Total Rate
1	60.00	$22.97	$10.90	$9.75	$6.60	$0.00	$50.22
2	70.00	$26.80	$10.90	$9.75	$6.60	$0.00	$54.05
3	80.00	$30.62	$10.90	$9.75	$6.60	$0.00	$57.87
4	90.00	$34.45	$10.90	$9.75	$6.60	$0.00	$61.70

Apprentice to Journeyworker Ratio: 1:5

LABORER: CARPENTER TENDER LABORERS LABORERS - ZONE 3 (BUILDING & SITE)	6/1/2026	$37.00	$10.90	$9.75	$8.62	$0.00	$66.27
	12/7/2026	$38.30	$10.90	$9.75	$8.62	$0.00	$67.57
	6/7/2027	$39.70	$10.90	$9.75	$8.62	$0.00	$68.97
	12/6/2027	$41.10	$10.90	$9.75	$8.62	$0.00	$70.37
	6/5/2028	$42.60	$10.90	$9.75	$8.62	$0.00	$71.87
	12/4/2028	$44.10	$10.90	$9.75	$8.62	$0.00	$73.37
For apprentice rates see "Apprentice- LABORER"							
LABORER: CEMENT FINISHER TENDER LABORERS LABORERS - ZONE 3 (BUILDING & SITE)	6/1/2026	$37.00	$10.90	$9.75	$8.62	$0.00	$66.27
	12/7/2026	$38.30	$10.90	$9.75	$8.62	$0.00	$67.57
	6/7/2027	$39.70	$10.90	$9.75	$8.62	$0.00	$68.97
	12/6/2027	$41.10	$10.90	$9.75	$8.62	$0.00	$70.37
	6/5/2028	$42.60	$10.90	$9.75	$8.62	$0.00	$71.87
	12/4/2028	$44.10	$10.90	$9.75	$8.62	$0.00	$73.37
For apprentice rates see "Apprentice- LABORER"							
LABORER: HAZARDOUS WASTE/ASBESTOS REMOVER LABORERS LABORERS - ZONE 3 (BUILDING & SITE)	6/1/2026	$36.92	$10.90	$9.75	$8.75	$0.00	$66.32
	12/7/2026	$38.22	$10.90	$9.75	$8.75	$0.00	$67.62
	6/7/2027	$39.62	$10.90	$9.75	$8.75	$0.00	$69.02
	12/6/2027	$41.02	$10.90	$9.75	$8.75	$0.00	$70.42
	6/5/2028	$42.52	$10.90	$9.75	$8.75	$0.00	$71.92
	12/4/2028	$44.02	$10.90	$9.75	$8.75	$0.00	$73.42
For apprentice rates see "Apprentice- LABORER"							
LABORER: MASON TENDER LABORERS LABORERS - ZONE 3 (BUILDING & SITE)	6/1/2026	$40.00	$10.90	$9.75	$8.62	$0.00	$69.27
	12/7/2026	$41.30	$10.90	$9.75	$8.62	$0.00	$70.57
	6/7/2027	$42.70	$10.90	$9.75	$8.62	$0.00	$71.97

Construction

Classification	Effective Date	Base Wage	Health	Pension	Annuity	Supplemental Unemployment	Total Rate
	12/6/2027	$44.10	$10.90	$9.75	$8.62	$0.00	$73.37
	6/5/2028	$45.60	$10.90	$9.75	$8.62	$0.00	$74.87
	12/4/2028	$47.10	$10.90	$9.75	$8.62	$0.00	$76.37
For apprentice rates see "Apprentice- LABORER"							
LABORER: MASON TENDER (HEAVY & HIGHWAY) LABORERS LABORERS - ZONE 3 (HEAVY & HIGHWAY)	6/1/2026	$37.24	$10.90	$9.75	$6.60	$0.00	$64.49
	12/1/2026	$38.53	$10.90	$9.75	$6.60	$0.00	$65.78
For apprentice rates see "Apprentice- LABORER (Heavy and Highway)"							
LABORER: MULTI-TRADE TENDER LABORERS LABORERS - ZONE 3 (BUILDING & SITE)	6/1/2026	$37.00	$10.90	$9.75	$8.62	$0.00	$66.27
	12/7/2026	$38.30	$10.90	$9.75	$8.62	$0.00	$67.57
	6/7/2027	$39.70	$10.90	$9.75	$8.62	$0.00	$68.97
	12/6/2027	$41.10	$10.90	$9.75	$8.62	$0.00	$70.37
	6/5/2028	$42.60	$10.90	$9.75	$8.62	$0.00	$71.87
	12/4/2028	$44.10	$10.90	$9.75	$8.62	$0.00	$73.37
For apprentice rates see "Apprentice- LABORER"							
LABORER: TREE REMOVER LABORERS LABORERS - ZONE 3 (BUILDING & SITE)	6/1/2026	$37.00	$10.90	$9.75	$8.62	$0.00	$66.27
	12/7/2026	$38.30	$10.90	$9.75	$8.62	$0.00	$67.57
	6/7/2027	$39.70	$10.90	$9.75	$8.62	$0.00	$68.97
	12/6/2027	$41.10	$10.90	$9.75	$8.62	$0.00	$70.37
	6/5/2028	$42.60	$10.90	$9.75	$8.62	$0.00	$71.87
	12/4/2028	$44.10	$10.90	$9.75	$8.62	$0.00	$73.37
This classification applies to the removal of standing trees, and the trimming and removal of branches and limbs when related to public works construction or site clearance incidental to construction . For apprentice rates see "Apprentice- LABORER"							
LASER BEAM OPERATOR LABORERS LABORERS - ZONE 3 (BUILDING & SITE)	6/1/2026	$37.25	$10.90	$9.75	$8.62	$0.00	$66.52
	12/7/2026	$38.55	$10.90	$9.75	$8.62	$0.00	$67.82
	6/7/2027	$39.95	$10.90	$9.75	$8.62	$0.00	$69.22
	12/6/2027	$41.35	$10.90	$9.75	$8.62	$0.00	$70.62
	6/5/2028	$42.85	$10.90	$9.75	$8.62	$0.00	$72.12
	12/4/2028	$44.35	$10.90	$9.75	$8.62	$0.00	$73.62
For apprentice rates see "Apprentice- LABORER"							
LASER BEAM OPERATOR (HEAVY & HIGHWAY) LABORERS LABORERS - ZONE 3 (HEAVY & HIGHWAY)	6/1/2026	$37.24	$10.90	$9.75	$6.60	$0.00	$64.49
	12/1/2026	$38.53	$10.90	$9.75	$6.60	$0.00	$65.78
For apprentice rates see "Apprentice- LABORER (Heavy and Highway)"							
MARBLE & TILE FINISHERS BRICKLAYERS LOCAL 3 BRICKLAYERS LOCAL 3 (SPR/PITT) - MARBLE & TILE	2/1/2026	$45.56	$12.84	$15.10	$5.41	$0.00	$78.91
	8/1/2026	$47.32	$12.84	$15.10	$5.41	$0.00	$80.67
	2/1/2027	$48.44	$12.84	$15.10	$5.41	$0.00	$81.79

Apprentice: MARBLE & TILE FINISHERS

Effective Date: 2/1/2026

Step	Percent	Apprentice Base Wage	Health	Pension	Annuity	Supplemental Unemployment	Total Rate
1	50.00	$22.78	$12.84	$15.10	$5.41	$0.00	$56.13
2	60.00	$27.34	$12.84	$15.10	$5.41	$0.00	$60.69

Construction

Classification	Effective Date	Base Wage	Health	Pension	Annuity	Supplemental Unemployment	Total Rate

Apprentice: MARBLE & TILE FINISHERS

Effective Date: 2/1/2026

Step	Percent	Apprentice Base Wage	Health	Pension	Annuity	Supplemental Unemployment	Total Rate
3	70.00	$31.89	$12.84	$15.10	$5.41	$0.00	$65.24
4	80.00	$36.45	$12.84	$15.10	$5.41	$0.00	$69.80
5	90.00	$41.00	$12.84	$15.10	$5.41	$0.00	$74.35

Apprentice: MARBLE & TILE FINISHERS

Effective Date: 8/1/2026

Step	Percent	Apprentice Base Wage	Health	Pension	Annuity	Supplemental Unemployment	Total Rate
1	50.00	$23.66	$12.84	$15.10	$5.41	$0.00	$57.01
2	60.00	$28.39	$12.84	$15.10	$5.41	$0.00	$61.74
3	70.00	$33.12	$12.84	$15.10	$5.41	$0.00	$66.47
4	80.00	$37.86	$12.84	$15.10	$5.41	$0.00	$71.21
5	90.00	$42.59	$12.84	$15.10	$5.41	$0.00	$75.94

Apprentice to Journeyworker Ratio: 1:5

MECH. SWEEPER OPERATOR (ON CONST. SITES) OPERATING ENGINEERS LOCAL 98 OPERATING ENGINEERS LOCAL 98	12/1/2023	$39.56	$13.78	$12.15	$3.00	$0.00	$68.49

For apprentice rates see "Apprentice- OPERATING ENGINEERS"

MECHANIC/WELDER/BOOM TRUCK OPERATING ENGINEERS LOCAL 98 OPERATING ENGINEERS LOCAL 98	12/1/2023	$39.03	$13.78	$12.15	$3.00	$0.00	$67.96

For apprentice rates see "Apprentice- OPERATING ENGINEERS"

MILLWRIGHT (Zone 3) MILLWRIGHTS LOCAL 1121 MILLWRIGHTS LOCAL 1121 - Zone 3	1/5/2026	$45.20	$10.58	$11.47	$9.75	$0.00	$77.00

Apprentice: MILLWRIGHT (Zone 3)

Effective Date: 1/5/2026

Step	Percent	Apprentice Base Wage	Health	Pension	Annuity	Supplemental Unemployment	Total Rate
1	55.00	$24.86	$10.58	$0.00	$5.36	$0.00	$40.80
2	65.00	$29.38	$10.58	$0.00	$6.34	$0.00	$46.30
3	75.00	$33.90	$10.58	$11.47	$7.31	$0.00	$63.26
4	85.00	$38.42	$10.58	$11.47	$8.29	$0.00	$68.76

Apprentice Notes

Step 1&2 Appr. indentured after 1/6/2020 receive no pension,

Apprentice to Journeyworker Ratio: 1:4

Construction

Classification	Effective Date	Base Wage	Health	Pension	Annuity	Supplemental Unemployment	Total Rate
MORTAR MIXER	6/1/2026	$37.25	$10.90	$9.75	$8.62	$0.00	$66.52
LABORERS LABORERS - ZONE 3 (BUILDING & SITE)	12/7/2026	$38.55	$10.90	$9.75	$8.62	$0.00	$67.82
	6/7/2027	$39.95	$10.90	$9.75	$8.62	$0.00	$69.22
	12/6/2027	$41.35	$10.90	$9.75	$8.62	$0.00	$70.62
	6/5/2028	$42.85	$10.90	$9.75	$8.62	$0.00	$72.12
	12/4/2028	$44.35	$10.90	$9.75	$8.62	$0.00	$73.62
For apprentice rates see "Apprentice- LABORER"							
OILER	12/1/2023	$35.02	$13.78	$12.15	$3.00	$0.00	$63.95
OPERATING ENGINEERS LOCAL 98 OPERATING ENGINEERS LOCAL 98							
For apprentice rates see "Apprentice- OPERATING ENGINEERS"							
OTHER POWER DRIVEN EQUIPMENT - CLASS VI	12/1/2023	$32.74	$13.78	$12.15	$3.00	$0.00	$61.67
OPERATING ENGINEERS LOCAL 98 OPERATING ENGINEERS LOCAL 98							
For apprentice rates see "Apprentice- OPERATING ENGINEERS"							
PAINTER (BRIDGES/TANKS)	1/1/2026	$59.56	$10.35	$12.00	$12.60	$0.00	$94.51
PAINTERS LOCAL 35 PAINTERS LOCAL 35 - ZONE 3							

Apprentice: PAINTER (BRIDGES/TANKS)

Effective Date: 1/1/2026

Step	Percent	Apprentice Base Wage	Health	Pension	Annuity	Supplemental Unemployment	Total Rate
1	50.00	$29.78	$10.35	$0.00	$0.00	$0.00	$40.13
2	55.00	$32.76	$10.35	$0.00	$6.93	$0.00	$50.04
3	60.00	$35.74	$10.35	$0.00	$7.56	$0.00	$53.65
4	65.00	$38.71	$10.35	$0.00	$8.19	$0.00	$57.25
5	70.00	$41.69	$10.35	$12.00	$8.82	$0.00	$72.86
6	75.00	$44.67	$10.35	$12.00	$9.45	$0.00	$76.47
7	80.00	$47.65	$10.35	$12.00	$10.08	$0.00	$80.08
8	90.00	$53.60	$10.35	$12.00	$11.34	$0.00	$87.29

Apprentice to Journeyworker Ratio: 1:1

PAINTER (SPRAY OR SANDBLAST, NEW) *	1/1/2026	$42.03	$10.35	$12.00	$8.35	$0.00	$72.73
* If 30% or more of surfaces to be painted are new construction, NEW paint rate shall be used. PAINTERS LOCAL 35 PAINTERS LOCAL 35 - ZONE 3							

Apprentice: PAINTER (SPRAY OR SANDBLAST, NEW) *

Effective Date: 1/1/2026

Step	Percent	Apprentice Base Wage	Health	Pension	Annuity	Supplemental Unemployment	Total Rate
1	50.00	$21.02	$10.35	$0.00	$0.00	$0.00	$31.37
2	55.00	$23.12	$10.35	$0.00	$4.59	$0.00	$38.06
3	60.00	$25.22	$10.35	$0.00	$5.01	$0.00	$40.58

Construction

Classification	Effective Date	Base Wage	Health	Pension	Annuity	Supplemental Unemployment	Total Rate

Apprentice: PAINTER (SPRAY OR SANDBLAST, NEW) *

Effective Date: 1/1/2026

Step	Percent	Apprentice Base Wage	Health	Pension	Annuity	Supplemental Unemployment	Total Rate
4	65.00	$27.32	$10.35	$0.00	$5.43	$0.00	$43.10
5	70.00	$29.42	$10.35	$12.00	$5.85	$0.00	$57.62
6	75.00	$31.52	$10.35	$12.00	$6.26	$0.00	$60.13
7	80.00	$33.62	$10.35	$12.00	$6.68	$0.00	$62.65
8	90.00	$37.83	$10.35	$12.00	$7.52	$0.00	$67.70

Apprentice to Journeyworker Ratio: 1:1

PAINTER (SPRAY OR SANDBLAST, REPAINT) PAINTERS LOCAL 35 PAINTERS LOCAL 35 - ZONE 3	1/1/2026	$39.35	$10.35	$12.00	$8.35	$0.00	$70.05

Apprentice: PAINTER (SPRAY OR SANDBLAST, REPAINT)

Effective Date: 1/1/2026

Step	Percent	Apprentice Base Wage	Health	Pension	Annuity	Supplemental Unemployment	Total Rate
1	50.00	$19.68	$10.35	$0.00	$0.00	$0.00	$30.03
2	55.00	$21.64	$10.35	$0.00	$4.59	$0.00	$36.58
3	60.00	$23.61	$10.35	$0.00	$5.01	$0.00	$38.97
4	65.00	$25.58	$10.35	$0.00	$5.43	$0.00	$41.36
5	70.00	$27.55	$10.35	$12.00	$5.85	$0.00	$55.75
6	75.00	$29.51	$10.35	$12.00	$6.26	$0.00	$58.12
7	80.00	$31.48	$10.35	$12.00	$6.68	$0.00	$60.51
8	90.00	$35.42	$10.35	$12.00	$7.52	$0.00	$65.29

Apprentice to Journeyworker Ratio: 1:1

PAINTER / TAPER (BRUSH, NEW) * * If 30% or more of surfaces to be painted are new construction, NEW paint rate shall be used. PAINTERS LOCAL 35 PAINTERS LOCAL 35 - ZONE 3	1/1/2026	$40.63	$10.35	$12.00	$8.35	$0.00	$71.33

Apprentice: PAINTER / TAPER (BRUSH, NEW) *

Effective Date: 1/1/2026

Step	Percent	Apprentice Base Wage	Health	Pension	Annuity	Supplemental Unemployment	Total Rate
1	50.00	$20.32	$10.35	$0.00	$0.00	$0.00	$30.67
2	55.00	$22.35	$10.35	$0.00	$4.59	$0.00	$37.29
3	60.00	$24.38	$10.35	$0.00	$5.01	$0.00	$39.74
4	65.00	$26.41	$10.35	$0.00	$5.43	$0.00	$42.19
5	70.00	$28.44	$10.35	$12.00	$5.85	$0.00	$56.64
6	75.00	$30.47	$10.35	$12.00	$6.26	$0.00	$59.08
7	80.00	$32.50	$10.35	$12.00	$6.68	$0.00	$61.53

Construction

Classification	Effective Date	Base Wage	Health	Pension	Annuity	Supplemental Unemployment	Total Rate
Apprentice: PAINTER / TAPER (BRUSH, NEW) *							
Effective Date: 1/1/2026							
Step / Percent		**Apprentice Base Wage**					
8 / 90.00		$36.57	$10.35	$12.00	$7.52	$0.00	$66.44
Apprentice to Journeyworker Ratio: 1:1							
PAINTER / TAPER (BRUSH, REPAINT) PAINTERS LOCAL 35 PAINTERS LOCAL 35 - ZONE 3	1/1/2026	$37.95	$10.35	$12.00	$8.35	$0.00	$68.65
Apprentice: PAINTER / TAPER (BRUSH, REPAINT)							
Effective Date: 1/1/2026							
Step / Percent		**Apprentice Base Wage**					
1 / 50.00		$18.98	$10.35	$0.00	$0.00	$0.00	$29.33
2 / 55.00		$20.87	$10.35	$0.00	$4.59	$0.00	$35.81
3 / 60.00		$22.77	$10.35	$0.00	$5.01	$0.00	$38.13
4 / 65.00		$24.67	$10.35	$0.00	$5.43	$0.00	$40.45
5 / 70.00		$26.57	$10.35	$12.00	$5.85	$0.00	$54.77
6 / 75.00		$28.46	$10.35	$12.00	$6.26	$0.00	$57.07
7 / 80.00		$30.36	$10.35	$12.00	$6.68	$0.00	$59.39
8 / 90.00		$34.16	$10.35	$12.00	$7.52	$0.00	$64.03
Apprentice to Journeyworker Ratio: 1:1							
PAINTER TRAFFIC MARKINGS (HEAVY/HIGHWAY) LABORERS LABORERS - ZONE 3 (HEAVY & HIGHWAY)	6/1/2026	$36.99	$10.90	$9.75	$6.60	$0.00	$64.24
	12/1/2026	$38.28	$10.90	$9.75	$6.60	$0.00	$65.53
For apprentice rates see "Apprentice- LABORER (Heavy and Highway)"							
PANEL & PICKUP TRUCKS DRIVER TEAMSTERS JOINT COUNCIL NO. 10 TEAMSTERS JOINT COUNCIL NO. 10 ZONE B	6/1/2026	$41.78	$16.17	$21.78	$0.00	$0.00	$79.73
	12/1/2026	$41.78	$16.17	$23.52	$0.00	$0.00	$81.47
	1/1/2027	$41.78	$16.77	$23.52	$0.00	$0.00	$82.07
PIER AND DOCK CONSTRUCTOR (UNDERPINNING AND DECK) PILE DRIVER LOCAL 56 PILE DRIVER LOCAL 56 (ZONE 3)	8/1/2024	$49.19	$10.08	$11.62	$12.67	$0.00	$83.56
For apprentice rates see "Apprentice- PILE DRIVER"							
PILE DRIVER PILE DRIVER LOCAL 56 PILE DRIVER LOCAL 56 (ZONE 3)	8/1/2024	$49.19	$10.08	$11.62	$12.67	$0.00	$83.56
Apprentice: PILE DRIVER							
Effective Date: 8/1/2024							
Step / Percent		**Apprentice Base Wage**					

Construction

Classification	Effective Date	Base Wage	Health	Pension	Annuity	Supplemental Unemployment	Total Rate
Apprentice: PILE DRIVER							
Effective Date: 8/1/2024							
Step / Percent		**Apprentice Base Wage**					
1 / 45.00		$22.14	$10.08	$0.00	$2.53	$0.00	$34.75
2 / 55.00		$27.05	$10.08	$0.00	$5.07	$0.00	$42.20
3 / 70.00		$34.43	$10.08	$11.62	$7.60	$0.00	$63.73
4 / 80.00		$39.35	$10.08	$11.62	$10.14	$0.00	$71.19
Apprentice to Journeyworker Ratio: 1:5							
PIPELAYER	6/1/2026	$37.25	$10.90	$9.75	$8.62	$0.00	$66.52
LABORERS LABORERS - ZONE 3 (BUILDING & SITE)	12/7/2026	$38.55	$10.90	$9.75	$8.62	$0.00	$67.82
	6/7/2027	$39.95	$10.90	$9.75	$8.62	$0.00	$69.22
	12/6/2027	$41.35	$10.90	$9.75	$8.62	$0.00	$70.62
	6/5/2028	$42.85	$10.90	$9.75	$8.62	$0.00	$72.12
	12/4/2028	$44.35	$10.90	$9.75	$8.62	$0.00	$73.62
For apprentice rates see "Apprentice- LABORER"							
PIPELAYER (HEAVY & HIGHWAY)	6/1/2026	$37.24	$10.90	$9.75	$6.60	$0.00	$64.49
LABORERS LABORERS - ZONE 3 (HEAVY & HIGHWAY)	12/1/2026	$38.53	$10.90	$9.75	$6.60	$0.00	$65.78
For apprentice rates see "Apprentice- LABORER (Heavy and Highway)							
PLUMBER & PIPEFITTER	3/17/2026	$52.76	$13.50	$10.85	$7.10	$0.00	$84.21
PLUMBERS & PIPEFITTERS LOCAL 104 PLUMBERS & PIPEFITTERS LOCAL 104	9/17/2026	$54.76	$13.50	$10.85	$7.10	$0.00	$86.21
	3/17/2027	$58.26	$12.00	$10.85	$7.10	$0.00	$88.21
	9/17/2027	$60.26	$12.00	$10.85	$7.10	$0.00	$90.21
	3/17/2028	$62.26	$12.00	$10.85	$7.10	$0.00	$92.21
	9/17/2028	$64.26	$12.00	$10.85	$7.10	$0.00	$94.21
	3/17/2029	$66.26	$12.00	$10.85	$7.10	$0.00	$96.21
Apprentice: PLUMBER & PIPEFITTER							
Effective Date: 3/17/2026							
Step / Percent		**Apprentice Base Wage**					
1 / 45.00		$23.74	$13.50	$10.85	$0.00	$0.00	$48.09
2 / 50.00		$26.38	$13.50	$10.85	$0.00	$0.00	$50.73
3 / 55.00		$29.02	$13.50	$10.85	$0.00	$0.00	$53.37
4 / 60.00		$31.66	$13.50	$10.85	$0.00	$0.00	$56.01
5 / 65.00		$34.29	$13.50	$10.85	$0.00	$0.00	$58.64
6 / 70.00		$36.93	$13.50	$10.85	$0.00	$0.00	$61.28
7 / 75.00		$39.57	$13.50	$10.85	$0.00	$0.00	$63.92
8 / 80.00		$42.21	$13.50	$10.85	$0.00	$0.00	$66.56
9 / 85.00		$44.85	$13.50	$10.85	$7.10	$0.00	$76.30
10 / 85.00		$44.85	$13.50	$10.85	$7.10	$0.00	$76.30

Construction

Classification	Effective Date	Base Wage	Health	Pension	Annuity	Supplemental Unemployment	Total Rate

Apprentice: PLUMBER & PIPEFITTER

Effective Date: 9/17/2026

Step	Percent	Apprentice Base Wage	Health	Pension	Annuity	Supplemental Unemployment	Total Rate
1	45.00	$24.64	$13.50	$0.00	$0.00	$0.00	$38.14
2	50.00	$27.38	$13.50	$0.00	$0.00	$0.00	$40.88
3	55.00	$30.12	$13.50	$0.00	$0.00	$0.00	$43.62
4	60.00	$32.86	$13.50	$0.00	$0.00	$0.00	$46.36
5	65.00	$35.59	$13.50	$0.00	$0.00	$0.00	$49.09
6	70.00	$38.33	$13.50	$0.00	$0.00	$0.00	$51.83
7	75.00	$41.07	$13.50	$0.00	$0.00	$0.00	$54.57
8	80.00	$43.81	$13.50	$0.00	$0.00	$0.00	$57.31
9	85.00	$46.55	$13.50	$0.00	$7.10	$0.00	$67.15
10	85.00	$46.55	$13.50	$0.00	$7.10	$0.00	$67.15

Apprentice Notes

**1:1,2:5,3:9,4:12

Apprentice to Journeyworker Ratio: 1:1

PNEUMATIC CONTROLS (TEMP.) PLUMBERS & PIPEFITTERS LOCAL 104 PLUMBERS & PIPEFITTERS LOCAL 104	3/17/2026	$52.76	$13.50	$10.85	$7.10	$0.00	$84.21
	9/17/2026	$54.76	$13.50	$10.85	$7.10	$0.00	$86.21
	3/17/2027	$58.26	$12.00	$10.85	$7.10	$0.00	$88.21
	9/17/2027	$60.26	$12.00	$10.85	$7.10	$0.00	$90.21
	3/17/2028	$62.26	$12.00	$10.85	$7.10	$0.00	$92.21
	9/17/2028	$64.26	$12.00	$10.85	$7.10	$0.00	$94.21
	3/17/2029	$66.26	$12.00	$10.85	$7.10	$0.00	$96.21
For apprentice rates see "Apprentice- PIPEFITTER" or "PLUMBER/PIPEFITTER"							
PNEUMATIC DRILL/TOOL OPERATOR (HEAVY & HIGHWAY) LABORERS LABORERS - ZONE 3 (HEAVY & HIGHWAY)	6/1/2026	$37.24	$10.90	$9.75	$6.60	$0.00	$64.49
	12/1/2026	$38.53	$10.90	$9.75	$6.60	$0.00	$65.78
For apprentice rates see "Apprentice- LABORER (Heavy and Highway)"							
POWDERMAN & BLASTER LABORERS LABORERS - ZONE 3 (BUILDING & SITE)	6/1/2026	$38.00	$10.90	$9.75	$8.62	$0.00	$67.27
	12/7/2026	$39.30	$10.90	$9.75	$8.62	$0.00	$68.57
	6/7/2027	$40.70	$10.90	$9.75	$8.62	$0.00	$69.97
	12/6/2027	$42.10	$10.90	$9.75	$8.62	$0.00	$71.37
	6/5/2028	$43.60	$10.90	$9.75	$8.62	$0.00	$72.87
	12/4/2028	$45.10	$10.90	$9.75	$8.62	$0.00	$74.37
For apprentice rates see "Apprentice- LABORER"							
POWDERMAN & BLASTER (HEAVY & HIGHWAY) LABORERS LABORERS - ZONE 3 (HEAVY & HIGHWAY)	6/1/2026	$37.99	$10.90	$9.75	$6.60	$0.00	$65.24
	12/1/2026	$39.28	$10.90	$9.75	$6.60	$0.00	$66.53
For apprentice rates see "Apprentice- LABORER (Heavy and Highway)"							
PUMP OPERATOR (CONCRETE) OPERATING ENGINEERS LOCAL 98	12/1/2023	$39.56	$13.78	$12.15	$3.00	$0.00	$68.49

Construction

Classification	Effective Date	Base Wage	Health	Pension	Annuity	Supplemental Unemployment	Total Rate
OPERATING ENGINEERS LOCAL 98 For apprentice rates see "Apprentice- OPERATING ENGINEERS"							
PUMP OPERATOR (DEWATERING, OTHER) OPERATING ENGINEERS LOCAL 98 OPERATING ENGINEERS LOCAL 98 For apprentice rates see "Apprentice- OPERATING ENGINEERS"	12/1/2023	$39.03	$13.78	$12.15	$3.00	$0.00	$67.96
READY-MIX CONCRETE DRIVER TEAMSTERS 404 - Construction Service (Northampton) TEAMSTERS 404 - Construction Service (Northampton)	5/1/2024	$26.14	$11.82	$7.25	$0.00	$0.00	$45.21
RIDE-ON MOTORIZED BUGGY OPERATOR LABORERS LABORERS - ZONE 3 (BUILDING & SITE) For apprentice rates see "Apprentice- LABORER"	6/1/2026	$37.25	$10.90	$9.75	$8.62	$0.00	$66.52
	12/7/2026	$38.55	$10.90	$9.75	$8.62	$0.00	$67.82
	6/7/2027	$39.95	$10.90	$9.75	$8.62	$0.00	$69.22
	12/6/2027	$41.35	$10.90	$9.75	$8.62	$0.00	$70.62
	6/5/2028	$42.85	$10.90	$9.75	$8.62	$0.00	$72.12
	12/4/2028	$44.35	$10.90	$9.75	$8.62	$0.00	$73.62
ROLLER OPERATOR OPERATING ENGINEERS LOCAL 98 OPERATING ENGINEERS LOCAL 98 For apprentice rates see "Apprentice- OPERATING ENGINEERS"	12/1/2023	$38.42	$13.78	$12.15	$3.00	$0.00	$67.35
ROOFER (Coal tar pitch) ROOFERS LOCAL 248 ROOFERS LOCAL 248 For apprentice rates see "Apprentice- ROOFER"	10/2/2025	$44.73	$10.60	$8.70	$10.00	$0.00	$74.03
	7/16/2026	$46.73	$10.60	$8.70	$10.00	$0.00	$76.03
ROOFER (Inc.Roofer Waterproofng &Roofer Damproofg) ROOFERS LOCAL 248 ROOFERS LOCAL 248	10/2/2025	$44.23	$10.60	$8.70	$10.00	$0.00	$73.53
	7/16/2026	$46.23	$10.60	$8.70	$10.00	$0.00	$75.53
ROOFER SLATE / TILE / PRECAST CONCRETE ROOFERS LOCAL 248 ROOFERS LOCAL 248 For apprentice rates see "Apprentice- ROOFER"	10/2/2025	$44.73	$10.60	$8.70	$10.00	$0.00	$74.03
	7/16/2026	$46.73	$10.60	$8.70	$10.00	$0.00	$76.03
SCRAPER OPERATING ENGINEERS LOCAL 98 OPERATING ENGINEERS LOCAL 98 For apprentice rates see "Apprentice- OPERATING ENGINEERS"	12/1/2023	$39.03	$13.78	$12.15	$3.00	$0.00	$67.96
SELF-POWERED ROLLERS AND COMPACTORS (TAMPERS) OPERATING ENGINEERS LOCAL 98 OPERATING ENGINEERS LOCAL 98 For apprentice rates see "Apprentice- OPERATING ENGINEERS"	12/1/2023	$38.42	$13.78	$12.15	$3.00	$0.00	$67.35
SELF-PROPELLED POWER BROOM OPERATING ENGINEERS LOCAL 98 OPERATING ENGINEERS LOCAL 98 For apprentice rates see "Apprentice- OPERATING ENGINEERS"	12/1/2023	$35.80	$13.78	$12.15	$3.00	$0.00	$64.73

Construction

Classification	Effective Date	Base Wage	Health	Pension	Annuity	Supplemental Unemployment	Total Rate
SHEETMETAL WORKER SHEETMETAL WORKERS LOCAL 63 SHEETMETAL WORKERS LOCAL 63	7/1/2026	$43.48	$13.24	$11.01	$9.92	$2.13	$79.78
	1/1/2027	$43.48	$13.54	$11.01	$11.12	$2.13	$81.28
	7/1/2027	$44.98	$13.54	$11.01	$11.12	$2.13	$82.78
	1/1/2028	$46.48	$13.54	$11.01	$11.12	$2.13	$84.28

Apprentice: SHEETMETAL WORKER

Effective Date: 7/1/2026

Step	Percent	Apprentice Base Wage	Health	Pension	Annuity	Supplemental Unemployment	Total Rate
1	45.00	$19.57	$5.96	$4.95	$0.00	$0.85	$31.33
2	50.00	$21.74	$6.62	$5.51	$0.00	$0.94	$34.81
3	55.00	$23.91	$7.28	$9.91	$0.00	$1.15	$42.25
4	60.00	$26.09	$7.94	$9.91	$0.00	$1.23	$45.17
5	65.00	$28.26	$8.60	$9.91	$0.00	$1.31	$48.08
6	70.00	$30.44	$9.27	$9.91	$0.00	$1.39	$51.01
7	75.00	$32.61	$9.93	$9.91	$0.00	$1.47	$53.92
8	80.00	$34.78	$10.59	$9.91	$9.92	$1.78	$66.98
9	85.00	$36.96	$11.25	$9.91	$9.92	$1.86	$69.90
10	90.00	$39.13	$11.92	$9.91	$9.92	$1.94	$72.82

Apprentice: SHEETMETAL WORKER

Effective Date: 1/1/2027

Step	Percent	Apprentice Base Wage	Health	Pension	Annuity	Supplemental Unemployment	Total Rate
1	45.00	$19.57	$6.09	$4.95	$0.00	$0.85	$31.46
2	50.00	$21.74	$6.77	$5.51	$0.00	$0.94	$34.96
3	55.00	$23.91	$7.45	$9.91	$0.00	$1.15	$42.42
4	60.00	$26.09	$8.36	$9.91	$0.00	$1.23	$45.59
5	65.00	$28.26	$8.86	$9.91	$0.00	$1.31	$48.34
6	70.00	$30.44	$9.48	$9.91	$0.00	$1.39	$51.22
7	75.00	$32.61	$10.15	$9.91	$0.00	$1.47	$54.14
8	80.00	$34.78	$10.83	$9.91	$11.12	$1.78	$68.42
9	85.00	$36.96	$11.51	$9.91	$11.12	$1.86	$71.36
10	90.00	$39.13	$12.18	$9.91	$11.12	$1.94	$74.28

Apprentice to Journeyworker Ratio: 1:3

SPECIALIZED EARTH MOVING EQUIP < 35 TONS TEAMSTERS JOINT COUNCIL NO. 10 TEAMSTERS JOINT COUNCIL NO. 10 ZONE B	6/1/2026	$42.24	$16.17	$21.78	$0.00	$0.00	$80.19
	12/1/2026	$42.24	$16.17	$23.52	$0.00	$0.00	$81.93
	1/1/2027	$42.24	$16.77	$23.52	$0.00	$0.00	$82.53
SPECIALIZED EARTH MOVING EQUIP > 35 TONS TEAMSTERS JOINT COUNCIL NO. 10 TEAMSTERS JOINT COUNCIL NO. 10 ZONE B	6/1/2026	$42.53	$16.17	$21.78	$0.00	$0.00	$80.48
	12/1/2026	$42.53	$16.17	$23.52	$0.00	$0.00	$82.22
	1/1/2027	$42.53	$16.77	$23.52	$0.00	$0.00	$82.82
SPRINKLER FITTER SPRINKLER FITTERS LOCAL 669 SPRINKLER FITTERS LOCAL 669	7/1/2026	$56.54	$13.60	$7.45	$9.41	$0.00	$87.00
	10/1/2026	$56.54	$13.60	$7.45	$9.41	$0.00	$87.00
	1/1/2027	$56.54	$14.55	$7.50	$9.41	$0.00	$88.00

Construction

Classification	Effective Date	Base Wage	Health	Pension	Annuity	Supplemental Unemployment	Total Rate
	4/1/2027	$59.83	$14.55	$7.50	$9.41	$0.00	$91.29
	7/1/2027	$59.83	$14.55	$7.50	$9.41	$0.00	$91.29
	10/1/2027	$59.83	$14.55	$7.50	$9.41	$0.00	$91.29
	1/1/2028	$59.83	$15.50	$7.55	$9.41	$0.00	$92.29

Apprentice: SPRINKLER FITTER

Effective Date: 7/1/2026

Step	Percent	Apprentice Base Wage	Health	Pension	Annuity	Supplemental Unemployment	Total Rate
1	43.00	$28.36	$9.64	$0.00	$0.00	$0.00	$38.00
2	48.00	$31.66	$9.64	$0.00	$0.00	$0.00	$41.30
3	52.00	$34.29	$13.60	$7.45	$1.15	$0.00	$56.49
4	56.00	$36.93	$13.60	$7.45	$1.15	$0.00	$59.13
5	59.00	$38.91	$13.60	$7.45	$1.40	$0.00	$61.36
6	64.00	$42.21	$13.60	$7.45	$1.40	$0.00	$64.66
7	68.00	$44.85	$13.60	$7.45	$1.40	$0.00	$67.30
8	72.00	$47.48	$13.60	$7.45	$1.40	$0.00	$69.93
9	76.00	$50.12	$13.60	$7.45	$1.40	$0.00	$72.57
10	80.00	$52.76	$13.60	$7.45	$1.40	$0.00	$75.21

Apprentice: SPRINKLER FITTER

Effective Date: 10/1/2026

Step	Percent	Apprentice Base Wage	Health	Pension	Annuity	Supplemental Unemployment	Total Rate
1	43.00	$28.36	$0.00	$0.00	$0.00	$0.00	$28.36
2	48.00	$31.66	$0.00	$0.00	$0.00	$0.00	$31.66
3	52.00	$34.29	$0.00	$0.00	$1.15	$0.00	$35.44
4	56.00	$36.93	$0.00	$0.00	$1.15	$0.00	$38.08
5	59.00	$38.91	$0.00	$0.00	$1.40	$0.00	$40.31
6	64.00	$42.21	$0.00	$0.00	$1.40	$0.00	$43.61
7	68.00	$44.85	$0.00	$0.00	$1.40	$0.00	$46.25
8	72.00	$47.48	$0.00	$0.00	$1.40	$0.00	$48.88
9	76.00	$50.12	$0.00	$0.00	$1.40	$0.00	$51.52
10	80.00	$52.76	$0.00	$0.00	$1.40	$0.00	$54.16

Apprentice to Journeyworker Ratio: 1:1

TELECOMMUNICATION TECHNICIAN	6/28/2026	$54.41	$14.00	$8.43	$7.03	$0.00	$83.87
TELECOMMUNICATION TECHNICIAN ELECTRICIANS LOCAL 7 ELECTRICIANS LOCAL 7	1/3/2027	$55.56	$14.25	$8.47	$7.09	$0.00	$85.37

For apprentice rates and ratios see "Apprentice- ELECTRICIAN"

Apprentice: TELECOMMUNICATION TECHNICIAN

Effective Date: 6/28/2026

Step	Percent	Apprentice Base Wage	Health	Pension	Annuity	Supplemental Unemployment	Total Rate

Construction

Classification	Effective Date	Base Wage	Health	Pension	Annuity	Supplemental Unemployment	Total Rate

Apprentice: TELECOMMUNICATION TECHNICIAN

Effective Date: 6/28/2026

Step	Percent	Apprentice Base Wage	Health	Pension	Annuity	Supplemental Unemployment	Total Rate
1	40.00	$21.76	$7.80	$0.63	$0.00	$0.00	$30.19
2	45.00	$24.48	$7.80	$0.70	$0.00	$0.00	$32.98
3	50.00	$27.21	$14.00	$7.53	$0.00	$0.00	$48.74
4	55.00	$29.93	$14.00	$7.61	$0.00	$0.00	$51.54
5	65.00	$35.37	$14.00	$9.84	$0.00	$0.00	$59.21
6	70.00	$38.09	$14.00	$11.30	$0.00	$0.00	$63.39

Apprentice: TELECOMMUNICATION TECHNICIAN

Effective Date: 1/3/2027

Step	Percent	Apprentice Base Wage	Health	Pension	Annuity	Supplemental Unemployment	Total Rate
1	40.00	$22.22	$7.95	$0.63	$0.00	$0.00	$30.80
2	45.00	$25.00	$7.95	$0.70	$0.00	$0.00	$33.65
3	50.00	$27.78	$14.25	$7.53	$0.00	$0.00	$49.56
4	55.00	$30.56	$14.25	$7.61	$0.00	$0.00	$52.42
5	65.00	$36.11	$14.25	$9.84	$0.00	$0.00	$60.20
6	70.00	$38.89	$14.25	$11.30	$0.00	$0.00	$64.44

Apprentice to Journeyworker Ratio: 1:1

TERRAZZO FINISHERS	2/10/2026	$66.89	$12.84	$15.57	$8.02	$0.00	$103.32
BRICKLAYERS LOCAL 3	8/1/2026	$69.09	$12.84	$15.57	$8.02	$0.00	$105.52
BRICKLAYERS LOCAL 3 (SPR/PITT) - MARBLE & TILE	2/1/2027	$70.49	$12.84	$15.57	$8.02	$0.00	$106.92

Apprentice: TERRAZZO FINISHERS

Effective Date: 2/10/2026

Step	Percent	Apprentice Base Wage	Health	Pension	Annuity	Supplemental Unemployment	Total Rate
1	50.00	$33.45	$12.84	$15.57	$8.02	$0.00	$69.88
2	60.00	$40.13	$12.84	$15.57	$8.02	$0.00	$76.56
3	70.00	$46.82	$12.84	$15.57	$8.02	$0.00	$83.25
4	80.00	$53.51	$12.84	$15.57	$8.02	$0.00	$89.94
5	90.00	$60.20	$12.84	$15.57	$8.02	$0.00	$96.63

Apprentice: TERRAZZO FINISHERS

Effective Date: 8/1/2026

Step	Percent	Apprentice Base Wage	Health	Pension	Annuity	Supplemental Unemployment	Total Rate
1	50.00	$34.55	$12.84	$15.57	$8.02	$0.00	$70.98
2	60.00	$41.45	$12.84	$15.57	$8.02	$0.00	$77.88
3	70.00	$48.36	$12.84	$15.57	$8.02	$0.00	$84.79

Construction

Classification	Effective Date	Base Wage	Health	Pension	Annuity	Supplemental Unemployment	Total Rate
Apprentice: TERRAZZO FINISHERS							
Effective Date: 8/1/2026							
Step / Percent		**Apprentice Base Wage**					
4 / 80.00		$55.27	$12.84	$15.57	$8.02	$0.00	$91.70
5 / 90.00		$62.18	$12.84	$15.57	$8.02	$0.00	$98.61
Apprentice to Journeyworker Ratio: 1:5							
TERRAZZO MECHANIC BRICKLAYERS LOCAL 3 BRICKLAYERS LOCAL 3 (SPR/PITT) - MARBLE & TILE	2/1/2026	$67.97	$12.84	$15.57	$7.99	$0.00	$104.37
	8/1/2026	$70.17	$12.84	$15.57	$7.99	$0.00	$106.57
	2/1/2027	$71.57	$12.84	$15.57	$7.99	$0.00	$107.97
Apprentice: TERRAZZO MECHANIC							
Effective Date: 2/1/2026							
Step / Percent		**Apprentice Base Wage**					
1 / 50.00		$33.99	$12.84	$15.57	$7.99	$0.00	$70.39
2 / 60.00		$40.78	$12.84	$15.57	$7.99	$0.00	$77.18
3 / 70.00		$47.58	$12.84	$15.57	$7.99	$0.00	$83.98
4 / 80.00		$54.38	$12.84	$15.57	$7.99	$0.00	$90.78
5 / 90.00		$61.17	$12.84	$15.57	$7.99	$0.00	$97.57
Apprentice: TERRAZZO MECHANIC							
Effective Date: 8/1/2026							
Step / Percent		**Apprentice Base Wage**					
1 / 50.00		$35.09	$12.84	$15.57	$7.99	$0.00	$71.49
2 / 60.00		$42.10	$12.84	$15.57	$7.99	$0.00	$78.50
3 / 70.00		$49.12	$12.84	$15.57	$7.99	$0.00	$85.52
4 / 80.00		$56.14	$12.84	$15.57	$7.99	$0.00	$92.54
5 / 90.00		$63.15	$12.84	$15.57	$7.99	$0.00	$99.55
Apprentice to Journeyworker Ratio: 1:5							
TEST BORING DRILLER LABORERS LABORERS - FOUNDATION AND MARINE	6/1/2026	$53.25	$10.90	$9.75	$9.80	$0.00	$83.70
	12/1/2026	$54.75	$10.90	$9.75	$9.80	$0.00	$85.20
For apprentice rates see "Apprentice- LABORER"							
TEST BORING DRILLER HELPER LABORERS LABORERS - FOUNDATION AND MARINE	6/1/2026	$49.37	$10.90	$9.75	$9.80	$0.00	$79.82
	12/1/2026	$50.87	$10.90	$9.75	$9.80	$0.00	$81.32
For apprentice rates see "Apprentice- LABORER"							
TEST BORING LABORER LABORERS LABORERS - FOUNDATION AND MARINE	6/1/2026	$49.25	$10.90	$9.75	$9.80	$0.00	$79.70
	12/1/2026	$50.75	$10.90	$9.75	$9.80	$0.00	$81.20

Construction

Classification	Effective Date	Base Wage	Health	Pension	Annuity	Supplemental Unemployment	Total Rate
For apprentice rates see "Apprentice- LABORER"							
TRACTORS OPERATING ENGINEERS LOCAL 98 OPERATING ENGINEERS LOCAL 98	12/1/2023	$38.42	$13.78	$12.15	$3.00	$0.00	$67.35
For apprentice rates see "Apprentice- OPERATING ENGINEERS"							
TRAILERS FOR EARTH MOVING EQUIPMENT TEAMSTERS JOINT COUNCIL NO. 10 TEAMSTERS JOINT COUNCIL NO. 10 ZONE B	6/1/2026	$42.82	$16.17	$21.78	$0.00	$0.00	$80.77
	12/1/2026	$42.82	$16.17	$23.52	$0.00	$0.00	$82.51
	1/1/2027	$42.82	$16.77	$23.52	$0.00	$0.00	$83.11
TUNNEL WORK - COMPRESSED AIR LABORERS LABORERS (COMPRESSED AIR)	6/1/2026	$61.48	$10.90	$9.75	$10.25	$0.00	$92.38
	12/1/2026	$62.98	$10.90	$9.75	$10.25	$0.00	$93.88
For apprentice rates see "Apprentice- LABORER"							
TUNNEL WORK - COMPRESSED AIR (HAZ. WASTE) LABORERS LABORERS (COMPRESSED AIR)	6/1/2026	$63.48	$10.90	$9.75	$10.25	$0.00	$94.38
	12/1/2026	$64.98	$10.90	$9.75	$10.25	$0.00	$95.88
For apprentice rates see "Apprentice- LABORER"							
TUNNEL WORK - FREE AIR LABORERS LABORERS (FREE AIR TUNNEL)	6/1/2026	$53.55	$10.90	$9.75	$10.25	$0.00	$84.45
	12/1/2026	$55.05	$10.90	$9.75	$10.25	$0.00	$85.95
For apprentice rates see "Apprentice- LABORER"							
TUNNEL WORK - FREE AIR (HAZ. WASTE) LABORERS LABORERS (FREE AIR TUNNEL)	6/1/2026	$55.55	$10.90	$9.75	$10.25	$0.00	$86.45
	12/1/2026	$57.05	$10.90	$9.75	$10.25	$0.00	$87.95
For apprentice rates see "Apprentice- LABORER"							
VAC-HAUL TEAMSTERS JOINT COUNCIL NO. 10 TEAMSTERS JOINT COUNCIL NO. 10 ZONE B	6/1/2026	$42.24	$16.17	$21.78	$0.00	$0.00	$80.19
	12/1/2026	$42.24	$16.17	$23.52	$0.00	$0.00	$81.93
	1/1/2027	$42.24	$16.77	$23.52	$0.00	$0.00	$82.53
WAGON DRILL OPERATOR LABORERS LABORERS - ZONE 3 (BUILDING & SITE)	6/1/2026	$37.25	$10.90	$9.75	$8.62	$0.00	$66.52
	12/7/2026	$38.55	$10.90	$9.75	$8.62	$0.00	$67.82
	6/7/2027	$39.95	$10.90	$9.75	$8.62	$0.00	$69.22
	12/6/2027	$41.35	$10.90	$9.75	$8.62	$0.00	$70.62
	6/5/2028	$42.85	$10.90	$9.75	$8.62	$0.00	$72.12
	12/4/2028	$44.35	$10.90	$9.75	$8.62	$0.00	$73.62
For apprentice rates see "Apprentice- LABORER"							
WAGON DRILL OPERATOR (HEAVY & HIGHWAY) LABORERS LABORERS - ZONE 3 (HEAVY & HIGHWAY)	6/1/2026	$37.24	$10.90	$9.75	$6.60	$0.00	$64.49
	12/1/2026	$38.53	$10.90	$9.75	$6.60	$0.00	$65.78
For apprentice rates see "Apprentice- LABORER (Heavy and Highway)"							
WATER METER INSTALLER PLUMBERS & PIPEFITTERS LOCAL 104 PLUMBERS & PIPEFITTERS LOCAL 104	3/17/2026	$52.76	$13.50	$10.85	$7.10	$0.00	$84.21
	9/17/2026	$56.26	$12.00	$10.85	$7.10	$0.00	$86.21
	3/17/2027	$58.26	$12.00	$10.85	$7.10	$0.00	$88.21
	9/17/2027	$60.26	$12.00	$10.85	$7.10	$0.00	$90.21
	3/17/2028	$62.26	$12.00	$10.85	$7.10	$0.00	$92.21

Construction

Classification	Effective Date	Base Wage	Health	Pension	Annuity	Supplemental Unemployment	Total Rate
	9/17/2028	$64.26	$12.00	$10.85	$7.10	$0.00	$94.21
	3/17/2029	$66.26	$12.00	$10.85	$7.10	$0.00	$96.21

For apprentice rates see "Apprentice- PLUMBER/PIPEFITTER" or "PLUMBER/GASFITTER"

Marine Drilling

Classification	Effective Date	Base Wage	Health	Pension	Annuity	Supplemental Unemployment	Total Rate
BLASTER MARINE DRILLING MARINE DRILLING	1/1/2018	$41.82	$7.63	$2.35	$1.25	$0.00	$53.05
BOAT CAPTAIN MARINE DRILLING MARINE DRILLING	1/1/2018	$33.87	$7.63	$2.35	$0.95	$0.00	$44.80
BOAT CAPTAIN / Over 1,000 hp MARINE DRILLING MARINE DRILLING	1/1/2018	$38.06	$7.63	$2.35	$1.25	$0.00	$49.29
CORE DRILLER MARINE DRILLING MARINE DRILLING	1/1/2018	$31.43	$7.63	$2.25	$0.65	$0.00	$41.96
CORE DRILLER HELPER MARINE DRILLING MARINE DRILLING	1/1/2018	$28.47	$7.63	$2.35	$0.65	$0.00	$39.10
DRILLER MARINE DRILLING MARINE DRILLING	1/1/2018	$39.70	$7.63	$2.35	$1.25	$0.00	$50.93
ENGINEER MARINE DRILLING MARINE DRILLING	1/1/2018	$39.69	$7.63	$2.25	$1.25	$0.00	$50.82
HELPER MARINE DRILLING MARINE DRILLING	1/1/2018	$34.24	$7.63	$2.35	$0.65	$0.00	$44.87
MACHINIST MARINE DRILLING MARINE DRILLING	1/1/2018	$38.88	$7.63	$2.35	$0.95	$0.00	$49.81
OILER - MARINE DRILLING MARINE DRILLING MARINE DRILLING	1/1/2018	$34.24	$7.63	$2.35	$0.65	$0.00	$44.87
TUG DECKHAND MARINE DRILLING MARINE DRILLING	1/1/2018	$27.61	$7.63	$2.35	$0.65	$0.00	$38.24
WELDER MARINE DRILLING MARINE DRILLING	1/1/2018	$38.88	$7.63	$2.35	$0.95	$0.00	$49.81

Op Eng Marine (Dredging Work)

Classification	Effective Date	Base Wage	Health	Pension	Annuity	Supplemental Unemployment	Total Rate
BOAT OPERATOR OPERATING ENGINEERS LOCAL 4 OPERATING ENGINEERS - MARINE DIVISION	10/1/2017	$29.26	$7.63	$2.35	$0.95	$0.00	$40.19
CERTIFIED WELDER OPERATING ENGINEERS LOCAL 4 OPERATING ENGINEERS - MARINE DIVISION	10/1/2017	$31.09	$7.63	$2.35	$1.25	$0.00	$42.32
CHIEF WELDER/ CHIEF MATE OPERATING ENGINEERS LOCAL 4 OPERATING ENGINEERS - MARINE DIVISION	10/1/2017	$33.02	$7.63	$2.35	$1.25	$0.00	$44.25
DERRICK / SPIDER / SPILLBARGE OPERATOR OPERATING ENGINEERS LOCAL 4 OPERATING ENGINEERS - MARINE DIVISION	10/1/2017	$33.02	$7.63	$2.35	$1.25	$0.00	$44.25
DRAG BARGE OPERATOR / WELDER / MATE OPERATING ENGINEERS LOCAL 4 OPERATING ENGINEERS - MARINE DIVISION	10/1/2017	$30.24	$7.63	$2.35	$0.95	$0.00	$41.17
ENGINEER / ELECTRICIAN OPERATING ENGINEERS LOCAL 4 OPERATING ENGINEERS - MARINE DIVISION	10/1/2017	$33.02	$7.63	$2.35	$1.25	$0.00	$44.25
LICENSED BOAT OPERATOR OPERATING ENGINEERS LOCAL 4 OPERATING ENGINEERS - MARINE DIVISION	10/1/2017	$33.02	$7.63	$2.35	$1.25	$0.00	$44.25
LICENSED TUG OPERATOR OVER 1000HP OPERATING ENGINEERS LOCAL 4 OPERATING ENGINEERS - MARINE DIVISION	10/1/2017	$38.18	$7.63	$2.35	$1.25	$0.00	$49.41
MAINTENANCE ENGINEER OPERATING ENGINEERS LOCAL 4 OPERATING ENGINEERS - MARINE DIVISION	10/1/2017	$33.03	$7.63	$2.35	$1.25	$0.00	$44.26
OILER - MARINE DIVISION OPERATING ENGINEERS LOCAL 4 OPERATING ENGINEERS - MARINE DIVISION	10/1/2017	$24.30	$7.63	$2.35	$0.65	$0.00	$34.93
OPERATOR / LEVERMAN OPERATING ENGINEERS LOCAL 4 OPERATING ENGINEERS - MARINE DIVISION	10/1/2017	$38.18	$7.63	$2.35	$1.25	$0.00	$49.41
RODMAN / SCOWMAN OPERATING ENGINEERS LOCAL 4 OPERATING ENGINEERS - MARINE DIVISION	10/1/2017	$24.30	$7.63	$2.35	$0.65	$0.00	$34.93
SHOREMAN / DECKHAND OPERATING ENGINEERS LOCAL 4 OPERATING ENGINEERS - MARINE DIVISION	10/1/2017	$24.30	$7.63	$2.35	$0.65	$0.00	$34.93

Additional Apprentice Information

All apprentices must be registered with the Division of Apprenticeship Training(DAS) in accordance with M.G.L.c. 23, §§ 11E-11L. Minimum wage rates for apprentices employed on public works projects are listed above as a percentage of the hourly prevailing wage rate established by the Commissioner under the provisions of M.G.L.c. 149, §§ 26-27D.

Apprentice ratios are established by DAS pursuant to M.G.L.c. 23, §§ 11E-11L. Ratios are expressed as the allowable number of apprentices to journeymen or fraction thereof, unless otherwise specified. The ratios listed herein have been taken from relevant private collective bargaining agreements(CBAs) and are provided for illustrative purposes only. They have not been independently verified as being accurate or continuing to be accurate.

Parties having questions regarding what ratio to use should contact DAS.

THE COMMONWEALTH OF MASSACHUSETTS
EXECUTIVE OFFICE OF LABOR AND WORKFORCE DEVELOPMENT
DEPARTMENT OF LABOR STANDARDS
Prevailing Wage Rates

MAURA HEALEY
Governor
KIM DRISCOLL
Lt. Governor

As determined by the Director under the provisions of the Massachusetts General Laws, Chapter 149, Sections 26 to 27H

LAUREN JONES
Secretary
MICHAEL FLANAGAN
Director

Awarding Authority:	Massachusetts Highway	**City/Town:**	SOUTH HADLEY
Contract Number:	134929		
Description of Work:	BELCHERTOWN - HAMPDEN - MONSON - SOUTH HADLEY - SOUTHWICK - Maintenance and Preservation of Municipal Bridges at Multiple Locations (D2 Contract 2)		
Job Location:	Municipal Bridges at Multiple locations		

Information about Prevailing Wage Schedules for Awarding Authorities and Contractors

- The wage rates will remain in effect for the duration of the project, except in the case of multi-year public construction projects. For construction projects lasting longer than one year, awarding authorities must request an updated wage schedule no later than two weeks before the anniversary of the date the contract was executed by the awarding authority and the general contractor. For multi-year CM AT RISK projects, the awarding authority must request an annual update no later than two weeks before the anniversary date, determined as the earlier of: (a) the execution date of the GMP Amendment, or (b) the execution date of the first amendment to permit procurement of construction services. The updated wage schedule must be provided to all contractors, including general and sub-contractors, working on the construction project.
- This annual update requirement is generally not applicable to 27F “rental of equipment” contracts. For such contracts, the prevailing wage rates issued by DLS shall remain in effect for the duration of the contract term. However, if the prevailing wage rate sheet issued does not contain wage rates for each year covered by the contract term, the Awarding Authority must request updated rate sheets from DLS and provide them to the contractor to ensure the correct rates are being paid throughout the duration of the contract. Additionally, if an Awarding Authority exercises an option to renew or extend the contract term, they must request updated rate sheets form DLS and provide them to the contractor.
- This wage schedule applies only to the specific project referenced at the top of this page and uniquely identified by the “Wage Request Number” on all pages of this schedule.
- An Awarding Authority must request an updated wage schedule if it has not opened bids or selected a contractor within 90 days of the date of issuance of the wage schedule. For CM AT RISK projects (bid pursuant to G.L. c.149A), the earlier of: (a) the execution date of the GMP Amendment, or (b) the bid for the first construction scope of work must be within 90-days of the wage schedule issuance date.
- The wage schedule shall be incorporated in any advertisement or call for bids for the project as required by M.G.L. c. 149, § 27. The wage schedule shall be made a part of the contract awarded for the project. The wage schedule must be posted in a conspicuous place at the work site for the life of the project in accordance with M.G.L. c. 149 § 27. The wages listed on the wage schedule must be paid to employees performing construction work on the project whether they are employed by the prime contractor, a filed sub-bidder, or a sub-contractor.
- Apprentices working on the project are required to be registered with the Massachusetts Division of Apprentice Standards (DAS). Apprentices must keep their apprentice identification card on their persons during all work hours on the project. An apprentice registered with DAS may be paid the lower apprentice wage rate at the applicable step as provided on the prevailing wage schedule. **Any apprentice not registered with DAS regardless of whether they are registered with another federal, state, local, or private agency must be paid the journeyworker's rate.**
- Every contractor or subcontractor working on the construction project must submit weekly payroll reports and a Statement of Compliance directly to the awarding authority by mail or email and keep them on file for three years. Each weekly payroll report must contain: the employee’s name, address, occupational classification, hours worked, and wages paid. Do not submit weekly payroll reports to DLS. For a sample payroll reporting form go to http://www.mass.gov/dols/pw.
- Contractors with questions about the wage rates or classifications included on the wage schedule have an affirmative obligation to inquire with DLS at (617) 626-6953.
- Contractors must obtain the wage schedules from awarding authorities. Failure of a contractor or subcontractor to pay the prevailing wage rates listed on the wage schedule to all employees who perform construction work on the project is a violation of the law and subjects the contractor or subcontractor to civil and criminal penalties.
- Employees not receiving the prevailing wage rate set forth on the wage schedule may file a complaint with the Fair Labor Division of the office of the Attorney General at (617) 727-3465.

Construction

Classification	Effective Date	Base Wage	Health	Pension	Annuity	Supplemental Unemployment	Total Rate
(2 AXLE) DRIVER - EQUIPMENT TEAMSTERS JOINT COUNCIL NO. 10 TEAMSTERS JOINT COUNCIL NO. 10 ZONE B	6/1/2026	$41.95	$16.17	$21.78	$0.00	$0.00	$79.90
	12/1/2026	$41.95	$16.17	$23.52	$0.00	$0.00	$81.64
	1/1/2027	$41.95	$16.77	$23.52	$0.00	$0.00	$82.24
(3 AXLE) DRIVER - EQUIPMENT TEAMSTERS JOINT COUNCIL NO. 10 TEAMSTERS JOINT COUNCIL NO. 10 ZONE B	6/1/2026	$42.02	$16.17	$21.78	$0.00	$0.00	$79.97
	12/1/2026	$42.02	$16.17	$23.52	$0.00	$0.00	$81.71
	1/1/2027	$42.02	$16.77	$23.52	$0.00	$0.00	$82.31
(4 & 5 AXLE) DRIVER - EQUIPMENT TEAMSTERS JOINT COUNCIL NO. 10 TEAMSTERS JOINT COUNCIL NO. 10 ZONE B	6/1/2026	$42.14	$16.17	$21.78	$0.00	$0.00	$80.09
	12/1/2026	$42.14	$16.17	$23.52	$0.00	$0.00	$81.83
	1/1/2027	$42.14	$16.77	$23.52	$0.00	$0.00	$82.43
ADS/SUBMERSIBLE PILOT PILE DRIVER LOCAL 56 PILE DRIVER LOCAL 56 (ZONE 3) For apprentice rates see "Apprentice- PILE DRIVER"	8/1/2024	$117.16	$10.08	$11.62	$12.67	$0.00	$151.53
AIR TRACK OPERATOR LABORERS LABORERS - ZONE 3 (BUILDING & SITE) For apprentice rates see "Apprentice- LABORER"	6/1/2026	$37.75	$10.90	$9.75	$8.62	$0.00	$67.02
	12/7/2026	$39.05	$10.90	$9.75	$8.62	$0.00	$68.32
	6/7/2027	$40.45	$10.90	$9.75	$8.62	$0.00	$69.72
	12/6/2027	$41.85	$10.90	$9.75	$8.62	$0.00	$71.12
	6/5/2028	$43.35	$10.90	$9.75	$8.62	$0.00	$72.62
	12/4/2028	$44.85	$10.90	$9.75	$8.62	$0.00	$74.12
AIR TRACK OPERATOR (HEAVY & HIGHWAY) LABORERS LABORERS - ZONE 3 (HEAVY & HIGHWAY) For apprentice rates see "Apprentice- LABORER (Heavy and Highway)"	6/1/2026	$37.74	$10.90	$9.75	$6.60	$0.00	$64.99
	12/1/2026	$39.03	$10.90	$9.75	$6.60	$0.00	$66.28
ASBESTOS WORKER (PIPES & TANKS) HEAT & FROST INSULATORS LOCAL 6 HEAT & FROST INSULATORS LOCAL 6 (SPRINGFIELD)	12/1/2025	$40.32	$14.50	$4.30	$6.25	$0.00	$65.37
ASPHALT RAKER LABORERS LABORERS - ZONE 3 (BUILDING & SITE) For apprentice rates see "Apprentice- LABORER"	6/1/2026	$37.25	$10.90	$9.75	$8.62	$0.00	$66.52
	12/7/2026	$38.55	$10.90	$9.75	$8.62	$0.00	$67.82
	6/7/2027	$39.95	$10.90	$9.75	$8.62	$0.00	$69.22
	12/6/2027	$41.35	$10.90	$9.75	$8.62	$0.00	$70.62
	6/5/2028	$42.85	$10.90	$9.75	$8.62	$0.00	$72.12
	12/4/2028	$44.35	$10.90	$9.75	$8.62	$0.00	$73.62
ASPHALT RAKER (HEAVY & HIGHWAY) LABORERS LABORERS - ZONE 3 (HEAVY & HIGHWAY) For apprentice rates see "Apprentice- LABORER (Heavy and Highway)"	6/1/2026	$37.24	$10.90	$9.75	$6.60	$0.00	$64.49
	12/1/2026	$38.53	$10.90	$9.75	$6.60	$0.00	$65.78
AUTOMATIC GRADER-EXCAVATOR (RECLAIMER) OPERATING ENGINEERS LOCAL 98 OPERATING ENGINEERS LOCAL 98 For apprentice rates see "Apprentice- OPERATING ENGINEERS"	12/1/2023	$39.56	$13.78	$12.15	$3.00	$0.00	$68.49

Construction

Classification	Effective Date	Base Wage	Health	Pension	Annuity	Supplemental Unemployment	Total Rate
BACKHOE/FRONT-END LOADER OPERATOR OPERATING ENGINEERS LOCAL 98 OPERATING ENGINEERS LOCAL 98	12/1/2023	$39.56	$13.78	$12.15	$3.00	$0.00	$68.49
For apprentice rates see "Apprentice- OPERATING ENGINEERS"							
BARCO-TYPE JUMPING TAMPER LABORERS LABORERS - ZONE 3 (BUILDING & SITE)	6/1/2026	$37.25	$10.90	$9.75	$8.62	$0.00	$66.52
	12/7/2026	$38.55	$10.90	$9.75	$8.62	$0.00	$67.82
	6/7/2027	$39.95	$10.90	$9.75	$8.62	$0.00	$69.22
	12/6/2027	$41.35	$10.90	$9.75	$8.62	$0.00	$70.62
	6/5/2028	$42.85	$10.90	$9.75	$8.62	$0.00	$72.12
	12/4/2028	$44.35	$10.90	$9.75	$8.62	$0.00	$73.62
For apprentice rates see "Apprentice- LABORER"							
BATCH/CEMENT PLANT - ON SITE OPERATING ENGINEERS LOCAL 98 OPERATING ENGINEERS LOCAL 98	12/1/2023	$39.03	$13.78	$12.15	$3.00	$0.00	$67.96
For apprentice rates see "Apprentice- OPERATING ENGINEERS"							
BLOCK PAVER, RAMMER / CURB SETTER LABORERS LABORERS - ZONE 3 (BUILDING & SITE)	6/1/2026	$37.75	$10.90	$9.75	$8.62	$0.00	$67.02
	12/7/2026	$39.05	$10.90	$9.75	$8.62	$0.00	$68.32
	6/7/2027	$40.45	$10.90	$9.75	$8.62	$0.00	$69.72
	12/6/2027	$41.85	$10.90	$9.75	$8.62	$0.00	$71.12
	6/5/2028	$43.35	$10.90	$9.75	$8.62	$0.00	$72.62
	12/4/2028	$44.85	$10.90	$9.75	$8.62	$0.00	$74.12
For apprentice rates see "Apprentice- LABORER"							
BLOCK PAVER, RAMMER / CURB SETTER (HEAVY & HIGHWAY) LABORERS LABORERS - ZONE 3 (HEAVY & HIGHWAY)	6/1/2026	$37.74	$10.90	$9.75	$6.60	$0.00	$64.99
	12/1/2026	$39.03	$10.90	$9.75	$6.60	$0.00	$66.28
For apprentice rates see "Apprentice- LABORER (Heavy and Highway)"							
BOILER MAKER BOILERMAKERS LOCAL 29 BOILERMAKERS LOCAL 29	1/1/2024	$48.12	$7.07	$14.60	$6.00	$0.00	$75.79

Apprentice: BOILER MAKER

Effective Date: 1/1/2024

Step	Percent	Apprentice Base Wage	Health	Pension	Annuity	Supplemental Unemployment	Total Rate
1	65.00	$31.28	$7.07	$9.32	$3.90	$0.00	$51.57
2	65.00	$31.28	$7.07	$9.32	$3.90	$0.00	$51.57
3	70.00	$33.68	$7.07	$10.03	$4.20	$0.00	$54.98
4	75.00	$36.09	$7.07	$10.74	$4.50	$0.00	$58.40
5	80.00	$38.50	$7.07	$11.45	$4.80	$0.00	$61.82
6	85.00	$40.90	$7.07	$12.18	$5.10	$0.00	$65.25
7	90.00	$43.31	$7.07	$12.88	$5.40	$0.00	$68.66
8	95.00	$45.71	$7.07	$13.62	$5.70	$0.00	$72.10

Apprentice to Journeyworker Ratio: 1:4

Construction

Classification	Effective Date	Base Wage	Health	Pension	Annuity	Supplemental Unemployment	Total Rate
BRICK/STONE/ARTIFICIAL MASONRY (INCL. MASONRY WATERPROOFING)	2/1/2026	$56.36	$12.84	$15.57	$5.89	$0.00	$90.66
BRICKLAYERS LOCAL 3	8/1/2026	$58.56	$12.84	$15.57	$5.89	$0.00	$92.86
BRICKLAYERS LOCAL 3 (SPRINGFIELD/PITTSFIELD)	2/1/2027	$59.96	$12.84	$15.57	$5.89	$0.00	$94.26

Apprentice: BRICK/STONE/ARTIFICIAL MASONRY (INCL. MASONRY WATERPROOFING)

Effective Date: 2/1/2026

Step	Percent	Apprentice Base Wage	Health	Pension	Annuity	Supplemental Unemployment	Total Rate
1	50.00	$28.18	$12.84	$15.57	$5.89	$0.00	$62.48
2	60.00	$33.82	$12.84	$15.57	$5.89	$0.00	$68.12
3	70.00	$39.45	$12.84	$15.57	$5.89	$0.00	$73.75
4	80.00	$45.09	$12.84	$15.57	$5.89	$0.00	$79.39
5	90.00	$50.72	$12.84	$15.57	$5.89	$0.00	$85.02

Apprentice: BRICK/STONE/ARTIFICIAL MASONRY (INCL. MASONRY WATERPROOFING)

Effective Date: 8/1/2026

Step	Percent	Apprentice Base Wage	Health	Pension	Annuity	Supplemental Unemployment	Total Rate
1	50.00	$29.28	$12.84	$15.57	$5.89	$0.00	$63.58
2	60.00	$35.14	$12.84	$15.57	$5.89	$0.00	$69.44
3	70.00	$40.99	$12.84	$15.57	$5.89	$0.00	$75.29
4	80.00	$46.85	$12.84	$15.57	$5.89	$0.00	$81.15
5	90.00	$52.70	$12.84	$15.57	$5.89	$0.00	$87.00

Apprentice to Journeyworker Ratio: 1:5

BULLDOZER/POWER SHOVEL/TREE SHREDDER /CLAM SHELL OPERATING ENGINEERS LOCAL 98 OPERATING ENGINEERS LOCAL 98 For apprentice rates see "Apprentice- OPERATING ENGINEERS"	12/1/2023	$39.56	$13.78	$12.15	$3.00	$0.00	$68.49
CAISSON & UNDERPINNING BOTTOM MAN LABORERS LABORERS - FOUNDATION AND MARINE For apprentice rates see "Apprentice- LABORER"	6/1/2026	$50.40	$10.90	$9.75	$9.80	$0.00	$80.85
	12/1/2026	$51.90	$10.90	$9.75	$9.80	$0.00	$82.35
CAISSON & UNDERPINNING LABORER LABORERS LABORERS - FOUNDATION AND MARINE For apprentice rates see "Apprentice- LABORER"	6/1/2026	$49.25	$10.90	$9.75	$9.80	$0.00	$79.70
	12/1/2026	$50.75	$10.90	$9.75	$9.80	$0.00	$81.20
CAISSON & UNDERPINNING TOP MAN LABORERS LABORERS - FOUNDATION AND MARINE For apprentice rates see "Apprentice- LABORER"	6/1/2026	$49.58	$10.90	$9.75	$9.80	$0.00	$80.03
	12/1/2026	$51.08	$10.90	$9.75	$9.80	$0.00	$81.53
CARBIDE CORE DRILL OPERATOR LABORERS LABORERS - ZONE 3 (BUILDING & SITE)	6/1/2026	$37.25	$10.90	$9.75	$8.62	$0.00	$66.52
	12/7/2026	$38.55	$10.90	$9.75	$8.62	$0.00	$67.82
	6/7/2027	$39.95	$10.90	$9.75	$8.62	$0.00	$69.22

Construction

Classification	Effective Date	Base Wage	Health	Pension	Annuity	Supplemental Unemployment	Total Rate
	12/6/2027	$41.35	$10.90	$9.75	$8.62	$0.00	$70.62
	6/5/2028	$42.85	$10.90	$9.75	$8.62	$0.00	$72.12
	12/4/2028	$44.35	$10.90	$9.75	$8.62	$0.00	$73.62

For apprentice rates see "Apprentice- LABORER"

CARPENTER CARPENTERS CARPENTERS LOCAL 336 - HAMPDEN HAMPSHIRE FRANKLIN	3/1/2026	$43.81	$9.19	$11.25	$6.90	$0.00	$71.15
	9/1/2026	$44.76	$9.19	$11.25	$6.90	$0.00	$72.10
	3/1/2027	$45.66	$9.19	$11.25	$6.90	$0.00	$73.00

Apprentice: CARPENTER

Effective Date: 3/1/2026

Step	Percent	Apprentice Base Wage	Health	Pension	Annuity	Supplemental Unemployment	Total Rate
1	45.00	$19.71	$9.19	$0.00	$1.38	$0.00	$30.28
2	45.00	$19.71	$1.28	$0.00	$1.38	$0.00	$22.37
3	55.00	$24.10	$9.19	$0.00	$2.76	$0.00	$36.05
4	55.00	$24.10	$9.19	$0.00	$2.76	$0.00	$36.05
5	70.00	$30.67	$9.19	$11.25	$4.14	$0.00	$55.25
6	70.00	$30.67	$9.19	$11.25	$4.14	$0.00	$55.25
7	80.00	$35.05	$9.19	$11.25	$5.52	$0.00	$61.01
8	80.00	$35.05	$9.19	$11.25	$5.52	$0.00	$61.01

Apprentice: CARPENTER

Effective Date: 9/1/2026

Step	Percent	Apprentice Base Wage	Health	Pension	Annuity	Supplemental Unemployment	Total Rate
1	45.00	$20.14	$9.19	$0.00	$1.38	$0.00	$30.71
2	45.00	$20.14	$9.19	$0.00	$1.38	$0.00	$30.71
3	55.00	$24.62	$9.19	$0.00	$2.76	$0.00	$36.57
4	55.00	$24.62	$9.19	$0.00	$2.76	$0.00	$36.57
5	70.00	$31.33	$9.19	$11.25	$4.14	$0.00	$55.91
6	70.00	$31.33	$9.19	$11.25	$4.14	$0.00	$55.91
7	80.00	$35.81	$9.19	$11.25	$5.52	$0.00	$61.77
8	80.00	$35.81	$9.19	$11.25	$5.52	$0.00	$61.77

Apprentice to Journeyworker Ratio: 1:5

CARPENTER WOOD FRAME CARPENTERS CARPENTERS-ZONE 3 (Wood Frame)	10/1/2025	$27.37	$7.38	$4.47	$1.00	$0.00	$40.22
	10/1/2026	$28.47	$7.38	$4.47	$1.00	$0.00	$41.32

All Aspects of New Wood Frame Work

Apprentice: CARPENTER WOOD FRAME

Effective Date: 10/1/2025

Step	Percent	Apprentice Base Wage	Health	Pension	Annuity	Supplemental Unemployment	Total Rate
1	60.00	$16.42	$7.38	$0.00	$0.00	$0.00	$23.80

Construction

Classification	Effective Date	Base Wage	Health	Pension	Annuity	Supplemental Unemployment	Total Rate

Apprentice: CARPENTER WOOD FRAME

Effective Date: 10/1/2025

Step	Percent	Apprentice Base Wage	Health	Pension	Annuity	Supplemental Unemployment	Total Rate
2	60.00	$16.42	$7.38	$0.00	$0.00	$0.00	$23.80
3	65.00	$17.79	$7.38	$0.00	$1.00	$0.00	$26.17
4	70.00	$19.16	$7.38	$0.00	$1.00	$0.00	$27.54
5	75.00	$20.53	$7.38	$3.80	$1.00	$0.00	$32.71
6	80.00	$21.90	$7.38	$3.80	$1.00	$0.00	$34.08
7	85.00	$23.26	$7.38	$3.80	$1.00	$0.00	$35.44
8	90.00	$24.63	$7.38	$3.80	$1.00	$0.00	$36.81

Apprentice: CARPENTER WOOD FRAME

Effective Date: 10/1/2026

Step	Percent	Apprentice Base Wage	Health	Pension	Annuity	Supplemental Unemployment	Total Rate
1	60.00	$17.08	$7.38	$0.00	$0.00	$0.00	$24.46
2	60.00	$17.08	$7.38	$0.00	$0.00	$0.00	$24.46
3	65.00	$18.51	$7.38	$0.00	$1.00	$0.00	$26.89
4	70.00	$19.93	$7.38	$0.00	$1.00	$0.00	$28.31
5	75.00	$21.35	$7.38	$3.80	$1.00	$0.00	$33.53
6	80.00	$22.78	$7.38	$3.80	$1.00	$0.00	$34.96
7	85.00	$24.20	$7.38	$3.80	$1.00	$0.00	$36.38
8	90.00	$25.62	$7.38	$3.80	$1.00	$0.00	$37.80

Apprentice to Journeyworker Ratio: 1:5

CEMENT MASONRY/PLASTERING	7/1/2026	$49.32	$13.20	$16.30	$2.93	$1.69	$83.44
PLASTERERS AND CEMENT MASONS LOCAL 534	1/1/2027	$50.51	$13.20	$16.30	$2.93	$1.69	$84.63
Plasterers and Cement Masons - Zone 2	7/1/2027	$51.70	$13.20	$16.30	$2.93	$1.69	$85.82
	1/1/2028	$52.89	$13.20	$16.30	$2.93	$1.69	$87.01

Apprentice: CEMENT MASONRY/PLASTERING

Effective Date: 7/1/2026

Step	Percent	Apprentice Base Wage	Health	Pension	Annuity	Supplemental Unemployment	Total Rate
1	50.00	$24.66	$13.20	$16.30	$0.00	$0.00	$54.16
2	60.00	$29.59	$13.20	$16.30	$2.93	$1.69	$63.71
3	65.00	$32.06	$13.20	$16.30	$2.93	$1.69	$66.18
4	70.00	$34.52	$13.20	$16.30	$2.93	$1.69	$68.64
5	75.00	$36.99	$13.20	$16.30	$2.93	$1.69	$71.11
6	80.00	$39.46	$13.20	$16.30	$2.93	$1.69	$73.58
7	90.00	$44.39	$13.20	$16.30	$2.93	$0.00	$76.82

Construction

Classification	Effective Date	Base Wage	Health	Pension	Annuity	Supplemental Unemployment	Total Rate
Apprentice: CEMENT MASONRY/PLASTERING							
Effective Date: 1/1/2027							

Step	Percent	Apprentice Base Wage	Health	Pension	Annuity	Supplemental Unemployment	Total Rate
1	50.00	$25.26	$16.30	$16.30	$0.00	$0.00	$57.86
2	60.00	$30.31	$16.30	$16.30	$2.93	$1.69	$67.53
3	65.00	$32.83	$16.30	$16.30	$2.93	$1.69	$70.05
4	70.00	$35.36	$16.30	$16.30	$2.93	$1.69	$72.58
5	75.00	$37.88	$16.30	$16.30	$2.93	$1.69	$75.10
6	80.00	$40.41	$16.30	$16.30	$2.93	$1.69	$77.63
7	90.00	$45.46	$16.30	$16.30	$2.93	$0.00	$80.99

Apprentice to Journeyworker Ratio: 1:5

CHAIN SAW OPERATOR LABORERS LABORERS - ZONE 3 (BUILDING & SITE)	6/1/2026	$37.25	$10.90	$9.75	$8.62	$0.00	$66.52
	12/7/2026	$38.55	$10.90	$9.75	$8.62	$0.00	$67.82
	6/7/2027	$39.95	$10.90	$9.75	$8.62	$0.00	$69.22
	12/6/2027	$41.35	$10.90	$9.75	$8.62	$0.00	$70.62
	6/5/2028	$42.85	$10.90	$9.75	$8.62	$0.00	$72.12
	12/4/2028	$44.35	$10.90	$9.75	$8.62	$0.00	$73.62
For apprentice rates see "Apprentice- LABORER"							
COMPRESSOR OPERATOR OPERATING ENGINEERS LOCAL 98 OPERATING ENGINEERS LOCAL 98	12/1/2023	$39.03	$13.78	$12.15	$3.00	$0.00	$67.96
For apprentice rates see "Apprentice- OPERATING ENGINEERS"							
CRANE OPERATOR OPERATING ENGINEERS LOCAL 98 OPERATING ENGINEERS LOCAL 98	12/1/2023	$43.06	$13.78	$12.15	$3.00	$0.00	$71.99
For apprentice rates see "Apprentice- OPERATING ENGINEERS"							
DELEADER (BRIDGE) PAINTERS LOCAL 35 PAINTERS LOCAL 35 - ZONE 3	1/1/2026	$59.56	$10.35	$12.00	$12.60	$0.00	$94.51

Apprentice: DELEADER (BRIDGE)

Effective Date: 1/1/2026

Step	Percent	Apprentice Base Wage	Health	Pension	Annuity	Supplemental Unemployment	Total Rate
1	50.00	$29.78	$10.35	$0.00	$0.00	$0.00	$40.13
2	55.00	$32.76	$10.35	$0.00	$6.93	$0.00	$50.04
3	60.00	$35.74	$10.35	$0.00	$7.56	$0.00	$53.65
4	65.00	$38.71	$10.35	$0.00	$8.19	$0.00	$57.25
5	70.00	$41.69	$10.35	$12.00	$8.82	$0.00	$72.86
6	75.00	$44.67	$10.35	$12.00	$9.45	$0.00	$76.47
7	80.00	$47.65	$10.35	$12.00	$10.08	$0.00	$80.08
8	90.00	$53.60	$10.35	$12.00	$11.34	$0.00	$87.29

Construction

Classification	Effective Date	Base Wage	Health	Pension	Annuity	Supplemental Unemployment	Total Rate
Apprentice to Journeyworker Ratio: 1:1							
DEMO: ADZEMAN LABORERS LABORERS - ZONE 3 (BUILDING & SITE)	6/1/2026	$49.30	$10.90	$9.75	$9.65	$0.00	$79.60
	12/7/2026	$50.80	$10.90	$9.75	$9.65	$0.00	$81.10
	6/7/2027	$52.40	$10.90	$9.75	$9.65	$0.00	$82.70
	12/6/2027	$54.00	$10.90	$9.75	$9.65	$0.00	$84.30
	6/5/2028	$55.68	$10.90	$9.75	$9.65	$0.00	$85.98
	12/4/2028	$57.35	$10.90	$9.75	$9.65	$0.00	$87.65
For apprentice rates see "Apprentice- LABORER"							
DEMO: BACKHOE/LOADER/HAMMER OPERATOR LABORERS LABORERS - ZONE 3 (BUILDING & SITE)	6/1/2026	$50.30	$10.90	$9.75	$9.65	$0.00	$80.60
	12/7/2026	$51.80	$10.90	$9.75	$9.65	$0.00	$82.10
	6/7/2027	$53.40	$10.90	$9.75	$9.65	$0.00	$83.70
	12/6/2027	$55.00	$10.90	$9.75	$9.65	$0.00	$85.30
	6/5/2028	$56.68	$10.90	$9.75	$9.65	$0.00	$86.98
	12/4/2028	$58.35	$10.90	$9.75	$9.65	$0.00	$88.65
For apprentice rates see "Apprentice- LABORER"							
DEMO: BURNERS LABORERS LABORERS - ZONE 3 (BUILDING & SITE)	6/1/2026	$50.05	$10.90	$9.75	$9.65	$0.00	$80.35
	12/7/2026	$51.55	$10.90	$9.75	$9.65	$0.00	$81.85
	6/7/2027	$53.15	$10.90	$9.75	$9.65	$0.00	$83.45
	12/6/2027	$54.75	$10.90	$9.75	$9.65	$0.00	$85.05
	6/5/2028	$56.43	$10.90	$9.75	$9.65	$0.00	$86.73
	12/4/2028	$58.10	$10.90	$9.75	$9.65	$0.00	$88.40
For apprentice rates see "Apprentice- LABORER"							
DEMO: CONCRETE CUTTER/SAWYER LABORERS LABORERS - ZONE 3 (BUILDING & SITE)	6/1/2026	$50.30	$10.90	$9.75	$9.65	$0.00	$80.60
	12/7/2026	$51.80	$10.90	$9.75	$9.65	$0.00	$82.10
	6/7/2027	$53.40	$10.90	$9.75	$9.65	$0.00	$83.70
	12/6/2027	$55.00	$10.90	$9.75	$9.65	$0.00	$85.30
	6/5/2028	$56.68	$10.90	$9.75	$9.65	$0.00	$86.98
	12/4/2028	$58.35	$10.90	$9.75	$9.65	$0.00	$88.65
For apprentice rates see "Apprentice- LABORER"							
DEMO: JACKHAMMER OPERATOR LABORERS LABORERS - ZONE 3 (BUILDING & SITE)	6/1/2026	$50.05	$10.90	$9.75	$9.65	$0.00	$80.35
	12/7/2026	$51.55	$10.90	$9.75	$9.65	$0.00	$81.85
	6/7/2027	$53.15	$10.90	$9.75	$9.65	$0.00	$83.45
	12/6/2027	$54.75	$10.90	$9.75	$9.65	$0.00	$85.05
	6/5/2028	$56.43	$10.90	$9.75	$9.65	$0.00	$86.73
	12/4/2028	$58.10	$10.90	$9.75	$9.65	$0.00	$88.40
For apprentice rates see "Apprentice- LABORER"							
DEMO: WRECKING LABORER LABORERS LABORERS - ZONE 3 (BUILDING & SITE)	6/1/2026	$49.30	$10.90	$9.75	$9.65	$0.00	$79.60
	12/7/2026	$50.80	$10.90	$9.75	$9.65	$0.00	$81.10
	6/7/2027	$52.40	$10.90	$9.75	$9.65	$0.00	$82.70
	12/6/2027	$54.00	$10.90	$9.75	$9.65	$0.00	$84.30
	6/5/2028	$55.68	$10.90	$9.75	$9.65	$0.00	$85.98
	12/4/2028	$57.35	$10.90	$9.75	$9.65	$0.00	$87.65
For apprentice rates see "Apprentice- LABORER"							

Construction

Classification	Effective Date	Base Wage	Health	Pension	Annuity	Supplemental Unemployment	Total Rate
DIVER PILE DRIVER LOCAL 56 PILE DRIVER LOCAL 56 (ZONE 3)	8/1/2024	$78.11	$10.08	$11.62	$12.67	$0.00	$112.48
as of 8-1-24, Apprentices with diving licenses begin at second year. % of Diver wage 70/80/90 2A $69.83, 3A $91.79,4A $102.14 Total Rate							
DIVER TENDER PILE DRIVER LOCAL 56 PILE DRIVER LOCAL 56 (ZONE 3)	8/1/2024	$49.19	$10.08	$11.62	$12.67	$0.00	$83.56
as of 8-1-24, Apprentices with diving licenses begin at second year. % of Piledriver wage 70/80/90 2A $54.20, 3A $73.93,4A $82.05 Total Rate							
DIVER TENDER (EFFLUENT) PILE DRIVER LOCAL 56 PILE DRIVER LOCAL 56 (ZONE 3)	8/1/2024	$83.69	$10.08	$11.62	$12.67	$0.00	$118.06
For apprentice rates see "Apprentice- PILE DRIVER"							
DIVER/SLURRY (EFFLUENT) PILE DRIVER LOCAL 56 PILE DRIVER LOCAL 56 (ZONE 3)	8/1/2024	$117.16	$10.08	$11.62	$12.67	$0.00	$151.53
For apprentice rates see "Apprentice- PILE DRIVER"							
DRAWBRIDGE OPERATOR (Construction) DRAWBRIDGE - SEIU LOCAL 888 DRAWBRIDGE - SEIU LOCAL 888	7/1/2020	$26.77	$6.67	$3.93	$0.00	$0.16	$37.53
ELECTRICIAN (Including Core Drilling) ELECTRICIANS LOCAL 7	6/28/2026	$54.41	$14.00	$8.43	$7.03	$0.00	$83.87
ELECTRICIANS LOCAL 7	1/3/2027	$55.56	$14.25	$8.47	$7.09	$0.00	$85.37

Apprentice: ELECTRICIAN (Including Core Drilling)

Effective Date: 6/28/2026

Step	Percent	Apprentice Base Wage	Health	Pension	Annuity	Supplemental Unemployment	Total Rate
1	40.00	$21.76	$7.80	$0.63	$0.00	$0.00	$30.19
2	45.00	$24.48	$7.80	$0.70	$0.00	$0.00	$32.98
3	50.00	$27.21	$14.00	$7.53	$0.00	$0.00	$48.74
4	55.00	$29.93	$14.00	$7.61	$0.00	$0.00	$51.54
5	65.00	$35.37	$14.00	$9.84	$0.00	$0.00	$59.21
6	70.00	$38.09	$14.00	$11.30	$0.00	$0.00	$63.39

Apprentice: ELECTRICIAN (Including Core Drilling)

Effective Date: 1/3/2027

Step	Percent	Apprentice Base Wage	Health	Pension	Annuity	Supplemental Unemployment	Total Rate
1	40.00	$22.22	$7.95	$0.63	$0.00	$0.00	$30.80
2	45.00	$25.00	$7.95	$0.70	$0.00	$0.00	$33.65
3	50.00	$27.78	$14.25	$7.53	$0.00	$0.00	$49.56
4	55.00	$30.56	$14.25	$7.61	$0.00	$0.00	$52.42
5	65.00	$36.11	$14.25	$9.84	$0.00	$0.00	$60.20
6	70.00	$38.89	$14.25	$11.30	$0.00	$0.00	$64.44

Construction

Classification	Effective Date	Base Wage	Health	Pension	Annuity	Supplemental Unemployment	Total Rate
Apprentice to Journeyworker Ratio: 2:3							
ELEVATOR CONSTRUCTOR ELEVATOR CONSTRUCTORS LOCAL 41 ELEVATOR CONSTRUCTORS LOCAL 41	1/1/2026 1/1/2027	$69.23 $72.23	$16.38 $16.48	$11.06 $11.16	$10.70 $11.00	$0.00 $0.00	$107.37 $110.87

Apprentice: ELEVATOR CONSTRUCTOR

Effective Date: 1/1/2026

Step	Percent	Apprentice Base Wage	Health	Pension	Annuity	Supplemental Unemployment	Total Rate
1	50.00	$34.62	$16.38	$0.00	$0.00	$0.00	$51.00
2	55.00	$38.08	$16.38	$11.06	$10.70	$0.00	$76.22
3	65.00	$45.00	$16.38	$11.06	$10.70	$0.00	$83.14
4	70.00	$48.46	$16.38	$11.06	$10.70	$0.00	$86.60
5	80.00	$55.38	$16.38	$11.06	$10.70	$0.00	$93.52

Apprentice: ELEVATOR CONSTRUCTOR

Effective Date: 1/1/2027

Step	Percent	Apprentice Base Wage	Health	Pension	Annuity	Supplemental Unemployment	Total Rate
1	50.00	$36.12	$16.48	$0.00	$0.00	$0.00	$52.60
2	55.00	$39.73	$16.48	$11.16	$11.00	$0.00	$78.37
3	65.00	$46.95	$16.48	$11.16	$11.00	$0.00	$85.59
4	70.00	$50.56	$16.48	$11.16	$11.00	$0.00	$89.20
5	80.00	$57.78	$16.48	$11.16	$11.00	$0.00	$96.42

Apprentice to Journeyworker Ratio: 1:1							
ELEVATOR CONSTRUCTOR HELPER ELEVATOR CONSTRUCTORS LOCAL 41 ELEVATOR CONSTRUCTORS LOCAL 41	1/1/2026 1/1/2027	$48.46 $50.56	$16.38 $16.48	$11.06 $11.16	$10.70 $11.00	$0.00 $0.00	$86.60 $89.20
For apprentice rates see "Apprentice - ELEVATOR CONSTRUCTOR"							
FENCE & GUARD RAIL ERECTOR (HEAVY & HIGHWAY) LABORERS LABORERS - ZONE 3 (HEAVY & HIGHWAY)	6/1/2026 12/1/2026	$37.24 $38.53	$10.90 $10.90	$9.75 $9.75	$6.60 $6.60	$0.00 $0.00	$64.49 $65.78
For apprentice rates see "Apprentice- LABORER (Heavy and Highway)							
FIELD ENG.INST/ROD-BLDG,SITE,HVY/HWY OPERATING ENGINEERS LOCAL 98 OPERATING ENGINEERS LOCAL 98	6/1/1999	$18.84	$4.80	$4.10	$0.00	$0.00	$27.74
FIELD ENG.PARTY CHIEF:BLDG,SITE,HVY/HWY OPERATING ENGINEERS LOCAL 98 OPERATING ENGINEERS LOCAL 98	6/1/1999	$21.33	$4.80	$4.10	$0.00	$0.00	$30.23
FIELD ENG.SURVEY CHIEF-BLDG,SITE,HVY/HWY OPERATING ENGINEERS LOCAL 98 OPERATING ENGINEERS LOCAL 98	6/1/1999	$22.33	$4.80	$4.10	$0.00	$0.00	$31.23

Construction

Classification	Effective Date	Base Wage	Health	Pension	Annuity	Supplemental Unemployment	Total Rate
FIRE ALARM INSTALLER	6/28/2026	$54.41	$14.00	$8.43	$7.03	$0.00	$83.87
ELECTRICIANS LOCAL 7	1/3/2027	$55.56	$14.25	$8.47	$7.09	$0.00	$85.37
ELECTRICIANS LOCAL 7							
For apprentice rates see "Apprentice- ELECTRICIAN"							
FIRE ALARM REPAIR / MAINTENANCE	6/28/2026	$54.41	$14.00	$8.43	$7.03	$0.00	$83.87
/ COMMISSIONING	1/3/2027	$55.56	$14.25	$8.47	$7.09	$0.00	$85.37
ELECTRICIANS LOCAL 7							
ELECTRICIANS LOCAL 7							
For apprentice rates see "Apprentice- TELECOMMUNICATIONS TECHNICIAN"							
FIREMAN	12/1/2023	$39.03	$13.78	$12.15	$3.00	$0.00	$67.96
OPERATING ENGINEERS LOCAL 98							
OPERATING ENGINEERS LOCAL 98							

Apprentice: FIREMAN

Effective Date: 12/1/2023

Step	Percent	Apprentice Base Wage	Health	Pension	Annuity	Supplemental Unemployment	Total Rate
1	60.00	$23.42	$13.78	$12.15	$3.00	$0.00	$52.35
2	70.00	$27.32	$13.78	$12.15	$3.00	$0.00	$56.25
3	80.00	$31.22	$13.78	$12.15	$3.00	$0.00	$60.15
4	90.00	$35.13	$13.78	$12.15	$3.00	$0.00	$64.06

Apprentice to Journeyworker Ratio: 1:6

FLAGGER & SIGNALER (HEAVY & HIGHWAY)	6/1/2026	$29.21	$10.90	$9.75	$6.60	$0.00	$56.46
LABORERS	12/1/2026	$29.21	$10.90	$9.75	$6.60	$0.00	$56.46
LABORERS - ZONE 3 (HEAVY & HIGHWAY)							
For apprentice rates see "Apprentice- LABORER (Heavy and Highway)							
FLOORCOVERER	3/1/2026	$44.34	$8.56	$11.25	$6.90	$0.00	$71.05
FLOORCOVERERS LOCAL 2168	9/1/2026	$45.29	$8.56	$11.25	$6.90	$0.00	$72.00
FLOORCOVERERS LOCAL 2168 ZONE III	3/1/2027	$46.19	$8.56	$11.25	$6.90	$0.00	$72.90

Apprentice: FLOORCOVERER

Effective Date: 3/1/2026

Step	Percent	Apprentice Base Wage	Health	Pension	Annuity	Supplemental Unemployment	Total Rate
1	45.00	$19.95	$8.56	$0.00	$1.38	$0.00	$29.89
2	45.00	$19.95	$8.56	$0.00	$1.38	$0.00	$29.89
3	55.00	$24.39	$8.56	$0.00	$2.76	$0.00	$35.71
4	55.00	$24.39	$8.56	$0.00	$2.76	$0.00	$35.71
5	70.00	$31.04	$8.56	$11.25	$4.14	$0.00	$54.99
6	70.00	$31.04	$8.56	$11.25	$4.14	$0.00	$54.99
7	80.00	$35.47	$8.56	$11.25	$5.52	$0.00	$60.80
8	80.00	$35.47	$8.56	$11.25	$5.52	$0.00	$60.80

Construction

Classification	Effective Date	Base Wage	Health	Pension	Annuity	Supplemental Unemployment	Total Rate

Apprentice: FLOORCOVERER

Effective Date: 9/1/2026

Step	Percent	Apprentice Base Wage	Health	Pension	Annuity	Supplemental Unemployment	Total Rate
1	45.00	$20.38	$8.56	$0.00	$1.38	$0.00	$30.32
2	45.00	$20.38	$8.56	$0.00	$1.38	$0.00	$30.32
3	55.00	$24.91	$8.56	$0.00	$2.76	$0.00	$36.23
4	55.00	$24.91	$8.56	$0.00	$2.76	$0.00	$36.23
5	70.00	$31.70	$8.56	$11.25	$4.14	$0.00	$55.65
6	70.00	$31.70	$8.56	$11.25	$4.14	$0.00	$55.65
7	80.00	$36.23	$8.56	$11.25	$5.52	$0.00	$61.56
8	80.00	$36.23	$8.56	$11.25	$5.52	$0.00	$61.56

Apprentice Notes

Steps are 750 hrs.

Apprentice to Journeyworker Ratio: 1:1

FORK LIFT OPERATING ENGINEERS LOCAL 98 OPERATING ENGINEERS LOCAL 98	12/1/2023	$39.25	$13.78	$12.15	$3.00	$0.00	$68.18

For apprentice rates see "Apprentice- OPERATING ENGINEERS"

GENERATORS/LIGHTING PLANTS OPERATING ENGINEERS LOCAL 98 OPERATING ENGINEERS LOCAL 98	12/1/2023	$35.80	$13.78	$12.15	$3.00	$0.00	$64.73

For apprentice rates see "Apprentice- OPERATING ENGINEERS"

GLAZIER (GLASS PLANK/AIR BARRIER/INTERIOR SYSTEMS) GLAZIERS LOCAL 1333 GLAZIERS LOCAL 1333	6/1/2026	$44.73	$11.20	$8.40	$6.05	$0.00	$70.38
	6/1/2027	$46.73	$11.60	$8.55	$6.60	$0.00	$73.48
	6/1/2028	$48.73	$12.00	$8.70	$7.20	$0.00	$76.63

Apprentice: GLAZIER (GLASS PLANK/AIR BARRIER/INTERIOR SYSTEMS)

Effective Date: 6/1/2026

Step	Percent	Apprentice Base Wage	Health	Pension	Annuity	Supplemental Unemployment	Total Rate
1	50.00	$22.37	$11.20	$8.40	$6.05	$0.00	$48.02
2	56.25	$25.16	$11.20	$8.40	$6.05	$0.00	$50.81
3	62.50	$27.96	$11.20	$8.40	$6.05	$0.00	$53.61
4	68.75	$30.75	$11.20	$8.40	$6.05	$0.00	$56.40
5	75.00	$33.55	$11.20	$8.40	$6.05	$0.00	$59.20
6	81.25	$36.34	$11.20	$8.40	$6.05	$0.00	$61.99
7	87.50	$39.14	$11.20	$8.40	$6.05	$0.00	$64.79
8	93.75	$41.93	$11.20	$8.40	$6.05	$0.00	$67.58

Construction

Classification	Effective Date	Base Wage	Health	Pension	Annuity	Supplemental Unemployment	Total Rate

Apprentice: GLAZIER (GLASS PLANK/AIR BARRIER/INTERIOR SYSTEMS)

Effective Date: 6/1/2027

Step	Percent	Apprentice Base Wage	Health	Pension	Annuity	Supplemental Unemployment	Total Rate
1	50.00	$23.37	$11.60	$8.55	$6.60	$0.00	$50.12
2	56.25	$26.29	$11.60	$8.55	$6.60	$0.00	$53.04
3	62.50	$29.21	$11.60	$8.55	$6.60	$0.00	$55.96
4	68.75	$32.13	$11.60	$8.55	$6.60	$0.00	$58.88
5	75.00	$35.05	$11.60	$8.55	$6.60	$0.00	$61.80
6	81.25	$37.97	$11.60	$8.55	$6.60	$0.00	$64.72
7	87.50	$40.89	$11.60	$8.55	$6.60	$0.00	$67.64
8	93.75	$43.81	$11.60	$8.55	$6.60	$0.00	$70.56

Apprentice to Journeyworker Ratio: 3:1

GRADER/TRENCHING MACHINE/DERRICK OPERATING ENGINEERS LOCAL 98 OPERATING ENGINEERS LOCAL 98	12/1/2023	$39.56	$13.78	$12.15	$3.00	$0.00	$68.49
For apprentice rates see "Apprentice- OPERATING ENGINEERS"							
HVAC (DUCTWORK) SHEETMETAL WORKERS LOCAL 63 SHEETMETAL WORKERS LOCAL 63	7/1/2026	$43.48	$13.24	$11.01	$9.92	$2.13	$79.78
	1/1/2027	$43.48	$13.54	$11.01	$11.12	$2.13	$81.28
	7/1/2027	$44.98	$13.54	$11.01	$11.12	$2.13	$82.78
	1/1/2028	$46.48	$13.54	$11.01	$11.12	$2.13	$84.28
For apprentice rates see "Apprentice- SHEET METAL WORKER"							
HVAC (ELECTRICAL CONTROLS) ELECTRICIANS LOCAL 7 ELECTRICIANS LOCAL 7	6/28/2026	$54.41	$14.00	$8.43	$7.03	$0.00	$83.87
	1/3/2027	$55.56	$14.25	$8.47	$7.09	$0.00	$85.37
For apprentice rates see "Apprentice- ELECTRICIAN"							
HVAC (TESTING AND BALANCING - AIR) SHEETMETAL WORKERS LOCAL 63 SHEETMETAL WORKERS LOCAL 63	7/1/2026	$43.48	$13.24	$11.01	$9.92	$2.13	$79.78
	1/1/2027	$43.48	$13.54	$11.01	$11.12	$2.13	$81.28
	7/1/2027	$44.98	$13.54	$11.01	$11.12	$2.13	$82.78
	1/1/2028	$46.48	$13.54	$11.01	$11.12	$2.13	$84.28
For apprentice rates see "Apprentice- SHEET METAL WORKER"							
HVAC (TESTING AND BALANCING -WATER) PLUMBERS & PIPEFITTERS LOCAL 104 PLUMBERS & PIPEFITTERS LOCAL 104	3/17/2026	$52.76	$13.50	$10.85	$7.10	$0.00	$84.21
	9/17/2026	$54.76	$13.50	$10.85	$7.10	$0.00	$86.21
	3/17/2027	$58.26	$12.00	$10.85	$7.10	$0.00	$88.21
	9/17/2027	$60.26	$12.00	$10.85	$7.10	$0.00	$90.21
	3/17/2028	$62.26	$12.00	$10.85	$7.10	$0.00	$92.21
	9/17/2028	$64.26	$12.00	$10.85	$7.10	$0.00	$94.21
	3/17/2029	$66.26	$12.00	$10.85	$7.10	$0.00	$96.21
For apprentice rates see "Apprentice- PIPEFITTER" or "PLUMBER/PIPEFITTER"							
HVAC MECHANIC PLUMBERS & PIPEFITTERS LOCAL 104 PLUMBERS & PIPEFITTERS LOCAL 104	3/17/2026	$52.76	$13.50	$10.85	$7.10	$0.00	$84.21
	9/17/2026	$54.76	$13.50	$10.85	$7.10	$0.00	$86.21
	3/17/2027	$58.26	$12.00	$10.85	$7.10	$0.00	$88.21

Construction

Classification	Effective Date	Base Wage	Health	Pension	Annuity	Supplemental Unemployment	Total Rate
	9/17/2027	$60.26	$12.00	$10.85	$7.10	$0.00	$90.21
	3/17/2028	$62.26	$12.00	$10.85	$7.10	$0.00	$92.21
	9/17/2028	$64.26	$12.00	$10.85	$7.10	$0.00	$94.21
	3/17/2029	$66.26	$12.00	$10.85	$7.10	$0.00	$96.21
For apprentice rates see "Apprentice- PIPEFITTER" or "PLUMBER/PIPEFITTER"							
HYDRAULIC DRILLS (HEAVY & HIGHWAY)	6/1/2026	$37.74	$10.90	$9.75	$6.60	$0.00	$64.99
LABORERS LABORERS - ZONE 3 (HEAVY & HIGHWAY)	12/1/2026	$39.03	$10.90	$9.75	$6.60	$0.00	$66.28
For apprentice rates see "Apprentice- LABORER (Heavy and Highway)"							
INSULATOR (PIPES & TANKS) HEAT & FROST INSULATORS LOCAL 6 HEAT & FROST INSULATORS LOCAL 6 (SPRINGFIELD)	9/1/2025	$48.27	$14.75	$9.52	$10.09	$0.00	$82.63
	9/1/2026	$51.01	$14.75	$9.52	$10.09	$0.00	$85.37

Apprentice: INSULATOR (PIPES & TANKS)

Effective Date: 9/1/2025

Step	Percent	Apprentice Base Wage	Health	Pension	Annuity	Supplemental Unemployment	Total Rate
1	50.00	$24.14	$14.75	$9.27	$5.05	$0.00	$53.21
2	60.00	$28.96	$14.75	$9.32	$6.05	$0.00	$59.08
3	70.00	$33.79	$14.75	$9.37	$7.06	$0.00	$64.97
4	80.00	$38.62	$14.75	$9.42	$8.07	$0.00	$70.86

Apprentice: INSULATOR (PIPES & TANKS)

Effective Date: 9/1/2026

Step	Percent	Apprentice Base Wage	Health	Pension	Annuity	Supplemental Unemployment	Total Rate
1	50.00	$25.51	$14.75	$9.27	$5.05	$0.00	$54.58
2	60.00	$30.61	$14.75	$9.32	$6.05	$0.00	$60.73
3	70.00	$35.71	$14.75	$9.37	$7.06	$0.00	$66.89
4	80.00	$40.81	$14.75	$9.42	$8.07	$0.00	$73.05

Apprentice to Journeyworker Ratio: 1:4

IRONWORKER/WELDER IRONWORKERS LOCAL 7 IRONWORKERS LOCAL 7 (SPRINGFIELD AREA)	3/16/2026	$42.46	$9.25	$12.75	$11.25	$0.00	$75.71

Apprentice: IRONWORKER/WELDER

Effective Date: 3/16/2026

Step	Percent	Apprentice Base Wage	Health	Pension	Annuity	Supplemental Unemployment	Total Rate
1	70.00	$29.72	$9.25	$12.75	$1.25	$0.00	$52.97
2	80.00	$33.97	$9.25	$12.75	$1.25	$0.00	$57.22
3	90.00	$38.21	$9.25	$12.75	$1.25	$0.00	$61.46
4	0.00	$0.00	$0.00	$0.00	$0.00	$0.00	$0.00
5	0.00	$0.00	$0.00	$0.00	$0.00	$0.00	$0.00

Construction

Classification	Effective Date	Base Wage	Health	Pension	Annuity	Supplemental Unemployment	Total Rate
Apprentice: IRONWORKER/WELDER							
Effective Date: 3/16/2026							
Step 6 — Percent 0.00		**Apprentice Base Wage** $0.00	$0.00	$0.00	$0.00	$0.00	$0.00
Apprentice to Journeyworker Ratio: 1:4							
JACKHAMMER & PAVING BREAKER OPERATOR LABORERS LABORERS - ZONE 3 (BUILDING & SITE)	6/1/2026	$37.25	$10.90	$9.75	$8.62	$0.00	$66.52
	12/7/2026	$38.55	$10.90	$9.75	$8.62	$0.00	$67.82
	6/7/2027	$39.95	$10.90	$9.75	$8.62	$0.00	$69.22
	12/6/2027	$41.35	$10.90	$9.75	$8.62	$0.00	$70.62
	6/5/2028	$42.85	$10.90	$9.75	$8.62	$0.00	$72.12
	12/4/2028	$44.35	$10.90	$9.75	$8.62	$0.00	$73.62
For apprentice rates see "Apprentice- LABORER"							
LABORER LABORERS LABORERS - ZONE 3 (BUILDING & SITE)	6/1/2026	$37.00	$10.90	$9.75	$8.62	$0.00	$66.27
	12/7/2026	$38.30	$10.90	$9.75	$8.62	$0.00	$67.57
	6/7/2027	$39.70	$10.90	$9.75	$8.62	$0.00	$68.97
	12/6/2027	$41.10	$10.90	$9.75	$8.62	$0.00	$70.37
	6/5/2028	$42.60	$10.90	$9.75	$8.62	$0.00	$71.87
	12/4/2028	$44.10	$10.90	$9.75	$8.62	$0.00	$73.37

Apprentice: LABORER

Effective Date: 6/1/2026

Step	Percent	Apprentice Base Wage	Health	Pension	Annuity	Supplemental Unemployment	Total Rate
1	60.00	$22.20	$10.90	$9.75	$8.62	$0.00	$51.47
2	70.00	$25.90	$10.90	$9.75	$8.62	$0.00	$55.17
3	80.00	$29.60	$10.90	$9.75	$8.62	$0.00	$58.87
4	90.00	$33.30	$10.90	$9.75	$8.62	$0.00	$62.57

Apprentice: LABORER

Effective Date: 12/7/2026

Step	Percent	Apprentice Base Wage	Health	Pension	Annuity	Supplemental Unemployment	Total Rate
1	60.00	$22.98	$10.90	$9.75	$8.62	$0.00	$52.25
2	70.00	$26.81	$10.90	$9.75	$8.62	$0.00	$56.08
3	80.00	$30.64	$10.90	$9.75	$8.62	$0.00	$59.91
4	90.00	$34.47	$10.90	$9.75	$8.62	$0.00	$63.74

Apprentice to Journeyworker Ratio: 1:5

LABORER (HEAVY & HIGHWAY) LABORERS LABORERS - ZONE 3 (HEAVY & HIGHWAY)	6/1/2026	$36.99	$10.90	$9.75	$6.60	$0.00	$64.24
	12/1/2026	$38.28	$10.90	$9.75	$6.60	$0.00	$65.53

Construction

Classification	Effective Date	Base Wage	Health	Pension	Annuity	Supplemental Unemployment	Total Rate

Apprentice: LABORER (HEAVY & HIGHWAY)

Effective Date: 6/1/2026

Step	Percent	Apprentice Base Wage	Health	Pension	Annuity	Supplemental Unemployment	Total Rate
1	60.00	$22.19	$10.90	$9.75	$6.60	$0.00	$49.44
2	70.00	$25.89	$10.90	$9.75	$6.60	$0.00	$53.14
3	80.00	$29.59	$10.90	$9.75	$6.60	$0.00	$56.84
4	90.00	$33.29	$10.90	$9.75	$6.60	$0.00	$60.54

Apprentice: LABORER (HEAVY & HIGHWAY)

Effective Date: 12/1/2026

Step	Percent	Apprentice Base Wage	Health	Pension	Annuity	Supplemental Unemployment	Total Rate
1	60.00	$22.97	$10.90	$9.75	$6.60	$0.00	$50.22
2	70.00	$26.80	$10.90	$9.75	$6.60	$0.00	$54.05
3	80.00	$30.62	$10.90	$9.75	$6.60	$0.00	$57.87
4	90.00	$34.45	$10.90	$9.75	$6.60	$0.00	$61.70

Apprentice to Journeyworker Ratio: 1:5

LABORER: CARPENTER TENDER LABORERS LABORERS - ZONE 3 (BUILDING & SITE)	6/1/2026	$37.00	$10.90	$9.75	$8.62	$0.00	$66.27
	12/7/2026	$38.30	$10.90	$9.75	$8.62	$0.00	$67.57
	6/7/2027	$39.70	$10.90	$9.75	$8.62	$0.00	$68.97
	12/6/2027	$41.10	$10.90	$9.75	$8.62	$0.00	$70.37
	6/5/2028	$42.60	$10.90	$9.75	$8.62	$0.00	$71.87
	12/4/2028	$44.10	$10.90	$9.75	$8.62	$0.00	$73.37
For apprentice rates see "Apprentice- LABORER"							
LABORER: CEMENT FINISHER TENDER LABORERS LABORERS - ZONE 3 (BUILDING & SITE)	6/1/2026	$37.00	$10.90	$9.75	$8.62	$0.00	$66.27
	12/7/2026	$38.30	$10.90	$9.75	$8.62	$0.00	$67.57
	6/7/2027	$39.70	$10.90	$9.75	$8.62	$0.00	$68.97
	12/6/2027	$41.10	$10.90	$9.75	$8.62	$0.00	$70.37
	6/5/2028	$42.60	$10.90	$9.75	$8.62	$0.00	$71.87
	12/4/2028	$44.10	$10.90	$9.75	$8.62	$0.00	$73.37
For apprentice rates see "Apprentice- LABORER"							
LABORER: HAZARDOUS WASTE/ASBESTOS REMOVER LABORERS LABORERS - ZONE 3 (BUILDING & SITE)	6/1/2026	$36.92	$10.90	$9.75	$8.75	$0.00	$66.32
	12/7/2026	$38.22	$10.90	$9.75	$8.75	$0.00	$67.62
	6/7/2027	$39.62	$10.90	$9.75	$8.75	$0.00	$69.02
	12/6/2027	$41.02	$10.90	$9.75	$8.75	$0.00	$70.42
	6/5/2028	$42.52	$10.90	$9.75	$8.75	$0.00	$71.92
	12/4/2028	$44.02	$10.90	$9.75	$8.75	$0.00	$73.42
For apprentice rates see "Apprentice- LABORER"							
LABORER: MASON TENDER LABORERS LABORERS - ZONE 3 (BUILDING & SITE)	6/1/2026	$40.00	$10.90	$9.75	$8.62	$0.00	$69.27
	12/7/2026	$41.30	$10.90	$9.75	$8.62	$0.00	$70.57
	6/7/2027	$42.70	$10.90	$9.75	$8.62	$0.00	$71.97

Construction

Classification	Effective Date	Base Wage	Health	Pension	Annuity	Supplemental Unemployment	Total Rate
	12/6/2027	$44.10	$10.90	$9.75	$8.62	$0.00	$73.37
	6/5/2028	$45.60	$10.90	$9.75	$8.62	$0.00	$74.87
	12/4/2028	$47.10	$10.90	$9.75	$8.62	$0.00	$76.37
For apprentice rates see "Apprentice- LABORER"							
LABORER: MASON TENDER (HEAVY & HIGHWAY) LABORERS LABORERS - ZONE 3 (HEAVY & HIGHWAY)	6/1/2026	$37.24	$10.90	$9.75	$6.60	$0.00	$64.49
	12/1/2026	$38.53	$10.90	$9.75	$6.60	$0.00	$65.78
For apprentice rates see "Apprentice- LABORER (Heavy and Highway)"							
LABORER: MULTI-TRADE TENDER LABORERS LABORERS - ZONE 3 (BUILDING & SITE)	6/1/2026	$37.00	$10.90	$9.75	$8.62	$0.00	$66.27
	12/7/2026	$38.30	$10.90	$9.75	$8.62	$0.00	$67.57
	6/7/2027	$39.70	$10.90	$9.75	$8.62	$0.00	$68.97
	12/6/2027	$41.10	$10.90	$9.75	$8.62	$0.00	$70.37
	6/5/2028	$42.60	$10.90	$9.75	$8.62	$0.00	$71.87
	12/4/2028	$44.10	$10.90	$9.75	$8.62	$0.00	$73.37
For apprentice rates see "Apprentice- LABORER"							
LABORER: TREE REMOVER LABORERS LABORERS - ZONE 3 (BUILDING & SITE)	6/1/2026	$37.00	$10.90	$9.75	$8.62	$0.00	$66.27
	12/7/2026	$38.30	$10.90	$9.75	$8.62	$0.00	$67.57
	6/7/2027	$39.70	$10.90	$9.75	$8.62	$0.00	$68.97
	12/6/2027	$41.10	$10.90	$9.75	$8.62	$0.00	$70.37
	6/5/2028	$42.60	$10.90	$9.75	$8.62	$0.00	$71.87
	12/4/2028	$44.10	$10.90	$9.75	$8.62	$0.00	$73.37
This classification applies to the removal of standing trees, and the trimming and removal of branches and limbs when related to public works construction or site clearance incidental to construction . For apprentice rates see "Apprentice- LABORER"							
LASER BEAM OPERATOR LABORERS LABORERS - ZONE 3 (BUILDING & SITE)	6/1/2026	$37.25	$10.90	$9.75	$8.62	$0.00	$66.52
	12/7/2026	$38.55	$10.90	$9.75	$8.62	$0.00	$67.82
	6/7/2027	$39.95	$10.90	$9.75	$8.62	$0.00	$69.22
	12/6/2027	$41.35	$10.90	$9.75	$8.62	$0.00	$70.62
	6/5/2028	$42.85	$10.90	$9.75	$8.62	$0.00	$72.12
	12/4/2028	$44.35	$10.90	$9.75	$8.62	$0.00	$73.62
For apprentice rates see "Apprentice- LABORER"							
LASER BEAM OPERATOR (HEAVY & HIGHWAY) LABORERS LABORERS - ZONE 3 (HEAVY & HIGHWAY)	6/1/2026	$37.24	$10.90	$9.75	$6.60	$0.00	$64.49
	12/1/2026	$38.53	$10.90	$9.75	$6.60	$0.00	$65.78
For apprentice rates see "Apprentice- LABORER (Heavy and Highway)"							
MARBLE & TILE FINISHERS BRICKLAYERS LOCAL 3 BRICKLAYERS LOCAL 3 (SPR/PITT) - MARBLE & TILE	2/1/2026	$45.56	$12.84	$15.10	$5.41	$0.00	$78.91
	8/1/2026	$47.32	$12.84	$15.10	$5.41	$0.00	$80.67
	2/1/2027	$48.44	$12.84	$15.10	$5.41	$0.00	$81.79

Apprentice: MARBLE & TILE FINISHERS

Effective Date: 2/1/2026

Step	Percent	Apprentice Base Wage	Health	Pension	Annuity	Supplemental Unemployment	Total Rate
1	50.00	$22.78	$12.84	$15.10	$5.41	$0.00	$56.13
2	60.00	$27.34	$12.84	$15.10	$5.41	$0.00	$60.69

Construction

Classification	Effective Date	Base Wage	Health	Pension	Annuity	Supplemental Unemployment	Total Rate

Apprentice: MARBLE & TILE FINISHERS

Effective Date: 2/1/2026

Step	Percent	Apprentice Base Wage	Health	Pension	Annuity	Supplemental Unemployment	Total Rate
3	70.00	$31.89	$12.84	$15.10	$5.41	$0.00	$65.24
4	80.00	$36.45	$12.84	$15.10	$5.41	$0.00	$69.80
5	90.00	$41.00	$12.84	$15.10	$5.41	$0.00	$74.35

Apprentice: MARBLE & TILE FINISHERS

Effective Date: 8/1/2026

Step	Percent	Apprentice Base Wage	Health	Pension	Annuity	Supplemental Unemployment	Total Rate
1	50.00	$23.66	$12.84	$15.10	$5.41	$0.00	$57.01
2	60.00	$28.39	$12.84	$15.10	$5.41	$0.00	$61.74
3	70.00	$33.12	$12.84	$15.10	$5.41	$0.00	$66.47
4	80.00	$37.86	$12.84	$15.10	$5.41	$0.00	$71.21
5	90.00	$42.59	$12.84	$15.10	$5.41	$0.00	$75.94

Apprentice to Journeyworker Ratio: 1:5

MECH. SWEEPER OPERATOR (ON CONST. SITES) OPERATING ENGINEERS LOCAL 98 OPERATING ENGINEERS LOCAL 98	12/1/2023	$39.56	$13.78	$12.15	$3.00	$0.00	$68.49

For apprentice rates see "Apprentice- OPERATING ENGINEERS"

MECHANIC/WELDER/BOOM TRUCK OPERATING ENGINEERS LOCAL 98 OPERATING ENGINEERS LOCAL 98	12/1/2023	$39.03	$13.78	$12.15	$3.00	$0.00	$67.96

For apprentice rates see "Apprentice- OPERATING ENGINEERS"

MILLWRIGHT (Zone 3) MILLWRIGHTS LOCAL 1121 MILLWRIGHTS LOCAL 1121 - Zone 3	1/5/2026	$45.20	$10.58	$11.47	$9.75	$0.00	$77.00

Apprentice: MILLWRIGHT (Zone 3)

Effective Date: 1/5/2026

Step	Percent	Apprentice Base Wage	Health	Pension	Annuity	Supplemental Unemployment	Total Rate
1	55.00	$24.86	$10.58	$0.00	$5.36	$0.00	$40.80
2	65.00	$29.38	$10.58	$0.00	$6.34	$0.00	$46.30
3	75.00	$33.90	$10.58	$11.47	$7.31	$0.00	$63.26
4	85.00	$38.42	$10.58	$11.47	$8.29	$0.00	$68.76

Apprentice Notes

Step 1&2 Appr. indentured after 1/6/2020 receive no pension,

Apprentice to Journeyworker Ratio: 1:4

Construction

Classification	Effective Date	Base Wage	Health	Pension	Annuity	Supplemental Unemployment	Total Rate
MORTAR MIXER	6/1/2026	$37.25	$10.90	$9.75	$8.62	$0.00	$66.52
LABORERS LABORERS - ZONE 3 (BUILDING & SITE)	12/7/2026	$38.55	$10.90	$9.75	$8.62	$0.00	$67.82
	6/7/2027	$39.95	$10.90	$9.75	$8.62	$0.00	$69.22
	12/6/2027	$41.35	$10.90	$9.75	$8.62	$0.00	$70.62
	6/5/2028	$42.85	$10.90	$9.75	$8.62	$0.00	$72.12
	12/4/2028	$44.35	$10.90	$9.75	$8.62	$0.00	$73.62
For apprentice rates see "Apprentice- LABORER"							
OILER	12/1/2023	$35.02	$13.78	$12.15	$3.00	$0.00	$63.95
OPERATING ENGINEERS LOCAL 98 OPERATING ENGINEERS LOCAL 98							
For apprentice rates see "Apprentice- OPERATING ENGINEERS"							
OTHER POWER DRIVEN EQUIPMENT - CLASS VI	12/1/2023	$32.74	$13.78	$12.15	$3.00	$0.00	$61.67
OPERATING ENGINEERS LOCAL 98 OPERATING ENGINEERS LOCAL 98							
For apprentice rates see "Apprentice- OPERATING ENGINEERS"							
PAINTER (BRIDGES/TANKS)	1/1/2026	$59.56	$10.35	$12.00	$12.60	$0.00	$94.51
PAINTERS LOCAL 35 PAINTERS LOCAL 35 - ZONE 3							

Apprentice: PAINTER (BRIDGES/TANKS)

Effective Date: 1/1/2026

Step	Percent	Apprentice Base Wage	Health	Pension	Annuity	Supplemental Unemployment	Total Rate
1	50.00	$29.78	$10.35	$0.00	$0.00	$0.00	$40.13
2	55.00	$32.76	$10.35	$0.00	$6.93	$0.00	$50.04
3	60.00	$35.74	$10.35	$0.00	$7.56	$0.00	$53.65
4	65.00	$38.71	$10.35	$0.00	$8.19	$0.00	$57.25
5	70.00	$41.69	$10.35	$12.00	$8.82	$0.00	$72.86
6	75.00	$44.67	$10.35	$12.00	$9.45	$0.00	$76.47
7	80.00	$47.65	$10.35	$12.00	$10.08	$0.00	$80.08
8	90.00	$53.60	$10.35	$12.00	$11.34	$0.00	$87.29

Apprentice to Journeyworker Ratio: 1:1

PAINTER (SPRAY OR SANDBLAST, NEW) *	1/1/2026	$42.03	$10.35	$12.00	$8.35	$0.00	$72.73
* If 30% or more of surfaces to be painted are new construction, NEW paint rate shall be used. PAINTERS LOCAL 35 PAINTERS LOCAL 35 - ZONE 3							

Apprentice: PAINTER (SPRAY OR SANDBLAST, NEW) *

Effective Date: 1/1/2026

Step	Percent	Apprentice Base Wage	Health	Pension	Annuity	Supplemental Unemployment	Total Rate
1	50.00	$21.02	$10.35	$0.00	$0.00	$0.00	$31.37
2	55.00	$23.12	$10.35	$0.00	$4.59	$0.00	$38.06
3	60.00	$25.22	$10.35	$0.00	$5.01	$0.00	$40.58

Construction

Classification	Effective Date	Base Wage	Health	Pension	Annuity	Supplemental Unemployment	Total Rate

Apprentice: PAINTER (SPRAY OR SANDBLAST, NEW) *

Effective Date: 1/1/2026

Step	Percent	Apprentice Base Wage	Health	Pension	Annuity	Supplemental Unemployment	Total Rate
4	65.00	$27.32	$10.35	$0.00	$5.43	$0.00	$43.10
5	70.00	$29.42	$10.35	$12.00	$5.85	$0.00	$57.62
6	75.00	$31.52	$10.35	$12.00	$6.26	$0.00	$60.13
7	80.00	$33.62	$10.35	$12.00	$6.68	$0.00	$62.65
8	90.00	$37.83	$10.35	$12.00	$7.52	$0.00	$67.70

Apprentice to Journeyworker Ratio: 1:1

PAINTER (SPRAY OR SANDBLAST, REPAINT) PAINTERS LOCAL 35 PAINTERS LOCAL 35 - ZONE 3	1/1/2026	$39.35	$10.35	$12.00	$8.35	$0.00	$70.05

Apprentice: PAINTER (SPRAY OR SANDBLAST, REPAINT)

Effective Date: 1/1/2026

Step	Percent	Apprentice Base Wage	Health	Pension	Annuity	Supplemental Unemployment	Total Rate
1	50.00	$19.68	$10.35	$0.00	$0.00	$0.00	$30.03
2	55.00	$21.64	$10.35	$0.00	$4.59	$0.00	$36.58
3	60.00	$23.61	$10.35	$0.00	$5.01	$0.00	$38.97
4	65.00	$25.58	$10.35	$0.00	$5.43	$0.00	$41.36
5	70.00	$27.55	$10.35	$12.00	$5.85	$0.00	$55.75
6	75.00	$29.51	$10.35	$12.00	$6.26	$0.00	$58.12
7	80.00	$31.48	$10.35	$12.00	$6.68	$0.00	$60.51
8	90.00	$35.42	$10.35	$12.00	$7.52	$0.00	$65.29

Apprentice to Journeyworker Ratio: 1:1

PAINTER / TAPER (BRUSH, NEW) * * If 30% or more of surfaces to be painted are new construction, NEW paint rate shall be used. PAINTERS LOCAL 35 PAINTERS LOCAL 35 - ZONE 3	1/1/2026	$40.63	$10.35	$12.00	$8.35	$0.00	$71.33

Apprentice: PAINTER / TAPER (BRUSH, NEW) *

Effective Date: 1/1/2026

Step	Percent	Apprentice Base Wage	Health	Pension	Annuity	Supplemental Unemployment	Total Rate
1	50.00	$20.32	$10.35	$0.00	$0.00	$0.00	$30.67
2	55.00	$22.35	$10.35	$0.00	$4.59	$0.00	$37.29
3	60.00	$24.38	$10.35	$0.00	$5.01	$0.00	$39.74
4	65.00	$26.41	$10.35	$0.00	$5.43	$0.00	$42.19
5	70.00	$28.44	$10.35	$12.00	$5.85	$0.00	$56.64
6	75.00	$30.47	$10.35	$12.00	$6.26	$0.00	$59.08
7	80.00	$32.50	$10.35	$12.00	$6.68	$0.00	$61.53

Construction

Classification	Effective Date	Base Wage	Health	Pension	Annuity	Supplemental Unemployment	Total Rate
Apprentice: PAINTER / TAPER (BRUSH, NEW) *							
Effective Date: 1/1/2026							
Step / Percent		**Apprentice Base Wage**					
8 / 90.00		$36.57	$10.35	$12.00	$7.52	$0.00	$66.44
Apprentice to Journeyworker Ratio: 1:1							
PAINTER / TAPER (BRUSH, REPAINT) PAINTERS LOCAL 35 PAINTERS LOCAL 35 - ZONE 3	1/1/2026	$37.95	$10.35	$12.00	$8.35	$0.00	$68.65
Apprentice: PAINTER / TAPER (BRUSH, REPAINT)							
Effective Date: 1/1/2026							
Step / Percent		**Apprentice Base Wage**					
1 / 50.00		$18.98	$10.35	$0.00	$0.00	$0.00	$29.33
2 / 55.00		$20.87	$10.35	$0.00	$4.59	$0.00	$35.81
3 / 60.00		$22.77	$10.35	$0.00	$5.01	$0.00	$38.13
4 / 65.00		$24.67	$10.35	$0.00	$5.43	$0.00	$40.45
5 / 70.00		$26.57	$10.35	$12.00	$5.85	$0.00	$54.77
6 / 75.00		$28.46	$10.35	$12.00	$6.26	$0.00	$57.07
7 / 80.00		$30.36	$10.35	$12.00	$6.68	$0.00	$59.39
8 / 90.00		$34.16	$10.35	$12.00	$7.52	$0.00	$64.03
Apprentice to Journeyworker Ratio: 1:1							
PAINTER TRAFFIC MARKINGS (HEAVY/HIGHWAY) LABORERS LABORERS - ZONE 3 (HEAVY & HIGHWAY)	6/1/2026	$36.99	$10.90	$9.75	$6.60	$0.00	$64.24
	12/1/2026	$38.28	$10.90	$9.75	$6.60	$0.00	$65.53
For apprentice rates see "Apprentice- LABORER (Heavy and Highway)"							
PANEL & PICKUP TRUCKS DRIVER TEAMSTERS JOINT COUNCIL NO. 10 TEAMSTERS JOINT COUNCIL NO. 10 ZONE B	6/1/2026	$41.78	$16.17	$21.78	$0.00	$0.00	$79.73
	12/1/2026	$41.78	$16.17	$23.52	$0.00	$0.00	$81.47
	1/1/2027	$41.78	$16.77	$23.52	$0.00	$0.00	$82.07
PIER AND DOCK CONSTRUCTOR (UNDERPINNING AND DECK) PILE DRIVER LOCAL 56 PILE DRIVER LOCAL 56 (ZONE 3)	8/1/2024	$49.19	$10.08	$11.62	$12.67	$0.00	$83.56
For apprentice rates see "Apprentice- PILE DRIVER"							
PILE DRIVER PILE DRIVER LOCAL 56 PILE DRIVER LOCAL 56 (ZONE 3)	8/1/2024	$49.19	$10.08	$11.62	$12.67	$0.00	$83.56
Apprentice: PILE DRIVER							
Effective Date: 8/1/2024							
Step / Percent		**Apprentice Base Wage**					

Construction

Classification	Effective Date	Base Wage	Health	Pension	Annuity	Supplemental Unemployment	Total Rate
Apprentice: PILE DRIVER							
Effective Date: 8/1/2024							
Step / Percent		**Apprentice Base Wage**	**Health**	**Pension**	**Annuity**	**Supplemental Unemployment**	**Total Rate**
1 / 45.00		$22.14	$10.08	$0.00	$2.53	$0.00	$34.75
2 / 55.00		$27.05	$10.08	$0.00	$5.07	$0.00	$42.20
3 / 70.00		$34.43	$10.08	$11.62	$7.60	$0.00	$63.73
4 / 80.00		$39.35	$10.08	$11.62	$10.14	$0.00	$71.19
Apprentice to Journeyworker Ratio: 1:5							
PIPELAYER	6/1/2026	$37.25	$10.90	$9.75	$8.62	$0.00	$66.52
LABORERS LABORERS - ZONE 3 (BUILDING & SITE)	12/7/2026	$38.55	$10.90	$9.75	$8.62	$0.00	$67.82
	6/7/2027	$39.95	$10.90	$9.75	$8.62	$0.00	$69.22
	12/6/2027	$41.35	$10.90	$9.75	$8.62	$0.00	$70.62
	6/5/2028	$42.85	$10.90	$9.75	$8.62	$0.00	$72.12
	12/4/2028	$44.35	$10.90	$9.75	$8.62	$0.00	$73.62
For apprentice rates see "Apprentice- LABORER"							
PIPELAYER (HEAVY & HIGHWAY)	6/1/2026	$37.24	$10.90	$9.75	$6.60	$0.00	$64.49
LABORERS LABORERS - ZONE 3 (HEAVY & HIGHWAY)	12/1/2026	$38.53	$10.90	$9.75	$6.60	$0.00	$65.78
For apprentice rates see "Apprentice- LABORER (Heavy and Highway)							
PLUMBER & PIPEFITTER	3/17/2026	$52.76	$13.50	$10.85	$7.10	$0.00	$84.21
PLUMBERS & PIPEFITTERS LOCAL 104 PLUMBERS & PIPEFITTERS LOCAL 104	9/17/2026	$54.76	$13.50	$10.85	$7.10	$0.00	$86.21
	3/17/2027	$58.26	$12.00	$10.85	$7.10	$0.00	$88.21
	9/17/2027	$60.26	$12.00	$10.85	$7.10	$0.00	$90.21
	3/17/2028	$62.26	$12.00	$10.85	$7.10	$0.00	$92.21
	9/17/2028	$64.26	$12.00	$10.85	$7.10	$0.00	$94.21
	3/17/2029	$66.26	$12.00	$10.85	$7.10	$0.00	$96.21
Apprentice: PLUMBER & PIPEFITTER							
Effective Date: 3/17/2026							
Step / Percent		**Apprentice Base Wage**	**Health**	**Pension**	**Annuity**	**Supplemental Unemployment**	**Total Rate**
1 / 45.00		$23.74	$13.50	$10.85	$0.00	$0.00	$48.09
2 / 50.00		$26.38	$13.50	$10.85	$0.00	$0.00	$50.73
3 / 55.00		$29.02	$13.50	$10.85	$0.00	$0.00	$53.37
4 / 60.00		$31.66	$13.50	$10.85	$0.00	$0.00	$56.01
5 / 65.00		$34.29	$13.50	$10.85	$0.00	$0.00	$58.64
6 / 70.00		$36.93	$13.50	$10.85	$0.00	$0.00	$61.28
7 / 75.00		$39.57	$13.50	$10.85	$0.00	$0.00	$63.92
8 / 80.00		$42.21	$13.50	$10.85	$0.00	$0.00	$66.56
9 / 85.00		$44.85	$13.50	$10.85	$7.10	$0.00	$76.30
10 / 85.00		$44.85	$13.50	$10.85	$7.10	$0.00	$76.30

Construction

Classification	Effective Date	Base Wage	Health	Pension	Annuity	Supplemental Unemployment	Total Rate

Apprentice: PLUMBER & PIPEFITTER

Effective Date: 9/17/2026

Step	Percent	Apprentice Base Wage	Health	Pension	Annuity	Supplemental Unemployment	Total Rate
1	45.00	$24.64	$13.50	$0.00	$0.00	$0.00	$38.14
2	50.00	$27.38	$13.50	$0.00	$0.00	$0.00	$40.88
3	55.00	$30.12	$13.50	$0.00	$0.00	$0.00	$43.62
4	60.00	$32.86	$13.50	$0.00	$0.00	$0.00	$46.36
5	65.00	$35.59	$13.50	$0.00	$0.00	$0.00	$49.09
6	70.00	$38.33	$13.50	$0.00	$0.00	$0.00	$51.83
7	75.00	$41.07	$13.50	$0.00	$0.00	$0.00	$54.57
8	80.00	$43.81	$13.50	$0.00	$0.00	$0.00	$57.31
9	85.00	$46.55	$13.50	$0.00	$7.10	$0.00	$67.15
10	85.00	$46.55	$13.50	$0.00	$7.10	$0.00	$67.15

Apprentice Notes

**1:1,2:5,3:9,4:12

Apprentice to Journeyworker Ratio: 1:1

PNEUMATIC CONTROLS (TEMP.) PLUMBERS & PIPEFITTERS LOCAL 104 PLUMBERS & PIPEFITTERS LOCAL 104	3/17/2026	$52.76	$13.50	$10.85	$7.10	$0.00	$84.21
	9/17/2026	$54.76	$13.50	$10.85	$7.10	$0.00	$86.21
	3/17/2027	$58.26	$12.00	$10.85	$7.10	$0.00	$88.21
	9/17/2027	$60.26	$12.00	$10.85	$7.10	$0.00	$90.21
	3/17/2028	$62.26	$12.00	$10.85	$7.10	$0.00	$92.21
	9/17/2028	$64.26	$12.00	$10.85	$7.10	$0.00	$94.21
	3/17/2029	$66.26	$12.00	$10.85	$7.10	$0.00	$96.21
For apprentice rates see "Apprentice- PIPEFITTER" or "PLUMBER/PIPEFITTER"							
PNEUMATIC DRILL/TOOL OPERATOR (HEAVY & HIGHWAY) LABORERS LABORERS - ZONE 3 (HEAVY & HIGHWAY)	6/1/2026	$37.24	$10.90	$9.75	$6.60	$0.00	$64.49
	12/1/2026	$38.53	$10.90	$9.75	$6.60	$0.00	$65.78
For apprentice rates see "Apprentice- LABORER (Heavy and Highway)"							
POWDERMAN & BLASTER LABORERS LABORERS - ZONE 3 (BUILDING & SITE)	6/1/2026	$38.00	$10.90	$9.75	$8.62	$0.00	$67.27
	12/7/2026	$39.30	$10.90	$9.75	$8.62	$0.00	$68.57
	6/7/2027	$40.70	$10.90	$9.75	$8.62	$0.00	$69.97
	12/6/2027	$42.10	$10.90	$9.75	$8.62	$0.00	$71.37
	6/5/2028	$43.60	$10.90	$9.75	$8.62	$0.00	$72.87
	12/4/2028	$45.10	$10.90	$9.75	$8.62	$0.00	$74.37
For apprentice rates see "Apprentice- LABORER"							
POWDERMAN & BLASTER (HEAVY & HIGHWAY) LABORERS LABORERS - ZONE 3 (HEAVY & HIGHWAY)	6/1/2026	$37.99	$10.90	$9.75	$6.60	$0.00	$65.24
	12/1/2026	$39.28	$10.90	$9.75	$6.60	$0.00	$66.53
For apprentice rates see "Apprentice- LABORER (Heavy and Highway)"							
PUMP OPERATOR (CONCRETE) OPERATING ENGINEERS LOCAL 98	12/1/2023	$39.56	$13.78	$12.15	$3.00	$0.00	$68.49

Construction

Classification	Effective Date	Base Wage	Health	Pension	Annuity	Supplemental Unemployment	Total Rate
OPERATING ENGINEERS LOCAL 98 For apprentice rates see "Apprentice- OPERATING ENGINEERS"							
PUMP OPERATOR (DEWATERING, OTHER) OPERATING ENGINEERS LOCAL 98 OPERATING ENGINEERS LOCAL 98 For apprentice rates see "Apprentice- OPERATING ENGINEERS"	12/1/2023	$39.03	$13.78	$12.15	$3.00	$0.00	$67.96
READY-MIX CONCRETE DRIVER TEAMSTERS 404 - Construction Service (Northampton) TEAMSTERS 404 - Construction Service (Northampton)	5/1/2024	$26.14	$11.82	$7.25	$0.00	$0.00	$45.21
RIDE-ON MOTORIZED BUGGY OPERATOR LABORERS LABORERS - ZONE 3 (BUILDING & SITE) For apprentice rates see "Apprentice- LABORER"	6/1/2026	$37.25	$10.90	$9.75	$8.62	$0.00	$66.52
	12/7/2026	$38.55	$10.90	$9.75	$8.62	$0.00	$67.82
	6/7/2027	$39.95	$10.90	$9.75	$8.62	$0.00	$69.22
	12/6/2027	$41.35	$10.90	$9.75	$8.62	$0.00	$70.62
	6/5/2028	$42.85	$10.90	$9.75	$8.62	$0.00	$72.12
	12/4/2028	$44.35	$10.90	$9.75	$8.62	$0.00	$73.62
ROLLER OPERATOR OPERATING ENGINEERS LOCAL 98 OPERATING ENGINEERS LOCAL 98 For apprentice rates see "Apprentice- OPERATING ENGINEERS"	12/1/2023	$38.42	$13.78	$12.15	$3.00	$0.00	$67.35
ROOFER (Coal tar pitch) ROOFERS LOCAL 248 ROOFERS LOCAL 248 For apprentice rates see "Apprentice- ROOFER"	10/2/2025	$44.73	$10.60	$8.70	$10.00	$0.00	$74.03
	7/16/2026	$46.73	$10.60	$8.70	$10.00	$0.00	$76.03
ROOFER (Inc.Roofer Waterproofng &Roofer Damproofg) ROOFERS LOCAL 248 ROOFERS LOCAL 248	10/2/2025	$44.23	$10.60	$8.70	$10.00	$0.00	$73.53
	7/16/2026	$46.23	$10.60	$8.70	$10.00	$0.00	$75.53
ROOFER SLATE / TILE / PRECAST CONCRETE ROOFERS LOCAL 248 ROOFERS LOCAL 248 For apprentice rates see "Apprentice- ROOFER"	10/2/2025	$44.73	$10.60	$8.70	$10.00	$0.00	$74.03
	7/16/2026	$46.73	$10.60	$8.70	$10.00	$0.00	$76.03
SCRAPER OPERATING ENGINEERS LOCAL 98 OPERATING ENGINEERS LOCAL 98 For apprentice rates see "Apprentice- OPERATING ENGINEERS"	12/1/2023	$39.03	$13.78	$12.15	$3.00	$0.00	$67.96
SELF-POWERED ROLLERS AND COMPACTORS (TAMPERS) OPERATING ENGINEERS LOCAL 98 OPERATING ENGINEERS LOCAL 98 For apprentice rates see "Apprentice- OPERATING ENGINEERS"	12/1/2023	$38.42	$13.78	$12.15	$3.00	$0.00	$67.35
SELF-PROPELLED POWER BROOM OPERATING ENGINEERS LOCAL 98 OPERATING ENGINEERS LOCAL 98 For apprentice rates see "Apprentice- OPERATING ENGINEERS"	12/1/2023	$35.80	$13.78	$12.15	$3.00	$0.00	$64.73

Construction

Classification	Effective Date	Base Wage	Health	Pension	Annuity	Supplemental Unemployment	Total Rate
SHEETMETAL WORKER SHEETMETAL WORKERS LOCAL 63 SHEETMETAL WORKERS LOCAL 63	7/1/2026	$43.48	$13.24	$11.01	$9.92	$2.13	$79.78
	1/1/2027	$43.48	$13.54	$11.01	$11.12	$2.13	$81.28
	7/1/2027	$44.98	$13.54	$11.01	$11.12	$2.13	$82.78
	1/1/2028	$46.48	$13.54	$11.01	$11.12	$2.13	$84.28

Apprentice: SHEETMETAL WORKER

Effective Date: 7/1/2026

Step	Percent	Apprentice Base Wage	Health	Pension	Annuity	Supplemental Unemployment	Total Rate
1	45.00	$19.57	$5.96	$4.95	$0.00	$0.85	$31.33
2	50.00	$21.74	$6.62	$5.51	$0.00	$0.94	$34.81
3	55.00	$23.91	$7.28	$9.91	$0.00	$1.15	$42.25
4	60.00	$26.09	$7.94	$9.91	$0.00	$1.23	$45.17
5	65.00	$28.26	$8.60	$9.91	$0.00	$1.31	$48.08
6	70.00	$30.44	$9.27	$9.91	$0.00	$1.39	$51.01
7	75.00	$32.61	$9.93	$9.91	$0.00	$1.47	$53.92
8	80.00	$34.78	$10.59	$9.91	$9.92	$1.78	$66.98
9	85.00	$36.96	$11.25	$9.91	$9.92	$1.86	$69.90
10	90.00	$39.13	$11.92	$9.91	$9.92	$1.94	$72.82

Apprentice: SHEETMETAL WORKER

Effective Date: 1/1/2027

Step	Percent	Apprentice Base Wage	Health	Pension	Annuity	Supplemental Unemployment	Total Rate
1	45.00	$19.57	$6.09	$4.95	$0.00	$0.85	$31.46
2	50.00	$21.74	$6.77	$5.51	$0.00	$0.94	$34.96
3	55.00	$23.91	$7.45	$9.91	$0.00	$1.15	$42.42
4	60.00	$26.09	$8.36	$9.91	$0.00	$1.23	$45.59
5	65.00	$28.26	$8.86	$9.91	$0.00	$1.31	$48.34
6	70.00	$30.44	$9.48	$9.91	$0.00	$1.39	$51.22
7	75.00	$32.61	$10.15	$9.91	$0.00	$1.47	$54.14
8	80.00	$34.78	$10.83	$9.91	$11.12	$1.78	$68.42
9	85.00	$36.96	$11.51	$9.91	$11.12	$1.86	$71.36
10	90.00	$39.13	$12.18	$9.91	$11.12	$1.94	$74.28

Apprentice to Journeyworker Ratio: 1:3

SPECIALIZED EARTH MOVING EQUIP < 35 TONS TEAMSTERS JOINT COUNCIL NO. 10 TEAMSTERS JOINT COUNCIL NO. 10 ZONE B	6/1/2026	$42.24	$16.17	$21.78	$0.00	$0.00	$80.19
	12/1/2026	$42.24	$16.17	$23.52	$0.00	$0.00	$81.93
	1/1/2027	$42.24	$16.77	$23.52	$0.00	$0.00	$82.53
SPECIALIZED EARTH MOVING EQUIP > 35 TONS TEAMSTERS JOINT COUNCIL NO. 10 TEAMSTERS JOINT COUNCIL NO. 10 ZONE B	6/1/2026	$42.53	$16.17	$21.78	$0.00	$0.00	$80.48
	12/1/2026	$42.53	$16.17	$23.52	$0.00	$0.00	$82.22
	1/1/2027	$42.53	$16.77	$23.52	$0.00	$0.00	$82.82
SPRINKLER FITTER SPRINKLER FITTERS LOCAL 669 SPRINKLER FITTERS LOCAL 669	7/1/2026	$56.54	$13.60	$7.45	$9.41	$0.00	$87.00
	10/1/2026	$56.54	$13.60	$7.45	$9.41	$0.00	$87.00
	1/1/2027	$56.54	$14.55	$7.50	$9.41	$0.00	$88.00

Construction

Classification	Effective Date	Base Wage	Health	Pension	Annuity	Supplemental Unemployment	Total Rate
	4/1/2027	$59.83	$14.55	$7.50	$9.41	$0.00	$91.29
	7/1/2027	$59.83	$14.55	$7.50	$9.41	$0.00	$91.29
	10/1/2027	$59.83	$14.55	$7.50	$9.41	$0.00	$91.29
	1/1/2028	$59.83	$15.50	$7.55	$9.41	$0.00	$92.29

Apprentice: SPRINKLER FITTER

Effective Date: 7/1/2026

Step	Percent	Apprentice Base Wage	Health	Pension	Annuity	Supplemental Unemployment	Total Rate
1	43.00	$28.36	$9.64	$0.00	$0.00	$0.00	$38.00
2	48.00	$31.66	$9.64	$0.00	$0.00	$0.00	$41.30
3	52.00	$34.29	$13.60	$7.45	$1.15	$0.00	$56.49
4	56.00	$36.93	$13.60	$7.45	$1.15	$0.00	$59.13
5	59.00	$38.91	$13.60	$7.45	$1.40	$0.00	$61.36
6	64.00	$42.21	$13.60	$7.45	$1.40	$0.00	$64.66
7	68.00	$44.85	$13.60	$7.45	$1.40	$0.00	$67.30
8	72.00	$47.48	$13.60	$7.45	$1.40	$0.00	$69.93
9	76.00	$50.12	$13.60	$7.45	$1.40	$0.00	$72.57
10	80.00	$52.76	$13.60	$7.45	$1.40	$0.00	$75.21

Apprentice: SPRINKLER FITTER

Effective Date: 10/1/2026

Step	Percent	Apprentice Base Wage	Health	Pension	Annuity	Supplemental Unemployment	Total Rate
1	43.00	$28.36	$0.00	$0.00	$0.00	$0.00	$28.36
2	48.00	$31.66	$0.00	$0.00	$0.00	$0.00	$31.66
3	52.00	$34.29	$0.00	$0.00	$1.15	$0.00	$35.44
4	56.00	$36.93	$0.00	$0.00	$1.15	$0.00	$38.08
5	59.00	$38.91	$0.00	$0.00	$1.40	$0.00	$40.31
6	64.00	$42.21	$0.00	$0.00	$1.40	$0.00	$43.61
7	68.00	$44.85	$0.00	$0.00	$1.40	$0.00	$46.25
8	72.00	$47.48	$0.00	$0.00	$1.40	$0.00	$48.88
9	76.00	$50.12	$0.00	$0.00	$1.40	$0.00	$51.52
10	80.00	$52.76	$0.00	$0.00	$1.40	$0.00	$54.16

Apprentice to Journeyworker Ratio: 1:1

TELECOMMUNICATION TECHNICIAN	6/28/2026	$54.41	$14.00	$8.43	$7.03	$0.00	$83.87
TELECOMMUNICATION TECHNICIAN ELECTRICIANS LOCAL 7 ELECTRICIANS LOCAL 7	1/3/2027	$55.56	$14.25	$8.47	$7.09	$0.00	$85.37

For apprentice rates and ratios see "Apprentice- ELECTRICIAN"

Apprentice: TELECOMMUNICATION TECHNICIAN

Effective Date: 6/28/2026

Step	Percent	Apprentice Base Wage	Health	Pension	Annuity	Supplemental Unemployment	Total Rate

Construction

Classification	Effective Date	Base Wage	Health	Pension	Annuity	Supplemental Unemployment	Total Rate

Apprentice: TELECOMMUNICATION TECHNICIAN

Effective Date: 6/28/2026

Step	Percent	Apprentice Base Wage	Health	Pension	Annuity	Supplemental Unemployment	Total Rate
1	40.00	$21.76	$7.80	$0.63	$0.00	$0.00	$30.19
2	45.00	$24.48	$7.80	$0.70	$0.00	$0.00	$32.98
3	50.00	$27.21	$14.00	$7.53	$0.00	$0.00	$48.74
4	55.00	$29.93	$14.00	$7.61	$0.00	$0.00	$51.54
5	65.00	$35.37	$14.00	$9.84	$0.00	$0.00	$59.21
6	70.00	$38.09	$14.00	$11.30	$0.00	$0.00	$63.39

Apprentice: TELECOMMUNICATION TECHNICIAN

Effective Date: 1/3/2027

Step	Percent	Apprentice Base Wage	Health	Pension	Annuity	Supplemental Unemployment	Total Rate
1	40.00	$22.22	$7.95	$0.63	$0.00	$0.00	$30.80
2	45.00	$25.00	$7.95	$0.70	$0.00	$0.00	$33.65
3	50.00	$27.78	$14.25	$7.53	$0.00	$0.00	$49.56
4	55.00	$30.56	$14.25	$7.61	$0.00	$0.00	$52.42
5	65.00	$36.11	$14.25	$9.84	$0.00	$0.00	$60.20
6	70.00	$38.89	$14.25	$11.30	$0.00	$0.00	$64.44

Apprentice to Journeyworker Ratio: 1:1

TERRAZZO FINISHERS	2/10/2026	$66.89	$12.84	$15.57	$8.02	$0.00	$103.32
BRICKLAYERS LOCAL 3	8/1/2026	$69.09	$12.84	$15.57	$8.02	$0.00	$105.52
BRICKLAYERS LOCAL 3 (SPR/PITT) - MARBLE & TILE	2/1/2027	$70.49	$12.84	$15.57	$8.02	$0.00	$106.92

Apprentice: TERRAZZO FINISHERS

Effective Date: 2/10/2026

Step	Percent	Apprentice Base Wage	Health	Pension	Annuity	Supplemental Unemployment	Total Rate
1	50.00	$33.45	$12.84	$15.57	$8.02	$0.00	$69.88
2	60.00	$40.13	$12.84	$15.57	$8.02	$0.00	$76.56
3	70.00	$46.82	$12.84	$15.57	$8.02	$0.00	$83.25
4	80.00	$53.51	$12.84	$15.57	$8.02	$0.00	$89.94
5	90.00	$60.20	$12.84	$15.57	$8.02	$0.00	$96.63

Apprentice: TERRAZZO FINISHERS

Effective Date: 8/1/2026

Step	Percent	Apprentice Base Wage	Health	Pension	Annuity	Supplemental Unemployment	Total Rate
1	50.00	$34.55	$12.84	$15.57	$8.02	$0.00	$70.98
2	60.00	$41.45	$12.84	$15.57	$8.02	$0.00	$77.88
3	70.00	$48.36	$12.84	$15.57	$8.02	$0.00	$84.79

Construction

Classification	Effective Date	Base Wage	Health	Pension	Annuity	Supplemental Unemployment	Total Rate
Apprentice: TERRAZZO FINISHERS							
Effective Date: 8/1/2026							
Step / Percent		**Apprentice Base Wage**	**Health**	**Pension**	**Annuity**	**Supplemental Unemployment**	**Total Rate**
4 / 80.00		$55.27	$12.84	$15.57	$8.02	$0.00	$91.70
5 / 90.00		$62.18	$12.84	$15.57	$8.02	$0.00	$98.61
Apprentice to Journeyworker Ratio: 1:5							
TERRAZZO MECHANIC	2/1/2026	$67.97	$12.84	$15.57	$7.99	$0.00	$104.37
BRICKLAYERS LOCAL 3	8/1/2026	$70.17	$12.84	$15.57	$7.99	$0.00	$106.57
BRICKLAYERS LOCAL 3 (SPR/PITT) - MARBLE & TILE	2/1/2027	$71.57	$12.84	$15.57	$7.99	$0.00	$107.97
Apprentice: TERRAZZO MECHANIC							
Effective Date: 2/1/2026							
Step / Percent		**Apprentice Base Wage**	**Health**	**Pension**	**Annuity**	**Supplemental Unemployment**	**Total Rate**
1 / 50.00		$33.99	$12.84	$15.57	$7.99	$0.00	$70.39
2 / 60.00		$40.78	$12.84	$15.57	$7.99	$0.00	$77.18
3 / 70.00		$47.58	$12.84	$15.57	$7.99	$0.00	$83.98
4 / 80.00		$54.38	$12.84	$15.57	$7.99	$0.00	$90.78
5 / 90.00		$61.17	$12.84	$15.57	$7.99	$0.00	$97.57
Apprentice: TERRAZZO MECHANIC							
Effective Date: 8/1/2026							
Step / Percent		**Apprentice Base Wage**	**Health**	**Pension**	**Annuity**	**Supplemental Unemployment**	**Total Rate**
1 / 50.00		$35.09	$12.84	$15.57	$7.99	$0.00	$71.49
2 / 60.00		$42.10	$12.84	$15.57	$7.99	$0.00	$78.50
3 / 70.00		$49.12	$12.84	$15.57	$7.99	$0.00	$85.52
4 / 80.00		$56.14	$12.84	$15.57	$7.99	$0.00	$92.54
5 / 90.00		$63.15	$12.84	$15.57	$7.99	$0.00	$99.55
Apprentice to Journeyworker Ratio: 1:5							
TEST BORING DRILLER	6/1/2026	$53.25	$10.90	$9.75	$9.80	$0.00	$83.70
LABORERS	12/1/2026	$54.75	$10.90	$9.75	$9.80	$0.00	$85.20
LABORERS - FOUNDATION AND MARINE							
For apprentice rates see "Apprentice- LABORER"							
TEST BORING DRILLER HELPER	6/1/2026	$49.37	$10.90	$9.75	$9.80	$0.00	$79.82
LABORERS	12/1/2026	$50.87	$10.90	$9.75	$9.80	$0.00	$81.32
LABORERS - FOUNDATION AND MARINE							
For apprentice rates see "Apprentice- LABORER"							
TEST BORING LABORER	6/1/2026	$49.25	$10.90	$9.75	$9.80	$0.00	$79.70
LABORERS	12/1/2026	$50.75	$10.90	$9.75	$9.80	$0.00	$81.20
LABORERS - FOUNDATION AND MARINE							

Construction

Classification	Effective Date	Base Wage	Health	Pension	Annuity	Supplemental Unemployment	Total Rate
For apprentice rates see "Apprentice- LABORER"							
TRACTORS OPERATING ENGINEERS LOCAL 98 OPERATING ENGINEERS LOCAL 98	12/1/2023	$38.42	$13.78	$12.15	$3.00	$0.00	$67.35
For apprentice rates see "Apprentice- OPERATING ENGINEERS"							
TRAILERS FOR EARTH MOVING EQUIPMENT TEAMSTERS JOINT COUNCIL NO. 10 TEAMSTERS JOINT COUNCIL NO. 10 ZONE B	6/1/2026	$42.82	$16.17	$21.78	$0.00	$0.00	$80.77
	12/1/2026	$42.82	$16.17	$23.52	$0.00	$0.00	$82.51
	1/1/2027	$42.82	$16.77	$23.52	$0.00	$0.00	$83.11
TUNNEL WORK - COMPRESSED AIR LABORERS LABORERS (COMPRESSED AIR)	6/1/2026	$61.48	$10.90	$9.75	$10.25	$0.00	$92.38
	12/1/2026	$62.98	$10.90	$9.75	$10.25	$0.00	$93.88
For apprentice rates see "Apprentice- LABORER"							
TUNNEL WORK - COMPRESSED AIR (HAZ. WASTE) LABORERS LABORERS (COMPRESSED AIR)	6/1/2026	$63.48	$10.90	$9.75	$10.25	$0.00	$94.38
	12/1/2026	$64.98	$10.90	$9.75	$10.25	$0.00	$95.88
For apprentice rates see "Apprentice- LABORER"							
TUNNEL WORK - FREE AIR LABORERS LABORERS (FREE AIR TUNNEL)	6/1/2026	$53.55	$10.90	$9.75	$10.25	$0.00	$84.45
	12/1/2026	$55.05	$10.90	$9.75	$10.25	$0.00	$85.95
For apprentice rates see "Apprentice- LABORER"							
TUNNEL WORK - FREE AIR (HAZ. WASTE) LABORERS LABORERS (FREE AIR TUNNEL)	6/1/2026	$55.55	$10.90	$9.75	$10.25	$0.00	$86.45
	12/1/2026	$57.05	$10.90	$9.75	$10.25	$0.00	$87.95
For apprentice rates see "Apprentice- LABORER"							
VAC-HAUL TEAMSTERS JOINT COUNCIL NO. 10 TEAMSTERS JOINT COUNCIL NO. 10 ZONE B	6/1/2026	$42.24	$16.17	$21.78	$0.00	$0.00	$80.19
	12/1/2026	$42.24	$16.17	$23.52	$0.00	$0.00	$81.93
	1/1/2027	$42.24	$16.77	$23.52	$0.00	$0.00	$82.53
WAGON DRILL OPERATOR LABORERS LABORERS - ZONE 3 (BUILDING & SITE)	6/1/2026	$37.25	$10.90	$9.75	$8.62	$0.00	$66.52
	12/7/2026	$38.55	$10.90	$9.75	$8.62	$0.00	$67.82
	6/7/2027	$39.95	$10.90	$9.75	$8.62	$0.00	$69.22
	12/6/2027	$41.35	$10.90	$9.75	$8.62	$0.00	$70.62
	6/5/2028	$42.85	$10.90	$9.75	$8.62	$0.00	$72.12
	12/4/2028	$44.35	$10.90	$9.75	$8.62	$0.00	$73.62
For apprentice rates see "Apprentice- LABORER"							
WAGON DRILL OPERATOR (HEAVY & HIGHWAY) LABORERS LABORERS - ZONE 3 (HEAVY & HIGHWAY)	6/1/2026	$37.24	$10.90	$9.75	$6.60	$0.00	$64.49
	12/1/2026	$38.53	$10.90	$9.75	$6.60	$0.00	$65.78
For apprentice rates see "Apprentice- LABORER (Heavy and Highway)"							
WATER METER INSTALLER PLUMBERS & PIPEFITTERS LOCAL 104 PLUMBERS & PIPEFITTERS LOCAL 104	3/17/2026	$52.76	$13.50	$10.85	$7.10	$0.00	$84.21
	9/17/2026	$56.26	$12.00	$10.85	$7.10	$0.00	$86.21
	3/17/2027	$58.26	$12.00	$10.85	$7.10	$0.00	$88.21
	9/17/2027	$60.26	$12.00	$10.85	$7.10	$0.00	$90.21
	3/17/2028	$62.26	$12.00	$10.85	$7.10	$0.00	$92.21

Construction

Classification	Effective Date	Base Wage	Health	Pension	Annuity	Supplemental Unemployment	Total Rate
	9/17/2028	$64.26	$12.00	$10.85	$7.10	$0.00	$94.21
	3/17/2029	$66.26	$12.00	$10.85	$7.10	$0.00	$96.21

For apprentice rates see "Apprentice- PLUMBER/PIPEFITTER" or "PLUMBER/GASFITTER"

Marine Drilling

Classification	Effective Date	Base Wage	Health	Pension	Annuity	Supplemental Unemployment	Total Rate
BLASTER MARINE DRILLING MARINE DRILLING	1/1/2018	$41.82	$7.63	$2.35	$1.25	$0.00	$53.05
BOAT CAPTAIN MARINE DRILLING MARINE DRILLING	1/1/2018	$33.87	$7.63	$2.35	$0.95	$0.00	$44.80
BOAT CAPTAIN / Over 1,000 hp MARINE DRILLING MARINE DRILLING	1/1/2018	$38.06	$7.63	$2.35	$1.25	$0.00	$49.29
CORE DRILLER MARINE DRILLING MARINE DRILLING	1/1/2018	$31.43	$7.63	$2.25	$0.65	$0.00	$41.96
CORE DRILLER HELPER MARINE DRILLING MARINE DRILLING	1/1/2018	$28.47	$7.63	$2.35	$0.65	$0.00	$39.10
DRILLER MARINE DRILLING MARINE DRILLING	1/1/2018	$39.70	$7.63	$2.35	$1.25	$0.00	$50.93
ENGINEER MARINE DRILLING MARINE DRILLING	1/1/2018	$39.69	$7.63	$2.25	$1.25	$0.00	$50.82
HELPER MARINE DRILLING MARINE DRILLING	1/1/2018	$34.24	$7.63	$2.35	$0.65	$0.00	$44.87
MACHINIST MARINE DRILLING MARINE DRILLING	1/1/2018	$38.88	$7.63	$2.35	$0.95	$0.00	$49.81
OILER - MARINE DRILLING MARINE DRILLING MARINE DRILLING	1/1/2018	$34.24	$7.63	$2.35	$0.65	$0.00	$44.87
TUG DECKHAND MARINE DRILLING MARINE DRILLING	1/1/2018	$27.61	$7.63	$2.35	$0.65	$0.00	$38.24
WELDER MARINE DRILLING MARINE DRILLING	1/1/2018	$38.88	$7.63	$2.35	$0.95	$0.00	$49.81

Op Eng Marine (Dredging Work)

Classification	Effective Date	Base Wage	Health	Pension	Annuity	Supplemental Unemployment	Total Rate
BOAT OPERATOR OPERATING ENGINEERS LOCAL 4 OPERATING ENGINEERS - MARINE DIVISION	10/1/2017	$29.26	$7.63	$2.35	$0.95	$0.00	$40.19
CERTIFIED WELDER OPERATING ENGINEERS LOCAL 4 OPERATING ENGINEERS - MARINE DIVISION	10/1/2017	$31.09	$7.63	$2.35	$1.25	$0.00	$42.32
CHIEF WELDER/ CHIEF MATE OPERATING ENGINEERS LOCAL 4 OPERATING ENGINEERS - MARINE DIVISION	10/1/2017	$33.02	$7.63	$2.35	$1.25	$0.00	$44.25
DERRICK / SPIDER / SPILLBARGE OPERATOR OPERATING ENGINEERS LOCAL 4 OPERATING ENGINEERS - MARINE DIVISION	10/1/2017	$33.02	$7.63	$2.35	$1.25	$0.00	$44.25
DRAG BARGE OPERATOR / WELDER / MATE OPERATING ENGINEERS LOCAL 4 OPERATING ENGINEERS - MARINE DIVISION	10/1/2017	$30.24	$7.63	$2.35	$0.95	$0.00	$41.17
ENGINEER / ELECTRICIAN OPERATING ENGINEERS LOCAL 4 OPERATING ENGINEERS - MARINE DIVISION	10/1/2017	$33.02	$7.63	$2.35	$1.25	$0.00	$44.25
LICENSED BOAT OPERATOR OPERATING ENGINEERS LOCAL 4 OPERATING ENGINEERS - MARINE DIVISION	10/1/2017	$33.02	$7.63	$2.35	$1.25	$0.00	$44.25
LICENSED TUG OPERATOR OVER 1000HP OPERATING ENGINEERS LOCAL 4 OPERATING ENGINEERS - MARINE DIVISION	10/1/2017	$38.18	$7.63	$2.35	$1.25	$0.00	$49.41
MAINTENANCE ENGINEER OPERATING ENGINEERS LOCAL 4 OPERATING ENGINEERS - MARINE DIVISION	10/1/2017	$33.03	$7.63	$2.35	$1.25	$0.00	$44.26
OILER - MARINE DIVISION OPERATING ENGINEERS LOCAL 4 OPERATING ENGINEERS - MARINE DIVISION	10/1/2017	$24.30	$7.63	$2.35	$0.65	$0.00	$34.93
OPERATOR / LEVERMAN OPERATING ENGINEERS LOCAL 4 OPERATING ENGINEERS - MARINE DIVISION	10/1/2017	$38.18	$7.63	$2.35	$1.25	$0.00	$49.41
RODMAN / SCOWMAN OPERATING ENGINEERS LOCAL 4 OPERATING ENGINEERS - MARINE DIVISION	10/1/2017	$24.30	$7.63	$2.35	$0.65	$0.00	$34.93
SHOREMAN / DECKHAND OPERATING ENGINEERS LOCAL 4 OPERATING ENGINEERS - MARINE DIVISION	10/1/2017	$24.30	$7.63	$2.35	$0.65	$0.00	$34.93

Additional Apprentice Information

All apprentices must be registered with the Division of Apprenticeship Training(DAS) in accordance with M.G.L.c. 23, §§ 11E-11L. Minimum wage rates for apprentices employed on public works projects are listed above as a percentage of the hourly prevailing wage rate established by the Commissioner under the provisions of M.G.L.c. 149, §§ 26-27D.

Apprentice ratios are established by DAS pursuant to M.G.L.c. 23, §§ 11E-11L. Ratios are expressed as the allowable number of apprentices to journeymen or fraction thereof, unless otherwise specified. The ratios listed herein have been taken from relevant private collective bargaining agreements(CBAs) and are provided for illustrative purposes only. They have not been independently verified as being accurate or continuing to be accurate.

Parties having questions regarding what ratio to use should contact DAS.

THE COMMONWEALTH OF MASSACHUSETTS
EXECUTIVE OFFICE OF LABOR AND WORKFORCE DEVELOPMENT
DEPARTMENT OF LABOR STANDARDS
Prevailing Wage Rates

MAURA HEALEY
Governor
KIM DRISCOLL
Lt. Governor

As determined by the Director under the provisions of the Massachusetts General Laws, Chapter 149, Sections 26 to 27H

LAUREN JONES
Secretary
MICHAEL FLANAGAN
Director

Awarding Authority:	Massachusetts Highway	**City/Town:**	SOUTHWICK
Contract Number:	134929		
Description of Work:	BELCHERTOWN - HAMPDEN - MONSON - SOUTH HADLEY - SOUTHWICK - Maintenance and Preservation of Municipal Bridges at Multiple Locations (D2 Contract 2)		
Job Location:	Municipal Bridges at Multiple locations		

Information about Prevailing Wage Schedules for Awarding Authorities and Contractors

- The wage rates will remain in effect for the duration of the project, except in the case of multi-year public construction projects. For construction projects lasting longer than one year, awarding authorities must request an updated wage schedule no later than two weeks before the anniversary of the date the contract was executed by the awarding authority and the general contractor. For multi-year CM AT RISK projects, the awarding authority must request an annual update no later than two weeks before the anniversary date, determined as the earlier of: (a) the execution date of the GMP Amendment, or (b) the execution date of the first amendment to permit procurement of construction services. The updated wage schedule must be provided to all contractors, including general and sub-contractors, working on the construction project.
- This annual update requirement is generally not applicable to 27F “rental of equipment” contracts. For such contracts, the prevailing wage rates issued by DLS shall remain in effect for the duration of the contract term. However, if the prevailing wage rate sheet issued does not contain wage rates for each year covered by the contract term, the Awarding Authority must request updated rate sheets from DLS and provide them to the contractor to ensure the correct rates are being paid throughout the duration of the contract. Additionally, if an Awarding Authority exercises an option to renew or extend the contract term, they must request updated rate sheets form DLS and provide them to the contractor.
- This wage schedule applies only to the specific project referenced at the top of this page and uniquely identified by the “Wage Request Number” on all pages of this schedule.
- An Awarding Authority must request an updated wage schedule if it has not opened bids or selected a contractor within 90 days of the date of issuance of the wage schedule. For CM AT RISK projects (bid pursuant to G.L. c.149A), the earlier of: (a) the execution date of the GMP Amendment, or (b) the bid for the first construction scope of work must be within 90-days of the wage schedule issuance date.
- The wage schedule shall be incorporated in any advertisement or call for bids for the project as required by M.G.L. c. 149, § 27. The wage schedule shall be made a part of the contract awarded for the project. The wage schedule must be posted in a conspicuous place at the work site for the life of the project in accordance with M.G.L. c. 149 § 27. The wages listed on the wage schedule must be paid to employees performing construction work on the project whether they are employed by the prime contractor, a filed sub-bidder, or a sub-contractor.
- Apprentices working on the project are required to be registered with the Massachusetts Division of Apprentice Standards (DAS). Apprentices must keep their apprentice identification card on their persons during all work hours on the project. An apprentice registered with DAS may be paid the lower apprentice wage rate at the applicable step as provided on the prevailing wage schedule. **Any apprentice not registered with DAS regardless of whether they are registered with another federal, state, local, or private agency must be paid the journeyworker's rate.**
- Every contractor or subcontractor working on the construction project must submit weekly payroll reports and a Statement of Compliance directly to the awarding authority by mail or email and keep them on file for three years. Each weekly payroll report must contain: the employee’s name, address, occupational classification, hours worked, and wages paid. Do not submit weekly payroll reports to DLS. For a sample payroll reporting form go to http://www.mass.gov/dols/pw.
- Contractors with questions about the wage rates or classifications included on the wage schedule have an affirmative obligation to inquire with DLS at (617) 626-6953.
- Contractors must obtain the wage schedules from awarding authorities. Failure of a contractor or subcontractor to pay the prevailing wage rates listed on the wage schedule to all employees who perform construction work on the project is a violation of the law and subjects the contractor or subcontractor to civil and criminal penalties.
- Employees not receiving the prevailing wage rate set forth on the wage schedule may file a complaint with the Fair Labor Division of the office of the Attorney General at (617) 727-3465.

Construction

Classification	Effective Date	Base Wage	Health	Pension	Annuity	Supplemental Unemployment	Total Rate
(2 AXLE) DRIVER - EQUIPMENT TEAMSTERS JOINT COUNCIL NO. 10 TEAMSTERS JOINT COUNCIL NO. 10 ZONE B	6/1/2026	$41.95	$16.17	$21.78	$0.00	$0.00	$79.90
	12/1/2026	$41.95	$16.17	$23.52	$0.00	$0.00	$81.64
	1/1/2027	$41.95	$16.77	$23.52	$0.00	$0.00	$82.24
(3 AXLE) DRIVER - EQUIPMENT TEAMSTERS JOINT COUNCIL NO. 10 TEAMSTERS JOINT COUNCIL NO. 10 ZONE B	6/1/2026	$42.02	$16.17	$21.78	$0.00	$0.00	$79.97
	12/1/2026	$42.02	$16.17	$23.52	$0.00	$0.00	$81.71
	1/1/2027	$42.02	$16.77	$23.52	$0.00	$0.00	$82.31
(4 & 5 AXLE) DRIVER - EQUIPMENT TEAMSTERS JOINT COUNCIL NO. 10 TEAMSTERS JOINT COUNCIL NO. 10 ZONE B	6/1/2026	$42.14	$16.17	$21.78	$0.00	$0.00	$80.09
	12/1/2026	$42.14	$16.17	$23.52	$0.00	$0.00	$81.83
	1/1/2027	$42.14	$16.77	$23.52	$0.00	$0.00	$82.43
ADS/SUBMERSIBLE PILOT PILE DRIVER LOCAL 56 PILE DRIVER LOCAL 56 (ZONE 3) For apprentice rates see "Apprentice- PILE DRIVER"	8/1/2024	$117.16	$10.08	$11.62	$12.67	$0.00	$151.53
AIR TRACK OPERATOR LABORERS LABORERS - ZONE 3 (BUILDING & SITE) For apprentice rates see "Apprentice- LABORER"	6/1/2026	$37.75	$10.90	$9.75	$8.62	$0.00	$67.02
	12/7/2026	$39.05	$10.90	$9.75	$8.62	$0.00	$68.32
	6/7/2027	$40.45	$10.90	$9.75	$8.62	$0.00	$69.72
	12/6/2027	$41.85	$10.90	$9.75	$8.62	$0.00	$71.12
	6/5/2028	$43.35	$10.90	$9.75	$8.62	$0.00	$72.62
	12/4/2028	$44.85	$10.90	$9.75	$8.62	$0.00	$74.12
AIR TRACK OPERATOR (HEAVY & HIGHWAY) LABORERS LABORERS - ZONE 3 (HEAVY & HIGHWAY) For apprentice rates see "Apprentice- LABORER (Heavy and Highway)"	6/1/2026	$37.74	$10.90	$9.75	$6.60	$0.00	$64.99
	12/1/2026	$39.03	$10.90	$9.75	$6.60	$0.00	$66.28
ASBESTOS WORKER (PIPES & TANKS) HEAT & FROST INSULATORS LOCAL 6 HEAT & FROST INSULATORS LOCAL 6 (SPRINGFIELD)	12/1/2025	$40.32	$14.50	$4.30	$6.25	$0.00	$65.37
ASPHALT RAKER LABORERS LABORERS - ZONE 3 (BUILDING & SITE) For apprentice rates see "Apprentice- LABORER"	6/1/2026	$37.25	$10.90	$9.75	$8.62	$0.00	$66.52
	12/7/2026	$38.55	$10.90	$9.75	$8.62	$0.00	$67.82
	6/7/2027	$39.95	$10.90	$9.75	$8.62	$0.00	$69.22
	12/6/2027	$41.35	$10.90	$9.75	$8.62	$0.00	$70.62
	6/5/2028	$42.85	$10.90	$9.75	$8.62	$0.00	$72.12
	12/4/2028	$44.35	$10.90	$9.75	$8.62	$0.00	$73.62
ASPHALT RAKER (HEAVY & HIGHWAY) LABORERS LABORERS - ZONE 3 (HEAVY & HIGHWAY) For apprentice rates see "Apprentice- LABORER (Heavy and Highway)"	6/1/2026	$37.24	$10.90	$9.75	$6.60	$0.00	$64.49
	12/1/2026	$38.53	$10.90	$9.75	$6.60	$0.00	$65.78
AUTOMATIC GRADER-EXCAVATOR (RECLAIMER) OPERATING ENGINEERS LOCAL 98 OPERATING ENGINEERS LOCAL 98 For apprentice rates see "Apprentice- OPERATING ENGINEERS"	12/1/2023	$39.56	$13.78	$12.15	$3.00	$0.00	$68.49

Construction

Classification	Effective Date	Base Wage	Health	Pension	Annuity	Supplemental Unemployment	Total Rate
BACKHOE/FRONT-END LOADER OPERATOR OPERATING ENGINEERS LOCAL 98 OPERATING ENGINEERS LOCAL 98	12/1/2023	$39.56	$13.78	$12.15	$3.00	$0.00	$68.49
For apprentice rates see "Apprentice- OPERATING ENGINEERS"							
BARCO-TYPE JUMPING TAMPER LABORERS LABORERS - ZONE 3 (BUILDING & SITE)	6/1/2026	$37.25	$10.90	$9.75	$8.62	$0.00	$66.52
	12/7/2026	$38.55	$10.90	$9.75	$8.62	$0.00	$67.82
	6/7/2027	$39.95	$10.90	$9.75	$8.62	$0.00	$69.22
	12/6/2027	$41.35	$10.90	$9.75	$8.62	$0.00	$70.62
	6/5/2028	$42.85	$10.90	$9.75	$8.62	$0.00	$72.12
	12/4/2028	$44.35	$10.90	$9.75	$8.62	$0.00	$73.62
For apprentice rates see "Apprentice- LABORER"							
BATCH/CEMENT PLANT - ON SITE OPERATING ENGINEERS LOCAL 98 OPERATING ENGINEERS LOCAL 98	12/1/2023	$39.03	$13.78	$12.15	$3.00	$0.00	$67.96
For apprentice rates see "Apprentice- OPERATING ENGINEERS"							
BLOCK PAVER, RAMMER / CURB SETTER LABORERS LABORERS - ZONE 3 (BUILDING & SITE)	6/1/2026	$37.75	$10.90	$9.75	$8.62	$0.00	$67.02
	12/7/2026	$39.05	$10.90	$9.75	$8.62	$0.00	$68.32
	6/7/2027	$40.45	$10.90	$9.75	$8.62	$0.00	$69.72
	12/6/2027	$41.85	$10.90	$9.75	$8.62	$0.00	$71.12
	6/5/2028	$43.35	$10.90	$9.75	$8.62	$0.00	$72.62
	12/4/2028	$44.85	$10.90	$9.75	$8.62	$0.00	$74.12
For apprentice rates see "Apprentice- LABORER"							
BLOCK PAVER, RAMMER / CURB SETTER (HEAVY & HIGHWAY) LABORERS LABORERS - ZONE 3 (HEAVY & HIGHWAY)	6/1/2026	$37.74	$10.90	$9.75	$6.60	$0.00	$64.99
	12/1/2026	$39.03	$10.90	$9.75	$6.60	$0.00	$66.28
For apprentice rates see "Apprentice- LABORER (Heavy and Highway)"							
BOILER MAKER BOILERMAKERS LOCAL 29 BOILERMAKERS LOCAL 29	1/1/2024	$48.12	$7.07	$14.60	$6.00	$0.00	$75.79

Apprentice: BOILER MAKER

Effective Date: 1/1/2024

Step	Percent	Apprentice Base Wage	Health	Pension	Annuity	Supplemental Unemployment	Total Rate
1	65.00	$31.28	$7.07	$9.32	$3.90	$0.00	$51.57
2	65.00	$31.28	$7.07	$9.32	$3.90	$0.00	$51.57
3	70.00	$33.68	$7.07	$10.03	$4.20	$0.00	$54.98
4	75.00	$36.09	$7.07	$10.74	$4.50	$0.00	$58.40
5	80.00	$38.50	$7.07	$11.45	$4.80	$0.00	$61.82
6	85.00	$40.90	$7.07	$12.18	$5.10	$0.00	$65.25
7	90.00	$43.31	$7.07	$12.88	$5.40	$0.00	$68.66
8	95.00	$45.71	$7.07	$13.62	$5.70	$0.00	$72.10

Apprentice to Journeyworker Ratio: 1:4

Construction

Classification	Effective Date	Base Wage	Health	Pension	Annuity	Supplemental Unemployment	Total Rate
BRICK/STONE/ARTIFICIAL MASONRY (INCL. MASONRY WATERPROOFING)	2/1/2026	$56.36	$12.84	$15.57	$5.89	$0.00	$90.66
BRICKLAYERS LOCAL 3	8/1/2026	$58.56	$12.84	$15.57	$5.89	$0.00	$92.86
BRICKLAYERS LOCAL 3 (SPRINGFIELD/PITTSFIELD)	2/1/2027	$59.96	$12.84	$15.57	$5.89	$0.00	$94.26

Apprentice: BRICK/STONE/ARTIFICIAL MASONRY (INCL. MASONRY WATERPROOFING)

Effective Date: 2/1/2026

Step	Percent	Apprentice Base Wage	Health	Pension	Annuity	Supplemental Unemployment	Total Rate
1	50.00	$28.18	$12.84	$15.57	$5.89	$0.00	$62.48
2	60.00	$33.82	$12.84	$15.57	$5.89	$0.00	$68.12
3	70.00	$39.45	$12.84	$15.57	$5.89	$0.00	$73.75
4	80.00	$45.09	$12.84	$15.57	$5.89	$0.00	$79.39
5	90.00	$50.72	$12.84	$15.57	$5.89	$0.00	$85.02

Apprentice: BRICK/STONE/ARTIFICIAL MASONRY (INCL. MASONRY WATERPROOFING)

Effective Date: 8/1/2026

Step	Percent	Apprentice Base Wage	Health	Pension	Annuity	Supplemental Unemployment	Total Rate
1	50.00	$29.28	$12.84	$15.57	$5.89	$0.00	$63.58
2	60.00	$35.14	$12.84	$15.57	$5.89	$0.00	$69.44
3	70.00	$40.99	$12.84	$15.57	$5.89	$0.00	$75.29
4	80.00	$46.85	$12.84	$15.57	$5.89	$0.00	$81.15
5	90.00	$52.70	$12.84	$15.57	$5.89	$0.00	$87.00

Apprentice to Journeyworker Ratio: 1:5

BULLDOZER/POWER SHOVEL/TREE SHREDDER /CLAM SHELL OPERATING ENGINEERS LOCAL 98 OPERATING ENGINEERS LOCAL 98 For apprentice rates see "Apprentice- OPERATING ENGINEERS"	12/1/2023	$39.56	$13.78	$12.15	$3.00	$0.00	$68.49
CAISSON & UNDERPINNING BOTTOM MAN LABORERS LABORERS - FOUNDATION AND MARINE For apprentice rates see "Apprentice- LABORER"	6/1/2026	$50.40	$10.90	$9.75	$9.80	$0.00	$80.85
	12/1/2026	$51.90	$10.90	$9.75	$9.80	$0.00	$82.35
CAISSON & UNDERPINNING LABORER LABORERS LABORERS - FOUNDATION AND MARINE For apprentice rates see "Apprentice- LABORER"	6/1/2026	$49.25	$10.90	$9.75	$9.80	$0.00	$79.70
	12/1/2026	$50.75	$10.90	$9.75	$9.80	$0.00	$81.20
CAISSON & UNDERPINNING TOP MAN LABORERS LABORERS - FOUNDATION AND MARINE For apprentice rates see "Apprentice- LABORER"	6/1/2026	$49.58	$10.90	$9.75	$9.80	$0.00	$80.03
	12/1/2026	$51.08	$10.90	$9.75	$9.80	$0.00	$81.53
CARBIDE CORE DRILL OPERATOR LABORERS LABORERS - ZONE 3 (BUILDING & SITE)	6/1/2026	$37.25	$10.90	$9.75	$8.62	$0.00	$66.52
	12/7/2026	$38.55	$10.90	$9.75	$8.62	$0.00	$67.82
	6/7/2027	$39.95	$10.90	$9.75	$8.62	$0.00	$69.22

Construction

Classification	Effective Date	Base Wage	Health	Pension	Annuity	Supplemental Unemployment	Total Rate
	12/6/2027	$41.35	$10.90	$9.75	$8.62	$0.00	$70.62
	6/5/2028	$42.85	$10.90	$9.75	$8.62	$0.00	$72.12
	12/4/2028	$44.35	$10.90	$9.75	$8.62	$0.00	$73.62

For apprentice rates see "Apprentice- LABORER"

CARPENTER	3/1/2026	$43.81	$9.19	$11.25	$6.90	$0.00	$71.15
CARPENTERS	9/1/2026	$44.76	$9.19	$11.25	$6.90	$0.00	$72.10
CARPENTERS LOCAL 336 - HAMPDEN HAMPSHIRE FRANKLIN	3/1/2027	$45.66	$9.19	$11.25	$6.90	$0.00	$73.00

Apprentice: CARPENTER

Effective Date: 3/1/2026

Step	Percent	Apprentice Base Wage	Health	Pension	Annuity	Supplemental Unemployment	Total Rate
1	45.00	$19.71	$9.19	$0.00	$1.38	$0.00	$30.28
2	45.00	$19.71	$1.28	$0.00	$1.38	$0.00	$22.37
3	55.00	$24.10	$9.19	$0.00	$2.76	$0.00	$36.05
4	55.00	$24.10	$9.19	$0.00	$2.76	$0.00	$36.05
5	70.00	$30.67	$9.19	$11.25	$4.14	$0.00	$55.25
6	70.00	$30.67	$9.19	$11.25	$4.14	$0.00	$55.25
7	80.00	$35.05	$9.19	$11.25	$5.52	$0.00	$61.01
8	80.00	$35.05	$9.19	$11.25	$5.52	$0.00	$61.01

Apprentice: CARPENTER

Effective Date: 9/1/2026

Step	Percent	Apprentice Base Wage	Health	Pension	Annuity	Supplemental Unemployment	Total Rate
1	45.00	$20.14	$9.19	$0.00	$1.38	$0.00	$30.71
2	45.00	$20.14	$9.19	$0.00	$1.38	$0.00	$30.71
3	55.00	$24.62	$9.19	$0.00	$2.76	$0.00	$36.57
4	55.00	$24.62	$9.19	$0.00	$2.76	$0.00	$36.57
5	70.00	$31.33	$9.19	$11.25	$4.14	$0.00	$55.91
6	70.00	$31.33	$9.19	$11.25	$4.14	$0.00	$55.91
7	80.00	$35.81	$9.19	$11.25	$5.52	$0.00	$61.77
8	80.00	$35.81	$9.19	$11.25	$5.52	$0.00	$61.77

Apprentice to Journeyworker Ratio: 1:5

CARPENTER WOOD FRAME	10/1/2025	$27.37	$7.38	$4.47	$1.00	$0.00	$40.22
CARPENTERS	10/1/2026	$28.47	$7.38	$4.47	$1.00	$0.00	$41.32
CARPENTERS-ZONE 3 (Wood Frame)							

All Aspects of New Wood Frame Work

Apprentice: CARPENTER WOOD FRAME

Effective Date: 10/1/2025

Step	Percent	Apprentice Base Wage	Health	Pension	Annuity	Supplemental Unemployment	Total Rate
1	60.00	$16.42	$7.38	$0.00	$0.00	$0.00	$23.80

Construction

Classification	Effective Date	Base Wage	Health	Pension	Annuity	Supplemental Unemployment	Total Rate

Apprentice: CARPENTER WOOD FRAME

Effective Date: 10/1/2025

Step	Percent	Apprentice Base Wage	Health	Pension	Annuity	Supplemental Unemployment	Total Rate
2	60.00	$16.42	$7.38	$0.00	$0.00	$0.00	$23.80
3	65.00	$17.79	$7.38	$0.00	$1.00	$0.00	$26.17
4	70.00	$19.16	$7.38	$0.00	$1.00	$0.00	$27.54
5	75.00	$20.53	$7.38	$3.80	$1.00	$0.00	$32.71
6	80.00	$21.90	$7.38	$3.80	$1.00	$0.00	$34.08
7	85.00	$23.26	$7.38	$3.80	$1.00	$0.00	$35.44
8	90.00	$24.63	$7.38	$3.80	$1.00	$0.00	$36.81

Apprentice: CARPENTER WOOD FRAME

Effective Date: 10/1/2026

Step	Percent	Apprentice Base Wage	Health	Pension	Annuity	Supplemental Unemployment	Total Rate
1	60.00	$17.08	$7.38	$0.00	$0.00	$0.00	$24.46
2	60.00	$17.08	$7.38	$0.00	$0.00	$0.00	$24.46
3	65.00	$18.51	$7.38	$0.00	$1.00	$0.00	$26.89
4	70.00	$19.93	$7.38	$0.00	$1.00	$0.00	$28.31
5	75.00	$21.35	$7.38	$3.80	$1.00	$0.00	$33.53
6	80.00	$22.78	$7.38	$3.80	$1.00	$0.00	$34.96
7	85.00	$24.20	$7.38	$3.80	$1.00	$0.00	$36.38
8	90.00	$25.62	$7.38	$3.80	$1.00	$0.00	$37.80

Apprentice to Journeyworker Ratio: 1:5

CEMENT MASONRY/PLASTERING	7/1/2026	$49.32	$13.20	$16.30	$2.93	$1.69	$83.44
PLASTERERS AND CEMENT MASONS LOCAL 534	1/1/2027	$50.51	$13.20	$16.30	$2.93	$1.69	$84.63
Plasterers and Cement Masons - Zone 2	7/1/2027	$51.70	$13.20	$16.30	$2.93	$1.69	$85.82
	1/1/2028	$52.89	$13.20	$16.30	$2.93	$1.69	$87.01

Apprentice: CEMENT MASONRY/PLASTERING

Effective Date: 7/1/2026

Step	Percent	Apprentice Base Wage	Health	Pension	Annuity	Supplemental Unemployment	Total Rate
1	50.00	$24.66	$13.20	$16.30	$0.00	$0.00	$54.16
2	60.00	$29.59	$13.20	$16.30	$2.93	$1.69	$63.71
3	65.00	$32.06	$13.20	$16.30	$2.93	$1.69	$66.18
4	70.00	$34.52	$13.20	$16.30	$2.93	$1.69	$68.64
5	75.00	$36.99	$13.20	$16.30	$2.93	$1.69	$71.11
6	80.00	$39.46	$13.20	$16.30	$2.93	$1.69	$73.58
7	90.00	$44.39	$13.20	$16.30	$2.93	$0.00	$76.82

Construction

Classification	Effective Date	Base Wage	Health	Pension	Annuity	Supplemental Unemployment	Total Rate

Apprentice: CEMENT MASONRY/PLASTERING

Effective Date: 1/1/2027

Step	Percent	Apprentice Base Wage	Health	Pension	Annuity	Supplemental Unemployment	Total Rate
1	50.00	$25.26	$16.30	$16.30	$0.00	$0.00	$57.86
2	60.00	$30.31	$16.30	$16.30	$2.93	$1.69	$67.53
3	65.00	$32.83	$16.30	$16.30	$2.93	$1.69	$70.05
4	70.00	$35.36	$16.30	$16.30	$2.93	$1.69	$72.58
5	75.00	$37.88	$16.30	$16.30	$2.93	$1.69	$75.10
6	80.00	$40.41	$16.30	$16.30	$2.93	$1.69	$77.63
7	90.00	$45.46	$16.30	$16.30	$2.93	$0.00	$80.99

Apprentice to Journeyworker Ratio: 1:5

CHAIN SAW OPERATOR LABORERS LABORERS - ZONE 3 (BUILDING & SITE)	6/1/2026	$37.25	$10.90	$9.75	$8.62	$0.00	$66.52
	12/7/2026	$38.55	$10.90	$9.75	$8.62	$0.00	$67.82
	6/7/2027	$39.95	$10.90	$9.75	$8.62	$0.00	$69.22
	12/6/2027	$41.35	$10.90	$9.75	$8.62	$0.00	$70.62
	6/5/2028	$42.85	$10.90	$9.75	$8.62	$0.00	$72.12
	12/4/2028	$44.35	$10.90	$9.75	$8.62	$0.00	$73.62
For apprentice rates see "Apprentice- LABORER"							
COMPRESSOR OPERATOR OPERATING ENGINEERS LOCAL 98 OPERATING ENGINEERS LOCAL 98	12/1/2023	$39.03	$13.78	$12.15	$3.00	$0.00	$67.96
For apprentice rates see "Apprentice- OPERATING ENGINEERS"							
CRANE OPERATOR OPERATING ENGINEERS LOCAL 98 OPERATING ENGINEERS LOCAL 98	12/1/2023	$43.06	$13.78	$12.15	$3.00	$0.00	$71.99
For apprentice rates see "Apprentice- OPERATING ENGINEERS"							
DELEADER (BRIDGE) PAINTERS LOCAL 35 PAINTERS LOCAL 35 - ZONE 3	1/1/2026	$59.56	$10.35	$12.00	$12.60	$0.00	$94.51

Apprentice: DELEADER (BRIDGE)

Effective Date: 1/1/2026

Step	Percent	Apprentice Base Wage	Health	Pension	Annuity	Supplemental Unemployment	Total Rate
1	50.00	$29.78	$10.35	$0.00	$0.00	$0.00	$40.13
2	55.00	$32.76	$10.35	$0.00	$6.93	$0.00	$50.04
3	60.00	$35.74	$10.35	$0.00	$7.56	$0.00	$53.65
4	65.00	$38.71	$10.35	$0.00	$8.19	$0.00	$57.25
5	70.00	$41.69	$10.35	$12.00	$8.82	$0.00	$72.86
6	75.00	$44.67	$10.35	$12.00	$9.45	$0.00	$76.47
7	80.00	$47.65	$10.35	$12.00	$10.08	$0.00	$80.08
8	90.00	$53.60	$10.35	$12.00	$11.34	$0.00	$87.29

Construction

Classification	Effective Date	Base Wage	Health	Pension	Annuity	Supplemental Unemployment	Total Rate
Apprentice to Journeyworker Ratio: 1:1							
DEMO: ADZEMAN LABORERS LABORERS - ZONE 3 (BUILDING & SITE)	6/1/2026	$49.30	$10.90	$9.75	$9.65	$0.00	$79.60
	12/7/2026	$50.80	$10.90	$9.75	$9.65	$0.00	$81.10
	6/7/2027	$52.40	$10.90	$9.75	$9.65	$0.00	$82.70
	12/6/2027	$54.00	$10.90	$9.75	$9.65	$0.00	$84.30
	6/5/2028	$55.68	$10.90	$9.75	$9.65	$0.00	$85.98
	12/4/2028	$57.35	$10.90	$9.75	$9.65	$0.00	$87.65
For apprentice rates see "Apprentice- LABORER"							
DEMO: BACKHOE/LOADER/HAMMER OPERATOR LABORERS LABORERS - ZONE 3 (BUILDING & SITE)	6/1/2026	$50.30	$10.90	$9.75	$9.65	$0.00	$80.60
	12/7/2026	$51.80	$10.90	$9.75	$9.65	$0.00	$82.10
	6/7/2027	$53.40	$10.90	$9.75	$9.65	$0.00	$83.70
	12/6/2027	$55.00	$10.90	$9.75	$9.65	$0.00	$85.30
	6/5/2028	$56.68	$10.90	$9.75	$9.65	$0.00	$86.98
	12/4/2028	$58.35	$10.90	$9.75	$9.65	$0.00	$88.65
For apprentice rates see "Apprentice- LABORER"							
DEMO: BURNERS LABORERS LABORERS - ZONE 3 (BUILDING & SITE)	6/1/2026	$50.05	$10.90	$9.75	$9.65	$0.00	$80.35
	12/7/2026	$51.55	$10.90	$9.75	$9.65	$0.00	$81.85
	6/7/2027	$53.15	$10.90	$9.75	$9.65	$0.00	$83.45
	12/6/2027	$54.75	$10.90	$9.75	$9.65	$0.00	$85.05
	6/5/2028	$56.43	$10.90	$9.75	$9.65	$0.00	$86.73
	12/4/2028	$58.10	$10.90	$9.75	$9.65	$0.00	$88.40
For apprentice rates see "Apprentice- LABORER"							
DEMO: CONCRETE CUTTER/SAWYER LABORERS LABORERS - ZONE 3 (BUILDING & SITE)	6/1/2026	$50.30	$10.90	$9.75	$9.65	$0.00	$80.60
	12/7/2026	$51.80	$10.90	$9.75	$9.65	$0.00	$82.10
	6/7/2027	$53.40	$10.90	$9.75	$9.65	$0.00	$83.70
	12/6/2027	$55.00	$10.90	$9.75	$9.65	$0.00	$85.30
	6/5/2028	$56.68	$10.90	$9.75	$9.65	$0.00	$86.98
	12/4/2028	$58.35	$10.90	$9.75	$9.65	$0.00	$88.65
For apprentice rates see "Apprentice- LABORER"							
DEMO: JACKHAMMER OPERATOR LABORERS LABORERS - ZONE 3 (BUILDING & SITE)	6/1/2026	$50.05	$10.90	$9.75	$9.65	$0.00	$80.35
	12/7/2026	$51.55	$10.90	$9.75	$9.65	$0.00	$81.85
	6/7/2027	$53.15	$10.90	$9.75	$9.65	$0.00	$83.45
	12/6/2027	$54.75	$10.90	$9.75	$9.65	$0.00	$85.05
	6/5/2028	$56.43	$10.90	$9.75	$9.65	$0.00	$86.73
	12/4/2028	$58.10	$10.90	$9.75	$9.65	$0.00	$88.40
For apprentice rates see "Apprentice- LABORER"							
DEMO: WRECKING LABORER LABORERS LABORERS - ZONE 3 (BUILDING & SITE)	6/1/2026	$49.30	$10.90	$9.75	$9.65	$0.00	$79.60
	12/7/2026	$50.80	$10.90	$9.75	$9.65	$0.00	$81.10
	6/7/2027	$52.40	$10.90	$9.75	$9.65	$0.00	$82.70
	12/6/2027	$54.00	$10.90	$9.75	$9.65	$0.00	$84.30
	6/5/2028	$55.68	$10.90	$9.75	$9.65	$0.00	$85.98
	12/4/2028	$57.35	$10.90	$9.75	$9.65	$0.00	$87.65
For apprentice rates see "Apprentice- LABORER"							

Construction

Classification	Effective Date	Base Wage	Health	Pension	Annuity	Supplemental Unemployment	Total Rate
DIVER PILE DRIVER LOCAL 56 PILE DRIVER LOCAL 56 (ZONE 3)	8/1/2024	$78.11	$10.08	$11.62	$12.67	$0.00	$112.48
as of 8-1-24, Apprentices with diving licenses begin at second year. % of Diver wage 70/80/90 2A $69.83, 3A $91.79,4A $102.14 Total Rate							
DIVER TENDER PILE DRIVER LOCAL 56 PILE DRIVER LOCAL 56 (ZONE 3)	8/1/2024	$49.19	$10.08	$11.62	$12.67	$0.00	$83.56
as of 8-1-24, Apprentices with diving licenses begin at second year. % of Piledriver wage 70/80/90 2A $54.20, 3A $73.93,4A $82.05 Total Rate							
DIVER TENDER (EFFLUENT) PILE DRIVER LOCAL 56 PILE DRIVER LOCAL 56 (ZONE 3)	8/1/2024	$83.69	$10.08	$11.62	$12.67	$0.00	$118.06
For apprentice rates see "Apprentice- PILE DRIVER"							
DIVER/SLURRY (EFFLUENT) PILE DRIVER LOCAL 56 PILE DRIVER LOCAL 56 (ZONE 3)	8/1/2024	$117.16	$10.08	$11.62	$12.67	$0.00	$151.53
For apprentice rates see "Apprentice- PILE DRIVER"							
DRAWBRIDGE OPERATOR (Construction) DRAWBRIDGE - SEIU LOCAL 888 DRAWBRIDGE - SEIU LOCAL 888	7/1/2020	$26.77	$6.67	$3.93	$0.00	$0.16	$37.53
ELECTRICIAN (Including Core Drilling) ELECTRICIANS LOCAL 7	6/28/2026	$54.41	$14.00	$8.43	$7.03	$0.00	$83.87
ELECTRICIANS LOCAL 7	1/3/2027	$55.56	$14.25	$8.47	$7.09	$0.00	$85.37

Apprentice: ELECTRICIAN (Including Core Drilling)

Effective Date: 6/28/2026

Step	Percent	Apprentice Base Wage	Health	Pension	Annuity	Supplemental Unemployment	Total Rate
1	40.00	$21.76	$7.80	$0.63	$0.00	$0.00	$30.19
2	45.00	$24.48	$7.80	$0.70	$0.00	$0.00	$32.98
3	50.00	$27.21	$14.00	$7.53	$0.00	$0.00	$48.74
4	55.00	$29.93	$14.00	$7.61	$0.00	$0.00	$51.54
5	65.00	$35.37	$14.00	$9.84	$0.00	$0.00	$59.21
6	70.00	$38.09	$14.00	$11.30	$0.00	$0.00	$63.39

Apprentice: ELECTRICIAN (Including Core Drilling)

Effective Date: 1/3/2027

Step	Percent	Apprentice Base Wage	Health	Pension	Annuity	Supplemental Unemployment	Total Rate
1	40.00	$22.22	$7.95	$0.63	$0.00	$0.00	$30.80
2	45.00	$25.00	$7.95	$0.70	$0.00	$0.00	$33.65
3	50.00	$27.78	$14.25	$7.53	$0.00	$0.00	$49.56
4	55.00	$30.56	$14.25	$7.61	$0.00	$0.00	$52.42
5	65.00	$36.11	$14.25	$9.84	$0.00	$0.00	$60.20
6	70.00	$38.89	$14.25	$11.30	$0.00	$0.00	$64.44

Construction

Classification	Effective Date	Base Wage	Health	Pension	Annuity	Supplemental Unemployment	Total Rate
Apprentice to Journeyworker Ratio: 2:3							
ELEVATOR CONSTRUCTOR	1/1/2026	$69.23	$16.38	$11.06	$10.70	$0.00	$107.37
ELEVATOR CONSTRUCTORS LOCAL 41	1/1/2027	$72.23	$16.48	$11.16	$11.00	$0.00	$110.87
ELEVATOR CONSTRUCTORS LOCAL 41							

Apprentice: ELEVATOR CONSTRUCTOR

Effective Date: 1/1/2026

Step	Percent	Apprentice Base Wage	Health	Pension	Annuity	Supplemental Unemployment	Total Rate
1	50.00	$34.62	$16.38	$0.00	$0.00	$0.00	$51.00
2	55.00	$38.08	$16.38	$11.06	$10.70	$0.00	$76.22
3	65.00	$45.00	$16.38	$11.06	$10.70	$0.00	$83.14
4	70.00	$48.46	$16.38	$11.06	$10.70	$0.00	$86.60
5	80.00	$55.38	$16.38	$11.06	$10.70	$0.00	$93.52

Apprentice: ELEVATOR CONSTRUCTOR

Effective Date: 1/1/2027

Step	Percent	Apprentice Base Wage	Health	Pension	Annuity	Supplemental Unemployment	Total Rate
1	50.00	$36.12	$16.48	$0.00	$0.00	$0.00	$52.60
2	55.00	$39.73	$16.48	$11.16	$11.00	$0.00	$78.37
3	65.00	$46.95	$16.48	$11.16	$11.00	$0.00	$85.59
4	70.00	$50.56	$16.48	$11.16	$11.00	$0.00	$89.20
5	80.00	$57.78	$16.48	$11.16	$11.00	$0.00	$96.42

Apprentice to Journeyworker Ratio: 1:1							
ELEVATOR CONSTRUCTOR HELPER	1/1/2026	$48.46	$16.38	$11.06	$10.70	$0.00	$86.60
ELEVATOR CONSTRUCTORS LOCAL 41	1/1/2027	$50.56	$16.48	$11.16	$11.00	$0.00	$89.20
ELEVATOR CONSTRUCTORS LOCAL 41							
For apprentice rates see "Apprentice - ELEVATOR CONSTRUCTOR"							
FENCE & GUARD RAIL ERECTOR (HEAVY & HIGHWAY)	6/1/2026	$37.24	$10.90	$9.75	$6.60	$0.00	$64.49
LABORERS	12/1/2026	$38.53	$10.90	$9.75	$6.60	$0.00	$65.78
LABORERS - ZONE 3 (HEAVY & HIGHWAY)							
For apprentice rates see "Apprentice- LABORER (Heavy and Highway)							
FIELD ENG.INST/ROD-BLDG,SITE,HVY/HWY	6/1/1999	$18.84	$4.80	$4.10	$0.00	$0.00	$27.74
OPERATING ENGINEERS LOCAL 98							
OPERATING ENGINEERS LOCAL 98							
FIELD ENG.PARTY CHIEF:BLDG,SITE,HVY/HWY	6/1/1999	$21.33	$4.80	$4.10	$0.00	$0.00	$30.23
OPERATING ENGINEERS LOCAL 98							
OPERATING ENGINEERS LOCAL 98							
FIELD ENG.SURVEY CHIEF-BLDG,SITE,HVY/HWY	6/1/1999	$22.33	$4.80	$4.10	$0.00	$0.00	$31.23
OPERATING ENGINEERS LOCAL 98							
OPERATING ENGINEERS LOCAL 98							

Construction

Classification	Effective Date	Base Wage	Health	Pension	Annuity	Supplemental Unemployment	Total Rate
FIRE ALARM INSTALLER	6/28/2026	$54.41	$14.00	$8.43	$7.03	$0.00	$83.87
ELECTRICIANS LOCAL 7	1/3/2027	$55.56	$14.25	$8.47	$7.09	$0.00	$85.37
ELECTRICIANS LOCAL 7							
For apprentice rates see "Apprentice- ELECTRICIAN"							
FIRE ALARM REPAIR / MAINTENANCE	6/28/2026	$54.41	$14.00	$8.43	$7.03	$0.00	$83.87
/ COMMISSIONING	1/3/2027	$55.56	$14.25	$8.47	$7.09	$0.00	$85.37
ELECTRICIANS LOCAL 7							
ELECTRICIANS LOCAL 7							
For apprentice rates see "Apprentice- TELECOMMUNICATIONS TECHNICIAN"							
FIREMAN	12/1/2023	$39.03	$13.78	$12.15	$3.00	$0.00	$67.96
OPERATING ENGINEERS LOCAL 98							
OPERATING ENGINEERS LOCAL 98							

Apprentice: FIREMAN

Effective Date: 12/1/2023

Step	Percent	Apprentice Base Wage	Health	Pension	Annuity	Supplemental Unemployment	Total Rate
1	60.00	$23.42	$13.78	$12.15	$3.00	$0.00	$52.35
2	70.00	$27.32	$13.78	$12.15	$3.00	$0.00	$56.25
3	80.00	$31.22	$13.78	$12.15	$3.00	$0.00	$60.15
4	90.00	$35.13	$13.78	$12.15	$3.00	$0.00	$64.06

Apprentice to Journeyworker Ratio: 1:6

FLAGGER & SIGNALER (HEAVY & HIGHWAY)	6/1/2026	$29.21	$10.90	$9.75	$6.60	$0.00	$56.46
LABORERS	12/1/2026	$29.21	$10.90	$9.75	$6.60	$0.00	$56.46
LABORERS - ZONE 3 (HEAVY & HIGHWAY)							
For apprentice rates see "Apprentice- LABORER (Heavy and Highway)							
FLOORCOVERER	3/1/2026	$44.34	$8.56	$11.25	$6.90	$0.00	$71.05
FLOORCOVERERS LOCAL 2168	9/1/2026	$45.29	$8.56	$11.25	$6.90	$0.00	$72.00
FLOORCOVERERS LOCAL 2168 ZONE III	3/1/2027	$46.19	$8.56	$11.25	$6.90	$0.00	$72.90

Apprentice: FLOORCOVERER

Effective Date: 3/1/2026

Step	Percent	Apprentice Base Wage	Health	Pension	Annuity	Supplemental Unemployment	Total Rate
1	45.00	$19.95	$8.56	$0.00	$1.38	$0.00	$29.89
2	45.00	$19.95	$8.56	$0.00	$1.38	$0.00	$29.89
3	55.00	$24.39	$8.56	$0.00	$2.76	$0.00	$35.71
4	55.00	$24.39	$8.56	$0.00	$2.76	$0.00	$35.71
5	70.00	$31.04	$8.56	$11.25	$4.14	$0.00	$54.99
6	70.00	$31.04	$8.56	$11.25	$4.14	$0.00	$54.99
7	80.00	$35.47	$8.56	$11.25	$5.52	$0.00	$60.80
8	80.00	$35.47	$8.56	$11.25	$5.52	$0.00	$60.80

Construction

Classification	Effective Date	Base Wage	Health	Pension	Annuity	Supplemental Unemployment	Total Rate

Apprentice: FLOORCOVERER

Effective Date: 9/1/2026

Step	Percent	Apprentice Base Wage	Health	Pension	Annuity	Supplemental Unemployment	Total Rate
1	45.00	$20.38	$8.56	$0.00	$1.38	$0.00	$30.32
2	45.00	$20.38	$8.56	$0.00	$1.38	$0.00	$30.32
3	55.00	$24.91	$8.56	$0.00	$2.76	$0.00	$36.23
4	55.00	$24.91	$8.56	$0.00	$2.76	$0.00	$36.23
5	70.00	$31.70	$8.56	$11.25	$4.14	$0.00	$55.65
6	70.00	$31.70	$8.56	$11.25	$4.14	$0.00	$55.65
7	80.00	$36.23	$8.56	$11.25	$5.52	$0.00	$61.56
8	80.00	$36.23	$8.56	$11.25	$5.52	$0.00	$61.56

Apprentice Notes

Steps are 750 hrs.

Apprentice to Journeyworker Ratio: 1:1

FORK LIFT OPERATING ENGINEERS LOCAL 98 OPERATING ENGINEERS LOCAL 98	12/1/2023	$39.25	$13.78	$12.15	$3.00	$0.00	$68.18

For apprentice rates see "Apprentice- OPERATING ENGINEERS"

GENERATORS/LIGHTING PLANTS OPERATING ENGINEERS LOCAL 98 OPERATING ENGINEERS LOCAL 98	12/1/2023	$35.80	$13.78	$12.15	$3.00	$0.00	$64.73

For apprentice rates see "Apprentice- OPERATING ENGINEERS"

GLAZIER (GLASS PLANK/AIR BARRIER/INTERIOR SYSTEMS) GLAZIERS LOCAL 1333 GLAZIERS LOCAL 1333	6/1/2026	$44.73	$11.20	$8.40	$6.05	$0.00	$70.38
	6/1/2027	$46.73	$11.60	$8.55	$6.60	$0.00	$73.48
	6/1/2028	$48.73	$12.00	$8.70	$7.20	$0.00	$76.63

Apprentice: GLAZIER (GLASS PLANK/AIR BARRIER/INTERIOR SYSTEMS)

Effective Date: 6/1/2026

Step	Percent	Apprentice Base Wage	Health	Pension	Annuity	Supplemental Unemployment	Total Rate
1	50.00	$22.37	$11.20	$8.40	$6.05	$0.00	$48.02
2	56.25	$25.16	$11.20	$8.40	$6.05	$0.00	$50.81
3	62.50	$27.96	$11.20	$8.40	$6.05	$0.00	$53.61
4	68.75	$30.75	$11.20	$8.40	$6.05	$0.00	$56.40
5	75.00	$33.55	$11.20	$8.40	$6.05	$0.00	$59.20
6	81.25	$36.34	$11.20	$8.40	$6.05	$0.00	$61.99
7	87.50	$39.14	$11.20	$8.40	$6.05	$0.00	$64.79
8	93.75	$41.93	$11.20	$8.40	$6.05	$0.00	$67.58

Construction

Classification	Effective Date	Base Wage	Health	Pension	Annuity	Supplemental Unemployment	Total Rate

Apprentice: GLAZIER (GLASS PLANK/AIR BARRIER/INTERIOR SYSTEMS)

Effective Date: 6/1/2027

Step	Percent	Apprentice Base Wage	Health	Pension	Annuity	Supplemental Unemployment	Total Rate
1	50.00	$23.37	$11.60	$8.55	$6.60	$0.00	$50.12
2	56.25	$26.29	$11.60	$8.55	$6.60	$0.00	$53.04
3	62.50	$29.21	$11.60	$8.55	$6.60	$0.00	$55.96
4	68.75	$32.13	$11.60	$8.55	$6.60	$0.00	$58.88
5	75.00	$35.05	$11.60	$8.55	$6.60	$0.00	$61.80
6	81.25	$37.97	$11.60	$8.55	$6.60	$0.00	$64.72
7	87.50	$40.89	$11.60	$8.55	$6.60	$0.00	$67.64
8	93.75	$43.81	$11.60	$8.55	$6.60	$0.00	$70.56

Apprentice to Journeyworker Ratio: 3:1

GRADER/TRENCHING MACHINE/DERRICK OPERATING ENGINEERS LOCAL 98 OPERATING ENGINEERS LOCAL 98	12/1/2023	$39.56	$13.78	$12.15	$3.00	$0.00	$68.49
For apprentice rates see "Apprentice- OPERATING ENGINEERS"							
HVAC (DUCTWORK) SHEETMETAL WORKERS LOCAL 63 SHEETMETAL WORKERS LOCAL 63	7/1/2026	$43.48	$13.24	$11.01	$9.92	$2.13	$79.78
	1/1/2027	$43.48	$13.54	$11.01	$11.12	$2.13	$81.28
	7/1/2027	$44.98	$13.54	$11.01	$11.12	$2.13	$82.78
	1/1/2028	$46.48	$13.54	$11.01	$11.12	$2.13	$84.28
For apprentice rates see "Apprentice- SHEET METAL WORKER"							
HVAC (ELECTRICAL CONTROLS) ELECTRICIANS LOCAL 7 ELECTRICIANS LOCAL 7	6/28/2026	$54.41	$14.00	$8.43	$7.03	$0.00	$83.87
	1/3/2027	$55.56	$14.25	$8.47	$7.09	$0.00	$85.37
For apprentice rates see "Apprentice- ELECTRICIAN"							
HVAC (TESTING AND BALANCING - AIR) SHEETMETAL WORKERS LOCAL 63 SHEETMETAL WORKERS LOCAL 63	7/1/2026	$43.48	$13.24	$11.01	$9.92	$2.13	$79.78
	1/1/2027	$43.48	$13.54	$11.01	$11.12	$2.13	$81.28
	7/1/2027	$44.98	$13.54	$11.01	$11.12	$2.13	$82.78
	1/1/2028	$46.48	$13.54	$11.01	$11.12	$2.13	$84.28
For apprentice rates see "Apprentice- SHEET METAL WORKER"							
HVAC (TESTING AND BALANCING -WATER) PLUMBERS & PIPEFITTERS LOCAL 104 PLUMBERS & PIPEFITTERS LOCAL 104	3/17/2026	$52.76	$13.50	$10.85	$7.10	$0.00	$84.21
	9/17/2026	$54.76	$13.50	$10.85	$7.10	$0.00	$86.21
	3/17/2027	$58.26	$12.00	$10.85	$7.10	$0.00	$88.21
	9/17/2027	$60.26	$12.00	$10.85	$7.10	$0.00	$90.21
	3/17/2028	$62.26	$12.00	$10.85	$7.10	$0.00	$92.21
	9/17/2028	$64.26	$12.00	$10.85	$7.10	$0.00	$94.21
	3/17/2029	$66.26	$12.00	$10.85	$7.10	$0.00	$96.21
For apprentice rates see "Apprentice- PIPEFITTER" or "PLUMBER/PIPEFITTER"							
HVAC MECHANIC PLUMBERS & PIPEFITTERS LOCAL 104 PLUMBERS & PIPEFITTERS LOCAL 104	3/17/2026	$52.76	$13.50	$10.85	$7.10	$0.00	$84.21
	9/17/2026	$54.76	$13.50	$10.85	$7.10	$0.00	$86.21
	3/17/2027	$58.26	$12.00	$10.85	$7.10	$0.00	$88.21

Construction

Classification	Effective Date	Base Wage	Health	Pension	Annuity	Supplemental Unemployment	Total Rate
	9/17/2027	$60.26	$12.00	$10.85	$7.10	$0.00	$90.21
	3/17/2028	$62.26	$12.00	$10.85	$7.10	$0.00	$92.21
	9/17/2028	$64.26	$12.00	$10.85	$7.10	$0.00	$94.21
	3/17/2029	$66.26	$12.00	$10.85	$7.10	$0.00	$96.21

For apprentice rates see "Apprentice- PIPEFITTER" or "PLUMBER/PIPEFITTER"

HYDRAULIC DRILLS (HEAVY & HIGHWAY) LABORERS LABORERS - ZONE 3 (HEAVY & HIGHWAY)	6/1/2026	$37.74	$10.90	$9.75	$6.60	$0.00	$64.99
	12/1/2026	$39.03	$10.90	$9.75	$6.60	$0.00	$66.28

For apprentice rates see "Apprentice- LABORER (Heavy and Highway)

INSULATOR (PIPES & TANKS) HEAT & FROST INSULATORS LOCAL 6 HEAT & FROST INSULATORS LOCAL 6 (SPRINGFIELD)	9/1/2025	$48.27	$14.75	$9.52	$10.09	$0.00	$82.63
	9/1/2026	$51.01	$14.75	$9.52	$10.09	$0.00	$85.37

Apprentice: INSULATOR (PIPES & TANKS)

Effective Date: 9/1/2025

Step	Percent	Apprentice Base Wage	Health	Pension	Annuity	Supplemental Unemployment	Total Rate
1	50.00	$24.14	$14.75	$9.27	$5.05	$0.00	$53.21
2	60.00	$28.96	$14.75	$9.32	$6.05	$0.00	$59.08
3	70.00	$33.79	$14.75	$9.37	$7.06	$0.00	$64.97
4	80.00	$38.62	$14.75	$9.42	$8.07	$0.00	$70.86

Apprentice: INSULATOR (PIPES & TANKS)

Effective Date: 9/1/2026

Step	Percent	Apprentice Base Wage	Health	Pension	Annuity	Supplemental Unemployment	Total Rate
1	50.00	$25.51	$14.75	$9.27	$5.05	$0.00	$54.58
2	60.00	$30.61	$14.75	$9.32	$6.05	$0.00	$60.73
3	70.00	$35.71	$14.75	$9.37	$7.06	$0.00	$66.89
4	80.00	$40.81	$14.75	$9.42	$8.07	$0.00	$73.05

Apprentice to Journeyworker Ratio: 1:4

IRONWORKER/WELDER IRONWORKERS LOCAL 7 IRONWORKERS LOCAL 7 (SPRINGFIELD AREA)	3/16/2026	$42.46	$9.25	$12.75	$11.25	$0.00	$75.71

Apprentice: IRONWORKER/WELDER

Effective Date: 3/16/2026

Step	Percent	Apprentice Base Wage	Health	Pension	Annuity	Supplemental Unemployment	Total Rate
1	70.00	$29.72	$9.25	$12.75	$1.25	$0.00	$52.97
2	80.00	$33.97	$9.25	$12.75	$1.25	$0.00	$57.22
3	90.00	$38.21	$9.25	$12.75	$1.25	$0.00	$61.46
4	0.00	$0.00	$0.00	$0.00	$0.00	$0.00	$0.00
5	0.00	$0.00	$0.00	$0.00	$0.00	$0.00	$0.00

Construction

Classification	Effective Date	Base Wage	Health	Pension	Annuity	Supplemental Unemployment	Total Rate
Apprentice: IRONWORKER/WELDER							
Effective Date: 3/16/2026							
Step / Percent		**Apprentice Base Wage**	**Health**	**Pension**	**Annuity**	**Supplemental Unemployment**	**Total Rate**
6 / 0.00		$0.00	$0.00	$0.00	$0.00	$0.00	$0.00
Apprentice to Journeyworker Ratio: 1:4							
JACKHAMMER & PAVING BREAKER OPERATOR LABORERS LABORERS - ZONE 3 (BUILDING & SITE)	6/1/2026	$37.25	$10.90	$9.75	$8.62	$0.00	$66.52
	12/7/2026	$38.55	$10.90	$9.75	$8.62	$0.00	$67.82
	6/7/2027	$39.95	$10.90	$9.75	$8.62	$0.00	$69.22
	12/6/2027	$41.35	$10.90	$9.75	$8.62	$0.00	$70.62
	6/5/2028	$42.85	$10.90	$9.75	$8.62	$0.00	$72.12
	12/4/2028	$44.35	$10.90	$9.75	$8.62	$0.00	$73.62
For apprentice rates see "Apprentice- LABORER"							
LABORER LABORERS LABORERS - ZONE 3 (BUILDING & SITE)	6/1/2026	$37.00	$10.90	$9.75	$8.62	$0.00	$66.27
	12/7/2026	$38.30	$10.90	$9.75	$8.62	$0.00	$67.57
	6/7/2027	$39.70	$10.90	$9.75	$8.62	$0.00	$68.97
	12/6/2027	$41.10	$10.90	$9.75	$8.62	$0.00	$70.37
	6/5/2028	$42.60	$10.90	$9.75	$8.62	$0.00	$71.87
	12/4/2028	$44.10	$10.90	$9.75	$8.62	$0.00	$73.37
Apprentice: LABORER							
Effective Date: 6/1/2026							
Step / Percent		**Apprentice Base Wage**	**Health**	**Pension**	**Annuity**	**Supplemental Unemployment**	**Total Rate**
1 / 60.00		$22.20	$10.90	$9.75	$8.62	$0.00	$51.47
2 / 70.00		$25.90	$10.90	$9.75	$8.62	$0.00	$55.17
3 / 80.00		$29.60	$10.90	$9.75	$8.62	$0.00	$58.87
4 / 90.00		$33.30	$10.90	$9.75	$8.62	$0.00	$62.57
Apprentice: LABORER							
Effective Date: 12/7/2026							
Step / Percent		**Apprentice Base Wage**	**Health**	**Pension**	**Annuity**	**Supplemental Unemployment**	**Total Rate**
1 / 60.00		$22.98	$10.90	$9.75	$8.62	$0.00	$52.25
2 / 70.00		$26.81	$10.90	$9.75	$8.62	$0.00	$56.08
3 / 80.00		$30.64	$10.90	$9.75	$8.62	$0.00	$59.91
4 / 90.00		$34.47	$10.90	$9.75	$8.62	$0.00	$63.74
Apprentice to Journeyworker Ratio: 1:5							
LABORER (HEAVY & HIGHWAY) LABORERS LABORERS - ZONE 3 (HEAVY & HIGHWAY)	6/1/2026	$36.99	$10.90	$9.75	$6.60	$0.00	$64.24
	12/1/2026	$38.28	$10.90	$9.75	$6.60	$0.00	$65.53

Construction

Classification	Effective Date	Base Wage	Health	Pension	Annuity	Supplemental Unemployment	Total Rate

Apprentice: LABORER (HEAVY & HIGHWAY)

Effective Date: 6/1/2026

Step	Percent	Apprentice Base Wage	Health	Pension	Annuity	Supplemental Unemployment	Total Rate
1	60.00	$22.19	$10.90	$9.75	$6.60	$0.00	$49.44
2	70.00	$25.89	$10.90	$9.75	$6.60	$0.00	$53.14
3	80.00	$29.59	$10.90	$9.75	$6.60	$0.00	$56.84
4	90.00	$33.29	$10.90	$9.75	$6.60	$0.00	$60.54

Apprentice: LABORER (HEAVY & HIGHWAY)

Effective Date: 12/1/2026

Step	Percent	Apprentice Base Wage	Health	Pension	Annuity	Supplemental Unemployment	Total Rate
1	60.00	$22.97	$10.90	$9.75	$6.60	$0.00	$50.22
2	70.00	$26.80	$10.90	$9.75	$6.60	$0.00	$54.05
3	80.00	$30.62	$10.90	$9.75	$6.60	$0.00	$57.87
4	90.00	$34.45	$10.90	$9.75	$6.60	$0.00	$61.70

Apprentice to Journeyworker Ratio: 1:5

LABORER: CARPENTER TENDER LABORERS LABORERS - ZONE 3 (BUILDING & SITE)	6/1/2026	$37.00	$10.90	$9.75	$8.62	$0.00	$66.27
	12/7/2026	$38.30	$10.90	$9.75	$8.62	$0.00	$67.57
	6/7/2027	$39.70	$10.90	$9.75	$8.62	$0.00	$68.97
	12/6/2027	$41.10	$10.90	$9.75	$8.62	$0.00	$70.37
	6/5/2028	$42.60	$10.90	$9.75	$8.62	$0.00	$71.87
	12/4/2028	$44.10	$10.90	$9.75	$8.62	$0.00	$73.37
For apprentice rates see "Apprentice- LABORER"							
LABORER: CEMENT FINISHER TENDER LABORERS LABORERS - ZONE 3 (BUILDING & SITE)	6/1/2026	$37.00	$10.90	$9.75	$8.62	$0.00	$66.27
	12/7/2026	$38.30	$10.90	$9.75	$8.62	$0.00	$67.57
	6/7/2027	$39.70	$10.90	$9.75	$8.62	$0.00	$68.97
	12/6/2027	$41.10	$10.90	$9.75	$8.62	$0.00	$70.37
	6/5/2028	$42.60	$10.90	$9.75	$8.62	$0.00	$71.87
	12/4/2028	$44.10	$10.90	$9.75	$8.62	$0.00	$73.37
For apprentice rates see "Apprentice- LABORER"							
LABORER: HAZARDOUS WASTE/ASBESTOS REMOVER LABORERS LABORERS - ZONE 3 (BUILDING & SITE)	6/1/2026	$36.92	$10.90	$9.75	$8.75	$0.00	$66.32
	12/7/2026	$38.22	$10.90	$9.75	$8.75	$0.00	$67.62
	6/7/2027	$39.62	$10.90	$9.75	$8.75	$0.00	$69.02
	12/6/2027	$41.02	$10.90	$9.75	$8.75	$0.00	$70.42
	6/5/2028	$42.52	$10.90	$9.75	$8.75	$0.00	$71.92
	12/4/2028	$44.02	$10.90	$9.75	$8.75	$0.00	$73.42
For apprentice rates see "Apprentice- LABORER"							
LABORER: MASON TENDER LABORERS LABORERS - ZONE 3 (BUILDING & SITE)	6/1/2026	$40.00	$10.90	$9.75	$8.62	$0.00	$69.27
	12/7/2026	$41.30	$10.90	$9.75	$8.62	$0.00	$70.57
	6/7/2027	$42.70	$10.90	$9.75	$8.62	$0.00	$71.97

Construction

Classification	Effective Date	Base Wage	Health	Pension	Annuity	Supplemental Unemployment	Total Rate
	12/6/2027	$44.10	$10.90	$9.75	$8.62	$0.00	$73.37
	6/5/2028	$45.60	$10.90	$9.75	$8.62	$0.00	$74.87
	12/4/2028	$47.10	$10.90	$9.75	$8.62	$0.00	$76.37
For apprentice rates see "Apprentice- LABORER"							
LABORER: MASON TENDER (HEAVY & HIGHWAY) LABORERS LABORERS - ZONE 3 (HEAVY & HIGHWAY)	6/1/2026	$37.24	$10.90	$9.75	$6.60	$0.00	$64.49
	12/1/2026	$38.53	$10.90	$9.75	$6.60	$0.00	$65.78
For apprentice rates see "Apprentice- LABORER (Heavy and Highway)"							
LABORER: MULTI-TRADE TENDER LABORERS LABORERS - ZONE 3 (BUILDING & SITE)	6/1/2026	$37.00	$10.90	$9.75	$8.62	$0.00	$66.27
	12/7/2026	$38.30	$10.90	$9.75	$8.62	$0.00	$67.57
	6/7/2027	$39.70	$10.90	$9.75	$8.62	$0.00	$68.97
	12/6/2027	$41.10	$10.90	$9.75	$8.62	$0.00	$70.37
	6/5/2028	$42.60	$10.90	$9.75	$8.62	$0.00	$71.87
	12/4/2028	$44.10	$10.90	$9.75	$8.62	$0.00	$73.37
For apprentice rates see "Apprentice- LABORER"							
LABORER: TREE REMOVER LABORERS LABORERS - ZONE 3 (BUILDING & SITE)	6/1/2026	$37.00	$10.90	$9.75	$8.62	$0.00	$66.27
	12/7/2026	$38.30	$10.90	$9.75	$8.62	$0.00	$67.57
	6/7/2027	$39.70	$10.90	$9.75	$8.62	$0.00	$68.97
	12/6/2027	$41.10	$10.90	$9.75	$8.62	$0.00	$70.37
	6/5/2028	$42.60	$10.90	$9.75	$8.62	$0.00	$71.87
	12/4/2028	$44.10	$10.90	$9.75	$8.62	$0.00	$73.37
This classification applies to the removal of standing trees, and the trimming and removal of branches and limbs when related to public works construction or site clearance incidental to construction . For apprentice rates see "Apprentice- LABORER"							
LASER BEAM OPERATOR LABORERS LABORERS - ZONE 3 (BUILDING & SITE)	6/1/2026	$37.25	$10.90	$9.75	$8.62	$0.00	$66.52
	12/7/2026	$38.55	$10.90	$9.75	$8.62	$0.00	$67.82
	6/7/2027	$39.95	$10.90	$9.75	$8.62	$0.00	$69.22
	12/6/2027	$41.35	$10.90	$9.75	$8.62	$0.00	$70.62
	6/5/2028	$42.85	$10.90	$9.75	$8.62	$0.00	$72.12
	12/4/2028	$44.35	$10.90	$9.75	$8.62	$0.00	$73.62
For apprentice rates see "Apprentice- LABORER"							
LASER BEAM OPERATOR (HEAVY & HIGHWAY) LABORERS LABORERS - ZONE 3 (HEAVY & HIGHWAY)	6/1/2026	$37.24	$10.90	$9.75	$6.60	$0.00	$64.49
	12/1/2026	$38.53	$10.90	$9.75	$6.60	$0.00	$65.78
For apprentice rates see "Apprentice- LABORER (Heavy and Highway)"							
MARBLE & TILE FINISHERS BRICKLAYERS LOCAL 3 BRICKLAYERS LOCAL 3 (SPR/PITT) - MARBLE & TILE	2/1/2026	$45.56	$12.84	$15.10	$5.41	$0.00	$78.91
	8/1/2026	$47.32	$12.84	$15.10	$5.41	$0.00	$80.67
	2/1/2027	$48.44	$12.84	$15.10	$5.41	$0.00	$81.79

Apprentice: MARBLE & TILE FINISHERS

Effective Date: 2/1/2026

Step	Percent	Apprentice Base Wage	Health	Pension	Annuity	Supplemental Unemployment	Total Rate
1	50.00	$22.78	$12.84	$15.10	$5.41	$0.00	$56.13
2	60.00	$27.34	$12.84	$15.10	$5.41	$0.00	$60.69

Construction

Classification	Effective Date	Base Wage	Health	Pension	Annuity	Supplemental Unemployment	Total Rate

Apprentice: MARBLE & TILE FINISHERS

Effective Date: 2/1/2026

Step	Percent	Apprentice Base Wage	Health	Pension	Annuity	Supplemental Unemployment	Total Rate
3	70.00	$31.89	$12.84	$15.10	$5.41	$0.00	$65.24
4	80.00	$36.45	$12.84	$15.10	$5.41	$0.00	$69.80
5	90.00	$41.00	$12.84	$15.10	$5.41	$0.00	$74.35

Apprentice: MARBLE & TILE FINISHERS

Effective Date: 8/1/2026

Step	Percent	Apprentice Base Wage	Health	Pension	Annuity	Supplemental Unemployment	Total Rate
1	50.00	$23.66	$12.84	$15.10	$5.41	$0.00	$57.01
2	60.00	$28.39	$12.84	$15.10	$5.41	$0.00	$61.74
3	70.00	$33.12	$12.84	$15.10	$5.41	$0.00	$66.47
4	80.00	$37.86	$12.84	$15.10	$5.41	$0.00	$71.21
5	90.00	$42.59	$12.84	$15.10	$5.41	$0.00	$75.94

Apprentice to Journeyworker Ratio: 1:5

MECH. SWEEPER OPERATOR (ON CONST. SITES) OPERATING ENGINEERS LOCAL 98 OPERATING ENGINEERS LOCAL 98	12/1/2023	$39.56	$13.78	$12.15	$3.00	$0.00	$68.49

For apprentice rates see "Apprentice- OPERATING ENGINEERS"

MECHANIC/WELDER/BOOM TRUCK OPERATING ENGINEERS LOCAL 98 OPERATING ENGINEERS LOCAL 98	12/1/2023	$39.03	$13.78	$12.15	$3.00	$0.00	$67.96

For apprentice rates see "Apprentice- OPERATING ENGINEERS"

MILLWRIGHT (Zone 3) MILLWRIGHTS LOCAL 1121 MILLWRIGHTS LOCAL 1121 - Zone 3	1/5/2026	$45.20	$10.58	$11.47	$9.75	$0.00	$77.00

Apprentice: MILLWRIGHT (Zone 3)

Effective Date: 1/5/2026

Step	Percent	Apprentice Base Wage	Health	Pension	Annuity	Supplemental Unemployment	Total Rate
1	55.00	$24.86	$10.58	$0.00	$5.36	$0.00	$40.80
2	65.00	$29.38	$10.58	$0.00	$6.34	$0.00	$46.30
3	75.00	$33.90	$10.58	$11.47	$7.31	$0.00	$63.26
4	85.00	$38.42	$10.58	$11.47	$8.29	$0.00	$68.76

Apprentice Notes

Step 1&2 Appr. indentured after 1/6/2020 receive no pension,

Apprentice to Journeyworker Ratio: 1:4

Construction

Classification	Effective Date	Base Wage	Health	Pension	Annuity	Supplemental Unemployment	Total Rate
MORTAR MIXER	6/1/2026	$37.25	$10.90	$9.75	$8.62	$0.00	$66.52
LABORERS LABORERS - ZONE 3 (BUILDING & SITE)	12/7/2026	$38.55	$10.90	$9.75	$8.62	$0.00	$67.82
	6/7/2027	$39.95	$10.90	$9.75	$8.62	$0.00	$69.22
	12/6/2027	$41.35	$10.90	$9.75	$8.62	$0.00	$70.62
	6/5/2028	$42.85	$10.90	$9.75	$8.62	$0.00	$72.12
	12/4/2028	$44.35	$10.90	$9.75	$8.62	$0.00	$73.62
For apprentice rates see "Apprentice- LABORER"							
OILER	12/1/2023	$35.02	$13.78	$12.15	$3.00	$0.00	$63.95
OPERATING ENGINEERS LOCAL 98 OPERATING ENGINEERS LOCAL 98							
For apprentice rates see "Apprentice- OPERATING ENGINEERS"							
OTHER POWER DRIVEN EQUIPMENT - CLASS VI	12/1/2023	$32.74	$13.78	$12.15	$3.00	$0.00	$61.67
OPERATING ENGINEERS LOCAL 98 OPERATING ENGINEERS LOCAL 98							
For apprentice rates see "Apprentice- OPERATING ENGINEERS"							
PAINTER (BRIDGES/TANKS)	1/1/2026	$59.56	$10.35	$12.00	$12.60	$0.00	$94.51
PAINTERS LOCAL 35 PAINTERS LOCAL 35 - ZONE 3							

Apprentice: PAINTER (BRIDGES/TANKS)

Effective Date: 1/1/2026

Step	Percent	Apprentice Base Wage	Health	Pension	Annuity	Supplemental Unemployment	Total Rate
1	50.00	$29.78	$10.35	$0.00	$0.00	$0.00	$40.13
2	55.00	$32.76	$10.35	$0.00	$6.93	$0.00	$50.04
3	60.00	$35.74	$10.35	$0.00	$7.56	$0.00	$53.65
4	65.00	$38.71	$10.35	$0.00	$8.19	$0.00	$57.25
5	70.00	$41.69	$10.35	$12.00	$8.82	$0.00	$72.86
6	75.00	$44.67	$10.35	$12.00	$9.45	$0.00	$76.47
7	80.00	$47.65	$10.35	$12.00	$10.08	$0.00	$80.08
8	90.00	$53.60	$10.35	$12.00	$11.34	$0.00	$87.29

Apprentice to Journeyworker Ratio: 1:1

PAINTER (SPRAY OR SANDBLAST, NEW) *	1/1/2026	$42.03	$10.35	$12.00	$8.35	$0.00	$72.73
* If 30% or more of surfaces to be painted are new construction, NEW paint rate shall be used. PAINTERS LOCAL 35 PAINTERS LOCAL 35 - ZONE 3							

Apprentice: PAINTER (SPRAY OR SANDBLAST, NEW) *

Effective Date: 1/1/2026

Step	Percent	Apprentice Base Wage	Health	Pension	Annuity	Supplemental Unemployment	Total Rate
1	50.00	$21.02	$10.35	$0.00	$0.00	$0.00	$31.37
2	55.00	$23.12	$10.35	$0.00	$4.59	$0.00	$38.06
3	60.00	$25.22	$10.35	$0.00	$5.01	$0.00	$40.58

Construction

Classification	Effective Date	Base Wage	Health	Pension	Annuity	Supplemental Unemployment	Total Rate
PAINTER (SPRAY OR SANDBLAST, REPAINT) PAINTERS LOCAL 35 PAINTERS LOCAL 35 - ZONE 3	1/1/2026	$39.35	$10.35	$12.00	$8.35	$0.00	$70.05

Apprentice: PAINTER (SPRAY OR SANDBLAST, NEW) *

Effective Date: 1/1/2026

Step	Percent	Apprentice Base Wage	Health	Pension	Annuity	Supplemental Unemployment	Total Rate
4	65.00	$27.32	$10.35	$0.00	$5.43	$0.00	$43.10
5	70.00	$29.42	$10.35	$12.00	$5.85	$0.00	$57.62
6	75.00	$31.52	$10.35	$12.00	$6.26	$0.00	$60.13
7	80.00	$33.62	$10.35	$12.00	$6.68	$0.00	$62.65
8	90.00	$37.83	$10.35	$12.00	$7.52	$0.00	$67.70

Apprentice to Journeyworker Ratio: 1:1

Apprentice: PAINTER (SPRAY OR SANDBLAST, REPAINT)

Effective Date: 1/1/2026

Step	Percent	Apprentice Base Wage	Health	Pension	Annuity	Supplemental Unemployment	Total Rate
1	50.00	$19.68	$10.35	$0.00	$0.00	$0.00	$30.03
2	55.00	$21.64	$10.35	$0.00	$4.59	$0.00	$36.58
3	60.00	$23.61	$10.35	$0.00	$5.01	$0.00	$38.97
4	65.00	$25.58	$10.35	$0.00	$5.43	$0.00	$41.36
5	70.00	$27.55	$10.35	$12.00	$5.85	$0.00	$55.75
6	75.00	$29.51	$10.35	$12.00	$6.26	$0.00	$58.12
7	80.00	$31.48	$10.35	$12.00	$6.68	$0.00	$60.51
8	90.00	$35.42	$10.35	$12.00	$7.52	$0.00	$65.29

Apprentice to Journeyworker Ratio: 1:1

Classification	Effective Date	Base Wage	Health	Pension	Annuity	Supplemental Unemployment	Total Rate
PAINTER / TAPER (BRUSH, NEW) * * If 30% or more of surfaces to be painted are new construction, NEW paint rate shall be used. PAINTERS LOCAL 35 PAINTERS LOCAL 35 - ZONE 3	1/1/2026	$40.63	$10.35	$12.00	$8.35	$0.00	$71.33

Apprentice: PAINTER / TAPER (BRUSH, NEW) *

Effective Date: 1/1/2026

Step	Percent	Apprentice Base Wage	Health	Pension	Annuity	Supplemental Unemployment	Total Rate
1	50.00	$20.32	$10.35	$0.00	$0.00	$0.00	$30.67
2	55.00	$22.35	$10.35	$0.00	$4.59	$0.00	$37.29
3	60.00	$24.38	$10.35	$0.00	$5.01	$0.00	$39.74
4	65.00	$26.41	$10.35	$0.00	$5.43	$0.00	$42.19
5	70.00	$28.44	$10.35	$12.00	$5.85	$0.00	$56.64
6	75.00	$30.47	$10.35	$12.00	$6.26	$0.00	$59.08
7	80.00	$32.50	$10.35	$12.00	$6.68	$0.00	$61.53

Construction

Classification	Effective Date	Base Wage	Health	Pension	Annuity	Supplemental Unemployment	Total Rate
Apprentice: PAINTER / TAPER (BRUSH, NEW) *							
Effective Date: 1/1/2026							
Step / Percent		**Apprentice Base Wage**					
8 / 90.00		$36.57	$10.35	$12.00	$7.52	$0.00	$66.44
Apprentice to Journeyworker Ratio: 1:1							
PAINTER / TAPER (BRUSH, REPAINT) PAINTERS LOCAL 35 PAINTERS LOCAL 35 - ZONE 3	1/1/2026	$37.95	$10.35	$12.00	$8.35	$0.00	$68.65
Apprentice: PAINTER / TAPER (BRUSH, REPAINT)							
Effective Date: 1/1/2026							
Step / Percent		**Apprentice Base Wage**					
1 / 50.00		$18.98	$10.35	$0.00	$0.00	$0.00	$29.33
2 / 55.00		$20.87	$10.35	$0.00	$4.59	$0.00	$35.81
3 / 60.00		$22.77	$10.35	$0.00	$5.01	$0.00	$38.13
4 / 65.00		$24.67	$10.35	$0.00	$5.43	$0.00	$40.45
5 / 70.00		$26.57	$10.35	$12.00	$5.85	$0.00	$54.77
6 / 75.00		$28.46	$10.35	$12.00	$6.26	$0.00	$57.07
7 / 80.00		$30.36	$10.35	$12.00	$6.68	$0.00	$59.39
8 / 90.00		$34.16	$10.35	$12.00	$7.52	$0.00	$64.03
Apprentice to Journeyworker Ratio: 1:1							
PAINTER TRAFFIC MARKINGS (HEAVY/HIGHWAY) LABORERS LABORERS - ZONE 3 (HEAVY & HIGHWAY)	6/1/2026	$36.99	$10.90	$9.75	$6.60	$0.00	$64.24
	12/1/2026	$38.28	$10.90	$9.75	$6.60	$0.00	$65.53
For apprentice rates see "Apprentice- LABORER (Heavy and Highway)"							
PANEL & PICKUP TRUCKS DRIVER TEAMSTERS JOINT COUNCIL NO. 10 TEAMSTERS JOINT COUNCIL NO. 10 ZONE B	6/1/2026	$41.78	$16.17	$21.78	$0.00	$0.00	$79.73
	12/1/2026	$41.78	$16.17	$23.52	$0.00	$0.00	$81.47
	1/1/2027	$41.78	$16.77	$23.52	$0.00	$0.00	$82.07
PIER AND DOCK CONSTRUCTOR (UNDERPINNING AND DECK) PILE DRIVER LOCAL 56 PILE DRIVER LOCAL 56 (ZONE 3)	8/1/2024	$49.19	$10.08	$11.62	$12.67	$0.00	$83.56
For apprentice rates see "Apprentice- PILE DRIVER"							
PILE DRIVER PILE DRIVER LOCAL 56 PILE DRIVER LOCAL 56 (ZONE 3)	8/1/2024	$49.19	$10.08	$11.62	$12.67	$0.00	$83.56
Apprentice: PILE DRIVER							
Effective Date: 8/1/2024							
Step / Percent		**Apprentice Base Wage**					

Construction

Classification	Effective Date	Base Wage	Health	Pension	Annuity	Supplemental Unemployment	Total Rate
Apprentice: PILE DRIVER							
Effective Date: 8/1/2024							
Step / Percent		**Apprentice Base Wage**	**Health**	**Pension**	**Annuity**	**Supplemental Unemployment**	**Total Rate**
1 / 45.00		$22.14	$10.08	$0.00	$2.53	$0.00	$34.75
2 / 55.00		$27.05	$10.08	$0.00	$5.07	$0.00	$42.20
3 / 70.00		$34.43	$10.08	$11.62	$7.60	$0.00	$63.73
4 / 80.00		$39.35	$10.08	$11.62	$10.14	$0.00	$71.19
Apprentice to Journeyworker Ratio: 1:5							
PIPELAYER	6/1/2026	$37.25	$10.90	$9.75	$8.62	$0.00	$66.52
LABORERS LABORERS - ZONE 3 (BUILDING & SITE)	12/7/2026	$38.55	$10.90	$9.75	$8.62	$0.00	$67.82
	6/7/2027	$39.95	$10.90	$9.75	$8.62	$0.00	$69.22
	12/6/2027	$41.35	$10.90	$9.75	$8.62	$0.00	$70.62
	6/5/2028	$42.85	$10.90	$9.75	$8.62	$0.00	$72.12
	12/4/2028	$44.35	$10.90	$9.75	$8.62	$0.00	$73.62
For apprentice rates see "Apprentice- LABORER"							
PIPELAYER (HEAVY & HIGHWAY)	6/1/2026	$37.24	$10.90	$9.75	$6.60	$0.00	$64.49
LABORERS LABORERS - ZONE 3 (HEAVY & HIGHWAY)	12/1/2026	$38.53	$10.90	$9.75	$6.60	$0.00	$65.78
For apprentice rates see "Apprentice- LABORER (Heavy and Highway)							
PLUMBER & PIPEFITTER	3/17/2026	$52.76	$13.50	$10.85	$7.10	$0.00	$84.21
PLUMBERS & PIPEFITTERS LOCAL 104 PLUMBERS & PIPEFITTERS LOCAL 104	9/17/2026	$54.76	$13.50	$10.85	$7.10	$0.00	$86.21
	3/17/2027	$58.26	$12.00	$10.85	$7.10	$0.00	$88.21
	9/17/2027	$60.26	$12.00	$10.85	$7.10	$0.00	$90.21
	3/17/2028	$62.26	$12.00	$10.85	$7.10	$0.00	$92.21
	9/17/2028	$64.26	$12.00	$10.85	$7.10	$0.00	$94.21
	3/17/2029	$66.26	$12.00	$10.85	$7.10	$0.00	$96.21
Apprentice: PLUMBER & PIPEFITTER							
Effective Date: 3/17/2026							
Step / Percent		**Apprentice Base Wage**	**Health**	**Pension**	**Annuity**	**Supplemental Unemployment**	**Total Rate**
1 / 45.00		$23.74	$13.50	$10.85	$0.00	$0.00	$48.09
2 / 50.00		$26.38	$13.50	$10.85	$0.00	$0.00	$50.73
3 / 55.00		$29.02	$13.50	$10.85	$0.00	$0.00	$53.37
4 / 60.00		$31.66	$13.50	$10.85	$0.00	$0.00	$56.01
5 / 65.00		$34.29	$13.50	$10.85	$0.00	$0.00	$58.64
6 / 70.00		$36.93	$13.50	$10.85	$0.00	$0.00	$61.28
7 / 75.00		$39.57	$13.50	$10.85	$0.00	$0.00	$63.92
8 / 80.00		$42.21	$13.50	$10.85	$0.00	$0.00	$66.56
9 / 85.00		$44.85	$13.50	$10.85	$7.10	$0.00	$76.30
10 / 85.00		$44.85	$13.50	$10.85	$7.10	$0.00	$76.30

Construction

Classification	Effective Date	Base Wage	Health	Pension	Annuity	Supplemental Unemployment	Total Rate

Apprentice: PLUMBER & PIPEFITTER

Effective Date: 9/17/2026

Step	Percent	Apprentice Base Wage	Health	Pension	Annuity	Supplemental Unemployment	Total Rate
1	45.00	$24.64	$13.50	$0.00	$0.00	$0.00	$38.14
2	50.00	$27.38	$13.50	$0.00	$0.00	$0.00	$40.88
3	55.00	$30.12	$13.50	$0.00	$0.00	$0.00	$43.62
4	60.00	$32.86	$13.50	$0.00	$0.00	$0.00	$46.36
5	65.00	$35.59	$13.50	$0.00	$0.00	$0.00	$49.09
6	70.00	$38.33	$13.50	$0.00	$0.00	$0.00	$51.83
7	75.00	$41.07	$13.50	$0.00	$0.00	$0.00	$54.57
8	80.00	$43.81	$13.50	$0.00	$0.00	$0.00	$57.31
9	85.00	$46.55	$13.50	$0.00	$7.10	$0.00	$67.15
10	85.00	$46.55	$13.50	$0.00	$7.10	$0.00	$67.15

Apprentice Notes

**1:1,2:5,3:9,4:12

Apprentice to Journeyworker Ratio: 1:1

PNEUMATIC CONTROLS (TEMP.) PLUMBERS & PIPEFITTERS LOCAL 104 PLUMBERS & PIPEFITTERS LOCAL 104	3/17/2026	$52.76	$13.50	$10.85	$7.10	$0.00	$84.21
	9/17/2026	$54.76	$13.50	$10.85	$7.10	$0.00	$86.21
	3/17/2027	$58.26	$12.00	$10.85	$7.10	$0.00	$88.21
	9/17/2027	$60.26	$12.00	$10.85	$7.10	$0.00	$90.21
	3/17/2028	$62.26	$12.00	$10.85	$7.10	$0.00	$92.21
	9/17/2028	$64.26	$12.00	$10.85	$7.10	$0.00	$94.21
	3/17/2029	$66.26	$12.00	$10.85	$7.10	$0.00	$96.21
For apprentice rates see "Apprentice- PIPEFITTER" or "PLUMBER/PIPEFITTER"							
PNEUMATIC DRILL/TOOL OPERATOR (HEAVY & HIGHWAY) LABORERS LABORERS - ZONE 3 (HEAVY & HIGHWAY)	6/1/2026	$37.24	$10.90	$9.75	$6.60	$0.00	$64.49
	12/1/2026	$38.53	$10.90	$9.75	$6.60	$0.00	$65.78
For apprentice rates see "Apprentice- LABORER (Heavy and Highway)"							
POWDERMAN & BLASTER LABORERS LABORERS - ZONE 3 (BUILDING & SITE)	6/1/2026	$38.00	$10.90	$9.75	$8.62	$0.00	$67.27
	12/7/2026	$39.30	$10.90	$9.75	$8.62	$0.00	$68.57
	6/7/2027	$40.70	$10.90	$9.75	$8.62	$0.00	$69.97
	12/6/2027	$42.10	$10.90	$9.75	$8.62	$0.00	$71.37
	6/5/2028	$43.60	$10.90	$9.75	$8.62	$0.00	$72.87
	12/4/2028	$45.10	$10.90	$9.75	$8.62	$0.00	$74.37
For apprentice rates see "Apprentice- LABORER"							
POWDERMAN & BLASTER (HEAVY & HIGHWAY) LABORERS LABORERS - ZONE 3 (HEAVY & HIGHWAY)	6/1/2026	$37.99	$10.90	$9.75	$6.60	$0.00	$65.24
	12/1/2026	$39.28	$10.90	$9.75	$6.60	$0.00	$66.53
For apprentice rates see "Apprentice- LABORER (Heavy and Highway)"							
PUMP OPERATOR (CONCRETE) OPERATING ENGINEERS LOCAL 98	12/1/2023	$39.56	$13.78	$12.15	$3.00	$0.00	$68.49

Construction

Classification	Effective Date	Base Wage	Health	Pension	Annuity	Supplemental Unemployment	Total Rate
OPERATING ENGINEERS LOCAL 98 For apprentice rates see "Apprentice- OPERATING ENGINEERS"							
PUMP OPERATOR (DEWATERING, OTHER) OPERATING ENGINEERS LOCAL 98 OPERATING ENGINEERS LOCAL 98 For apprentice rates see "Apprentice- OPERATING ENGINEERS"	12/1/2023	$39.03	$13.78	$12.15	$3.00	$0.00	$67.96
READY-MIX CONCRETE DRIVER TEAMSTERS 404 - Construction Service (Northampton) TEAMSTERS 404 - Construction Service (Northampton)	5/1/2024	$26.14	$11.82	$7.25	$0.00	$0.00	$45.21
RIDE-ON MOTORIZED BUGGY OPERATOR LABORERS LABORERS - ZONE 3 (BUILDING & SITE) For apprentice rates see "Apprentice- LABORER"	6/1/2026	$37.25	$10.90	$9.75	$8.62	$0.00	$66.52
	12/7/2026	$38.55	$10.90	$9.75	$8.62	$0.00	$67.82
	6/7/2027	$39.95	$10.90	$9.75	$8.62	$0.00	$69.22
	12/6/2027	$41.35	$10.90	$9.75	$8.62	$0.00	$70.62
	6/5/2028	$42.85	$10.90	$9.75	$8.62	$0.00	$72.12
	12/4/2028	$44.35	$10.90	$9.75	$8.62	$0.00	$73.62
ROLLER OPERATOR OPERATING ENGINEERS LOCAL 98 OPERATING ENGINEERS LOCAL 98 For apprentice rates see "Apprentice- OPERATING ENGINEERS"	12/1/2023	$38.42	$13.78	$12.15	$3.00	$0.00	$67.35
ROOFER (Coal tar pitch) ROOFERS LOCAL 248 ROOFERS LOCAL 248 For apprentice rates see "Apprentice- ROOFER"	10/2/2025	$44.73	$10.60	$8.70	$10.00	$0.00	$74.03
	7/16/2026	$46.73	$10.60	$8.70	$10.00	$0.00	$76.03
ROOFER (Inc.Roofer Waterproofng &Roofer Damproofg) ROOFERS LOCAL 248 ROOFERS LOCAL 248	10/2/2025	$44.23	$10.60	$8.70	$10.00	$0.00	$73.53
	7/16/2026	$46.23	$10.60	$8.70	$10.00	$0.00	$75.53
ROOFER SLATE / TILE / PRECAST CONCRETE ROOFERS LOCAL 248 ROOFERS LOCAL 248 For apprentice rates see "Apprentice- ROOFER"	10/2/2025	$44.73	$10.60	$8.70	$10.00	$0.00	$74.03
	7/16/2026	$46.73	$10.60	$8.70	$10.00	$0.00	$76.03
SCRAPER OPERATING ENGINEERS LOCAL 98 OPERATING ENGINEERS LOCAL 98 For apprentice rates see "Apprentice- OPERATING ENGINEERS"	12/1/2023	$39.03	$13.78	$12.15	$3.00	$0.00	$67.96
SELF-POWERED ROLLERS AND COMPACTORS (TAMPERS) OPERATING ENGINEERS LOCAL 98 OPERATING ENGINEERS LOCAL 98 For apprentice rates see "Apprentice- OPERATING ENGINEERS"	12/1/2023	$38.42	$13.78	$12.15	$3.00	$0.00	$67.35
SELF-PROPELLED POWER BROOM OPERATING ENGINEERS LOCAL 98 OPERATING ENGINEERS LOCAL 98 For apprentice rates see "Apprentice- OPERATING ENGINEERS"	12/1/2023	$35.80	$13.78	$12.15	$3.00	$0.00	$64.73

Construction

Classification	Effective Date	Base Wage	Health	Pension	Annuity	Supplemental Unemployment	Total Rate
SHEETMETAL WORKER SHEETMETAL WORKERS LOCAL 63 SHEETMETAL WORKERS LOCAL 63	7/1/2026	$43.48	$13.24	$11.01	$9.92	$2.13	$79.78
	1/1/2027	$43.48	$13.54	$11.01	$11.12	$2.13	$81.28
	7/1/2027	$44.98	$13.54	$11.01	$11.12	$2.13	$82.78
	1/1/2028	$46.48	$13.54	$11.01	$11.12	$2.13	$84.28

Apprentice: SHEETMETAL WORKER

Effective Date: 7/1/2026

Step	Percent	Apprentice Base Wage	Health	Pension	Annuity	Supplemental Unemployment	Total Rate
1	45.00	$19.57	$5.96	$4.95	$0.00	$0.85	$31.33
2	50.00	$21.74	$6.62	$5.51	$0.00	$0.94	$34.81
3	55.00	$23.91	$7.28	$9.91	$0.00	$1.15	$42.25
4	60.00	$26.09	$7.94	$9.91	$0.00	$1.23	$45.17
5	65.00	$28.26	$8.60	$9.91	$0.00	$1.31	$48.08
6	70.00	$30.44	$9.27	$9.91	$0.00	$1.39	$51.01
7	75.00	$32.61	$9.93	$9.91	$0.00	$1.47	$53.92
8	80.00	$34.78	$10.59	$9.91	$9.92	$1.78	$66.98
9	85.00	$36.96	$11.25	$9.91	$9.92	$1.86	$69.90
10	90.00	$39.13	$11.92	$9.91	$9.92	$1.94	$72.82

Apprentice: SHEETMETAL WORKER

Effective Date: 1/1/2027

Step	Percent	Apprentice Base Wage	Health	Pension	Annuity	Supplemental Unemployment	Total Rate
1	45.00	$19.57	$6.09	$4.95	$0.00	$0.85	$31.46
2	50.00	$21.74	$6.77	$5.51	$0.00	$0.94	$34.96
3	55.00	$23.91	$7.45	$9.91	$0.00	$1.15	$42.42
4	60.00	$26.09	$8.36	$9.91	$0.00	$1.23	$45.59
5	65.00	$28.26	$8.86	$9.91	$0.00	$1.31	$48.34
6	70.00	$30.44	$9.48	$9.91	$0.00	$1.39	$51.22
7	75.00	$32.61	$10.15	$9.91	$0.00	$1.47	$54.14
8	80.00	$34.78	$10.83	$9.91	$11.12	$1.78	$68.42
9	85.00	$36.96	$11.51	$9.91	$11.12	$1.86	$71.36
10	90.00	$39.13	$12.18	$9.91	$11.12	$1.94	$74.28

Apprentice to Journeyworker Ratio: 1:3

SPECIALIZED EARTH MOVING EQUIP < 35 TONS TEAMSTERS JOINT COUNCIL NO. 10 TEAMSTERS JOINT COUNCIL NO. 10 ZONE B	6/1/2026	$42.24	$16.17	$21.78	$0.00	$0.00	$80.19
	12/1/2026	$42.24	$16.17	$23.52	$0.00	$0.00	$81.93
	1/1/2027	$42.24	$16.77	$23.52	$0.00	$0.00	$82.53
SPECIALIZED EARTH MOVING EQUIP > 35 TONS TEAMSTERS JOINT COUNCIL NO. 10 TEAMSTERS JOINT COUNCIL NO. 10 ZONE B	6/1/2026	$42.53	$16.17	$21.78	$0.00	$0.00	$80.48
	12/1/2026	$42.53	$16.17	$23.52	$0.00	$0.00	$82.22
	1/1/2027	$42.53	$16.77	$23.52	$0.00	$0.00	$82.82
SPRINKLER FITTER SPRINKLER FITTERS LOCAL 669 SPRINKLER FITTERS LOCAL 669	7/1/2026	$56.54	$13.60	$7.45	$9.41	$0.00	$87.00
	10/1/2026	$56.54	$13.60	$7.45	$9.41	$0.00	$87.00
	1/1/2027	$56.54	$14.55	$7.50	$9.41	$0.00	$88.00

Construction

Classification	Effective Date	Base Wage	Health	Pension	Annuity	Supplemental Unemployment	Total Rate
	4/1/2027	$59.83	$14.55	$7.50	$9.41	$0.00	$91.29
	7/1/2027	$59.83	$14.55	$7.50	$9.41	$0.00	$91.29
	10/1/2027	$59.83	$14.55	$7.50	$9.41	$0.00	$91.29
	1/1/2028	$59.83	$15.50	$7.55	$9.41	$0.00	$92.29

Apprentice: SPRINKLER FITTER

Effective Date: 7/1/2026

Step	Percent	Apprentice Base Wage	Health	Pension	Annuity	Supplemental Unemployment	Total Rate
1	43.00	$28.36	$9.64	$0.00	$0.00	$0.00	$38.00
2	48.00	$31.66	$9.64	$0.00	$0.00	$0.00	$41.30
3	52.00	$34.29	$13.60	$7.45	$1.15	$0.00	$56.49
4	56.00	$36.93	$13.60	$7.45	$1.15	$0.00	$59.13
5	59.00	$38.91	$13.60	$7.45	$1.40	$0.00	$61.36
6	64.00	$42.21	$13.60	$7.45	$1.40	$0.00	$64.66
7	68.00	$44.85	$13.60	$7.45	$1.40	$0.00	$67.30
8	72.00	$47.48	$13.60	$7.45	$1.40	$0.00	$69.93
9	76.00	$50.12	$13.60	$7.45	$1.40	$0.00	$72.57
10	80.00	$52.76	$13.60	$7.45	$1.40	$0.00	$75.21

Apprentice: SPRINKLER FITTER

Effective Date: 10/1/2026

Step	Percent	Apprentice Base Wage	Health	Pension	Annuity	Supplemental Unemployment	Total Rate
1	43.00	$28.36	$0.00	$0.00	$0.00	$0.00	$28.36
2	48.00	$31.66	$0.00	$0.00	$0.00	$0.00	$31.66
3	52.00	$34.29	$0.00	$0.00	$1.15	$0.00	$35.44
4	56.00	$36.93	$0.00	$0.00	$1.15	$0.00	$38.08
5	59.00	$38.91	$0.00	$0.00	$1.40	$0.00	$40.31
6	64.00	$42.21	$0.00	$0.00	$1.40	$0.00	$43.61
7	68.00	$44.85	$0.00	$0.00	$1.40	$0.00	$46.25
8	72.00	$47.48	$0.00	$0.00	$1.40	$0.00	$48.88
9	76.00	$50.12	$0.00	$0.00	$1.40	$0.00	$51.52
10	80.00	$52.76	$0.00	$0.00	$1.40	$0.00	$54.16

Apprentice to Journeyworker Ratio: 1:1

TELECOMMUNICATION TECHNICIAN	6/28/2026	$54.41	$14.00	$8.43	$7.03	$0.00	$83.87
TELECOMMUNICATION TECHNICIAN ELECTRICIANS LOCAL 7 ELECTRICIANS LOCAL 7	1/3/2027	$55.56	$14.25	$8.47	$7.09	$0.00	$85.37

For apprentice rates and ratios see "Apprentice- ELECTRICIAN"

Apprentice: TELECOMMUNICATION TECHNICIAN

Effective Date: 6/28/2026

Step	Percent	Apprentice Base Wage	Health	Pension	Annuity	Supplemental Unemployment	Total Rate

Construction

Classification	Effective Date	Base Wage	Health	Pension	Annuity	Supplemental Unemployment	Total Rate

Apprentice: TELECOMMUNICATION TECHNICIAN

Effective Date: 6/28/2026

Step	Percent	Apprentice Base Wage	Health	Pension	Annuity	Supplemental Unemployment	Total Rate
1	40.00	$21.76	$7.80	$0.63	$0.00	$0.00	$30.19
2	45.00	$24.48	$7.80	$0.70	$0.00	$0.00	$32.98
3	50.00	$27.21	$14.00	$7.53	$0.00	$0.00	$48.74
4	55.00	$29.93	$14.00	$7.61	$0.00	$0.00	$51.54
5	65.00	$35.37	$14.00	$9.84	$0.00	$0.00	$59.21
6	70.00	$38.09	$14.00	$11.30	$0.00	$0.00	$63.39

Apprentice: TELECOMMUNICATION TECHNICIAN

Effective Date: 1/3/2027

Step	Percent	Apprentice Base Wage	Health	Pension	Annuity	Supplemental Unemployment	Total Rate
1	40.00	$22.22	$7.95	$0.63	$0.00	$0.00	$30.80
2	45.00	$25.00	$7.95	$0.70	$0.00	$0.00	$33.65
3	50.00	$27.78	$14.25	$7.53	$0.00	$0.00	$49.56
4	55.00	$30.56	$14.25	$7.61	$0.00	$0.00	$52.42
5	65.00	$36.11	$14.25	$9.84	$0.00	$0.00	$60.20
6	70.00	$38.89	$14.25	$11.30	$0.00	$0.00	$64.44

Apprentice to Journeyworker Ratio: 1:1

TERRAZZO FINISHERS	2/10/2026	$66.89	$12.84	$15.57	$8.02	$0.00	$103.32
BRICKLAYERS LOCAL 3	8/1/2026	$69.09	$12.84	$15.57	$8.02	$0.00	$105.52
BRICKLAYERS LOCAL 3 (SPR/PITT) - MARBLE & TILE	2/1/2027	$70.49	$12.84	$15.57	$8.02	$0.00	$106.92

Apprentice: TERRAZZO FINISHERS

Effective Date: 2/10/2026

Step	Percent	Apprentice Base Wage	Health	Pension	Annuity	Supplemental Unemployment	Total Rate
1	50.00	$33.45	$12.84	$15.57	$8.02	$0.00	$69.88
2	60.00	$40.13	$12.84	$15.57	$8.02	$0.00	$76.56
3	70.00	$46.82	$12.84	$15.57	$8.02	$0.00	$83.25
4	80.00	$53.51	$12.84	$15.57	$8.02	$0.00	$89.94
5	90.00	$60.20	$12.84	$15.57	$8.02	$0.00	$96.63

Apprentice: TERRAZZO FINISHERS

Effective Date: 8/1/2026

Step	Percent	Apprentice Base Wage	Health	Pension	Annuity	Supplemental Unemployment	Total Rate
1	50.00	$34.55	$12.84	$15.57	$8.02	$0.00	$70.98
2	60.00	$41.45	$12.84	$15.57	$8.02	$0.00	$77.88
3	70.00	$48.36	$12.84	$15.57	$8.02	$0.00	$84.79

Construction

Classification	Effective Date	Base Wage	Health	Pension	Annuity	Supplemental Unemployment	Total Rate
Apprentice: TERRAZZO FINISHERS							
Effective Date: 8/1/2026							
Step / Percent		**Apprentice Base Wage**	**Health**	**Pension**	**Annuity**	**Supplemental Unemployment**	**Total Rate**
4 / 80.00		$55.27	$12.84	$15.57	$8.02	$0.00	$91.70
5 / 90.00		$62.18	$12.84	$15.57	$8.02	$0.00	$98.61
Apprentice to Journeyworker Ratio: 1:5							
TERRAZZO MECHANIC	2/1/2026	$67.97	$12.84	$15.57	$7.99	$0.00	$104.37
BRICKLAYERS LOCAL 3	8/1/2026	$70.17	$12.84	$15.57	$7.99	$0.00	$106.57
BRICKLAYERS LOCAL 3 (SPR/PITT) - MARBLE & TILE	2/1/2027	$71.57	$12.84	$15.57	$7.99	$0.00	$107.97
Apprentice: TERRAZZO MECHANIC							
Effective Date: 2/1/2026							
Step / Percent		**Apprentice Base Wage**	**Health**	**Pension**	**Annuity**	**Supplemental Unemployment**	**Total Rate**
1 / 50.00		$33.99	$12.84	$15.57	$7.99	$0.00	$70.39
2 / 60.00		$40.78	$12.84	$15.57	$7.99	$0.00	$77.18
3 / 70.00		$47.58	$12.84	$15.57	$7.99	$0.00	$83.98
4 / 80.00		$54.38	$12.84	$15.57	$7.99	$0.00	$90.78
5 / 90.00		$61.17	$12.84	$15.57	$7.99	$0.00	$97.57
Apprentice: TERRAZZO MECHANIC							
Effective Date: 8/1/2026							
Step / Percent		**Apprentice Base Wage**	**Health**	**Pension**	**Annuity**	**Supplemental Unemployment**	**Total Rate**
1 / 50.00		$35.09	$12.84	$15.57	$7.99	$0.00	$71.49
2 / 60.00		$42.10	$12.84	$15.57	$7.99	$0.00	$78.50
3 / 70.00		$49.12	$12.84	$15.57	$7.99	$0.00	$85.52
4 / 80.00		$56.14	$12.84	$15.57	$7.99	$0.00	$92.54
5 / 90.00		$63.15	$12.84	$15.57	$7.99	$0.00	$99.55
Apprentice to Journeyworker Ratio: 1:5							
TEST BORING DRILLER	6/1/2026	$53.25	$10.90	$9.75	$9.80	$0.00	$83.70
LABORERS	12/1/2026	$54.75	$10.90	$9.75	$9.80	$0.00	$85.20
LABORERS - FOUNDATION AND MARINE							
For apprentice rates see "Apprentice- LABORER"							
TEST BORING DRILLER HELPER	6/1/2026	$49.37	$10.90	$9.75	$9.80	$0.00	$79.82
LABORERS	12/1/2026	$50.87	$10.90	$9.75	$9.80	$0.00	$81.32
LABORERS - FOUNDATION AND MARINE							
For apprentice rates see "Apprentice- LABORER"							
TEST BORING LABORER	6/1/2026	$49.25	$10.90	$9.75	$9.80	$0.00	$79.70
LABORERS	12/1/2026	$50.75	$10.90	$9.75	$9.80	$0.00	$81.20
LABORERS - FOUNDATION AND MARINE							

Construction

Classification	Effective Date	Base Wage	Health	Pension	Annuity	Supplemental Unemployment	Total Rate
For apprentice rates see "Apprentice- LABORER"							
TRACTORS OPERATING ENGINEERS LOCAL 98 OPERATING ENGINEERS LOCAL 98	12/1/2023	$38.42	$13.78	$12.15	$3.00	$0.00	$67.35
For apprentice rates see "Apprentice- OPERATING ENGINEERS"							
TRAILERS FOR EARTH MOVING EQUIPMENT TEAMSTERS JOINT COUNCIL NO. 10 TEAMSTERS JOINT COUNCIL NO. 10 ZONE B	6/1/2026	$42.82	$16.17	$21.78	$0.00	$0.00	$80.77
	12/1/2026	$42.82	$16.17	$23.52	$0.00	$0.00	$82.51
	1/1/2027	$42.82	$16.77	$23.52	$0.00	$0.00	$83.11
TUNNEL WORK - COMPRESSED AIR LABORERS LABORERS (COMPRESSED AIR)	6/1/2026	$61.48	$10.90	$9.75	$10.25	$0.00	$92.38
	12/1/2026	$62.98	$10.90	$9.75	$10.25	$0.00	$93.88
For apprentice rates see "Apprentice- LABORER"							
TUNNEL WORK - COMPRESSED AIR (HAZ. WASTE) LABORERS LABORERS (COMPRESSED AIR)	6/1/2026	$63.48	$10.90	$9.75	$10.25	$0.00	$94.38
	12/1/2026	$64.98	$10.90	$9.75	$10.25	$0.00	$95.88
For apprentice rates see "Apprentice- LABORER"							
TUNNEL WORK - FREE AIR LABORERS LABORERS (FREE AIR TUNNEL)	6/1/2026	$53.55	$10.90	$9.75	$10.25	$0.00	$84.45
	12/1/2026	$55.05	$10.90	$9.75	$10.25	$0.00	$85.95
For apprentice rates see "Apprentice- LABORER"							
TUNNEL WORK - FREE AIR (HAZ. WASTE) LABORERS LABORERS (FREE AIR TUNNEL)	6/1/2026	$55.55	$10.90	$9.75	$10.25	$0.00	$86.45
	12/1/2026	$57.05	$10.90	$9.75	$10.25	$0.00	$87.95
For apprentice rates see "Apprentice- LABORER"							
VAC-HAUL TEAMSTERS JOINT COUNCIL NO. 10 TEAMSTERS JOINT COUNCIL NO. 10 ZONE B	6/1/2026	$42.24	$16.17	$21.78	$0.00	$0.00	$80.19
	12/1/2026	$42.24	$16.17	$23.52	$0.00	$0.00	$81.93
	1/1/2027	$42.24	$16.77	$23.52	$0.00	$0.00	$82.53
WAGON DRILL OPERATOR LABORERS LABORERS - ZONE 3 (BUILDING & SITE)	6/1/2026	$37.25	$10.90	$9.75	$8.62	$0.00	$66.52
	12/7/2026	$38.55	$10.90	$9.75	$8.62	$0.00	$67.82
	6/7/2027	$39.95	$10.90	$9.75	$8.62	$0.00	$69.22
	12/6/2027	$41.35	$10.90	$9.75	$8.62	$0.00	$70.62
	6/5/2028	$42.85	$10.90	$9.75	$8.62	$0.00	$72.12
	12/4/2028	$44.35	$10.90	$9.75	$8.62	$0.00	$73.62
For apprentice rates see "Apprentice- LABORER"							
WAGON DRILL OPERATOR (HEAVY & HIGHWAY) LABORERS LABORERS - ZONE 3 (HEAVY & HIGHWAY)	6/1/2026	$37.24	$10.90	$9.75	$6.60	$0.00	$64.49
	12/1/2026	$38.53	$10.90	$9.75	$6.60	$0.00	$65.78
For apprentice rates see "Apprentice- LABORER (Heavy and Highway)"							
WATER METER INSTALLER PLUMBERS & PIPEFITTERS LOCAL 104 PLUMBERS & PIPEFITTERS LOCAL 104	3/17/2026	$52.76	$13.50	$10.85	$7.10	$0.00	$84.21
	9/17/2026	$56.26	$12.00	$10.85	$7.10	$0.00	$86.21
	3/17/2027	$58.26	$12.00	$10.85	$7.10	$0.00	$88.21
	9/17/2027	$60.26	$12.00	$10.85	$7.10	$0.00	$90.21
	3/17/2028	$62.26	$12.00	$10.85	$7.10	$0.00	$92.21

Construction

Classification	Effective Date	Base Wage	Health	Pension	Annuity	Supplemental Unemployment	Total Rate
	9/17/2028	$64.26	$12.00	$10.85	$7.10	$0.00	$94.21
	3/17/2029	$66.26	$12.00	$10.85	$7.10	$0.00	$96.21

For apprentice rates see "Apprentice- PLUMBER/PIPEFITTER" or "PLUMBER/GASFITTER"

Marine Drilling

Classification	Effective Date	Base Wage	Health	Pension	Annuity	Supplemental Unemployment	Total Rate
BLASTER MARINE DRILLING MARINE DRILLING	1/1/2018	$41.82	$7.63	$2.35	$1.25	$0.00	$53.05
BOAT CAPTAIN MARINE DRILLING MARINE DRILLING	1/1/2018	$33.87	$7.63	$2.35	$0.95	$0.00	$44.80
BOAT CAPTAIN / Over 1,000 hp MARINE DRILLING MARINE DRILLING	1/1/2018	$38.06	$7.63	$2.35	$1.25	$0.00	$49.29
CORE DRILLER MARINE DRILLING MARINE DRILLING	1/1/2018	$31.43	$7.63	$2.25	$0.65	$0.00	$41.96
CORE DRILLER HELPER MARINE DRILLING MARINE DRILLING	1/1/2018	$28.47	$7.63	$2.35	$0.65	$0.00	$39.10
DRILLER MARINE DRILLING MARINE DRILLING	1/1/2018	$39.70	$7.63	$2.35	$1.25	$0.00	$50.93
ENGINEER MARINE DRILLING MARINE DRILLING	1/1/2018	$39.69	$7.63	$2.25	$1.25	$0.00	$50.82
HELPER MARINE DRILLING MARINE DRILLING	1/1/2018	$34.24	$7.63	$2.35	$0.65	$0.00	$44.87
MACHINIST MARINE DRILLING MARINE DRILLING	1/1/2018	$38.88	$7.63	$2.35	$0.95	$0.00	$49.81
OILER - MARINE DRILLING MARINE DRILLING MARINE DRILLING	1/1/2018	$34.24	$7.63	$2.35	$0.65	$0.00	$44.87
TUG DECKHAND MARINE DRILLING MARINE DRILLING	1/1/2018	$27.61	$7.63	$2.35	$0.65	$0.00	$38.24
WELDER MARINE DRILLING MARINE DRILLING	1/1/2018	$38.88	$7.63	$2.35	$0.95	$0.00	$49.81

Op Eng Marine (Dredging Work)

Classification	Effective Date	Base Wage	Health	Pension	Annuity	Supplemental Unemployment	Total Rate
BOAT OPERATOR OPERATING ENGINEERS LOCAL 4 OPERATING ENGINEERS - MARINE DIVISION	10/1/2017	$29.26	$7.63	$2.35	$0.95	$0.00	$40.19
CERTIFIED WELDER OPERATING ENGINEERS LOCAL 4 OPERATING ENGINEERS - MARINE DIVISION	10/1/2017	$31.09	$7.63	$2.35	$1.25	$0.00	$42.32
CHIEF WELDER/ CHIEF MATE OPERATING ENGINEERS LOCAL 4 OPERATING ENGINEERS - MARINE DIVISION	10/1/2017	$33.02	$7.63	$2.35	$1.25	$0.00	$44.25
DERRICK / SPIDER / SPILLBARGE OPERATOR OPERATING ENGINEERS LOCAL 4 OPERATING ENGINEERS - MARINE DIVISION	10/1/2017	$33.02	$7.63	$2.35	$1.25	$0.00	$44.25
DRAG BARGE OPERATOR / WELDER / MATE OPERATING ENGINEERS LOCAL 4 OPERATING ENGINEERS - MARINE DIVISION	10/1/2017	$30.24	$7.63	$2.35	$0.95	$0.00	$41.17
ENGINEER / ELECTRICIAN OPERATING ENGINEERS LOCAL 4 OPERATING ENGINEERS - MARINE DIVISION	10/1/2017	$33.02	$7.63	$2.35	$1.25	$0.00	$44.25
LICENSED BOAT OPERATOR OPERATING ENGINEERS LOCAL 4 OPERATING ENGINEERS - MARINE DIVISION	10/1/2017	$33.02	$7.63	$2.35	$1.25	$0.00	$44.25
LICENSED TUG OPERATOR OVER 1000HP OPERATING ENGINEERS LOCAL 4 OPERATING ENGINEERS - MARINE DIVISION	10/1/2017	$38.18	$7.63	$2.35	$1.25	$0.00	$49.41
MAINTENANCE ENGINEER OPERATING ENGINEERS LOCAL 4 OPERATING ENGINEERS - MARINE DIVISION	10/1/2017	$33.03	$7.63	$2.35	$1.25	$0.00	$44.26
OILER - MARINE DIVISION OPERATING ENGINEERS LOCAL 4 OPERATING ENGINEERS - MARINE DIVISION	10/1/2017	$24.30	$7.63	$2.35	$0.65	$0.00	$34.93
OPERATOR / LEVERMAN OPERATING ENGINEERS LOCAL 4 OPERATING ENGINEERS - MARINE DIVISION	10/1/2017	$38.18	$7.63	$2.35	$1.25	$0.00	$49.41
RODMAN / SCOWMAN OPERATING ENGINEERS LOCAL 4 OPERATING ENGINEERS - MARINE DIVISION	10/1/2017	$24.30	$7.63	$2.35	$0.65	$0.00	$34.93
SHOREMAN / DECKHAND OPERATING ENGINEERS LOCAL 4 OPERATING ENGINEERS - MARINE DIVISION	10/1/2017	$24.30	$7.63	$2.35	$0.65	$0.00	$34.93

Additional Apprentice Information

All apprentices must be registered with the Division of Apprenticeship Training(DAS) in accordance with M.G.L.c. 23, §§ 11E-11L. Minimum wage rates for apprentices employed on public works projects are listed above as a percentage of the hourly prevailing wage rate established by the Commissioner under the provisions of M.G.L.c. 149, §§ 26-27D.

Apprentice ratios are established by DAS pursuant to M.G.L.c. 23, §§ 11E-11L. Ratios are expressed as the allowable number of apprentices to journeymen or fraction thereof, unless otherwise specified. The ratios listed herein have been taken from relevant private collective bargaining agreements(CBAs) and are provided for illustrative purposes only. They have not been independently verified as being accurate or continuing to be accurate.

Parties having questions regarding what ratio to use should contact DAS.

THIS PAGE INTENTIONALLY LEFT BLANK

DOCUMENT A00801

SPECIAL PROVISIONS

BELCHERTOWN-HAMPDEN-MONSON-SOUTH HADLEY-SOUTHWICK
Maintenance and Preservation of Municipal Bridges at Multiple Locations
(D2 Contract 2)

Labor participation goals for this Project shall be 15.3% for minorities and 6.9% for women for each job category. The goals are applicable to both Contractor's and Subcontractor's on-site construction workforce. Refer to Document 00820 for details.

SCOPE OF WORK

All work under this Contract shall be done in conformance with the *2026 Standard Specifications for Highways and Bridges, the Supplemental Specifications* contained in this book, the *Construction Standard Details* in effect as of May 2026, the *1990 Standard Drawings for Signs and Supports*, the 2015 *Overhead Signal Structure and Foundation Standard Drawings*, the *11th Edition of the Manual on Uniform Traffic Control Devices (MUTCD)* and the *January 2026 Massachusetts Amendments to the MUTCD*, *the 1968 Standard Drawings for Traffic Signals and Highway Lighting*, the latest edition of The *American Standard for Nursery Stock*, the Plans and these Special Provisions.

The work to be done under this Contact consists of removal and replacement of cleaning and painting of structural steel, bearing repairs, structural steel repairs, deck repairs, railing repairs, substructure repairs and wearing surface repairs.

The scope of work also includes maintenance of traffic during all operations according to the Temporary Traffic Control Plans as well as all other work as may be indicated on the design sketches (Document A00803) or within these specifications.

The extent of the work is location dependent; locations of work are listed below under the heading "Location of Work".

All work shall be performed within, and accessed by, existing State, City or Town roadway layouts. No rights to enter on or occupy private property have been acquired for this project.

CONTRACTOR QUESTIONS AND ADDENDUM ACKNOWLEDGEMENTS

Prospective bidders are required to submit all questions to the Construction Contracts Engineer by 3:00 P.M. on the Tuesday of the previous week before the scheduled bid opening date. Any questions received after this time will not be considered for review by the Department.

Contractors should email questions and addendum acknowledgements to the following email address massdotspecifications@dot.state.ma.us The MassDOT proposal number and municipality is to be placed in the subject line.

LOCATION OF WORK

The following specific bridges are to have worked performed as follows.

BRIDGE NO.	CITY / TOWN	FACILITY CARRIED/ FACILITY INTERSECTED	WEARING SURFACE REPAIRS	DECK REPAIRS	SUBSTRUCTURE REPAIRS	CLEANING & PAINTING	STRUCTURAL STEEL REPAIRS	BEARING REPAIRS	RAILING REPAIRS	APPROACH SIDEWALK REPAIRS
B-05-009 (0PD)	BELCHER-TOWN	ALLEN RD/ JABISH BROOK	YES		YES[1]	YES	YES[2]		YES	
H-04-001 (0QG)	HAMPDEN	MILL RD/ SCANTIC RIVER	YES	YES	[1]		[2]		YES	YES
M-27-002 (172)	MONSON	CUSHMAN ST/ CHICOPEE BROOK			YES[1]	YES	YES[2]	YES	3	YES
S-18-010 (0N1)	SOUTH HADLEY	MORGAN ST/ STONY BROOK			YES[1]	YES	[2]			
S-22-001 (0RX)	SOUTHWICK	N LOOMIS ST/ MUNN BROOK			[1]	YES	YES[2]		YES	

1 Contractor shall hammer sound all abutment surfaces within Right-of-Way to determine whether additional spall and delamination repairs are required. Wingwalls are only to be sounded where repairs are included in the drawings.
2 After steel cleaning has been completed, steel shall be re-evaluated and additional steel repairs shall be developed, if required by the Engineer.
3. Clean and paint railings.

SCHEDULE OF WORK

All proposed work hours shall conform to Subsection 7.09 and be subject to the written approval of the Engineer.

For specific locations, allowable work hours will be determined by the District Highway Director or designated representative.

Day Time Work at B-05-009 (0PD), H-04-001 (0QG), M-27-002 (172), S-18-010 (0N1), and S-22-001 (0RX).

The work on this project is scheduled for a day work schedule based on a normal 8-hour day, 6-day week (M-Sa) from 7:00 AM to 3:30 PM, with the Contractor and all Subcontractors working the same shift, unless otherwise approved by the Engineer.

Work may not proceed beyond the normal 8-hour day unless prior approval is obtained from the Engineer for that day. Approval to work beyond the scheduled work will only be given when special conditions exist that warrant working beyond the scheduled work, as determined by the Engineer.

Work areas shall not be left overnight without safety precautions. All pertinent traffic warning devices shall be in place along with safety items, traffic barrier, etc.

These time periods include the "set-up" and "breakdown" of the traffic pattern employed. No operations, personnel, or equipment will be allowed on the roadways except during working hours.

The Engineer may direct the Contractor to cease any operation that is deemed unsafe, or which unduly impedes traffic, with no additional expense to the Commonwealth.

MassDOT has determined that the Contractor shall schedule work to expedite bridge work with a minimum disruption to road users and minimal impact to environmental resources while providing work zone safety. As a result, the Contractor is encouraged to perform concurrent work to facilitate on-time, on-budget project completion.

The Contractor shall schedule work to ensure the final coat of paint is not damaged by other operations. Any damage to coatings due to other Contractor’s operations shall be repaired at the Contractor’s expense.

The Contractor shall schedule operations such that any beam requiring temporary support or jacking shall be performed efficiently and will be paid once per location. This may require concurrent substructure and superstructure repairs.

SUBSECTION 8.06 LIMITATIONS OF OPERATIONS

Add/amend the following at the end of the Section:

Access Restraints:

An Access Restraint is a restriction of physical work, of a specific area or operation in the Contract, to allow all bidders to evaluate anticipated work restrictions, equally, during the pre-bid planning stages.

This Contract contains the following Access Restraints that shall be included in the Contractor's Baseline Schedule submission, in accordance with the terms and conditions of the contract that identifies the Access Restraints noted below:

- **AR#1 – Access Restraint #01**: The Contractor shall use one lane alternating staged construction for Bridge Structure Number B-05-009 (0PD), Allen Road in Belchertown.

- **AR#2 – Access Restraint #02:** The Contractor shall use one lane alternating staged construction for Bridge Structure Number H-04-001 (0QG), Mill Road in Hampden.

- **AR#3 – Access Restraint #03:** The Contractor shall use one lane alternating staged construction for Bridge Structure Number S-18-010 (0N1), Morgan Street in South Hadley.

- **AR#4 – Access Restraint #04:** The Contractor shall use one lane alternating staged construction for Bridge Structure Number S-22-001 (0RX), North Loomis Street in Southwick.

Work Restrictions:

Additionally, this contract contains the following work restrictions:

- Bridge Structure Numbers M-27-002 (172) shall be closed to traffic, to accomplish the work described to repair and reopen the bridge to traffic.
- Proposed work must be completed in one construction season, no set ups are to be in place during winter shutdowns.
- All work must be scheduled and coordinated with the respective municipalities. The municipalities must be notified a minimum of 30 days prior to the work commencing.
- Each long term temporary traffic control shall be in place no longer than 12 weeks.

HOLIDAY WORK RESTRICTIONS

(Supplementing Subsection 7.09)

The District Highway Director (DHD) may authorize work to continue during these specified time periods if it is determined by the District that the work will not negatively impact the traveling public. DHD may allow work in those areas on a case-by-case basis and where work is behind barrier and will not impact traffic

Below are the holiday work restrictions:

New Years Day (Federal Holiday)
No work on major arterial roadways from 5:00 AM on the day before until the normal start of business on the next subsequent business day. No work on local roadways on the holiday without permission by the DHD and the local police chief.

Martin Luther King's Birthday (Federal Holiday)
No work restrictions due to traffic concerns, however work on local roadways requires permission by the DHD and local police chief.

President's Day (Federal Holiday)
No work restrictions due to traffic concerns, however work on local roadways requires permission by the DHD and local police chief.

Evacuation Day (Suffolk County State Holiday)
No work restrictions due to traffic concerns.

Patriot's Day (State Holiday)
Work restrictions will be in place for Districts 3 and 6 along the entire Boston Marathon route and any other locations that the DHD in those districts determine are warranted so as to not to impact the marathon. All other districts work restrictions will be as per DHD.

Mother’s Day
No work on Western Turnpike and Metropolitan Highway System from 5:00 AM on the Friday before, until the normal start of business on the following day.

Memorial Day (Federal Holiday)
No work on major arterial roadways from 5:00 AM on the Friday before, until the normal start of business on the following day.

Bunker Hill Day (Suffolk County State Holiday)
No work restrictions due to traffic concerns.

Juneteenth
No work restrictions due to traffic concerns, however work on local roadways requires permission by the DHD and local police chief.

HOLIDAY WORK RESTRICTIONS (Continued)

Independence Day (Federal Holiday)
No work on major arterial roadways from 5:00 AM on the day before until the normal start of business on the next subsequent business day. No work on local roadways on the holiday without permission by the DHD and the local police chief.

Labor Day (Federal Holiday)
No work on major arterial roadways from 5:00 AM on the Friday before, until the normal start of business on the following day.

Columbus Day (Federal Holiday)
No work on major arterials from 5:00 AM on the Friday before, until the normal start of business on the following day

Veterans' Day (Federal Holiday)
No work restrictions due to traffic concerns.

Thanksgiving Day (Federal Holiday)
No work on major arterials from 5:00 AM two days before until the normal start of business on the following Monday.

Christmas Day (Federal Holiday)
No work on major arterial roadways from 5:00 AM on the day before until the normal start of business on the next subsequent business day.

SUBSECTION 8.02 SCHEDULE OF OPERATIONS
Replace this subsection with the following:

An integrated cost and schedule controls program shall be implemented by the Contractor to track and document the progress of the Work from Notice to Proceed (NTP) through the Contractor Field Completion (CFC) Milestone. The Contractor's schedules will be used by the Engineer to monitor project progress, plan the level-of-effort required by the Department's work force and consultants and as a critical decision-making tool. Accordingly, the Contractor shall ensure that it complies fully with the requirements specified herein and that its schedules are both accurate and updated as required by the specification throughout the life of the project. Detailed requirements are provided in Division II, Section 722 Construction Scheduling.

SUBSECTION 8.14 UTILITY COORDINATION, DOCUMENTATION, AND MONITORING RESPONSIBILITIES

A. GENERAL

In accordance with the provisions of Section 8.00 Prosecution and Progress, utility coordination is a critical aspect to this Contract. This section defines the responsibility of the Contractor and MassDOT, with regard to the initial utility relocation plan and changes that occur as the prosecution of the Work progresses. The Engineer, with assistance from the Contractor shall coordinate with Utility companies that are impacted by the Contractor's operations. To support this effort, the Contractor shall provide routine and accurate schedule updates, provide notification of delays, and provide documentation of the steps taken to resolve any conflicts for the temporary and/or permanent relocations of the impacted utilities. The Contractor shall provide copies to the Engineer of the Contractor communication with the Utility companies, including but not limited to:

- Providing advanced notice, for all utility-related meetings initiated by the Contractor.
- Providing meeting minutes for all utility-related meetings that the Contractor attends.
- Providing all test pit records.
- Request for Early Utility work requirements of this section (see below).
- Notification letters for any proposed changes to Utility start dates and/or sequencing.
- Written notification to the Engineer of all apparent utility delays within seven (7) Calendar Days after a recognized delay to actual work in the field – either caused by a Utility or the Contractor.
- Any communication, initiated by the Contractor, associated with additional Right-of-Way needs in support of utility work.
- Submission of completed Utility Completion Forms.

B. PROJECT UTILITY COORDINATION (PUC) FORM

The utility schedule and sequence information provided in the Project Utility Coordination Form (if applicable) is the best available information at the time of the bid and has been considered in setting the contract duration. The Contractor shall use all of this information in developing the bid price and the Baseline Schedule Submission, inclusive of the individual utility durations sequencing requirements, and any work that has been noted as potentially concurrent utility installations.

C. INITIATION OF UTILITY WORK

The Engineer will issue all initial notice-to-proceed dates to each Utility company based on either the:

1) Contractor's accepted Baseline Schedule
2) An approved Early Utility Request in the form of an Early Utility sub-net schedule (in accordance with the requirements of this Subsection)
3) An approved Proposal Schedule

C.1 - BASELINE SCHEDULE – UTILITY BASIS

The Contractor shall provide a Baseline Schedule submission in accordance with the requirements of Subsection 8.02 and inclusive of all of the information provided in the PUC Form that has been issued in the Contract documents. This is to include the utility durations, sequencing of work, allowable concurrent work, and all applicable considerations that have been depicted on the PUC Form.

SUBSECTION 8.14 (Continued)

C.2 – EARLY UTILITY REQUEST – (aka SUBNET SCHEDULE) PRIOR TO THE BASELINE
All early utility work is defined as any anticipated/required utility relocations that need to occur prior to the Baseline Schedule acceptance. In all cases of proposed early utility relocation, the Contractor shall present all known information at the pre-construction conference in the form of a 'sub-net' schedule showing when each early utility activity needs to be issued a notice-to-proceed. The Contractor shall provide advance notification of this intent to request early utility work in writing at or prior to the Pre-Construction meeting. Prior to officially requesting approval for early utility work, the Contractor shall also coordinate with MassDOT and all utility companies (private, state or municipal) which may be impacted by the Contract. If this request is acceptable to the Utilities and to MassDOT, the Engineer will issue a notice-to-proceed to the affected Utilities, based on these accepted dates.

C.3 – PROPOSAL SCHEDULE - CHANGES TO THE PUC FORM
If the Contractor intends to submit a schedule (in accordance with MassDOT Standard Specifications, Division I, Subsection 8.02) that contains durations or sequencing that vary from those provided in the Project Utility Coordination (PUC) Form, the Contactor must submit this as an intended change, in the form of a Proposal Schedule and in accordance with MassDOT Standard Specifications, Division I, Subsection 8.02. These proposed changes are subject to the approval of the Engineer and the impacted utilities, in the form of this Proposal Schedule and a proposed revision to the PUC form. The Contractor shall not proceed with any changes of this type without written authorization from the Engineer, that references the approved Proposal Schedule and PUC form changes. The submission of the Baseline Schedule should not include any of these types of proposed utility changes and should not delay the submission of the Baseline Schedule. As a prerequisite to the Proposal Schedule submission, and in advance of the utility notification(s) period, the Contractor shall coordinate the proposed utility changes with the Engineer and the utility companies, to develop a mutually agreed upon schedule, prior to the start of construction.

D. UTILITY DELAYS
The Contractor shall notify the Engineer upon becoming aware that a Utility owner is not advancing the work in accordance with the approved utility schedule. Such notice shall be provided to the Engineer no later than seven (7) calendar days after the occurrence of the event that the Contractor believes to be a utility delay. After such notice, the Engineer and the Contractor shall continue to diligently seek the Utility Owner's cooperation in performing their scope of Work.

In order to demonstrate that a critical path delay has been caused by a third-party Utility, the Contractor must demonstrate, through the requirements of the monthly Progress Schedule submissions and the supporting contract records associated with Subsection 8.02, 8.10 and 8.14, that the delays were beyond the control of the Contractor.

SUBSECTION 8.14 (Continued)

All documentation provided in this section is subject to the review and verification of the Engineer and, if required, the Utility Owner. In accordance with MassDOT Specifications, Division I, Subsection 8.10, a Time Extension will be granted for a delay caused by a Utility, only if the actual duration of the utility work is in excess of that shown on the Project Utility Coordination Form, and only if;

1) proper Notification of Delay was provided to MassDOT in accordance with the time requirements that are specified in this Section
2) the utility delay is a critical path impact to the Baseline Schedule (or most recently approved Progress Schedule)

E. LOCATION OF UTILITIES

The locations of existing utilities are shown on the Contract drawings as an approximation only. The Contractor shall perform a pre-construction utility survey, including any required test pits, to determine the location of all known utilities no later than thirty (30) calendar days before commencing physical site work in the affected area.

F. POST UTILITY SURVEY – NOTIFICATION

Following completion of a utility survey of existing locations, the Contractor will be responsible to notify the Engineer of any known conflicts associated with the actual location of utilities prior to the start of the work. The Engineer and the Contractor will coordinate with any utility whose assets are to be affected by the Work of this Contract. A partial list of utility contact information is provided in the Project Utility Coordination Form.

G. MEETINGS AND COOPERATION WITH UTILITY OWNERS

The Contractor shall notify the Engineer in advance of any meeting they initiate with a Utility Owner's representative to allow MassDOT to participate in the meeting if needed.

Prior to the Pre-Construction Meeting, the Contractor should meet with all Utility Owners who will be required to perform utility relocations within the first 6 months of the project, to update the affected utilities of the Project Utility Coordination Form and all other applicable Contract requirements that impact the Utilities. The Contractor shall copy the Engineer on any correspondence between the Utility Owner and the Contractor.

H. FORCE ACCOUNT / UTILITY MONITORING REQUIREMENTS

The Engineer will be responsible for recording daily Utility work force reports. The start, suspension, re-start, and completion dates of each of the Utilities, within each phase of the utility relocation work, will be monitored and agreed to by the Engineer and the Contractor as the work progresses.

I. ACCESS AND INSPECTION

The Contractor shall be responsible for allowing Utility owners access to their own utilities to perform the relocations and/or inspections. The Contractor shall schedule their work accordingly so as not to delay or prevent each utility from maintaining their relocation schedule.

PREPARATION OF CONCRETE SURFACES:

All concrete surfaces to be patched shall be roughened, cleaned of all laitance, dirt, grease, oil, other contaminants and all standing water. All reinforcing steel encountered in the excavation shall be thoroughly cleaned by abrasive blasting and coated with a zinc-rich primer conforming to MassDOT Standard Specification M7.04.11 before being covered with new concrete.

The excavated areas shall then be presoaked with a water hose for 24 hours or as long as site constraints permit. At time of repair concrete placement, substrate shall be saturated surface dry with no standing water. At the discretion of the Engineer, epoxy bonding compound may be used. Any remaining water should be blown out to produce a saturated surface dry (SSD) condition using oil free compressed air.

NONCONFORMING COMPRESSIVE STRENGTH OF CEMENT CONCRETE

Concrete with compressive strength test results failing to attain the limits specified in Table 901.64-3 of 901.64.B: Acceptance Testing shall be evaluated for structural adequacy and serviceability at the Contractors' expense. The Department will review all production records, the concrete test records, petrographic analysis report, field notes, and the placement records for the concrete in question. If the Engineer determines the material is found to be adequate to remain in place, payment shall be adjusted in accordance with the following formula:

$$P = \frac{2(fc - f'c)(UP)(Q)}{f'c}$$

Where:

P = pay adjustment for substandard concrete
$f'c$ = specified minimum compressive strength at 28 days
fc = substandard concrete cylinder compressive strength at 56 days
Q = quantity of concrete represented by the acceptance cylinders tested
UP = unit contract price or the lump sum breakdown price per cubic yard for the class of concrete involved complete in place

ENVIRONMENTAL PERMITTING

The proposed work does not occur in jurisdictional wetland resources subject to section 401 or section 404 of the Clean Water Act; therefore, the project does not require a Water Quality Certification from the Massachusetts Department of Environmental Protection or authorization from the US Army Corps of Engineers. The proposed work qualifies for the bridge exemption authorized in the Transportation Bond Bill and is therefore not subject to the Massachusetts Wetlands Protection Act, the Massachusetts Public Waterfront Act (Chapter 91), or the Massachusetts Environmental Policy Act.

The Contractor is responsible for identifying and avoiding impacts to adjacent wetland resource areas, if applicable. If field conditions and/or Contractor-proposed erection, demolition, staging, or other procedures require work to occur in or otherwise impact water or wetland resource areas, the Contractor is advised that no associated work can occur until all required environmental permits have been obtained allowing such work. The Contractor must notify the District 2 Highway Director and Resident Engineer in writing at least 60 days prior to desire commencement of the proposed activity. All environmental submittals, including any Contract with Local, State, or Federal environmental agencies, must be coordinated with the District 2 Environmental Engineer. The Contractor is expected to fully cooperate with requests for information and provide same in a timely manner. The Contractor is further advised that the Department will not entertain a delay claim due to the time required to obtain the environmental permits.

CONTAMINATED SOIL

Soil to be removed from the project area shall not be assumed to be uncontaminated and must be evaluated prior to off-site management for potential contamination with hazardous materials. No soil may be disposed of off-site without proper assessment by the contractor and approval from the Resident Engineer (RE), District Environmental Engineer (DEE), or the project designee.

SOIL STOCKPILING DIRECTIVE P-22-001

Any stockpiling of soil must be performed in compliance with Policy Directive P-22-001, Off-Site Stockpiling of Soil from MassDOT Construction Projects. This directive limits the allowable locations for off-site stockpiling of soil generated during MassDOT projects and includes various requirements that must be satisfied by the contractor prior to off-site stockpiling. The Contractor is responsible for identifying a suitable stockpile location.

TRUCK SAFETY DEVICES

(Supplementing Subsection 7.04: Motor Vehicles)

All motor vehicles subject to Section 7 of Chapter 90 to be operated under this Contract shall be equipped with safety devices as provided therein and in 540 CMR 4.00.

The Contractor shall certify to the Registry of Motor Vehicles, in a manner prescribed by the Registrar, that all applicable vehicles are equipped with Lateral Protective Devices, Convex Mirrors, Cross Over Mirror(s) and Back Up Cameras in accordance with the requirements of 540 CMR 4.00.

The Contractor shall provide evidence satisfactory to the Department to demonstrate compliance with the above certification requirement for all applicable vehicles operated under this Contract by the Contractor and its subcontractors and vendors in a manner set forth by the Department. Thereafter, the Contractor shall have an affirmative obligation to continue to provide such evidence of compliance on an ongoing basis and no later than 7 days after certification with the Registry of Motor Vehicles of any additional vehicles operated under this Contract by the Contractor and its subcontractors and vendors.

Non-compliance with respect to a vehicle that is subject to 540 CMR 4.00 may subject the Contractor to statutory fines as established in M.G.L. c. 90, § 7 and/or contractual remedies up to and including termination of the Contract.

PIGEON WASTE

The Contractor shall remove and dispose of the pigeon waste and any other debris accumulated on the steel members and bridge seats in areas where work is being performed. Pigeon waste and debris material contaminants will require special handling and disposal in accordance with all Federal, state, and local requirements. No separate payment will be made for removal and disposal of pigeon waste. Cost shall be incidental to the contract pay items.

EMERALD ASH BORER ADVISORY

To the extent possible, all trees and brush shall be disposed on site, typically chipped and spread in place. When trees or brush must be removed, such as in urban, or otherwise populated areas, Contractor shall identify proposed location for disposal, and provide written notification to the Engineer for approval. Disposal shall be in city or town of project, or at minimum, within county, of construction operations.

GENERAL REQUIREMENTS FOR DEMOLITION AND WORK INVOLVING PAINTED STEEL

(02/06/2020)

Demolition and work involving painted steel shall conform to the requirements of Subsection 961 of the Standard Specifications.

Work Involving Painted Steel

Hazardous materials shall be removed in the immediate area of any intended welding, heating, saw cutting or burning of steel. Hazardous material removal is required to allow the demolition of structural steel, railings, drainage systems, utility supports, steel lamp posts, etc.

The contractor shall assume that the coatings on the steel contain lead (Pb), unless otherwise determined by testing. The contractor shall certify in writing to the Engineer the results of all testing, and shall also certify that any lead (Pb) coated steel removed from the project was not reused or buried, but was sent to a scrap metal recycling facility.

Implement and maintain programs and procedures, which comply with the requirements of this specification and all applicable standards and regulations. Comply with all applicable regulations even if the regulation is not specifically referenced herein. If a state or local regulation is more restrictive than the regulation of this specification, follow the more restrictive requirements.

This requirement is intended only for the demolition and preparation prior to repair and does not include provisions for recoating of steel.

Environmental

All applicable portions of Subsections 961.65 “Worker Protection” and 961.66 “Environmental Protection and Monitoring” shall be followed when performing this work.

During chemical stripping a hand washing facility may be used in lieu of a decontamination/changing facility.

Hazardous material shall be collected during the disassembly and disposed of as outlined in Subsection 961.68 “Handling of Hazardous Waste and Reporting Release Programs”.

The applicable submittals shall be according to Subsection 961.69 “Submittals”.

GENERAL REQUIREMENTS FOR DEMOLITION AND WORK INVOLVING PAINTED STEEL (Continued)

Cleaning/Removal

Cutting Or Burning Of Steel

All surfaces to be welded, heated, saw cut or burned shall be cleaned so as to remove all contaminants and/or hazardous materials, which could be discharged to the environment as a function of the subsequent operations.

Lead paint shall be removed in its entirety in an area prescribed by a 6 inch (15 cm) minimum offset from the required work. The paint removal operation may be dry abrasive blasting, wet abrasive blasting or chemical stripping.

Proper level of containment shall be used when performing this work in accordance with Subsection 961.67 "Containment". Full containment is not required during chemical stripping operation however; the Contractor shall install proper shielding and/or tarpaulins under the chemical stripping operations in order to catch all debris generated during this procedure. A cleaned area must be inspected and approved before the demolition operations are started.

During cleaning operations the Contractor shall be required to furnish and erect temporary floodlights illuminating the steel surface at a minimum of 30-foot candles. This lighting shall be used in areas where there is insufficient lighting for proper cleaning operations and inspection. The Contractor shall supply electrical power.

The Contractor shall provide support for interim and final inspection of the bridge during cleaning operations. This support shall include the necessary traffic controls and safe access to the work.

Mechanical Disassembly Of Steel

All surfaces to be mechanically disassembled by shear cutting or removing bolts or rivets shall not require deleading. When shear cutting or removing bolts or rivets, the Contractor shall not use any method that will cause dust and/or particles to be emitted and/or dispersed into the environment to an extent that would expose the workers above the Action Levels of 30µg/m3.

For purposes of limiting the lead (Pb) dust, the Contractor will be required to dampen the lead paint work areas.

The contractor shall install a proper shielding and/or tarpaulins under all lead-paint-coated surfaces to be shear cut or bolts or rivets ordered removed in order to catch any loose lead paint chips, dust or particles.

EQUIVALENT SINGLE AXLE LOADS (ESALS)

The estimated traffic level to be used for SUPERPAVE HMA mixture designs for this contract, expressed in Equivalent Single Axle Loads (ESALs) for the design travel lane over a 20-year period, is traffic level 2 (0.3-10.0 million 18-kip (80-kn) ESALs).

NORTHERN LONG-EARED BAT AND TRICOLORED BAT PROTECTION

The northern long-eared bat (*Myotis septentrionalis*; NLEB) and tricolored bat (*Perimyotis subflavus*; TCB) are listed as federally endangered or proposed endangered, respectfully, under the Endangered Species Act (ESA). The U.S. Fish and Wildlife Service (USFWS) developed this guidance to address ESA compliance and promote conservation of NLEB and TCB. As there is no Federal nexus (Federal funding or permits) for this project, Section 7 consultation was not required or conducted. However, Section 9 of the ESA prohibits anyone from "taking" or harming an endangered species, and the below language shall be adhered to in order to maintain compliance with the ESA.

If any of the project locations require work within U.S. Army Corps of Engineers (ACOE) jurisdictional wetlands, the ACOE will be the lead federal agency for ESA consultation with the U.S. Fish & Wildlife Service (USFWS). Most consultations for the NLEB take 30 days.

The following Avoidance and Minimization Measures (AMMs) must be strictly adhered to in order to protect NLEB and TCB and to be in compliance with the ESA. Contact MassDOT Environmental Services - Wildlife & Endangered Species Unit Supervisor (David Paulson, david.j.paulson@dot.state.ma.us, 857-262-3378) for questions about project limits, restrictions, or conservation measures.

The Resident Engineer can check on the status of AMM applicability by sending a locus map of the proposed work to MassDOT Highway Division's Environmental Services Section - Wildlife & Endangered Species Unit Supervisor for review and a determination if some of the AMMs and TOY restriction can be waived.

Required AMM for all projects:

- The Contractor shall ensure all personnel working in on the project site are aware of all environmental commitments related to NLEB and TCB, including all applicable AMMs. NLEB Bat information (https://www.fws.gov/midwest/endangered/mammals/nleb/and https://www.fws.gov/species/tricolored-bat-perimyotis-subflavus) shall be made available to all personnel.

If temporary lighting is proposed within the project scope, the following AMM is applicable:
Lighting AMM:

- Direct temporary lighting away from suitable habitat during the active season: **April 15 to October 31.**

NORTHERN LONG-EARED BAT AND TRICOLORED BAT PROTECTION (Continued)

If the Removal of Trees and/or Woody Vegetation >3-inch in diameter is proposed within the project scope, the following AMMs are applicable:
Tree AMMs:

- If additional cutting is proposed by the Contractor that is outside the scope of this contract, additional review is required by the MassDOT Highway Division's Environmental Services Section, and additional review and restrictions may be required by the USFWS.
- Ensure tree removal is limited to that specified in project plans and ensure that contractors understand clearing limits and how they are marked in the field (e.g., install bright colored flagging/fencing prior to any tree clearing to ensure contractors stay within clearing limits).
- In order to protect northern long-eared bats and their young during their active season, **no tree cutting shall be conducted during the Time of Year (TOY) restriction of April 15 to October 31**.
- Do not remove **documented** or NLEB roosts that are still suitable for roosting, or trees within 0.25 miles of roosts, or **documented** foraging habitat any time of year (http://www.mass.gov/eea/agencies/dfg/dfw/natural-heritage/species-information-and-conservation/rare-mammals/northern-long-eared-bat.html).
- The Contractor shall ensure all personnel working in on the project site are aware of all environmental commitments related to NLEB and TCB, including the **TOY** restriction.

If the Bridge Work is proposed within the project scope, the following AMMs are applicable:
Bridge AMMs:

- **Bridge AMM 1** - To completely avoid direct effects to roosting bats, perform any bridge removal, replacement, and/or maintenance work during the winter hibernation period unless a hibernating colony of bats is present (contact your local USFWS Field Office for exact dates). Also, follow Bridge AMM 4.
    a. **Note**: Bridge AMM 1 is an avoidance measure for direct effects; the full implementation of which may

not always be practicable. **If bridge removal, replacement, and/or maintenance work must be performed outside of the winter hibernation period, then follow Bridge AMMs 2-4.**

- **Bridge AMM 2 - Colony or Assuming Presence of Bats**
    a. If assuming presence of bats or if bridge assessment or P/A surveys suggest presence of a colony of bats, and work is conducted during the active season, ensure activity will not disturb bats. The following types of bridge work can generally be conducted with the presence of bats:
        i. above deck work where construction equipment or materials do not extend to the underside of deck where bats may be located (e.g., materials that may drip down to underside of deck), or does not include percussives (vibration) or noise levels above general traffic (e.g., road line painting, wing-wall work).
        ii. below deck work that is conducted away from roosting bats and does not involve percussives or noise level above general traffic (e.g., wing-wall work, some abutment, beam end, scour, or pier repair).

NORTHERN LONG-EARED BAT AND TRICOLORED BAT PROTECTION (Continued)

- **Bridge AMM 3 - Small Number of Bats**
  a. If bridge assessment or P/A surveys suggest presence of a small number of bats (<5 – not a colony), and work is conducted during the active season, the following types of bridge work can generally be conducted with the presence of bats:
     i. above deck work where construction equipment or materials do not extend to the underside of deck where bats may be located (e.g., materials that may drip down to underside of deck), or does not include percussives (vibration) or noise levels above general traffic (e.g., road line painting, wing-wall work).
     ii. below deck work that is conducted away from roosting bats and does not involve percussives or noise level above general traffic (e.g., wing-wall work, some abutment, beam end, scour, or pier repair).
     iii. any other bridge removal, replacement, and/or maintenance work (which may include activities with percussives) conducted in the evening while the bats are feeding, starting one hour after sunset, and ending one hour before daylight excluding the hours between 10 p.m. and midnight and keep the light localized.

- **Bridge AMM 4** - If assuming presence of bats, or if bridge assessment or P/A surveys suggest presence of bats, ensure suitable roosting habitat is maintained. Suitable roosting sites may be incorporated into the design of a new bridge.

PAINTED CONCRETE

If the project involves work that will impact coated concrete, this coating may contain lead. The contractor must test the coating to determine whether lead is present. If lead is present, all work shall be performed in accordance with the OSHA standards contained in 29 CFR Part 1926.62 – Lead. Dust and debris shall be prevented from entering the environment (including but not limited to soil, air, and water). The contract shall comply with all applicable conditions of Subsection 961.68 “Handling of Hazardous Waste and Reporting Release Programs” and Subsection 961.69 “Submittals” of the 2026 MassDOT Standard Specifications for Highways and Bridges.

NOTICE TO OWNERS OF UTILITIES
(Supplementing Subsection 7.13)

District 2 Utility/Constructability Engineer Paul Kelly
Paul.Kelly@DOT.state.ma.us

The existing plans indicate the location of the existing known utilities in the vicinity of the work. As the accuracy and completeness of the plans are not guaranteed in any manner, it is the Contractor’s responsibility to make their own investigation to assure that no damage to existing structures, drainage lines, traffic signal conduits, etc., will occur.

NOTICE TO OWNERS OF UTILITIES (Continued)

Written notice shall be given by the Contractor to all public service corporations or officials owning or having charge of publicly or privately owned utilities of the Contractor's intention to commence operations affecting such utilities at least one week in advance of the commencement of such operations and the Contractor shall at that time file a copy of such notice with the Engineer.

A list of public and private utilities can be found on the MassDOT website at:
https://www.mass.gov/info-details/utility-contacts-by-district-and-municipality
Select District 2
Select the Town, and then locate the utility
The utility contact list is for guidance only and is not guaranteed to be complete or up to date.

NOTIFICATION OF PUBLIC OFFICIALS

Town officials are shown at website https://www.mass.gov/lists/massachusetts-cities-and-towns and select the required City/Town website.

State Police are shown at website https://www.mass.gov/info-details/massachusetts-state-police-troop-boundaries. Select the area of jurisdiction to find the local station.

The Contractor shall be responsible for informing the following officials in each area that he is assigned to work in:

Superintendent, Department of Public Works, or Town Engineer. Superintendent, Water Department, Superintendent, Sewer Departments. Police Department, Fire Department, Electric Company.

NATIONAL GRID EMERGENCY TELEPHONE NUMBERS

ELECTRIC:
Outage/ Emergency: 1-800-465-1212
New Service: 1-800-375-7405
Customer Support: 1-800-322-3223

EVERSOURCE EMERGENCY TELEPHONE NUMBERS

GAS:
Outage/ Emergency: 800-592-2000
New Service: 866-678-2744
Customer Support: 800-592-2000

ELECTRIC:
Outage/ Emergency: 800-592-2000 or 844-726-7562
New Service: 1-888-633-3797 (1-888-need pwr)
Customer Support: 1-800-340-9822

PROPRIETARY PRODUCTS

A letter discussing the HILTI HIT RE-500V3 EPOXY ANCHOR as a proprietary specification pursuant to M.G.L. c. 30, sec. 39M(b) has been placed in the Project file. The HILTI HIT RE-500V3 EPOXY ANCHOR shall be manufactured by HILTI CORPORATION or approved equal.

COMPLIANCE WITH THE NATIONAL DEFENSE AUTHORIZATION ACT

(Supplementing Subsection 7.01)

On all projects, the "Prohibition on Certain Telecommunications and Video Surveillance Services or Equipment" Regulation (2 CFR 200.216) prohibits the Contractor from using or furnishing the following telecommunications equipment or services:

- Telecommunications equipment produced by Huawei Technologies Company or ZTE Corporation (or any subsidiary or affiliate of such entities).
- For the purpose of public safety, security of government facilities, physical security surveillance of critical infrastructure, and other national security purposes, video surveillance and telecommunications equipment produced by Hytera Communications Corporation, Hangzhou Hikvision Digital Technology Company, or Dahua Technology Company (or any subsidiary or affiliate of such entities).
- Telecommunications or video surveillance services provided by such entities or using such equipment.
- Telecommunications or video surveillance equipment or services produced or provided by an entity that the Secretary of Defense, in consultation with the Director of the National Intelligence or the Director of the Federal Bureau of Investigation, reasonably believes to be an entity owned or controlled by, or otherwise connected to, the government of a covered foreign country.

This prohibition applies to all products manufactured by the aforementioned companies, including any individual components or parts.

By submitting a bid on a project, the Contractor certifies that all work will be in compliance with the terms of 2 CFR 200.216. The Contractor shall submit a COC indicating compliance with the above provisions for all telecommunications equipment or services included in the Contract.

Payment for the item in which the materials are incorporated may be withheld until these COCs are received. Any cost involved in furnishing the certificate(s) shall be borne by the Contractor.

ITEM 101.01 CLEARING AND GRUBBING AT BRIDGES SQUARE YARD

The work under this Item shall conform to the relevant provisions of Subsection 101 of the Standard Specifications, and the following:

The work under this item consists of clearing trees and shrubs outside the proposed parapet face of the wingwall and other selected areas directed by the Engineer to provide access for repair and inspection work.

Areas along the wingwall, abutments, and along the ten (10) feet of approach sidewalks or curblines of the bridges shall be cleared and grubbed for a width of fifteen (15) feet from the face of feature or to the edge of the right of way if less than fifteen (15) feet from the face of feature and as directed by the Engineer.

All debris shall be removed and properly disposed from the site.

METHOD OF MEASUREMENTS

Item 101.01 will be measured for payment by the Square Yard of clearing and grubbing, by the horizontal plane area, complete in place.

BASIS OF PAYMENT

Item 101.01 will be paid for at the Contract unit price per Square Yard, which price shall include clearing, grubbing, removal of all brush, trees, stumps, and roots within the designated areas, all labor, tools, materials, equipment, and all incidental costs required to complete the work.

No separate payment will be made for any individual trees or stumps removed within the area.

ITEM 106.101 BEARING ADJUSTMENT EACH

The work under this Item shall conform to the relevant provisions of Subsection M4.04.5 of the Standard Specifications, and the following:

This work shall consist of removing all existing grout from the indicated bearings on Bridge M-27-002 (172) and placement of new non-shrink grout.

METHOD OF MEASUREMENTS

Item 106.101 will be measured for payment by the Each bearing adjustment, complete in place.

BASIS OF PAYMENT

Item 106.101 will be paid for at the Contract unit price per Each, which price shall include removal of existing grout, placement of new non-shrink grout, all labor, materials, tools, equipment, and all incidental costs required to complete the work.

ITEM 106.88 JACKING AND SHORING EACH

The work under this Item consists of supporting existing beams of Bridge No. M-27-002 (172), as shown on the sketches and as required by the Engineer.

Shoring materials may be new or second hand, as approved by the Engineer. The Contractor shall submit a plan of the proposed work showing the details and indicating the materials to be used. The submittal shall include the jacking load calculations and shoring design computations, based on the bridge configurations and the working stresses of the materials used, sequence of operations, and all details incidental thereto. Unless otherwise directed by the Engineer, the proposed jacking and shoring system shall be designed to apply force in increments to the existing beam/girder to relieve load from the existing substructure. The jack(s) shall have a locking mechanism preventing the beam/girder from lowering in the event of loss of hydraulic pressure. All components of the system shall have load capacity greater than the total calculated load carried by the existing beam/girder during normal traffic operation, which includes but not limited to, dead load, live load, and impact load.

Bridge Loads: The Contractor shall be responsible for calculating loads (live and impact loads, dead loads...etc.) necessary to design shoring paid under this Item. Soil bearing values shall be determined per section 2.5.2 of the AASHTO Guide Design Specifications for Bridge Temporary Works. All materials (except jacks) shall be designed by working stress design (ASD). Type of jacks used, and factor of safety shall be per industry standards.

Approval of this submission by the Engineer shall be obtained prior to the commencement of any work under this item. The above plan and computations shall bear the seal and signature of a Professional Engineer of the appropriate discipline registered in Massachusetts.

Materials shall meet the following:

- Anchor Bolts, Nuts and Washers: M8.01.5
- Bridge Related Structural Steel: M8.05.0
- Wood Products: M9.05.1

All treated wood supplied by the Contractor shall meet the requirements of M9.05.1 for Wood Products, including the most recent versions of AWPA U1 and M4 which are incorporated by reference. No new wood shall be treated with inorganic arsenic (including chromated copper arsenate (CCA), ammoniacal copper arsenate (ACA), and ammoniacal copper zinc arsenate (ACZA)), creosote or pentachlorophenol in all project construction.

When, determined by the Engineer, extensive repairs require temporarily supporting some of the beams/girders on one or both sides of an abutment(s), those beams/girders shall be jacked/shored all at once as one unit for the length of time required.

The work shall be performed as follows:

Erect timber cribbing under each end diaphragm as directed by the Engineer. Timber cribbing shall be shimmed tight. In lieu of timber cribbing, hydraulic jacks with locking collars may be used.

ITEM 106.88 (Continued)

The successful prosecution, safety, and completion of the work in an acceptable manner is the responsibility of the Contractor. In the event of any damage to the structure due to inadequate supports, or Contractor operations, the Contractor shall repair or replace any such damaged components at no cost to the department. The support of the beams/girders shall remain in place until all the requirements of Item 127.12 Reinforced Concrete Substructure Excavation and Item 905.2 5000 PSI, 3/8 INCH, 710 HP Cement Concrete repair and Item 106.101 is completed, as approved by the Engineer.

When the repairs are completed and the supports are no longer needed as determined by the Engineer, all supporting materials shall be removed and become the property of the Contractor, unless other prior arrangements were previously made with MassDOT. Each bridge and the roadways below will be kept open to traffic while the beams/girders are supported.

METHOD OF MEASUREMENTS

Item 106.88 will be measured for payment by the Each jacking and shoring of steel beam/girder end.

Multiple jacking and shoring of the same end for the same repair will not be measured separately.

BASIS OF PAYMENT

Item 106.88 will be paid for at the Contract unit price per Each, which price shall include jacking, shoring, engineering services, all labor, materials, tools, equipment, submittals, and all incidental costs required to complete the work.

Any jacking and shoring reused at the same bridge crossing shall be considered a remove and reset. Jacking and shoring transported to a new location will be considered a new payment of the jacking and shoring item.

ITEM 107.97 STRUCTURAL STEEL REPAIRS POUND

The work under this Item shall conform to the relevant provisions of Subsections 960 and 961 of the Standard Specifications, and the following:

DESCRIPTION

The work under this Item shall include furnishing, fabricating, transporting, and erecting structural steel for repairing the deterioration of the structural steel beams. It shall also include replacing structural steel bracing, utility supports, diaphragms, and utility hangers, as shown on the contract drawings and as directed by the Engineer.

The Contractor shall note that certain repair locations are known to have obstacles that are in conflict with the work that is to be performed. Work required to move, remove, replace, work around, or modify any obstacles interfering with the structural steel repair work, such as utilities and diaphragms, shall be included in this item and be performed with no additional compensation, and shall be deemed incidental to the unit price bid for this item.

Structural steel components damaged by the Contractor's operation shall be repaired in conformance with these specifications. The costs of such repairs shall be borne by the Contractor. Structural steel repairs will include repairing deteriorated beam ends at locations as directed by the Engineer; also, the in-kind replacement of deteriorated bracing and/or utility supports when deemed required by the Engineer. The final limits for each of the repairs and additional in-kind replacement will be provided by the Engineer, after cleaning and priming of the steel.

All work shall be done as directed by and approved the Engineer and in accordance with the details and sequence of construction supplied by the Contractor and approved by the Engineer.

MATERIALS

All new structural steel and new high strength bolts shall conform to the requirements of Sections M8.05.0 and M8.04.3 of the Standard Specifications, respectively.

All structural steel shall be AASHTO M270, Grade 36 or Grade 50 steel.

The repair steel shall be considered main member and conform to the Charpy V - notch impact test requirements for AASHTO Temperature Zone T2.

All high strength bolts for bolted connections shall be slip critical and conform to the requirements of ASTM F3125 and installed in accordance with the Standard Specifications. All proposed nuts shall conform to ASTM A563. Washers shall conform to ASTM F436 specifications for hardened steel washers. All bolts, nuts and washers shall be mechanically galvanized in accordance with requirements of ASTM B695, Class 50. Galvanized bolts shall be retested after galvanizing as required by ASTM F3125.

ITEM 107.97 (Continued)

Prior to installing steel repair components, an epoxy-based metal filler compound shall be applied to existing deteriorated steel web surfaces and flanges in a manner which restores deteriorated sections to their original thicknesses to prevent voids between the filler surface and proposed repair plates.. Filler material shall be applied as shown in the plans and as directed by the Engineer. Epoxy filler compound shall be "ITW Philadelphia Resin Repair Compound (RRC)" (web site: http://chockfast.com/products/repair-and-accessory-products/itw-repair-compound/), or Sikadur 31, Hi-Mod Gel (web site: http://usa.sika.com), or Adhesives Technology Ultrabond 2100, Class C (web site: http://atcepoxy.com/medium-viscosity-bonding-agent-ultrabond-2100/), or an approved equal. The filler compound shall be applied in strict accordance with the manufacturer's specifications.

The Contractor is alerted that the existing paint is likely lead-based. Any removal and disposal of paint for the operations described herein shall be performed in strict conformance with all State and Federal health and environmental regulations, as stipulated in these specifications.

CONSTRUCTION METHODS

The methods of procedures, materials, equipment, or anchorage proposed by the Contractor shall be submitted on a standard shop drawing for approval by the Engineer prior to the beginning of work for each location. Approval shall not relieve the Contractor of responsibility for the successful completion of the work.

All steel repair dimensions shall be field verified by the Contractor prior to developing shop drawings and fabrication of steel repair components. The limits of steel repairs shall be verified via Non-destructive testing (PT, MT, UT) at locations as directed by the Engineer. Testing shall be performed by a certified testing agency and shall meet the requirements of Subsection 960.61, Inspection paragraphs of the Standard Specifications. The cost associated with the Non-destructive testing will be incidental to this item.. The Contractor shall submit shop drawings using field measurements. The Engineer will verify the proposed repair limits shown on the shop drawings. Fabrication of repair components shall not start prior to acceptance of shop drawings by the Engineer.

All steel superstructure members shall be cleaned to meet the requirements of SSPC SP-10, Near-White Blast Cleaning and receive a prime coat prior to beginning steel repairs, in accordance with Subsection 961, "Maintenance Painting of Steel Bridges". The Engineer shall verify the deterioration extents prior to fabrication of repair components. Subsequent to successful steel repairs at each span and primer touch up of repair areas, the superstructure steel shall be painted with the intermediate and final coats.

ITEM 107.97 (Continued)

Cutting of Steel

Existing steel components that are directed for replacement by the Engineer shall be carefully removed by dismantling existing connections. Cutting of existing steel shall be performed with care to avoid undercutting, overheating, notching or other damage of material which is to remain.

The Contractor shall use temperature-indicating crayons which meet the approval of the Engineer for 275 degrees Fahrenheit and 300 degrees Fahrenheit. These indicator crayons shall be used on surfaces of the web and beam adjacent to an area undergoing a process of cutting or grinding as ordered by the Engineer. Cutting or grinding shall be discontinued temporarily, to allow cooling, if the temperature of the base steel in the girder web or flange exceeds 275 degrees Fahrenheit.

If the Contractor damages materials to remain during cutting operations, he shall replace, repair, or reinforce the damaged area as may be needed to restore the materials to existing condition prior to damage. This work shall be performed by the Contractor at no additional compensation, as required and approved by the Engineer.

Environmental

All applicable portions of Subsections 961.65 "Worker Protection" and 961.66 "Environmental Protection and Monitoring" shall be followed when performing this work.

During chemical stripping, a hand washing facility may be used in lieu of a decontamination/changing facility. Hazardous material shall be collected during the disassembly and disposed of as outlined in Subsection 961.68 "Handling of Hazardous Waste and Reporting Release Programs". Submittals shall be according to Subsection 961.69 "Submittals".

Additional Requirements

The edges of the existing steel to be repaired, as well as the faces that will meet the new steel, shall be ground smooth and primed prior to the installation of the new plates or shapes.

Holes in steel shall be drilled, not punched or burned. Rust holes +/- 3” in diameters shall be drilled through prior to installation of repair plates. Isolated rust holes in the girder web panel shall be drilled through or coped to a consistent web thickness of 1/8”. Edges of the holes or copes are to be ground smooth, as approved by the Engineer.

The Contractor is fully responsible for the accuracy and fit of the work and thus shall determine what measurements are required and shall allow adequate time and resources for obtaining field measurements in developing the fabrication and construction.

ITEM 107.97 (Continued)

The Contractor shall submit shop drawings utilizing the field measurements of the replacement/repair areas to verify fit of bridge components and all other repair dimensions. Fabrication shall not start prior to acceptance of shop drawings.

The Contractor shall provide support for interim and final inspection of the bridge during cleaning operations. This support shall include the necessary traffic controls (if required) and safe access to the work.

Any damages to the utilities caused by the Contractor's operations shall be repaired by the Contractor as approved by the Engineer and the affected utilities, at no additional compensation.

Adequate measures shall be taken by the Contractor to prevent work generated debris, tools, and/or materials from entering adjacent roadway lanes or dropping to the ground or waterway below the structure. All debris and any materials which accidentally fall into such areas shall be removed immediately at the Contractor's expense. Any damage from falling debris shall be repaired by the Contractor, as approved by the Engineer, at no additional compensation.

Except as otherwise specified, all removed steel and appurtenances shall become the property of the Contractor who shall remove and dispose of this material.

The Contractor shall take the necessary precautions such as warning signs and/or temporary protective structures for the safety of vehicles or pedestrians using any area adjacent to the work areas. Any such structure shall be adequate for the purpose and shall be approved by the Engineer.

METHOD OF MEASUREMENT

Item 107.97 will be measured for payment by the Pound of new steel furnished and installed, complete in place.

BASIS OF PAYMENT

Item 107.97 will be paid for at the Contract unit price per Pound, which price shall include all labor, materials, equipment, scaffolding, nuts, bolt heads, permanent washers, submittal preparation, field inspection, utility support, and all incidental costs required to complete the work.

All cleaning and painting associated with steel repairs shall be paid for under Items 961.301, 961.302, 961.303, 961.304, and 961.312.

ITEM 127.12 REINFORCED CONCRETE SUBSTRUCTURE EXCAVATION CUBIC YARD

The work under this Item shall conform to the relevant provisions of Subsections 120 and 482 of the Standard Specifications, and the following:

The work under this Item consists of the removal and disposal of all deteriorated, spalled, and scaled concrete as required to repair the existing concrete substructure elements to the general lines identified on the drawings and as required by the Engineer. Any concrete excavation necessary to access concrete substructure elements for repair shall be paid for under this Item.

The Contractor shall take all measures necessary to protect pedestrian and vehicular traffic from the construction operations. No debris, tools or incidental equipment of any kind will be permitted to fall into riverbed or riverbank areas. Any material that accidentally falls into such areas shall be removed.

During the prosecution of the Work, the Engineer may reject the use of any method or equipment which causes undue vibration or possible damage to the structure or any part thereof. Pneumatic hammers heavier than the nominal 25 pounds mass shall not be used unless approved by the Engineer.

Excavation shall extend to sound concrete. If reinforcing bars are exposed or become exposed during excavation, the excavation shall not be less than one inch (1”) behind the inner most layer of reinforcing steel, or less than four inches (4”) from the original surface. The Contractor shall stop excavating deteriorated concrete when the depth of excavation reaches six inches (6”) and shall notify the Engineer immediately. The edges of the patch shall be cut to neat lines by saw cutting or by methods approved by the Engineer, and the patch areas shall be made rectangular in shape, if possible, with horizontal and vertical edges and avoid overcutting square corners.

The Contractor shall take all precautions necessary so as not to damage those portions of the bridge including reinforcing steel that are to remain. This includes determining the concrete cover to the steel bars at the edge of each patch prior to excavating concrete. Any steel that is unsuitable for further use through no fault of the Contractor shall be replaced under Item 910.1 Steel Reinforcement for Structures – Epoxy Coated. All reinforcing steel that is loose shall be tied tightly together using epoxy coated wire ties.

Also, included under this Item are all costs in connection with the cleaning, cutting, and bending of the existing reinforcing steel designated to be retained in the proposed repair.

ITEM 127.12 (Continued)

METHOD OF MEASUREMENT

Item 127.12 will be measured for payment by the Cubic Yard of reinforced concrete substructure excavated, removed, and properly disposed of.

BASIS OF PAYMENT

Item 127.12 will be paid for at the Contract unit price per Cubic Yard, which price shall include excavating, sawcutting, cleaning, cutting and bending of existing reinforcing steel, disposal of all debris, all labor, materials, tools, equipment, and all incidental costs required to complete the work.

New reinforcing steel will be paid under Item 910.1

ITEM 127.1 REINFORCED CONCRETE EXCAVATION CUBIC YARD
ITEM 127.4 REINFORCED CONCRETE DECK EXCAVATION (FULL DEPTH) SQUARE YARD

The Work under these Items shall conform to the relevant provisions of Subsections 120 and 482 of the Standard Specifications, and the following:

The work under Item 127.1 shall consist of excavation, removal and disposal of reinforced concrete on curbs of Bridge M-27-002 (172), railing of Bridge H-04-001 (0QG), and as required by the Engineer.

The work under Item 127.4 shall consist of full depth removal and disposal of all disintegrated or otherwise unsatisfactory reinforced concrete, as determined and approved by the Engineer, from the bridge deck of Bridge H-04-001 (0QG).

Prior to excavation, the Contractor shall cover all drainage structures that may be affected by the work. The structures shall remain covered until the new concrete has set and the area has been cleaned.

The Contractor shall take all precautions necessary not to damage that portion of the deck, including reinforcing steel, which is to remain. This includes determining the concrete cover to the steel bars at the edge of each patch prior to excavating concrete.

The edges of all areas where concrete is removed under Items 127.1 and 127.4 shall be cut to neat lines by saw cutting or by methods approved by the Engineer, to a depth of 3/4 inch, and all costs in connection with such work shall be incidental to the pertinent item. Excavated areas shall be made rectangular in shape [as much as possible], with horizontal and vertical edges and square corners.

In case the reinforcing bars are exposed, the minimum depth of all cement concrete areas to be excavated shall be one (1) inch below the bottom of the top layer of longitudinal reinforcing steel throughout the entire excavated area.

The cost for the removal of hot mix asphalt and any membrane waterproofing above the area of reinforced concrete excavation shall be incidental to Item 127.4

Concrete removal equipment shall be of the following types:

Pneumatic and Power-Driven Chipping Hammers: In no event shall any pneumatic or power hammer weighing in excess of twenty-five (25) pounds be used for the removal of concrete.

ITEMS 127.1 and 127.4 (Continued)

Abrasive Blasting Equipment: Abrasive blasting equipment shall be capable of removing rust and old concrete from exposed reinforcing steel when required by the Engineer.

During the prosecution of this work, the Engineer may reject the use of any method or equipment which causes undue vibration or possible damage to the structure or any part thereof.

Bobcats/Skid Steers will be allowed only to collect debris from the deck surface and will not be allowed to remove concrete from the patch area. All concrete debris shall be removed by hand or by using hand tools. The smaller pieces may be blown out using an oil free compressed air after first being wetted with water to control airborne particulates.

Also, included under these Items are all costs in connection with the cleaning, cutting, and bending of the existing reinforcing steel designated to be retained in the proposed construction. Any existing reinforcing steel damaged or otherwise made unsatisfactory for continued use as a result of the Contractor's operations shall be replaced at the Contractor's expense. All reinforcing steel with active rusting encountered in the excavation shall be thoroughly cleaned by abrasive blasting. Any reinforcing steel that is unsuitable for further use through no fault of the Contractor shall be replaced under Item 910.1. All reinforcing steel that is loose shall be tied tightly together using wire ties. Ties are required at every other intersection of transverse and longitudinal reinforcing.

Temporary Protective Shielding must be used on bridges over the waterway during full depth excavation and when, in the opinion of the Engineer, there is the possibility of dislodging concrete from the bottom of the deck.

The Contractor shall take all measures necessary to protect the waterway below from the construction operations. No debris, tools or incidental equipment of any kind will be permitted to fall into the waterway below. Any material that accidentally falls into such areas shall be removed immediately.

METHOD OF MEASUREMENT

Item 127.1 will be measured for payment by the Cubic Yard of reinforced concrete excavated and properly disposed of.

Item 127.4 will be measured for payment by the Square Yard of reinforced concrete excavated and properly disposed of.

BASIS OF PAYMENT

Item 127.1 will be paid for at the Contract unit price per Cubic Yard, which price shall include all labor, materials, equipment, sawcutting, removal of any bituminous concrete, waterproof membrane, cleaning, cutting, and bending of the existing reinforcing steel designated to be retained, and all incidental costs required to complete the work.

ITEMS 127.1 and 127.4 (Continued)

Item 127.4 will be paid for at the Contract unit price per Square Yard, which price shall include all labor, materials, equipment, sawcutting, removal of any bituminous concrete, waterproof membrane, cleaning, cutting, and bending of the existing reinforcing steel designated to be retained, and all incidental costs required to complete the work.

Item 127.1 will compensate the Contractor for excavation performed on sidewalks, parapets, and when deck excavation is within 3 feet from joint centerline.

Item 127.4 will compensate the contractor for excavation performed on the bridge deck (full depth).

The Contractor will be paid under either Item 127.1 or 127.4 for excavated concrete. In no case will the Contractor be paid under more than one Item for the same excavated material.

New reinforcing steel will be paid under Item 910.1

Temporary protective shielding will be paid under Items 994.01 through 994.04.

ITEM 129.3 OLD PAVEMENT EXCAVATION CUBIC YARD

The work under this Item shall conform to the relevant provisions of Subsection 120 of the Standard Specifications, and the following:

The work under this Item shall consist of the removal and disposal of all required old pavement/HMA from the approaches and bridge of Bridge B-05-009 (0PD) and the curbs and sidewalk for approaches of M-27-002 (172) and H-04-001 (0QG) and as required by the Engineer.

The edges of all areas where existing asphalt is removed under this Item shall be sawcut to a depth of 1 inch, and all costs in connection with such work shall be considered as incidental to this Item.

The Contractor should be required to submit to the Engineer for approval the type of machine that will be used. Any damage to the deck shall be repaired at the Contractor's own expense.

Where any reinforced concrete is excavated from limited deck areas, the removal of the HMA shall be paid for under Item 127.4. Any damage to the deck shall be repaired by the Contractor at no additional compensation.

METHOD OF MEASUREMENT

Item 129.3 will be measured for payment by the Cubic Yard of actual area of the existing HMA pavement excavated, removed, and properly disposed.

BASIS OF PAYMENT

Item 129.3 will be paid for at the Contract unit price per Cubic Yard, which price shall include excavation, removal, disposal, all labor, materials, tools, equipment, sawcutting, and all incidental costs required to complete the work.

ITEM 156.1 CRUSHED STONE FOR BRIDGE FOUNDATIONS TON

The work under this Item shall conform to the relevant provisions of Subsection 150 of the Standard Specifications, and the following:

DESCRIPTION

This Item shall be used where required as part of proposed wingwall construction for Bridge B-05-009 (0PD) where shown on the sketches.

MATERIALS

Crushed stone shall meet Material Specification M2.01.4 for ¾" crushed stone.

METHOD OF MEASUREMENT

Item 156.1 will be measured for payment according to the provisions of Subsection 150.80 of the Standard Specifications.

BASIS OF PAYMENT

Item 156.1 will be paid for according to the provisions of Subsection 150.81 of the Standard Specifications.

ITEM 160.2 CONTROLLED LOW-STRENGTH MATERIAL - MECHANICAL EXCAVATABLE (101-300 PSI) CUBIC YARD

The work under this Item shall conform to the relevant provisions of Section 100 of the Standard Specifications, and the following:

Control Density Fill-Excavatable shall conform to the requirements of Section M4.08.0, Type 2E.

Control Density Fill–Excavatable (CDF) shall be used to backfill voids behind the arch of S-18-010 (0N1) as shown on the drawings.

METHOD OF MEASUREMENT

Item 160.2. will be measured by the cubic yard of material placed within the specified limits as directed (excluding the volume of the pipe barrel or structure.)

BASIS OF PAYMENT

Item 160.2 will be paid for at the Contract unit price per Cubic Yard, which price shall include furnishing and delivery, all labor, materials, tools, equipment, and all incidental costs required to complete the work.

ITEM 180.01 **ENVIRONMENTAL HEALTH AND SAFETY PROGRAM** **LUMP SUM**

The work shall consist of ensuring the health and safety of the Contractor's employees and subcontracting personnel, the Engineer, their representatives, the environment, and public welfare from any on-site chemical contamination present in air, soil, water and sediment.

The Contractor shall prepare and implement a site-specific Environmental Health and Safety Plan (EHASP) which has been approved and stamped by a Certified Industrial Hygienist (CIH) and includes the preparer's name and work experience. The EHASP shall include appropriate components required by OSHA Standard 29 CFR 1910.120(b) and the Massachusetts Contingency plan (MCP) 310 CMR 40.0018 and must comply with all applicable state and federal laws, regulations, standards and guidelines, and provide a degree of protection and training appropriate for implementation on the project. The EHASP shall be a dynamic document with provision for change to reflect new information, new practices or procedures, changing site environmental conditions or other situations which may affect site workers and the public. The EHASP shall be developed and implemented independently from the standard construction HASP required to work on all MassDOT construction projects.

Health and safety procedures provided by the Contractor shall comply with all the appropriate regulations that address employee working conditions, including but not limited to standards established by OSHA and National Institute for Occupational Safety and Health (NIOSH). Equipment used for the purpose of health and safety shall be approved by and meet pertinent standards and specifications of the appropriate regulatory agencies.

A copy of the most up-to-date version of the EHASP shall be maintained on-site at all times by the Contractor. The on-site copy shall contain the signature of the Engineer and each on-site employee of the MassDOT, Contractor, and Subcontractors involved with on-site activities. The employee's signature on the EHASP shall be deemed prima facie evidence that the employee has read and understands the plan. Updated copies of signature sheets shall be submitted to the Engineer.

The EHASP shall specify a Contractor Site Safety and Health Officer responsible for implementation of the EHASP and to oversee all construction activities, including handling, storage, sampling and transport, which require contact with or exposure to potentially hazardous materials.

The level of protection, required to ensure the health and safety of on-site personnel will be stipulated in the EHASP. The Site Safety and Health Officer shall implement the EHASP based on changing site and weather conditions, type of operation or activity, chemical compounds identified on-site, concentration of the chemicals, air monitoring data, physical state of the hazardous materials, potential duration of exposure to hazardous materials, dexterity required to perform work, decontamination procedures, necessary personnel and type of equipment to be utilized.

ITEM 180.01 (Continued)

During implementation of the EHASP, a daily log shall be kept by the Site Safety and Health Officer and a copy shall be provided weekly to the Engineer. This log shall be used to record a description of the weather conditions, levels of personal protection being employed, screening data and any other information relevant to on-site environmental safety conditions. The Site Safety and Health Officer shall sign and date the daily log.

BASIS OF PAYMENT

Preparation and implementation of the Environmental Health and Safety Program, including the monitoring, protection and storage of all contaminated materials, as well as subsequent modifications to the EHASP, will be measured and paid for at the Lump Sum Bid Price.

Payment of 50% of the Environmental Health and Safety Program contract price will be made upon the initial acceptance of the EHASP by the Engineer. Payment of the remaining 50% of the Environmental Health and Safety Program contract price will be made upon completion of the work. The bid price shall include preparation and implementation of the EHASP as well as the cost for its enforcement by the Site Safety and Health Officer along with any necessary revisions and updates. The work of implementing the Environmental Health and Safety Program includes work involving, but not limited to, the monitoring, protection, and storage of all contaminated materials.

ITEM 180.02 PERSONAL PROTECTION LEVEL C UPGRADE HOUR

The work shall consist of providing appropriate personal protective equipment (PPE) for all personnel in an area either containing or suspected of containing a hazardous environment.

Contingencies for upgrading the level of protection for on-site workers will be identified in the EHASP and the Contractor shall have the capability to implement the personal protection upgrade in a timely manner. The protective equipment and its use shall be in compliance with the EHASP and all appropriate regulations and/or standards for employee working conditions.

BASIS OF PAYMENT

Personal Protection Level C Upgrade will be measured and paid only upon upgrade to Level C and will be at the contract unit price, per hour, per worker, required in Level C personal protection. No payment will be made to the Contractor to provide Level D PPE.

ITEM 180.03 LICENSED SITE PROFESSIONAL SERVICES HOUR

Within limited areas of the project site, media (i.e. soils, sediments, surface water and/or groundwater) requiring evaluation and/or management under the Massachusetts Contingency Plan (MCP) may be encountered. A Licensed Site Professional (LSP) shall be required to provide the services necessary to comply with the requirements of the MCP. These services may include a site walk, field screening, sampling, analysis and characterization of potentially contaminated media, preparation and implementation of Immediate Response Action (IRA) Plans, Utility-Related Abatement Measure (URAM) and Release Abatement Measure (RAM) Plans, Imminent Hazard Evaluations, status reports, transmittal forms, release notification forms, risk assessments, completion statements, and related documents required pursuant to the MCP. LSP services shall also be necessary to temporarily move material generated on the project to an off-site storage location.

The name and qualifications of the LSP and all environmental technicians to be assigned to the project shall be submitted to the Engineer for approval at least four weeks prior to initial site activities. The LSP shall have a current, valid license issued by the Massachusetts Board of Registration of Hazardous Waste Site Cleanup Professionals. The LSP shall have significant experience in the oversight of MCP activities at active construction sites. Qualification packages for the LSP and each technician shall include a resume, all recent work assignments with responsibilities identified (previous 5 years), and applicable training and certifications. A list of all Notices of Noncompliance, Notice of Audit Findings and Enforcement Orders issued by the Massachusetts Department of Environmental Protection (DEP) shall be submitted for all work assignments listed for the LSP and environmental technicians. Upon approval of the LSP Qualifications, the LSP will be designated as the LSP of Record unless MassDOT designates in writing otherwise. The LSP of Record will serve as the primary point of contact for all hazardous material matters on the project.

The LSP shall evaluate soil and/or sediment with discoloration, odor, elevated field screening results, presence of petroleum liquid or sheen on the groundwater surface, or any abnormal gas or materials in the ground which are known or suspected to be oil or hazardous materials. Excavated soil and sediment which is suspected of petroleum contamination shall be field screened using the jar headspace procedures according to established DEP Guidance. All field screening equipment must be pre-approved by the Engineer. The LSP shall ensure proper on-site calibration of all field screening instrumentation.

The Engineer shall be contacted immediately when observations or any field screening results verify contamination requiring further analysis, and/or enhanced management of suspect media. Any enhanced management of contaminated soil to ensure proper stockpiling and storage is incidental to the LSP Services item. The LSP shall evaluate the need for confirmatory sampling prior to backfill in areas where contaminated material has been excavated and disposed off-site for compliance with applicable regulatory requirements. The Engineer shall approve the locations of the testing sites prior to the sampling.

ITEM 180.03 (Continued)

Contaminated media shall be handled in accordance with all applicable state and federal statutes, regulations, and policies. The LSP shall adequately evaluate contaminated media for compliance with the requirements of the MCP and Department Policies.

The Contractor and the LSP shall be aware of the reporting requirements for releases of oil and/or other hazardous material (OHM) as set forth in federal and state laws and regulations and both shall be held responsible for performing the work in accordance with all applicable Federal and State laws and regulations. The LSP shall maintain written records in a clear and concise tabular format which tracks the excavation, stockpiling, analysis and reuse/disposal of all known/suspect contaminated media. These records shall be up-to-date and submitted to the Engineer on a bi-weekly basis. The LSP shall review and summarize the laboratory data from any analyses performed on contaminated media in a tabular format and compare the results to applicable reporting thresholds. A report shall be delivered to the Engineer outlining the material sampling methods, laboratory analysis results, evaluation of applicable regulatory exemptions, reporting obligations, and proposed course of action. The laboratory report together with Chain of Custody forms for all analytical results shall be submitted to the Engineer within 14 days after completion of such analyses.

The LSP and Contractor shall be held responsible for the submission of all MCP-related documents to the Engineer at least 14 days in advance of any timeframe specified in the MCP and for the timely submission of data and tracking information as noted within this Item. All documents prepared under this Item must be reviewed and signed by the approved LSP. The Contractor and LSP shall be responsible for all fines, damages, and enforcement requirements imposed by applicable regulatory agencies for failure to meet regulatory and contract timeframes. No compensation will be provided for such fines, damages, and enforcement actions.

The Contractor and the LSP shall be aware of the reporting requirements for releases of oil and/or other hazardous material (OHM) as set forth in federal and state laws and regulations and shall both be held responsible for performing the work in accordance with all applicable Federal and State laws and regulations.

If the Contractor causes a release of OHM, the Contractor shall be responsible for assessing and remediating the release in accordance with all pertinent State and Federal regulations, including securing the services of a LSP, at his own expense.

The LSP shall coordinate all activities involving both MassDOT and the DEP through the Engineer. Any notification of release shall be approved by the Engineer before submittal to the DEP, except if an imminent hazard condition exists as defined in 309 CMR 4.03(4)(b).

ITEM 180.03 (Continued)

LABORATORY TESTING IN SUPPORT OF LSP SERVICES

Laboratory testing provides for analytical testing in support of LSP services related to maintaining MCP compliance, such as delineating the extent and type of contamination present. Sampling and testing for disposal purposes are not included and are incidental to Items 181.11-181.14.

In order to maintain compliance with the MCP and Department Policies or other regulatory requirements, the LSP shall request approval from the Engineer to obtain samples from various locations and depths within the project area and to perform laboratory analyses on those samples. No sampling shall be conducted without prior approval from the Engineer. The samples shall be delivered to a DEP-certified laboratory using proper chain-of-custody documentation for analyses which, depending upon site conditions and suspected and/or identified contaminants of concern, may include, but are not limited to, metals, polychlorinated biphenyls (PCBs), volatile organic compounds (VOCs), semi-volatile organic compounds (SVOCs), pesticides, polycyclic aromatic hydrocarbons (PAHs), extractable petroleum hydrocarbons (EPHs) and volatile petroleum hydrocarbons (VPHs). Subsequent testing, depending upon initial results, may be required for Toxicity Characteristic Leaching Procedure (TCLP) analyses (EPA Method 1311) for metals.

METHOD OF MEASUREMENT AND BASIS OF PAYMENT

LSP Services for work under this item will be measured per person, per hour of service provided by LSP, Environmental Technicians and other approved personnel. Travel time shall not be included in the billable hours.

The quantity and type of laboratory tests must be approved by the Engineer beforehand. The Contractor will be reimbursed upon satisfactory written evidence of payment. The Contractor may be required to obtain cost estimates from three DEP certified laboratories for the Engineer to choose the service provider.

LSP Services will be paid at the Contractor bid price for each hour, or fraction thereof, spent to perform the work as described above. The bid price shall be a blended rate that includes the cost of the LSP, environmental technicians and other personnel, the performance of all work tasks and field screening, including required equipment, materials and instrumentation, and production of all documentation described above. All requests for payment must be accompanied by the following information: the names of the personnel associated with the work charged under LSP Services, dates and hours worked, work conducted, including, where appropriate, locations as identified on the construction plans, and a copy of the field diary for the dates submitted.

Laboratory testing will be reimbursed upon receipt of paid invoices for testing approved by the Engineer.

This item is for LSP work for compliance with the MCP and Department Policies. LSP hours and any laboratory testing related to off-site disposal of excess soil and sediment is incidental to Items 181.11-181.14 (including, but not limited to, disposal characterization, disposal package preparation, landfill acceptance, shipment paperwork preparation, field screening, and tracking).

ITEM 181.11	**DISPOSAL OF UNREGULATED SOIL**	**TON**
ITEM 181.12	**DISPOSAL OF REGULATED SOIL - IN-STATE FACILITY**	**TON**
ITEM 181.13	**DISPOSAL OF REGULATED SOIL - OUT-OF-STATE FACILITY**	**TON**
ITEM 181.14	**DISPOSAL OF HAZARDOUS WASTE**	**TON**

The work under these Items shall include the transportation and disposal of contaminated material excavated, or excavated and stockpiled. It shall also include the cost of any additional laboratory analyses required by a particular disposal facility beyond the standard disposal test set.

Excavation of existing subsurface materials may include the excavation of contaminated soils. The Contractor shall be responsible for the proper coordination of characterization, transport and disposal, recycling or reuse of contaminated soils. Disposal, recycling or reuse will be referred to as "disposal" for the purposes of this specification. However, regardless of the use of the term herein, there will be no compensation under these items for reuse within the project limits. The Contractor will be responsible for coordinating the activities necessary for characterization, transport and disposal of contaminated soils. Such coordination will include the Engineer and his/her designee overseeing management of contaminated materials. Contaminated soils must be disposed of in a manner appropriate for the soil classification as described below and in accordance with the applicable laws of local, state and federal authorities. The Contractor shall be responsible for identifying disposal facility (ies) licensed to accept the class of contaminated soils to be managed and assure that the facility can accept the anticipated volume of soil contemplated by the project. The Contractor shall be responsible for hiring a Licensed Site Professional (LSP) and all ancillary professional services including laboratories as needed for this work. The Contractor will be responsible for obtaining all permits, approvals, manifests, waste profiles, Bills of Lading, etc. subject to the approval of the Engineer prior to the removal of the contaminated soil from the site. The Contractor and LSP shall prepare and submit to the Engineer for approval all documents required under the Massachusetts Contingency Plan (MCP) and related laws and environmental regulations to conduct characterization, transport, and disposal of contaminated materials.

CLASSES OF CONTAMINATED SOILS

The Contractor and its LSP shall determine if soil excavated or soil to be excavated is unregulated soil or contaminated soil as defined in this section. Such materials shall be given a designation for purposes of reuse or disposal based on the criteria of the MCP. Soils and sediments which are not suitable for reuse will be given a designation for purposes of off-site disposal based on the characterization data and disposal facility license requirements. The Classes of Contaminated Soils are defined as follows:

ITEMS 181.11 through 181.14 (Continued)

UNREGULATED SOIL consists of soil, fill and dredged material with measured levels of oil and hazardous material (OHM) contamination at concentrations below the applicable Reportable Concentrations (RCs) presented in the MCP. Unregulated soil consists of material which may be reused (or otherwise disposed) as fill within the Commonwealth of Massachusetts subject to the non-degradation criteria of the MCP (310 CMR 40.0032(3), in a restricted manner, such that they are sent to a location with equal or higher concentrations of similar contaminants. Disposal areas include licensed disposal facilities, approved industrial settings in areas which will be capped or covered with pavement or loamed and seeded, and for purposes of this project should be reused as fill within the project site construction corridor whenever possible. The material cannot be placed in residential and/or environmentally sensitive (e.g. wetlands) areas. Under no circumstances shall contaminated soils be placed in an uncontaminated or less contaminated area (including the area above the groundwater table if this area shows no sign of contamination).

The Contractor shall submit to MassDOT the proposed disposal location for unregulated soils for approval. If such a disposal location is not a licensed disposal facility, the Contractor shall submit to the Engineer analytical data to characterize the disposal area sufficiently to verify that the unregulated material generated within the MassDOT construction project limits is equal to or less than the contaminant levels at the disposal site and meets the non-degradation requirements of the MCP. In addition, the Contractor shall provide written confirmation from the owner of the proposed disposal location that they have been provided with the analytical data for both the materials to be disposed as well as the disposal site characterization and that s/he agrees to accept this material. A Material Shipping Record or Bill of Lading, as appropriate, shall be used to track the off-site disposal of unregulated soil and a copy, signed by the disposal facility or property owner, shall be provided to the Engineer in order to document legal disposal of the unregulated material.

The cost of on-site disposal of unregulated soil within the project area will be considered incidental to the item of work to which it pertains.

ITEMS 181.11 through 181.14 (Continued)

REGULATED SOIL consists of materials containing measurable levels of OHM that are equal to or exceed the applicable Reportable Concentrations for the site as defined by the MCP, 310 CMR 40.0000. Regulated soil which meets the MCP reuse criteria of the applicable soil/groundwater category for this project area may be reused on site provided that it meets the appropriate geotechnical criteria established by the Engineer. Regulated Soil may be reused (as daily or intermediate cover or pre-cap contouring material) or disposed (as buried waste) at lined landfills within the Commonwealth of Massachusetts or at an unlined landfill that is approved by the Massachusetts Department of Environmental Protection (DEP) for accepting such material, in accordance with DEP Policy #COMM-97-001, or at a similar out-of-state facility. It should be noted that soils which exceed the levels and criteria for disposal at in-state landfills, as outlined in COMM-97-001, may be shipped to an in-state landfill, but require approval from the DEP Division of Solid Waste Management and receiving facility. An additional management alternative for this material is recycling into asphalt. Regulated Soils may also be recycled at a DEP approved recycling facility possessing a Class A recycling permit subject to acceptance by the facility and compliance with DEP Policy #BWSC-94-400. Regulated Soil removed from the site for disposal or treatment must be removed via an LSP approved Bill of Lading, Manifest or applicable material tracking form. This type of facility shall be approved/permitted by the State in which it operates to accept the class of contaminated soil in accordance with all applicable local, state and federal regulations.

HAZARDOUS WASTE consists of materials which must be disposed of at a facility permitted and operated in full compliance with Federal Regulation 40 CFR 260-265, Massachusetts Regulation 310 CMR 30.000, Toxic Substances Control Act (TSCA) regulations, or the equivalent regulations of other states, and all other applicable local, state, and federal regulations. All excavated materials classified as hazardous waste shall be disposed of at an out-of-state permitted facility. This facility shall be a RCRA hazardous waste or TSCA facility, or RCRA hazardous waste incinerator. This type of facility shall be approved/permitted by the State in which it operates to accept hazardous waste in accordance with all applicable local, state and federal regulations and shall be permitted to accept all contamination which may be present in the soil excavate. The Contractor shall ensure that, when needed, the facility can accept TSCA waste materials i.e. polychlorinated biphenyls (PCBs). Hazardous waste must be removed from the site for disposal or treatment via an LSP approved Manifest.

MONITORING/SAMPLING/TESTING REQUIREMENTS

The Contractor shall be responsible for monitoring, sampling and testing during and following excavation of contaminated soils to determine the specific class of contaminated material. Monitoring, sampling and testing frequency and techniques should be performed in accordance with Item 180.03 – LSP Services. Additional sampling and analysis may be necessary to meet the requirements of the disposal facility license. The cost of such additional sampling and analysis shall be included in the bid cost for the applicable disposal items. The Contractor shall obtain sufficient information to demonstrate that the contaminated soil meets the disposal criteria set by the receiving facility that will accept the material.

ITEMS 181.11 through 181.14 (Continued)

No excavated material will be permanently placed on-site or removed for off-site disposal until the results of chemical analyses have been received and the materials have been properly classified. The Contractor shall submit to the Engineer results of field and laboratory chemical analyses tests within seven days after their completion, accompanied by the classification of the material determined by the Contractor, and the intended disposition of the material. The Contractor shall submit to the Engineer for review all plans and documents relevant to LSP services, including but not limited to, all documents that must be submitted to the DEP.

WASTE TRACKING

Copies of the fully executed Weight Slips/Bills of Lading/ Manifests/Material Shipping Records or other material tracking form received by the Contractor from each disposal facility and for each load disposed of at that facility, shall be submitted to Engineer and the Contractor's LSP within three days of receipt by the Contractor. The Contractor is responsible for preparing and submitting such documents for review and signature by the LSP or other appropriate person with signatory authority, three days in advance of transporting soil off-site. The Contractor shall furnish a form attached to each manifest or other material tracking form for all material removed off-site, certifying that the material was delivered to the site approved for the class of material. If the proposed disposition of the material is for reuse within the project construction corridor, the Contractor shall cooperate with MassDOT to obtain a suitable representative sample(s) of the material to establish its structural characteristics in order to meet the applicable structural requirements as fill for the project.

All material transported off-site shall be loaded by the Contractor into properly licensed and permitted vehicles and transported directly to the selected disposal or recycling facility and be accompanied by the applicable shipping paper. At a minimum, truck bodies must be structurally sound with sealed tail gates, and trucks shall be lined and loads covered with a liner, which shall be placed to form a continuous waterproof tarpaulin to protect the load from wind and rain.

DECONTAMINATION OF EQUIPMENT

Tools and equipment which are to be taken from and reused off site shall be decontaminated in accordance with applicable local, state and federal regulations. This requirement shall include, but not be limited to, all tools, heavy machinery and excavating and hauling equipment used during excavation, stockpiling and handling of contaminated material. Decontamination of equipment is considered incidental to the applicable excavation item.

ITEMS 181.11 through 181.14 (Continued)

REGULATORY REQUIREMENTS

The Contractor shall be responsible for adhering to regulations, specifications and recognized standard practices related to contaminated material handling during excavation and disposal activities. MassDOT shall not be responsible at any time for the Contractor's violation of pertinent State or Federal regulations or endangerment of laborers and others. The Contractor shall comply with all rules, regulations, laws, permits and ordinances of all authorities having jurisdiction including, but not limited to, Massachusetts DEP, the U.S. Environmental Protection Agency (EPA), Federal Department of Transportation (DOT), Massachusetts Water Resources Authority (MWRA), the Commonwealth of Massachusetts and other applicable local, state and federal agencies governing the disposal of contaminated soils.

All labor, materials, equipment and services necessary to make the work comply with such regulations shall be provided by the Contractor without additional cost to MassDOT. Whenever there is a conflict or overlap within the regulations, the most stringent provisions shall apply. The Contractor shall reimburse MassDOT for all costs it incurs, including damages and/or fines, as a result of the Contractor's failure to adhere to the regulations, specifications, recognized standard practices, etc., that relate to contaminated material handling, transportation and disposal.

SUBMITTALS

I. Summary of Sampling Results, Classification of Material and Proposed Disposal Option.

The following information, presented in tabular format, must be submitted to the Engineer for review and approval prior to any reuse on-site or disposal off-site. This requirement is on-going throughout the project duration. At least two weeks prior to the start of any excavation activity, the Contractor shall submit a tracking template to be used to present the information as stipulated below. Excavation will not begin until the format is acceptable to MassDOT.

Characterization Reports will be submitted for all soil, sediment, debris and groundwater characterized through the sampling and analysis program. Each report will include a site plan which identifies the sampling locations represented in the Report. The Construction Plan sheets may be used as a baseplan to record this information.

The Sampling Results will be presented in tabular format. Each sample will be identified by appropriate identification matching the sample identification shown on the Chain of Custody Record. The sample must also be identified by location (e.g. grid number or stockpile number). For each sample, the following information must be listed: the classification (unregulated, regulated, etc.), proposed disposal option for the stockpile or unit of material represented, and, all analytical results.

ITEMS 181.11 through 181.14 (Continued)

Each Characterization Report will include the laboratory analytical report and Chain of Custody Record for the samples included in the Report.

II. Stockpiling, Transport, and Disposal.

At least two weeks prior to the start of any excavation activity, the Contractor shall submit, in writing, the following for review and shall not begin excavation activity until the entire submittal is acceptable to MassDOT.

Excavation and Stockpiling Protocol:
Provide a written description of the management protocols for performing excavation and stockpiling and/or direct loading for transport, referencing the locations and methods of excavating and stockpiling excavated material.

Disposal and Recycling Facilities:

1. Provide the name, address, applicable licenses and approved waste profile for disposal and/or recycling location(s) where contaminated soil will be disposed. Present information substantiating the suitability of proposed sites to receive classifications of materials intended to be disposed there, including the ability of the facility to accept anticipated volumes of material.

2. Provide a summary of the history of compliance actions for each disposal/recycling facility proposed to be used by the Contractor. The compliance history shall include a comprehensive list of any state or federal citations, notices of non-compliance, consent decrees or violations relative to the management of waste (including remediation waste) at the facility. Material should not be sent to facilities which are actively considered by the DEP, USEPA or other responsible agency to be in violation of federal, state or local hazardous waste or hazardous material regulations. MassDOT reserves the right to reject any facility on the basis of poor compliance history.

Transportation:
The name, address, applicable license and insurance certificates of the licensed hauler(s) and equipment and handling methods to be used in excavation, segregation, transport, disposal or recycling.

III. Material Tracking and Analytical Documentation for Reuse/Disposal.

The following documents are required for all excavation, reuse and disposal operations and shall be in the format described. At least two weeks prior to the start of any excavation or demolition activity, the Contractor shall submit the tracking templates required to present the information as stipulated below. Excavation or demolition will not begin until the format is acceptable to MassDOT.

ITEMS 181.11 through 181.14 (Continued)

All soils, sediments and demolition debris must be tracked from the point of excavation to stockpiling to onsite treatment/processing operations to off-site disposal or onsite reuse as applicable.

Demolition Debris:
Demolition debris must be tracked if the debris is stockpiled at a location other than the point of origin or if treatment or material processing is conducted. Identification of locations will be based on the station-offset of the location. The tracking table will identify date and point of generation, any field screening such as PID or dust monitoring, visual observations/comments, quantity, and stockpile ID/processing operation location. For each unit of material tracked, the table will also track reuse of the material on-site, providing reuse date, location of reuse as defined by start and end station, width of reuse location by offset, the fill elevation range, quantity, and finish grade for said location. For demolition debris which is not reused on site, the table will also track disposal of the material as defined by disposal date, quantity and disposal facility. The table must provide a reference to any analytical data generated for the material.

Soil/Sediment:
Soil excavation will be identified based on the station-offset of the excavation location limits. The tracking table will identify date and point of generation, any field screening such as PID or dust monitoring, visual observations, quantity, and stockpile number/location. For each unit of material tracked, the table will also track reuse of the material on-site and disposal of the material off-site using the same categories identified for demolition debris above.

METHOD OF MEASUREMENT AND BASIS OF PAYMENT

Disposal of contaminated soil shall be measured for payment by the Ton of actual and verified weight of contaminated materials removed and disposed of. The quantities will be determined only by weight slips issued by and signed by the disposal facility. The most cost-effective, legal disposal method shall be used. The work of the LSP for disposal under all of these items shall be incidental to the work with no additional compensation.

ITEM 181.11 Measurement for Disposal of Unregulated Soil shall be under the Contract Unit Price by the weight, in tons, of contaminated materials removed from the site and transported to and disposed of at an approved location or licensed facility, and includes any and all costs for approvals, permits, fees and taxes, additional testing/characterization required by the facility beyond the standard disposal test set, decontamination procedures, transportation and disposal.

ITEM 181.12 Measurement for Disposal of Regulated Soil – In-State Facility shall be under the Contract Unit Price by the weight in tons of contaminated materials removed from the site and transported to and disposed of at an approved in-state facility, and includes any and all costs for approvals, permits, fees and taxes, testing/characterization required by the facility beyond the standard disposal test set, decontamination procedures, transportation and disposal.

ITEMS 181.11 through 181.14 (Continued)

ITEM 181.13 Measurement for Disposal of Regulated Soil - Out-of-State Facility shall be under the Contract Unit Price by the weight in tons of contaminated materials removed from the site and transported to and disposed of at an approved out-of-state facility, and includes any and all costs for approvals, permits, fees and taxes, testing/characterization required by the facility beyond the standard disposal test set, decontamination procedures, transportation and disposal.

ITEM 181.14 Measurement for Disposal of Hazardous Waste shall be under the Contract Unit Price by the weight in tons of hazardous waste removed from the site and transported to and disposed of at the licensed hazardous waste facility, and includes any and all costs for approvals, permits, fees and taxes, testing/characterization required by the facility beyond the standard disposal test set, decontamination procedures, transportation and disposal.

ITEM 220.5 DRAINAGE STRUCTURE REMODELED EACH

The work under this Item shall conform to the relevant provisions of Subsection 220 of the Standard Specifications, and the following:

The work under this item consists of the design, furnishing, fabrication, and installation of repair liners to the two drainage outfalls at Bridge No. S-18-010 (0N1).

METHOD OF MEASUREMENT

Item 220.5 will be measured for payment according to the provisions of Subsection 220.80 of the Standard Specifications.

BASIS OF PAYMENT

Item 220.5 will be paid for according to the provisions of Subsection 220.81 of the Standard Specifications.

ITEM 740. ENGINEER'S FIELD OFFICE AND EQUIPMENT (TYPE A) MONTH

The work under this Item shall conform to the relevant provisions of Subsection 740 of the Standard Specifications, and the following:

Two computer systems and printer system meeting minimum requirements set forth below including installation, maintenance, power, paper, disks, and other supplies shall be provided at the Resident Engineer's Office:

All equipment shall be UL approved and Energy Star compliant.

The Computer System shall meet the following minimum criteria or better:

Processor:	Intel, 3.5 GHz
System Memory (RAM):	12 GB
Hard Drive:	500 GB
Optical Drive:	DVD-RW/DVD+RW/CD-RW/CD+RW
Graphics Card:	8 GB
Network Adapter:	10/100 Mbit/s
USB Ports:	6 USB 3.0 ports
Keyboard:	Generic
Mouse:	Optical mouse with scroll, MS-Mouse compliant
Video/Audio	the computer system shall be capable of allow video calling and recording:
Video camera	shall be High Definition 1080p widescreen capable video calling and recording with built in microphone. The microphone system shall capture natural audio while filtering out background noise.
Audio	shall be stereo multimedia speaker system delivering premium sound.
OS:	Latest Windows Professional with all security updates
Web Browser:	Latest Internet Explorer with all security updates
Applications:	Latest MS Office Professional with all security updates Latest Adobe Acrobat Professional with all security updates Latest Autodesk AutoCAD LT Antivirus software with all current security updates maintained through the life of the contract.
Monitors:	Two 27" LED with Full HD resolution. Max. resolution 1920 x 1080
Flash drives:	2 (two) - 128GB USB 3.0
Internet access:	High Speed (min. 24 mbps) internet access with wireless router.

ITEM 740. (Continued)

The Multifunction Printer System shall meet the following minimum criteria or better:

Color laser printer, fax, scanner, email and copier all in one with the following minimum capabilities:

- Estimated volume 8,000 pages per month
- LCD touch panel display
- 50 page reversing automatic document feeder (RADF)
- Reduction/enlargement capability
- Ability to copy and print 11" x 17" paper size
- email and network pc connectivity
- Microsoft and Apple compatibility
- ability to overwrite latent images on hard drive
- 600 x 600 dpi capability
- 30 pages per minute print speed (color),
- 4 Paper Trays Standard (not including the bypass tray)
- Automatic duplexing
- Finisher with staple functions
- Standard Ethernet. Print Controller
- Scan documents to PDF, PC and USB
- ability to print with authenticated access protection

The Contractor shall supply a maintenance contract for next day service, and all supplies (toner, staples, paper) necessary to meet estimated monthly usage.

The Engineer's Field Office and the equipment included herein including the computer system, and printer shall remain the property of the Contractor at the completion of the project. Disks, flash drives, and card readers with cards shall become the property of the Department.

METHOD OF MEASUREMENT AND BASIS OF PAYMENT

Compensation for this work will be made at the contract unit price per month which price includes full compensation for all services and equipment, and incidentals necessary to provide equipment, maintenance, insurance as specified and as directed by the Engineer.

ITEM 767.121 SEDIMENT CONTROL BARRIER FOOT

The work under this item shall conform to the relevant provisions of Subsections 670, 751 and 767 of the Standard Specifications and shall include the furnishing and placement of a sediment control barrier. Sediment control barrier shall be installed prior to disturbing upslope soil.

The purpose of the sediment control barrier is to slow runoff velocity and filter suspended sediments from storm water flow. Sediment barrier may be used to contain stockpile sediments, to break slope length, and to slow or prevent upgradient water or water off road surfaces from flowing into a work zone. Contractor shall be responsible for ensuring that barriers fulfill the intent of adequately controlling siltation and runoff.

Twelve-inch diameter (after installation) compost filter tubes with biodegradable natural fabric (i.e., cotton, jute, burlap) are intended to be the primary sedimentation control barrier. Photo-biodegradable fabric shall not be used.

For small areas of disturbance with minimal slope and slope length, the Engineer may approve the following sediment control methods:

- 9-inch compost filter tubes
- Straw bales which shall be trenched

No straw wattles may be used. Additional compost filter tubes (adding depth or height) shall be used at specific locations of concentrated flow such as at gully points, steep slopes, or identified failure points in the sediment capture line.

When required by permits, additional sediment barrier shall be stored on-site for emergency use and replacement for the duration of the contract.

Where shown on the plans or when required by permits, sedimentation fence shall be used in addition to compost filter tubes and straw bales and shall be compensated under that item.

Sediment control barriers shall be installed in the approximate location as shown on the plans and as required so that no excavated or disturbed soil can enter mitigation areas or adjacent wetlands or waterways. If necessary to accommodate field conditions and to maximize effectiveness, barrier locations may be shifted with approval from the Engineer. Barriers shall be in place prior to excavation work. No work shall take place outside the barriers.

MATERIALS AND CONSTRUCTION

Prior to initial placement of barriers, the Contractor and the Engineer shall review locations specified on the plans and adjust placement to ensure that the placement will provide maximum effectiveness.

Barriers shall be staked, trenched, and/or wedged as specified herein and according to the Manufacturer's instructions. Barriers shall be securely in contact with existing soil such that there is no flow beneath the barrier.

ITEM 767.121 (Continued)

Compost Filter Tube

Compost material inside the filter tube shall meet M1.06.0, except for the following: no peat, manure or bio-solids shall be used; no kiln-dried wood or construction debris shall be allowed; material shall pass through a 2-inch sieve; and the C:N ratio shall be disregarded.

Outer tube fabric shall be made of 100% biodegradable materials (i.e., cotton, hemp or jute) and shall have a knitted mesh with openings that allow for sufficient water flow and effective sediment capture.

Tubes shall be tamped, but not trenched, to ensure good contact with soil. When reinforcement is necessary, tubes shall be stacked as shown on the detail plans.

Straw Bales

Straw bales shall be used if shown on the plans or when specified by Orders of Condition or other permit requirements.

Bales should be placed in a single row, lengthwise on the contour, with ends of adjacent bales tightly abutting one another. All bales should be either wire-bound or string-tied. Straw bales should be installed so that bindings are oriented around the sides (rather than along the tops and bottoms) of the bales in order to prevent deterioration of the bindings.

The barrier should be entrenched and backfilled. A trench the width of a bale and the length of the proposed barrier should be excavated to a minimum depth of 4 inches. The trench must be deep enough to remove all grass and other material which might allow underflow. After the bales are staked and chinked (filled by wedging), the excavated soil should be backfilled against the barrier. Backfill soil should conform to the ground level on the downhill side and should be built up to 4 inches against the uphill side of the barrier.

Each bale should be securely anchored by at least 2 stakes or re-bars driven through the bale. The first stake in each bale should be driven toward the previously laid bale to force the bales together. Stakes or re-bars should be driven deep enough into the ground to securely anchor the bales. For safety reasons, stakes should not extend above the bales but should be driven in flush with the top of the bale.

The gaps between the bales should be chinked (filled by wedging) with straw to prevent water from escaping between the bales. Loose straw scattered over the area immediately uphill from a straw bale barrier tends to increase barrier efficiency. Wedging must be done carefully in order not to separate the bales.

When used in a swale, the barrier should be extended to such a length that the bottoms of the end bales are higher in elevation than the top of the lowest middle bale to assure that sediment-laden runoff will flow either through or over the barrier but not around it.

ITEM 767.121 (Continued)

Sedimentation Fence

Materials and Installation shall be per Section 670.40 and 670.60 of the Standard Specifications and the following:

Sedimentation fence shall only be used if shown on the plans or when specified by Orders of Condition or other permit requirements.

When used with compost filter tubes, the tube shall be placed on a minimum of 8 inches of folded fabric on the upslope side of the fence. Fabric does not need to be trenched.

When used with straw bales, an 8-inch deep and 4-inch wide trench or V-trench shall be dug on the upslope side of the fence line. One foot of fabric shall be placed in the bottom of the trench followed by backfilling with compacted earth or gravel. Stakes shall be on the down slope side of the trench and shall be spaced such that the fence remains vertical and effective.

Width of fabric shall be sufficient to provide a 36-inch high barrier after fabric is folded or trenched. Sagging fabric will require additional staking or other anchoring.

MAINTENANCE

Maintenance of the sediment control barrier shall be per Section 670.60 of the Standard Specifications or per the Stormwater Pollution Prevention Plan (SWPPP), whichever is more restrictive.

The contractor shall inspect the sediment barrier in accordance with relevant permits. At a minimum, barriers shall be inspected at least once every 7 calendar days and after a rain event resulting in 0.25 inches or more of rainfall. Contractor shall be responsible for ensuring that an effective barrier is in place and working effectively for all phases of the Contract.

Barriers that decompose such that they no longer provide the function required shall be repaired or replaced as directed. If the resulting berm of compost within the fabric tube is sufficiently intact (despite fabric decay) and continues to provide effective water and sediment control, barrier does not necessarily require replacement.

DISMANTLING & REMOVING

Barriers shall be dismantled and/or removed, as required, when construction work is complete and upslope areas have been permanently stabilized and after receiving permission to do so from the Engineer.

Regardless of site context, nonbiodegradable material and components of the sediment barriers, including photo-biodegradable fabric, plastic netting, nylon twine, and sedimentation fence, shall be removed and disposed of off-site by the Contractor.

ITEM 767.121 (Continued)

For naturalized areas, biodegradable, natural fabric and material may be left in place to decompose on-site. In urban, residential, or other locations where aesthetics is a concern, the following shall apply:

- Compost filter tube fabric shall be cut and removed, and compost shall be raked to blend evenly (as would be done with a soil amendment or mulch). No more than a 2-inch depth shall be left on soil substrate.
- Straw bales shall be removed and disposed of off-site by the Contractor. Areas of trenching shall be raked smooth and disturbed soils stabilized with a seed mix matching adjacent seeding or existing grasses (i.e., lawn or native grass mix).
- Sedimentation fences, stakes, and other debris shall be removed and disposed of off-site. Site shall be restored to a neat and clean condition.

METHOD OF MEASUREMENT AND BASIS OF PAYMENT

Item 767.121 will be measured and paid for at the contract unit price per foot of sediment control barrier which price shall include all labor, equipment, materials, maintenance, dismantling, removal, restoration of soil, and all incidental costs required to complete the work.

Additional barrier, such as double or triple stacking of compost filter tubes, will be paid for per foot of tube installed.

Barriers that have been driven over or otherwise damage by construction activities shall be repaired or replaced as directed by the Engineer at the Contractors expense.

ITEM 816.82	**TEMPORARY TRAFFIC CONTROL SIGNAL - BRIDGE NO. B-05-009 (0PD)**	**LUMP SUM**
ITEM 816.83	**TEMPORARY TRAFFIC CONTROL SIGNAL - BRIDGE NO. H-04-001 (0QG)**	**LUMP SUM**
ITEM 816.84	**TEMPORARY TRAFFIC CONTROL SIGNAL - BRIDGE NO. M-27-002 (172)**	**LUMP SUM**
ITEM 816.85	**TEMPORARY TRAFFIC CONTROL SIGNAL - BRIDGE NO. S-18-010 (0N1)**	**LUMP SUM**
ITEM 816.86	**TEMPORARY TRAFFIC CONTROL SIGNAL - BRIDGE NO. S-22-001 (0RX)**	**LUMP SUM**

The work under these Items shall conform to the relevant provisions of Subsection 815 of the Standard Specifications, and the following:

This work under these Items shall consist of furnishing, installing, and maintaining temporary traffic control signals at bridges B-05-009 (0PD), H-04-001 (0QG), S-18-010 (0N1), and S-22-001 (0RX), and M-27-002 (172).

The work under these Items shall consist of furnishing Solar-Powered Portable Trailer Mounted Three Color Traffic Signal (PTS) System. The unit shall comply with the requirements for Portable Traffic Control Signals as defined in the Federal Manual of Uniform Traffic Control Devices (MUTCD), Part IV, including specifically the requirements pertaining to signal heads, lamps, and spacing of signals, clearance, and number of signal faces. The PTS System units shall utilize L.E.D. traffic signal indications meeting the Institute of Traffic Engineers specifications. Each PTS System delivered shall contain the trailer, structural support system, mast arm assembly; lift mechanism, regulated power supply, batteries, solar charging system, trailer-mounted traffic signal controller, signal heads, video detector, all necessary wire and cable and all ancillary equipment. The PTS-System shall be able to function continuously, independent of utility power sources. The system trailers shall conform to applicable sections of Massachusetts law governing trailers, including lighting to highway standards.

GENERAL

PTS System construction, materials, and operation shall conform to the ITE, NFPA, ULI, and NEC. The unit shall be a trailer mounted and equipped with a mechanically lifted mast and arm. It shall be equipped to display (2) 12" (300 mm), 3 section traffic signal heads with back plates. Vehicle heads shall be dark green or federal yellow in color.

TRAILER

The trailer shall be designed for safe transport at normal highway speeds of 55 mph. Lights, reflectors, and splash guards shall be provided to comply with ICC and Massachusetts regulations. The PTS System shall be delivered with reflective tape installed on all four (4) sides of the trailer. Each side of the trailer shall have the minimum equivalent of 72 square inches (465 square centimeters) of reflective tape.

ITEMS 816.82 through 816.86 (Continued)

STRUCTURAL SUPPORT

The deployed structure shall supply adequate support to allow complete traffic signal operation, including raising and lowering of the mast arm, and shall remain stable during wind gusts of 80 mph when stationary.

LIFT MECHANISM

1. The lift mechanism shall be an electric or electrically assisted hydraulic or mechanically assisted manual mechanism capable of raising and lowering the mast arm.
2. The mechanism shall be capable of being lowered manually.
3. A safety feature shall be provided to prevent the mast arm from lowering once in the raised position. If a safety bolt is used, a self-locking mechanism shall be incorporated into the safety bolt which prevents it from being inadvertently dislodged.
4. The mast arm of the unit shall extend a minimum of 9 feet from the side of the trailer and provide a minimum clearance of 17 feet over the baseline established by the jacks.

ELECTRICAL

1. The PTS System shall operate primarily from a solar powered electrical system. Secondary power supply type shall provide capability to accept existing 120V commercial electric service.
2. This system shall consist of a battery power system and solar array panels, and shall be capable of operating the PTS System for at least 14 consecutive days on batteries alone at 70°F. The system shall be designed to operate continuously within Massachusetts, January thru December. Should weather conditions preclude the use of pure solar power the PTS System shall be equipped with an on-board auxiliary charging system to enable the batteries to be recharged via a 120 Volt AC connection.

TRAFFIC SIGNAL OPERATION

The traffic signal controller shall be enclosed in a cabinet mounted on each trailer. The controller shall be furnished with a keypad and LCD display screen; the use of a PC or laptop only for programming is not acceptable. The controller keyboard or keypad shall be capable of allowing the signal operator to program the signal under all weather conditions. The traffic signal controller shall also:

1. Be capable of operating over a -30 ° to +150 °F range and in a 20% to 100% humidity range.
2. Be capable of performing normal traffic signal operations as defined on the plans.
3. To avoid the possibility of conflicting signal indications, or absence of signal voltages, the traffic signal system shall be either hard-wired or controlled by radio signals, and in either case shall employ the use of a conflict monitors, or similar electronic technology that is typically used in traditional traffic signal operations which will not allow conflicting signal displays.

ITEMS 816.82 through 816.86 (Continued)

4. In the event that a conflict is detected the signal heads shall display flashing red indications, and the system shall require the malfunction to be manually reset.
5. Retain programs in the controller's memory in the event of power failure.
6. Be capable of automatic system recovery after power outages without operator intervention.
7. Place the signal into programmed flashing operation when the output voltage drops below the manufacturer's recommendations.
8. Be contained in a weatherproof, lockable housing, and insulated to protect against excessive vibration and temperature. The housing shall have a lockable door latch.
9. Have the ability to be programmed with a password, to help prevent unauthorized access to the controller software in the field.
10. The controller software provided with the PTS System shall not contain any· computer code that would disable such software or system or impair in any way its operation based on the elapsing of a period of time, exceeding an authorized number of copies, advancement to a particular date or other numeral, or other similar self-destruct mechanisms, (sometimes referred to as "time bombs", "time locks", or "drop dead" devices), or that would permit contractor to access the Product to cause such disablement or impairment (sometimes referred to as a "trap door" device).
11. Contractor shall submit shop drawings and specifications of traffic signal controller for the review and approval of the Engineer prior to construction.

BASIS OF PAYMENT:

Items 816.82, 816.83, 816.84, 816.85 and 816.86 will be paid for at the respective Contract Lump Sum prices, which prices shall include furnishing, installation and maintenance of an operable Portable Solar Powered Traffic Signal System, all labor, materials, tools, equipment, and all incidental costs required to complete the work.

ITEM 859.1 REFLECTORIZED DRUMS WITH SEQUENTIAL FLASHING WARNING LIGHTS DAY

The work under this Item shall conform the relevant provisions of Subsection 850 of the Standard Specifications and the following:

Work under this item consists of furnishing, installing, maintaining in proper operating conditions, and removing reflectorized drums, and any necessary ballast, equipped with sequential flashing warning lights.

MATERIALS

Reflectorized drums shall be listed on the MassDOT Qualified Traffic Control Equipment List. Reflective sheeting on drums shall meet or exceed ASTM D4956 Type VIII. All drums shall be maintained in a satisfactory manner including the removal of oils, dirt, and debris that may cause reduced retroreflectivity.

The Contractor shall use one of the following sequential flashing warning light systems unless otherwise approved by the Engineer:

1. Empco-Lite LWCSD.
2. pi-Lit® Sequential Barricade-Style Lamp; or
3. Unipart Dorman SynchroGUIDE.

Sequential flashing warning lights shall be secured to reflectorized drums per the light manufacturer's specifications.

CONSTRUCTION METHODS

The first ten (10) drums in any merging or shifting taper as designated in the Temporary Traffic Control Plan shall be equipped with sequential flashing warning lights. These lights shall be operating, at a minimum, between dusk and dawn when the taper is deployed.

The successive flashing of the sequential warning lights shall occur from the upstream end of the merging or shifting taper to the downstream end of the taper in order to identify the desired vehicle path. Each warning light in the sequence shall be flashed at a rate of not less than 55, nor more than 75 times per minute.

Warning lights shall be powered off when drums are not deployed in a taper.

METHOD OF MEASUREMENT

A group of ten (10) reflectorized drums with sequential flashing warning lights is considered one (1) unit and will be measured by the day. Each period of up to 24 hours during which this unit is in use will be measured as one day regardless of the number of times that the drums are positioned, repositioned, removed, or returned to service.

BASIS OF PAYMENT

Reflectorized Drums with Sequential Flashing Warning Lights will be paid for at the contract unit price per day, which shall include full compensation for furnishing, positioning, repositioning, and removing the group of ten (10) drums as directed by the Engineer.

ITEM 905.2 5000 PSI, 3/8 INCH, 710 HP CEMENT CONCRETE CUBIC YARD

The work under this Item shall conform to the relevant provisions of Subsection 901 of the Standard Specifications, and the following:

The work under this item shall consist of furnishing and placing 5000 PSI, 3/8 inch HP Cement Concrete. This item shall be used for patching after all deteriorated and/or unsound concrete is removed under Items 127.1, 127.4, and 127.12. This item shall be used for substructure repairs at Bridge S-18-010 (0N1) as indicated on the drawings, and for the proposed wingwall at Bridge B-05-009 (0PD). This item shall be used for patching after all deteriorated and/or unsound concrete is removed under Items 127.1 and 127.4 at Bridges B-05-009 (0PD), H-04-001 (0QG), M-27-002 (172), S-18-010 (0N1) and S-22-001 (0RX) as indicated on the drawings.

The Contractor's attention is directed towards the Repair Notes as noted in Document A00803.

All existing concrete surfaces that will be in contract with the proposed concrete shall be prepared in accordance with PREPARATION OF CONCRETE SURFACES.

All formwork shall be approved by the Engineer prior to concrete placement.

Surfaces that are adjacent to the placement shall be protected with drop cloths, waterproof paper, or other means to maintain them free of material splashes, water, and debris.

METHOD OF MEASUREMENT

Item 905.2 will be measured for payment by Cubic Yard of cement concrete furnished and placed, complete in place.

BASIS OF PAYMENT

Item 905.2 will be paid for at the Contract unit price per Cubic Yard, which price shall include all labor, materials, equipment, surface preparation, protective sealing, and all incidental costs required to complete the work.

No separate payment will be made for the installation of subsequent removal of any formwork, coating/patching of the steel reinforcing, but all costs in connection therewith shall be included in the Contract unit price bid.

All temporary earth support required to perform the work shall be considered incidental to this item.

Epoxy Bonding Compound will be paid at the contract unit bid price under Item 964.1.

ITEM 910.1 STEEL REINFORCEMENT FOR STRUCTURES - EPOXY COATED POUND

The work under this Item shall conform to the relevant provisions of Subsection 901 of the Standard Specifications, and the following:

The Contractor may be required to submit for approval, detail plans and schedule of bar reinforcement. The Contractor will replace reinforcing bars as directed by the Engineer. Any reinforcing steel damaged by the Contractor's operations will be replaced by the Contractor at no additional compensation.

METHOD OF MEASUREMENT

Item 910.1 will be measured for payment according to the provisions of Subsection 901.80 of the Standard Specifications.

BASIS OF PAYMENT

Item 910.1 will be paid for according to the provisions of Subsection 901.81 of the Standard Specifications.

ITEM 912. DRILLING AND GROUTING DOWELS EACH

The work under this Item shall conform to the relevant provisions of Subsection 901 of the Standard Specifications, and the following:

The work shall consist of drilling holes, furnishing, installing, and grouting of steel dowel reinforcement in the existing abutment and parapets of Bridge No. B-05-009 (0PD) and placing #5 steel reinforcing dowels/bars as shown on the sketches or as directed by the Engineer.

The dowel embedment must be adequate to fully develop 125% of the yield strength of the bar. The embedment length, the method and equipment used to drill the dowel holes, and the diameter of the drilled hole shall at a minimum conform to the recommendations of the manufacturer and be submitted to the Engineer for approval.

MATERIALS

The grout to be used for these dowels shall be selected from the MassDOT Qualified Construction Materials List for its specific application. Reinforcing steel dowels shall meet the requirements of M8.01.7. Reinforcing steel dowels shall be incidental to the work under this Item.

CONSTRUCTION METHODS

All dowel holes shall be air drilled provided that the minimum edge distance of 6 inches is observed. Should, if required by the Engineer, air drilling be inappropriate due to questionable strength of the existing /concrete or insufficient edge distance, the dowel holes shall be diamond core drilled. The inner surfaces of the diamond core drilled dowel hole's inner surfaces shall be subject to the approval of the Engineer. The diameter of the drilled dowel holes shall be in accordance with the recommendations of the grout manufacturer. The holes shall be blown clear of any debris and shall have the approval of the Engineer prior to the placement of any grout material. The drilling operation shall be performed without damage to any portion of the existing structure that is to remain in place. Any damage to any portion of the existing structure that is to remain in place shall be repaired to a condition equal to or better than that existing prior to the beginning of the Contractor's operations and shall be repaired at no additional compensation to the Contractor.

The Contractor shall strictly follow the recommendations of the manufacturer for mixing and placing the grout material prior to the placement of the dowel. The Contractor shall adhere to the recommendations of the manufacturer regarding minimum and maximum temperatures while placing the grout. Any excessive grout around the hole after placement of the dowel shall be struck off smooth while the grout is still fresh.

ITEM 912. (Continued)

The Contractor shall perform on site a minimum of one (1) tests of the dowels for capacity in tension in each location and component. The test shall be performed in the presence of and to the acceptance of the Engineer. The testing, including the necessary material and equipment to perform the test, is incidental to the work under this Item. The pullout force shall correspond to 90% of the yield strength of the bar. If the test bar pulls out or if the concrete utilized in the test shows signs of fracture, the Contractor shall adjust the hole diameter, embedment length, and/or grout material to meet this requirement. The method of applying the tension load to the dowels shall conform to ASTM E488. Details of the test procedure, materials, and equipment shall be submitted to the Engineer for review and approval prior to commencement of the test. Dowels shall not be ordered until the embedment lengths have been approved by the Engineer.

The Contractor shall arrange with the material's manufacturer or distributor to have the services of a competent field representative at the work site prior to any drilling of the proposed dowel holes to instruct the work crews in proper dowel installation procedures. The field representative shall remain at the job site after work commences and continue to instruct until the representative, the Contractor, and Engineer are satisfied that the crew has mastered the technique of installing the dowels successfully. The representative shall make periodic visits to the project as the work progresses and shall confer on each visit with the Contractor, Inspector and/or Engineer. The manufacture's field representative must be fully qualified to perform the work and shall be subject to the approval of the Engineer.

METHOD OF MEASUREMENT

Item 912. will be measured for payment by the Each dowel installed, complete in place.

BASIS OF PAYMENT

Item 912. will be paid for at the Contract unit price per Each, which price shall include all labor, materials, equipment, furnishing dowels, drilling holes, grouting the dowels regardless of the diameter or depth of the hole, and all incidental costs required to complete the work.

The Contractor shall be completely responsible for the expense of the service of the required field representative and the contract unit price shall be considered full compensation for all costs in connection therewith.

ITEM 961.301	**CLEAN (FULL REMOVAL) AND PAINT STEEL BEAM ENDS BRIDGE NO. B-05-009 (0PD)**	**SQUARE FOOT**
ITEM 961.302	**CLEAN (FULL REMOVAL) AND PAINT STEEL BEAM ENDS BRIDGE NO. M-27-002 (172)**	**SQUARE FOOT**
ITEM 961.303	**CLEAN (FULL REMOVAL) AND PAINT STEEL BEAM ENDS BRIDGE NO. S-22-001 (0RX)**	**SQUARE FOOT**
ITEM 961.304	**CLEAN (FULL REMOVAL) AND PAINT STEEL SPRINGLINE BRIDGE NO. S-18-010 (0N1)**	**SQUARE FOOT**
ITEM 961.312	**CLEAN (FULL REMOVAL) AND PAINT STEEL RAILING BRIDGE NO. M-27-002 (172)**	**FOOT**

The work under these Items shall conform to the relevant provisions of Subsection 961 of the Standard Specifications, and the following:

The work under Items 961.301, 961.302, and 961.303 includes the surface preparation and painting of all designated steel areas, including but not limited to beams, connection plates, utility supports, bearings within the width of the abutments and from the end of the girders to 12” beyond the end of the steel end repair from the top of the abutment seats to the bottom of the bridge deck and as directed by the Engineer.

The work of Item 961.312 includes the surface preparation and painting of both existing railings of Bridge M-27-002 (172).

The work under Item 961.304 also includes the surface preparation and painting of designated areas near the springline and under the existing drainage at Bridge S-18-010 (0N1).

All steel surfaces within the limits shall receive three (3) full coats of paint (primer, intermediate, and finish) of a system selected from the NEPCOAT “B” list, Protective Coatings for New and 100% Bare Existing Steel for Bridges.

The area for clean and paint steel beam ends shall be the horizontal and vertical plane areas to the limits of the over-painted area to complete repairs.

The Contractor shall also inspect the bridge prior to submitting a bid to assess the condition of any utilities that might be found between the bays. Special care may be needed to protect the utilities and any such special care will be considered incidental to this Item.

ITEMS 961.301 through 961.312 (Continued)

The Contractor shall clean and prime the steel prior to any structural steel repairs required by the Engineer, which will be paid under Item 107.97. After structural steel repairs have been completed, the entire repair area, including previously cleaned exposed steel surfaces, new repair plates, and additional steel, shall be abraded. Cleaning and preparing new bolts and nuts used in the installation of structural steel repairs shall also be considered incidental.

The Engineer and Contractor shall agree on a square foot area to be paid prior to the start of the work. Limits of full removal shall extend to six (6) inches outside of a designated repair area, or as directed by the Engineer.

The finish coat shall be Federal Standard Color #595C, Green unless otherwise specified. The colors of the primer, intermediate and finish coats shall have a definite color contrast between them and be subject to the approval of the Engineer.

The Contractor shall over-coat by three (3) inches the previously painted areas with the final coat of the three coat system. However, the over-coated surfaces must be surface prepared in accordance with the manufacturer's specifications to ensure a proper bond of the new paint to the existing paint.

The Contractor should note that some steel repairs made under previous contracts may have been painted with previously approved paint systems and shall be properly abraded to assure a proper bond. There may also be some repairs made with just shop primer on them, these areas also are to be abraded as required to assure a proper bond.

CONSTRUCTION METHODS

Pigeon Waste/Debris Removal And Cleaning

The Contractor shall first remove all accumulation of sediment, debris, and pigeon waste from the areas where work is being performed as directed by the Engineer which may include but is not limited to tops of abutment bridge seats (including drainage troughs), pier caps, steel members.

The Contractor shall clean all exposed surfaces of abutment seats and pier caps by power washing with water pressure not less than 2200 psi, at nozzle, and flow rate not less than 2.0 gallons of water per minute to the acceptance of the Engineer. All costs of cleaning abutment seats and pier caps including debris collection & removal, disposal and pressure washing shall be considered incidental to this Item.

Incidental to this Item will be the cleaning and removal of any accumulated materials in the areas to be cleaned and painted.

Surface Preparations

The surface of the existing weathering steel components to be painted shall be abrasive blast cleaned to meet the requirements of SSPC SP-10, Near-White Blast Cleaning.

ITEMS 961.301 through 961.312 (Continued)

Structural Steel Inspection

The Contractor shall notify the Engineer if significant amount of section loss is found on the structural steel during the cleaning and blasting process. If requested by the Engineer, the Contractor shall provide the access and time window to the Engineer to inspect and document the structural steel section loss after the cleaning and blasting operation.

METHOD OF MEASUREMENT

Items 961.301, 961.302, 961.303, and 961.304 will be measured for payment by the Square Foot of respective structural steel cleaned and painted, complete in place.

Item 961.312 will be measured for payment by the Foot of Railing cleaned and painted, complete in place.

BASIS OF PAYMENT

Item 961.301, Item 961.302, Item 961.303, and Item 961.304 will be paid for at the respective Contract unit prices per Square Foot, which prices shall include surface preparation, painting, all labor, materials, equipment, and all incidental costs required to complete the work.

Item 961.312 will be paid for at the Contract unit price per Foot, which price shall include surface preparation, painting, all labor, materials, equipment, and all incidental costs required to complete the work.

In no case will the Contractor be paid under more than one Item for the same area of cleaning and painting. The Contractor is responsible to sequence and steel repair work and painting, payment will not be made to paint the same area multiple times due to the Contractor's sequence of work.

Payment areas considered incidental shall include any existing stiffeners, diaphragms, and cross bracing remaining in place cleaned and painted, new vertical projections from additional steel thickness of repair plates, bolts, nuts, or additional stiffeners. Incidental to this item are all costs associated with the design and installation and final removal of the required containment system/work platform and working barge.

All costs for Hazardous Waste removal shall also be included in the square foot or linear foot cost of this item. The Engineer shall receive a copy of the hazardous waste manifest before final payment is made. All costs associated with the safe removal and disposal of accumulated pigeon waste are incidental to this item and no additional compensation will be made.

Additionally, incidental to the item, after the final coat of paint has cured, a seal shall be placed around the edges of all high strength bolted repair plates in contact with original steel. The seal shall be compatible with the paint system being used. The Contractor shall submit a catalogue of the material to be used to the District for review and approval prior to use.

ITEMS 961.301 through 961.312 (Continued)

SPECIAL NOTES REGARDING PREVAILING WAGE REQUIREMENTS

Note that the erection and dismantling of scaffolding, rigging and containment for bridge painting work is subject to the "Painter (Bridges/Tanks)" prevailing wage rate. This includes surface preparation, including removal of all types of paint on bridges, the application of paint and the lean-up of debris resulting from paint removal operation on bridges, pursuant to the determination by the Massachusetts Department of Labor Standards' 12/23/2009 "Notice Concerning the Removal and Application of Paint on Bridges and Tanks."

ITEM 964.1 EPOXY BONDING COMPOUND SQUARE FOOT

The work under this Item shall conform to the relevant provisions of Subsection 901 of the Standard Specifications, and the following:

The work under this Item consists of furnishing and applying epoxy bonding compound to the cleaned surfaces of existing concrete that are to be bonded to fresh concrete and as required by the Engineer.

The epoxy bonding compound shall be applied in accordance with the manufacturer's recommendations. It shall also meet the requirements of Materials Subsection M4.10.1 (AASHTO M235 Type V, grade, and class).

In order to ensure forms can be installed and concrete placed before the epoxy bonding compound hardens, the forms shall be installed at least once prior to application of the epoxy bonding compound. If the bonding compound prematurely hardens, additional bonding compound shall be reapplied in accordance with the manufacturer's recommendations.

Products used for this Item shall be approved by the Engineer prior to Contractor operations.

MATERIAL

Item 964.1 shall meet requirements of Materials Specifications Subsection M4.10.1 of the Standard Specifications for Highways and Bridges. The product must be listed on the Qualified Construction Material List (QCML) for the appropriate application.

Item 964.1 shall be a 2-component, 100% solids, moisture insensitive, epoxy resin system, which shall be used as a bonding adhesive to bond newly placed Cement Concrete to surfaces of sound, hardened concrete.

The Contractor shall furnish notarized certification that the epoxy bonding compound conforms to the above requirements. In addition, a sample of the epoxy bonding compound proposed for use shall be submitted to the Department's Research and Materials Section for approval. This sample must be submitted at least six weeks prior to scheduled use.

CONSTRUCTION METHODS

Preparation Of Concrete Surfaces

All surfaces to be patched with cement concrete must be clean and sound. Surfaces shall be free of standing water. The entire surface to be bonded shall be blast cleaned to remove any laitance, dirt, grease, oil, or other contaminants.

ITEM 964.1 (Continued)

Mixing Epoxy Compound

Components "A" and "B" of the epoxy-resin system shall be mixed in exact accordance with the Manufacturer's instructions.

The area to be overlaid shall be covered with one coat of the epoxy compound, applied with long-nap paint rollers, brooms, brushes, or by spray. The rate of application shall be 80 sq. ft/gallon maximum, about 20 mils thickness, on smooth concrete. As the concrete increases in roughness, the rate of coverage decreases proportionately.

While the epoxy compound is still tacky (4-5 1/2 hrs. at 73 degrees F), place the concrete. If the bonding compound should harden before the concrete is placed, reapply the epoxy compound in accordance with the manufacturer's recommendations.

Weather Limitations

The epoxy bonding compound shall be applied according to manufacturer’s recommendations and as directed.

Epoxy Manufacturer's Field Representative

The Contractor shall coordinate with the epoxy manufacturer to have the services of competent field representative present at the work site.

The field representative shall be present at the work site to instruct the work crews, explain the inspection procedure and to inspect the condition of the prepared surfaces prior to mixing any epoxy compounds. The representative shall remain at the job site until after the Contractor has mastered the technique of installing the epoxy system successfully. The representative shall make periodic visits to the project as the work progresses and shall confer on each visit with the Contractor and the Engineer.

The manufacturer's field representative must be fully qualified to perform the work and shall be subject to the approval of the Engineer. At the discretion of the Engineer, the services of the manufacturer’s representative may not be required when in the opinion of the Engineer, the Contractor has demonstrated a thorough understanding and successful execution of the work procedures.

The Contractor shall be completely responsible for the expense of the services of the required field representative and the contract bid price shall be full compensation for all costs in connection therewith.

ITEM 964.1 (Continued)

METHOD OF MEASUREMENT

Item 964.1 will be measured for payment by the Square Foot of epoxy bonding compound furnished and applied, complete in place.

BASIS OF PAYMENT

Item 964.1 will be paid for at the Contract unit price per Square Foot, which price shall include furnishing and application of the epoxy bonding compound, manufacturer's field representative, all labor, materials, tools, equipment, and all incidental costs required to complete the work.

ITEM 974.3 METAL BRIDGE RAILING REMOVED FOOT

The work under this Item shall conform to the relevant provisions of Subsection 975 of the Standard Specifications, and the following:

This work shall consist of removing and disposing existing steel bridge railings at Bridge No. B-05-009 (0PD) and S-22-001 (0RX).

METHOD OF MEASUREMENT

Item 974.3 will be measured for payment by the Foot of metal bridge railing removed, complete in place.

BASIS OF PAYMENT

Item 974.3 will be paid for at the Contract unit price per Foot, which price shall include removal, disposal, all labor, materials, tools, equipment, and all incidental costs required to complete the work.

ITEM 975.8 THRIE BEAM BRIDGE RAIL WITH HANDRAIL FOOT

The work under this Item shall conform to the relevant provisions of Subsections 601 and 975 of the Standard Specifications, and the following:

The work under this Item shall consist of fabrication and installation of a Thrie Beam Bridge Rail system including Handrail.

Thrie beam panels shall be 10-gauge panels unless noted otherwise on the plans and shall conform to AASHTO M 180 Class B and shall meet the other requirements of M8.07.0 and M8.07.1. Offset blocks shall be in accordance with M8.07.0.B.

The posts and base plates shall be in accordance with M8.05.9, except that components need not be painted, finish will be the galvanizing only.

Handrail pipes shall be ASTM A 500 Grade B, Galvanized in accordance with M7.10.0.

The bridge rail posts shall be installed into the existing bridge curbs with the use of the HILTI HIT RE-500V3 adhesive anchor system. The installation of anchors shall be in accordance with all manufacturer recommendations.

METHOD OF MEASUREMENT

Item 975.8 will be measured for payment by the Foot of Thrie Beam Bridge Rail with Handrail fabricated and installed, complete in place.

The measurement shall be made along the face of the thrie beam between the center of the first and last post installed on and anchored to the curbs on each side of the bridge.

Separate measurement and payment shall be made for each element of all Highway Guardrail at each of the four quadrants leading into or out of the bridge.

BASIS OF PAYMENT

Item 975.8 will be paid for at the Contract unit price per Foot, which price shall include fabrication and installation of the Thrie Beam Bridge Rail system including Handrail, all labor, materials, tools, equipment, and all incidental costs required to complete the work.

ITEM 994.01	**TEMPORARY PROTECTIVE SHIELDING BRIDGE NO. B-05-009 (0PD)**	**LUMP SUM**
ITEM 994.02	**TEMPORARY PROTECTIVE SHIELDING BRIDGE NO. H-04-001 (0QG)**	**LUMP SUM**
ITEM 994.03	**TEMPORARY PROTECTIVE SHIELDING BRIDGE NO. M-27-002 (172)**	**LUMP SUM**
ITEM 994.04	**TEMPORARY PROTECTIVE SHIELDING BRIDGE NO. S-18-010 (0N1)**	**LUMP SUM**

The work under these Items consists of designing, furnishing, installing, maintaining, removing, and disposing of a protective shielding system.

The work under this Item shall provide for the protection of waterways beneath bridges from falling debris during the removal of the unsound concrete from bridge decks, parapets, abutments, copings and sidewalks. This shall be accomplished by the utilization of adequate shielding methods.

No portion of the bridge deck shall be removed until the protective shielding is in place and complete, as approved by the Engineer.

All shielding shall meet the following requirements:

1. Temporary Protective Shielding must be used on bridges over waterways during full depth excavation and when, as required by the Engineer, there is the possibility of dislodging concrete from the bottom of the deck, abutments, wingwalls, parapets or coping. In some cases, the Contractor may be able to utilize the bottom flanges of existing steel beams as supports for the protective shielding. However, the Contractor will not be permitted to weld onto, drill into, or cut any existing structural steel beams.

2. The Contractor shall submit drawings and calculations stamped by a Professional Engineer of the appropriate discipline registered in Massachusetts of the proposed temporary shielding to the Engineer for approval prior to its installation. The drawings shall include details of all connections, brackets, and fasteners. However, when the spacing between existing steel beams is 70 inches or less, the Contractor may utilize a wood plank shielding scheme.

3. Shielding shall be designed to safely withstand all loads that it will be subjected to. The allowable design stresses shall be in accordance with AASHTO Standard Specifications for Highway Bridges, 17th Edition. The design shall also include a description of the equipment and construction methods proposed for the deck, parapet, or coping excavation and the maximum size of the area being excavated. The shielding shall also be designed to withstand the maximum size of the excavated area should it fall during excavation or removal. No debris shall be swung over traffic, on or below the bridge.

4. Shielding shall be designed such that impact on traffic during installation and removal shall be minimal. The Contractor shall submit the traffic plan to the Engineer for approval.

ITEMS 994.01 through 994.04 (Continued)

5. The shielding shall extend a sufficient distance above and beyond the deck overhang at the fascia where concrete excavation is required outside the fascia beams. The shielding shall extend the length of the damaged or distressed portion of the deck a length of sufficient distance to do the required deck demolition. Also, the width of shielding shall completely extend over width of the river below and shall extend a minimum of one beam width in the transverse direction beyond the limits of the excavation.

6. The area for shielding shall be approved by the Engineer prior to any installation of any shielding. The Contractor may utilize the bottom flanges of existing beams as supports for the protective shielding. However, the Contractor will not be permitted to weld onto, drill into, or cut any existing structural steel beams. All spaces along the perimeter of the shielding and at the seams shall be sealed to prevent dust, water, and debris from escaping and falling onto traffic below the bridge.

7. The Engineer may request that the shielding be designed so that it may also serve as false work (forms) for all areas of full-depth concrete replacement/repair.

8. The shielding shall be maintained and remain in place until the strength of the concrete used to repair the deck has cured and reached the design strength requirement, except where shielding needs to be removed and reset to install forming for the areas of full depth repair. The shielding shall remain the property of the Contractor and shall be removed by the Contractor from the site when no longer needed.

If the Contractor's operations damage any existing portions of the bridge that are to remain, such damage shall be repaired at no additional compensation to the Contractor.

All materials used in the temporary shielding system shall become the property of the Contractor and shall be removed from the site upon the completion of the project.

BASIS OF PAYMENT

Items 994.01, 994.02, 994.03, and 994.04 will be paid for at the respective Contract Lump Sum prices, which prices shall include design, furnishing, installation, maintenance, final removal and disposal of temporary protective shielding, removal and disposal of pigeon waste and contaminants, all labor, materials, tools, equipment, and all incidental costs required to complete the work.

THIS PAGE INTENTIONALLY LEFT BLANK

DOCUMENT A00803

DRAWINGS AND SKETCHES

THIS PAGE INTENTIONALLY LEFT BLANK

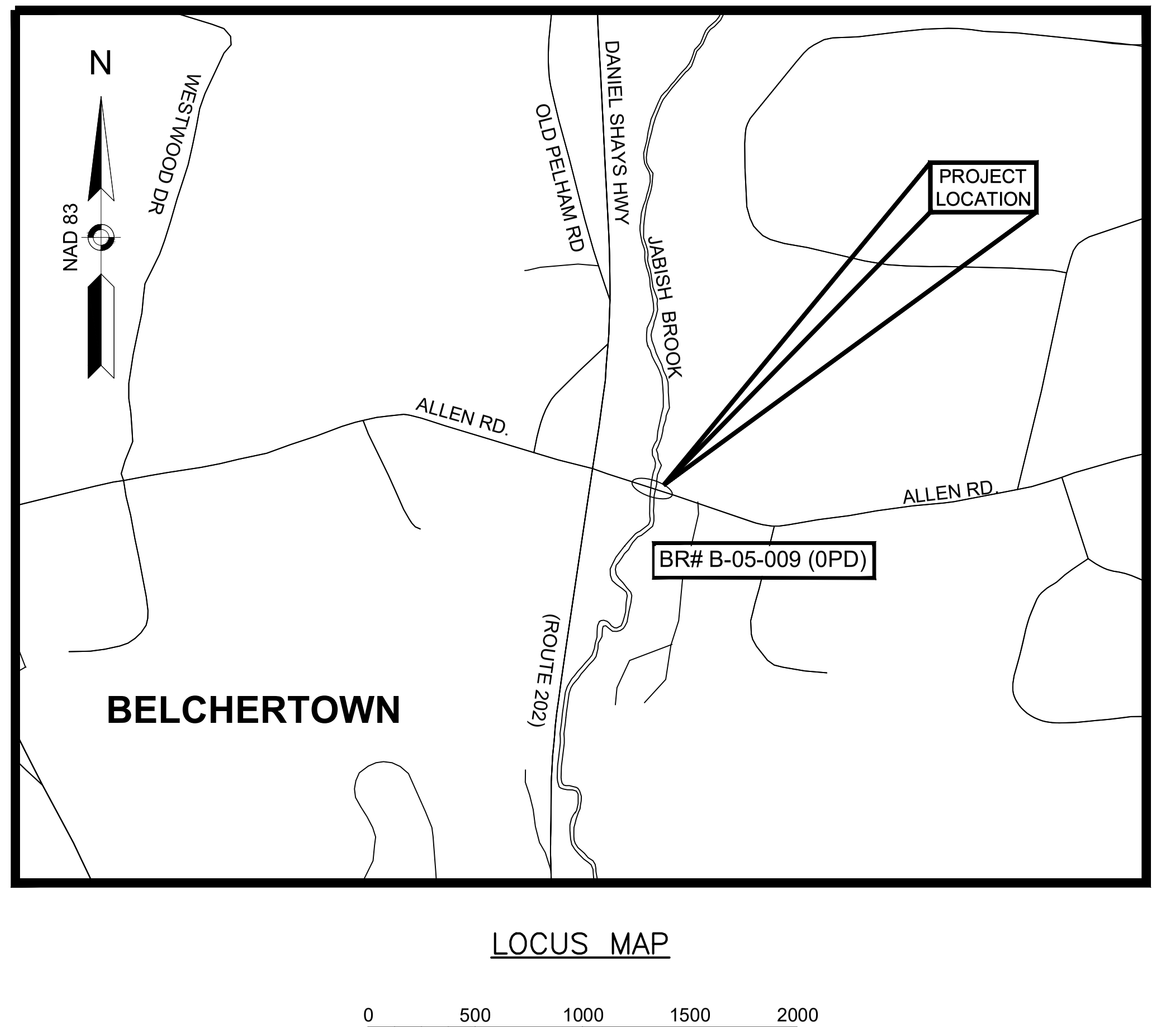

LOCUS MAP

0 500 1000 1500 2000

SCALE: 1" = 500'

GENERAL NOTES:

EXISTING CONDITIONS:

THE CONTRACTOR SHALL DETERMINE AND ESTABLISH ALL DIMENSIONS AND EXISTING DETAILS NECESSARY FOR THE COMPLETION OF WORK BY FIELD MEASUREMENT AND SURVEY. THE CONTRACTOR SHALL BE RESPONSIBLE FOR THE ADEQUACY AND ACCURACY THEREOF AND SHALL NOT ORDER ANY MATERIALS OR COMMENCE ANY FABRICATION UNTIL THE REQUIRED MEASUREMENTS HAVE BEEN MADE ON THE ACTUAL STRUCTURE AND THE EXTENT OF THE PROPOSED WORK HAS BEEN APPROVED BY THE ENGINEER.

EXISTING BRIDGE PLANS:

PLANS FOR THE EXISTING BRIDGE ARE AVAILABLE AND MAY BE OBTAINED THROUGH THE MASSDOT PLANS AND RECORDS DEPARTMENT VIA BIDX OR THROUGH ELECTRONIC TRANSMISSION.

SCALES:

DRAWINGS ARE DRAWN TO SCALE FOR FULL SIZE SHEETS AND ARE NOT APPLICABLE TO REDUCED SIZE PRINTS. DIVIDE SCALES BY 2 FOR HALF-SIZED PRINTS (A3). CONTRACTOR SHALL FIELD MEASURE ALL COMPONENTS PROPOSED TO BE REPLACED PRIOR TO THE COMMENCEMENT OF WORK.

STRUCTURAL STEEL:

THE CONTRACTOR SHALL FIELD MEASURE EXISTING CONDITIONS (I.E. BEARING ANCHOR BOLT LOCATIONS, CONNECTION PLATES, CROSS FRAMES, ETC.) PRIOR TO ORDERING SHOP DRAWINGS TO ENSURE PROPER FIT UP OF THE REPAIR PLATES AND ANGLES. PROPOSED STRUCTURAL STEEL SHALL CONFORM TO AASHTO M270 GRADE 36 OR GRADE 50. PERIMETER OF ALL REPAIR PLATES AND ANGLES SHALL BE SEALED USING SILICONE CAULK UPON COMPLETION OF REPAIRS.

UTILITIES:

THERE ARE NO UTILITIES SUPPORTED ON THIS BRIDGE.

SHOP DRAWINGS:

THE CONTRACTOR SHALL SUBMIT ALL SHOP DRAWINGS AS REQUIRED BY THE STANDARD SPECIFICATIONS AND THE LATEST MASSDOT BRIDGE MANUAL. PROPOSED COMPONENTS REQUIRING FIELD MEASUREMENTS SHALL BE DESIGNED, DETAILED, AND SUBMITTED TO THE ENGINEER FOR APPROVAL.

TEMPORARY SHIELDING:

THE CONTRACTOR SHALL PROVIDE TEMPORARY SHIELDING TO PREVENT ANY DEBRIS FROM FALLING ONTO THE RIVER BELOW. ANY DEBRIS THAT FALLS INTO THE RIVER DUE TO THE CONTRACTOR'S ACTIVITIES SHALL BE PROMPTLY REMOVED.

STRUCTURAL STEEL CLEANING AND PAINTING:

STEEL BEAM END REPAIRS SHALL CLEANED AND PAINTED IN ACCORDANCE WITH THE SPECIAL PROVISIONS.

DIMENSIONS

DIMENSIONS, ANGLES, AND ELEVATIONS GIVEN FOR STRUCTURE ARE BASED ON THE BEST AVAILABLE INFORMATION SUPPLEMENTED BY LIMITED FIELD MEASUREMENTS AND ARE NOT GUARANTEED TO BE CORRECT. THE CONTRACTOR SHALL DETERMINE AND ESTABLISH ALL DIMENSIONS, ANGLES, AND ELEVATIONS NECESSARY FOR THE COMPLETION OF ALL WORK, BY FIELD MEASUREMENTS AND SURVEY. THE CONTRACTOR SHALL BE RESPONSIBLE FOR VERIFYING EXISTING FIELD CONDITIONS (I.E. MEMBER SIZE, PLATE SIZES, AND MEMBER CONFIGURATION) BY FIELD MEASUREMENT. THE CONTRACTOR SHALL BE RESPONSIBLE FOR THE ADEQUACY AND ACCURACY THEREOF AND SHALL NOT ORDER ANY MATERIAL OR COMMENCE ANY FABRICATION UNTIL THE REQUIRED MEASUREMENTS ON THE ACTUAL STRUCTURE HAVE BEEN MADE AND SUBMITTED SHOP DRAWINGS HAVE BEEN APPROVED BY THE ENGINEER. SHOP DRAWINGS SHALL STATE THE EXISTING DIMENSIONS, ANGLES, ELEVATIONS, AND CONDITIONS HAVE BEEN FIELD VERIFIED BY THE CONTRACTOR.

REINFORCEMENT

REINFORCING STEEL SHALL CONFORM TO THE REQUIREMENTS OF AASHTO M31 GRADE 60. UNLESS OTHERWISE NOTED ON THE CONSTRUCTION DRAWINGS, ALL BARS SHALL BE LAPPED AS FOLLOWS:

MODIFICATION CONDITION	#4 BARS	#5 BARS	#6 BARS
1. NONE	16"	17"	21"
2. 12" OF CONCRETE BELOW BAR	18"	22"	27"
3. EPOXY COATED BARS, COVER $<3D_B$ OR CLEAR SPACING $<6d_b$	21"	26"	31"
4. COATED BARS, ALL OTHER CASES	17"	21"	25"
5. CONDITION 2. AND 3.	23"	29"	35"
6. CONDITION 2 AND 4	21"	27"	32"

ALL OTHER BARS SHALL BE LAPPED AS SHOWN ON THE CONSTRUCTION DRAWINGS

EPOXY COATED BARS:

ALL REINFORCING BARS AND SUPPORTING DEVICES SHALL BE EPOXY COATED UNLESS NOTED OTHERWISE.

BOLTS

ALL BOLTS SHALL BE $\frac{7}{8}$" DIAMETER AND SHALL CONFORM TO ASTM F3125 GRADE A325, THREADS EXCLUDED FROM SHEAR PLANE. HARDENED WASHERS SHALL BE PLACED UNDER THE TURNED ELEMENT. NUTS SHALL BE AS LISTED IN ASTM F3125 AS RECOMMENDED OR SUITABLE FOR THE BOLT. ALL BOLTS SHALL BE MECHANICALLY GALVANIZED. ALL CONNECTIONS SHALL BE CONSIDERED SLIP-CRITICAL WITH CLASS B FAYING SURFACES.

BELCHERTOWN
ALLEN ROAD

STATE	FED. AID PROJ. NO.	SHEET NO.	TOTAL SHEETS
MA	-	1	11
PROJECT FILE NO.	616302		

GENERAL NOTES, LOCUS, AND DRAWING LIST

DRAWING LIST	
SHEET NUMBER	SHEET TITLE
1	GENERAL NOTES, LOCUS, AND DRAWING LIST
2	GENERAL PLAN & ELEVATION
3	PROPOSED GENERAL PLAN & ELEVATION
4	CROSS SECTION
5	FRAMING PLAN & STEEL REPAIRS
6	ABUTMENT ELEVATIONS
7	CONCRETE SUBSTRUCTURE REPAIR DETAILS
8	RAILING REPAIRS
9	TEMPORARY TRAFFIC CONTROL PLAN DETAILS
10	ADVANCED SIGNING PLAN
11	CONSTRUCTION SIGN SUMMARY

JUNE 27, 2026 | ISSUED FOR CONSTRUCTION

massDOT Massachusetts Department of Transportation Highway Division

PROJECT DESCRIPTION

BELCHERTOWN

ALLEN ROAD
OVER JABISH BROOK

MASSACHUSETTS DEPARTMENT OF TRANSPORTATION
HIGHWAY DIVISION
10 PARK PLAZA BOSTON, MASS

benesch
24 FEDERAL STREET
BOSTON, MA

SHEET 1 OF 11 SHEETS BRIDGE NO. B-05-009 (0PD)

Proposal No. 616302-134929

FRONT SHEET.DWG Plotted on 18-Jun-2026 1:15 PM

A008033 - 3

Xxxxxx Structural\Sketch Plans Submittal (SM\SK#) 29 MAY 2026

DATE	DESCRIPTION
JUNE 27, 2026	ISSUED FOR CONSTRUCTION

USE ONLY PRINTS OF LATEST DATE

Xxxxxx Structural\Sketch Plans Submittal (S#ISK#) 29 MAY 2026

EXISTING SOUTH ELEVATION

SCALE: $\frac{1}{4}$" = 1'-0"

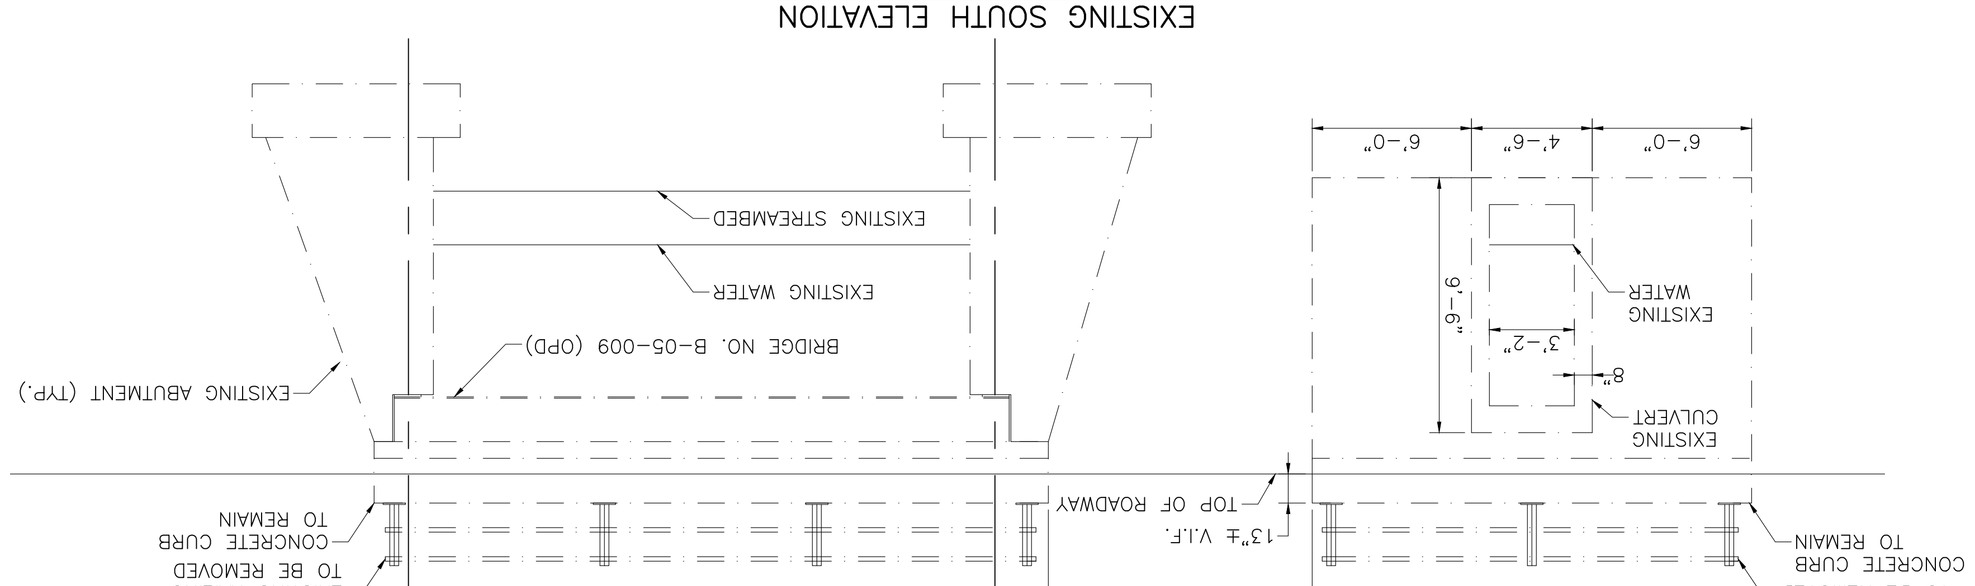

EXISTING GENERAL PLAN

SCALE: $\frac{1}{4}$" = 1'-0"

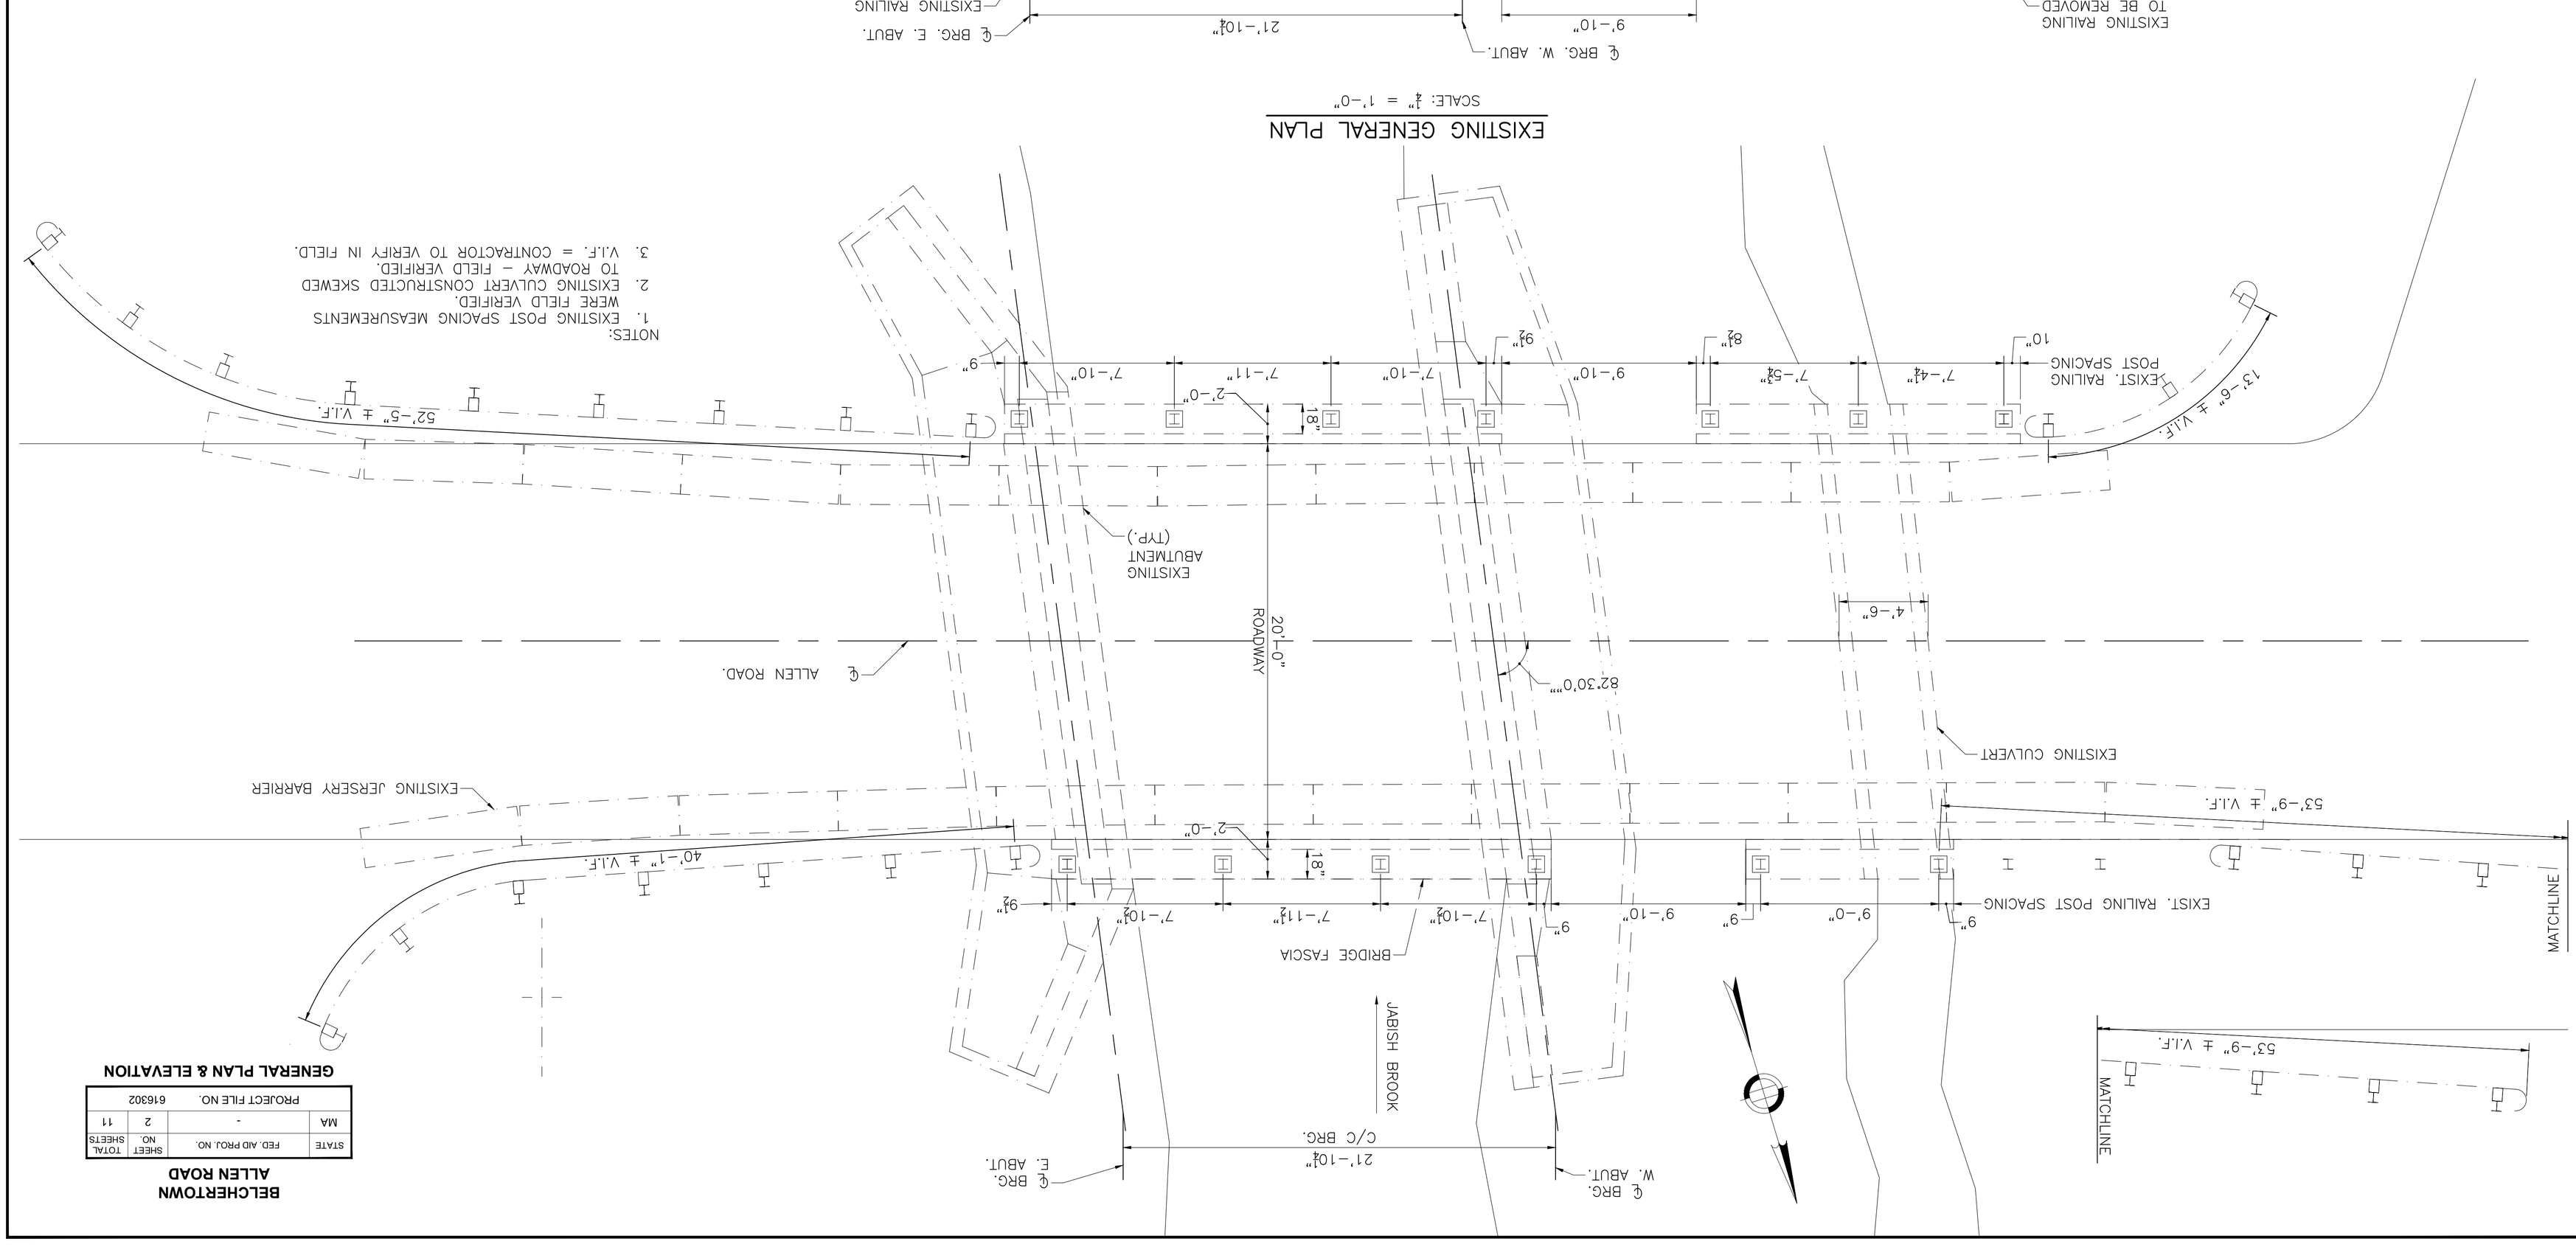

BELCHERTOWN
ALLEN ROAD

STATE	FED. AID PROJ. NO.	SHEET NO.	TOTAL SHEETS
MA	-	2	11
PROJECT FILE NO. 616302			

GENERAL PLAN & ELEVATION

A00803 - 4

PLAN AND ELEVATION.DWG Plotted on 18-Jun-2026 1:15 PM

Proposal No. 616302-134929

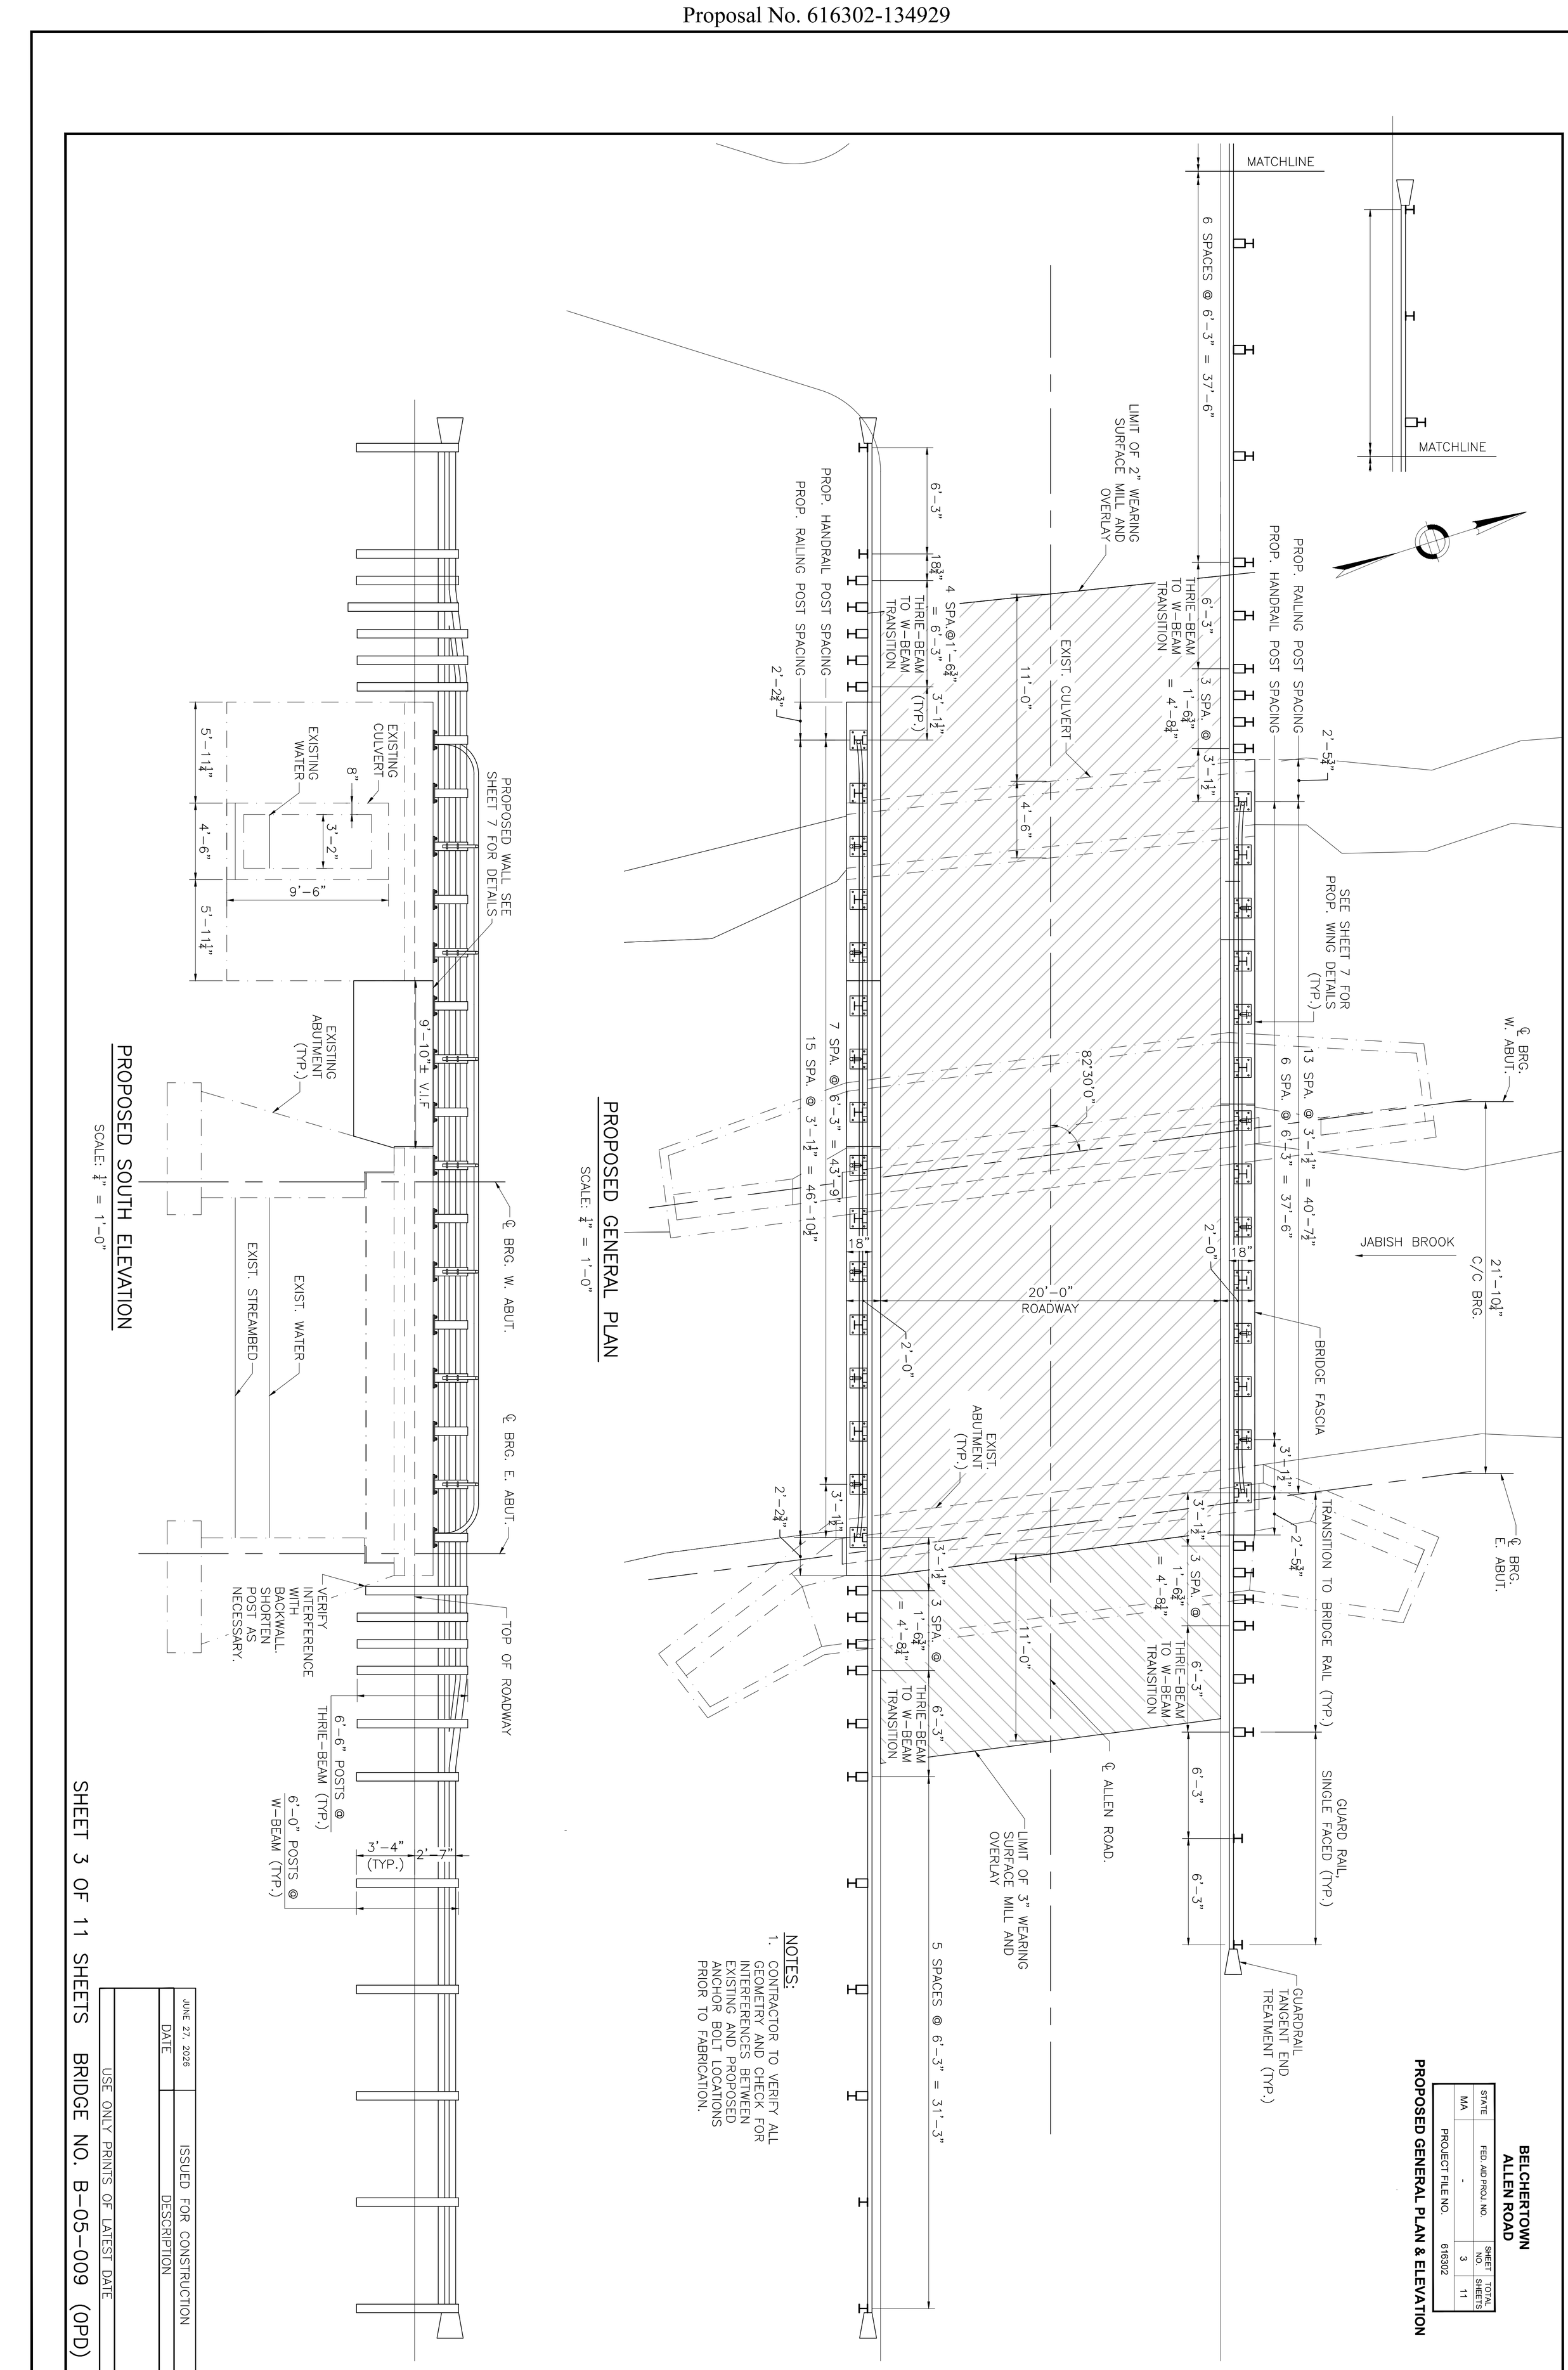

PROPOSED GENERAL PLAN

SCALE: ¼" = 1'-0"

PROPOSED SOUTH ELEVATION

SCALE: ¼" = 1'-0"

NOTES:

1. CONTRACTOR TO VERIFY ALL GEOMETRY AND CHECK FOR INTERFERENCES BETWEEN EXISTING AND PROPOSED ANCHOR BOLT LOCATIONS PRIOR TO FABRICATION.

BELCHERTOWN
ALLEN ROAD

STATE	FED. AID PROJ. NO.	SHEET NO.	TOTAL SHEETS
MA	-	3	11
PROJECT FILE NO.	616302		

PROPOSED GENERAL PLAN & ELEVATION

DATE	DESCRIPTION
JUNE 27, 2026	ISSUED FOR CONSTRUCTION

USE ONLY PRINTS OF LATEST DATE

SHEET 3 OF 11 SHEETS BRIDGE NO. B-05-009 (0PD)

DATE	DESCRIPTION
JUNE 27, 2026	ISSUED FOR CONSTRUCTION

USE ONLY PRINTS OF LATEST DATE

Xxxxxx Structural\Sketch Plans Submittal (S#\SK#) 29 MAY 2026

PROPOSED CROSS SECTION

SCALE: $\frac{3}{4}$" = 1'-0"

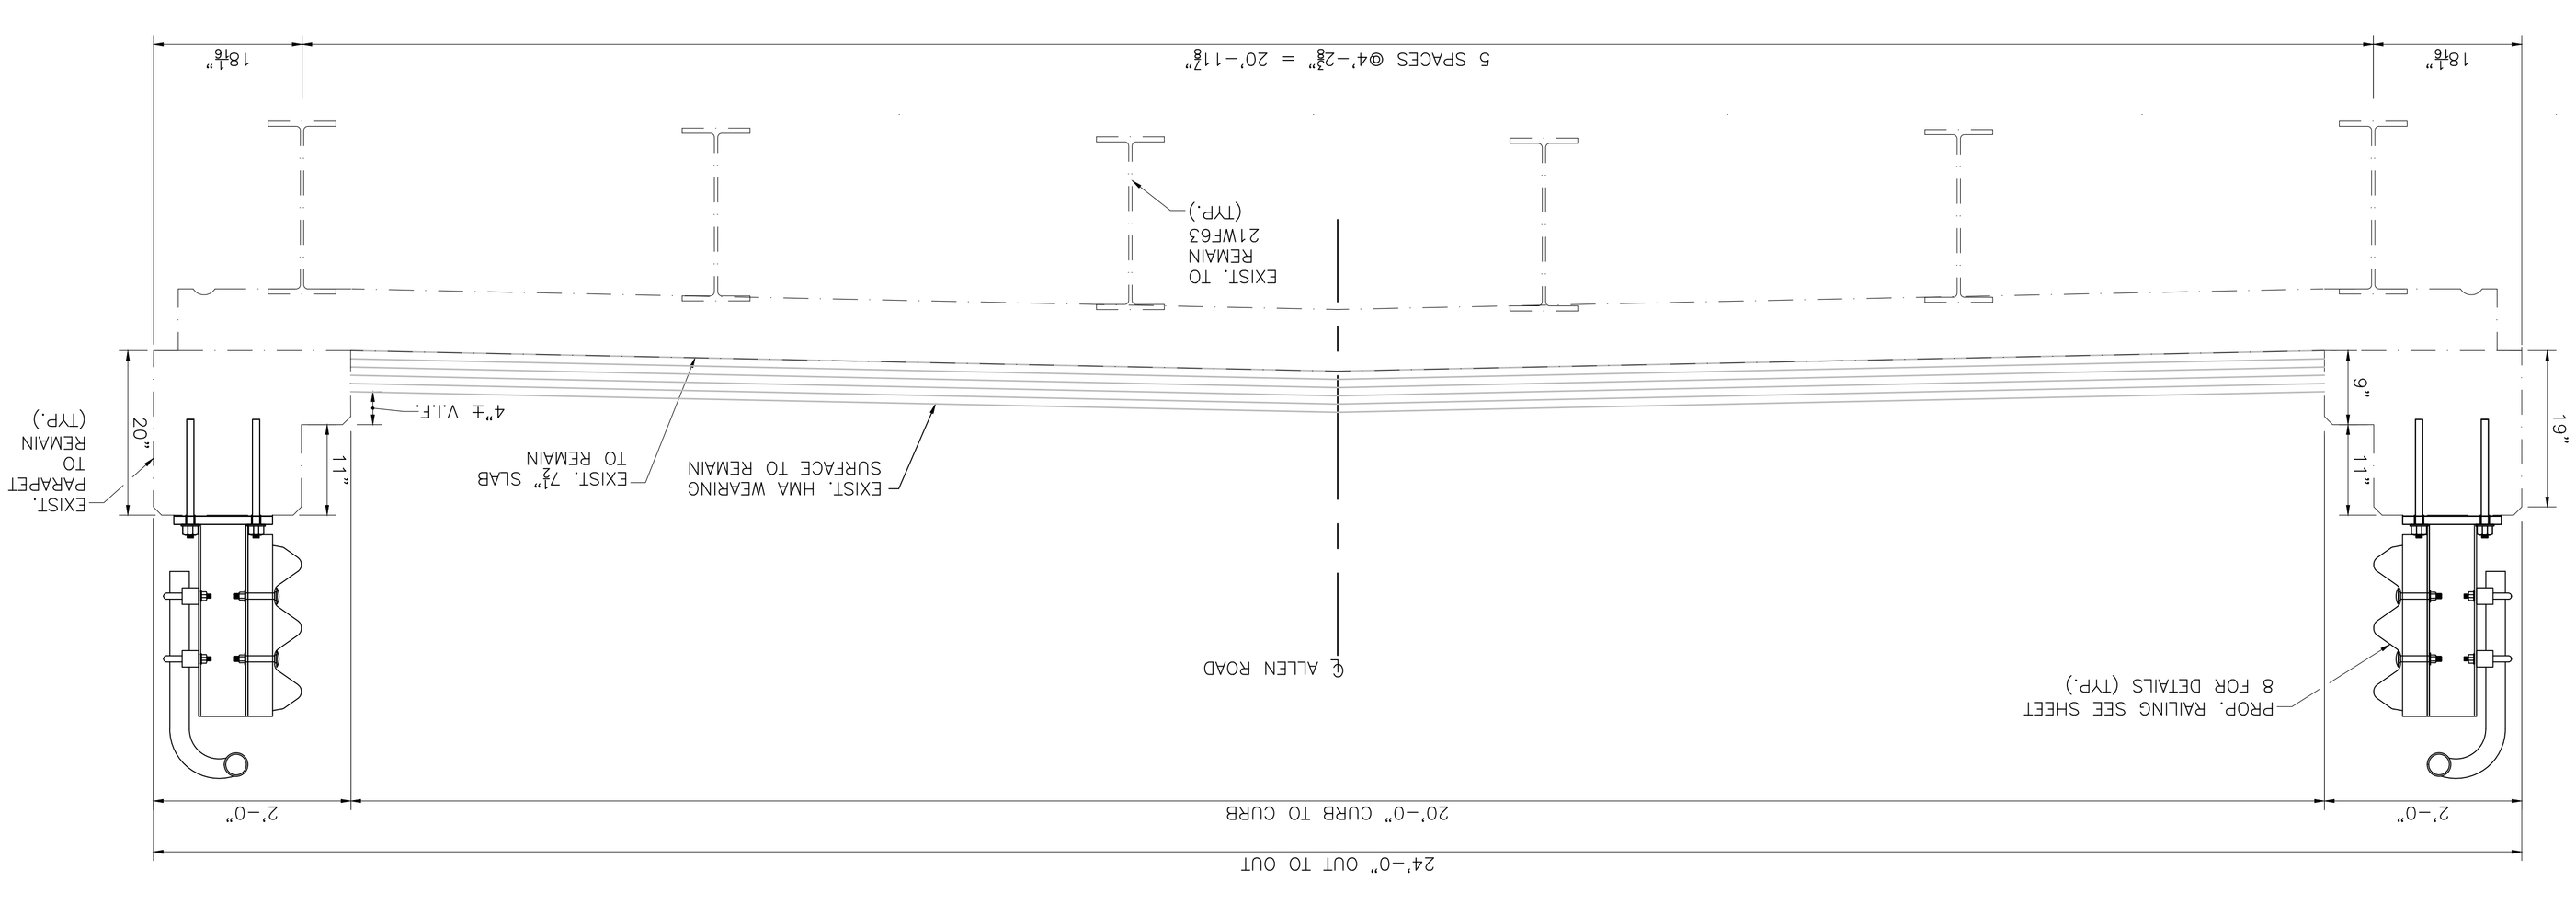

EXISTING CROSS SECTION

SCALE: $\frac{3}{4}$" = 1'-0"

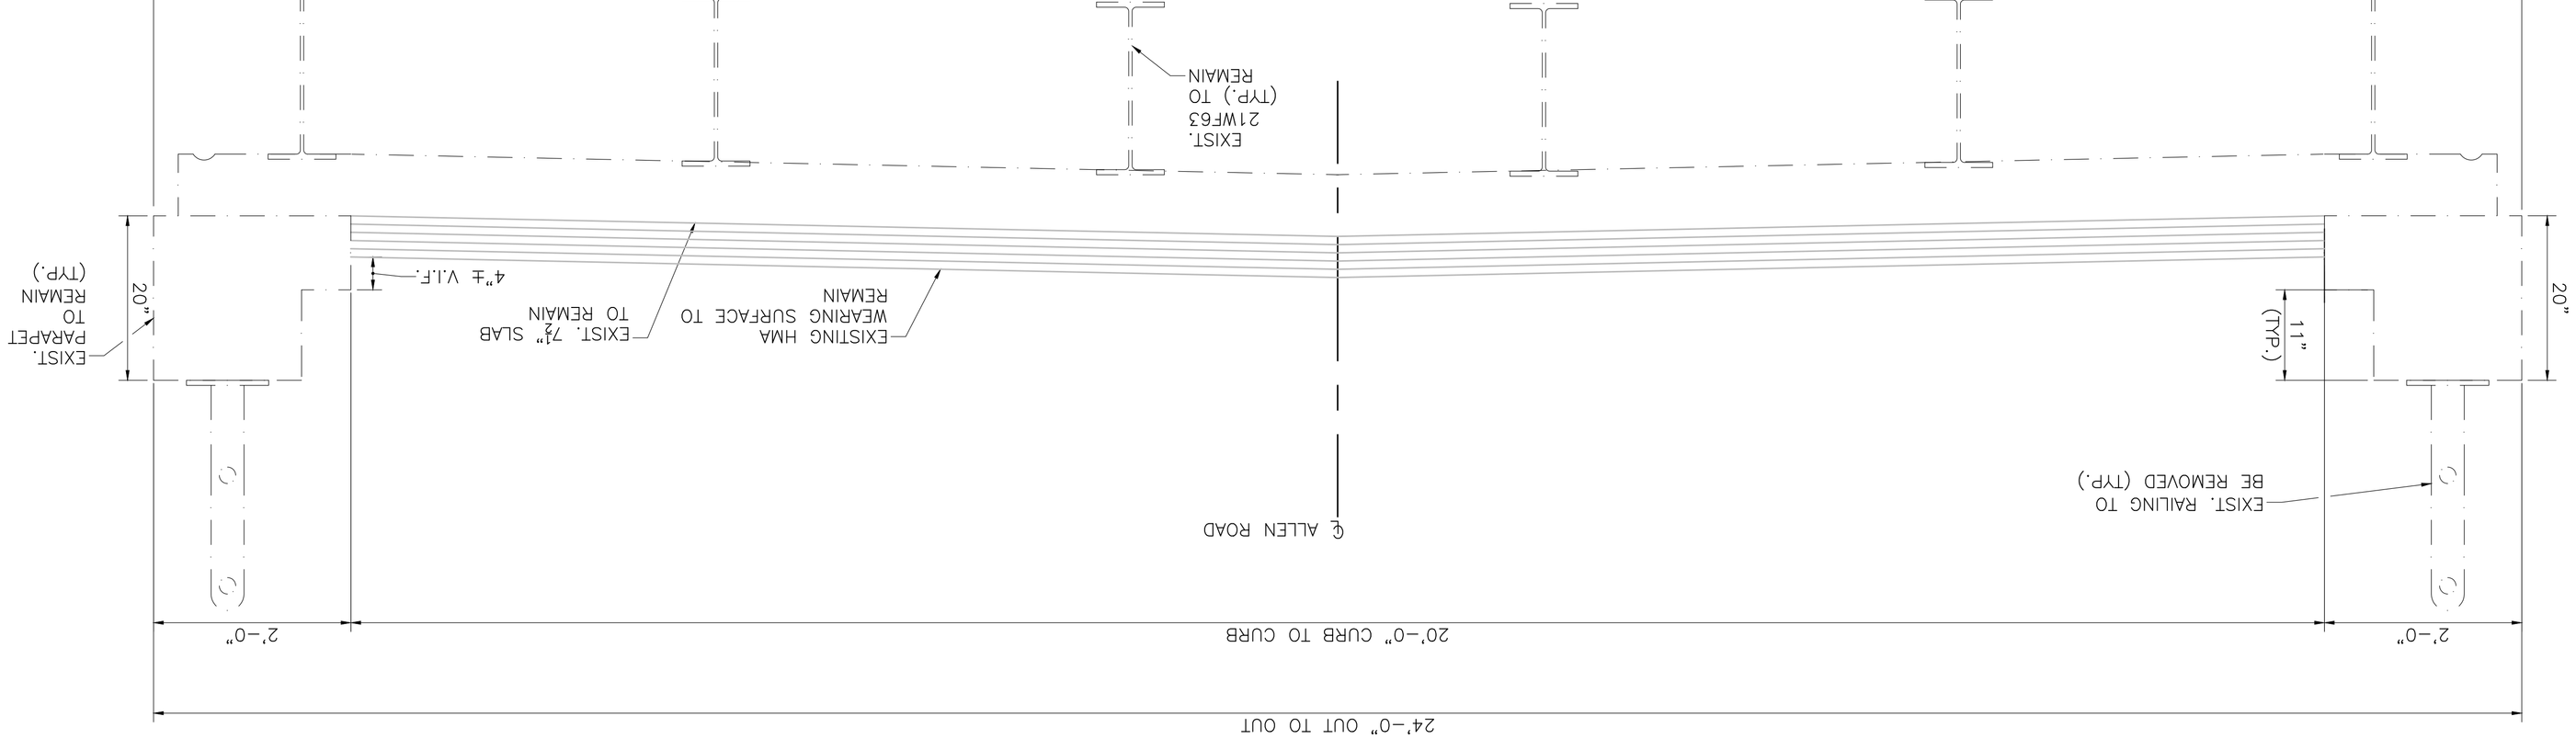

BELCHERTOWN
ALLEN ROAD

STATE	FED. AID PROJ. NO.	SHEET NO.	TOTAL SHEETS
MA	-	4	11

PROJECT FILE NO. 616302

CROSS SECTION

CROSS SECTION.DWG Plotted on 18-Jun-2026 1:15 PM

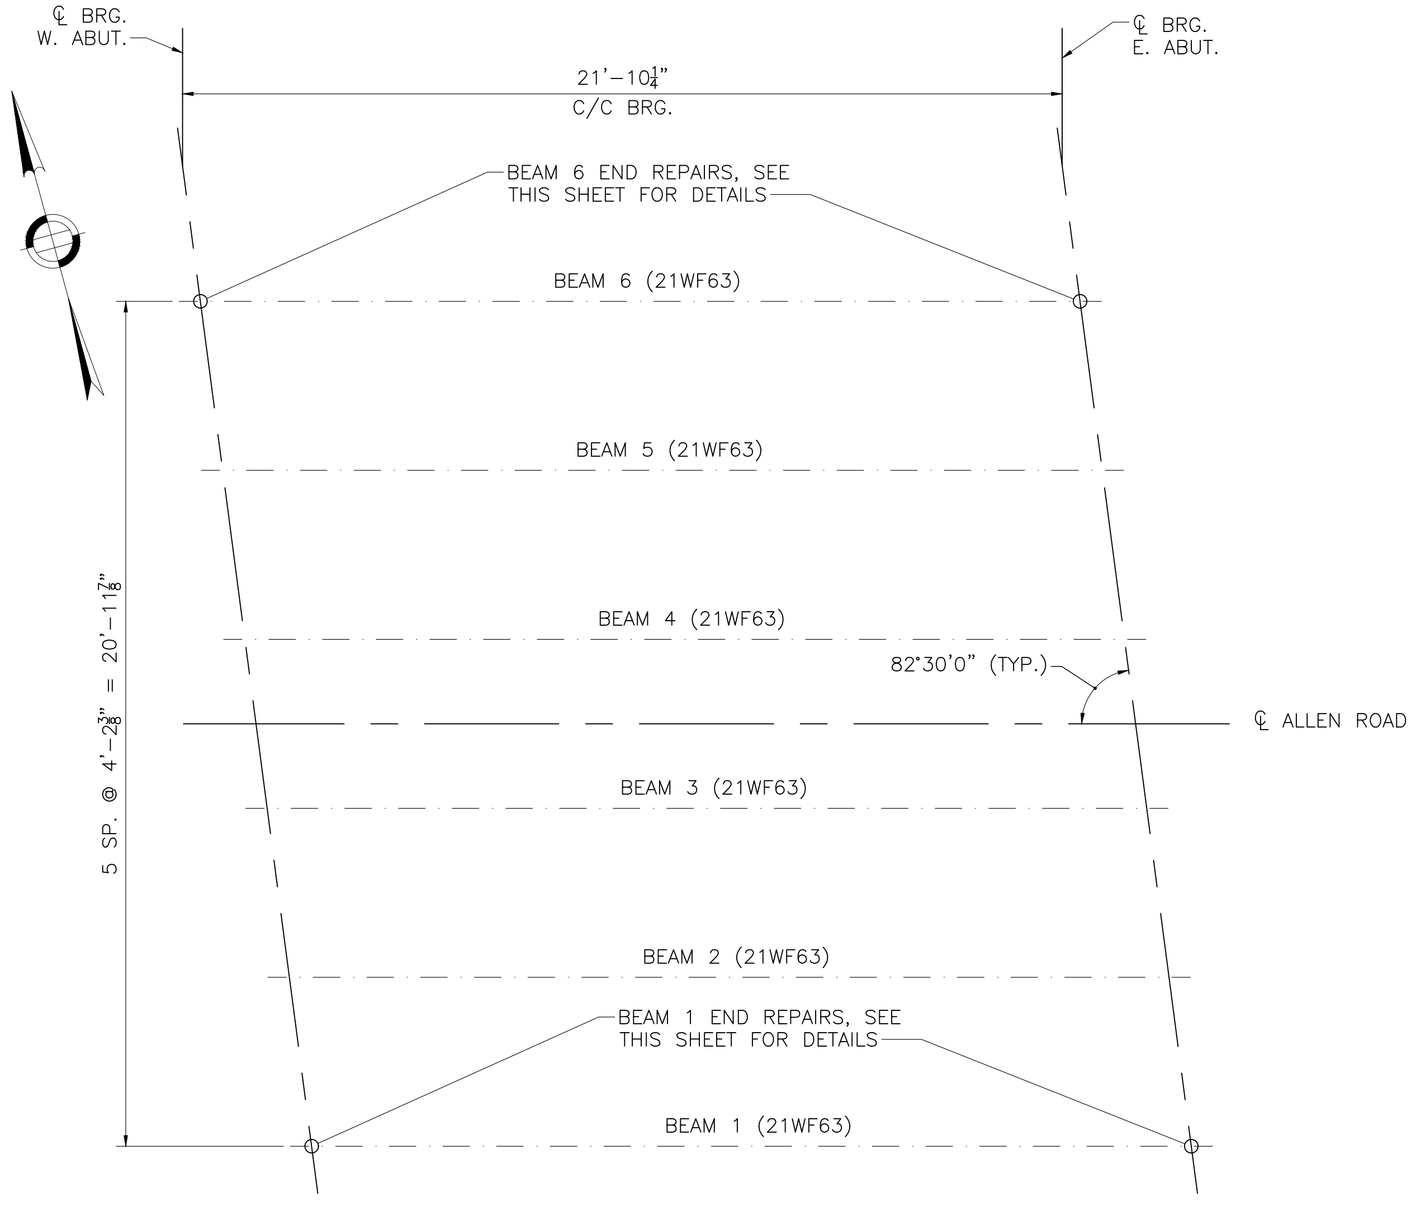

FRAMING PLAN

SCALE: ⅜" = 1'–0"

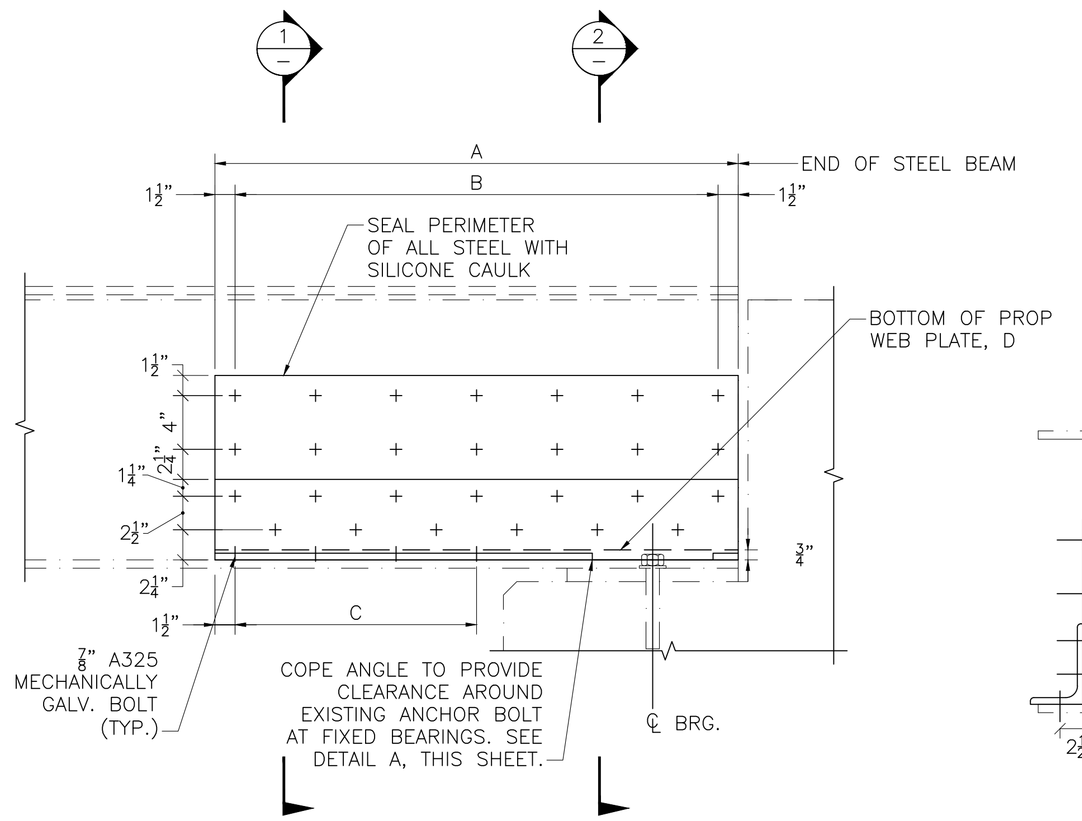

BEAM END REPAIRS

SCALE: 1½" = 1'–0"

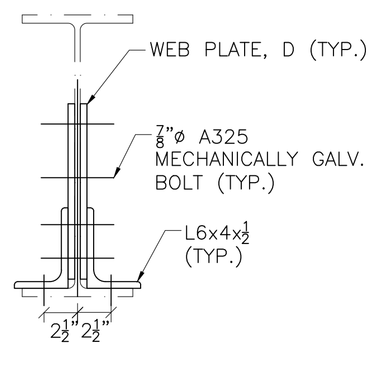

SECTION 1

SCALE: 1½" = 1'–0"

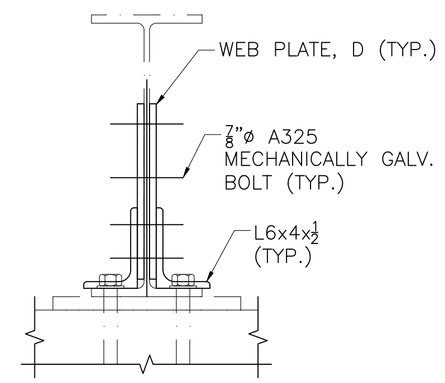

SECTION 2

SCALE: 1½" = 1'–0"

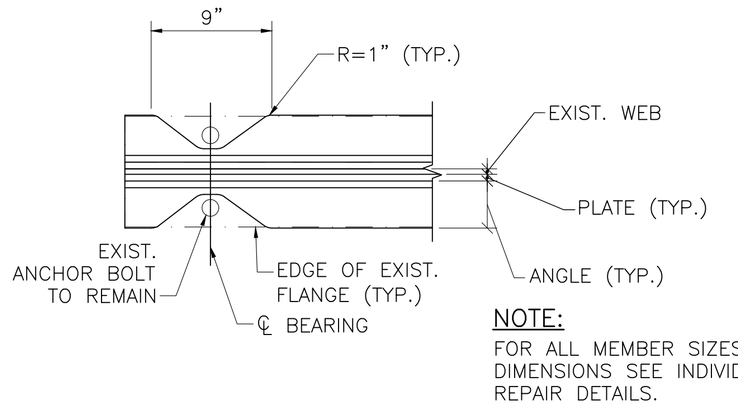

NOTE:

FOR ALL MEMBER SIZES AND DIMENSIONS SEE INDIVIDUAL REPAIR DETAILS.

DETAIL A AT BEARING

SCALE: 1½" = 1'–0"

STEEL REPAIR NOTES:

1. STEEL REPAIRS TO FASCIA BEAMS SHALL BE DONE WITH EXISTING JERSEY BARRIERS IN PLACE. EXISTING JERSEY BARRIERS SHALL NOT BE MOVED/REMOVED UNTIL ALL PROPOSED STEEL REPAIRS HAVE BEEN COMPLETED.
2. CLEAN THE CONTACT SURFACES OF EXISTING STEEL IN ACCORDANCE WITH SPECIAL PROVISIONS. THE CONTACT SURFACES SHALL BE FREE OF PAINT, OIL, AND GREASE, AND SHALL PROVIDE THE NECESSARY SLIP RESISTANCE FOR CLASS B SLIP CRITICAL CONNECTIONS.
3. ENGINEER TO INSPECT CLEANED REPAIR AREA AND VERIFY REPAIR LIMITS BASED ON CONDITIONS EXPOSED BY CLEANING.
4. THE BEAM SHALL BE INSPECTED FOR DAMAGE DUE TO CONTRACTOR OPERATIONS. ANY DAMAGE CAUSED BY THE CONTRACTOR SHALL BE REPAIRED AT THE CONTRACTORS' EXPENSE.
5. IN LOCATIONS WHERE HEAVY DETERIORATION HAS OCCURRED OR AS DIRECTED BY THE ENGINEER, EPOXY REPAIR FAIRING COMPOUND SHALL BE APPLIED OVER THE PRIME COAT AS FOLLOWS:
   A. THE EPOXY REPAIR COMPOUND SHALL BE APPLIED TO THE DETERIORATED AREAS IN STRICT ACCORDANCE WITH THE MANUFACTURER'S WRITTEN INSTRUCTIONS. THE CONTRACTOR SHALL SUBMIT TO THE ENGINEER OF RECORD FOR REVIEW AND APPROVAL THE METHODS, PROCEDURES, AND MATERIALS TO BE USED FOR THE WORK.
   B. THE REPAIR COMPOUND SHALL ONLY BE APPLIED TO THOSE AREAS OF THE EXISTING STEEL THAT EXHIBIT SEVERE SECTION LOSS TO COMPLETELY FILL THE IRREGULARITIES IN THE EXISTING STEEL SURFACES SUCH THAT NO VOIDS REMAIN BETWEEN THE PLIES OF THE EXISTING STEEL AND THE PROPOSED STRENGTHENING STEEL IN THE FINAL REPAIRED CONDITION.
   C. THE PROPOSED REPAIR STEEL SHALL BE PROPERLY POSITIONED AND BROUGHT INTO FIRM CONTACT WITHIN THE WORKING TIME LIMITS OF THE EPOXY REPAIR COMPOUND. THE REPAIR STEEL SHALL BE SECURED IN PLACE USING POSITIONING BOLTS TENSIONED TO A SNUG TIGHT CONDITION AND CLAMPS OR OTHER MECHANICAL MEANS TO BRING THE PLIES OF THE EXISTING STEEL AND NEW STEEL INTO FIRM CONTACT. WELDING IS NOT ALLOWED.
   D. ONCE THE PROPOSED STEEL HAS BEEN SECURED INTO POSITION WITH THE POSITIONING BOLTS, AND THE EPOXY COMPOUND HAS CURED, THE REMAINING H.S. BOLTS SHALL BE INSTALLED.
   E. EPOXY COMPOUND FOR STRUCTURAL STEEL REPAIRS SHALL BE A SOLVENT FREE, MOISTURE TOLERANT, EPOXY PASTE ADHESIVE SYSTEM. THE EPOXY PASTE SHALL BE DEVELOPED SPECIFICALLY FOR FILLING, SMOOTHING, SEALING, OR FAIRING APPLICATIONS ON METALS. THE PASTE SHALL BE APPLIED IN STRICT ACCORDANCE WITH THE MANUFACTURER'S LATEST WRITTEN INSTRUCTIONS. AND ACCEPTABLE PRODUCE SHALL BE ONE OF THE FOLLOWING OR AN APPROVED EQUAL: ITW PHILADELPHIA RESINS REPAIR COMPOUND MANUFACTURED BY: ITW PHILADELPHIA RESINS, SIKADUR 31, HI–MOD GEL MANUFACTURED BY: SIKA CORPORATION, DEVCON PLASTIC STEEL PUTTY (A) MANUFACTURED BY: ITW DEVCON, FX–738 METAL FILLED EPOXY MANUFACTURED BY: SIMPSON STRONG TIE.
6. STEEL ELEMENTS FOR REPAIR SHALL BE BOLTED TO EXISTING STEEL SURFACES.
7. STEEL SHALL CONFORM TO THE REQUIREMENTS OF AASHTO M270 GRADE 36 OR 50. IT SHALL BE CONSIDERED A MAIN MEMBER AND CONFORM TO THE V–NOTCH REQUIREMENTS OF AASHTO M270 ZONE T2.
8. IN THE CASE THAT ANY STEEL REPAIR ANGLE INTERFERES WITH THE EXISTING ANCHOR BOLT, A LEG OF THE ANGLE CAN BE COPED TO PROVIDE CLEARANCE AROUND THE EXISTING ANCHOR BOLT.
9. CLEAN AND PAINT REPAIRED AREA PER SPECIAL PROVISIONS.
10. SEAL PERIMETER OF ALL STEEL WITH SILICONE CAULK.

PROPOSED BEAM END REPAIR SCHEDULE

BEAM	LOCATION	SECTION	A	B	C	D
1	WEST ABUTMENT	21WF63	3'–3"	6 SP. @ 6" = 3'–0"	3 SP. @ 6" = 18"	13" X ½" WEB PL
1	EAST ABUTMENT	21WF63	3'–3"	6 SP. @ 6" = 3'–0"	3 SP. @ 6" = 18"	13" X ½" WEB PL
6	WEST ABUTMENT	21WF63	3'–9"	7 SP. @ 6" = 3'–6"	4 SP. @ 6" = 2'–0"	13" X ½" WEB PL
6	EAST ABUTMENT	21WF63	2'–9"	5 SP. @ 6" = 2'–6"	2 SP. @ 6" = 12"	13" X ½" WEB PL

BELCHERTOWN
ALLEN ROAD

STATE	FED. AID PROJ. NO.	SHEET NO.	TOTAL SHEETS
MA	-	5	11
PROJECT FILE NO.	616302		

FRAMING PLAN & STEEL REPAIRS

JUNE 27, 2026	ISSUED FOR CONSTRUCTION
DATE	DESCRIPTION
USE ONLY PRINTS OF LATEST DATE	

Proposal No. 616302-134929
STEEL REPAIRS.DWG Plotted on 18-Jun-2026 1:16 PM
A00803 - 7
Xxxxxx Structural/Sketch Plans Submittal (SM/SK#) 29 MAY 2026

DATE	DESCRIPTION
JUNE 27, 2026	ISSUED FOR CONSTRUCTION

USE ONLY PRINTS OF LATEST DATE

EAST ABUTMENT ELEVATION

SCALE: $\frac{3}{4}$" = 1'-0"

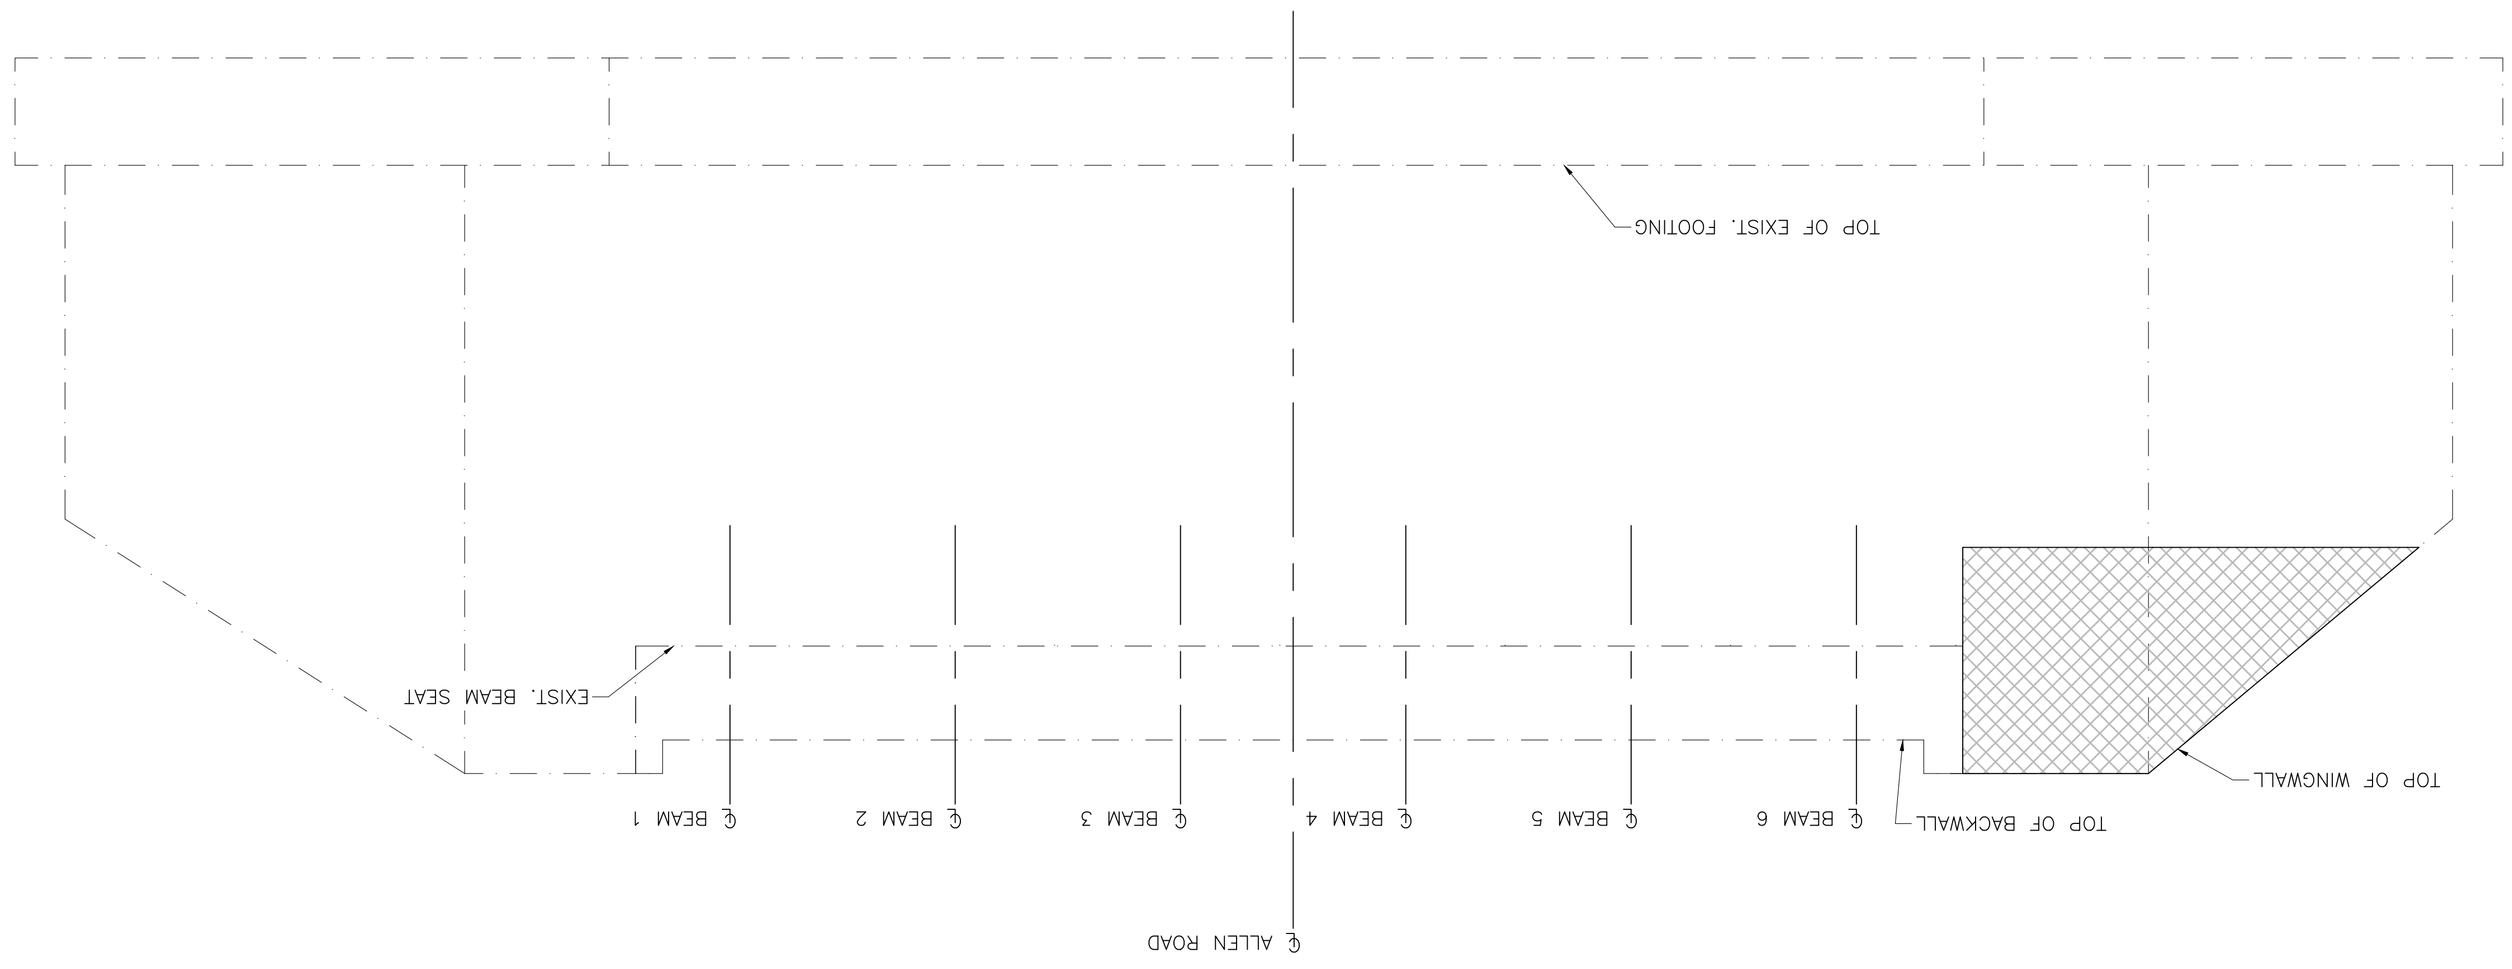

WEST ABUTMENT ELEVATION

SCALE: $\frac{3}{4}$" = 1'-0"

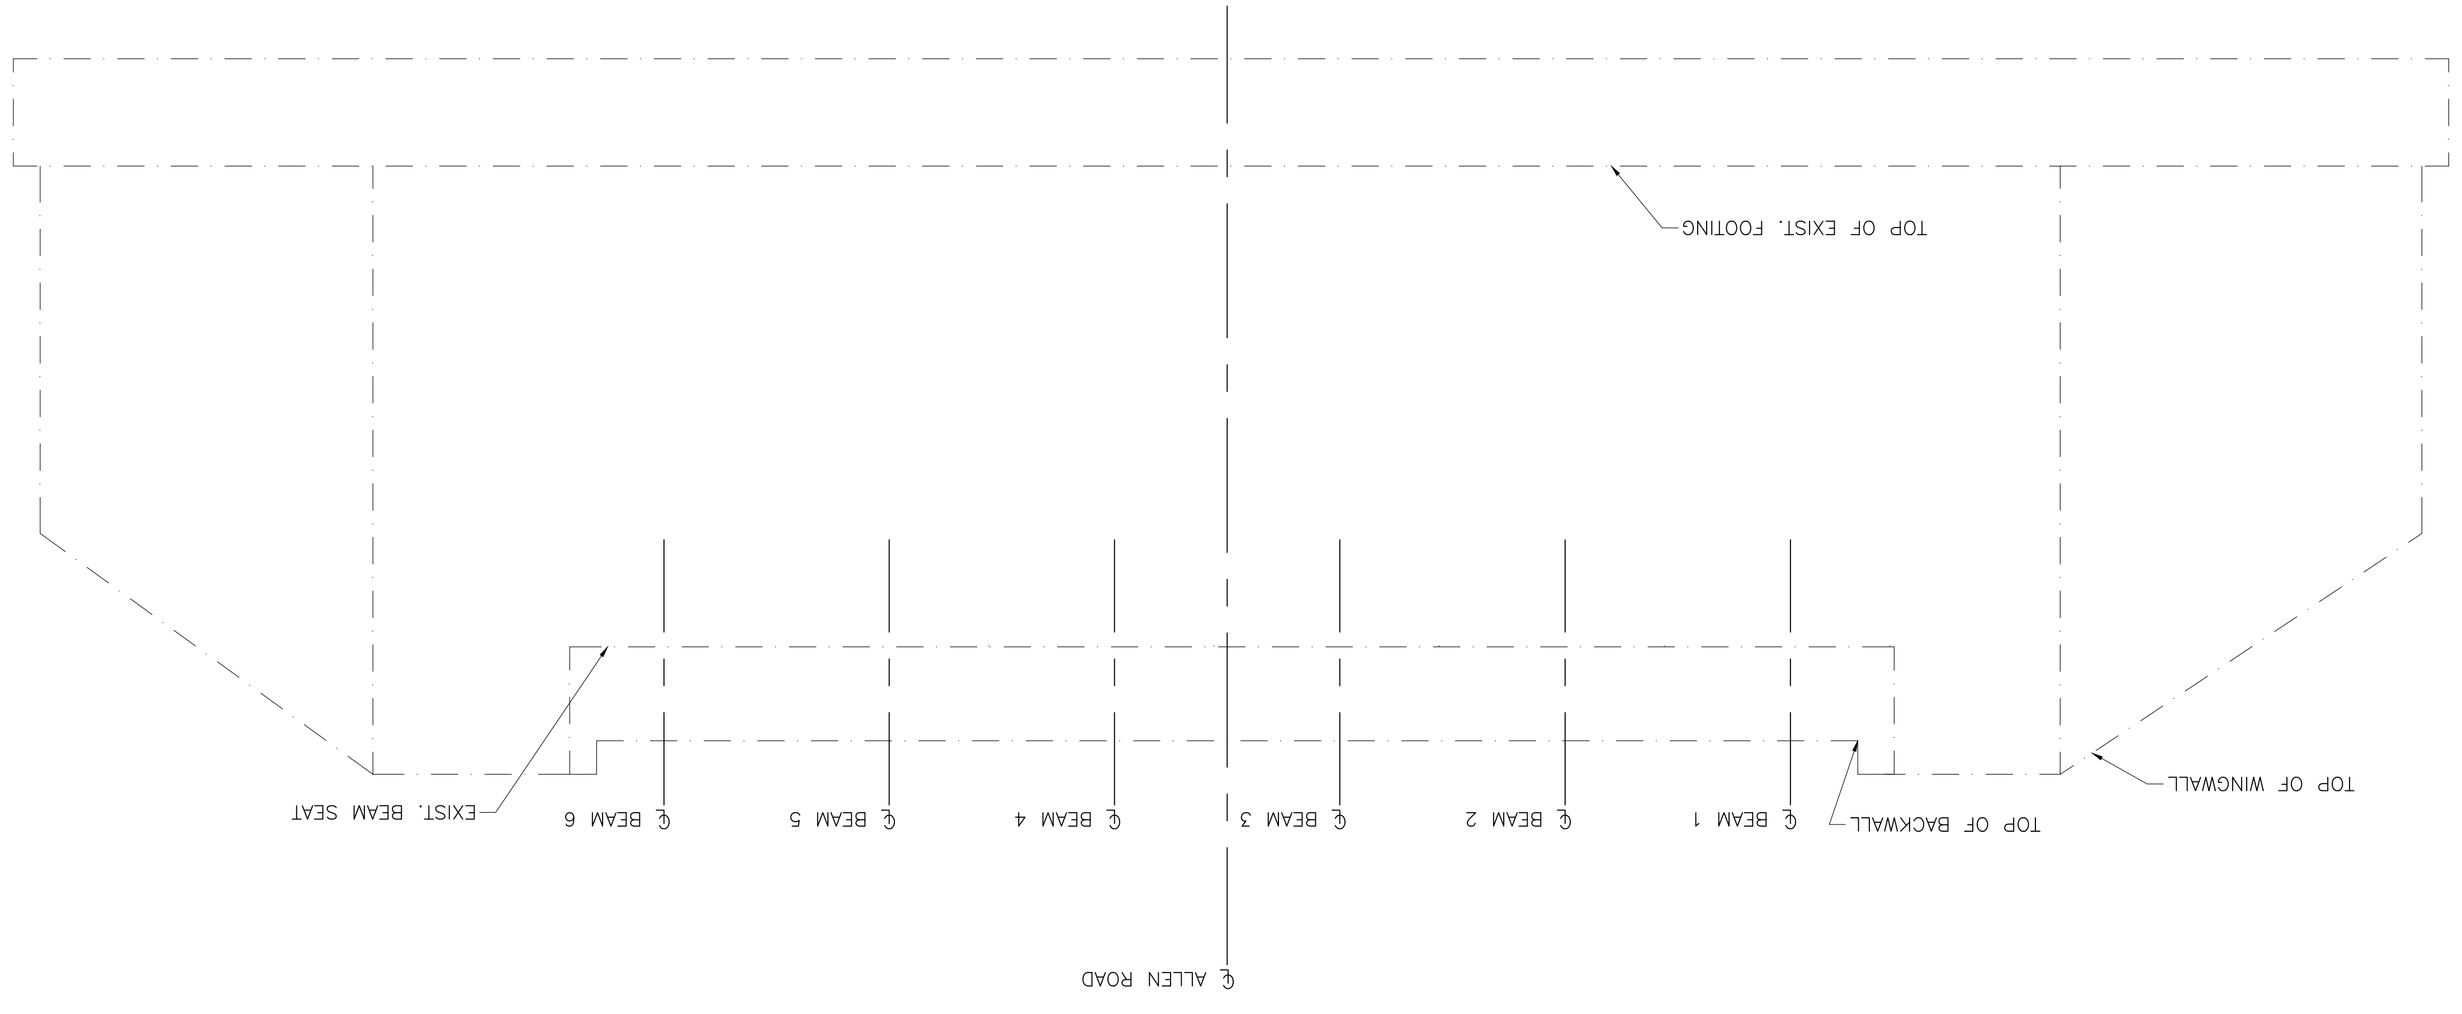

CONCRETE REPAIR NOTES:

1. DETAILS SHOW THE APPROXIMATE AREAS OF DETERIORATION. THE DETERIORATED AREAS INDICATED ARE BASED ON AVAILABLE INFORMATION AND ARE NOT INTENDED TO BE ALL INCLUSIVE, BUT RATHER A SIGNIFICANT REPRESENTATION OF THE REPAIRS TO BE PERFORMED. THE CONTRACTOR SHALL SOUND ALL CONCRETE SURFACES IN THE FIELD AND MARK OUT SPALLED, DETERIORATED AND DELAMINATED CONCRETE AREAS TO BE APPROVED BY THE ENGINEER BEFORE THE CONTRACTOR COMMENCES ANY REPAIRS.
2. ANY EARTH EXCAVATION REQUIRED FOR REPAIRS SHALL BE CONSIDERED INCIDENTAL TO THE REPAIR ITEMS.
3. FOR CONCRETE REPAIR DETAILS SEE SHEET 7.

LEGEND

SPALLED, CRACKED, AND/OR DELAMINATED CONCRETE AREAS TO BE REPAIRED

PHOTO - NORTHEAST WINGWALL

BELCHERTOWN
ALLEN ROAD

STATE	FED. AID PROJ. NO.	SHEET NO.	TOTAL SHEETS
MA	-	6	11
PROJECT FILE NO. 616302			

ABUTMENT ELEVATIONS

Xxxxxx Structural\Sketch Plans Submittal (S#ISK#) 29 MAY 2026
A00803 - 8
ABUTMENT REPAIRS.DWG Plotted on 18-Jun-2026 1:16 PM
Proposal No. 616302-134929

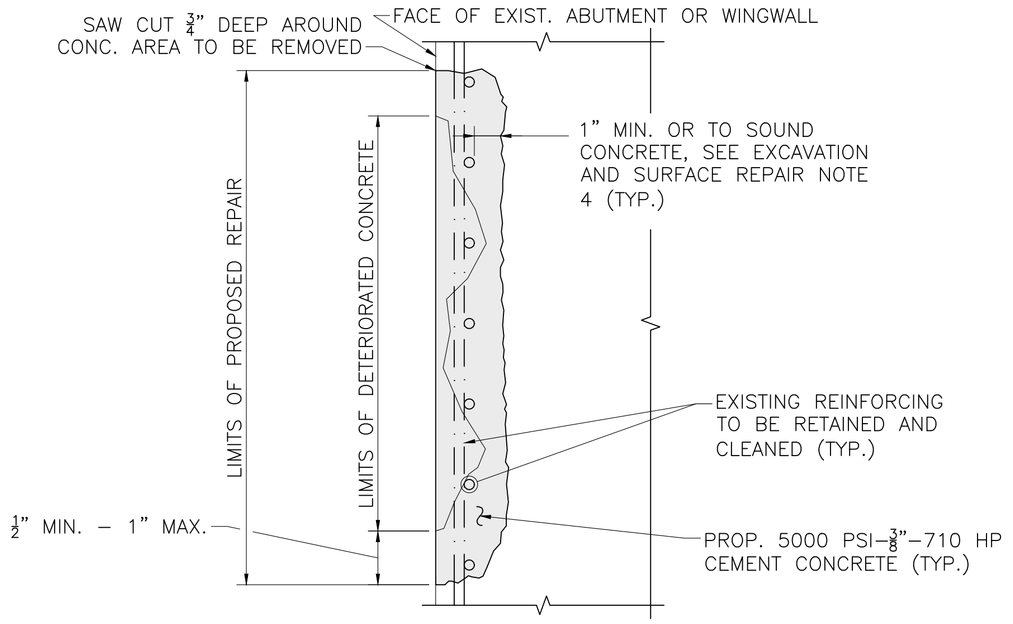

IF THERE IS LESS THAN 1½" CONCRETE COVER, THEN THE CONTRACTOR SHALL BUILD OUT THE FORM TO ENSURE A MINIMUM OF 1½" COVER.

PARTIAL DEPTH REPAIR
SCALE: 1½" = 1'–0"

EXCAVATION AND SURFACE REPAIR NOTES:

1. THE CONTRACTOR SHALL EXERCISE CARE WHEN REMOVING CONCRETE AROUND REINFORCEMENT TO ONLY REMOVE DETERIORATED CONCRETE AND TO LIMIT THE SOUND CONCRETE REMOVED TO THE MINIMUM NECESSARY TO EFFECT A GOOD REPAIR.
2. THE CONTRACTOR SHALL ESTABLISH LIMITS OF VARIOUS REPAIRS AS SHOWN ON THE PLANS AND AT THE DIRECTION OF THE ENGINEER. THE LOCATIONS SHOWN ON THE PLANS ARE BASED UPON RECORDS OF BRIDGE INSPECTIONS AND ARE NOT GUARANTEED. THE LOCATION AND EXTENT OF ALL CONCRETE REPAIRS ARE TO BE FIELD VERIFIED AND APPROVED BY THE ENGINEER AFTER THE CONTRACTOR HAS SOUNDED AND MARKED OUT THE REPAIR AREAS. REPAIR CONFIGURATIONS SHOULD BE KEPT AS SIMPLE AS POSSIBLE, PREFERABLY WITH SQUARE CORNERS.
3. THE LIMITS OF THE REPAIRS SHALL BE SAWCUT ALONG NEAT LINES TO A DEPTH OF ¾" TO PRODUCE A CLEAN EDGE.
4. REMOVE DETERIORATED AND UNSOUND CONCRETE AS WELL AS SOUND CONCRETE WHERE NECESSARY TO A MINIMUM OF 1" BEYOND INNER MOST LAYER OF SURFACE REINFORCEMENT.
5. EXPOSED REINFORCEMENT IS TO BE CLEANED BY MECHANICAL CLEANING AND HIGH PRESSURE WASHING WITH WATER THAT CONTAINS NO DETERGENTS OR BOND INHIBITING CHEMICALS. WHERE ACTIVE CORROSION HAS OCCURRED (THAT WHICH WOULD INHIBIT BONDING) ABRASIVE BLAST STEEL TO SSPC–SP5. EXPOSED REBAR TO BE COATED WITH ZINC RICH PRIMER AFTER CLEANING IN ACCORDANCE WITH THE SPECIAL PROVISIONS.
6. MISSING OR DETERIORATED REINFORCING STEEL SHALL BE REPLACED AS DIRECTED BY THE ENGINEER. AFTER REMOVAL AND EDGE PREPARATION ARE COMPLETE, REMOVE BOND INHIBITING MATERIALS (DIRT, GREASE, LOOSELY BONDED AGGREGATE) BY ABRASION BLASTING OR HIGH PRESSURE WATER BLASTING WITH WATER THAT CONTAINS NO DETERGENTS OR BOND INHIBITING CHEMICALS. CHECK THE CONCRETE SURFACES AFTER CLEANING TO INSURE THAT THE SURFACE IS FREE FROM ADDITIONAL LOOSE AGGREGATE OR THAT ADDITIONAL DELAMINATIONS ARE NOT PRESENT.
7. 5000 PSI–⅜"–710 HP CEMENT CONCRETE SHALL BE USED TO PERFORM THE REPAIRS.
8. PRESOAK CONCRETE SUBSTRATE WITH A WATER HOSE FOR 24 HOURS OR AS LONG AS SITE CONSTRAINTS PERMIT. AT TIME OF REPAIR CONCRETE PLACEMENT, SUBSTRATE SHALL BE SATURATED SURFACE DRY WITH NO STANDING WATER.
9. ALL SURFACES SHALL BE RUBBED TO PRODUCE A SMOOTH FINISH TO MATCH EXISTING SURFACES.
10. IF AN EPOXY BONDING COMPOUND IS USED (AS DIRECTED BY THE ENGINEER), THE MATERIALS SHALL MEET AASHTO M235 TYPE V. GRADE AND CLASS SHALL BE SPECIFIED FOR EACH INDIVIDUAL APPLICATION. THE EPOXY COMPOUND SHALL BE APPLIED IN ACCORDANCE WITH THE MANUFACTURER'S RECOMMENDATIONS. IN NO CASE WILL THE EPOXY BONDING COMPOUND BE ALLOWED TO CURE TO A HARDENED STATE PRIOR TO CONCRETE PLACEMENT. IF THIS DOES OCCUR IT MUST BE COMPLETELY REMOVED. EPOXY BONDING COMPOUND USED MUST BE ON THE MASSDOT QUALIFIED CONSTRUCTION MATERIALS LIST.

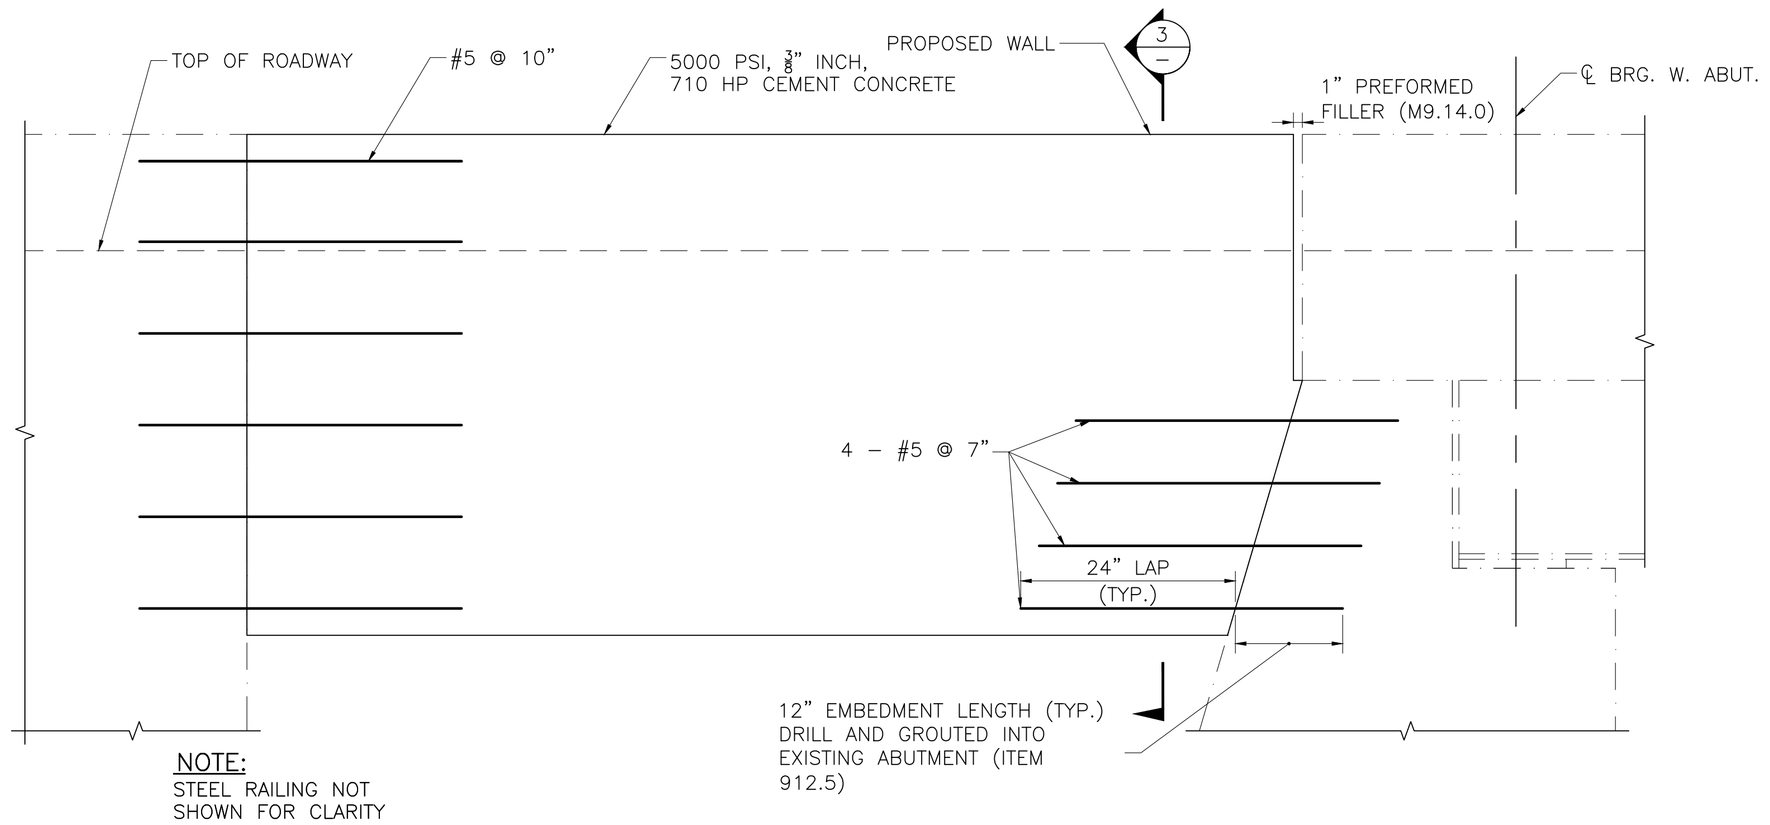

NOTE:
STEEL RAILING NOT SHOWN FOR CLARITY

PROPOSED WALL DETAIL
SCALE: 1" = 1'–0"

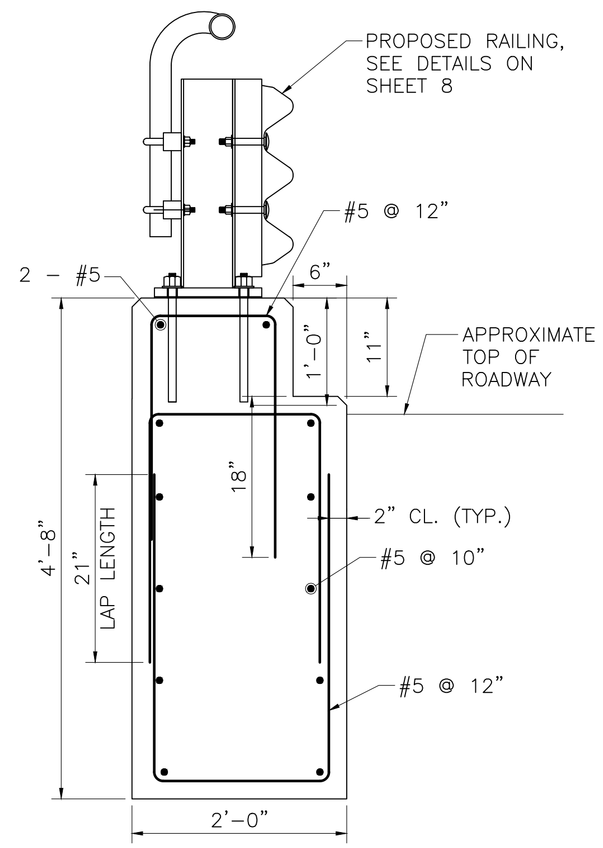

SECTION 3/–
SCALE: 1" = 1'–0"

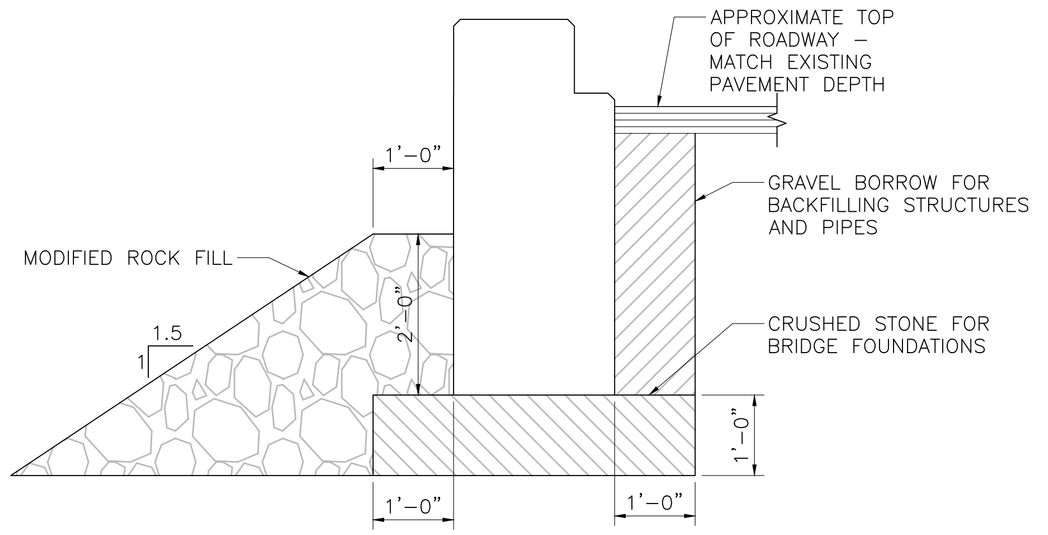

DETAIL – RETAINING WALL BACKFILL
SCALE: 3/4" = 1'–0"

DATE	DESCRIPTION
JUNE 27, 2026	ISSUED FOR CONSTRUCTION
	USE ONLY PRINTS OF LATEST DATE

Proposal No. 616302-134929
A00803 - 9
CONCRETE SUBSTRUCTURE REPAIRS.DWG Plotted on 18-Jun-2026 1:16 PM
Xxxxxx Structural/Sketch Plans Submittal (SW/SK#) 29 MAY 2026

Proposal No. 616302-134929

BELCHERTOWN
ALLEN ROAD

STATE	FED. AID PROJ. NO.	SHEET NO.	TOTAL SHEETS
MA	-	8	11
PROJECT FILE NO.	616302		

RAILING REPAIRS

RAILING REPAIRS.DWG Plotted on 18-Jun-2026 1:16 PM

A00803 - 10

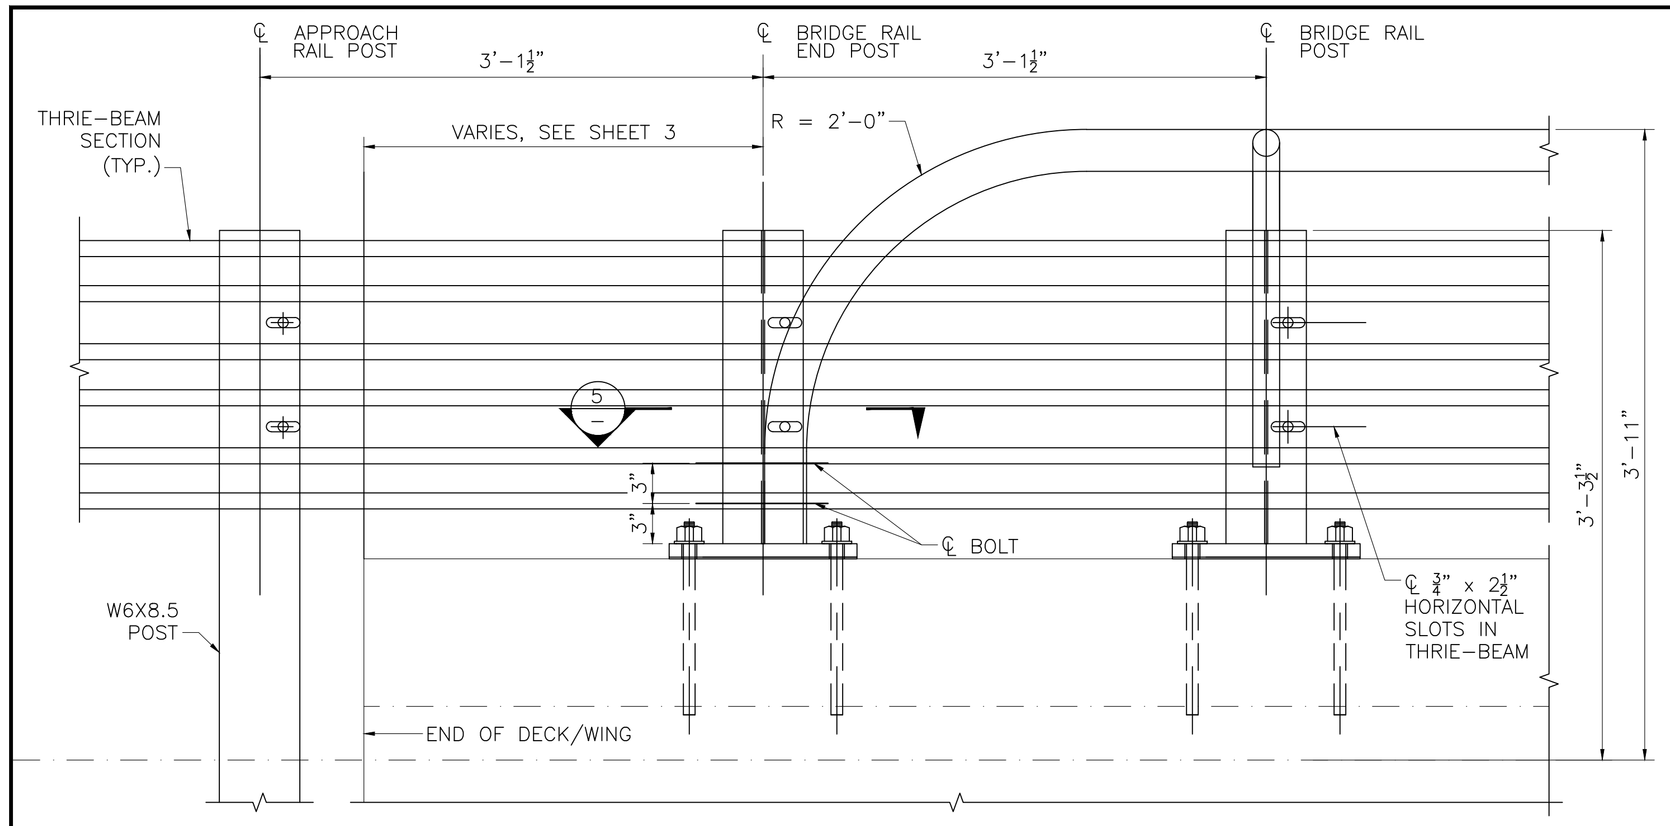

END POST DETAIL

SCALE: 1½" = 1'–0"

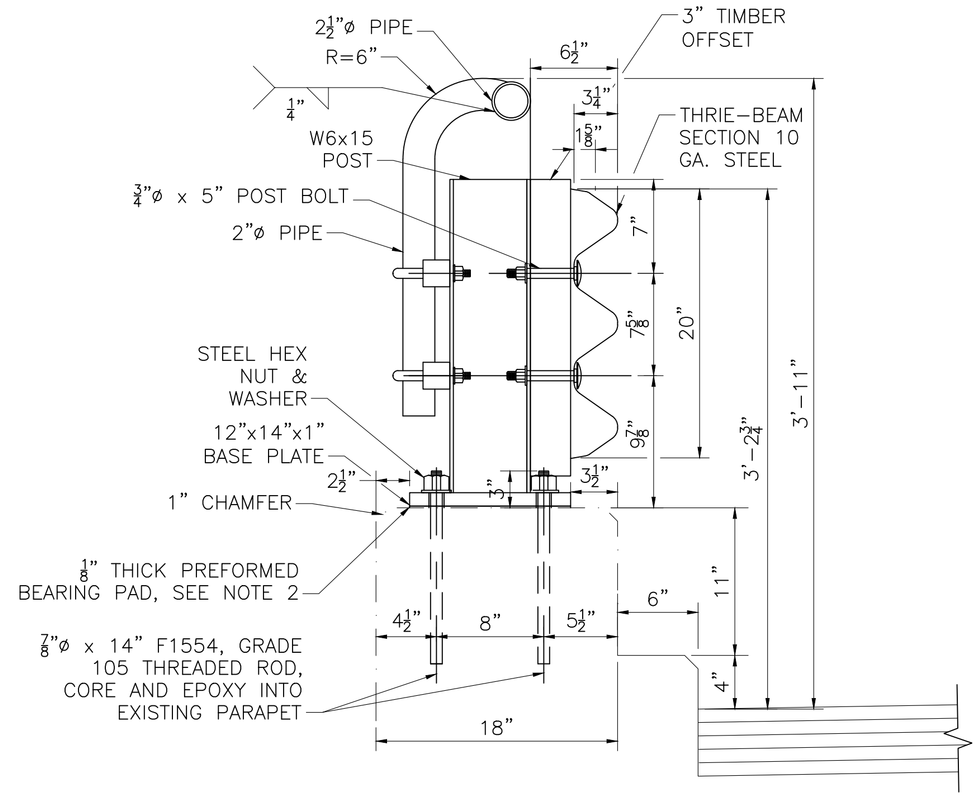

BRIDGE RAIL DETAIL

SCALE: 1½" = 1'–0"

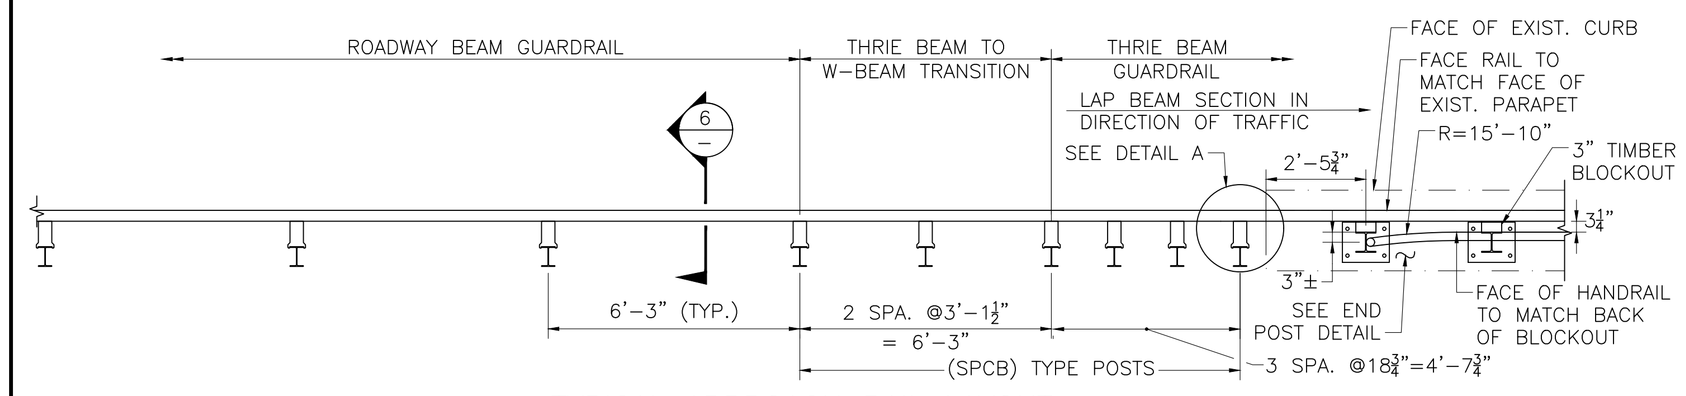

TYPICAL APPROACH RAIL LAYOUT

SCALE: ⅜" = 1'–0"

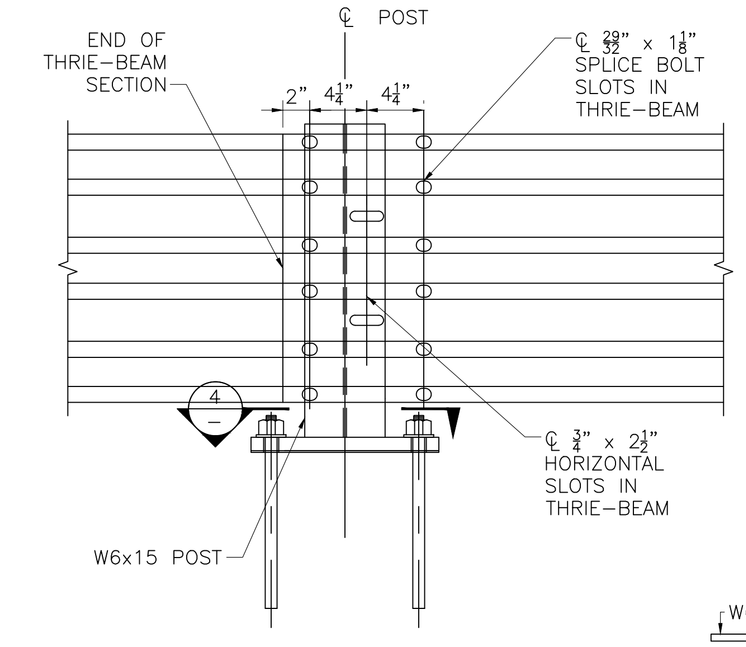

TYPICAL SPLICE DETAILS

SCALE: 1½" = 1'–0"

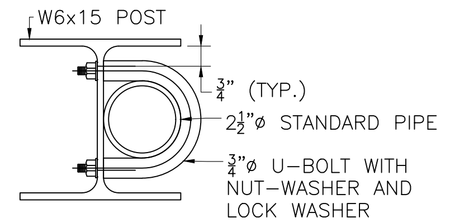

SECTION 5

SCALE: 3" = 1'–0"

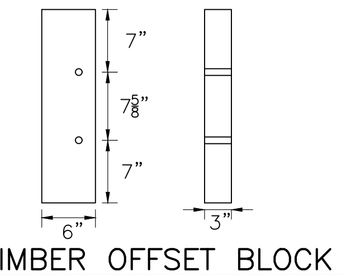

3" TIMBER OFFSET BLOCK

SCALE: 1" = 1'–0"

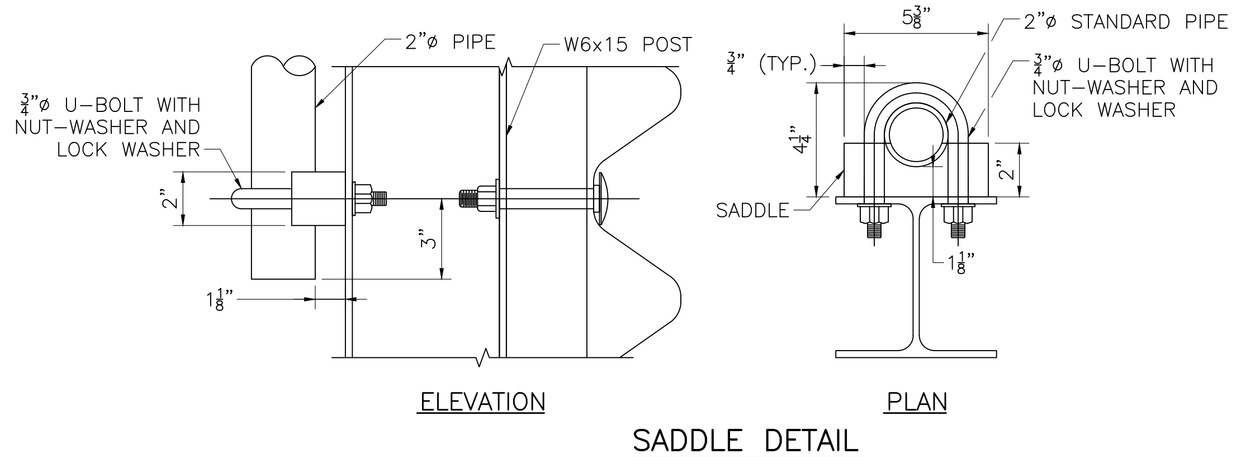

ELEVATION PLAN

SADDLE DETAIL

SCALE: 3" = 1'–0"

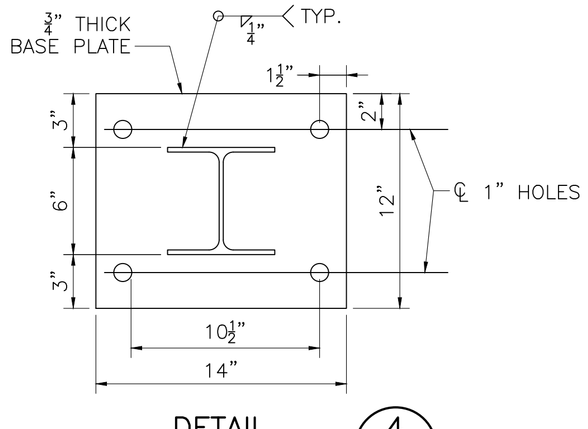

DETAIL 4

SCALE: 2" = 1'–0"

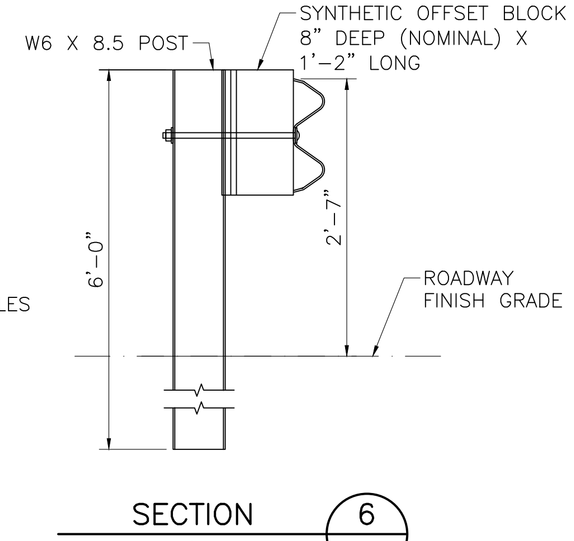

SECTION 6

SCALE: 1½" = 1'–0"

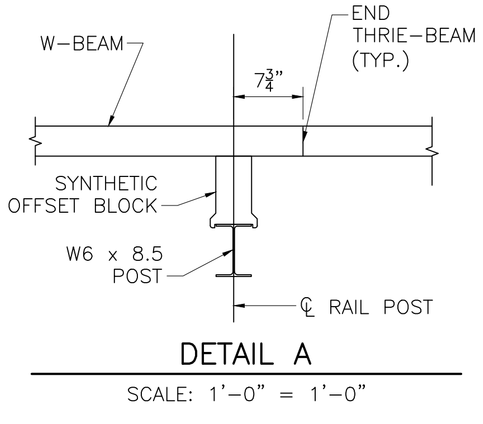

DETAIL A

SCALE: 1'–0" = 1'–0"

DATE	DESCRIPTION
JUNE 27, 2026	ISSUED FOR CONSTRUCTION
	USE ONLY PRINTS OF LATEST DATE

Xxxxxx Structural/Sketch Plans Submittal (S#/SK#) 29 MAY 2026

GENERAL NOTES

1. FOR BRIDGE RAIL POST SPACING, SEE BRIDGE RAIL LAYOUT. THE MAXIMUM BRIDGE RAIL POST SPACING SHALL BE 3'–1½".
2. PREFORMED BEARING PADS SHALL CONFORM TO AASHTO M251.
3. NUTS FOR THREADED ANCHOR STUDS CONNECTING THE BASE PLATE TO THE CONCRETE SHALL BE TIGHTENED TO A SNUG .
4. THRIE BEAM SHALL BE CONTINUOUS OVER A MINIMUM OF FOUR POSTS.
5. PLACE A REFLECTORIZED WASHER IN THE UPPER VALLEY OF EVERY THRIE BEAM POST.
6. STANDARD WEIGHT PIPES SHALL BE ASTM A 500 GRADE B GALVANIZED
7. RAIL POST, BASE PLATES, AND ANCHOR PLATES SHALL BE AASHTO M270 GRADE 50 GALVANIZED.
8. THRIE BEAM BRIDGE RAIL SHALL BE AASHTO M180, CLASS B (10 GAGE), AND GALVANIZED.
9. NUTS, BOLTS, AND WASHER SHALL BE ASTM A 325 GALVANIZED.
10. SADDLE SHALL BE ASTM A36 OR GREATER, GALVANIZED.
11. ALL STEEL (EXCEPT THE ⅜" ANCHOR PLATE AND FASTENERS) SHALL BE GALVANIZED AND PAINTED DARK BRONZE (FEDERAL STD. 595B COLOR NO. 10045). ANCHOR PLATE SHALL BE GALVANIZED ONLY. HEADS OF ⅜" ø ROUND HEAD BOLTS SHALL BE PAINTED TO MATCH RAIL.
12. ANCHOR RODS SHALL BE SET WITH TEMPLATES. THE NUT SECURING THE POST BASE PLATE TO THE CONCRETE SHALL BE TIGHTENED TO A SNUG FIT AND GIVEN AN ADDITIONAL 1/8 TURN AFTER STEEL IS IN PLACE.
13. ALL POSTS TO BE PLUMB WHEN PROFILE GRADE EXCEEDS 1.5%. FOR PROFILE GRADES LESS THAN 1.5%, POSTS SHALL BE SET PERPENDICULAR TO GRADE.
14. POST FLANGE WELD DOES NOT REQUIRE MAGNETIC PARTICLE TESTING. WELD SHALL BE BACK–GOUGED ON BACK SIDE EXCEPT AT WEB. WELD IS THE SAME ON BOTH FLANGES.

TEMPORARY TRAFFIC CONTROL PLAN DETAILS

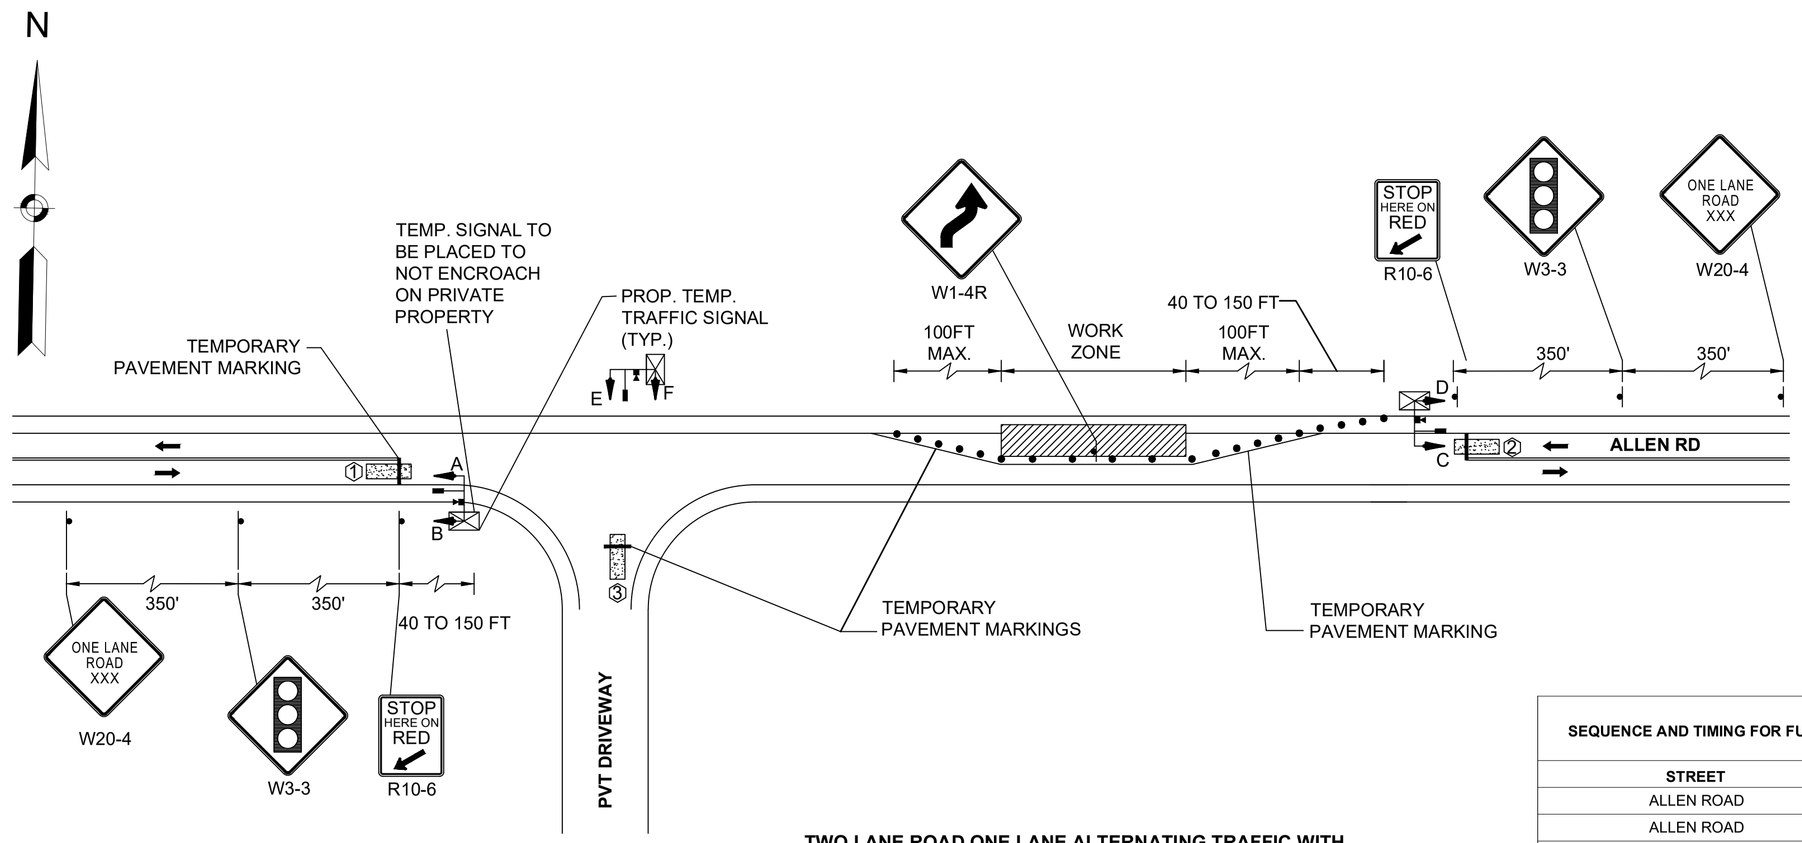

TWO LANE ROAD ONE LANE ALTERNATING TRAFFIC WITH TEMPORARY SIGNAL

NORTH SIDE CLOSURE SHOWN. SOUTH SIDE CLOSURE TO FOLLOW SAME WORK ZONE AND TAPER DIMENSIONS ON OPPOSITE HAND.

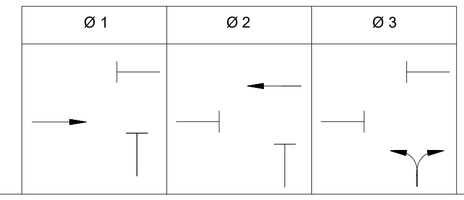

SEQUENCE AND TIMING FOR FULL ACTUATED CONTROL (ISOLATED)

STREET	DIRECTION	HOUSINGS	1	2	3	4	5	6	7	8	9	FLASH OPER.
ALLEN ROAD	EB	A, B	G	Y	R	R	R	R	R	R	R	FR
ALLEN ROAD	WB	C, D	R	R	R	G	Y	R	R	R	R	FR
PRIVATE DRIVEWAY	NB	E, F	R	R	R	R	R	R	G	Y	R	FR
TIMING IN SECONDS												
MINIMUM GREEN (INITIAL)			10			10			5			EMERGENCY ONLY
PASSAGE TIME (VEHICLE)			2			2			2			
MAXIMUM 1			37			37			16			
YELLOW CLEARANCE				3			3			3		
RED CLEARANCE					18			18			9	
WALK (W)												
PEDESTRIAN CLEARANCE												
RECALL			MIN			MIN			OFF			
MEMORY			NON-LOCK			NON-LOCK			NON-LOCK			

	MAJOR ITEMS REQUIRED	
PAY ITEM	**QUANTITY**	**ITEM**
816.82		TEMPORARY SIGNAL UNIT TRAILERS
	6 EA	1 WAY - 3 SECTION HOUSING (12" LENSES); A, B, C, D, E, F
	3 EA	VIDEO DETECTION CAMERA
	3 EA	R10-6 STOP HERE ON RED SIGN, WOOD POST MOUNTED
	2 EA	W20-4 ONE LANE ROAD 1500 FT, WOOD POST MOUNTED
	2 EA	W3-3, WOOD POST MOUNTED
	2 EA	W1-4 (R&L), WOOD POST MOUNTED
	2 EA	M6-1 (R&L), WOOD POST MOUNTED
		PLUS ALL NECESSARY DUCT, CABLE, LABOR, MISCELLANEOUS
		MATERIAL AND EQUIPMENT TO COMPLETE THE INSTALLATION.

PREFERENTIAL PHASING SEQUENCE

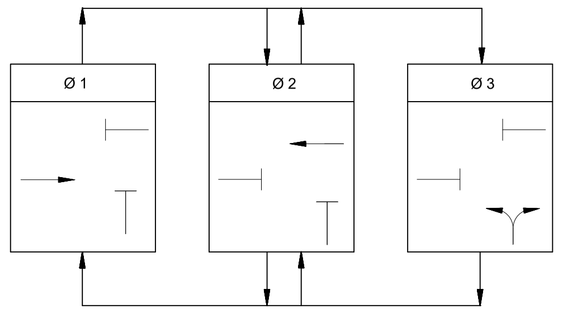

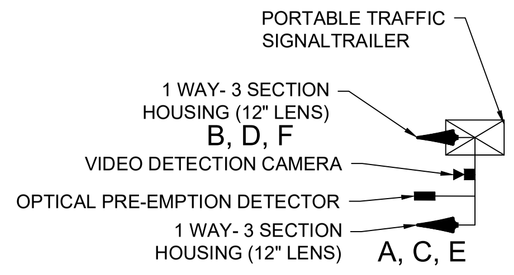

TEMP. TRAFFIC SIGNAL DETAIL
NOT TO SCALE

VIDEO DETECTION ZONE DATA

DETECTOR NUMBER	VIDEO CAMERA	SIZE*	OPERATION	DET AREA	Ø CALLED	DELAY TIME	Ø EXTENDED
1	V1	6' X 20'	PRESENCE	LOCK	1	0	1
2	V2	6' X 20'	PRESENCE	LOCK	2	0	2
3	V3	6' X 20'	PRESENCE	LOCK	3	0	3

GENERAL NOTES
1. PORTABLE SOLAR POWERED TRAFFIC SIGNALS SHALL MEET THE SPECIFICATIONS PROVIDED FOR ITEM NO.816.82.
2. ALL TRAFFIC SIGNALS TO REST IN RED.
3. TRAFFIC SIGNALS TO FLASH IN RED DURING MALFUNCTION.
4. DETECTION ZONES TO EXTEND FROM 5 FEET IN FRONT OF THE STOP LINES TO 15 FEET BEHIND THE STOP LINES.
5. TRAFFIC SIGNAL NOT TO BE PLACED IN PROGRAMMED FLASH.
6. VIDEO DETECTION ZONES ARE TO BE FIELD ADJUSTED AND ARE SUBJECT TO APPROVAL BY THE RESIDENT ENGINEER.
7. VIDEO AND PRE-EMPTION EQUIPMENT SHOWN ON THE PLANS ARE SUGGESTED ONLY. IT IS THE CONTRACTOR'S RESPONSIBILITY TO IDENTIFY THE BEST LOCATION IN THE FIELD, AS APPROVED BY THE ENGINEER.
8. IN EMERGENCY SITUATIONS, FLASHING RED LIGHT SHOULD BE UTILIZED.
9. FOR CONSTRUCTION SIGN SUMMARY, SEE SHEETS 11.

EMERGENCY VEHICLE PREEMPTION OPERATION:

1. EMERGENCY VEHICLE PREEMPTION SHALL BE ACTUATED BY AN OPTICAL SIGNAL FROM AN OPTICAL EMITTER MOUNTED ON AN EMERGENCY VEHICLE AND RECEIVED BY AN OPTICAL DETECTOR LOCATED AT INTERSECTION. A SEPARATE RECEIVING DETECTOR IS REQUIRED FOR EACH DETECTED APPROACH.
2. PREEMPTION SIGNALS FROM MULTIPLE APPROACHES SHALL BE SERVICED ON A FIRST DETECTED FIRST SERVED BASIS.
3. IN RESPONSE TO A PREEMPTION SIGNAL RECEIVED AT AN INTERSECTION BY AN OPTICAL DETECTOR, THE CONTROLLER SHALL TIME THE CLEARANCE INTERVALS OF THE ACTIVE PHASE (IF DIFFERENT THAT TO BE SERVICED) AND ADVANCE TO AND/OR HOLD IN EMERGENCY VEHICLE PREEMPTION PHASE UNTIL PREEMPTION SIGNAL CEASES. THE CONTROLLER SHALL THEN TIME CLEARANCES AND SIMILARLY SERVICE OTHER EMERGENCY VEHICLE PREEMPTION SEQUENCES IN THE ORDER RECEIVED (IF RECEIVED) OTHERWISE, RESUME NORMAL PREFERENTIAL PHASE SEQUENCE.
4. PREEMPTION MINIMUM GREENS SHALL BE SIX SECONDS.
5. NORMAL CLEARANCES SHALL BE PROVIDED ON PHASES THAT ARE TERMINATED BY PREEMPTION DEMAND.
6. ACTUAL TIMMING FOR PREEMPTION SHALL BE DETERMINED IN THE FIELD IN COORDINATION WITH THE FIRE DEPARTMENT AND SHALL BE APPROVED BY MHD PRIOR TO OPERATION.

SIGNAL IDENTIFICATION

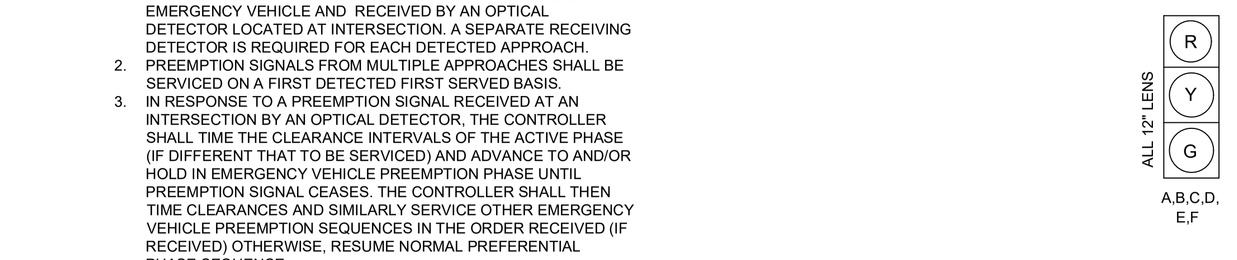

NOTES:

1. ALL SIGNALS SHALL HAVE CUT AWAY VISORS.
2. ALL SIGNALS SHALL HAVE 12" LED WITH 5" LOUVERED BACK PLATES.

JUNE 27, 2026	ISSUED FOR CONSTRUCTION
DATE	DESCRIPTION
USE ONLY PRINTS OF LATEST DATE	

Proposal No. 616302-134929
A00803 - 11
(B05009)_TRAFFIC SIGNAL DATA.DWG Plotted on 18-Jun-2026 1:16 PM
Xxxxxx Structural/Sketch Plans Submittal (S#/SK#) 29 MAY 2026

ADVANCED SIGNING

BELCHERTOWN
ALLEN ROAD

STATE	FED. AID PROJ. NO.	SHEET NO.	TOTAL SHEETS
MA	-	10	11
PROJECT FILE NO.	616302		

ADVANCED SIGNING PLAN

DATE	DESCRIPTION
JUNE 27, 2026	ISSUED FOR CONSTRUCTION
	USE ONLY PRINTS OF LATEST DATE

SHEET 10 OF 11 SHEETS BRIDGE NO. B-05-009 (0PD)

Proposal No. 616302-134929

A00803 - 12

(B05009)_ADVANCED SIGNING PLAN.DWG Plotted on 18-Jun-2026 1:16 PM

Xxxxxx Structural/Sketch Plans Submittal (S#/SK#) 29 MAY 2026

CONSTRUCTION SIGN SUMMARY

IDENTIFICATION NUMBER	SIZE OF SIGN WIDTH	SIZE OF SIGN HEIGHT	TEXT	TEXT DIMENSIONS (INCHES) LETTER HEIGHT	TEXT DIMENSIONS (INCHES) VERTICAL SPACING	TEXT DIMENSIONS (INCHES) ARROW RTE. MKR.	NUMBER OF SIGNS REQUIRED	COLOR BACKGROUND	COLOR LEGEND	COLOR BORDER	UNIT AREA (S.F.)	AREA IN SQUARE FEET
MA-R2-10A	48"	36"	WORK ZONES / SPEEDING FINES DOUBLED	PER MASSDOT STANDARDS			3	FLUOR. ORANGE & WHITE	BLACK	BLACK	12.00	36.00
MA-R2-10E	36"	48"	END ROAD WORK / DOUBLE FINES END				2				12.00	24.00
MA-D3-1 (ALLEN ST)	30"	8"	SEE MA-D3-1 DETAIL THIS SHEET				2				1.67	3.33
W20-1 (AHEAD)	36"	36"	ROAD WORK AHEAD	PER MUTCD			4				9.00	36.00
W20-4	36"	36"	ONE LANE ROAD XXX				2	FLUOR. ORANGE			9.00	18.00
W3-3	36"	36"					2		PER MUTCD		9.00	18.00
R10-6	36"	24"	STOP HERE ON RED				2	WHITE	BLACK		6.00	12.00
W1-4R	30"	30"					1	FLUOR. ORANGE			6.25	6.25
W1-4L	30"	30"					1				6.25	6.25

NOTES:

1. THE FOLLOWING MASSDOT STANDARD CONSTRUCTION DETAILS ARE ANTICIPATED IN ASSOCIATION WITH ALLEN STREET:

   851.1.1 CONES & DRUMS

2. THE FOLLOWING MASSDOT STANDARD TTCP DAILY SETUPS ARE ANTICIPATED ON MORGAN STREET DURING CONSTRUCTION OPERATIONS:

   852.4.3 ALTERNATING ONE–WAY (TEMPORARY SIGNAL)

MA-D3-1 DETAIL:

1.00" Radius, 0.38" Border, Black on Fluorescent Orange;
"Allen Rd", D 2K;

BELCHERTOWN
ALLEN ROAD

STATE	FED. AID PROJ. NO.	SHEET NO.	TOTAL SHEETS
MA	-	11	11
PROJECT FILE NO.	616302		

CONSTRUCTION SIGN SUMMARY

DATE	DESCRIPTION
JUNE 27, 2026	ISSUED FOR CONSTRUCTION
	USE ONLY PRINTS OF LATEST DATE

Proposal No. 616302-134929
A00803 - 13
(B05009)_CONSTRUCTION SIGN SUMMARY.DWG Plotted on 18-Jun-2026 1:16 PM
Xxxxxx Structural/Sketch Plans Submittal (S#/SX#) 29 MAY 2026

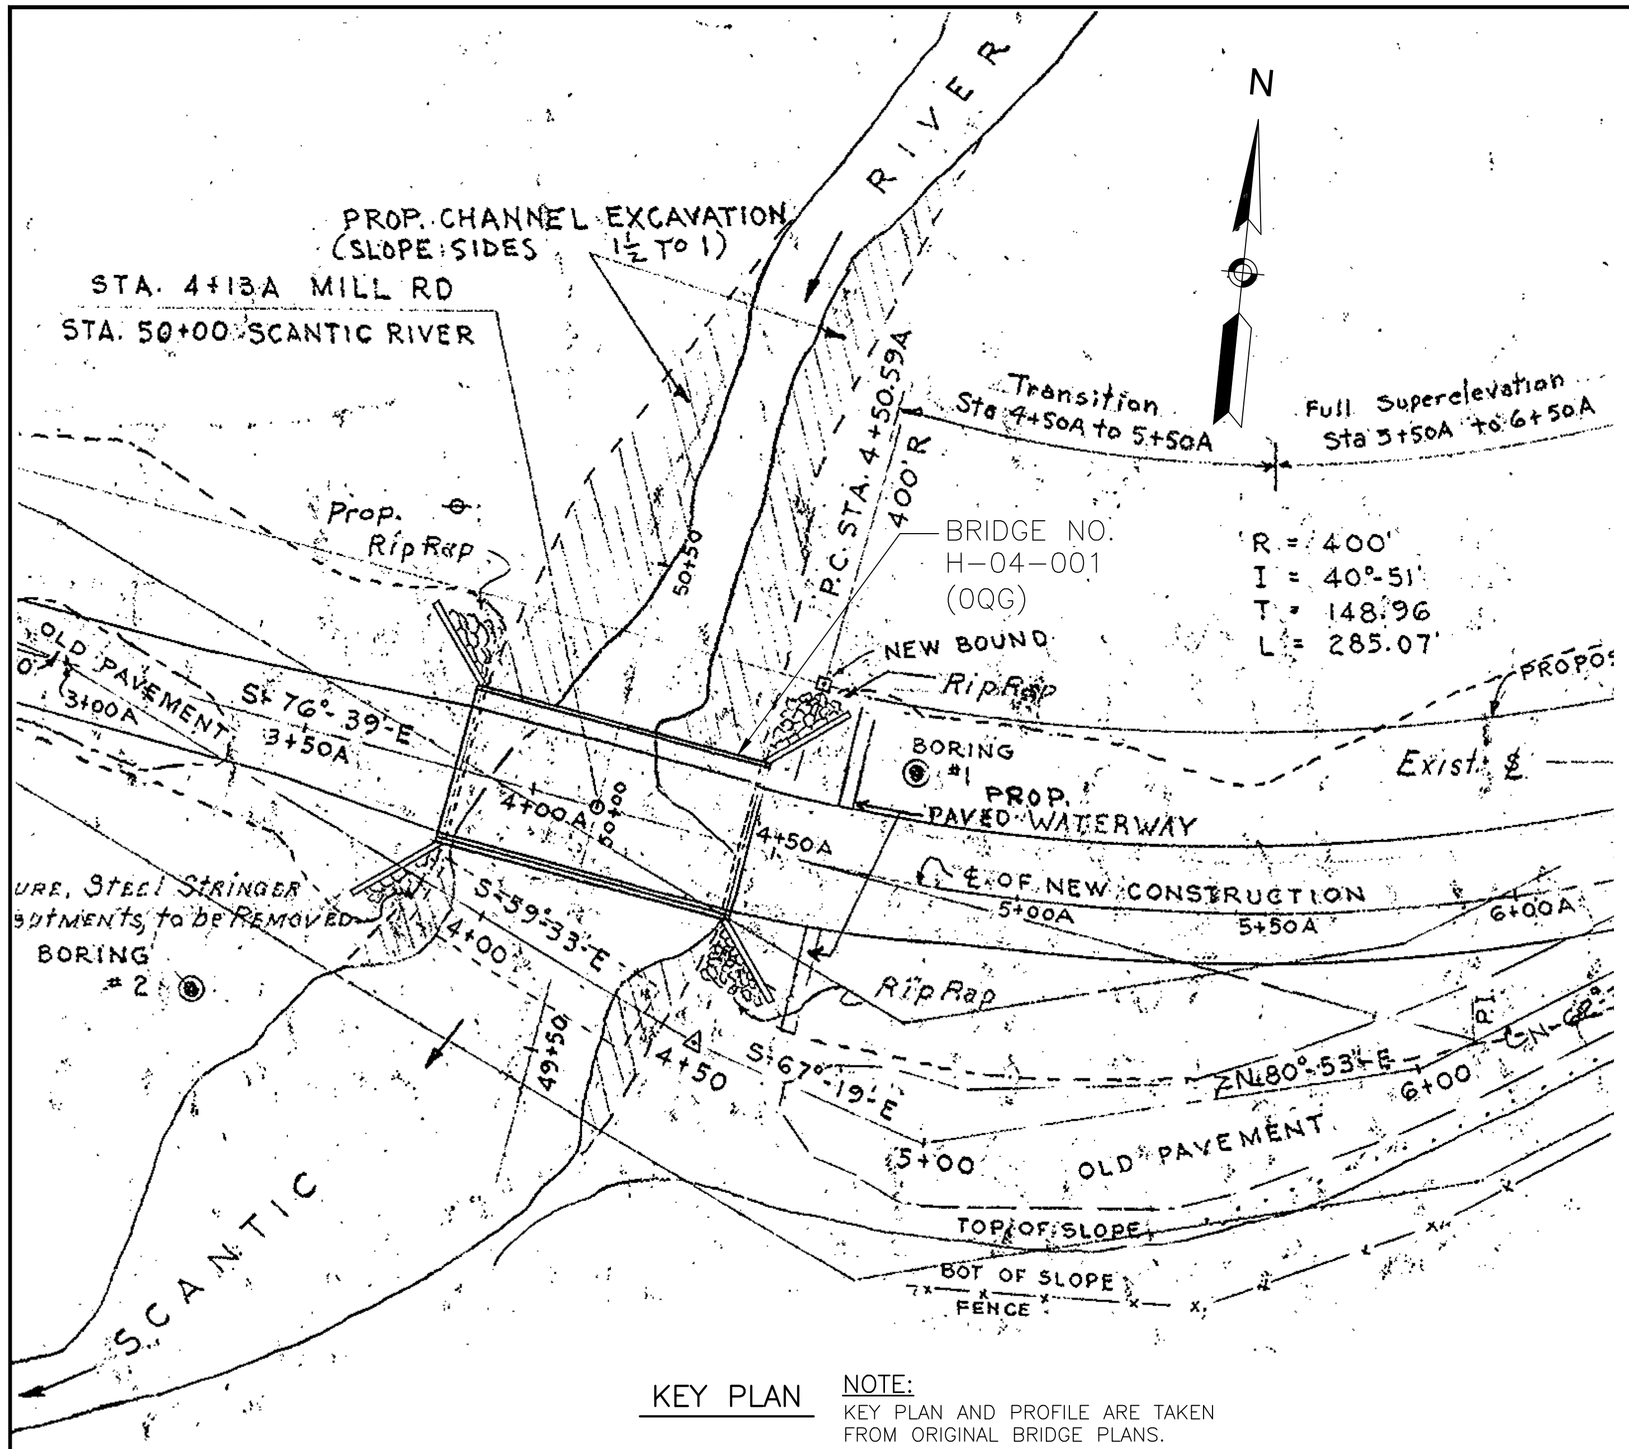

KEY PLAN

NOTE:
KEY PLAN AND PROFILE ARE TAKEN FROM ORIGINAL BRIDGE PLANS.

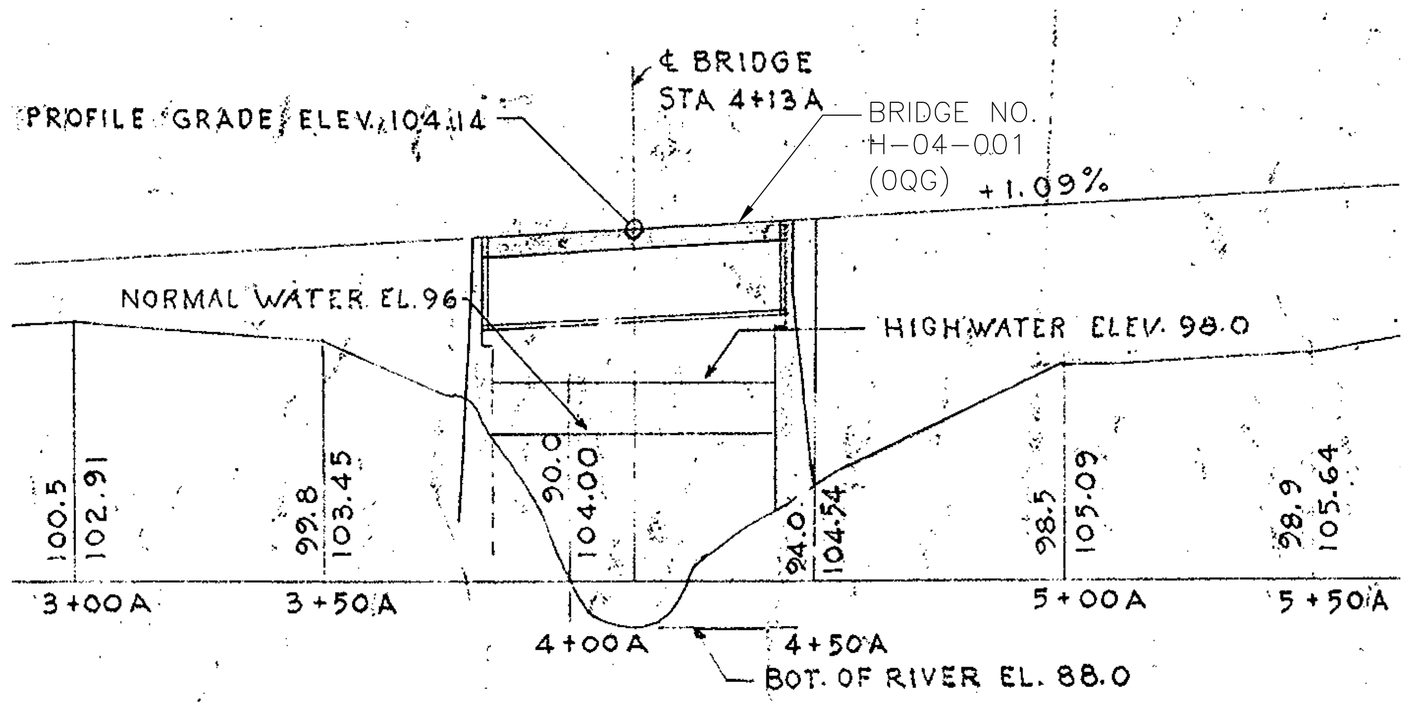

PROFILE – MILL ROAD

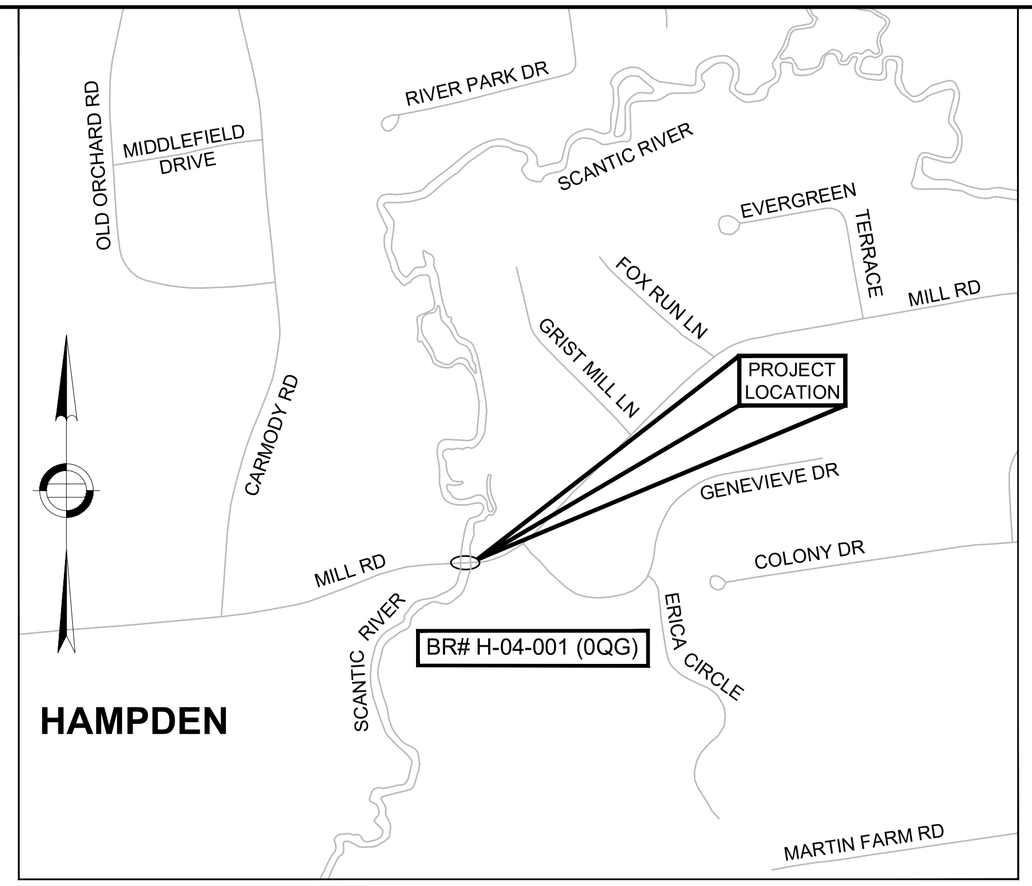

LOCUS MAP

SCALE: 1"=500'

0 500 1000 1500 2000

SCALE: 1" = 500'

GENERAL NOTES:

EXISTING CONDITIONS:

THE CONTRACTOR SHALL DETERMINE AND ESTABLISH ALL DIMENSIONS AND EXISTING DETAILS NECESSARY FOR THE COMPLETION OF WORK BY FIELD MEASUREMENT AND SURVEY. THE CONTRACTOR SHALL BE RESPONSIBLE FOR THE ADEQUACY AND ACCURACY THEREOF AND SHALL NOT ORDER ANY MATERIALS OR COMMENCE ANY FABRICATION UNTIL THE REQUIRED MEASUREMENTS HAVE BEEN MADE ON THE ACTUAL STRUCTURE AND THE EXTENT OF THE PROPOSED WORK HAS BEEN APPROVED BY THE ENGINEER.

EXISTING BRIDGE PLANS:

PLANS FOR THE EXISTING BRIDGE ARE AVAILABLE AND MAY BE OBTAINED THROUGH THE MASSDOT PLANS AND RECORDS DEPARTMENT VIA BIDX OR THROUGH ELECTRONIC TRANSMISSION.

SCALES:

DRAWINGS ARE DRAWN TO SCALE FOR FULL SIZE SHEETS AND ARE NOT APPLICABLE TO REDUCED SIZE PRINTS. DIVIDE SCALES BY 2 FOR HALF-SIZED PRINTS (A3). CONTRACTOR SHALL FIELD MEASURE ALL COMPONENTS PROPOSED TO BE REPLACED PRIOR TO THE COMMENCEMENT OF WORK.

UTILITIES:

THE CONTRACTOR SHALL LOCATE AND PROTECT FROM DAMAGE ALL EXISTING UTILITIES.

SHOP DRAWINGS:

THE CONTRACTOR SHALL SUBMIT ALL SHOP DRAWINGS AS REQUIRED BY THE STANDARD SPECIFICATIONS AND THE LATEST MASSDOT BRIDGE MANUAL. PROPOSED COMPONENTS REQUIRING FIELD MEASUREMENTS SHALL BE DESIGNED, DETAILED, AND SUBMITTED TO THE ENGINEER FOR APPROVAL.

TEMPORARY SHIELDING:

THE CONTRACTOR SHALL PROVIDE TEMPORARY SHIELDING TO PREVENT ANY DEBRIS FROM FALLING ONTO THE RIVER BELOW. ANY DEBRIS THAT FALLS INTO THE RIVER DUE TO THE CONTRACTOR'S ACTIVITIES SHALL BE PROMPTLY REMOVED.

STRUCTURAL STEEL CLEANING AND PAINTING:

STEEL BEAM END REPAIRS SHALL CLEANED AND PAINTED IN ACCORDANCE WITH THE SPECIAL PROVISIONS.

DIMENSIONS

DIMENSIONS, ANGLES, AND ELEVATIONS GIVEN FOR STRUCTURE ARE BASED ON THE BEST AVAILABLE INFORMATION SUPPLEMENTED BY LIMITED FIELD MEASUREMENTS AND ARE NOT GUARANTEED TO BE CORRECT. THE CONTRACTOR SHALL DETERMINE AND ESTABLISH ALL DIMENSIONS, ANGLES, AND ELEVATIONS NECESSARY FOR THE COMPLETION OF ALL WORK, BY FIELD MEASUREMENTS AND SURVEY. THE CONTRACTOR SHALL BE RESPONSIBLE FOR VERIFYING EXISTING FIELD CONDITIONS (I.E. MEMBER SIZE, PLATE SIZES, AND MEMBER CONFIGURATION) BY FIELD MEASUREMENT. THE CONTRACTOR SHALL BE RESPONSIBLE FOR THE ADEQUACY AND ACCURACY THEREOF AND SHALL NOT ORDER ANY MATERIAL OR COMMENCE ANY FABRICATION UNTIL THE REQUIRED MEASUREMENTS ON THE ACTUAL STRUCTURE HAVE BEEN MADE AND SUBMITTED SHOP DRAWINGS HAVE BEEN APPROVED BY THE ENGINEER. SHOP DRAWINGS SHALL STATE THE EXISTING DIMENSIONS, ANGLES, ELEVATIONS, AND CONDITIONS HAVE BEEN FIELD VERIFIED BY THE CONTRACTOR.

REINFORCEMENT

REINFORCING STEEL SHALL CONFORM TO THE REQUIREMENTS OF AASHTO M31 GRADE 60. UNLESS OTHERWISE NOTED ON THE CONSTRUCTION DRAWINGS, ALL BARS SHALL BE LAPPED AS FOLLOWS:

MODIFICATION CONDITION	#4 BARS	#5 BARS	#6 BARS
1. NONE	16"	17"	21"
2. 12" OF CONCRETE BELOW BAR	18"	22"	27"
3. EPOXY COATED BARS, COVER $<3D_B$ OR CLEAR SPACING $<6d_b$	21"	26"	31"
4. COATED BARS, ALL OTHER CASES	17"	21"	25"
5. CONDITION 2. AND 3.	23"	29"	35"
6. CONDITION 2 AND 4	21"	27"	32"

ALL OTHER BARS SHALL BE LAPPED AS SHOWN ON THE CONSTRUCTION DRAWINGS

EPOXY COATED BARS:

ALL REINFORCING BARS AND SUPPORTING DEVICES SHALL BE EPOXY COATED UNLESS NOTED OTHERWISE.

BOLTS

ALL BOLTS SHALL BE ⅞" DIAMETER AND SHALL CONFORM TO ASTM F3125 GRADE A325, THREADS EXCLUDED FROM SHEAR PLANE. HARDENED WASHERS SHALL BE PLACED UNDER THE TURNED ELEMENT. NUTS SHALL BE AS LISTED IN ASTM F3125 AS RECOMMENDED OR SUITABLE FOR THE BOLT. ALL BOLTS SHALL BE MECHANICALLY GALVANIZED. ALL CONNECTIONS SHALL BE CONSIDERED SLIP-CRITICAL WITH CLASS B FAYING SURFACES.

HAMPDEN
MILL ROAD

STATE	FED. AID PROJ. NO.	SHEET NO.	TOTAL SHEETS
MA	-	1	8
PROJECT FILE NO.	616302		

GENERAL NOTES, LOCUS, AND DRAWING LIST

DRAWING LIST	
SHEET NUMBER	SHEET TITLE
1	GENERAL NOTES, LOCUS, AND DRAWING LIST
2	DECK PLAN AND ELEVATION
3	FRAMING PLAN
4	CROSS SECTIONS
5	DECK REPAIR DETAILS
6	TEMPORARY TRAFFIC CONTROL PLAN DETAILS
7	ADVANCED SIGNING PLAN
8	CONSTRUCTION SIGN SUMMARY

JUNE 27, 2026 | ISSUED FOR CONSTRUCTION

MassDOT Massachusetts Department of Transportation Highway Division

PROPOSED BRIDGE PRESERVATION

HAMPDEN

MILL ROAD
OVER SCANTIC RIVER

MASSACHUSETTS DEPARTMENT OF TRANSPORTATION
HIGHWAY DIVISION
10 PARK PLAZA BOSTON, MASS

benesch
24 FEDERAL STREET
BOSTON, MA 02110

Proposal No. 616302-134929
H0401_GENERAL NOTES.DWG Plotted on: 23-Jun-2026 10:23 AM
A00803 - 14

STATE	FED. AID PROJ. NO.	SHEET NO.	TOTAL SHEETS
MA	-	2	8
PROJECT FILE NO.	616302		

DECK PLAN AND ELEVATION

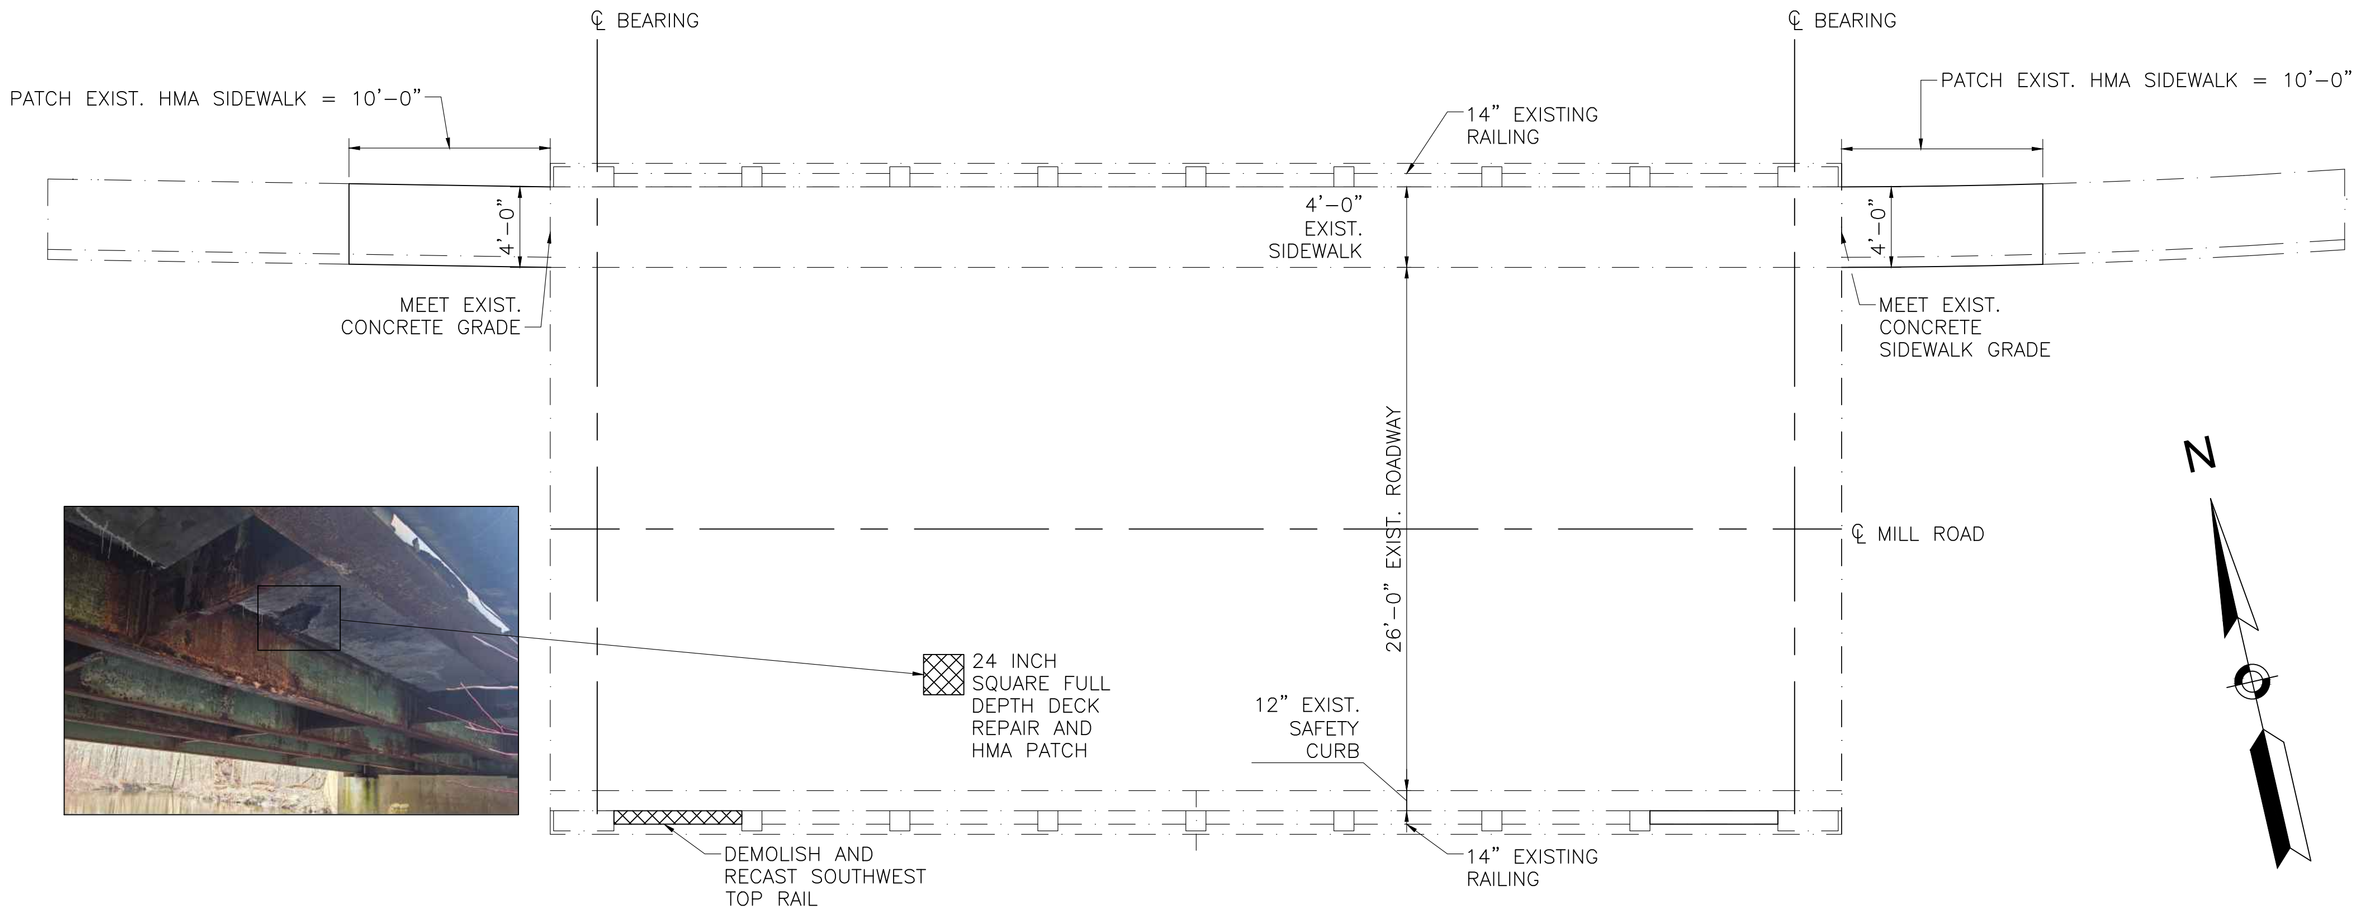

PROPOSED GENERAL PLAN

SCALE: $\frac{3}{16}$" = 1'-0"

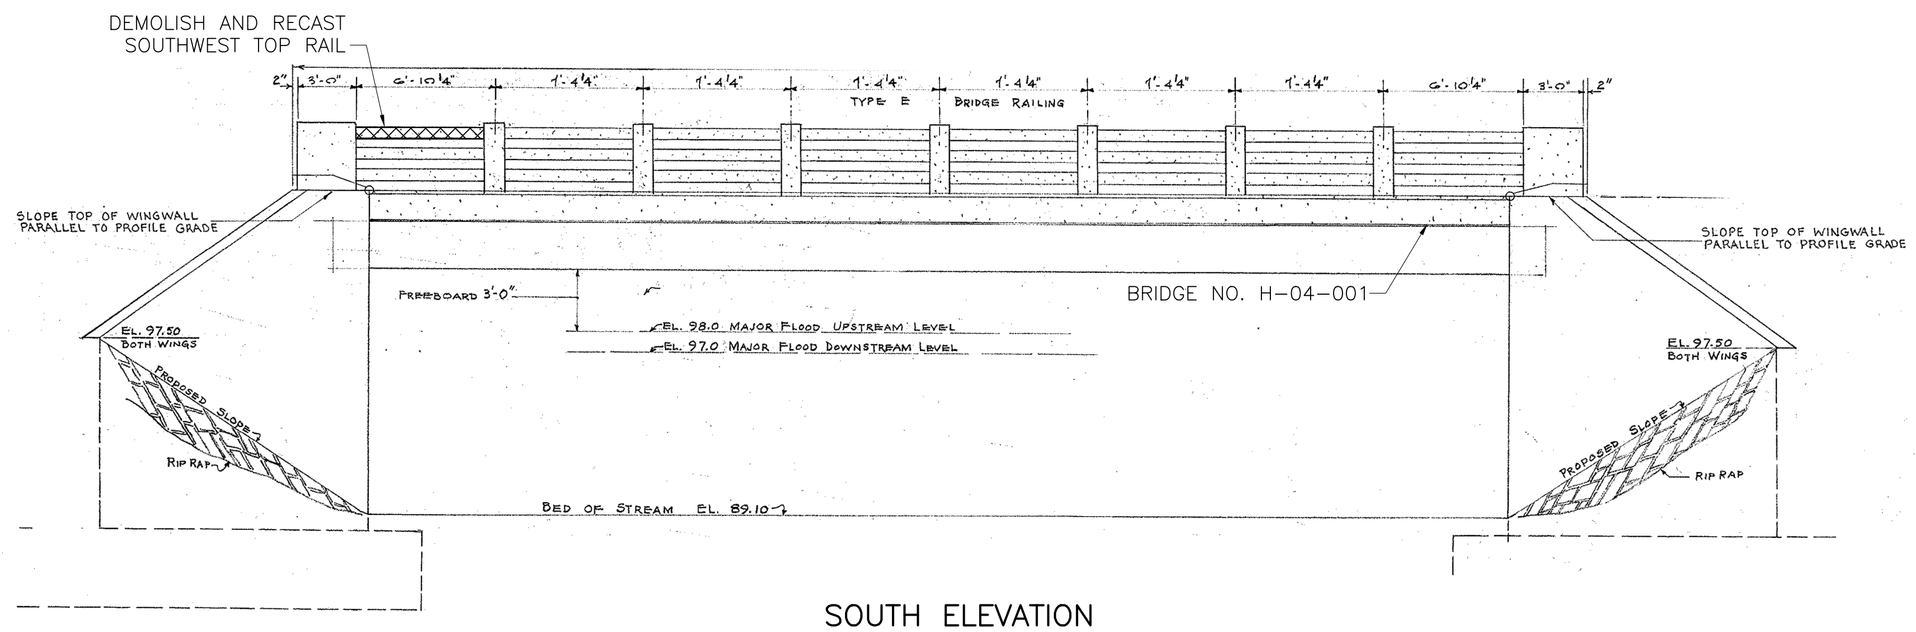

SOUTH ELEVATION

SCALE: $\frac{3}{16}$" = 1'-0"

JUNE 27, 2026	ISSUED FOR CONSTRUCTION
DATE	DESCRIPTION
USE ONLY PRINTS OF LATEST DATE	

Proposal No. 616302-134929
A00803 - 15
(H04001)_ELEVATIONS.DWG Plotted on 23-Jun-2026 10:23 AM

DATE	DESCRIPTION
JUNE 27, 2026	ISSUED FOR CONSTRUCTION

USE ONLY PRINTS OF LATEST DATE

BEARING DETAILS

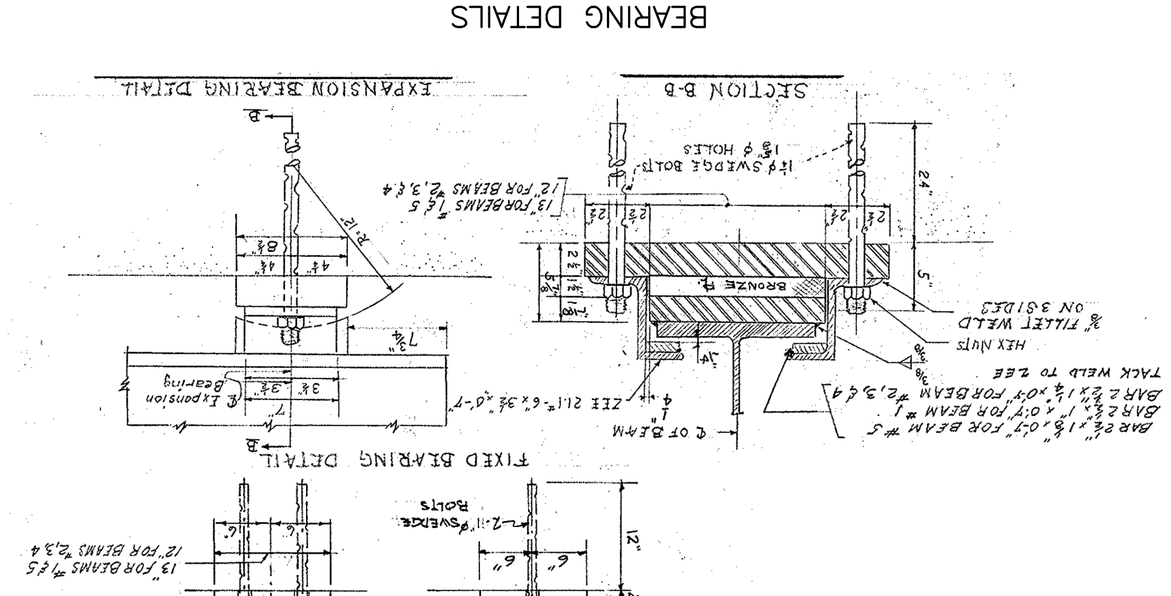

FRAMING PLAN

SCALE: $\frac{1}{8}$" = 1'-0"

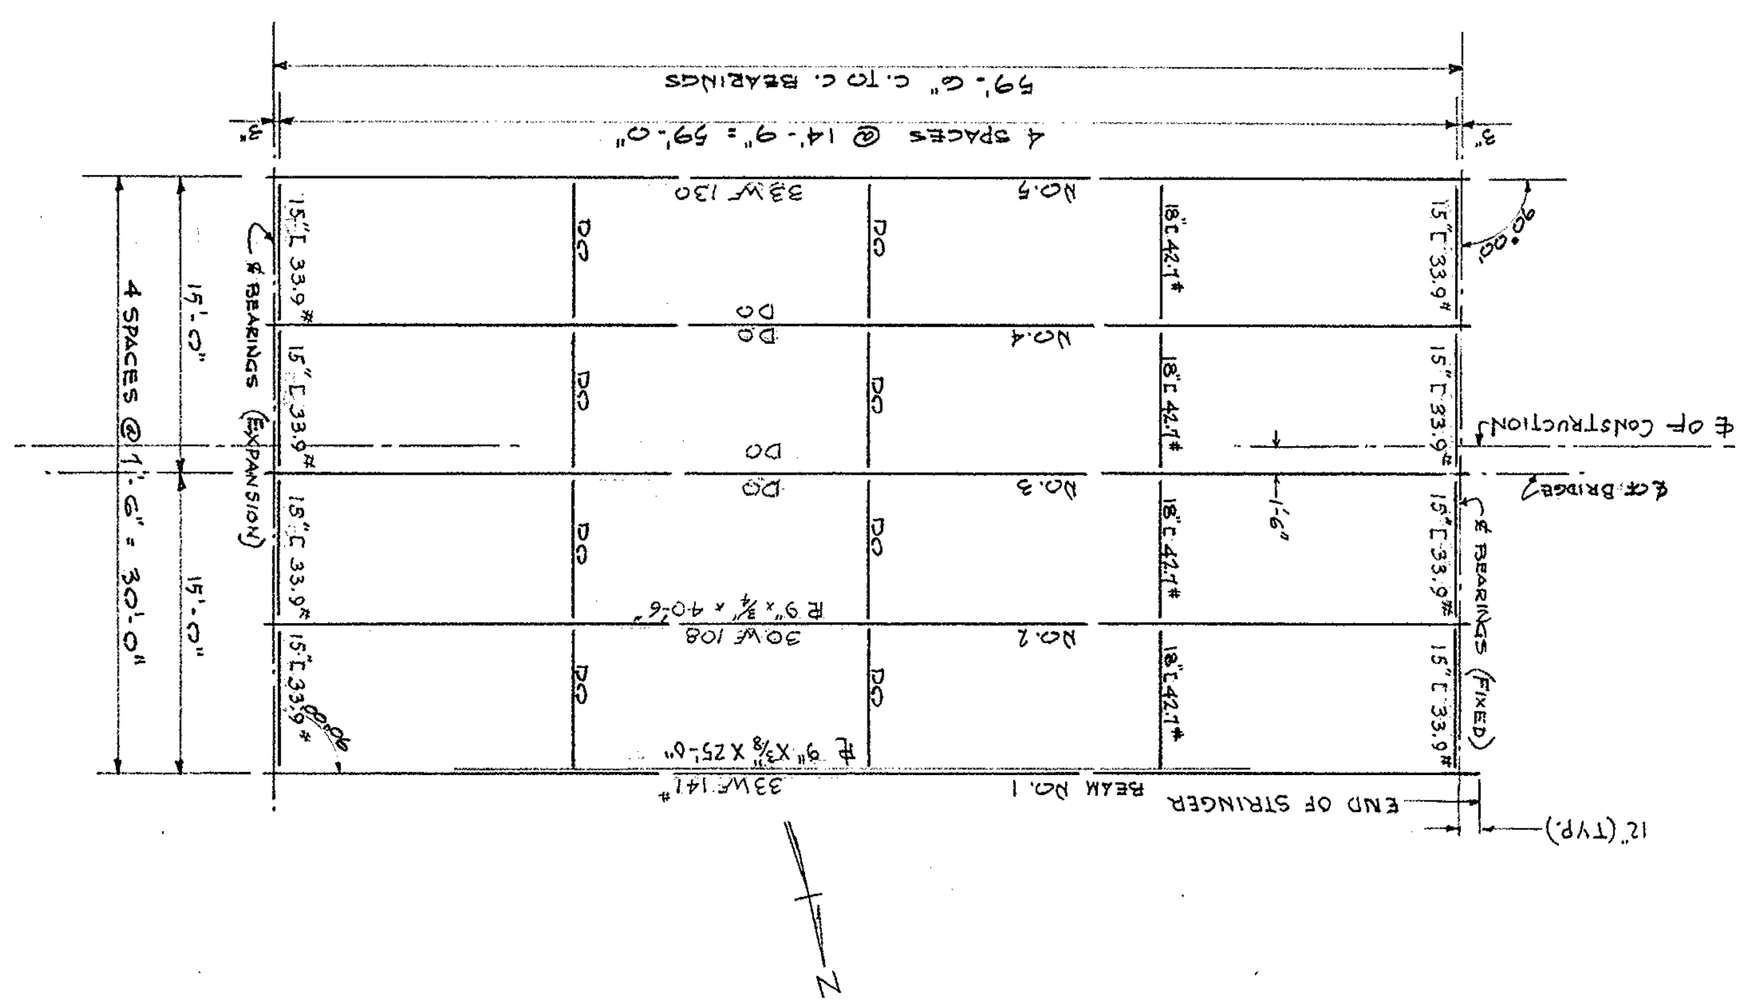

WELDED DIAPHRAGM CONNECTIONS

SCALE: $\frac{3}{4}$" = 1'-0"

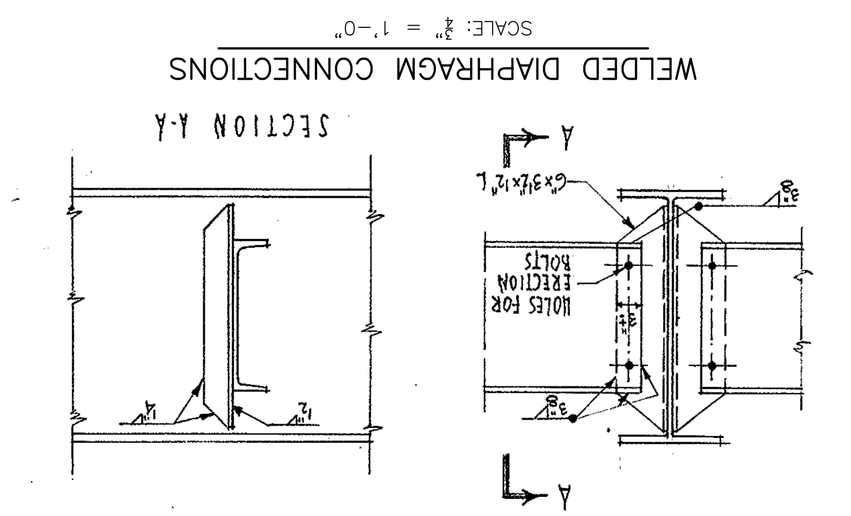

WELDED END DIAPHRAGM CONNECTIONS

SCALE: $\frac{3}{4}$" = 1'-0"

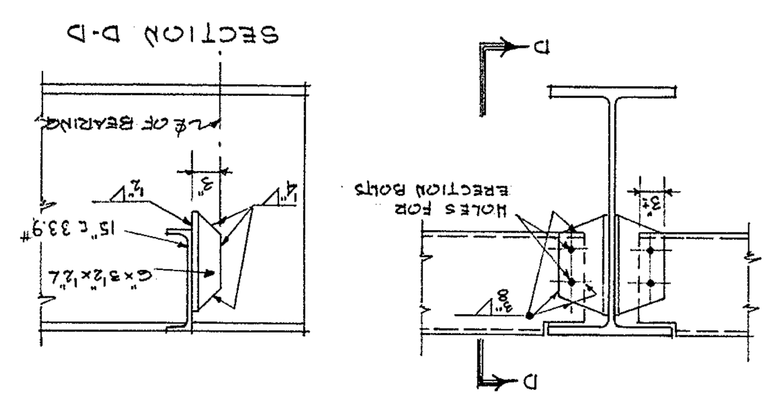

HAMPDEN
MILL ROAD

STATE	FED. AID PROJ. NO.	SHEET NO.	TOTAL SHEETS
MA	-	3	8
PROJECT FILE NO. 616302			

FRAMING PLAN

(H04001)_FRAMING PLAN.DWG Plotted on 23-Jun-2026 10:23 AM

Proposal No. 616302-134929

USE ONLY PRINTS OF LATEST DATE	
DATE	DESCRIPTION
JUNE 27, 2026	ISSUED FOR CONSTRUCTION

PROPOSED BRIDGE RAIL REPAIR

SCALE: 1" = 1'-0"

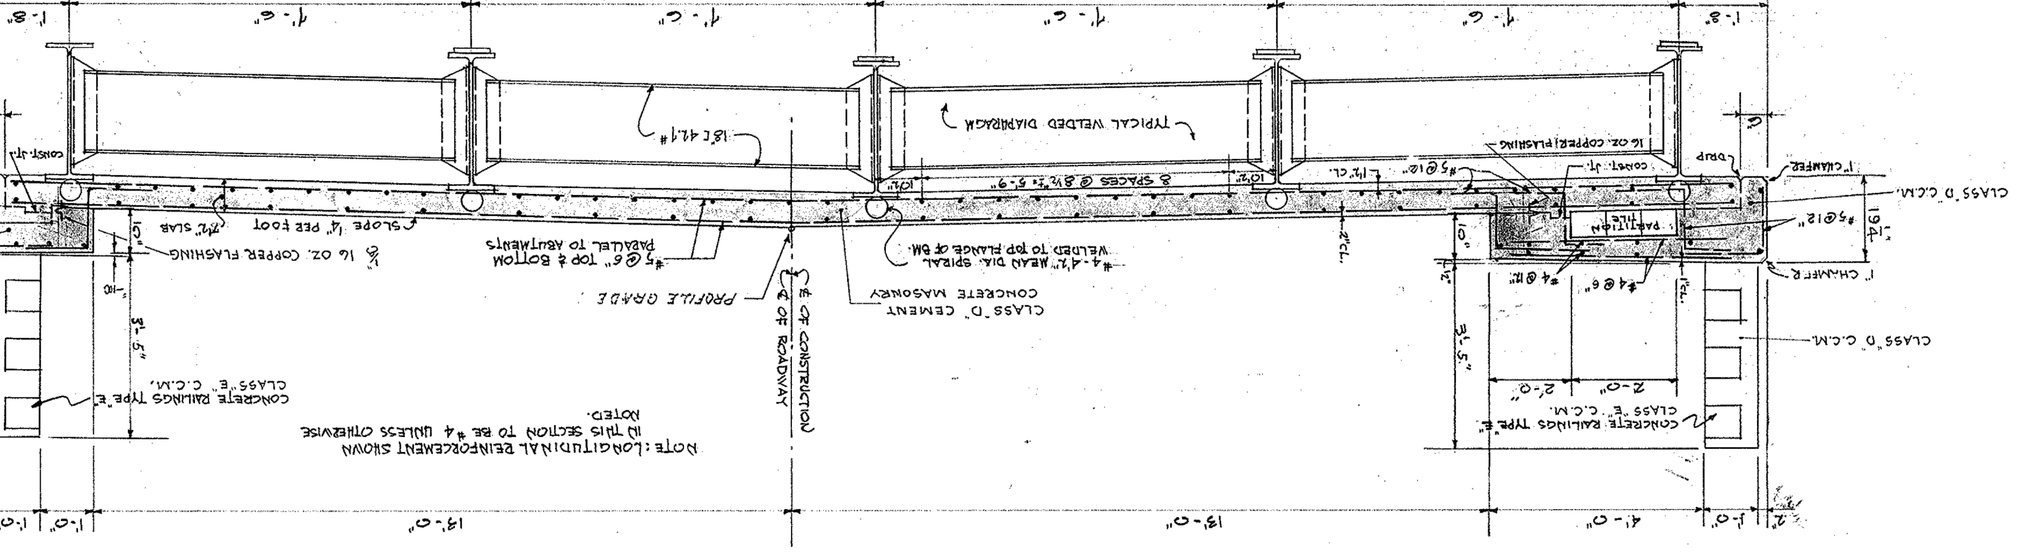

EXISTING CROSS SECTION

SCALE: $\frac{1}{2}$" = 1'-0"

NOTE: LONGITUDINAL REINFORCEMENT SHOWN IN THIS SECTION TO BE #4 UNLESS OTHERWISE NOTED.
CONCRETE RAILINGS TYPE E
CLASS E C.C.M.
CLASS D CEMENT CONCRETE MASONRY
#4 SPIRAL WELDED TO TOP FLANGE @ 6in.
#5 @ 6" top & bottom PARALLEL To ABUTMENTS
16 oz. COPPER FLASHING
SLOPE ¼" PER FOOT
#5@12"
#5@10"
#4@6"
#4@8"
#4 SPACES @ 8½" = 5'-9"
1" CHAMFER
CLASS D C.C.M.
CLASS E C.C.M.
CONCRETE RAILINGS TYPE E
CLASS D C.C.M.
PARAPET FACE
TYPICAL WELDED DIAGRAM
18C 414
#5 @ 12"
#5 @ 10"
#4 @ 8"
#4 @ 6"
#5 @ 6" top & bottom PARALLEL To ABUTMENTS
16 oz. COPPER FLASHING
SLOPE ¼" PER FOOT
#4 SPIRAL WELDED TO TOP FLANGE @ 6in.
CLASS D CEMENT CONCRETE MASONRY
PROFILE GRADE
FACE OF CONSTRUCTION
CONCRETE RAILINGS TYPE E
CLASS E C.C.M.
CLASS D C.C.M.
1" CHAMFER
1" CHAMFER
CLASS D C.C.M.
CONCRETE RAILINGS TYPE E
CLASS E C.C.M.
CLASS D C.C.M.
1" CHAMFER
1" CHAMFER
CLASS D C.C.M.
CLASS E

STATE	FED. AID PROJ. NO.	SHEET NO.	TOTAL SHEETS
MA	-	5	8
PROJECT FILE NO.	616302		

DECK REPAIR DETAILS

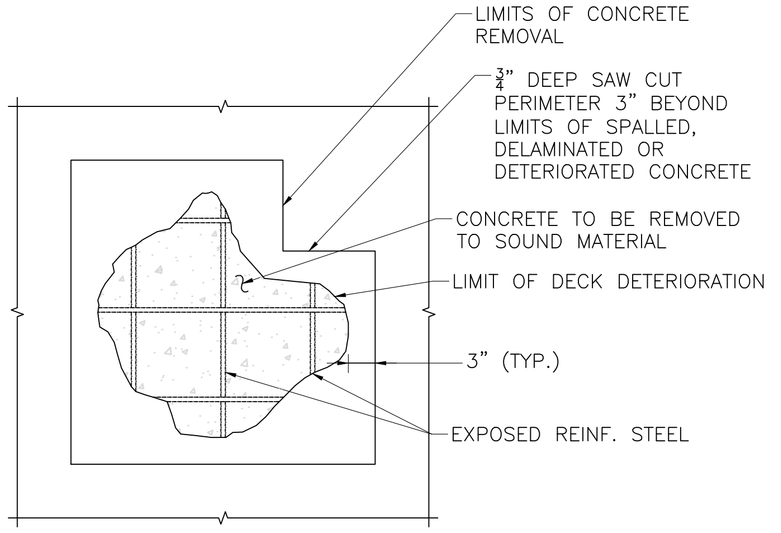

LIMITS OF REPAIR AREA

SCALE: 1" = 1'–0"

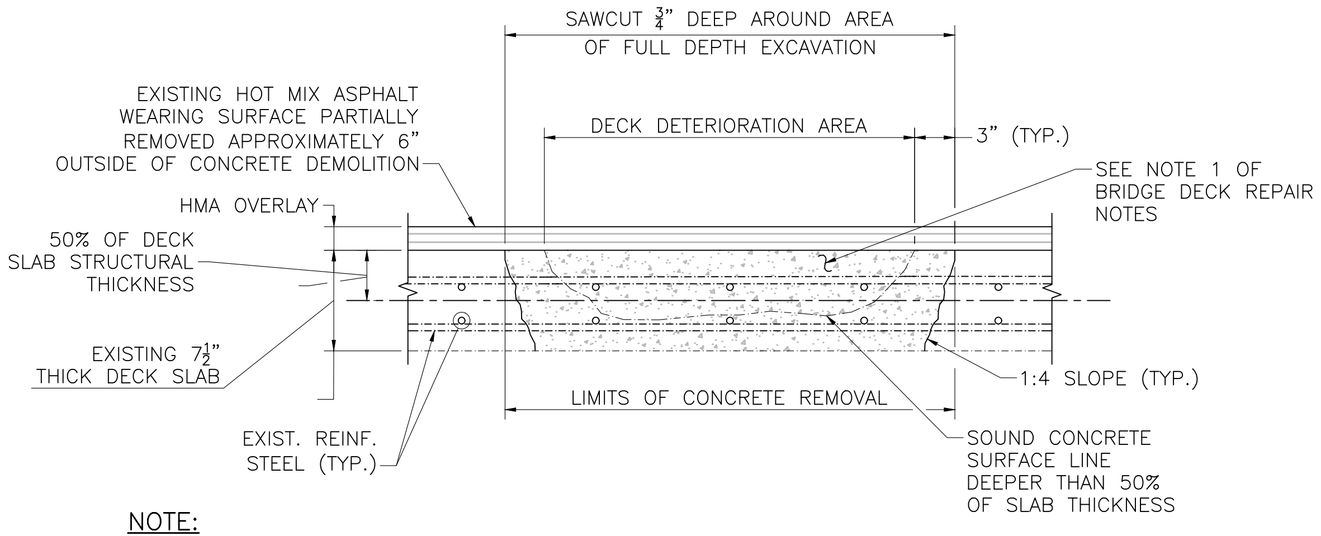

NOTE:
DECK FORMS SHALL BE FLUSH WITH EXISTING DECK UNDERSIDE AND SHALL BE REMOVED AFTER CURING IS COMPLETE.

FULL DEPTH DECK REPAIR DETAIL

SCALE: 1½" = 1'–0"

 

TYPICAL DETERIORATED REINFORCEMENT STEEL REPAIR

SCALE: 1½" = 1'–0"

BRIDGE DECK REPAIR SEQUENCE NOTES:

1. BRIDGE DECK REPAIRS ARE TO BE CONSTRUCTED IN ACCORDANCE WITH STAGE CONSTRUCTION DETAILS. EXISTING HOT MIX ASPHALT WEARING SURFACE AND MEMBRANE WATERPROOFING MATERIAL SHALL BE REMOVED PRIOR TO PERFORMING DECK REPAIRS. THE EXPOSED DECK SURFACE SHALL BE INSPECTED BY THE ENGINEER TO DETERMINE APPROXIMATE LIMITS OF REPAIR. IN ADDITION AREAS OF THE UNDERSIDE WITH EVIDENCE OF DETERIORATION SHALL BE SOUNDED IN THE PRESENCE OF THE CONTRACTOR AND THE ENGINEER TO IDENTIFY AREAS IN NEED OF FULL DEPTH REPAIRS.
2. THE TOP SURFACE OF THE DECK REPAIRS SHALL BE FINISHED FLUSH WITH THE ADJACENT TOP OF DECK SLAB AND SHALL MAINTAIN THE EXISTING GRADES AND CROSS SLOPES.
3. UPON COMPLETION OF DECK REPAIRS, THE DECK SHALL BE ABRASIVELY BLAST CLEANED IN ACCORDANCE WITH THE SPECIAL PROVISIONS, FOLLOWED BY PLACEMENT OF THE HOT MIX ASPHALT WEARING SURFACE.

BRIDGE DECK REPAIR NOTES:

1. SPALLED, DELAMINATED, AND DETERIORATED CONCRETE DECK AREAS SHALL BE REPAIRED WITH 5000 PSI, ⅜ INCH, 710 HP CEMENT CONCRETE.
2. PARTIAL DEPTH REPAIRS: ALL DETERIORATED AND DELAMINATED CONCRETE SHALL BE REMOVED TO A MINIMUM OF 1" BELOW THE BOTTOM OF THE TOP LAYER OF EXISTING TRANSVERSE REINFORCEMENT STEEL TO A MAXIMUM OF 50% OF THE THICKNESS OF THE EXISTING CONCRETE DECK.
3. FULL DEPTH REPAIRS: ALL DETERIORATED AND DELAMINATED CONCRETE SHALL BE REMOVED, AND IF THE SOUND CONCRETE SURFACE IS LOCATED AT A DEPTH GREATER THAN 50% OF THE DECK THICKNESS WHEN MEASURED FROM THE TOP DECK, A FULL DEPTH DECK REPAIR SHALL BE PERFORMED.
4. ALL EXISTING REINFORCING STEEL AND CONCRETE SURFACES THAT ARE TO BE IN CONTACT WITH REPAIR CONCRETE SHALL BE ABRASIVELY BLAST CLEANED IN ORDER TO REMOVE ALL RUST, OIL, AND DEBRIS THAT IS NOT TIGHTLY ADHERED, FOLLOWED BY APPLICATION OF COMPRESSED AIR TO REMOVE ALL DUST. EXISTING CONCRETE SURFACES THAT WILL BE IN CONTACT WITH REPAIR CONCRETE SHALL BE PRE–WETTED FOR A MINIMUM OF 24 HOURS USING POTABLE WATER IN ORDER TO ACHIEVE A SATURATED SURFACE DRY CONDITION IMMEDIATELY PRIOR TO PLACEMENT OF REPAIR CONCRETE.
5. NEW EPOXY COATED STEEL REINFORCEMENT SHALL BE PLACED TO SUPPLEMENT EXISTING REINFORCEMENT THAT HAS A SECTION LOSS OF 25% OR MORE OF THE ORIGINAL CROSS SECTION AREA OR HAS BROKEN, AS DETERMINED BY THE ENGINEER. NEW REINFORCEMENT SHALL EXTEND 30 BAR DIAMETERS IN EACH DIRECTION FROM WHERE THE SECTION LOSS OR BREAK ENDS. THE LIMITS OF THE REPAIR SHALL BE MODIFIED TO MEET THE REINFORCEMENT STEEL LAP SPLICE REQUIREMENTS. NEW REINFORCING STEEL SHALL BE PLACED AT THE SAME LEVEL ALONGSIDE THE EXISTING DETERIORATED OR BROKEN REINFORCING STEEL.

DATE	DESCRIPTION
JUNE 27, 2026	ISSUED FOR CONSTRUCTION
USE ONLY PRINTS OF LATEST DATE	

Proposal No. 616302-134929
A00803 - 18
(H0401)_DECK REPAIR DETAILS.DWG Plotted on 23-Jun-2026 10:23 AM
Xxxxxx Structural\Sketch Plans Submittal (S#/SBB) Month-YYYY

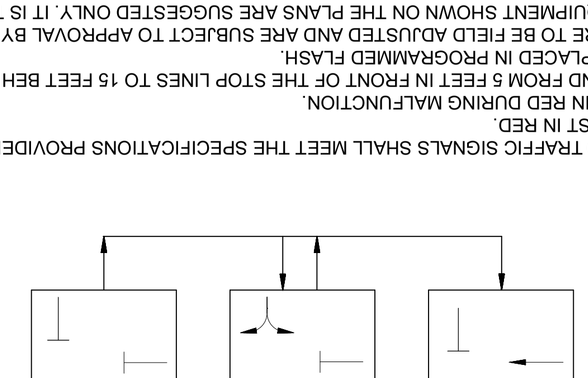

PREFERENTIAL PHASING SEQUENCE

GENERAL NOTES

1. PORTABLE SOLAR POWERED TRAFFIC SIGNALS SHALL MEET THE SPECIFICATIONS PROVIDED FOR ITEM NO.816.83.
2. ALL TRAFFIC SIGNALS TO REST IN RED.
3. TRAFFIC SIGNALS TO FLASH IN RED DURING MALFUNCTION.
4. DETECTION ZONES TO EXTEND FROM 5 FEET IN FRONT OF THE STOP LINES TO 15 FEET BEHIND THE STOP LINES.
5. TRAFFIC SIGNAL NOT TO BE PLACED IN PROGRAMMED FLASH.
6. VIDEO DETECTION ZONES ARE TO BE FIELD ADJUSTED AND ARE SUBJECT TO APPROVAL BY THE RESIDENT ENGINEER.
7. VIDEO AND PRE-EMPTION EQUIPMENT SHOWN ON THE PLANS ARE SUGGESTED ONLY. IT IS THE CONTRACTOR'S RESPONSIBILITY TO IDENTIFY THE BEST LOCATION IN THE FIELD, AS APPROVED BY THE ENGINEER.
8. IN EMERGENCY SITUATIONS, FLASHING RED LIGHT SHOULD BE UTILIZED.
9. FOR CONSTRUCTION SIGN SUMMARY, SEE SHEET 8.

EMERGENCY VEHICLE PREEMPTION OPERATION:

1. EMERGENCY VEHICLE PREEMPTION SHALL BE ACTUATED BY AN OPTICAL SIGNAL FROM AN OPTICAL EMITTER MOUNTED ON AN EMERGENCY VEHICLE AND RECEIVED BY AN OPTICAL DETECTOR LOCATED AT INTERSECTION. A SEPARATE RECEIVING DETECTOR IS REQUIRED FOR EACH DETECTED APPROACH.
2. PREEMPTION SIGNALS FROM MULTIPLE APPROACHES SHALL BE SERVICED ON A FIRST DETECTED FIRST SERVED BASIS.
3. IN RESPONSE TO A PREEMPTION SIGNAL RECEIVED AT AN INTERSECTION BY AN OPTICAL DETECTOR, THE CONTROLLER SHALL TIME THE CLEARANCE INTERVALS OF THE ACTIVE PHASE (IF DIFFERENT THAT TO BE SERVICED) AND ADVANCE TO AND/OR HOLD IN EMERGENCY VEHICLE PREEMPTION PHASE UNTIL PREEMPTION SIGNAL CEASES. THE CONTROLLER SHALL THEN TIME CLEARANCES AND SIMILARLY SERVICE OTHER EMERGENCY VEHICLE PREEMPTION SEQUENCES IN THE ORDER RECEIVED (IF RECEIVED) OTHERWISE, RESUME NORMAL PREFERENTIAL PHASE SEQUENCE.
4. PREEMPTION MINIMUM GREENS SHALL BE SIX SECONDS.
5. NORMAL CLEARANCES SHALL BE PROVIDED ON PHASES THAT ARE TERMINATED BY PREEMPTION DEMAND.
6. ACTUAL TIMMING FOR PREEMPTION SHALL BE DETERMINED IN THE FIELD IN COORDINATION WITH THE FIRE DEPARTMENT AND SHALL BE APPROVED BY MHD PRIOR TO OPERATION.

SIGNAL IDENTIFICATION

NOTES:

1. ALL SIGNALS SHALL HAVE CUT AWAY VISORS.
2. ALL SIGNALS SHALL HAVE 12" LED WITH 5" LOUVERED BACK PLATES.

DATE	DESCRIPTION
JUNE 27, 2026	ISSUED FOR CONSTRUCTION
USE ONLY PRINTS OF LATEST DATE	

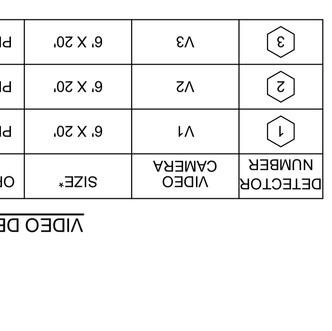

TEMP. TRAFFIC SIGNAL DETAIL
NOT TO SCALE

VIDEO DETECTION ZONE DATA

DETECTOR NUMBER	VIDEO CAMERA	SIZE*	OPERATION	DET AREA	Ø CALLED	DELAY TIME	Ø EXTENDED
1	V1	6' X 20'	PRESENCE	LOCK	1	0	1
2	V2	6' X 20'	PRESENCE	LOCK	2	0	2
3	V3	6' X 20'	PRESENCE	LOCK	3	0	3

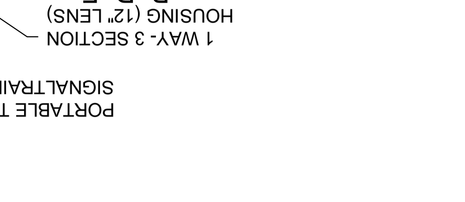

SEQUENCE AND TIMING FOR FULL ACTUATED CONTROL (ISOLATED)

STREET	DIRECTION	HOUSINGS	1	2	3	4	5	6	7	8	9	FLASH OPER.
MILL ROAD	EB	A, B	G	Y	R	R	R	R	R	R	R	FR
MILL ROAD	WB	C, D	R	R	R	G	Y	R	R	R	R	FR
GENEVIEVE DRIVE	NB	E, F	R	R	R	R	R	R	G	Y	R	FR
TIMING IN SECONDS												
MINIMUM GREEN (INITIAL)			10			10			5			
PASSAGE TIME (VEHICLE)			2			2			2			
MAXIMUM 1			42			42			16			
YELLOW CLEARANCE				3			3			3		
RED CLEARANCE				18			18					12
WALK (W)												
PEDESTRIAN CLEARANCE												
RECALL			MIN NON-LOCK			OFF NON-LOCK			MIN NON-LOCK			EMERGENCY ONLY
MEMORY			NON-LOCK			NON-LOCK			NON-LOCK			

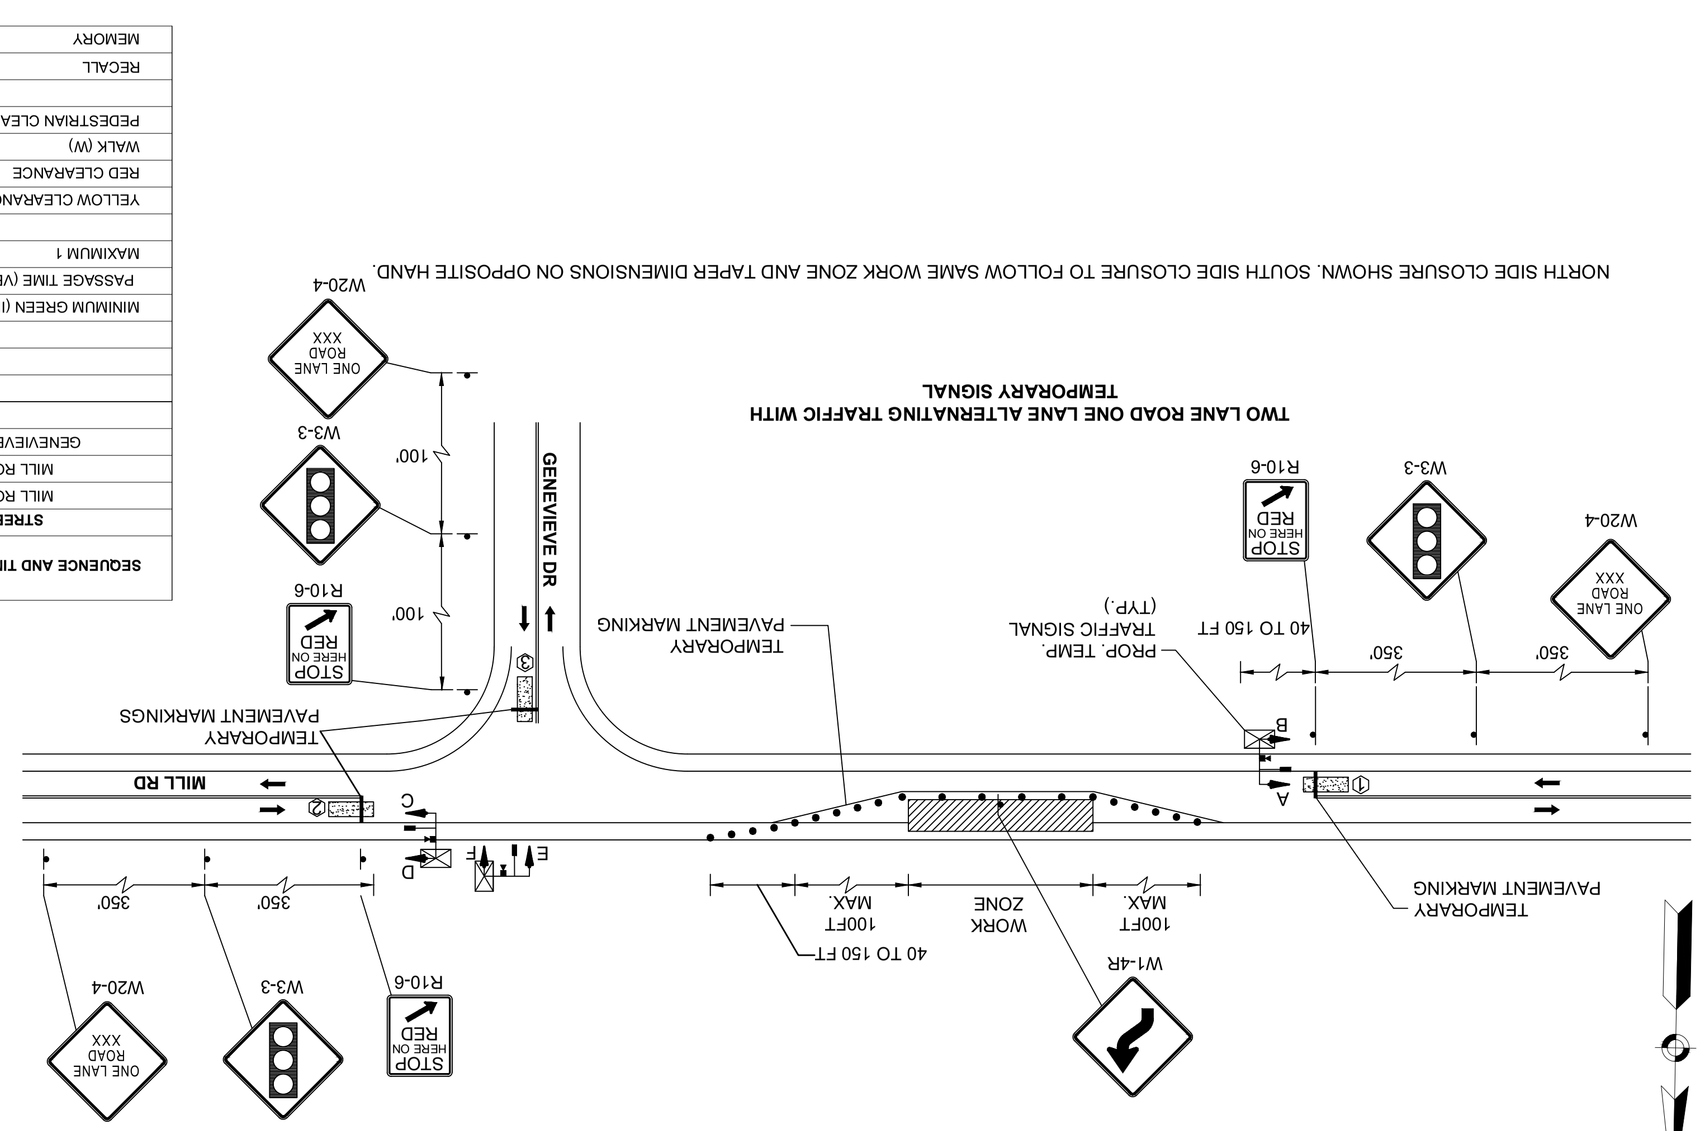

PAY ITEM	QUANTITY	ITEM
MAJOR ITEMS REQUIRED		
816.83	6 EA	TEMPORARY SIGNAL UNIT TRAILERS
	6 EA	1 WAY - 3 SECTION HOUSING (12" LENSES): A, B, C, D, E, F
	3 EA	VIDEO DETECTION CAMERA
	3 EA	R10-6 STOP HERE ON RED SIGN, WOOD POST MOUNTED
	3 EA	W20-4 ONE LANE ROAD 1500 FT, WOOD POST MOUNTED
	3 EA	W3-3, WOOD POST MOUNTED
	2 EA	W1-4 (R&L), WOOD POST MOUNTED
	2 EA	M6-1 (R&L), WOOD POST MOUNTED
		PLUS ALL NECESSARY DUCT, CABLE, LABOR, MISCELLANEOUS
		MATERIAL AND EQUIPMENT TO COMPLETE THE INSTALLATION.

HAMPDEN
MILL ROAD

STATE	FED. AID PROJ. NO.	SHEET NO.	TOTAL SHEETS
MA	-	6	8
PROJECT FILE NO. 616302			

TEMPORARY TRAFFIC CONTROL PLAN DETAILS

Xxxxxx Structural\Sketch Plans Submittal (S#/SK#) DD-Month-YYYY
A00803 - 19
(H04001)_TEMP SIGNAL DATA.DWG Plotted on 23-Jun-2026 10:24 AM
Proposal No. 616302-134929

ADVANCED SIGNING

HAMPDEN
MILL ROAD

STATE	FED. AID PROJ. NO.	SHEET NO.	TOTAL SHEETS
MA	-	7	8
PROJECT FILE NO.	616302		

ADVANCED SIGNING PLAN

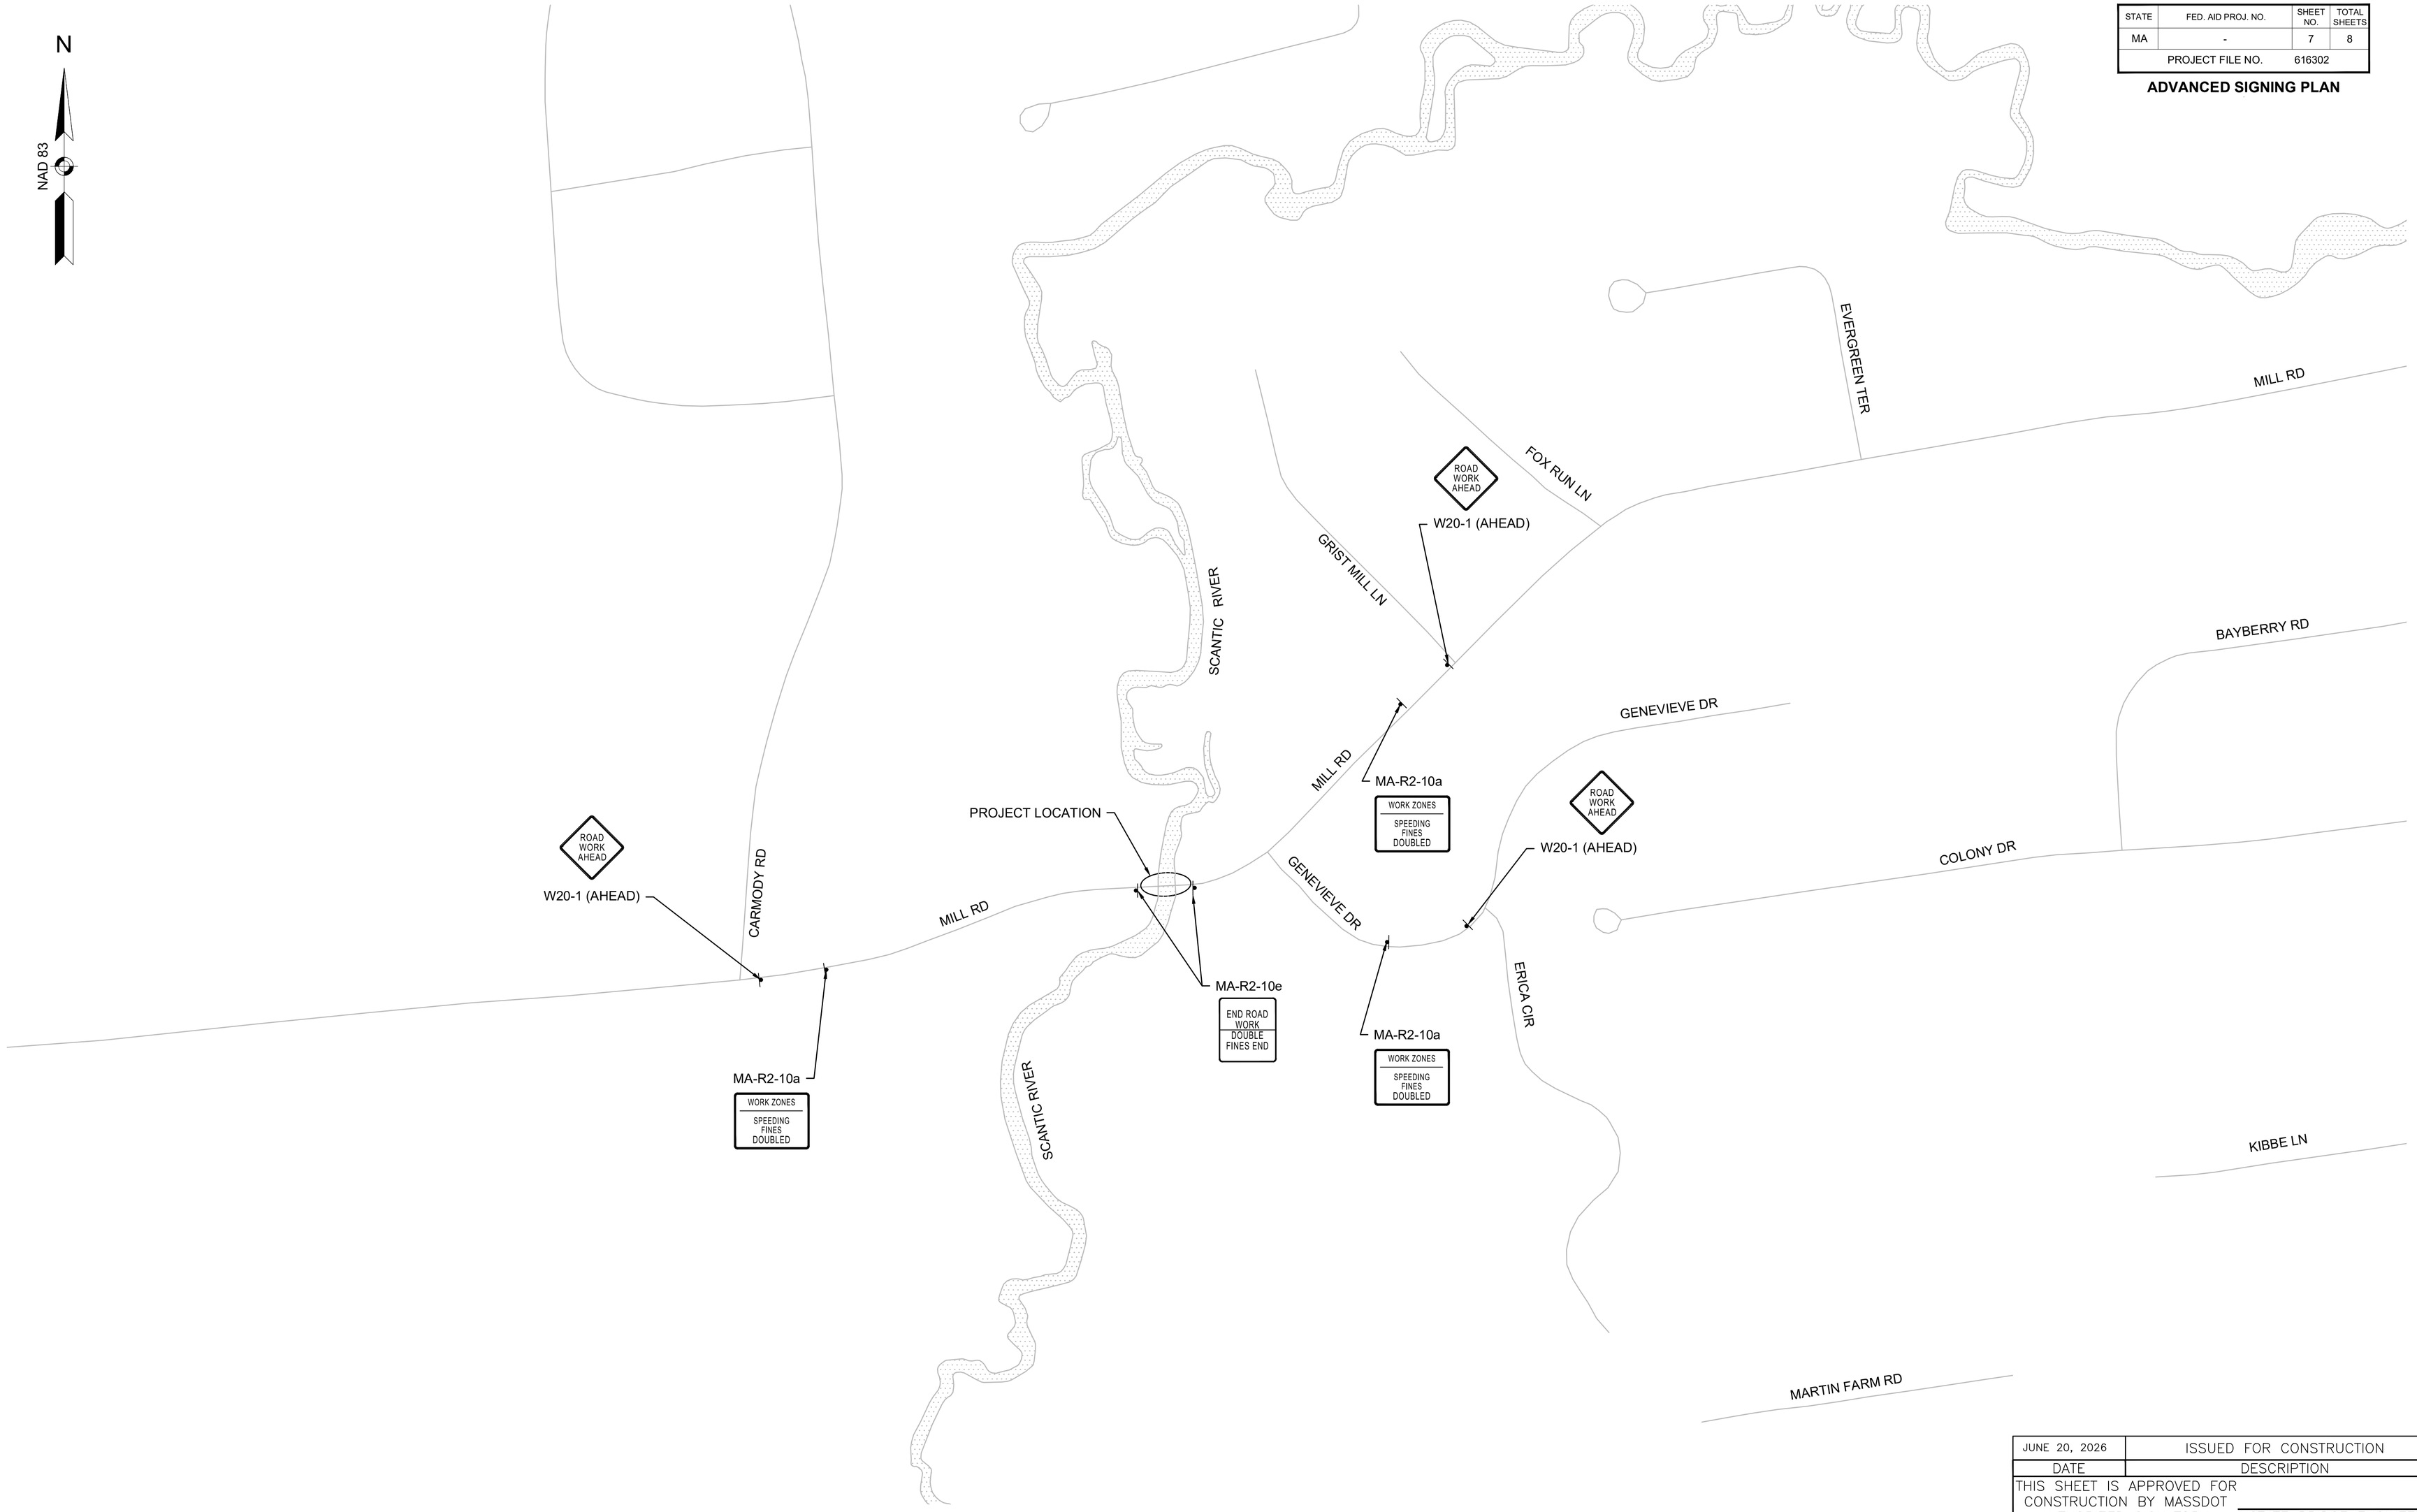

JUNE 20, 2026	ISSUED FOR CONSTRUCTION
DATE	DESCRIPTION

THIS SHEET IS APPROVED FOR CONSTRUCTION BY MASSDOT
AUTHORIZED SIGNATORY: _____ STATE BRIDGE ENGINEER

USE ONLY PRINTS OF LATEST DATE

SHEET 7 OF 8 SHEETS BRIDGE NO. H-04-001 (0QG)

Proposal No. 616302-134929

A00803 - 20

(H04001)_ADVANCED SIGNING.DWG Plotted on 23-Jun-2026 10:24 AM

Xxxxxx Structural/Sketch Plans Submittal (S#/SK#) DD-Month-YYYY

CONSTRUCTION SIGN SUMMARY

IDENTIFICATION NUMBER	SIZE OF SIGN WIDTH	SIZE OF SIGN HEIGHT	TEXT	TEXT DIMENSIONS (INCHES) LETTER HEIGHT	TEXT DIMENSIONS (INCHES) VERTICAL SPACING	TEXT DIMENSIONS (INCHES) ARROW RTE. MKR.	NUMBER OF SIGNS REQUIRED	COLOR BACKGROUND	COLOR LEGEND	COLOR BORDER	UNIT AREA (S.F.)	AREA IN SQUARE FEET
MA-R2-10A	48"	36"	WORK ZONES / SPEEDING FINES DOUBLED	PER MASSDOT STANDARDS			3	FLUOR. ORANGE & WHITE	BLACK	BLACK	12.00	36.00
MA-R2-10E	36"	48"	END ROAD WORK / DOUBLE FINES END				2				12.00	24.00
W20-1 (AHEAD)	36"	36"	ROAD WORK AHEAD	PER MUTCD			3	FLUOR. ORANGE			9.00	27.00
W20-4	36"	36"	ONE LANE ROAD XXX				2				9.00	18.00
W3-3	36"	36"					3		PER MUTCD		9.00	27.00
R10-6	36"	24"	STOP HERE ON RED				3	WHITE	BLACK		6.00	18.00
W1-4R	30"	30"					1	FLUOR. ORANGE			6.25	6.25
W1-4L	30"	30"					1				6.25	6.25

NOTES:

1. THE FOLLOWING MASSDOT STANDARD CONSTRUCTION DETAILS ARE ANTICIPATED IN ASSOCIATION WITH MILL ROAD:

   851.1.1 CONES & DRUMS

2. THE FOLLOWING MASSDOT STANDARD TTCP DAILY SETUPS ARE ANTICIPATED ON MORGAN STREET DURING CONSTRUCTION OPERATIONS:

   852.4.3 ALTERNATING ONE–WAY (TEMPORARY SIGNAL)

HAMPDEN
MILL ROAD

STATE	FED. AID PROJ. NO.	SHEET NO.	TOTAL SHEETS
MA	-	8	8
PROJECT FILE NO.	616302		

CONSTRUCTION SIGN SUMMARY

DATE	DESCRIPTION
JUNE 27, 2026	ISSUED FOR CONSTRUCTION
	USE ONLY PRINTS OF LATEST DATE

Proposal No. 616302-134929
A00803 - 21
(H04001)_SIGN SUMMARY.DWG Plotted on 23-Jun-2026 10:24 AM
Xxxxxx Structural\Sketch Plans Submittal (S#/SK#) DD-Month-YYYY

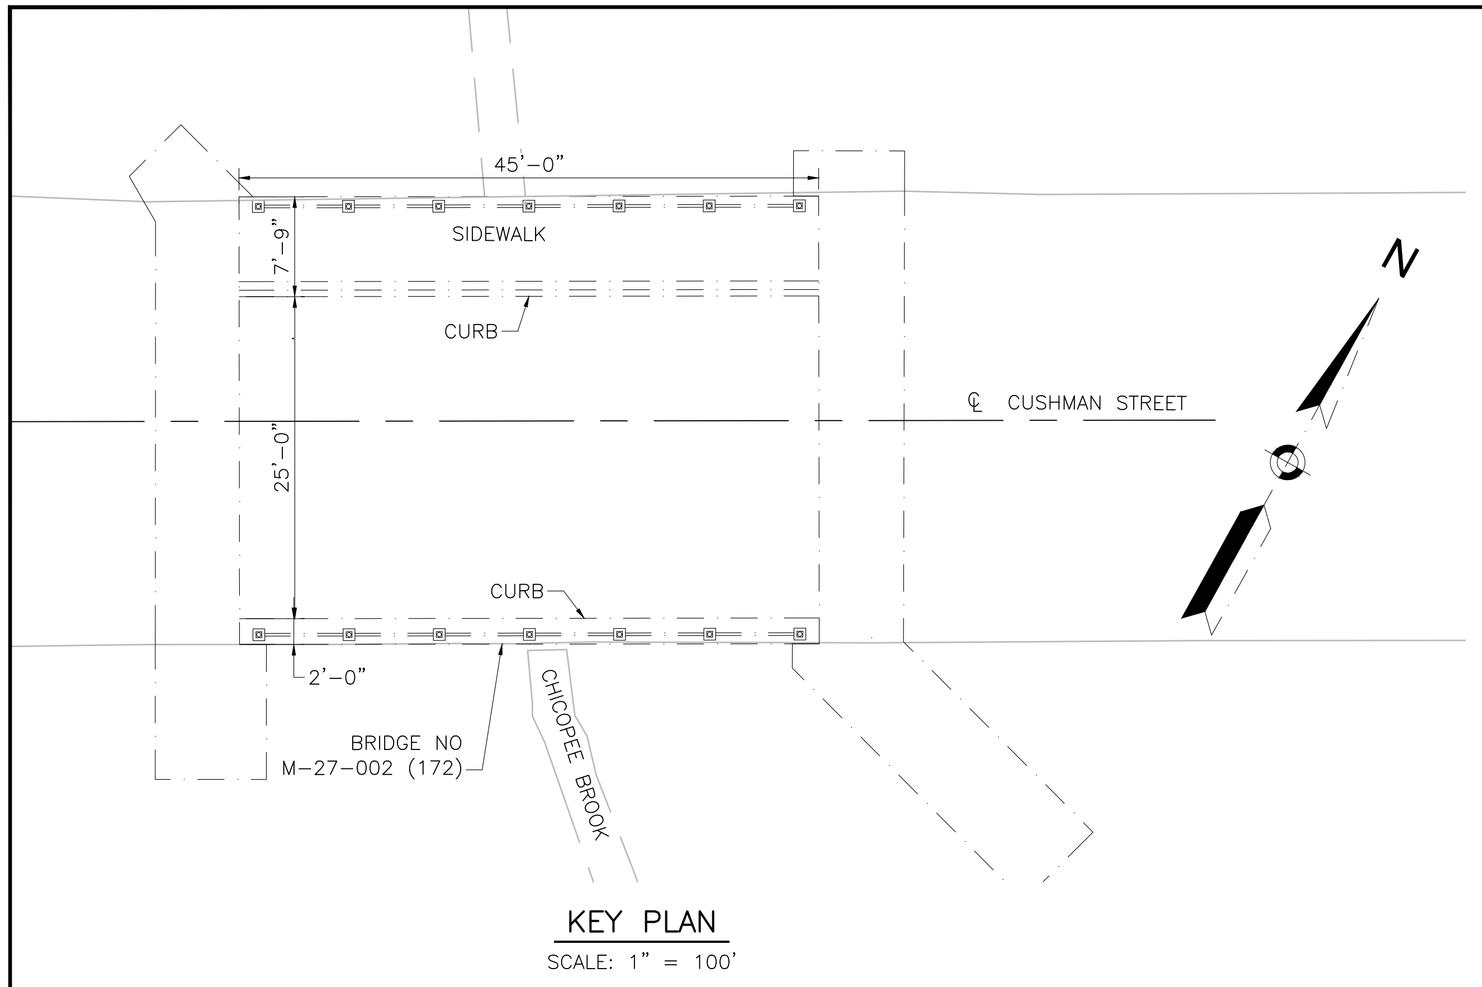

KEY PLAN

SCALE: 1" = 100'

DRAWING LIST	
SHEET NUMBER	SHEET TITLE
1	GENERAL NOTES, LOCUS AND DRAWING LIST
2	DECK PLAN & ELEVATIONS
3	FRAMING PLAN & STEEL REPAIRS
4	CROSS SECTIONS
5	SUBSTRUCTURE REPAIR
6	CONCRETE SUBSTRUCTURE REPAIR
7	TRAFFIC DETOUR & ADVANCED PCMS PLANS
8	CONSTRUCTION SIGN SUMMARY

GENERAL NOTES:

EXISTING CONDITIONS:

THE CONTRACTOR SHALL DETERMINE AND ESTABLISH ALL DIMENSIONS AND EXISTING DETAILS NECESSARY FOR THE COMPLETION OF WORK BY FIELD MEASUREMENT AND SURVEY. THE CONTRACTOR SHALL BE RESPONSIBLE FOR THE ADEQUACY AND ACCURACY THEREOF AND SHALL NOT ORDER ANY MATERIALS OR COMMENCE ANY FABRICATION UNTIL THE REQUIRED MEASUREMENTS HAVE BEEN MADE ON THE ACTUAL STRUCTURE AND THE EXTENT OF THE PROPOSED WORK HAS BEEN APPROVED BY THE ENGINEER.

EXISTING BRIDGE PLANS:

PLANS FOR THE EXISTING BRIDGE ARE AVAILABLE AND MAY BE OBTAINED THROUGH THE MASSDOT PLANS AND RECORDS DEPARTMENT VIA BIDX OR THROUGH ELECTRONIC TRANSMISSION.

SCALES:

DRAWINGS ARE DRAWN TO SCALE FOR FULL SIZE SHEETS AND ARE NOT APPLICABLE TO REDUCED SIZE PRINTS. DIVIDE SCALES BY 2 FOR HALF-SIZED PRINTS (A3). CONTRACTOR SHALL FIELD MEASURE ALL COMPONENTS PROPOSED TO BE REPLACED PRIOR TO THE COMMENCEMENT OF WORK.

STRUCTURAL STEEL:

THE CONTRACTOR SHALL FIELD MEASURE EXISTING CONDITIONS (I.E. REINFORCED CONCRETE ENCASED DIAPHRAGMS, CONNECTION PLATES, ETC.) PRIOR TO ORDERING SHOP DRAWINGS TO ENSURE PROPER FIT UP OF THE REPAIR PLATES AND ANGLES. PROPOSED STRUCTURAL STEEL SHALL CONFORM TO AASHTO M270 GRADE 36 OR GRADE 50. PERIMETER OF ALL REPAIR PLATES AND ANGLES SHALL BE SEALED USING SILICONE CAULK UPON COMPLETION OF REPAIRS.

UTILITIES:

THE CONTRACTOR SHALL LOCATE AND PROTECT FROM DAMAGE ALL EXISTING UTILITIES.

SHOP DRAWINGS:

THE CONTRACTOR SHALL SUBMIT ALL SHOP DRAWINGS AS REQUIRED BY THE STANDARD SPECIFICATIONS AND THE LATEST MASSDOT BRIDGE MANUAL. PROPOSED COMPONENTS REQUIRING FIELD MEASUREMENTS SHALL BE DESIGNED, DETAILED, AND SUBMITTED TO THE ENGINEER FOR APPROVAL.

TEMPORARY SHIELDING:

THE CONTRACTOR SHALL PROVIDE TEMPORARY SHIELDING TO PREVENT ANY DEBRIS FROM FALLING INTO THE RIVER BELOW. ANY DEBRIS THAT FALLS INTO THE RIVER DUE TO THE CONTRACTOR'S ACTIVITIES SHALL BE PROMPTLY REMOVED.

STRUCTURAL STEEL CLEANING AND PAINTING:

STEEL BEAM END REPAIRS, AND BRIDGE RAILING SHALL CLEANED AND PAINTED IN ACCORDANCE WITH THE SPECIAL PROVISIONS.

DIMENSIONS

DIMENSIONS, ANGLES, AND ELEVATIONS GIVEN FOR STRUCTURE ARE BASED ON THE BEST AVAILABLE INFORMATION SUPPLEMENTED BY LIMITED FIELD MEASUREMENTS AND ARE NOT GUARANTEED TO BE CORRECT. THE CONTRACTOR SHALL DETERMINE AND ESTABLISH ALL DIMENSIONS, ANGLES, AND ELEVATIONS NECESSARY FOR THE COMPLETION OF ALL WORK, BY FIELD MEASUREMENTS AND SURVEY. THE CONTRACTOR SHALL BE RESPONSIBLE FOR VERIFYING EXISTING FIELD CONDITIONS (I.E. MEMBER SIZE, PLATE SIZES, AND MEMBER CONFIGURATION) BY FIELD MEASUREMENT. THE CONTRACTOR SHALL BE RESPONSIBLE FOR THE ADEQUACY AND ACCURACY THEREOF AND SHALL NOT ORDER ANY MATERIAL OR COMMENCE ANY FABRICATION UNTIL THE REQUIRED MEASUREMENTS ON THE ACTUAL STRUCTURE HAVE BEEN MADE AND SUBMITTED SHOP DRAWINGS HAVE BEEN APPROVED BY THE ENGINEER. SHOP DRAWINGS

REINFORCEMENT

REINFORCING STEEL SHALL CONFORM TO THE REQUIREMENTS OF AASHTO M31 GRADE 60. UNLESS OTHERWISE NOTED ON THE CONSTRUCTION DRAWINGS, ALL BARS SHALL BE LAPPED AS FOLLOWS:

MODIFICATION CONDITION	#4 BARS	#5 BARS	#6 BARS
1. NONE	16"	17"	21"
2. 12" OF CONCRETE BELOW BAR	18"	22"	27"
3. EPOXY COATED BARS, COVER $<3D_B$ OR CLEAR SPACING $<6d_b$	21"	26"	31"
4. COATED BARS, ALL OTHER CASES	17"	21"	25"
5. CONDITION 2. AND 3.	23"	29"	35"
6. CONDITION 2 AND 4	21"	27"	32"

ALL OTHER BARS SHALL BE LAPPED AS SHOWN ON THE CONSTRUCTION DRAWINGS

EPOXY COATED BARS:

ALL REINFORCING BARS AND SUPPORTING DEVICES SHALL BE EPOXY COATED UNLESS NOTED OTHERWISE.

BOLTS

ALL BOLTS SHALL BE $\frac{7}{8}$" DIAMETER AND SHALL CONFORM TO ASTM F3125 GRADE A325, THREADS EXCLUDED FROM SHEAR PLANE. HARDENED WASHERS SHALL BE PLACED UNDER THE TURNED ELEMENT. NUTS SHALL BE AS LISTED IN ASTM F3125 AS RECOMMENDED OR SUITABLE FOR THE BOLT. ALL BOLTS SHALL BE MECHANICALLY GALVANIZED. ALL CONNECTIONS SHALL BE CONSIDERED SLIP-CRITICAL WITH CLASS B FAYING SURFACES.

MONSON
CUSHMAN STREET

STATE	FED. AID PROJ. NO.	SHEET NO.	TOTAL SHEETS
MA	-	1	8
PROJECT FILE NO.	616302		

GENERAL NOTES, LOCUS AND DRAWING LIST

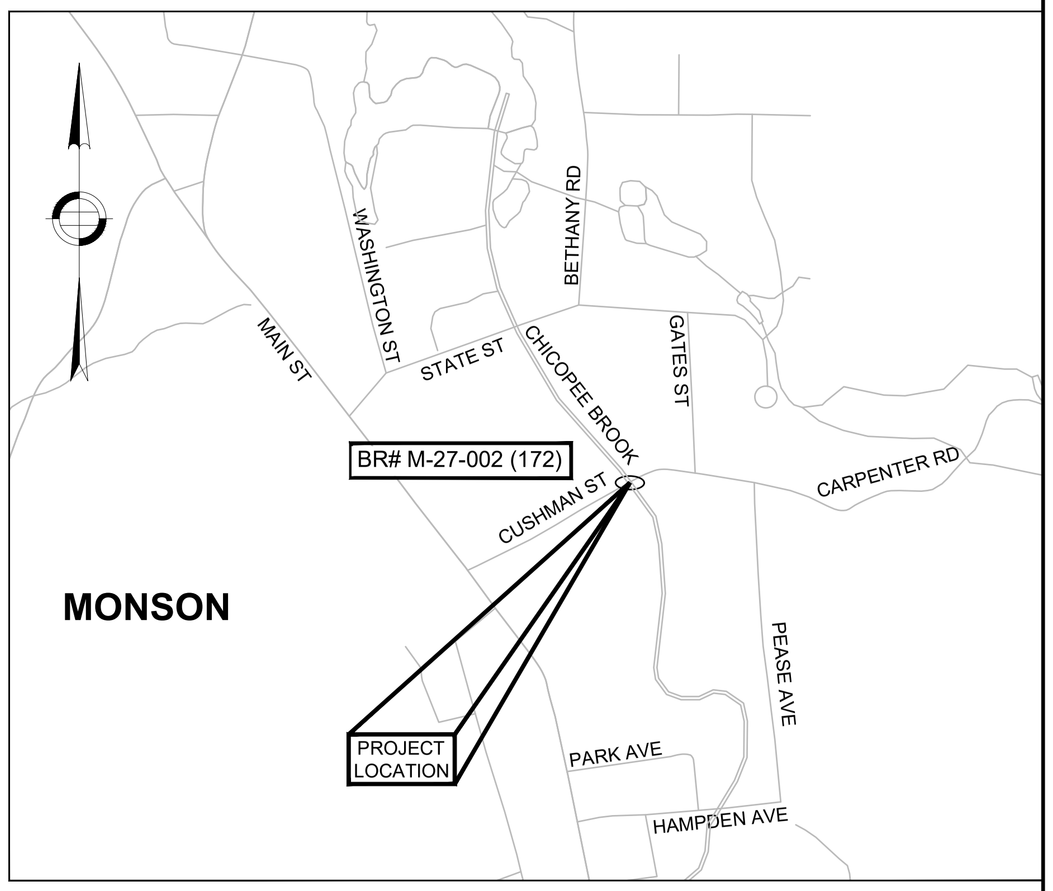

LOCUS MAP

SCALE: 1"=500'

0 500 1000 1500 2000

SCALE: 1" = 500'

JUNE 27, 2026 | ISSUED FOR CONSTRUCTION

massDOT Massachusetts Department of Transportation Highway Division

PROPOSED BRIDGE PRESERVATION

MONSON

CUSHMAN STREET
OVER CHICOPEE BROOK

MASSACHUSETTS DEPARTMENT OF TRANSPORTATION
HIGHWAY DIVISION
10 PARK PLAZA BOSTON, MASS

benesch
24 FEDERAL STREET
BOSTON, MA 02110

Proposal No. 616302-134929
(M27002)_GENERAL NOTES.DWG Plotted on: 30-Mar-2026 4:12 PM
A00803 - 22

DATE	DESCRIPTION
JUNE 27, 2026	ISSUED FOR CONSTRUCTION

USE ONLY PRINTS OF LATEST DATE

NORTH ELEVATION

SCALE: $\frac{1}{4}$" = 1'-0"

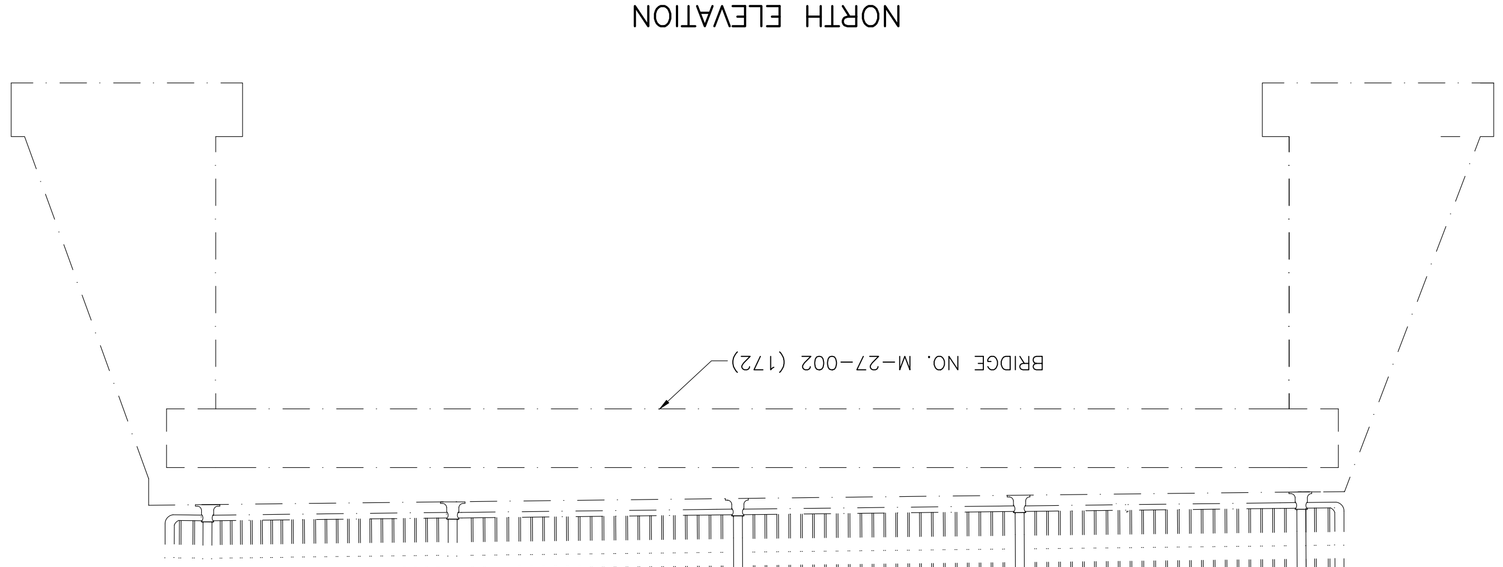

SOUTH ELEVATION

SCALE: $\frac{1}{4}$" = 1'-0"

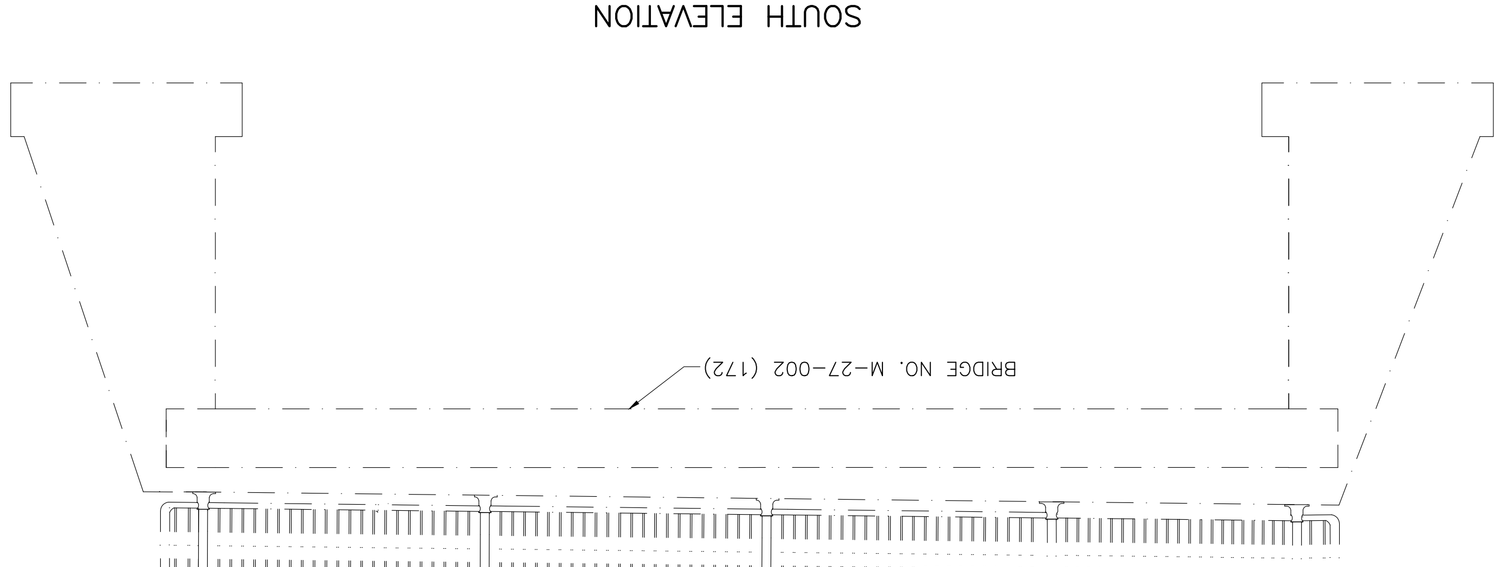

DECK PLAN

SCALE: $\frac{1}{4}$" = 1'-0"

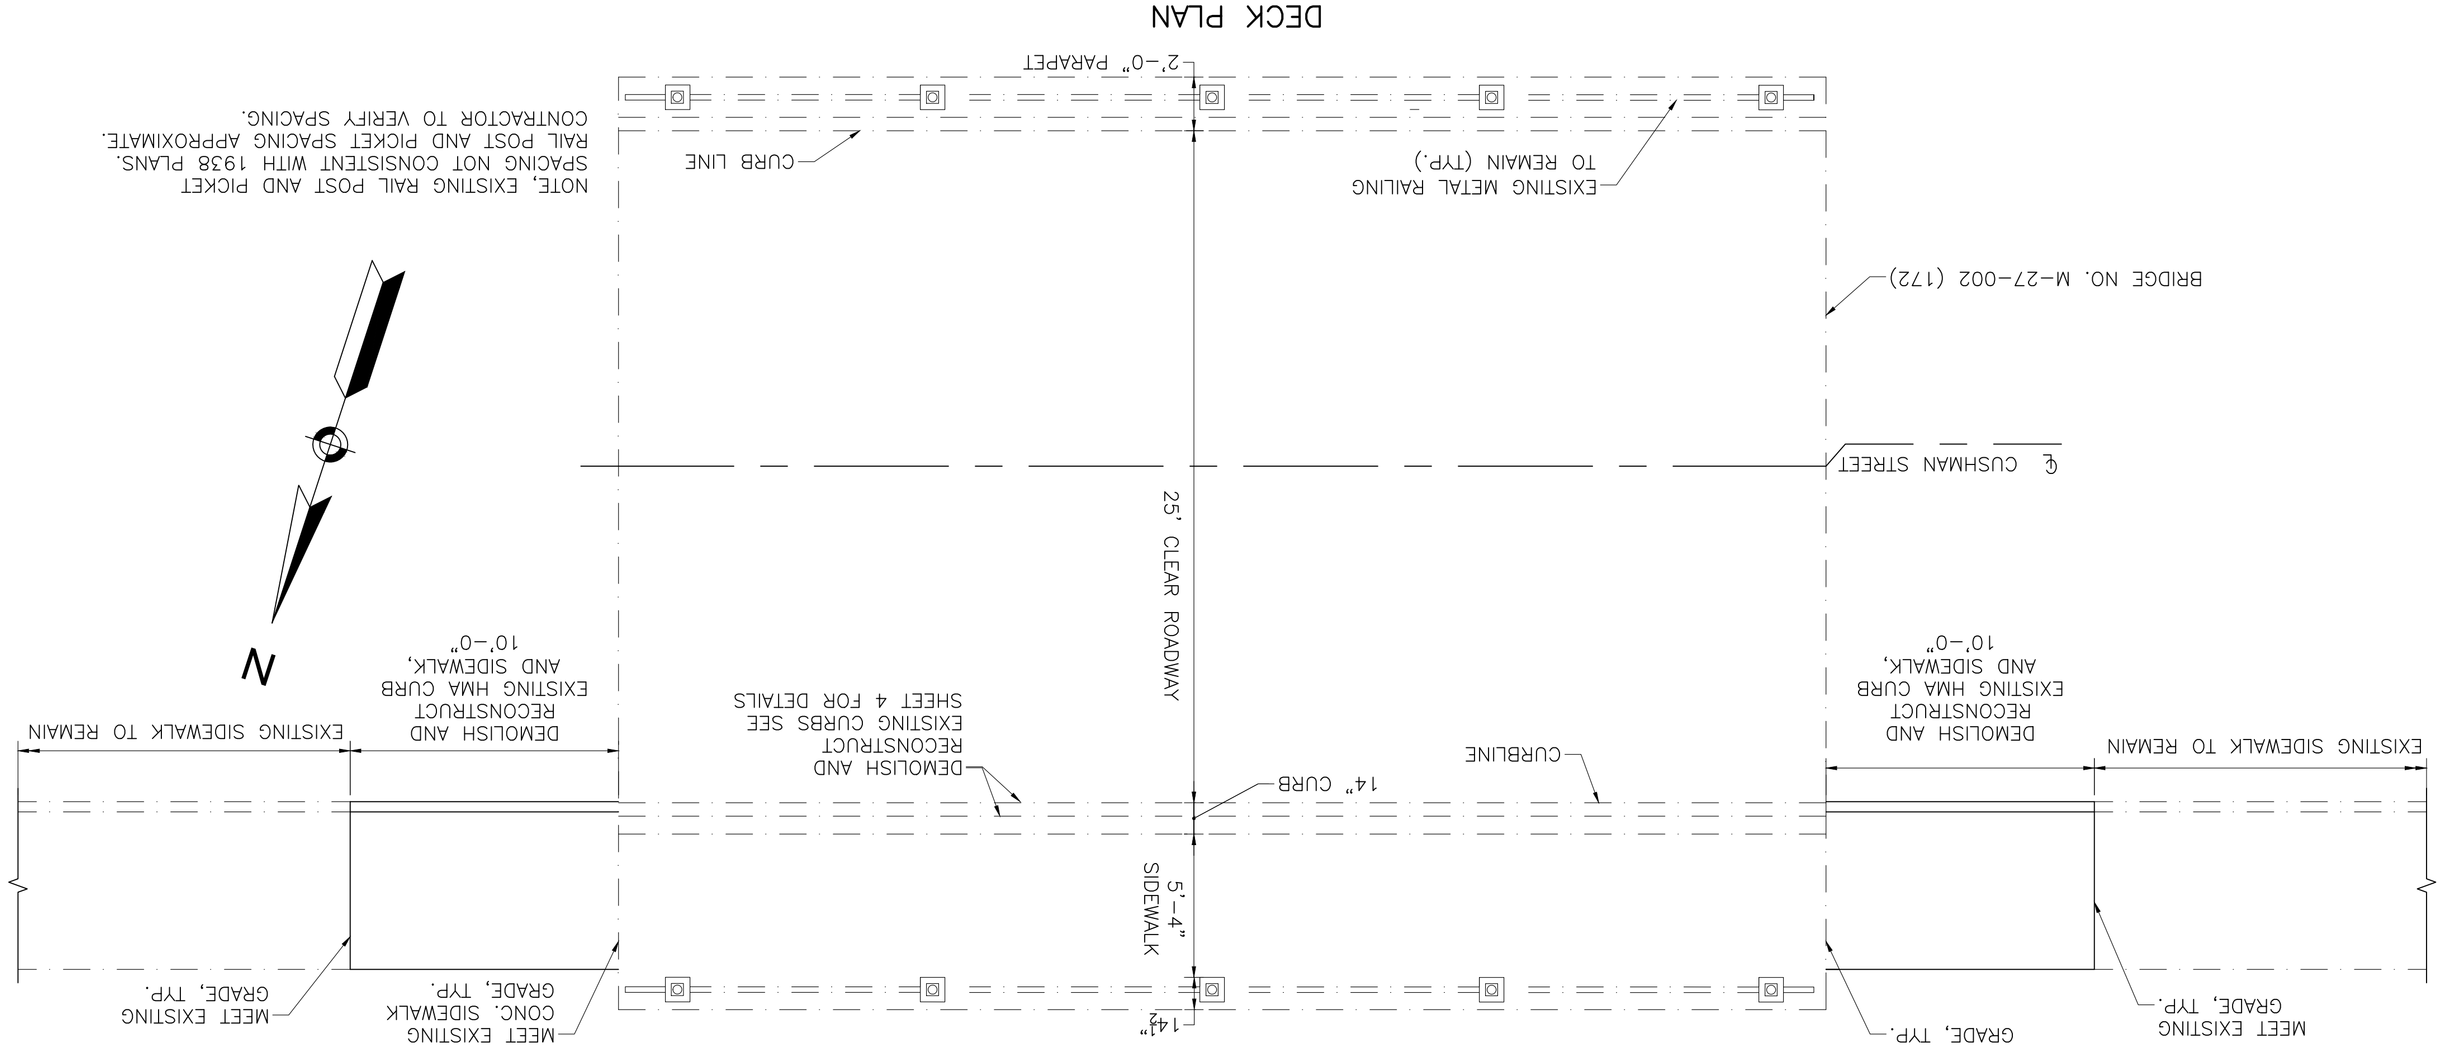

MONSON
CUSHMAN STREET

STATE	FED. AID PROJ. NO.	SHEET NO.	TOTAL SHEETS
MA	-	2	8
PROJECT FILE NO. 616302			

DECK PLAN & ELEVATIONS

ELEVATION.DWG Plotted on 31-Mar-2026 1:14 PM

DATE	DESCRIPTION
JUNE 27, 2026	ISSUED FOR CONSTRUCTION

USE ONLY PRINTS OF LATEST DATE

PROPOSED BEAM END REPAIR SCHEDULE

BEAM	LOCATION	SECTION	A	B	C	D
1	WEST ABUTMENT	27WF91	4'-3"	8 SP. @ 6" = 4'-0"	6 SP. @ 6" = 3'-0"	12" X ¾" WEB PL
1	EAST ABUTMENT	27WF91	2'-3"	4 SP. @ 6" = 2'-0"	2 SP. @ 6" = 12"	12" X ¾" WEB PL
2	WEST ABUTMENT	27WF106	2'-9"	4 SP. @ 6" = 2'-6"	2 SP. @ 6" = 12"	12" X ¾" WEB PL
7	WEST ABUTMENT	27WF106	3'-9"	6 SP. @ 6" = 3'-6"	4 SP. @ 6" = 2'-0"	12" X ¾" WEB PL
7	EAST ABUTMENT	27WF106	2'-3"	4 SP. @ 6" = 2'-0"	2 SP @ 6" = 12"	12" X ¾" WEB PL

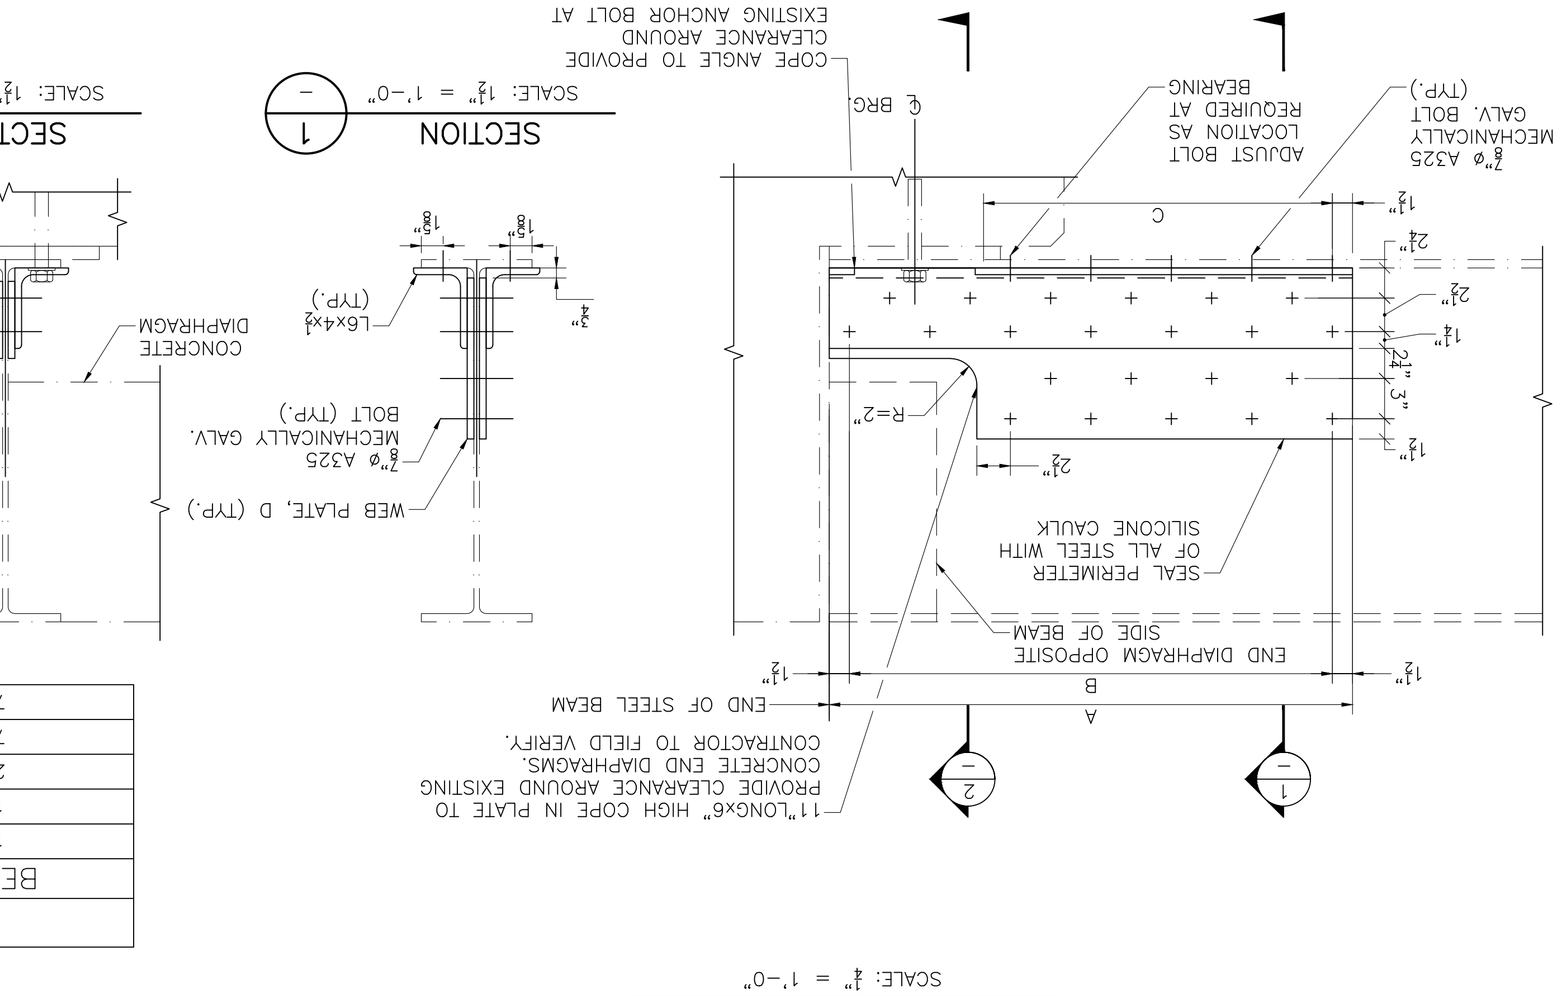

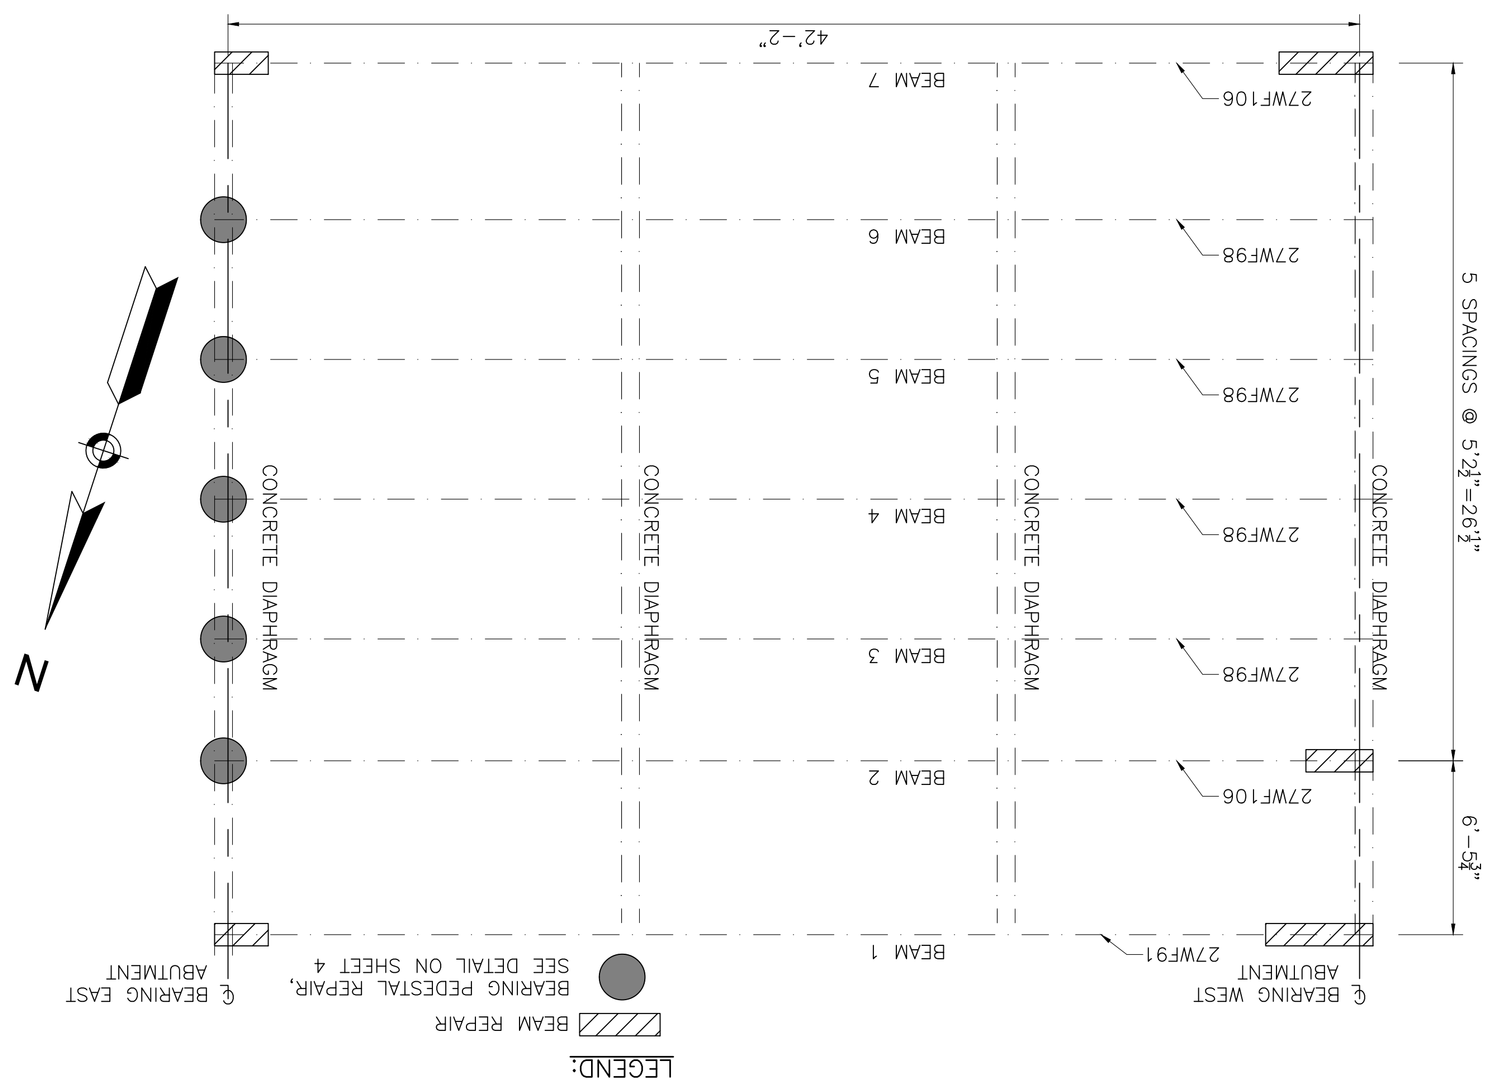

STEEL REPAIR NOTES:

1. CLEAN THE CONTACT SURFACES OF EXISTING STEEL IN ACCORDANCE WITH SPECIAL PROVISIONS. THE CONTACT SURFACES SHALL BE FREE OF PAINT, OIL, AND GREASE, AND SHALL PROVIDE THE NECESSARY SLIP RESISTANCE FOR CLASS B SLIP CRITICAL CONNECTIONS.
2. ENGINEER TO INSPECT CLEANED REPAIR AREA AND VERIFY REPAIR LIMITS BASED ON CONDITIONS EXPOSED BY CLEANING.
3. THE BEAM SHALL BE INSPECTED FOR DAMAGE DUE TO CONTRACTOR OPERATIONS. ANY DAMAGE CAUSED BY THE CONTRACTOR SHALL BE REPAIRED AT THE CONTRACTOR'S EXPENSE.
4. IN LOCATIONS WHERE HEAVY DETERIORATION HAS OCCURRED OR AS DIRECTED BY THE ENGINEER, EPOXY REPAIR FAIRING COMPOUND SHALL BE APPLIED OVER THE PRIME COAT AS FOLLOWS:
   A. THE EPOXY REPAIR COMPOUND SHALL BE APPLIED TO THE DETERIORATED AREAS IN STRICT ACCORDANCE WITH THE MANUFACTURER'S WRITTEN INSTRUCTIONS. THE CONTRACTOR SHALL SUBMIT TO THE ENGINEER OF RECORD FOR REVIEW AND APPROVAL THE METHODS, PROCEDURES, AND MATERIALS TO BE USED FOR THE WORK.
   B. THE REPAIR COMPOUND SHALL ONLY BE APPLIED TO THOSE AREAS OF THE EXISTING STEEL THAT EXHIBIT SEVERE SECTION LOSS TO COMPLETELY FILL THE IRREGULARITIES IN THE EXISTING STEEL SURFACES SUCH THAT NO VOIDS REMAIN BETWEEN THE PLIES OF THE EXISTING STEEL AND THE PROPOSED STRENGTHENING STEEL IN THE FINAL REPAIRED CONDITION.
   C. THE PROPOSED REPAIR STEEL SHALL BE PROPERLY POSITIONED AND BROUGHT INTO FIRM CONTACT WITHIN THE WORKING TIME LIMITS OF THE EPOXY REPAIR COMPOUND. THE REPAIR STEEL SHALL BE SECURED IN PLACE USING POSITIONING BOLTS TENSIONED TO A SNUG TIGHT CONDITION AND CLAMPS OR OTHER MECHANICAL MEANS TO BRING THE PLIES OF THE EXISTING STEEL AND NEW STEEL INTO FIRM CONTACT. WELDING IS NOT ALLOWED.
   D. ONCE THE PROPOSED STEEL HAS BEEN SECURED INTO POSITION WITH THE POSITIONING BOLTS, AND THE EPOXY COMPOUND HAS CURED, THE REMAINING H.S. BOLTS SHALL BE INSTALLED.
   E. EPOXY COMPOUND FOR STRUCTURAL STEEL REPAIRS SHALL BE A SOLVENT FREE, MOISTURE TOLERANT, EPOXY PASTE ADHESIVE SYSTEM. THE EPOXY PASTE SHALL BE DEVELOPED SPECIFICALLY FOR FILLING, SMOOTHING, SEALING, OR FAIRING APPLICATIONS ON METALS. THE PASTE SHALL BE APPLIED IN STRICT ACCORDANCE WITH THE MANUFACTURER'S LATEST WRITTEN INSTRUCTIONS. AND ACCEPTABLE PRODUCE SHALL BE ONE OF THE FOLLOWING OR AN APPROVED EQUAL: ITW PHILADELPHIA RESINS REPAIR COMPOUND MANUFACTURED BY: ITW PHILADELPHIA RESINS, SIKADUR 31, HI-MOD GEL MANUFACTURED BY: SIKA CORPORATION, DEVCON PLASTIC STEEL PUTTY (A) MANUFACTURED BY: ITW DEVCON, FX-738 METAL FILLED EPOXY MANUFACTURED BY: SIMPSON STRONG TIE.
5. STEEL ELEMENTS FOR REPAIR SHALL BE BOLTED TO EXISTING STEEL SURFACES.
6. STEEL SHALL CONFORM TO THE REQUIREMENTS OF AASHTO M270 GRADE 36 OR 50. IT SHALL BE CONSIDERED A MAIN MEMBER AND CONFORM TO THE V-NOTCH REQUIREMENTS OF AASHTO M270 ZONE T2.
7. IN THE CASE THAT ANY STEEL REPAIR ANGLE INTERFERES WITH THE EXISTING ANCHOR BOLT, A LEG OF THE ANGLE CAN BE COPED TO PROVIDE CLEARANCE AROUND THE EXISTING ANCHOR BOLT.
8. CLEAN AND PAINT REPAINTED AREA PER SPECIAL PROVISIONS.
9. SEAL PERIMETER OF ALL STEEL WITH SILICONE CAULK.

MONSON
CUSHMAN STREET

STATE	FED. AID PROJ. NO.	SHEET NO.	TOTAL SHEETS
MA	-	3	8
PROJECT FILE NO. 616302			

FRAMING PLAN & STEEL REPAIRS

DATE	DESCRIPTION
JUNE 27, 2026	ISSUED FOR CONSTRUCTION

USE ONLY PRINTS OF LATEST DATE

CROSS SECTION

SCALE: $\frac{1}{4}$" = 1'-0"

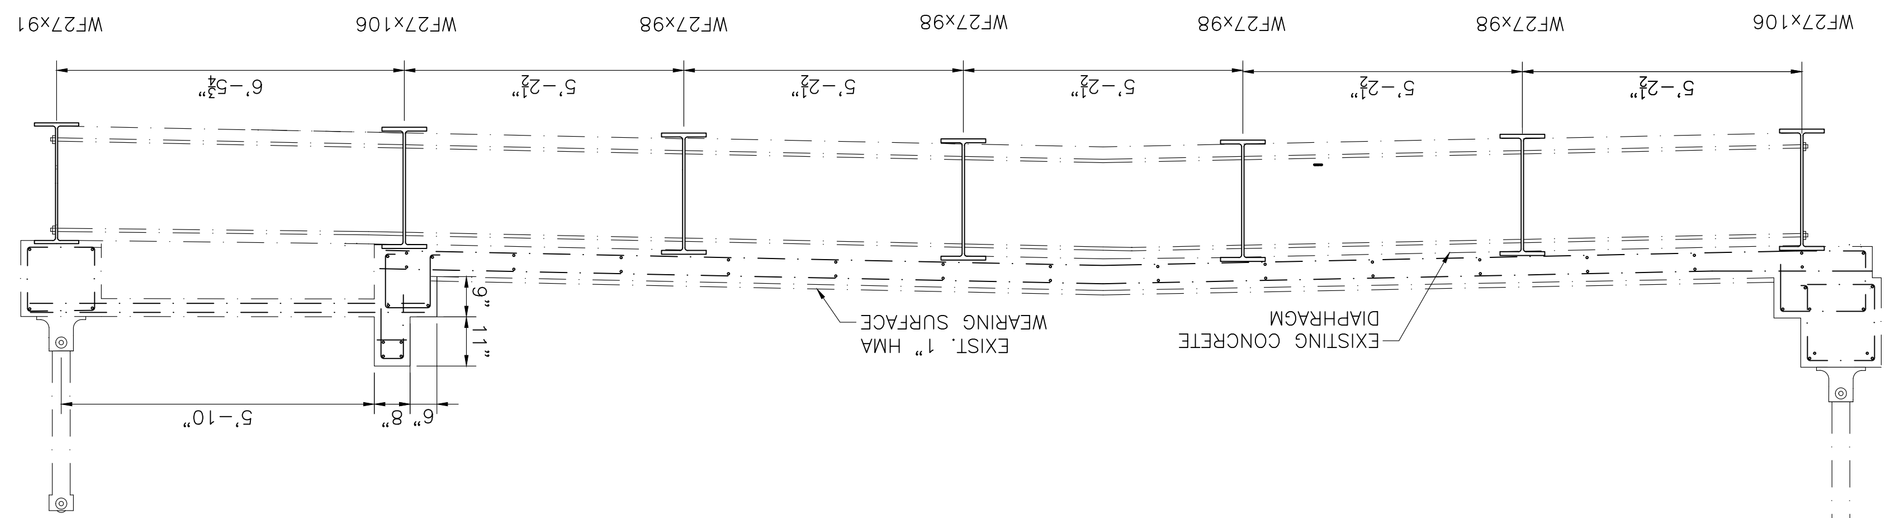

DEMOLITION LIMITS OF CURB

SCALE: 1½" = 1'-0"

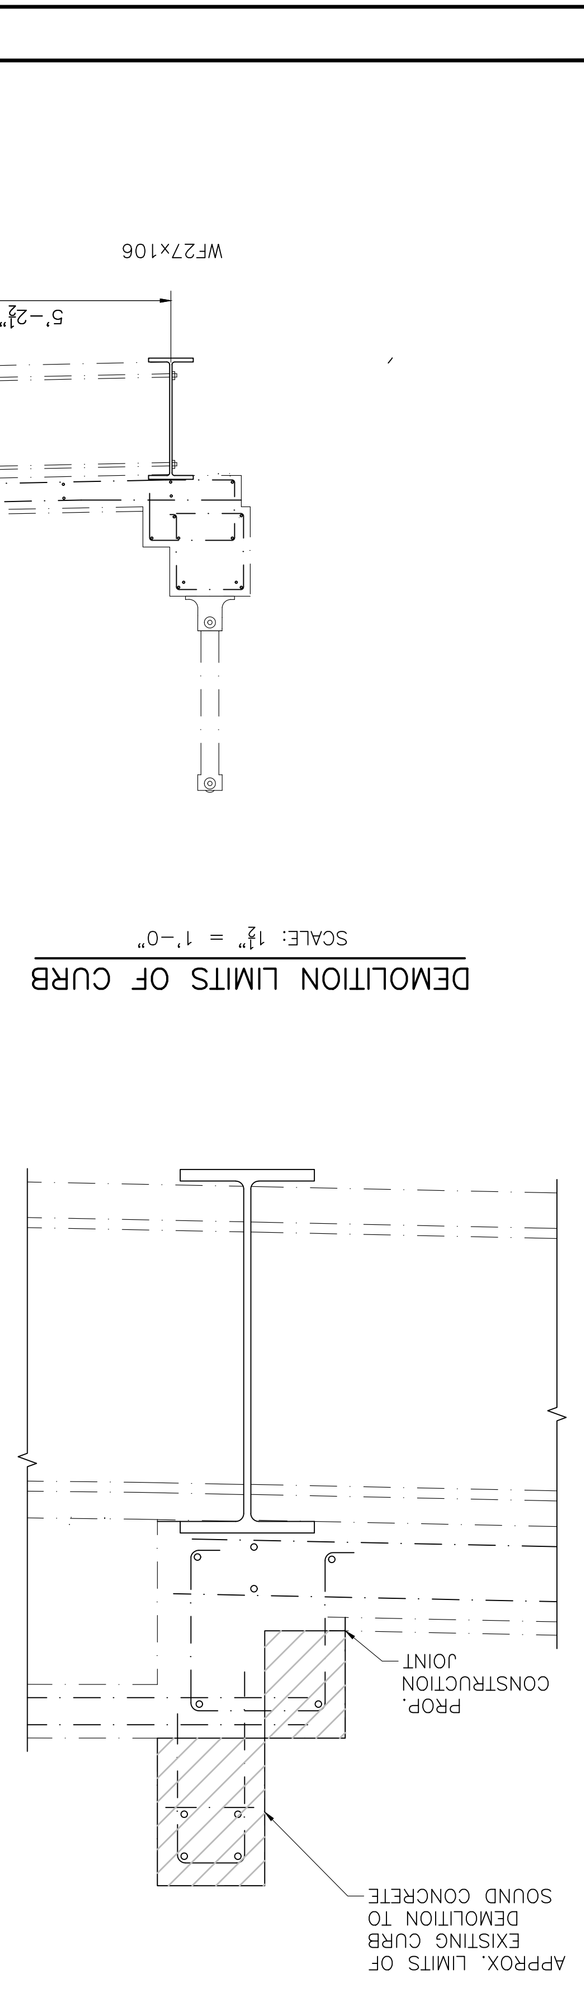

CROSS SECTION AT SIDEWALK

SCALE: 1½" = 1'-0"

NOTE:
FORM AND PROVIDE OPENINGS FOR DRAINAGE TO MATCH EXISTING.

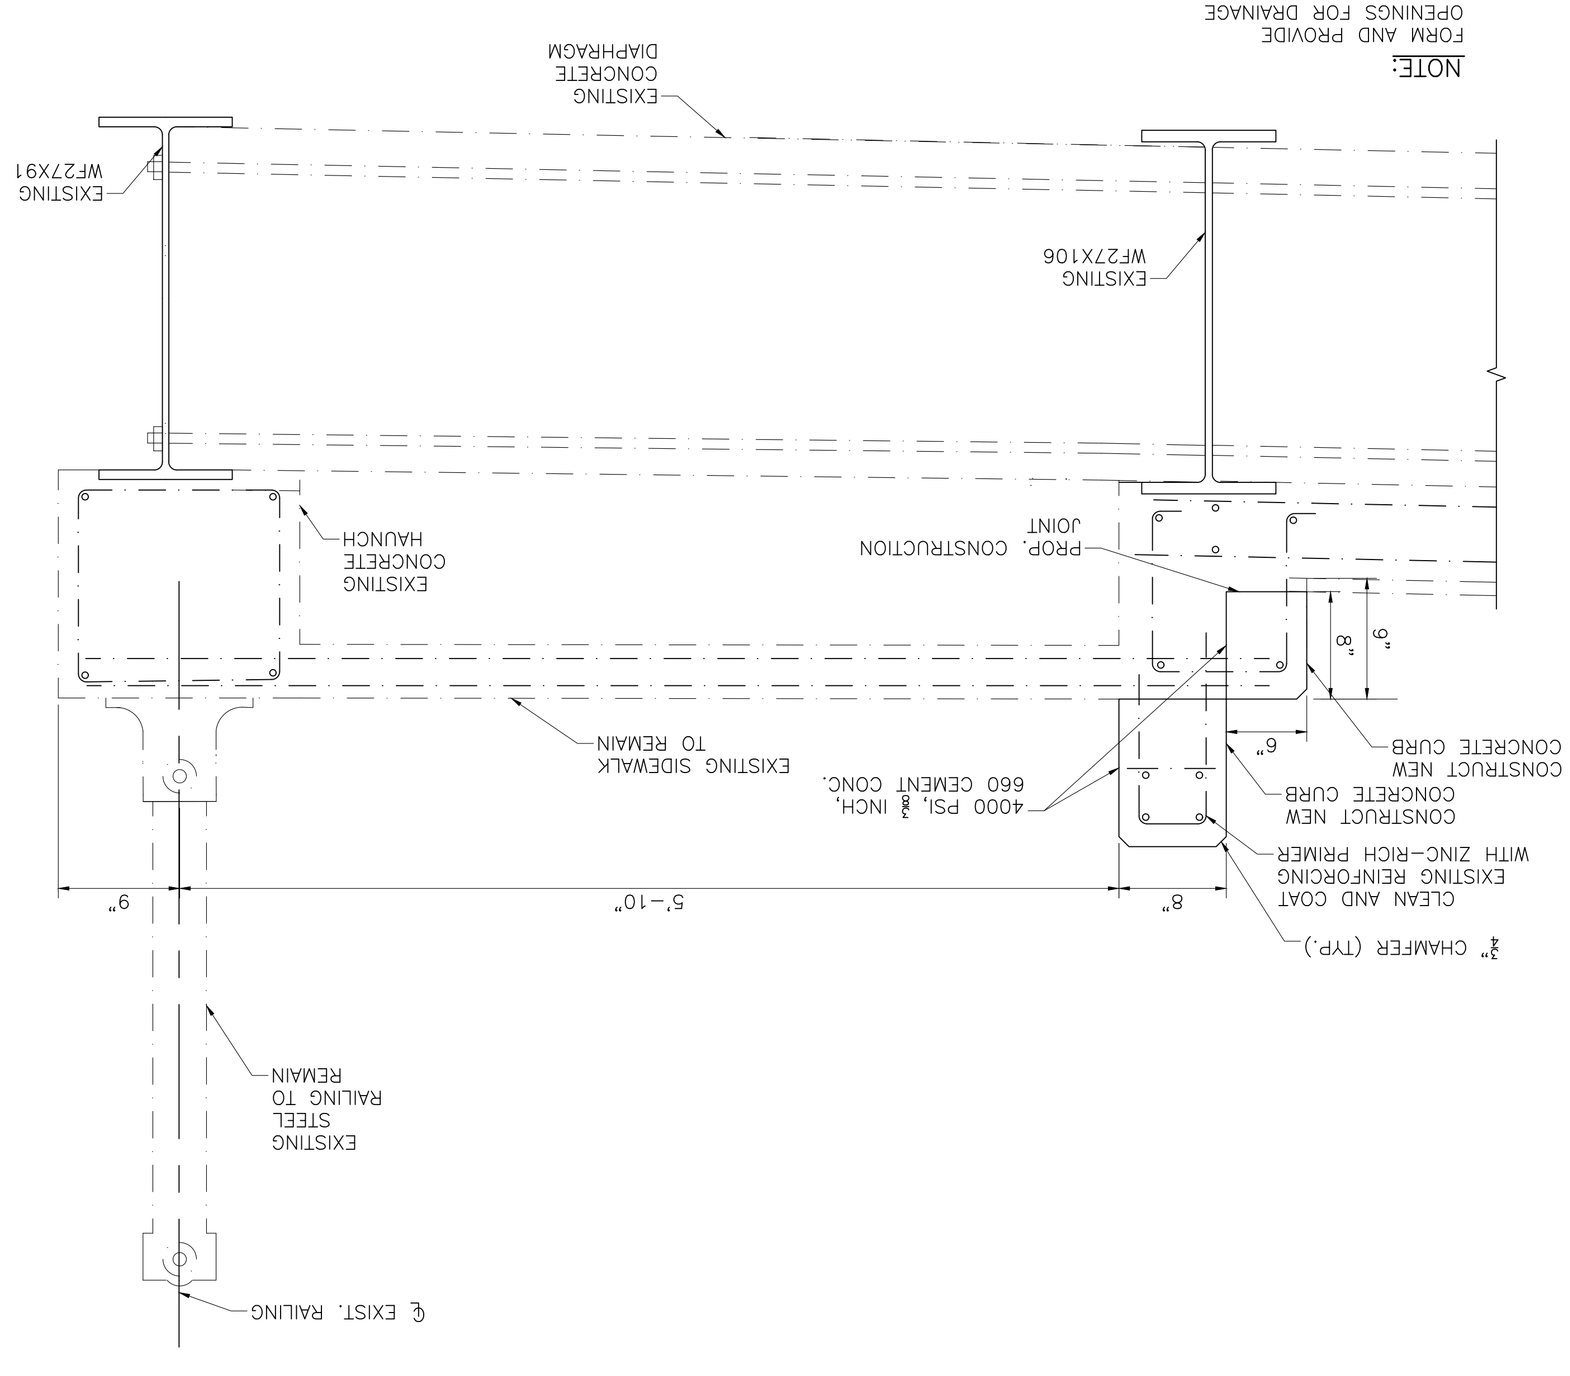

BEARING PEDESTAL REPAIR

SCALE: 1½" = 1'-0"

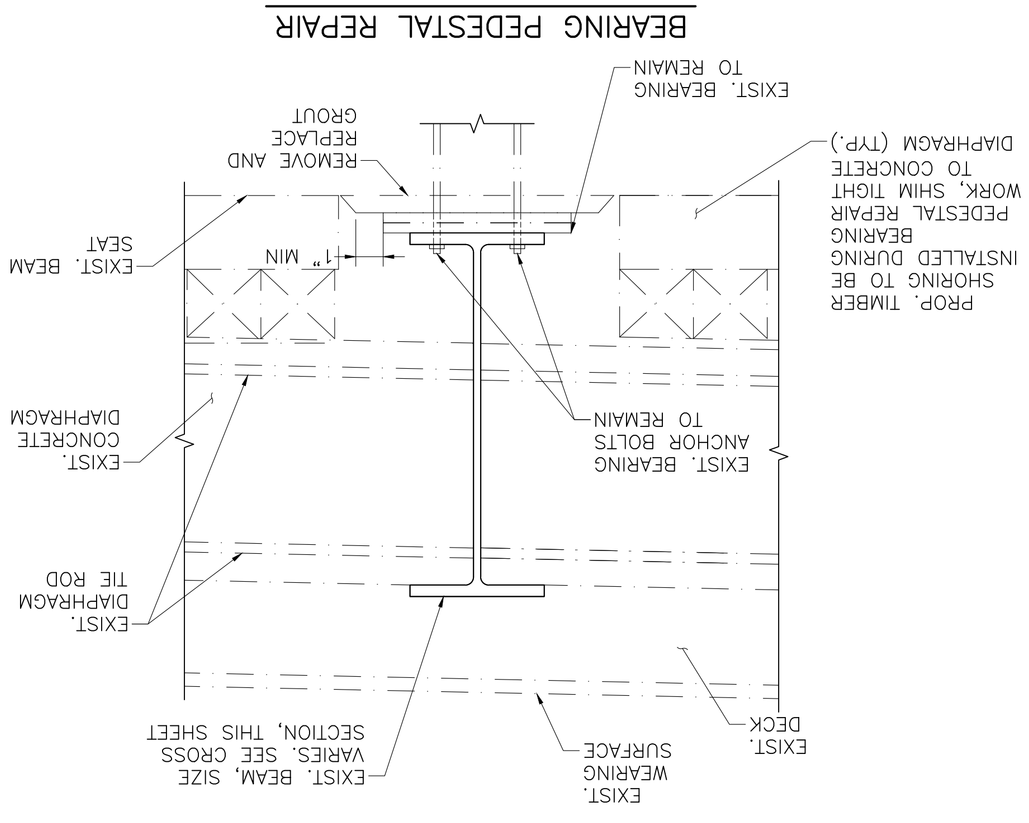

MONSON
CUSHMAN STREET

STATE	FED. AID PROJ. NO.	SHEET NO.	TOTAL SHEETS
MA	-	4	8
PROJECT FILE NO. 616302			

CROSS SECTIONS

BEARING REPAIR NOTES:

1. REPAIR LOCATIONS: EAST ABUTMENT BEARINGS AT BEAMS 2, 3, 4, 5, 6.
2. CONTRACTOR TO DESIGN AND INSTALL TEMPORARY SHORING EACH SIDE OF BEARING.
3. ONE BEARING SHALL BE SHORED AND REPAIRED AT A TIME.
4. REMOVE AND REPLACE EXISTING GROUT.
5. TEMPORARY SHORING TO BE PAID UNDER ITEM 106.88.
6. BEARING GROUT TO BE PAID UNDER ITEM 106.101.

Proposal No. 616302-134929

CROSS SECTION.DWG Plotted on 16-Jun-2026 2:33 PM

MONSON
CUSHMAN STREET

STATE	FED. AID PROJ. NO.	SHEET NO.	TOTAL SHEETS
MA	-	5	8
PROJECT FILE NO.	616302		

SUBSTRUCTURE REPAIR

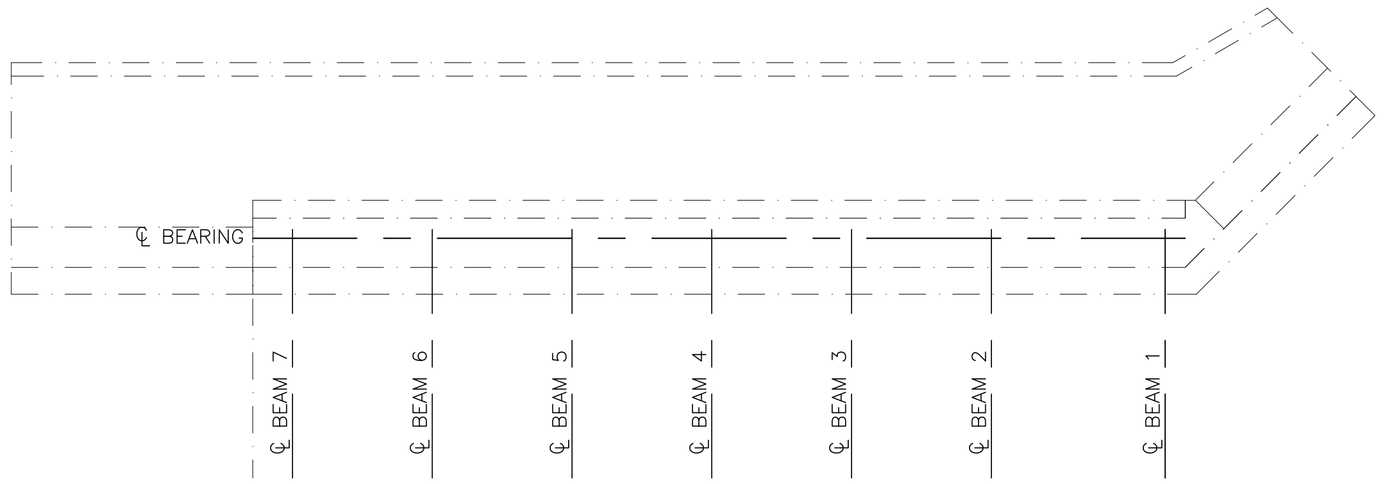

WEST ABUTMENT PLAN

SCALE: ¼" = 1'–0"

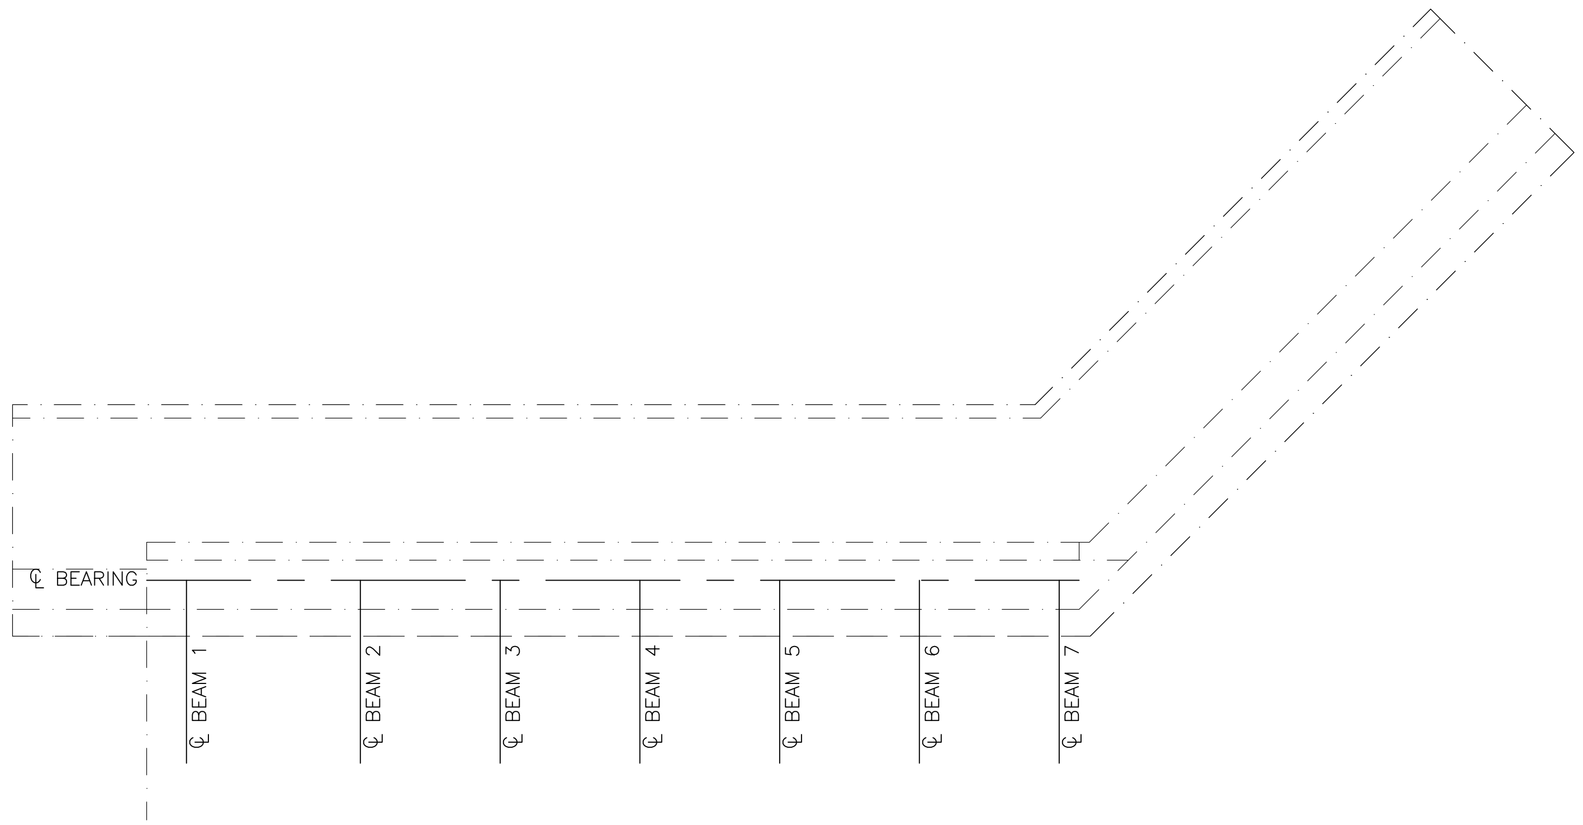

EAST ABUTMENT PLAN

SCALE: ¼" = 1'–0"

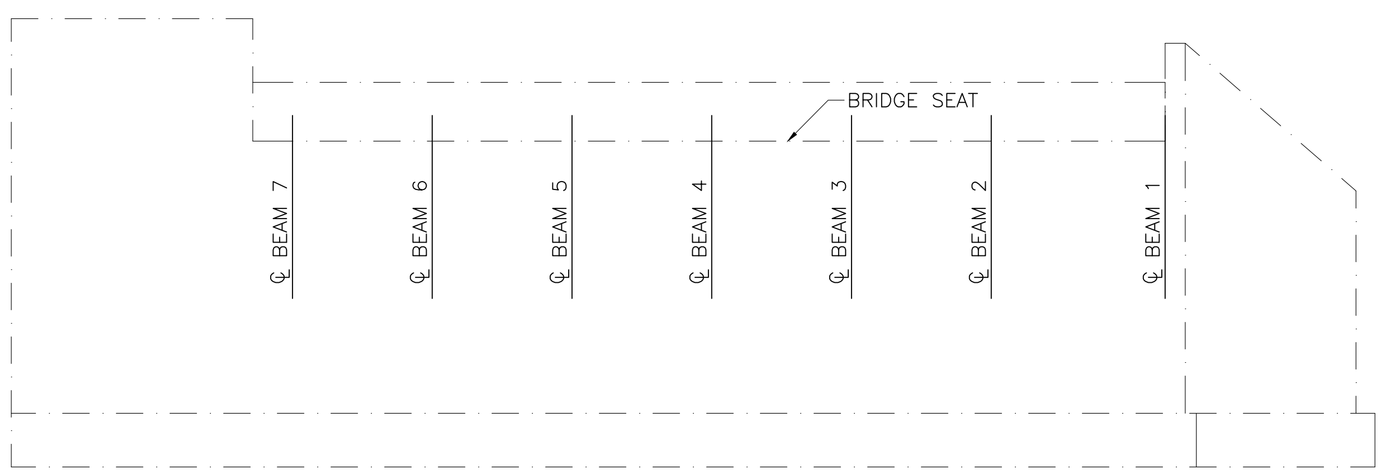

WEST ABUTMENT ELEVATION

SCALE: ¼" = 1'–0"

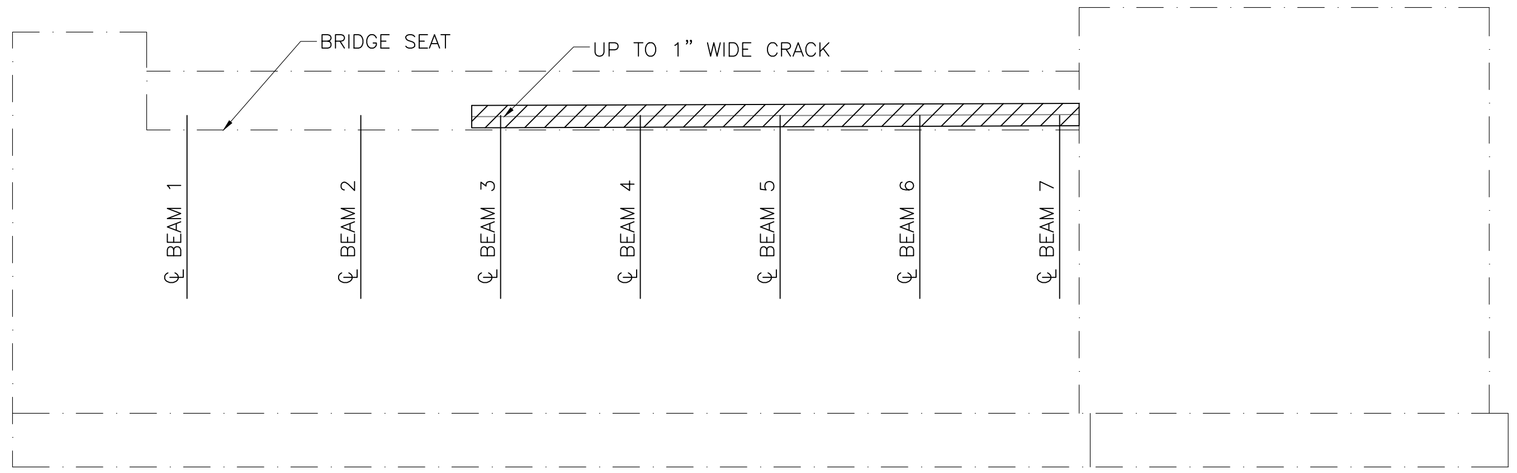

EAST ABUTMENT ELEVATION

SCALE: ¼" = 1'–0"

CONCRETE REPAIR NOTES:

1. DETAILS SHOW THE APPROXIMATE AREAS OF DETERIORATION. THE DETERIORATED AREAS INDICATED ARE BASED ON AVAILABLE INFORMATION AND ARE NOT INTENDED TO BE ALL INCLUSIVE, BUT RATHER A SIGNIFICANT REPRESENTATION OF THE REPAIRS TO BE PERFORMED. THE CONTRACTOR SHALL SOUND OUT ALL CONCRETE SURFACES IN THE FIELD AND MARK OUT SPALLED, DETERIORATED DELAMINATED CONCRETE AREAS TO BE APPROVED BY THE ENGINEER BEFORE THE CONTRACTOR COMMENCES ANY REPAIRS.
2. BASED ON EXISTING SURVEY FILES, PORTIONS OF THE WINGWALLS ARE LOCATED OUTSIDE OF THE ROW. NO WORK IS TO TAKE PLACE ON THE EXISTING WINGWALLS.
3. ANY EARTH EXCAVATION REQUIRED FOR REPAIRS SHALL BE CONSIDERED INCIDENTAL TO THE REPAIR ITEMS.
4. FOR CONCRETE REPAIR DETAILS SEE SHEET 6.

DATE	DESCRIPTION
JUNE 27, 2026	ISSUED FOR CONSTRUCTION
	USE ONLY PRINTS OF LATEST DATE

Proposal No. 616302-134929
A00803 - 26
SUBSTRUCTURE REPAIRS.DWG Plotted on 16-Jun-2026 2:33 PM
Xxxxx Structural/Sketch Plans Submittal (S#/SK#) DD-Month-YYYY

Proposal No. 616302-134929

REPAIR.

2. THE CONTRACTOR SHALL ESTABLISH LIMITS OF VARIOUS REPAIRS AS SHOWN ON THE PLANS AND AT THE DIRECTION OF THE ENGINEER. THE LOCATIONS SHOWN ON THE PLANS ARE BASED UPON RECORDS OF BRIDGE INSPECTIONS AND ARE NOT GUARANTEED. THE LOCATION AND EXTENT OF ALL CONCRETE REPAIRS ARE TO BE FIELD VERIFIED AND APPROVED BY THE ENGINEER AFTER THE CONTRACTOR HAS SOUNDED AND MARKED OUT THE REPAIR AREAS. REPAIR CONFIGURATIONS SHOULD BE KEPT AS SIMPLE AS POSSIBLE, PREFERABLY WITH SQUARE CORNERS.

3. THE LIMITS OF THE REPAIRS SHALL BE SAWCUT ALONG NEAT LINES TO A DEPTH OF $\frac{3}{4}$" TO PRODUCE A CLEAN EDGE.

4. REMOVE DETERIORATED AND UNSOUND CONCRETE AS WELL AS SOUND CONCRETE WHERE NECESSARY TO A MINIMUM OF 1" BEYOND SURFACE REINFORCEMENT.

5. EXPOSED REINFORCEMENT IS TO BE CLEANED BY MECHANICAL CLEANING AND HIGH PRESSURE WASHING WITH WATER THAT CONTAINS NO DETERGENTS OR BOND INHIBITING CHEMICALS. WHERE ACTIVE CORROSION HAS OCCURRED (THAT WHICH WOULD INHIBIT BONDING) ABRASIVE BLAST STEEL TO SSPC-SP5.

EXPOSED REBAR TO BE COATED WITH ZINC RICH PRIMER AFTER CLEANING IN ACCORDANCE WITH THE SPECIAL PROVISIONS.

6. MISSING OR DETERIORATED REINFORCING STEEL SHALL BE REPLACED AS DIRECTED BY THE ENGINEER. AFTER REMOVAL AND EDGE PREPARATION ARE COMPLETE, REMOVE BOND INHIBITING MATERIALS (DIRT, GREASE, LOOSELY BONDED AGGREGATE) BY ABRASION BLASTING OR HIGH PRESSURE WATER BLASTING WITH WATER THAT CONTAINS NO DETERGENTS OR BOND INHIBITING CHEMICALS. CHECK THE CONCRETE SURFACES AFTER CLEANING TO INSURE THAT THE SURFACE IS FREE FROM ADDITIONAL LOOSE AGGREGATE OR THAT ADDITIONAL DELAMINATIONS ARE NOT PRESENT.

7. 5000 PSI-$\frac{3}{8}$"-710 HP CEMENT CONCRETE SHALL BE USED TO PERFORM THE REPAIRS.

8. PRESOAK CONCRETE SUBSTRATE WITH A WATER HOSE FOR 24 HOURS OR AS LONG AS SITE CONSTRAINTS PERMIT. AT TIME OF REPAIR CONCRETE PLACEMENT, SUBSTRATE SHALL BE SATURATED SURFACE DRY WITH NO STANDING WATER.

9. ALL SURFACES SHALL BE RUBBED TO PRODUCE A SMOOTH FINISH TO MATCH EXISTING SURFACES.

10. IF AN EPOXY BONDING COMPOUND IS USED (AS DIRECTED BY THE ENGINEER), THE MATERIALS SHALL MEET AASHTO M235 TYPE V, GRADE AND CLASS SHALL BE SPECIFIED FOR EACH INDIVIDUAL APPLICATION. THE EPOXY COMPOUND SHALL BE APPLIED IN ACCORDANCE WITH THE MANUFACTURER'S RECOMMENDATIONS. IN NO CASE WILL THE EPOXY BONDING COMPOUND BE ALLOWED TO CURE TO A HARDENED STATE PRIOR TO CONCRETE PLACEMENT. IF THIS DOES OCCUR IT MUST BE COMPLETELY REMOVED. EPOXY BONDING COMPOUND USED MUST BE ON THE MASSDOT QUALIFIED CONSTRUCTION MATERIALS LIST.

EXCAVATION AND SURFACE REPAIR NOTES:

1. THE CONTRACTOR SHALL EXERCISE CARE WHEN REMOVING CONCRETE AROUND REINFORCEMENT TO ONLY REMOVE DETERIORATED CONCRETE AND TO LIMIT THE SOUND CONCRETE REMOVED TO THE MINIMUM NECESSARY TO EFFECT A GOOD REPAIR.

2. THE CONTRACTOR SHALL ESTABLISH LIMITS OF VARIOUS REPAIRS AS SHOWN ON THE PLANS AND AT THE DIRECTION OF THE ENGINEER. THE LOCATIONS SHOWN ON THE PLANS ARE BASED UPON RECORDS OF BRIDGE INSPECTIONS AND ARE NOT GUARANTEED. THE LOCATION AND EXTENT OF ALL CONCRETE REPAIRS ARE TO BE FIELD VERIFIED AND APPROVED BY THE ENGINEER AFTER THE CONTRACTOR HAS SOUNDED AND MARKED OUT THE REPAIR AREAS. REPAIR CONFIGURATIONS SHOULD BE KEPT AS SIMPLE AS POSSIBLE, PREFERABLY WITH SQUARE CORNERS.

3. THE LIMITS OF THE REPAIRS SHALL BE SAWCUT ALONG NEAT LINES TO A DEPTH OF $\frac{3}{4}$" TO PRODUCE A CLEAN EDGE.

4. REMOVE DETERIORATED AND UNSOUND CONCRETE AS WELL AS SOUND CONCRETE WHERE NECESSARY TO A MINIMUM OF 1" BEYOND SURFACE REINFORCEMENT.

5. EXPOSED REINFORCEMENT IS TO BE CLEANED BY MECHANICAL CLEANING AND HIGH PRESSURE WASHING WITH WATER THAT CONTAINS NO DETERGENTS OR BOND INHIBITING CHEMICALS. WHERE ACTIVE CORROSION HAS OCCURRED (THAT WHICH WOULD INHIBIT BONDING) ABRASIVE BLAST STEEL TO SSPC-SP5.

EXPOSED REBAR TO BE COATED WITH ZINC RICH PRIMER AFTER CLEANING IN ACCORDANCE WITH THE SPECIAL PROVISIONS.

6. MISSING OR DETERIORATED REINFORCING STEEL SHALL BE REPLACED AS DIRECTED BY THE ENGINEER. AFTER REMOVAL AND EDGE PREPARATION ARE COMPLETE, REMOVE BOND INHIBITING MATERIALS (DIRT, GREASE, LOOSELY BONDED AGGREGATE) BY ABRASION BLASTING OR HIGH PRESSURE WATER BLASTING WITH WATER THAT CONTAINS NO DETERGENTS OR BOND INHIBITING CHEMICALS. CHECK THE CONCRETE SURFACES AFTER CLEANING TO INSURE THAT THE SURFACE IS FREE FROM ADDITIONAL LOOSE AGGREGATE OR THAT ADDITIONAL DELAMINATIONS ARE NOT PRESENT.

7. 5000 PSI-$\frac{3}{8}$"-710 HP CEMENT CONCRETE SHALL BE USED TO PERFORM THE REPAIRS.

8. PRESOAK CONCRETE SUBSTRATE WITH A WATER HOSE FOR 24 HOURS OR AS LONG AS SITE CONSTRAINTS PERMIT. AT TIME OF REPAIR CONCRETE PLACEMENT, SUBSTRATE SHALL BE SATURATED SURFACE DRY WITH NO STANDING WATER.

9. ALL SURFACES SHALL BE RUBBED TO PRODUCE A SMOOTH FINISH TO MATCH EXISTING SURFACES.

10. IF AN EPOXY BONDING COMPOUND IS USED (AS DIRECTED BY THE ENGINEER), THE MATERIALS SHALL MEET AASHTO M235 TYPE V, GRADE AND CLASS SHALL BE SPECIFIED FOR EACH INDIVIDUAL APPLICATION. THE EPOXY COMPOUND SHALL BE APPLIED IN ACCORDANCE WITH THE MANUFACTURER'S RECOMMENDATIONS. IN NO CASE WILL THE EPOXY BONDING COMPOUND BE ALLOWED TO CURE TO A HARDENED STATE PRIOR TO CONCRETE PLACEMENT. IF THIS DOES OCCUR IT MUST BE COMPLETELY REMOVED. EPOXY BONDING COMPOUND USED MUST BE ON THE MASSDOT QUALIFIED CONSTRUCTION MATERIALS LIST.

IF THERE IS LESS THAN 1½" CONCRETE COVER, THEN THE CONTRACTOR SHALL BUILD OUT THE FORM TO ENSURE A MINIMUM OF 1½" COVER.

PARTIAL DEPTH REPAIR

SCALE: 1½" = 1'-0"

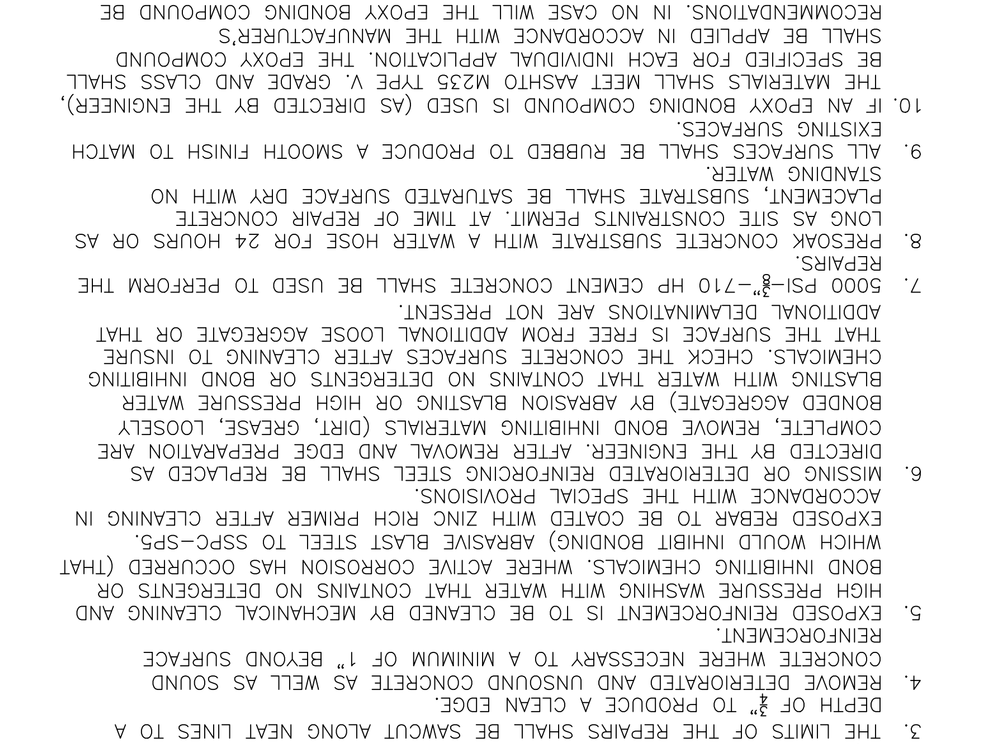

MONSON
CUSHMAN STREET

STATE	FED. AID PROJ. NO.	SHEET NO.	TOTAL SHEETS
MA	-	6	8
	PROJECT FILE NO. 616302		

CONCRETE SUBSTRUCTURE REPAIR

DATE	DESCRIPTION
JUNE 27, 2026	ISSUED FOR CONSTRUCTION
	USE ONLY PRINTS OF LATEST DATE

SHEET 6 OF 8 SHEETS BRIDGE NO. M-27-002 (172)

A00803 - 27

(M27002_CONCRETE SUBSTRUCTURE REPAIRS.DWG Plotted on 16-Jun-2026 2:33 PM

Xxxxxx Structural\Sketch Plans Submittal (S#/SK#) DD-Month-YYYY

PORTABLE CHANGEABLE MESSAGE SIGN PLAN

PCMS LEGEND:

TWO WEEKS PRIOR TO CONSTRUCTION:

SCREEN 1	SCREEN 2
CUSHMAN	CONSTR.
STREET	BEGINS
BRIDGE	MM/DD/YY

DURING CONSTRUCTION:

SCREEN 1	SCREEN 2
CUSHMAN	FOLLOW
ST BRDG	DETOUR
CLOSED	

DETOUR PLAN

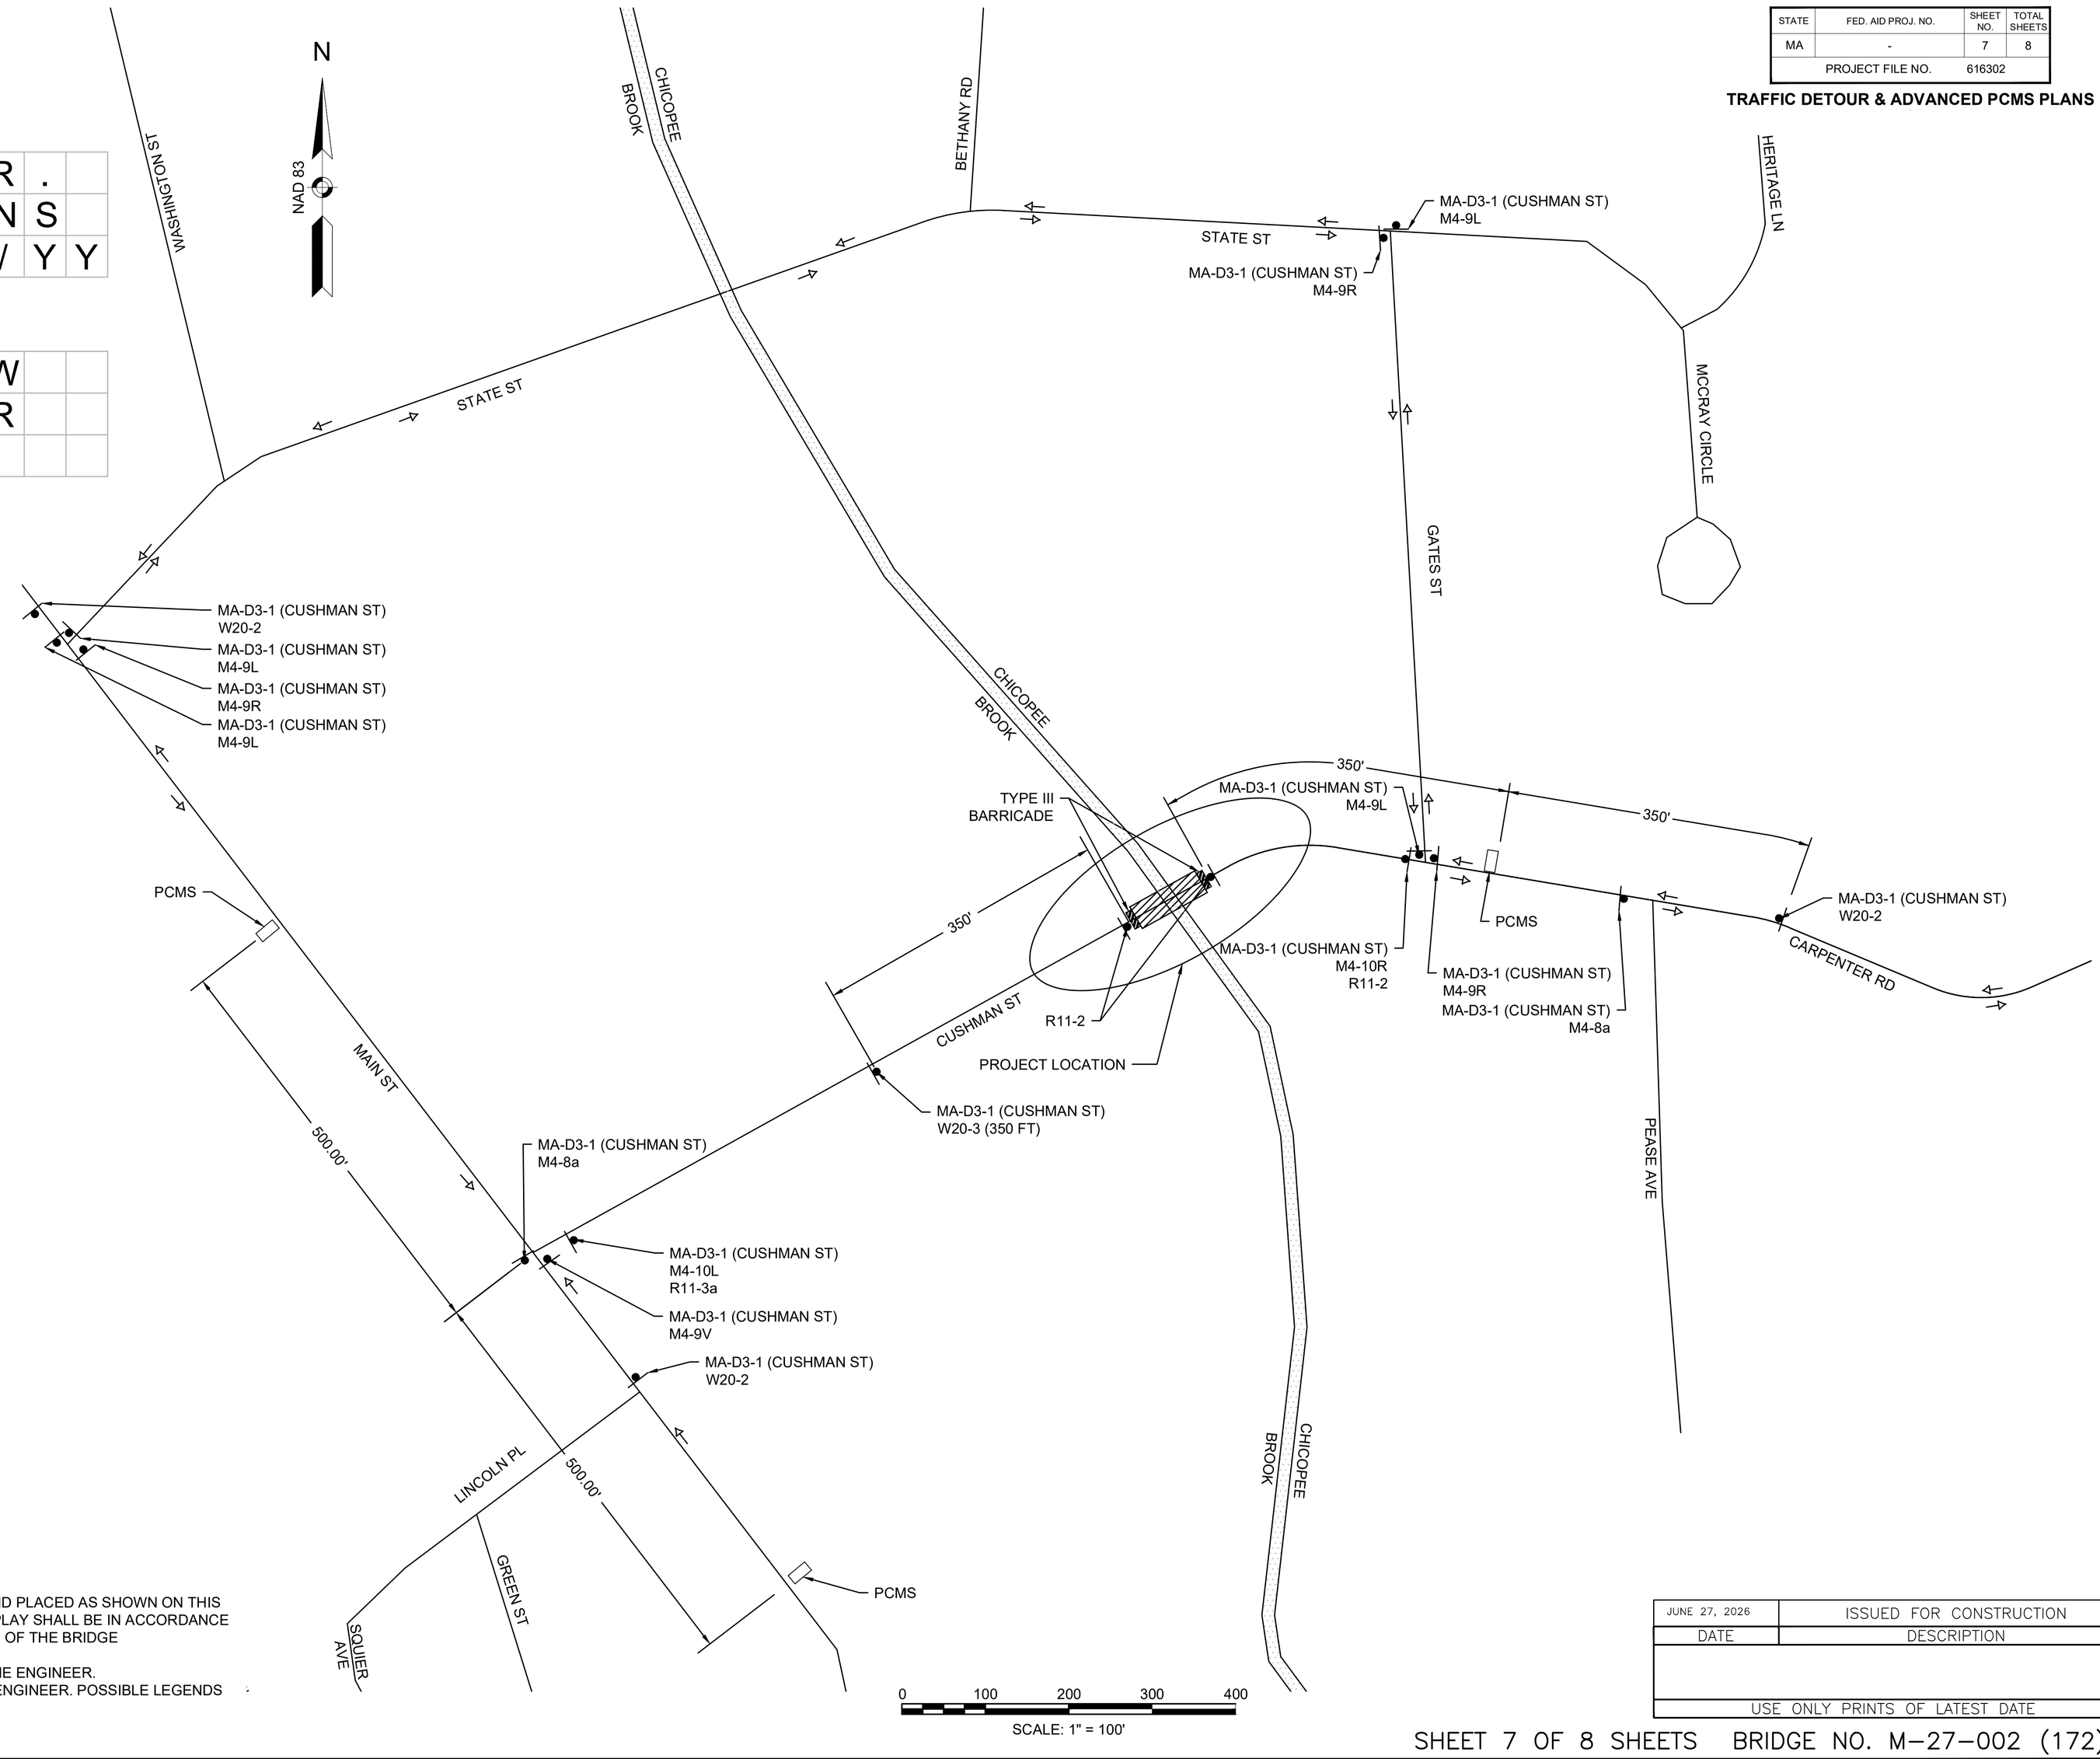

NOTES:

1. PORTABLE CHANGEABLE MESSAGE BOARD SIGNS SHALL BE FURNISHED AND PLACED AS SHOWN ON THIS PLAN, OR AS REQUIRED BY THE RESIDENT ENGINEER. MESSAGES FOR DISPLAY SHALL BE IN ACCORDANCE WITH THE STANDARDS AND THEIR USE WILL BE TO ADVISE THE MOTORISTS OF THE BRIDGE CONSTRUCTION.
2. PLACEMENT LOCATIONS OF PCMS SHALL BE APPROVED IN THE FIELD BY THE ENGINEER.
3. ALL PCMS LEGENDS SHALL BE APPROVED IN THE FIELD BY THE RESIDENT ENGINEER. POSSIBLE LEGENDS ARE PROVIDED.

MONSON
CUSHMAN STREET

STATE	FED. AID PROJ. NO.	SHEET NO.	TOTAL SHEETS
MA	-	7	8
PROJECT FILE NO.	616302		

TRAFFIC DETOUR & ADVANCED PCMS PLANS

JUNE 27, 2026	ISSUED FOR CONSTRUCTION
DATE	DESCRIPTION
USE ONLY PRINTS OF LATEST DATE	

(M27002)_DETOUR.DWG Plotted on 16-Jun-2026 2:33 PM
Xxxxxx Structural/Sketch Plans Submittal (S#/SX#) DD-Month-YYYY
A00803 - 28

CONSTRUCTION SIGN SUMMARY

MONSON
CUSHMAN STREET

STATE	FED. AID PROJ. NO.	SHEET NO.	TOTAL SHEETS
MA	-	8	8
PROJECT FILE NO.	616302		

CONSTRUCTION SIGN SUMMARY

IDENTIFICATION NUMBER	SIZE OF SIGN		TEXT	TEXT DIMENSIONS (INCHES)			NUMBER OF SIGNS REQUIRED	COLOR			UNIT AREA (S.F.)	AREA IN SQUARE FEET
	WIDTH	HEIGHT		LETTER HEIGHT	VERTICAL SPACING	ARROW RTE. MKR.		BACKGROUND	LEGEND	BORDER		
MA-D3-1 (CUSHMAN ST)	33"	8"	Cushman St	PER MASSDOT STANDARDS			16	FLUOR. ORANGE	BLACK	BLACK	1.83	29.33
R11-2	48"	30"	ROAD CLOSED	PER MUTCD			3	WHITE			10.00	30.00
R11-3a	60"	30"	ROAD CLOSED 750 FEET AHEAD LOCAL TRAFFIC ONLY				1				12.50	12.50
M4-10L	48"	18"	DETOUR				1	FLUOR. ORANGE			6.00	6.00
M4-10R	48"	18"	DETOUR				1				6.00	6.00
M4-9L	30"	24"	DETOUR				4				5.00	20.00
M4-9R	30"	24"	DETOUR				3				5.00	15.00
M4-9V	30"	24"	DETOUR				5				5.00	25.00
M4-8a	24"	18"	END DETOUR				2				3.00	6.00
W20-2	36"	36"	DETOUR AHEAD				3				9.00	27.00
W20-3 (350 FT)	36"	36"	ROAD CLOSED 350 FT				1				9.00	9.00

DATE	DESCRIPTION
JUNE 27, 2026	ISSUED FOR CONSTRUCTION
USE ONLY PRINTS OF LATEST DATE	

Proposal No. 616302-134929
A00803 - 29
(M27002)_SIGN SUMMARY.DWG Plotted on 16-Jun-2026 2:33 PM
Xxxxxx Structural\Sketch Plans Submittal (S#/SK#) DD-Month-YYYY

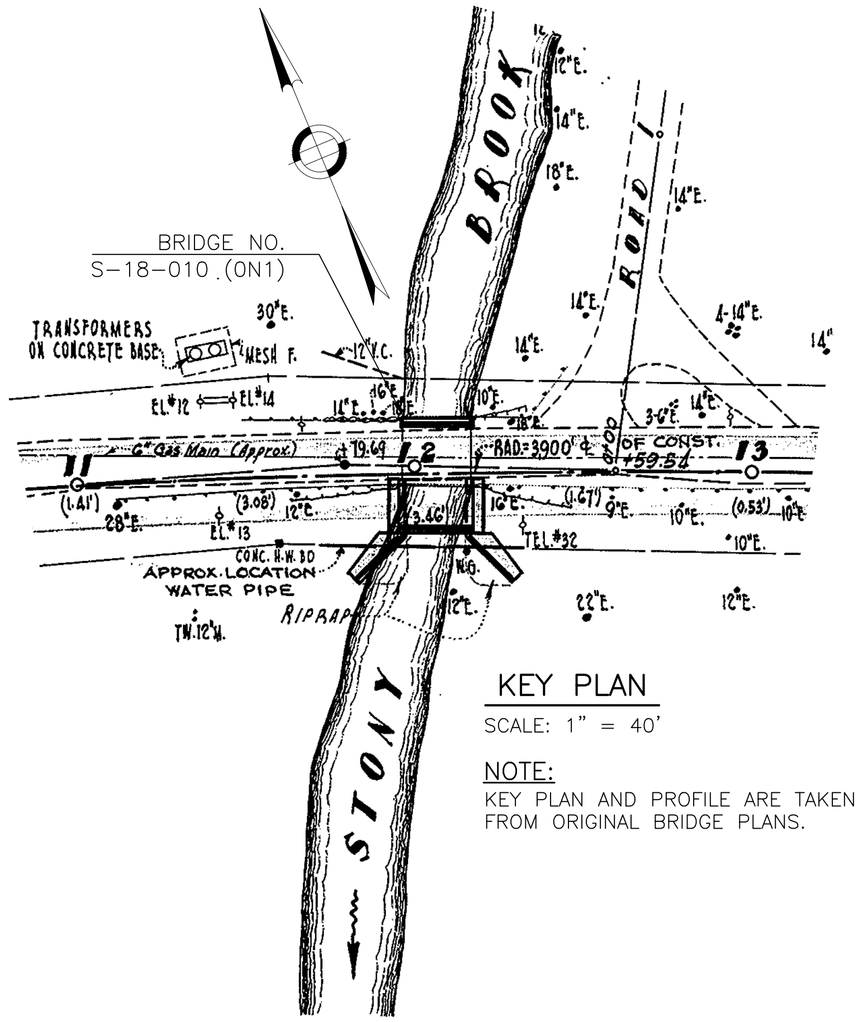

KEY PLAN

SCALE: 1" = 40'

NOTE:
KEY PLAN AND PROFILE ARE TAKEN FROM ORIGINAL BRIDGE PLANS.

GENERAL NOTES:

EXISTING CONDITIONS:
THE CONTRACTOR SHALL DETERMINE AND ESTABLISH ALL DIMENSIONS AND EXISTING DETAILS NECESSARY FOR THE COMPLETION OF WORK BY FIELD MEASUREMENT AND SURVEY. THE CONTRACTOR SHALL BE RESPONSIBLE FOR THE ADEQUACY AND ACCURACY THEREOF AND SHALL NOT ORDER ANY MATERIALS OR COMMENCE ANY FABRICATION UNTIL THE REQUIRED MEASUREMENTS HAVE BEEN MADE ON THE ACTUAL STRUCTURE AND THE EXTENT OF THE PROPOSED WORK HAS BEEN APPROVED BY THE ENGINEER.

EXISTING BRIDGE PLANS:
PLANS FOR THE EXISTING BRIDGE ARE AVAILABLE AND MAY BE OBTAINED THROUGH THE MASSDOT PLANS AND RECORDS DEPARTMENT VIA BIDX OR THROUGH ELECTRONIC TRANSMISSION.

SCALES:
DRAWINGS ARE DRAWN TO SCALE FOR FULL SIZE SHEETS AND ARE NOT APPLICABLE TO REDUCED SIZE PRINTS. DIVIDE SCALES BY 2 FOR HALF-SIZED PRINTS (A3). CONTRACTOR SHALL FIELD MEASURE ALL COMPONENTS PROPOSED TO BE REPLACED PRIOR TO THE COMMENCEMENT OF WORK.

UTILITIES:
THE CONTRACTOR SHALL LOCATE AND PROTECT FROM DAMAGE ALL EXISTING UTILITIES.

SHOP DRAWINGS:
THE CONTRACTOR SHALL SUBMIT ALL SHOP DRAWINGS AS REQUIRED BY THE STANDARD SPECIFICATIONS AND THE LATEST MASSDOT BRIDGE MANUAL. PROPOSED COMPONENTS REQUIRING FIELD MEASUREMENTS SHALL BE DESIGNED, DETAILED, AND SUBMITTED TO THE ENGINEER FOR APPROVAL.

TEMPORARY SHIELDING:
THE CONTRACTOR SHALL PROVIDE TEMPORARY SHIELDING AS REQUIRED TO PREVENT ANY DEBRIS FROM FALLING INTO THE RIVER BELOW. ANY DEBRIS THAT FALLS INTO THE RIVER DUE TO THE CONTRACTOR'S ACTIVITIES SHALL BE PROMPTLY REMOVED.

STRUCTURAL STEEL CLEANING AND PAINTING:
THE BOTTOM OF THE GALVANIZED ARCH SHALL BE CLEANED AND PAINTED IN ACCORDANCE WITH THE SPECIAL PROVISIONS.

DIMENSIONS
DIMENSIONS, ANGLES, AND ELEVATIONS GIVEN FOR STRUCTURE ARE BASED ON THE BEST AVAILABLE INFORMATION SUPPLEMENTED BY LIMITED FIELD MEASUREMENTS AND ARE NOT GUARANTEED TO BE CORRECT. THE CONTRACTOR SHALL DETERMINE AND ESTABLISH ALL DIMENSIONS, ANGLES, AND ELEVATIONS NECESSARY FOR THE COMPLETION OF ALL WORK, BY FIELD MEASUREMENTS AND SURVEY. THE CONTRACTOR SHALL BE RESPONSIBLE FOR VERIFYING EXISTING FIELD CONDITIONS (I.E. MEMBER SIZE, PLATE SIZES, AND MEMBER CONFIGURATION) BY FIELD MEASUREMENT. THE CONTRACTOR SHALL BE RESPONSIBLE FOR THE ADEQUACY AND ACCURACY THEREOF AND SHALL NOT ORDER ANY MATERIAL OR COMMENCE ANY FABRICATION UNTIL THE REQUIRED MEASUREMENTS ON THE ACTUAL STRUCTURE HAVE BEEN MADE AND SUBMITTED SHOP DRAWINGS HAVE BEEN APPROVED BY THE ENGINEER. SHOP DRAWINGS SHALL STATE THAT THE EXISTING DIMENSIONS, ANGLES, ELEVATIONS, AND CONDITIONS HAVE BEEN FIELD VERIFIED BY THE CONTRACTOR.

SOUTH HADLEY
MORGAN STREET

STATE	FED. AID PROJ. NO.	SHEET NO.	TOTAL SHEETS
MA	-	1	8
PROJECT FILE NO.	616302		

GENERAL NOTES, LOCUS, AND DRAWING LIST

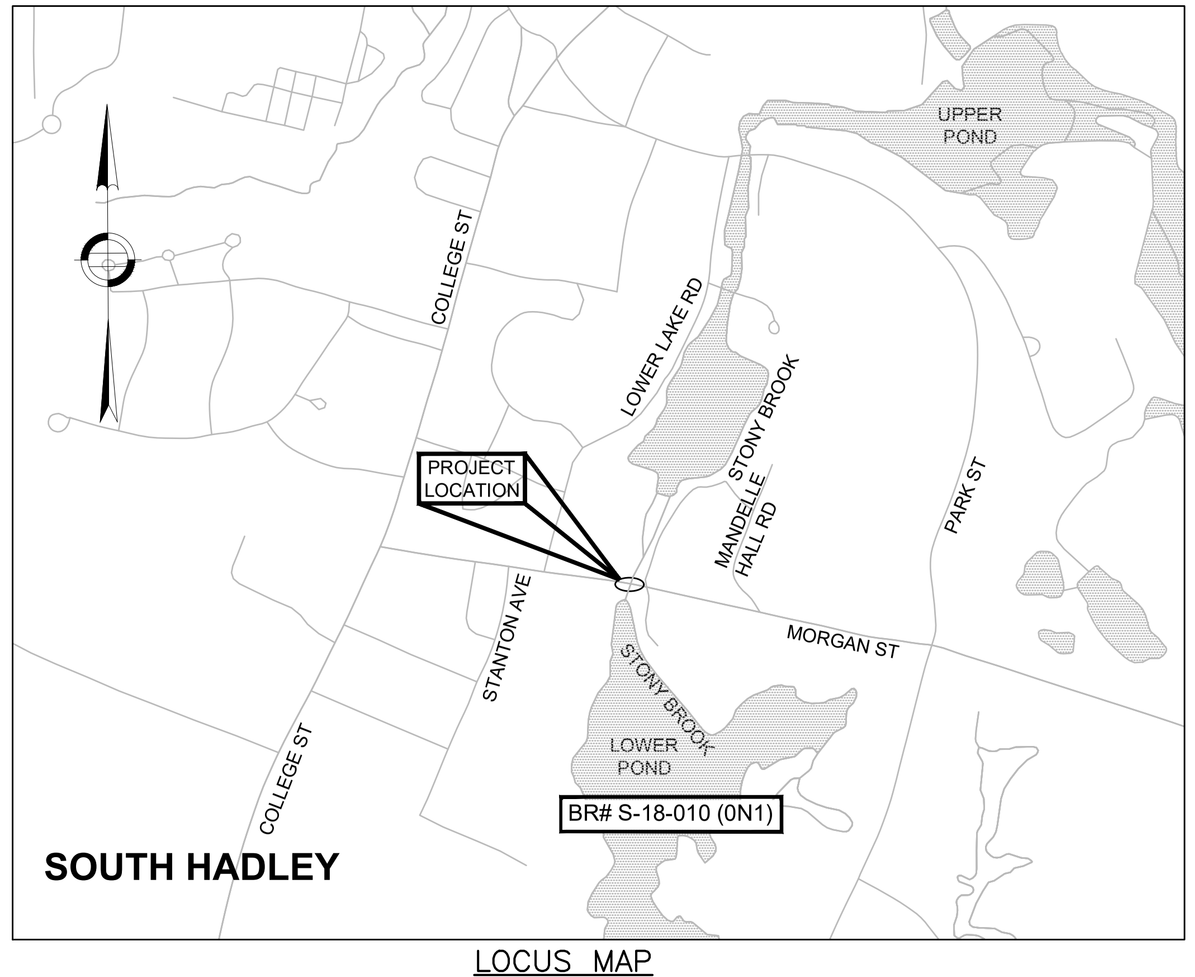

LOCUS MAP

0 500 1000 1500 2000
SCALE: 1" = 500'

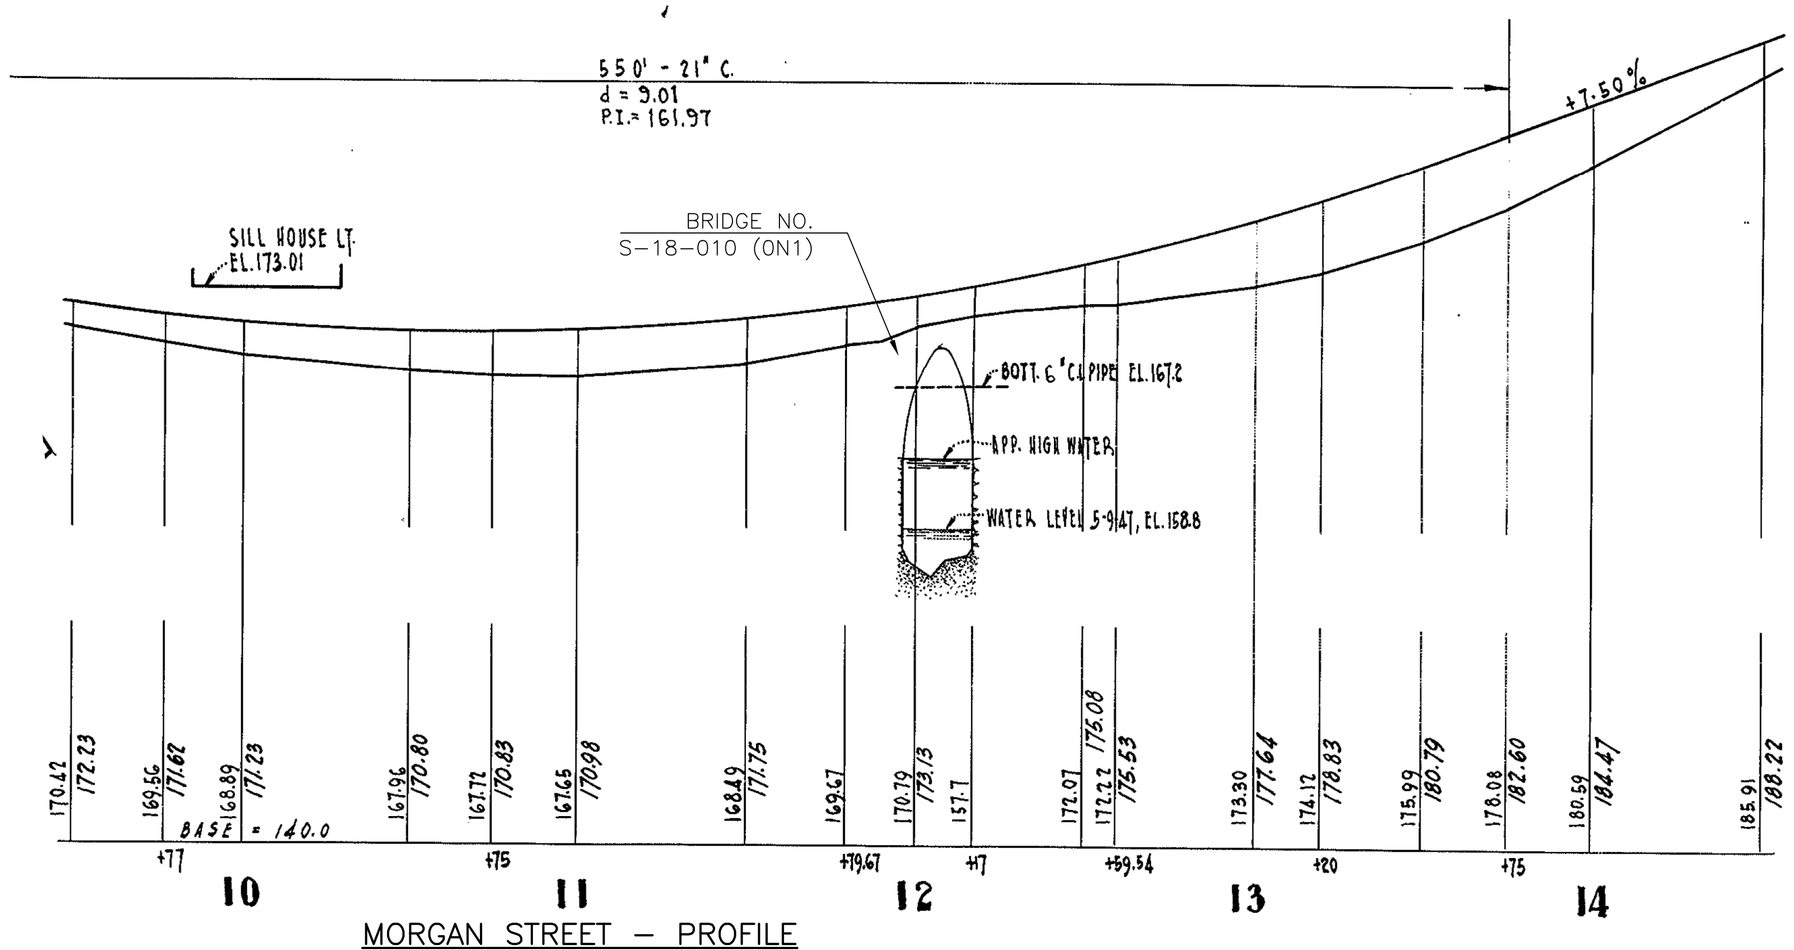

MORGAN STREET – PROFILE
SCALE: 1" = 40' HORIZ.
1" = 8' VERT.

DRAWING LIST

SHEET NUMBER	SHEET TITLE
1	GENERAL NOTES, LOCUS, AND DRAWING LIST
2	GENERAL PLAN AND ELEVATION
3	CROSS SECTION
4	ABUTMENT REPAIRS – WEST
5	ABUTMENT REPAIRS – EAST
6	TEMPORARY TRAFFIC CONTROL PLAN DETAILS
7	ADVANCED SIGNING PLAN
8	CONSTRUCTION SIGN SUMMARY

JUNE 27, 2026 | ISSUED FOR CONSTRUCTION

MassDOT Massachusetts Department of Transportation Highway Division

PROJECT DESCRIPTION
SOUTH HADLEY
MORGAN STREET
OVER FEATURE INTERSECTED
MASSACHUSETTS DEPARTMENT OF TRANSPORTATION
HIGHWAY DIVISION
10 PARK PLAZA BOSTON, MASS

benesch
24 FEDERAL STREET
BOSTON, MA

SHEET 1 OF 8 SHEETS BRIDGE NO. S-18-010 (0N1)

Proposal No. 616302-134929
A00803 - 30
FRONT SHEET.DWG Plotted on 3-Aug-2020 2:49 PM
Xxxxxx Structural\Sketch Plans Submittal (SW\SK#) DD-Month-YYYY

DATE	DESCRIPTION
JUNE 27, 2026	ISSUED FOR CONSTRUCTION

USE ONLY PRINTS OF LATEST DATE

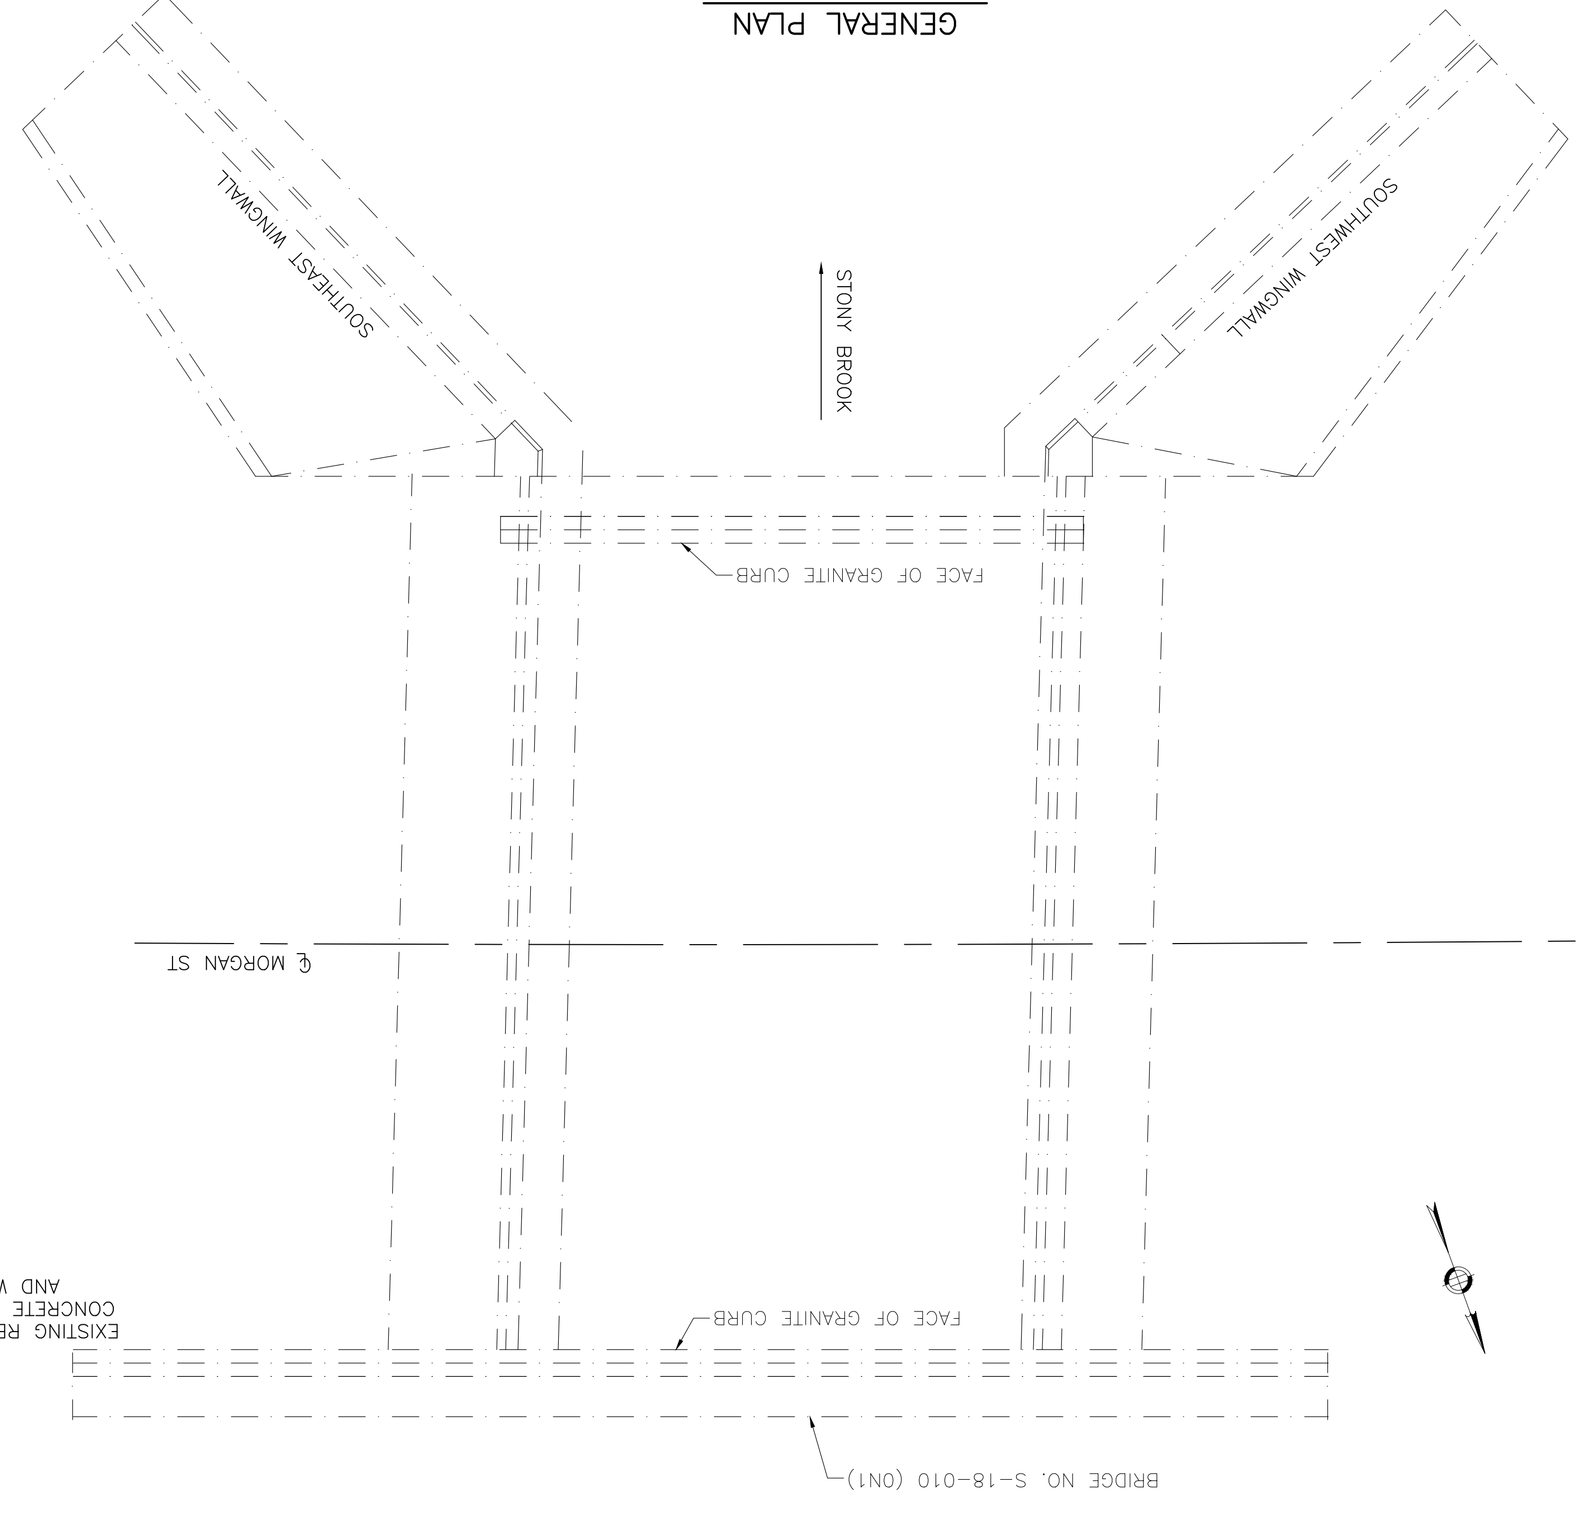

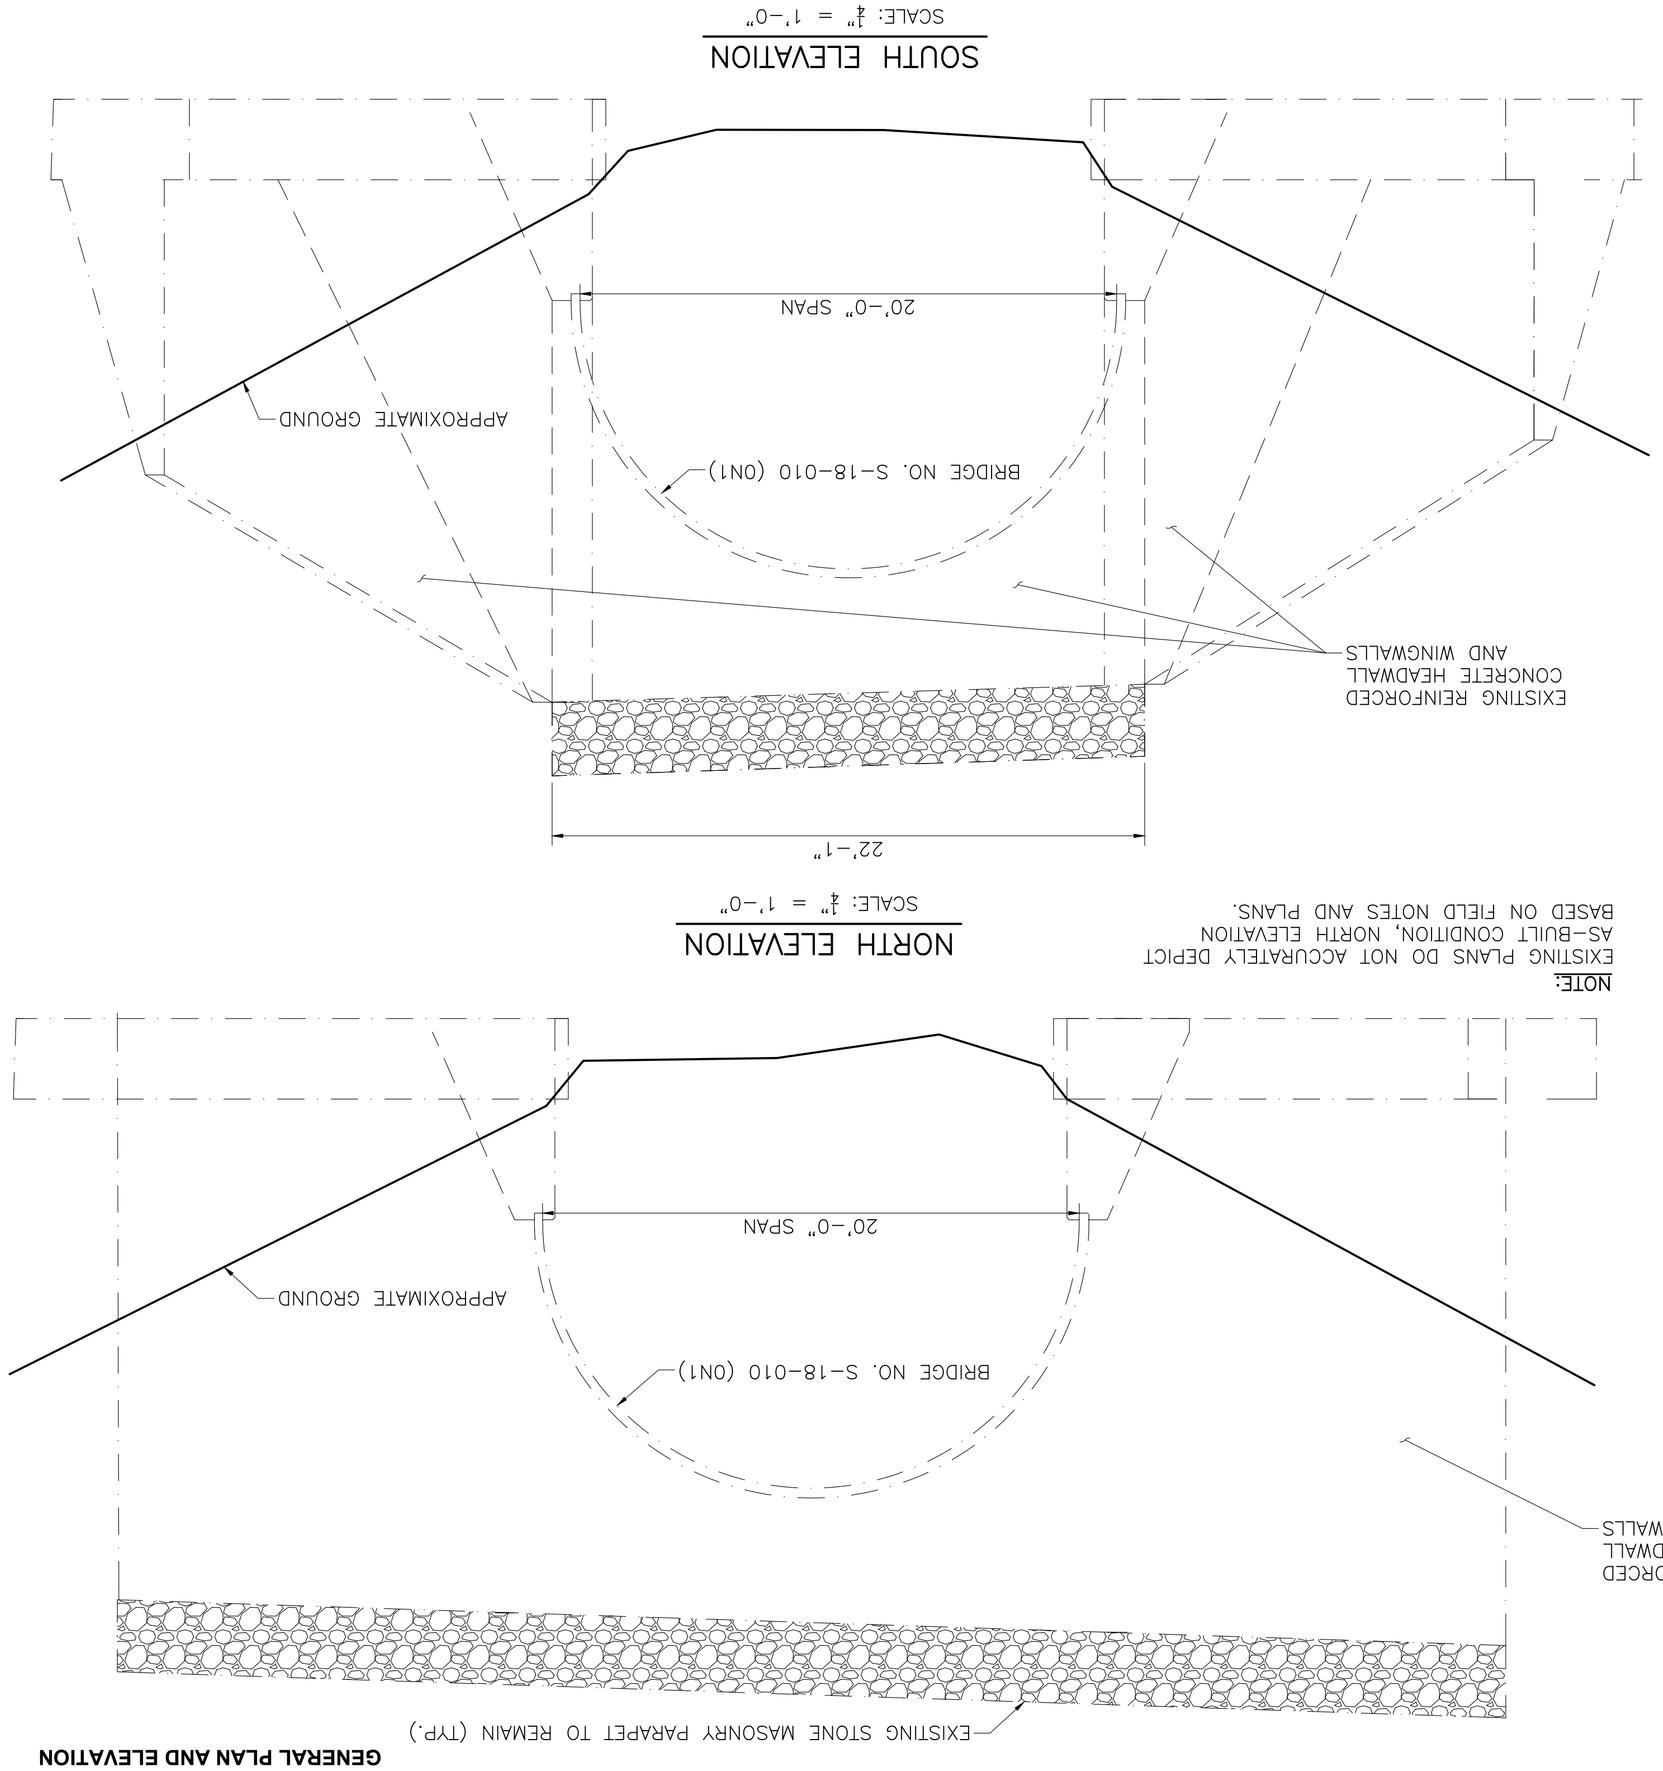

SOUTH HADLEY
MORGAN STREET

GENERAL PLAN AND ELEVATION

STATE	FED. AID PROJ. NO.	SHEET NO.	TOTAL SHEETS
MA	-	2	8
PROJECT FILE NO. 616302			

Xxxxxx Structural\Sketch Plans Submittal (S#\SK#) DD-Month-YYYY
PLAN AND ELEVATION.DWG Plotted on 4-Nov-2021 4:11 PM

DATE	DESCRIPTION
JUNE 27, 2026	ISSUED FOR CONSTRUCTION

USE ONLY PRINTS OF LATEST DATE

NOTE 1: EXISTING DRAINAGE PIPES APPEAR TO BE LEAKING; WATER IS SPILLING FROM THE SPACE BETWEEN THE PIPES AND THE STEEL ARCH. CONTRACTOR TO PROPOSE A LINER OR OTHER APPROPRIATE REPAIR FOR ENGINEER APPROVAL

EXISTING LONGITUDINAL CROSS SECTION

SCALE: $\frac{3}{8}$" = 1'-0"

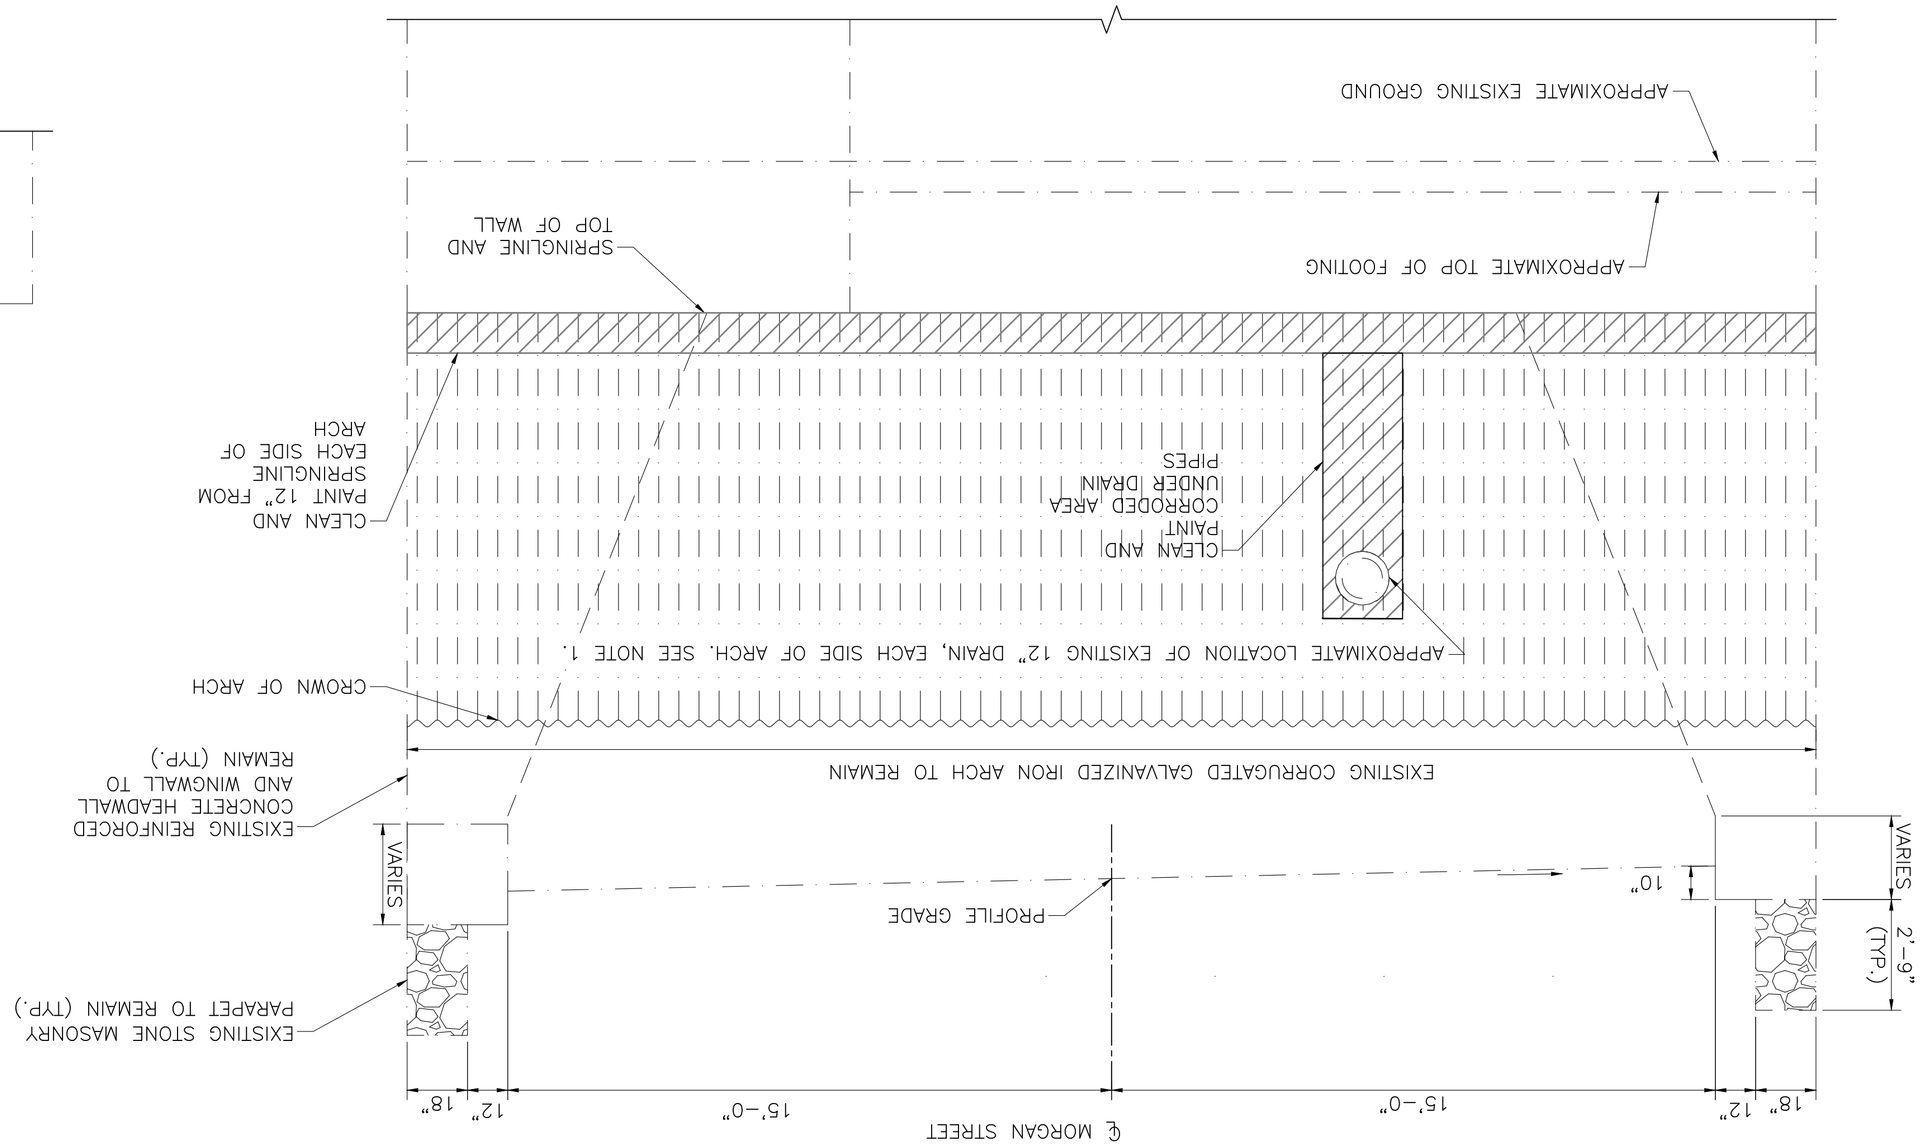

LONGITUDINAL SQUARE SECTION OF ARCH

SCALE: $\frac{3}{8}$" = 1'-0"

SOUTH HADLEY
MORGAN STREET

STATE	FED. AID PROJ. NO.	SHEET NO.	TOTAL SHEETS
MA	-	3	8
PROJECT FILE NO. 616302			

EXISTING TRANSVERSE AND LONGITUDINAL SECTIONS

Xxxxxx Structural\Sketch Plans Submittal (S#\SK#) DD-Month-YYYY
A00803 - 32
CROSS SECTION.DWG Plotted on 16-Jun-2026 2:21 PM
Proposal No. 616302-134929

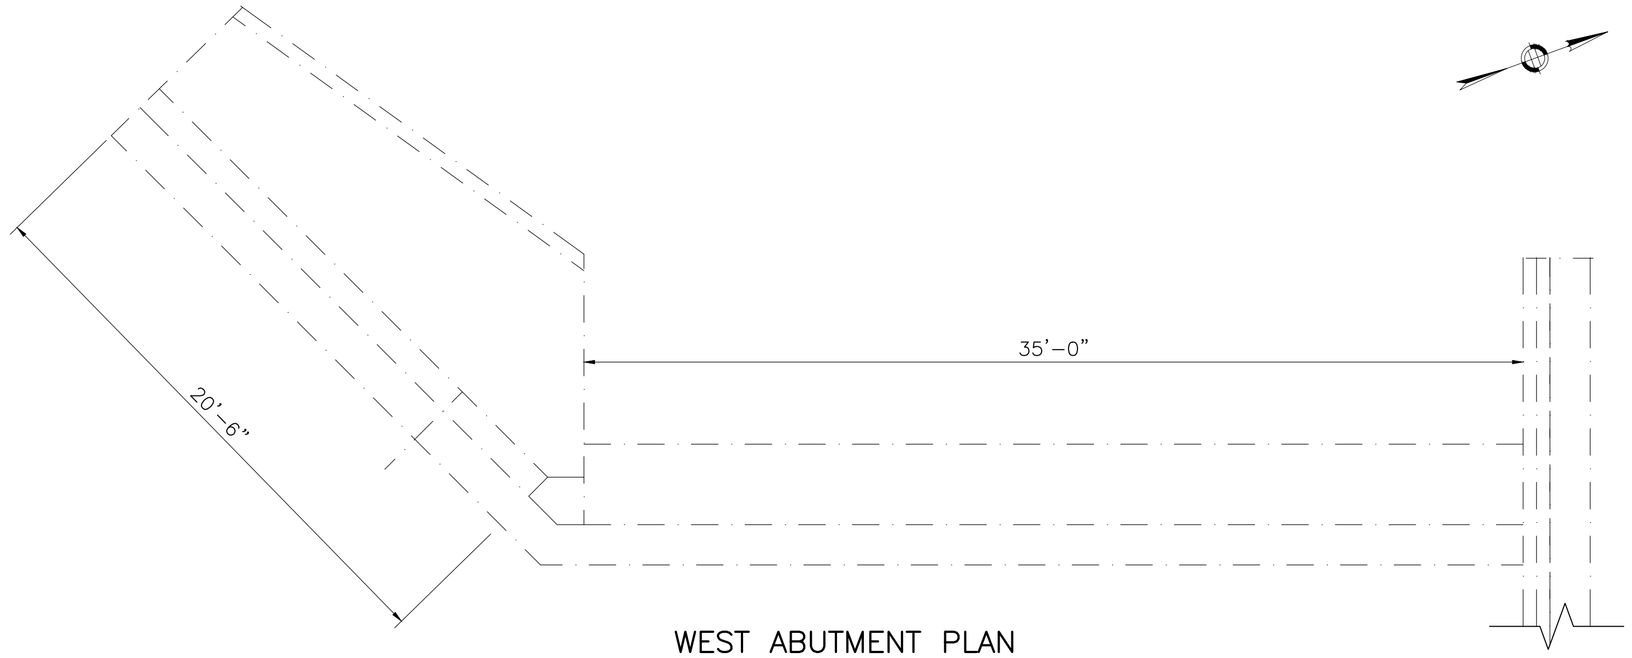

WEST ABUTMENT PLAN

SCALE: $\frac{1}{4}$" = 1'-0"

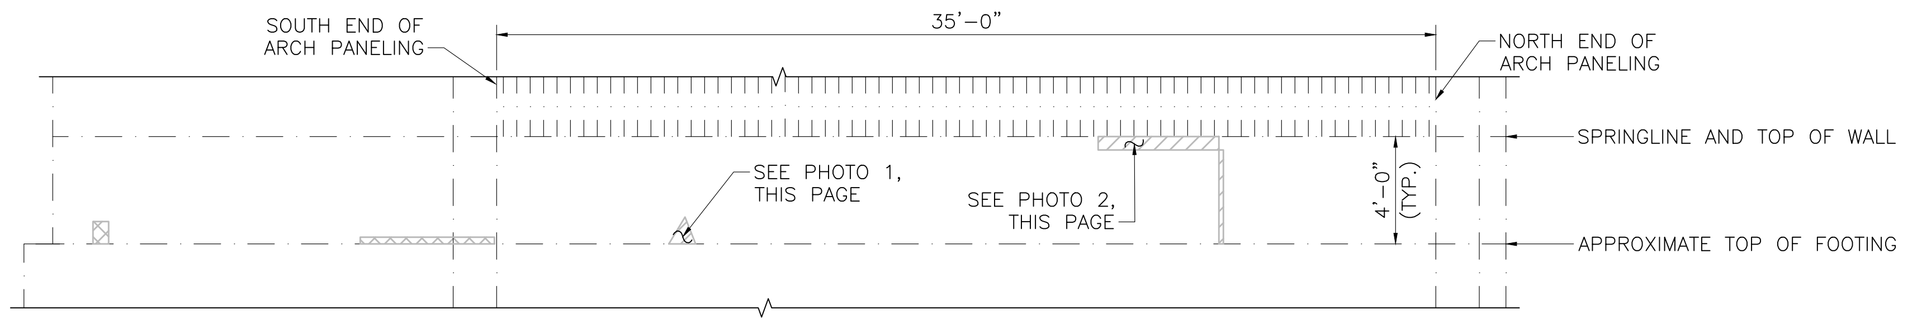

EXISTING WEST ABUTMENT ELEVATION

SCALE: $\frac{1}{4}$" = 1'-0"

LEGEND

- SPALLED / DELAMINATED CONCRETE AREAS TO BE REPAIRED
- SPALLED / DELAMINATED CONCRETE AREAS TO REMAIN AS IS

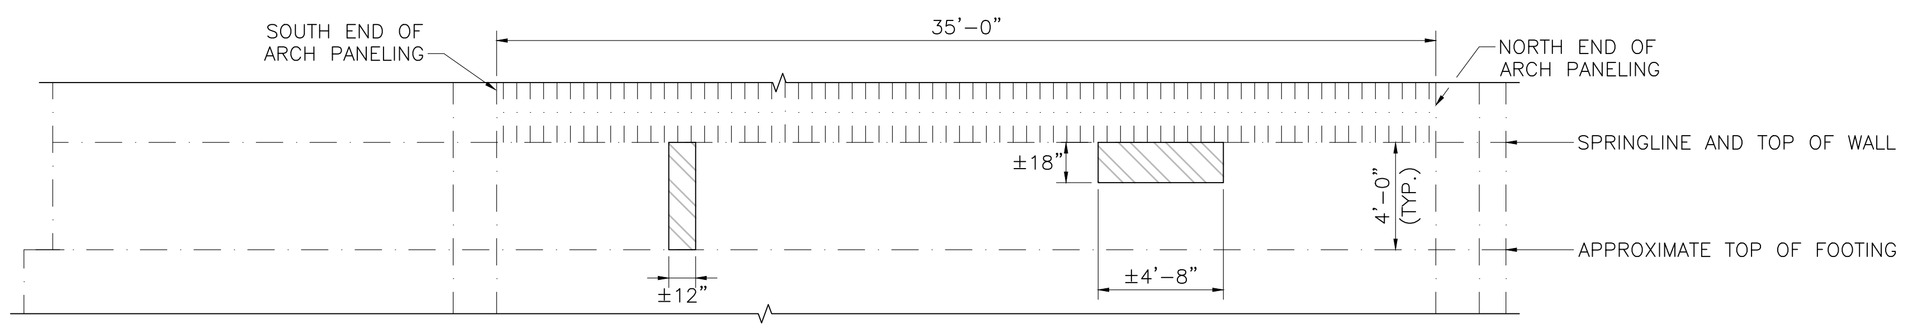

NOTES:

1. REPAIRS SHALL BE FULL HEIGHT (TOP OF WALL TO APPROXIMATE TOP OF FOOTING) UNLESS NOTED OTHERWISE.
2. SEE CONCRETE REPAIR NOTES, THIS PAGE.

WEST ABUTMENT REPAIR AREAS

SCALE: $\frac{1}{4}$" = 1'-0"

LEGEND

- CONCRETE AREAS TO BE REPAIRED

PHOTO 1

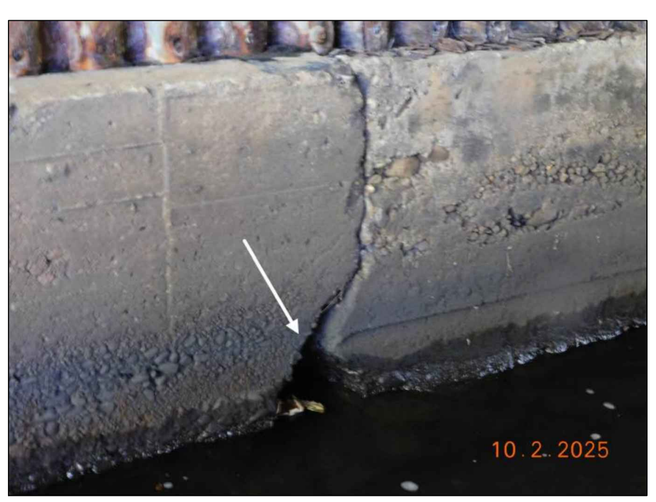

PHOTO 2

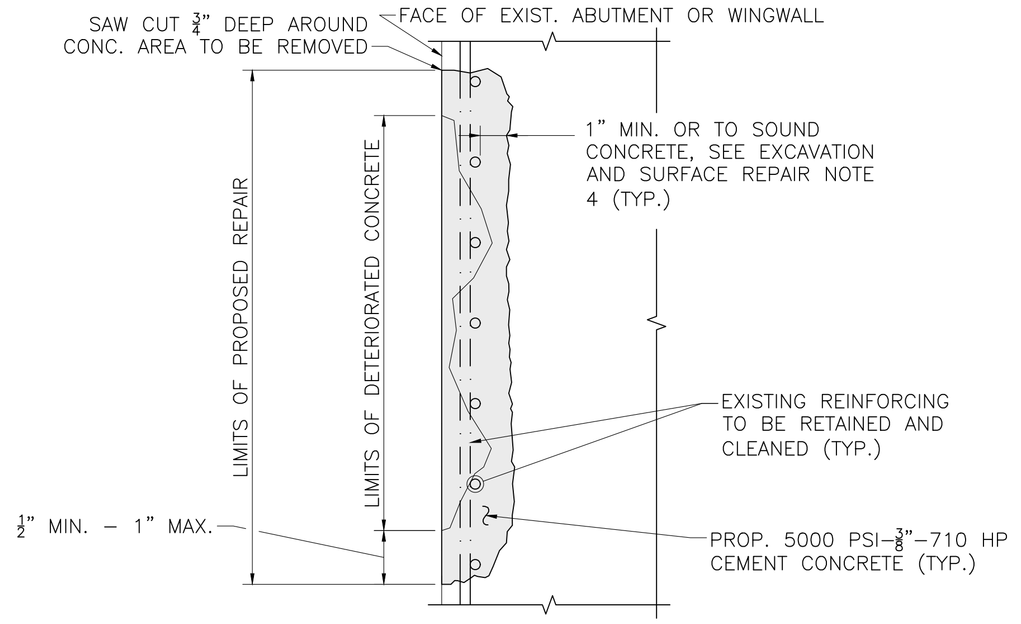

IF THERE IS LESS THAN $1\frac{1}{2}$" CONCRETE COVER, THEN THE CONTRACTOR SHALL BUILD OUT THE FORM TO ENSURE A MINIMUM OF $1\frac{1}{2}$" COVER.

PARTIAL DEPTH REPAIR

SCALE: $1\frac{1}{2}$" = 1'-0"

EXCAVATION AND SURFACE REPAIR NOTES:

1. THE CONTRACTOR SHALL EXERCISE CARE WHEN REMOVING CONCRETE AROUND REINFORCEMENT TO ONLY REMOVE DETERIORATED CONCRETE AND TO LIMIT THE SOUND CONCRETE REMOVED TO THE MINIMUM NECESSARY TO EFFECT A GOOD REPAIR.
2. THE CONTRACTOR SHALL ESTABLISH LIMITS OF VARIOUS REPAIRS AS SHOWN ON THE PLANS AND AT THE DIRECTION OF THE ENGINEER. THE LOCATIONS SHOWN ON THE PLANS ARE BASED UPON RECORDS OF BRIDGE INSPECTIONS AND ARE NOT GUARANTEED. THE LOCATION AND EXTENT OF ALL CONCRETE REPAIRS ARE TO BE FIELD VERIFIED AND APPROVED BY THE ENGINEER AFTER THE CONTRACTOR HAS SOUNDED AND MARKED OUT THE REPAIR AREAS. REPAIR CONFIGURATIONS SHOULD BE KEPT AS SIMPLE AS POSSIBLE, PREFERABLY WITH SQUARE CORNERS.
3. THE LIMITS OF THE REPAIRS SHALL BE SAWCUT ALONG NEAT LINES TO A DEPTH OF $\frac{3}{4}$" TO PRODUCE A CLEAN EDGE.
4. REMOVE DETERIORATED AND UNSOUND CONCRETE AS WELL AS SOUND CONCRETE WHERE NECESSARY TO A MINIMUM OF 1" BEYOND SURFACE REINFORCEMENT.
5. EXPOSED REINFORCEMENT IS TO BE CLEANED BY MECHANICAL CLEANING AND HIGH PRESSURE WASHING WITH WATER THAT CONTAINS NO DETERGENTS OR BOND INHIBITING CHEMICALS. WHERE ACTIVE CORROSION HAS OCCURRED (THAT WHICH WOULD INHIBIT BONDING) ABRASIVE BLAST STEEL TO SSPC–SP5. EXPOSED REBAR TO BE COATED WITH ZINC RICH PRIMER AFTER CLEANING IN ACCORDANCE WITH THE SPECIAL PROVISIONS.
6. MISSING OR DETERIORATED REINFORCING STEEL SHALL BE REPLACED AS DIRECTED BY THE ENGINEER. AFTER REMOVAL AND EDGE PREPARATION ARE COMPLETE, REMOVE BOND INHIBITING MATERIALS (DIRT, GREASE, LOOSELY BONDED AGGREGATE) BY ABRASION BLASTING OR HIGH PRESSURE WATER BLASTING WITH WATER THAT CONTAINS NO DETERGENTS OR BOND INHIBITING CHEMICALS. CHECK THE CONCRETE SURFACES AFTER CLEANING TO INSURE THAT THE SURFACE IS FREE FROM ADDITIONAL LOOSE AGGREGATE OR THAT ADDITIONAL DELAMINATIONS ARE NOT PRESENT.
7. 5000 PSI–$\frac{3}{8}$"–710 HP CEMENT CONCRETE SHALL BE USED TO PERFORM THE REPAIRS, THIS SHEET.
8. PRESOAK CONCRETE SUBSTRATE WITH A WATER HOSE FOR 24 HOURS OR AS LONG AS SITE CONSTRAINTS PERMIT. AT TIME OF REPAIR CONCRETE PLACEMENT, SUBSTRATE SHALL BE SATURATED SURFACE DRY WITH NO STANDING WATER.
9. ALL SURFACES SHALL BE RUBBED TO PRODUCE A SMOOTH FINISH TO MATCH EXISTING SURFACES.
10. IF AN EPOXY BONDING COMPOUND IS USED (AS DIRECTED BY THE ENGINEER), THE MATERIALS SHALL MEET AASHTO M235 TYPE V. GRADE AND CLASS SHALL BE SPECIFIED FOR EACH INDIVIDUAL APPLICATION. THE EPOXY COMPOUND SHALL BE APPLIED IN ACCORDANCE WITH THE MANUFACTURER'S RECOMMENDATIONS. IN NO CASE WILL THE EPOXY BONDING COMPOUND BE ALLOWED TO CURE TO A HARDENED STATE PRIOR TO CONCRETE PLACEMENT. IF THIS DOES OCCUR IT MUST BE COMPLETELY REMOVED. EPOXY BONDING COMPOUND USED MUST BE ON THE MASSDOT QUALIFIED CONSTRUCTION MATERIALS LIST.

CONCRETE REPAIR NOTES:

1. DETAILS SHOW THE APPROXIMATE AREAS OF DETERIORATION. THE DETERIORATED AREAS INDICATED ARE BASED ON AVAILABLE INFORMATION AND ARE NOT INTENDED TO BE ALL INCLUSIVE, BUT RATHER A SIGNIFICANT REPRESENTATION OF THE REPAIRS TO BE PREFORMED. THE CONTRACTOR SHALL SOUND ALL CONCRETE SURFACES IN THE FIELD AND MARK OUT SPALLED, DETERIORATED AND DELAMINATED CONCRETE AREAS TO BE APPROVED BY THE ENGINEER BEFORE THE CONTRACTOR COMMENCES ANY REPAIRS.
2. ANY EARTH EXCAVATION REQUIRED FOR REPAIRS SHALL BE CONSIDERED INCIDENTAL TO THE REPAIR ITEMS.
3. AFTER THE ABUTMENT REPAIRS ARE COMPLETED, MAKE 4 IN TO 6 IN DIAMETER OPENINGS IN ARCH APPROXIMATELY 4 FT ABOVE SPRINGLINE, SPACED AT 6 FT O.C. FILL ANY VOIDS WITH CONTROLLED LOW–STRENGTH MATERIAL.

DATE	DESCRIPTION
JUNE 27, 2026	ISSUED FOR CONSTRUCTION
	USE ONLY PRINTS OF LATEST DATE

SOUTH HADLEY
MORGAN STREET

STATE	FED. AID PROJ. NO.	SHEET NO.	TOTAL SHEETS
MA	-	4	8
PROJECT FILE NO.	616302		

ABUTMENT REPAIRS - WEST

Proposal No. 616302-134929
A00803 - 33
ABUTMENT REPAIRS.DWG Plotted on 13-May-2024 9:03 AM
Xxxxxx Structural\Sketch Plans Submittal (S#\SK#) DD-Month-YYYY

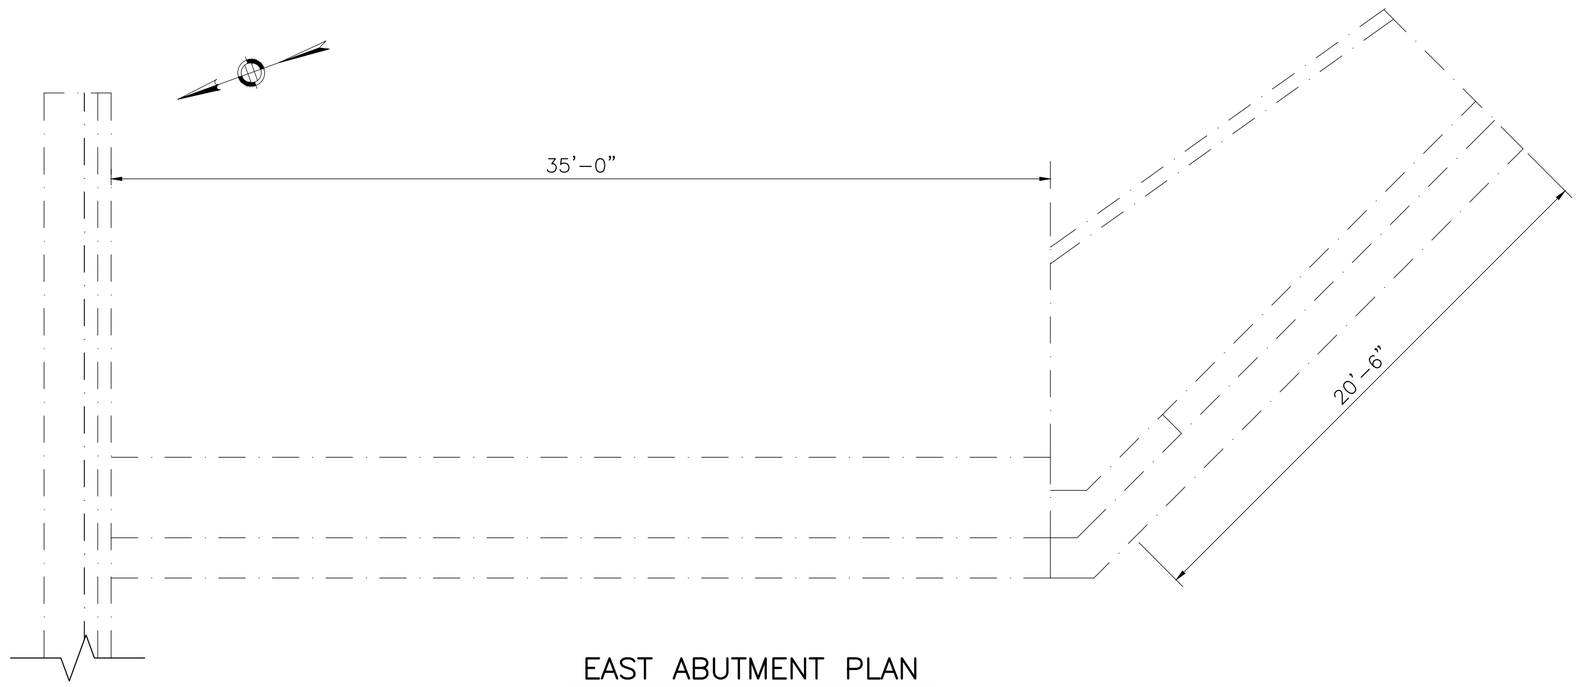

EAST ABUTMENT PLAN

SCALE: 1/4" = 1'-0"

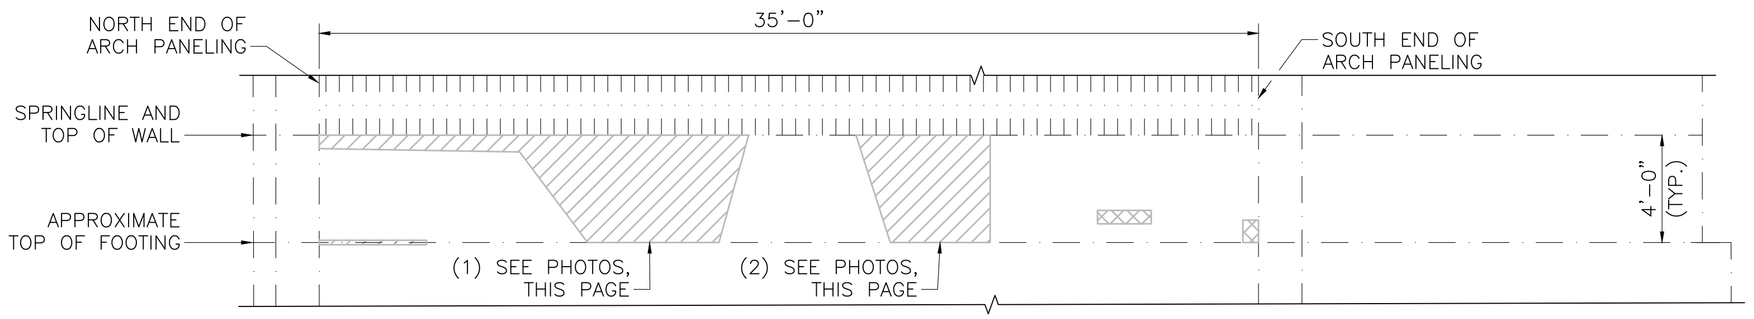

EXISTING EAST ABUTMENT ELEVATION

SCALE: 1/4" = 1'-0"

LEGEND

- SPALLED / DELAMINATED CONCRETE AREAS TO BE REPAIRED
- SPALLED / DELAMINATED CONCRETE AREAS TO REMAIN AS IS

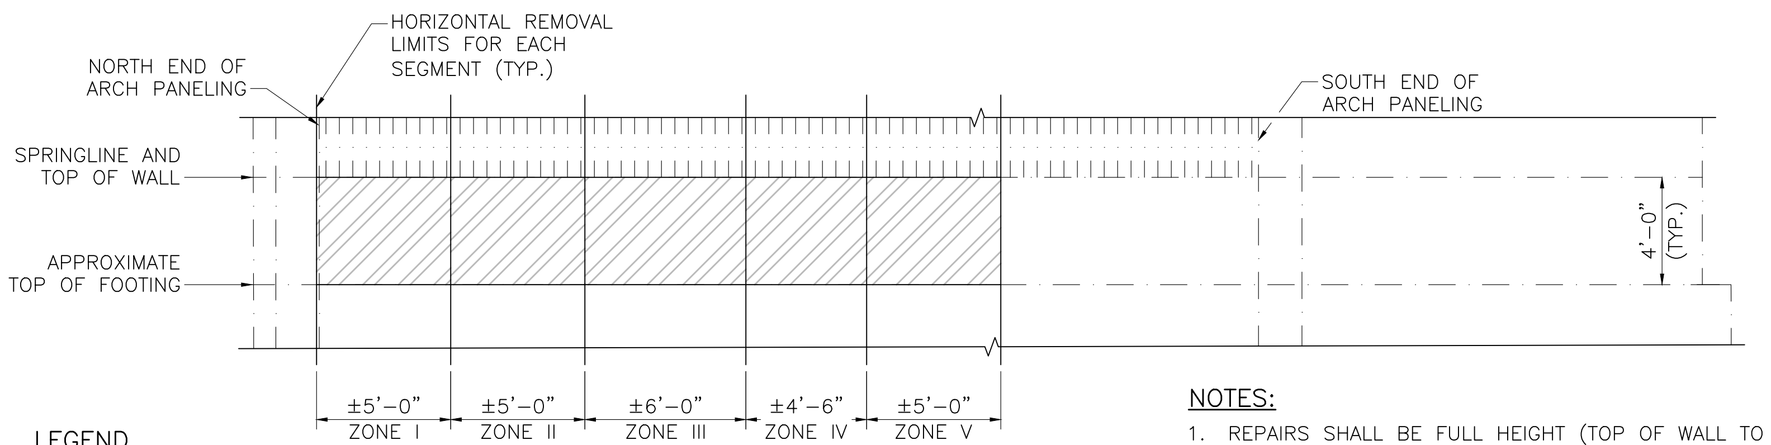

LEGEND

- CONCRETE AREAS TO BE REPAIRED

NOTES:

1. REPAIRS SHALL BE FULL HEIGHT (TOP OF WALL TO APPROXIMATE TOP OF FOOTING) UNLESS NOTED OTHERWISE.
2. SEE CONCRETE REPAIR NOTES, THIS PAGE.

EAST ABUTMENT REPAIR ZONES

SCALE: 1/4" = 1'-0"

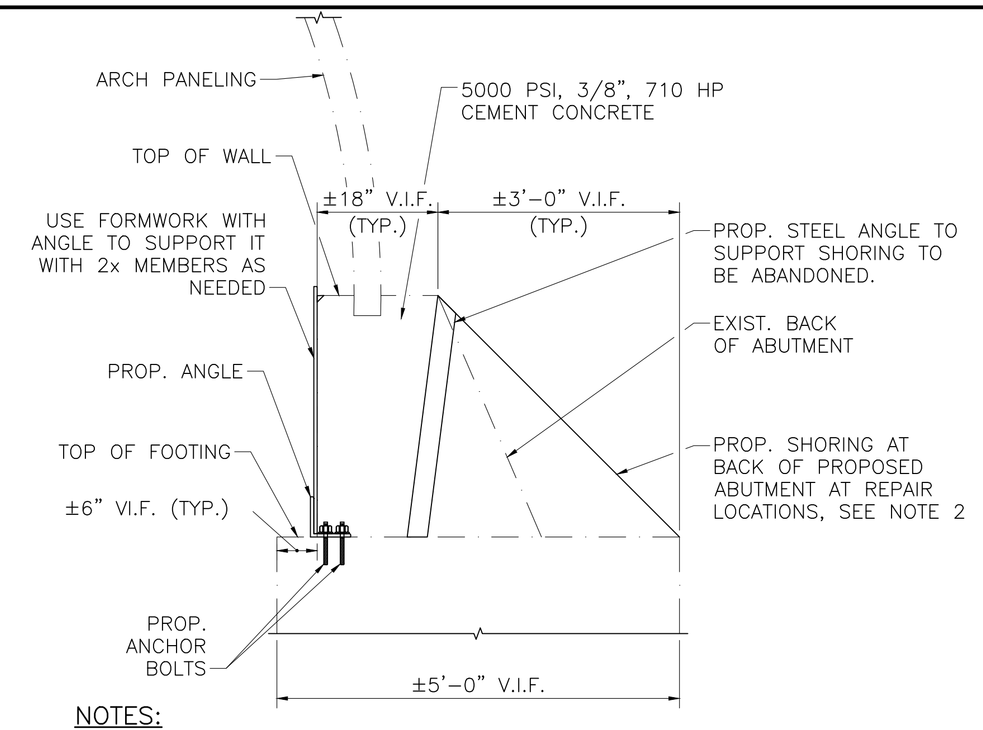

NOTES:

1. ALL PROPOSED WORK TO BE PERFORMED DURING PERIODS OF LOW WATER WHEN ALL ASSOCIATED CONSTRUCTION OPERATIONS CAN BE PERFORMED IN THE DRY WITHOUT ANY TEMPOARY WATER CONTROL.
2. SHORE EXISTING BACKFILL WITH PLYWOOD OR OTHER MATERIAL. SHORING TO BE ABANDONED IN PLACE.

ARCH SEAT DETAIL

SCALE: 3/4" = 1'-0"

PHOTO 1

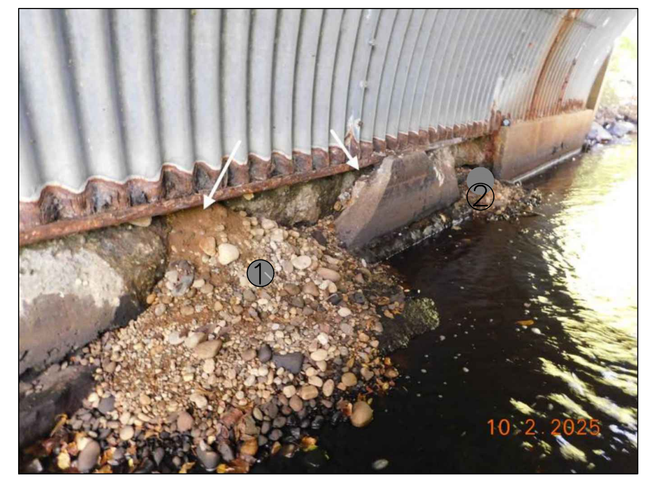

PHOTO 2

CONCRETE REPAIR NOTES:

1. DETAILS SHOW THE APPROXIMATE AREAS OF DETERIORATION. THE DETERIORATED AREAS INDICATED ARE BASED ON AVAILABLE INFORMATION AND ARE NOT INTENDED TO BE ALL INCLUSIVE, BUT RATHER A SIGNIFICANT REPRESENTATION OF THE REPAIRS TO BE PREFORMED. THE CONTRACTOR SHALL SOUND ALL CONCRETE SURFACES IN THE FIELD AND MARK OUT SPALLED, DETERIORATED AND DELAMINATED CONCRETE AREAS TO BE APPROVED BY THE ENGINEER BEFORE THE CONTRACTOR COMMENCES ANY REPAIRS.
2. ANY EARTH EXCAVATION REQUIRED FOR REPAIRS SHALL BE CONSIDERED INCIDENTAL TO THE REPAIR ITEMS.
3. CONCRETE ELEMENTS ARE DIVIDED INTO SEGMENTS. WORK TO BE PERFORMED ON SECTIONS AS SHOWN.
4. CONTRACTOR SHALL STAGE THE WORK SO THAT THE SECTIONS IN POOREST CONDITION ARE REPAIRED FIRST, AS APPROVED BY THE ENGINEER.
5. CONTRACTOR SHALL NOT WORK ON ADJACENT ZONES SIMULTANEOUSLY UNLESS APPROVED BY THE DISTRICT BRIDGE ENGINEER.
6. CONTRACTOR SHALL WAIT 72 HOURS AFTER COMPLETING REPAIRS TO A SECTION BEFORE REPAIRS TO ADJACENT ZONES, HOWEVER HE/SHE MAY PERFORM WORK ON OTHER BRIDGE ELEMENTS.
7. EXISTING REINFORCING NOT SHOWN.
8. THE CONTRACTOR SHALL SUBMIT AN ALTERNATE REPAIR SEQUENCE FOR APPROVAL OF THE ENGINEER IF TEMPORARY SHORING IS UTILIZED DURING REPAIRS.
9. MAXIMUM ZONE LENGTH SHALL BE LIMITED TO 8 FEET.
10. AFTER THE ABUTMENT REPAIRS ARE COMPLETED, MAKE 4 IN TO 6 IN DIAMETER OPENINGS IN ARCH APPROXIMATELY 4 FT ABOVE SPRINGLINE, SPACED AT 6 FT O.C. FILL ANY VOIDS WITH CONTROLLED LOW-STRENGTH MATERIAL.

SOUTH HADLEY
MORGAN STREET

STATE	FED. AID PROJ. NO.	SHEET NO.	TOTAL SHEETS
MA	-	5	10
PROJECT FILE NO.	616302		

ABUTMENT REPAIRS - EAST

JUNE 27, 2026	ISSUED FOR CONSTRUCTION
DATE	DESCRIPTION
USE ONLY PRINTS OF LATEST DATE	

Proposal No. 616302-134929
A00803 - 34
ABUTMENT REPAIRS.DWG Plotted on 13-May-2024 9:03 AM
Xxxxx Structural/Sketch Plans Submittal (S#/SK#) DD-Month-YYYY

SOUTH HADLEY
MORGAN STREET

STATE	FED. AID PROJ. NO.	SHEET NO.	TOTAL SHEETS
MA	-	6	8
PROJECT FILE NO.	616302		

TEMPORARY TRAFFIC CONTROL PLAN DETAILS

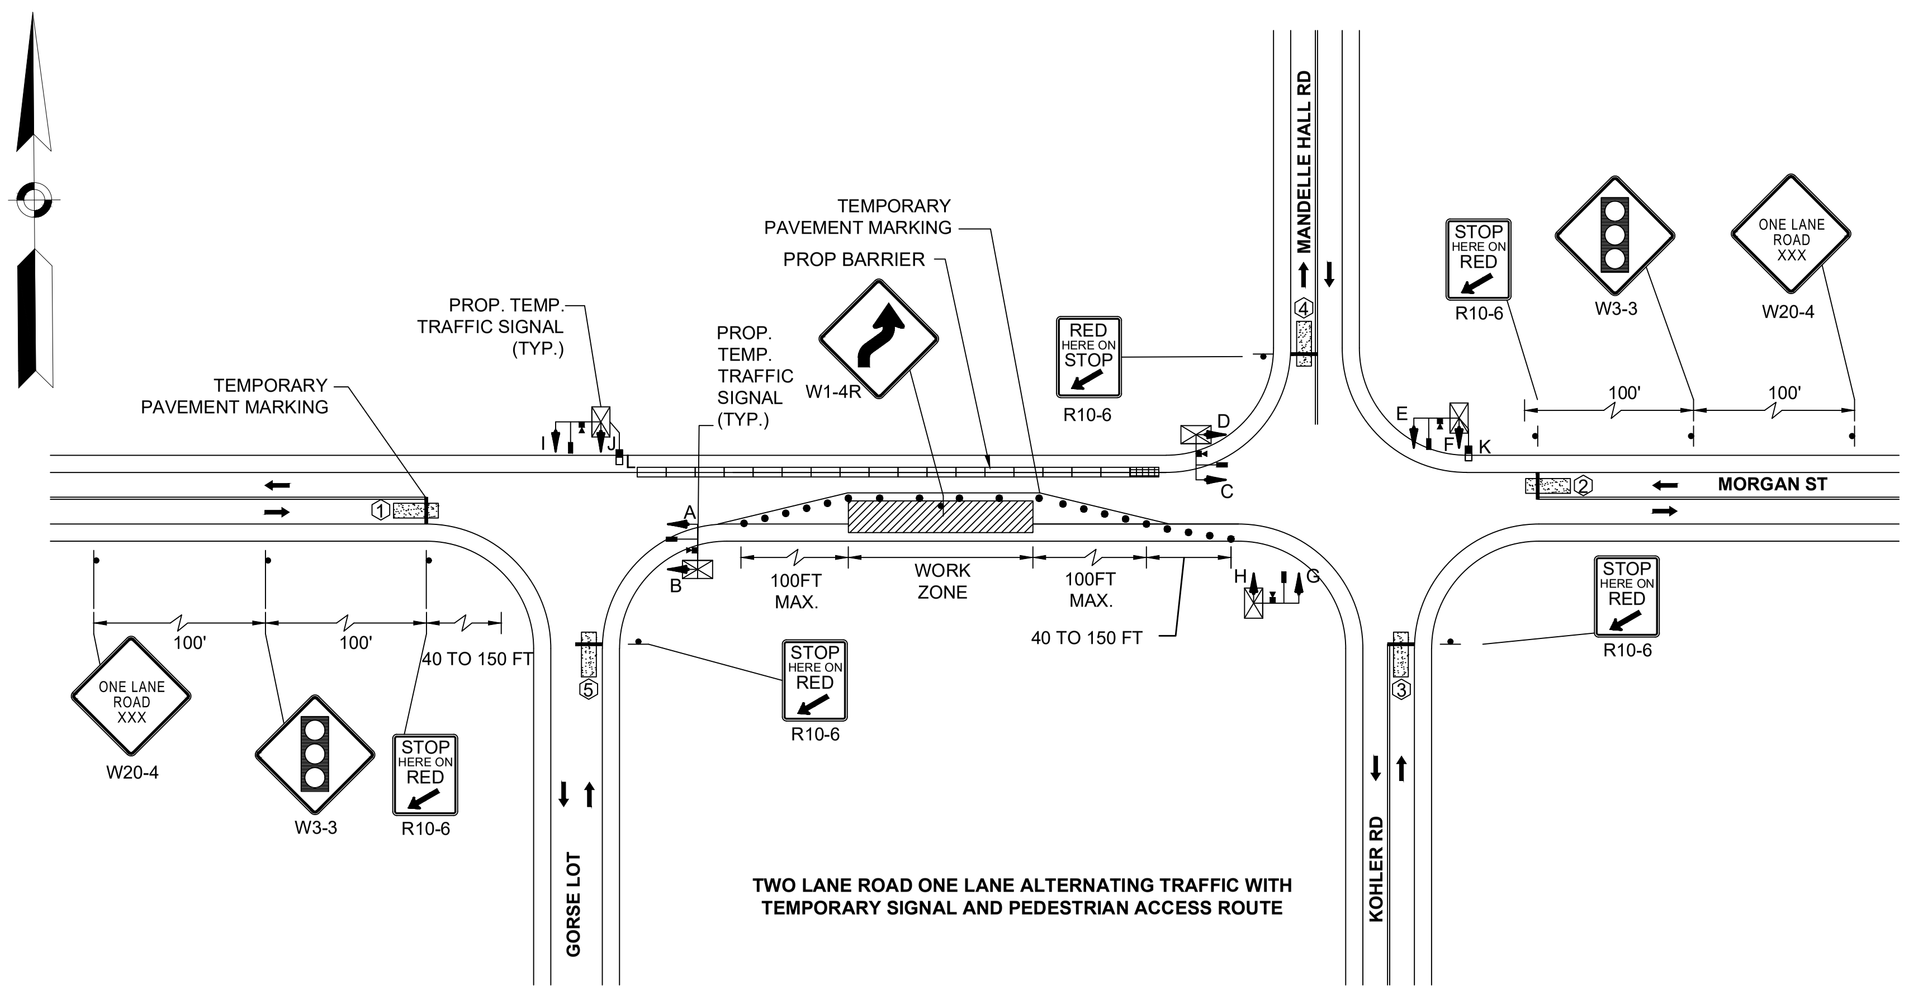

TWO LANE ROAD ONE LANE ALTERNATING TRAFFIC WITH TEMPORARY SIGNAL AND PEDESTRIAN ACCESS ROUTE

SOUTH SIDE CLOSURE SHOWN. NORTH SIDE CLOSURE TO FOLLOW SAME WORK ZONE AND TAPER DIMENSIONS ON OPPOSITE HAND.

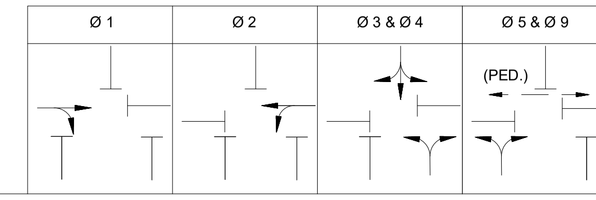

SEQUENCE AND TIMING FOR FULL ACTUATED CONTROL (ISOLATED)

STREET	DIRECTION	HOUSINGS	1	2	3	4	5	6	7	8	9	10	11	12	FLASH OPER.
MORGAN STREET	EB	A, B	G	Y	R	R	R	R	R	R	R	R	R	R	FR
MORGAN STREET	WB	C, D	R	R	R	G	Y	R	R	R	R	R	R	R	FR
KOHLER ROAD	NB	E, F	R	R	R	R	R	R	G	Y	R	R	R	R	FR
MANDELLE HALL ROAD	SB	G, H	R	R	R	R	R	R	G	Y	R	R	R	R	FR
GORSE PARKING ROAD	NB	I, J	R	R	R	R	R	R	R	R	R	G	Y	R	FR
PEDESTRIAN CROSSING	EB/WB	K, L	R	R	R	R	R	R	R	R	R	W	FDW	DW	OFF
TIMING IN SECONDS															
MINIMUM GREEN (INITIAL)			10			10			5			7			EMERGENCY ONLY
PASSAGE TIME (VEHICLE)			2			2			2			2			
MAXIMUM 1			28			28			16			24			
YELLOW CLEARANCE				3			3			3			11		
RED CLEARANCE					8			8			8			8	
WALK (W)													9		
PEDESTRIAN CLEARANCE															
RECALL			MIN			MIN			OFF			OFF			
MEMORY			NON-LOCK			NON-LOCK			NON-LOCK			NON-LOCK			

PREFERENTIAL PHASING SEQUENCE

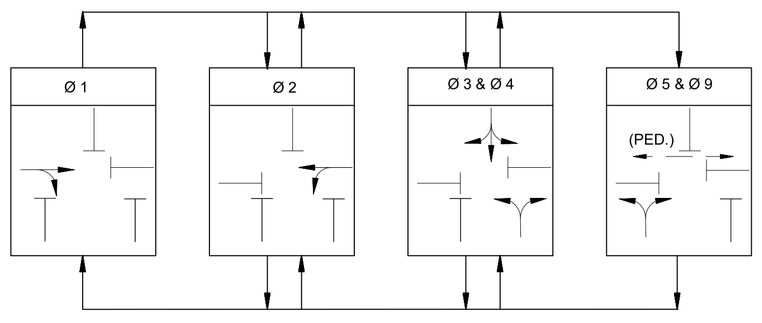

VIDEO DETECTION ZONE DATA

DETECTOR NUMBER	VIDEO CAMERA	SIZE*	OPERATION	DET AREA	Ø CALLED	DELAY TIME	Ø EXTENDED
1	V1	6' X 20'	PRESENCE	LOCK	1	0	1
2	V2	6' X 20'	PRESENCE	LOCK	2	0	2
3	V3	6' X 20'	PRESENCE	LOCK	3	0	3
4	V4	6' X 20'	PRESENCE	LOCK	4	0	4
5	V5	6' X 20'	PRESENCE	LOCK	5 & 9	0	5 & 9

MAJOR ITEMS REQUIRED

PAY ITEM	QUANTITY	ITEM
816.85	5 EA	TEMPORARY SIGNAL UNIT TRAILERS
	5 EA	1 WAY - 3 SECTION HOUSING (12" LENSES); A, B, C, D, E, F
	5 EA	VIDEO DETECTION CAMERA
	2 EA	1 WAY - APS PEDESTRIAN SIGNAL HEAD (16"); K, L
	2 EA	PEDESTRIAN PUSH BUTTON WITH SIGN (R10-25); P1, P2
	5 EA	R10-6 STOP HERE ON RED SIGN, WOOD POST MOUNTED
	4 EA	W20-4 ONE LANE ROAD 1500 FT, WOOD POST MOUNTED
	4 EA	W3-3, WOOD POST MOUNTED
	2 EA	W1-4 (R&L), WOOD POST MOUNTED
	2 EA	M6-1 (R&L), WOOD POST MOUNTED
		PLUS ALL NECESSARY DUCT, CABLE, LABOR, MISCELLANEOUS
		MATERIAL AND EQUIPMENT TO COMPLETE THE INSTALLATION.

GENERAL NOTES
1. PORTABLE SOLAR POWERED TRAFFIC SIGNALS SHALL MEET THE SPECIFICATIONS PROVIDED FOR ITEM NO.816.85.
2. ALL TRAFFIC SIGNALS TO REST IN RED.
3. TRAFFIC SIGNALS TO FLASH IN RED DURING MALFUNCTION.
4. DETECTION ZONES TO EXTEND FROM 5 FEET IN FRONT OF THE STOP LINES TO 15 FEET BEHIND THE STOP LINES.
5. TRAFFIC SIGNAL NOT TO BE PLACED IN PROGRAMMED FLASH.
6. VIDEO DETECTION ZONES ARE TO BE FIELD ADJUSTED AND ARE SUBJECT TO APPROVAL BY THE RESIDENT ENGINEER.
7. VIDEO AND PRE-EMPTION EQUIPMENT SHOWN ON THE PLANS ARE SUGGESTED ONLY. IT IS THE CONTRACTOR'S RESPONSIBILITY TO IDENTIFY THE BEST LOCATION IN THE FIELD, AS APPROVED BY THE ENGINEER.
8. IN EMERGENCY SITUATIONS, FLASHING RED LIGHT SHOULD BE UTILIZED.
9. FOR CONSTRUCTION SIGN SUMMARY, SEE SHEETS 8.

EMERGENCY VEHICLE PREEMPTION OPERATION:

1. EMERGENCY VEHICLE PREEMPTION SHALL BE ACTUATED BY AN OPTICAL SIGNAL FROM AN OPTICAL EMITTER MOUNTED ON AN EMERGENCY VEHICLE AND RECEIVED BY AN OPTICAL DETECTOR LOCATED AT INTERSECTION. A SEPARATE RECEIVING DETECTOR IS REQUIRED FOR EACH DETECTED APPROACH.
2. PREEMPTION SIGNALS FROM MULTIPLE APPROACHES SHALL BE SERVICED ON A FIRST DETECTED FIRST SERVED BASIS.
3. IN RESPONSE TO A PREEMPTION SIGNAL RECEIVED AT AN INTERSECTION BY AN OPTICAL DETECTOR, THE CONTROLLER SHALL TIME THE CLEARANCE INTERVALS OF THE ACTIVE PHASE (IF DIFFERENT THAT TO BE SERVICED) AND ADVANCE TO AND/OR HOLD IN EMERGENCY VEHICLE PREEMPTION PHASE UNTIL PREEMPTION SIGNAL CEASES. THE CONTROLLER SHALL THEN TIME CLEARANCES AND SIMILARLY SERVICE OTHER EMERGENCY VEHICLE PREEMPTION SEQUENCES IN THE ORDER RECEIVED (IF RECEIVED) OTHERWISE, RESUME NORMAL PREFERENTIAL PHASE SEQUENCE.
4. PREEMPTION MINIMUM GREENS SHALL BE SIX SECONDS.
5. NORMAL CLEARANCES SHALL BE PROVIDED ON PHASES THAT ARE TERMINATED BY PREEMPTION DEMAND.
6. ACTUAL TIMMING FOR PREEMPTION SHALL BE DETERMINED IN THE FIELD IN COORDINATION WITH THE FIRE DEPARTMENT AND SHALL BE APPROVED BY MHD PRIOR TO OPERATION.

SIGNAL IDENTIFICATION

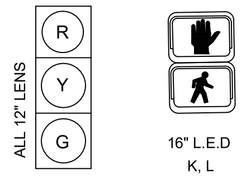

A,B,C,D,
E,F,G,H,I,J

ONE SECTION
DUAL DISPLAY

16" L.E.D
K, L

NOTES:

1. ALL SIGNALS SHALL HAVE CUT AWAY VISORS.
2. ALL SIGNALS SHALL HAVE 12" LED WITH 5" LOUVERED BACK PLATES.

DATE	DESCRIPTION
JUNE 27, 2026	ISSUED FOR CONSTRUCTION

USE ONLY PRINTS OF LATEST DATE

(S18010)_TTCP DETAILS.DWG Plotted on 16-Jun-2026 2:21 PM
Xxxxxx Structural\Sketch Plans Submittal (S#\S\K#) DD-Month-YYYY
A00803 - 35

ADVANCED SIGNING

SOUTH HADLEY
MORGAN STREET

STATE	FED. AID PROJ. NO.	SHEET NO.	TOTAL SHEETS
MA	-	7	8
PROJECT FILE NO.		616302	

ADVANCED SIGNING PLAN

NOTES:
1. CONTRACTOR TO PROVIDE 5' (MIN) WIDE PEDESTRIAN ACCESS ROUTE THROUGH CONSTRUCTION ZONE AT ALL TIMES OF CONSTRUCTION. SEE PROPOSED LAYOUT AND DETAILS ON SHEET 8.

0 200 500 1000
SCALE: 1" = 200'

JUNE 27, 2026	ISSUED FOR CONSTRUCTION
DATE	DESCRIPTION
USE ONLY PRINTS OF LATEST DATE	

SHEET 7 OF 8 SHEETS BRIDGE NO. S-18-010 (0N1)

Proposal No. 616302-134929

A008036 - 36

(S18010)_ADVANCED SIGNING.DWG Plotted on 16-Jun-2026 2:22 PM

Xxxxx Structural/Sketch Plans Submittal (S#/S#) DD-Month-YYYY

CONSTRUCTION SIGN SUMMARY

IDENTIFICATION NUMBER	SIZE OF SIGN WIDTH	SIZE OF SIGN HEIGHT	TEXT	TEXT DIMENSIONS (INCHES) LETTER HEIGHT	TEXT DIMENSIONS (INCHES) VERTICAL SPACING	TEXT DIMENSIONS (INCHES) ARROW RTE. MKR.	NUMBER OF SIGNS REQUIRED	COLOR BACK-GROUND	COLOR LEGEND	COLOR BORDER	UNIT AREA (S.F.)	AREA IN SQUARE FEET
MA-R2-10A	48"	36"	WORK ZONES / SPEEDING FINES DOUBLED	PER MASSDOT STANDARDS			5	FLUOR. ORANGE & WHITE	BLACK	BLACK	12.00	60.00
MA-R2-10E	36"	48"	END ROAD WORK / DOUBLE FINES END				2				12.00	24.00
W20-1 (AHEAD)	36"	36"	ROAD WORK AHEAD	PER MUTCD			6	FLUOR. ORANGE			9.00	54.00
W20-4	36"	36"	ONE LANE ROAD XXX				2				9.00	18.00
W3-3	36"	36"					2		PER MUTCD		9.00	18.00
R10-6	36"	24"	STOP HERE ON RED				5	WHITE	BLACK		6.00	30.00
W1-4L	30"	30"					1	FLUOR. ORANGE			6.25	6.25

SOUTH HADLEY
MORGAN STREET

STATE	FED. AID PROJ. NO.	SHEET NO.	TOTAL SHEETS
MA	-	8	8
PROJECT FILE NO.	616302		

CONSTRUCTION SIGN SUMMARY

NOTES:

1. THE FOLLOWING MASSDOT STANDARD CONSTRUCTION DETAILS ARE ANTICIPATED IN ASSOCIATION WITH MORGAN STREET:

   851.1.1 CONES & DRUMS

2. THE FOLLOWING MASSDOT STANDARD TTCP DAILY SETUPS ARE ANTICIPATED ON MORGAN STREET DURING CONSTRUCTION OPERATIONS:

   852.4.3 ALTERNATING ONE–WAY (TEMPORARY SIGNAL)

3. WORK ZONE WILL BE ON THE SOUTH SIDE OF THE BRIDGE ONLY. EXISTING PEDESTRIAN WALKWAY ON NORTH SIDE WILL REMAIN BUT TL–3 BARRIER SHALL BE PLACED BETWEEN PEDESTRIANS AND VEHICULAR TRAFFIC. JERSEY BARRIER SHALL BE BOLTED TO THE ROAD (PAID FOR UNDER ITEM 853.33).

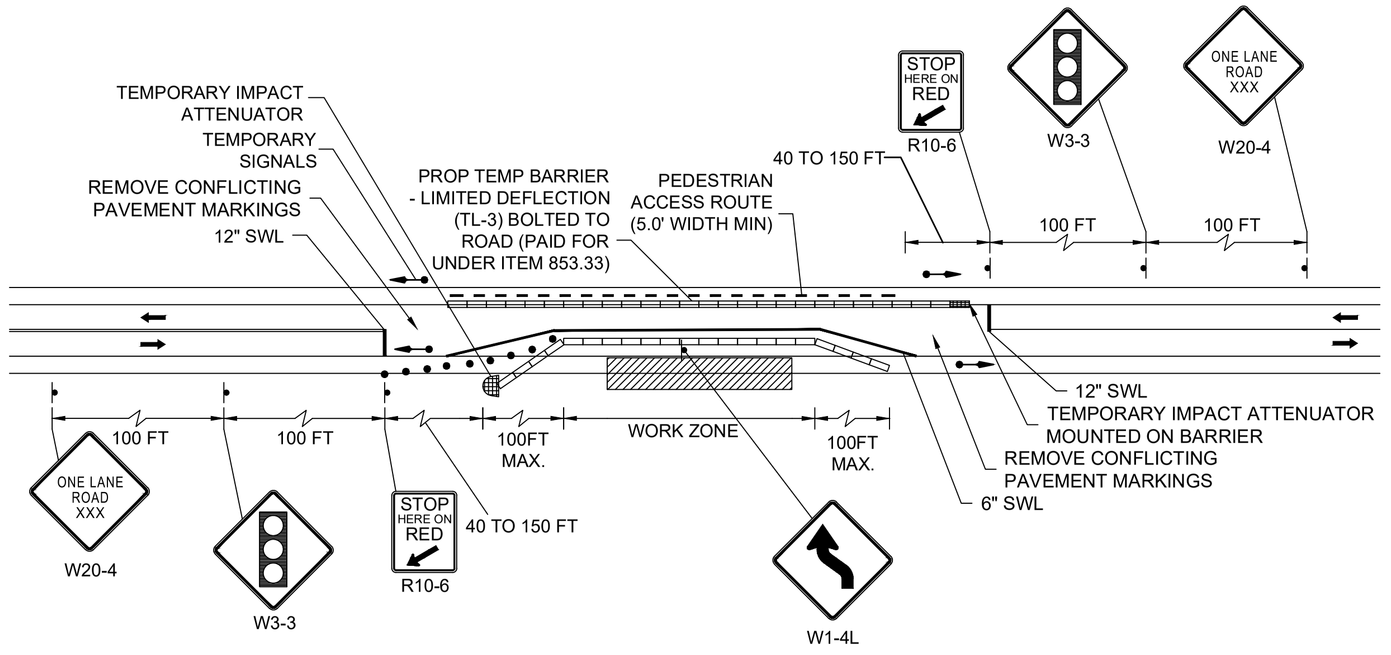

TWO LANE ROAD ONE LANE ALTERNATING TRAFFIC WITH TEMPORARY SIGNAL AND PEDESTRIAN ACCESS ROUTE

DATE	DESCRIPTION
JUNE 27, 2026	ISSUED FOR CONSTRUCTION
	USE ONLY PRINTS OF LATEST DATE

Proposal No. 616302-134929
A00803 - 37
(S18010)_SIGN SUMMARY.DWG Plotted on 16-Jun-2026 2:22 PM
Xxxxxx Structural/Sketch Plans Submittal (S#/SK#) DD-Month-YYYY

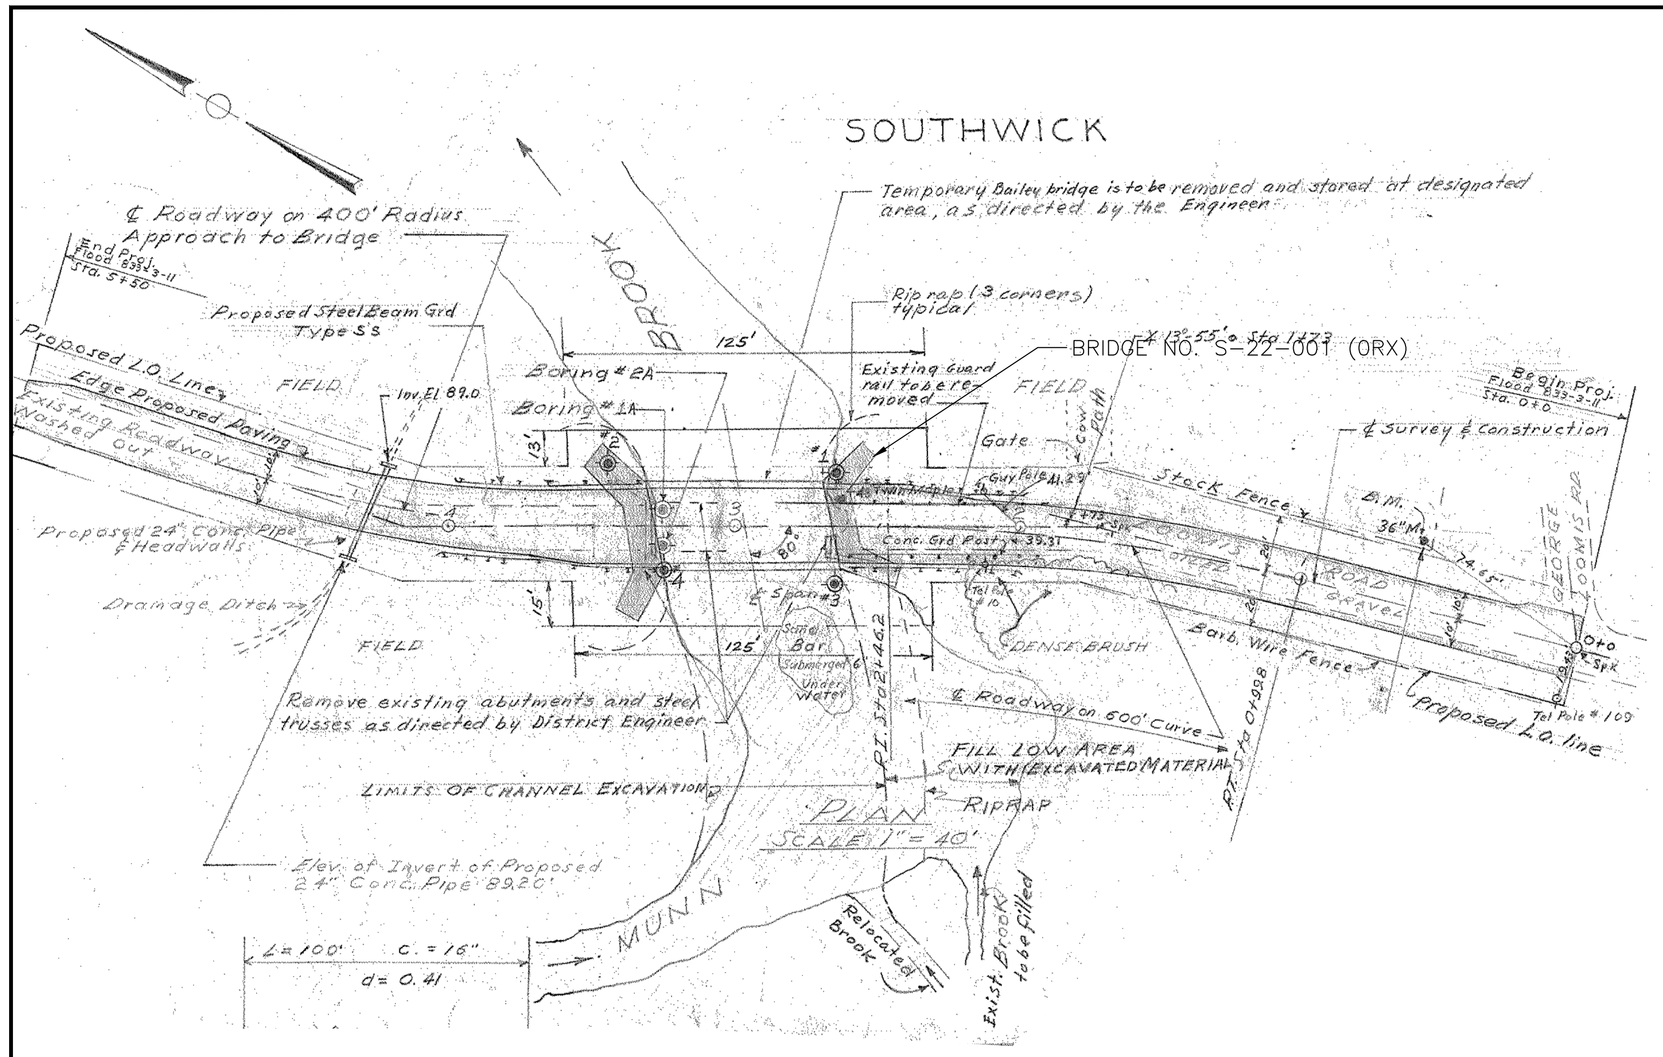

KEYPLAN

SCALE: 1" = 40'

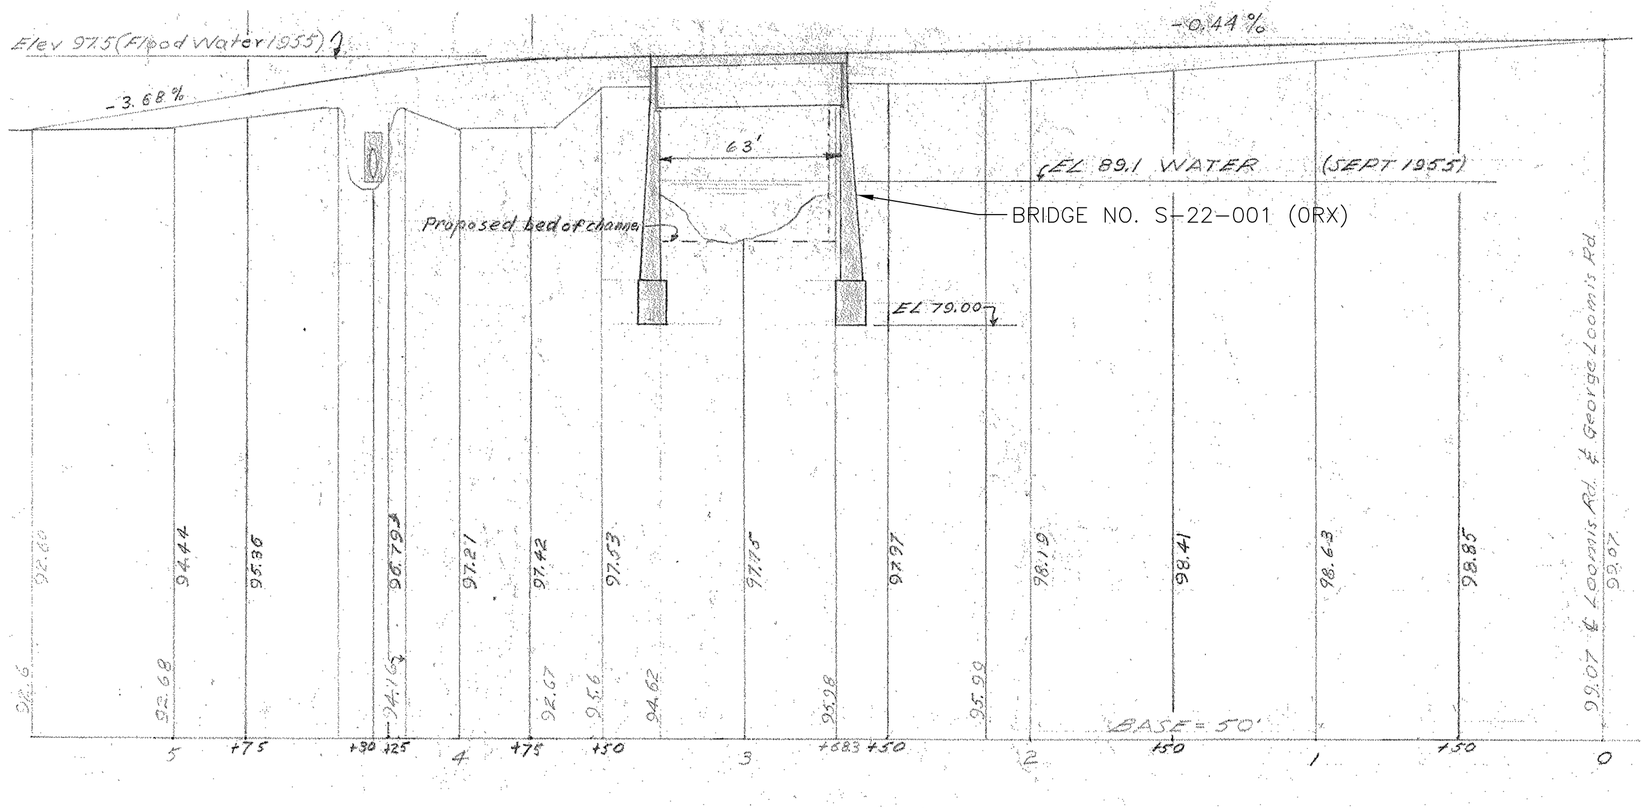

NORTH LOOMIS STREET – PROFILE

SCALE: 1" = 40' HORIZ.
1" = 8' VERT.

SCALES:

DRAWINGS ARE DRAWN TO SCALE FOR FULL SIZE SHEETS AND ARE NOT APPLICABLE TO REDUCED SIZE PRINTS. DIVIDE SCALES BY 2 FOR HALF–SIZED PRINTS (A3). CONTRACTOR SHALL FIELD MEASURE ALL COMPONENTS PROPOSED TO BE REPLACED PRIOR TO THE COMMENCEMENT OF WORK.

STRUCTURAL STEEL:

THE CONTRACTOR SHALL FIELD MEASURE EXISTING CONDITIONS (I.E. DIAPHRAGMS, CONNECTION PLATES, ETC.) PRIOR TO ORDERING SHOP DRAWINGS TO ENSURE PROPER FIT UP OF THE REPAIR PLATES AND ANGLES. PROPOSED STRUCTURAL STEEL SHALL CONFORM TO AASHTO M270 GRADE 36 OR GRADE 50. PERIMETER OF ALL REPAIR PLATES AND ANGLES SHALL BE SEALED USING SILICONE CAULK UPON COMPLETION OF REPAIRS.

UTILITIES:

THERE ARE NO UTILITES SUPPORTED ON THIS BRIDGE.

SHOP DRAWINGS:

THE CONTRACTOR SHALL SUBMIT ALL SHOP DRAWINGS AS REQUIRED BY THE STANDARD SPECIFICATIONS AND THE LATEST MASSDOT BRIDGE MANUAL. PROPOSED COMPONENTS REQUIRING FIELD MEASUREMENTS SHALL BE DESIGNED, DETAILED, AND SUBMITTED TO THE ENGINEER FOR APPROVAL.

STRUCTURAL STEEL CLEANING AND PAINTING:

STEEL BEAM END REPAIRS SHALL CLEANED AND PAINTED IN ACCORDANCE WITH THE SPECIAL PROVISIONS.

DIMENSIONS

DIMENSIONS, ANGLES, AND ELEVATIONS GIVEN FOR STRUCTURE ARE BASED ON THE BEST AVAILABLE INFORMATION SUPPLEMENTED BY LIMITED FIELD MEASUREMENTS AND ARE NOT GUARANTEED TO BE CORRECT. THE CONTRACTOR SHALL DETERMINE AND ESTABLISH ALL DIMENSIONS, ANGLES, AND ELEVATIONS NECESSARY FOR THE COMPLETION OF ALL WORK, BY FIELD MEASUREMENTS AND SURVEY. THE CONTRACTOR SHALL BE RESPONSIBLE FOR VERIFYING EXISTING FIELD CONDITIONS (I.E. MEMBER SIZE, PLATE SIZES, AND MEMBER CONFIGURATION) BY FIELD MEASUREMENT. THE CONTRACTOR SHALL BE RESPONSIBLE FOR THE ADEQUACY AND ACCURACY THEREOF AND SHALL NOT ORDER ANY MATERIAL OR COMMENCE ANY FABRICATION UNTIL THE REQUIRED MEASUREMENTS ON THE ACTUAL STRUCTURE HAVE BEEN MADE AND SUBMITTED SHOP DRAWINGS HAVE BEEN APPROVED BY THE ENGINEER. SHOP DRAWINGS SHALL STATE THE EXISTING DIMENSIONS, ANGLES, ELEVATIONS, AND CONDITIONS HAVE BEEN FIELD VERIFIED BY THE CONTRACTOR.

REINFORCEMENT

REINFORCING STEEL SHALL CONFORM TO THE REQUIREMENTS OF AASHTO M31 GRADE 60. UNLESS OTHERWISE NOTED ON THE CONSTRUCTION DRAWINGS, ALL BARS SHALL BE LAPPED AS FOLLOWS:

MODIFICATION CONDITION	#4 BARS	#5 BARS	#6 BARS
1. NONE	16"	17"	21"
2. 12" OF CONCRETE BELOW BAR	18"	22"	27"
3. EPOXY COATED BARS, COVER $<3D_B$ OR CLEAR SPACING $<6d_b$	21"	26"	31"
4. COATED BARS, ALL OTHER CASES	17"	21"	25"
5. CONDITION 2. AND 3.	23"	29"	35"
6. CONDITION 2 AND 4	21"	27"	32"

ALL OTHER BARS SHALL BE LAPPED AS SHOWN ON THE CONSTRUCTION DRAWINGS

EPOXY COATED BARS:

ALL REINFORCING BARS AND SUPPORTING DEVICES SHALL BE EPOXY COATED UNLESS NOTED OTHERWISE.

BOLTS

ALL BOLTS SHALL BE ⅞" DIAMETER AND SHALL CONFORM TO ASTM F3125 GRADE A325, THREADS EXCLUDED FROM SHEAR PLANE. HARDENED WASHERS SHALL BE PLACED UNDER THE TURNED ELEMENT. NUTS SHALL BE AS LISTED IN ASTM F3125 AS RECOMMENDED OR SUITABLE FOR THE BOLT. ALL BOLTS SHALL BE MECHANICALLY GALVANIZED. ALL CONNECTIONS SHALL BE CONSIDERED SLIP–CRITICAL WITH CLASS B FAYING SURFACES.

DRAWING LIST

SHEET NUMBER	SHEET TITLE
1	GENERAL NOTES, LOCUS, AND DRAWING LIST
2	GENERAL PLAN AND ELEVATION
3	PROPOSED RAILING PLAN
4	FRAMING PLAN & CROSS SECTION
5	STEEL REPAIRS
6	RAILING REPAIR
7	TEMPORARY TRAFFIC CONTROL PLAN DETAILS
8	ADVANCED SIGNING PLANS
9	CONSTRUCTION SIGN SUMMARY

SOUTHWICK
NORTH LOOMIS STREET

STATE	FED. AID PROJ. NO.	SHEET NO.	TOTAL SHEETS
MA	-	1	9
PROJECT FILE NO.	616302		

GENERAL NOTES, LOCUS, AND DRAWING LIST

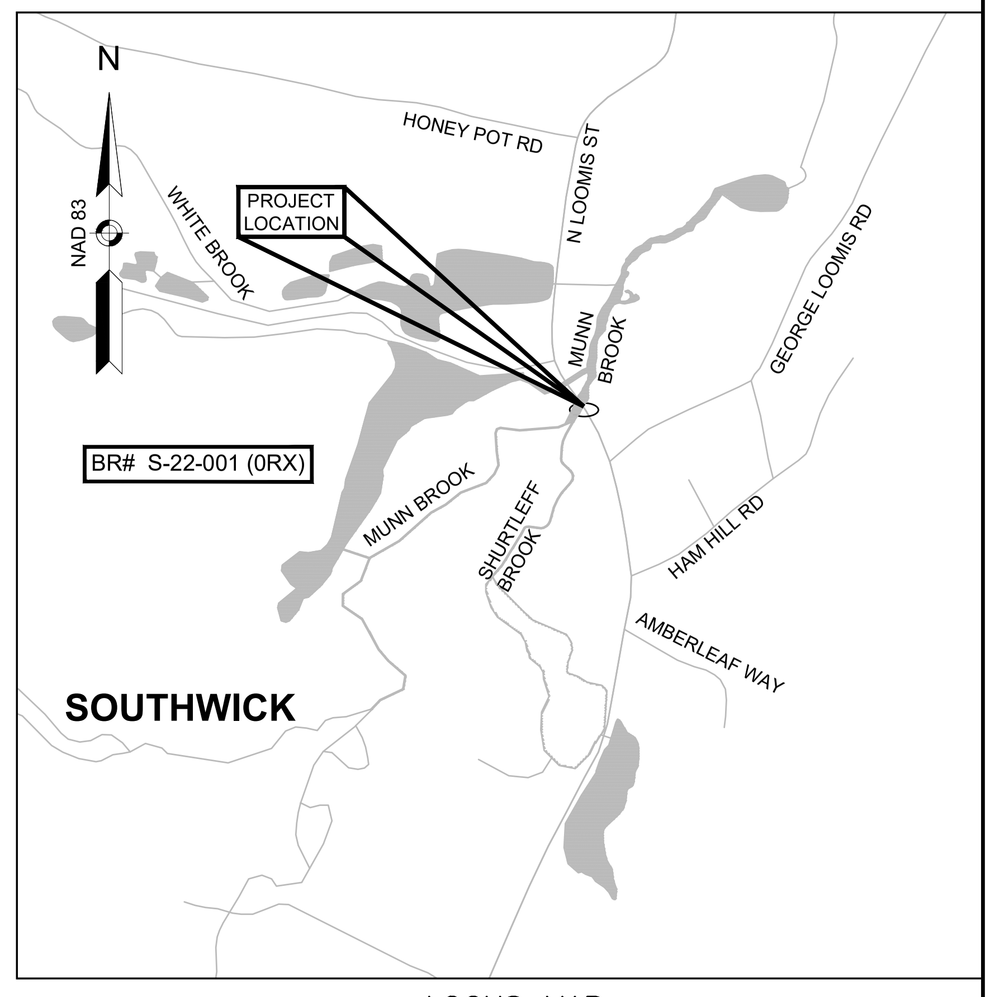

LOCUS MAP

0 500 1000 1500 2000

SCALE: 1" = 500'

JUNE 27, 2026 | ISSUED FOR CONSTRUCTION

MassDOT Massachusetts Department of Transportation Highway Division

PROJECT DESCRIPTION

SOUTHWICK
NORTH LOOMIS STREET
OVER MUNN BROOK

MASSACHUSETTS DEPARTMENT OF TRANSPORTATION
HIGHWAY DIVISION
10 PARK PLAZA BOSTON, MASS

benesch
24 FEDERAL STREET
BOSTON, MA

Proposal No. 616302-134929
FRONT SHEET.DWG Plotted on 4-Nov-2021 4:11 PM
A00803 - 38
DD-Month-YYYY
Xxxxxx Structural/Sketch Plans Submittal (S#/SK#)

DATE	DESCRIPTION
JUNE 27, 2026	ISSUED FOR CONSTRUCTION

USE ONLY PRINTS OF LATEST DATE

WEST ELEVATION

SCALE: $\frac{3}{4}$" = 1'-0"

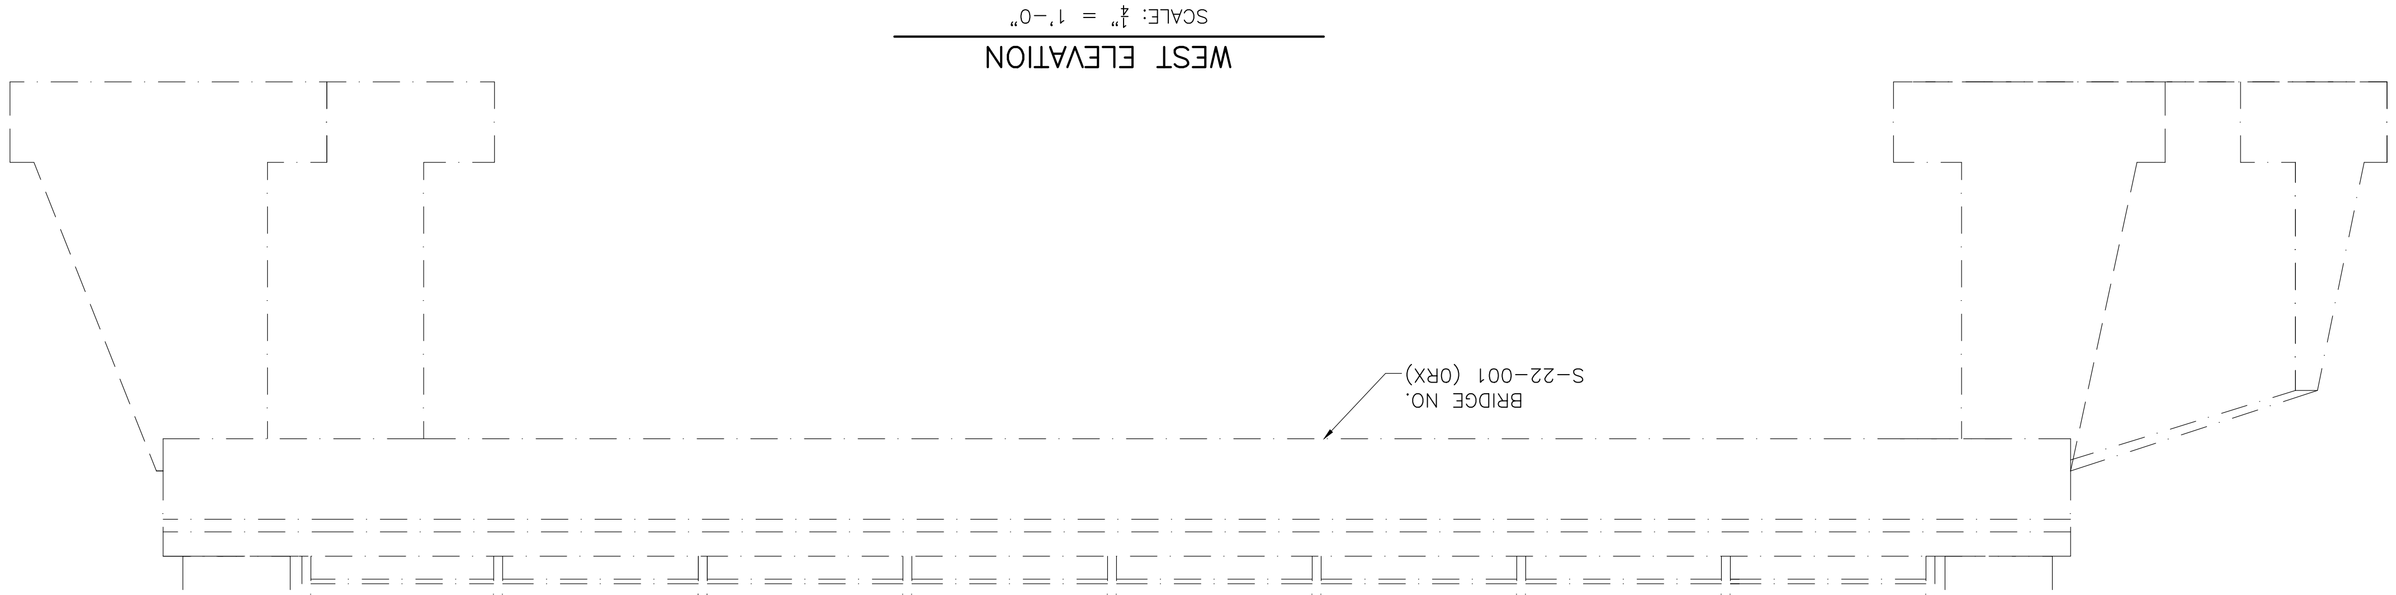

EXISTING GENERAL PLAN

SCALE: $\frac{3}{4}$" = 1'-0"

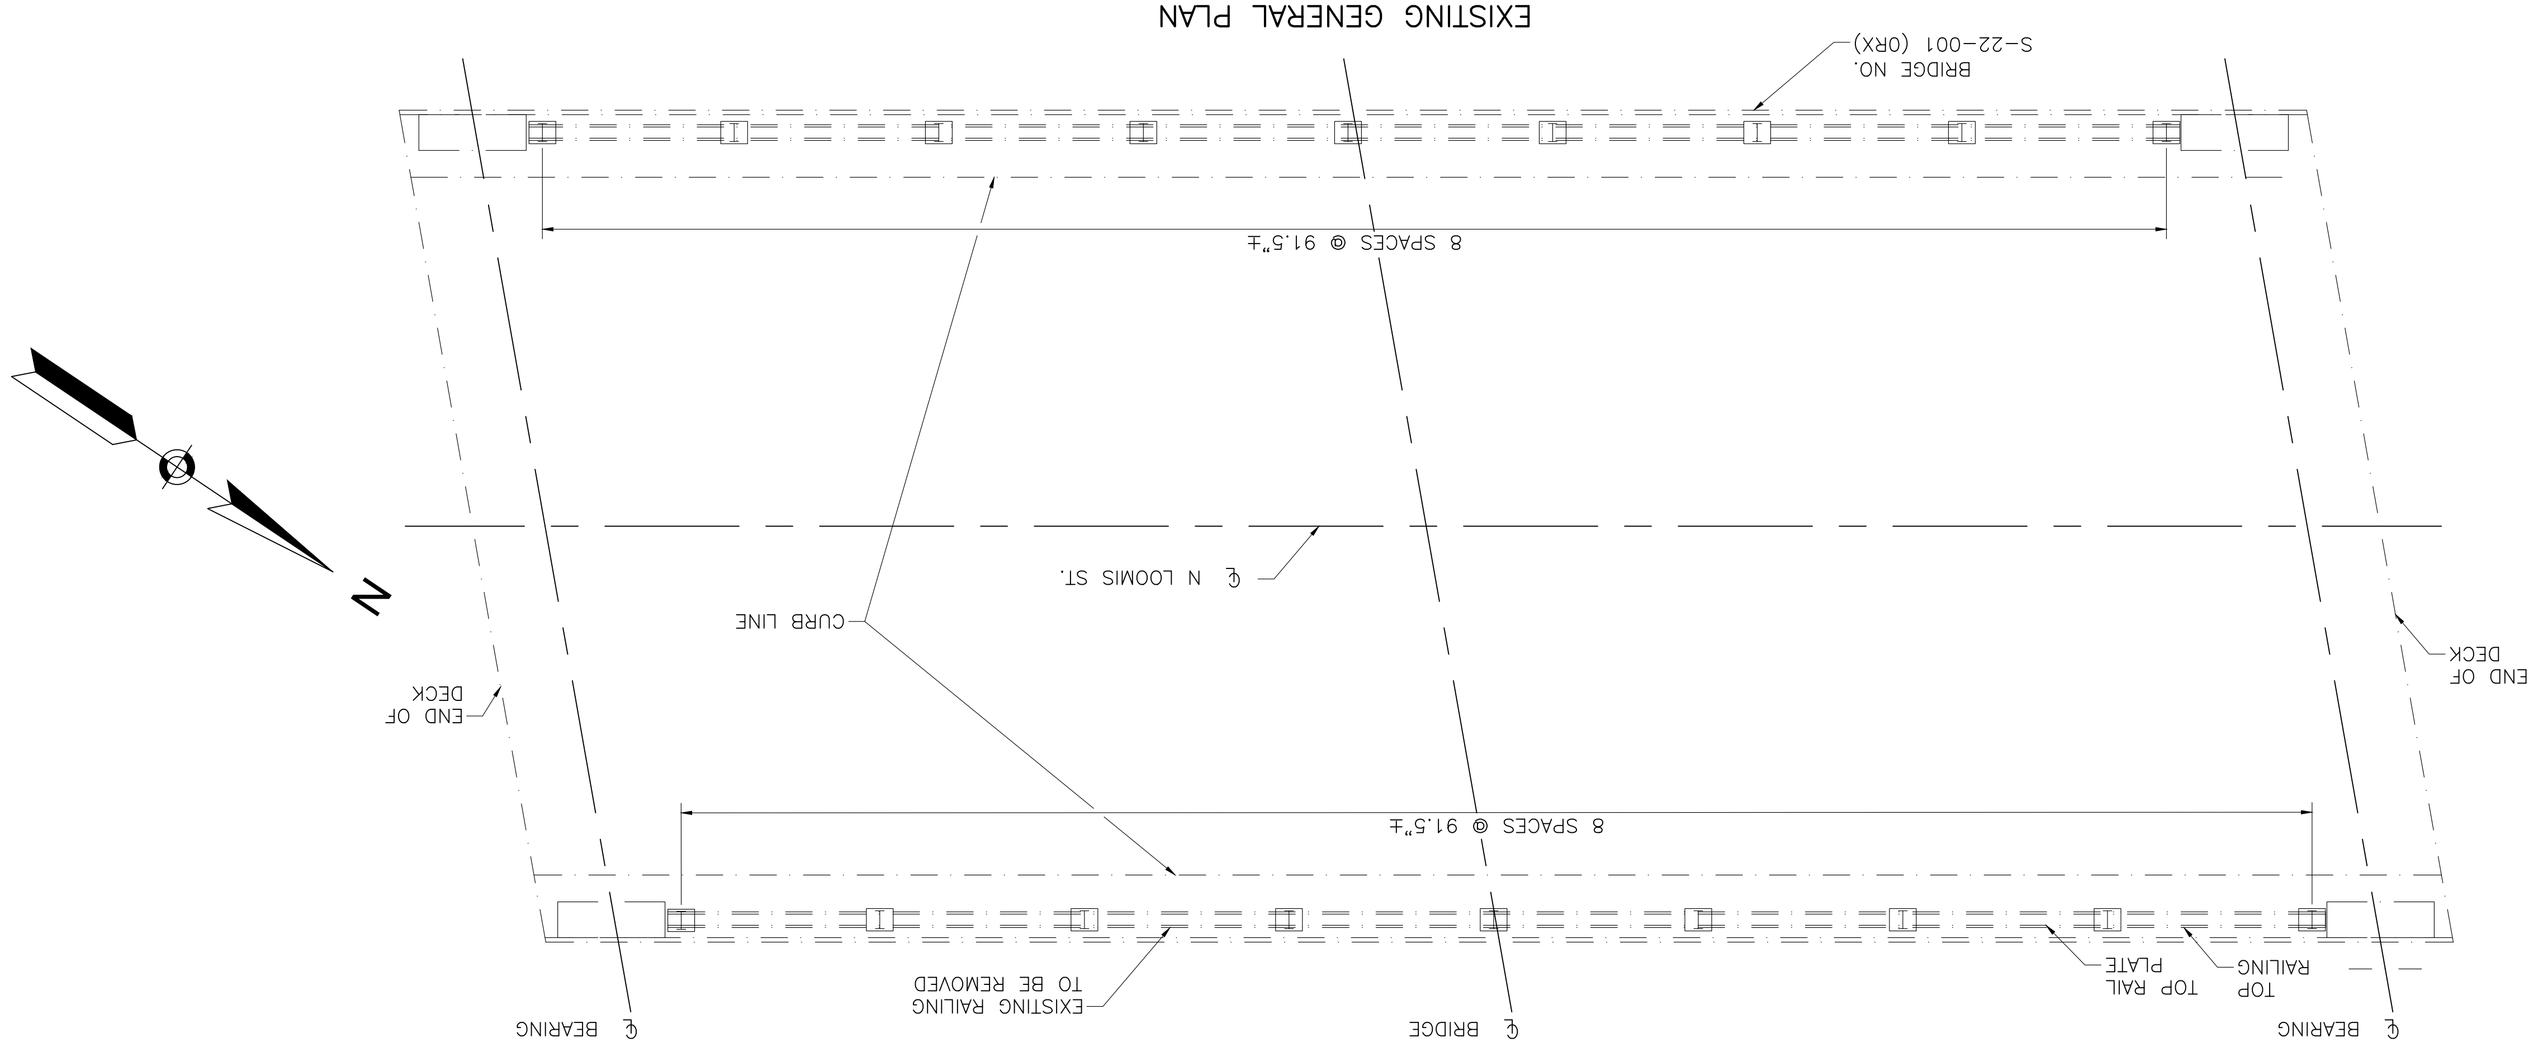

SOUTHWICK
NORTH LOOMIS STREET

STATE	FED. AID PROJ. NO.	SHEET NO.	TOTAL SHEETS
MA	-	2	9
PROJECT FILE NO. 616302			

GENERAL PLAN AND ELEVATION

Xxxxxx Structural\Sketch Plans Submittal (S#\SK#) DD-Month-YYYY

A00803 - 39

PLAN AND ELEVATION.DWG Plotted on 4-Nov-2021 4:11 PM

Proposal No. 616302-134929

DATE	DESCRIPTION
JUNE 27, 2026	ISSUED FOR CONSTRUCTION

USE ONLY PRINTS OF LATEST DATE

PROPOSED RAILING PLAN

SCALE: $\frac{3}{4}$" = 1'-0"

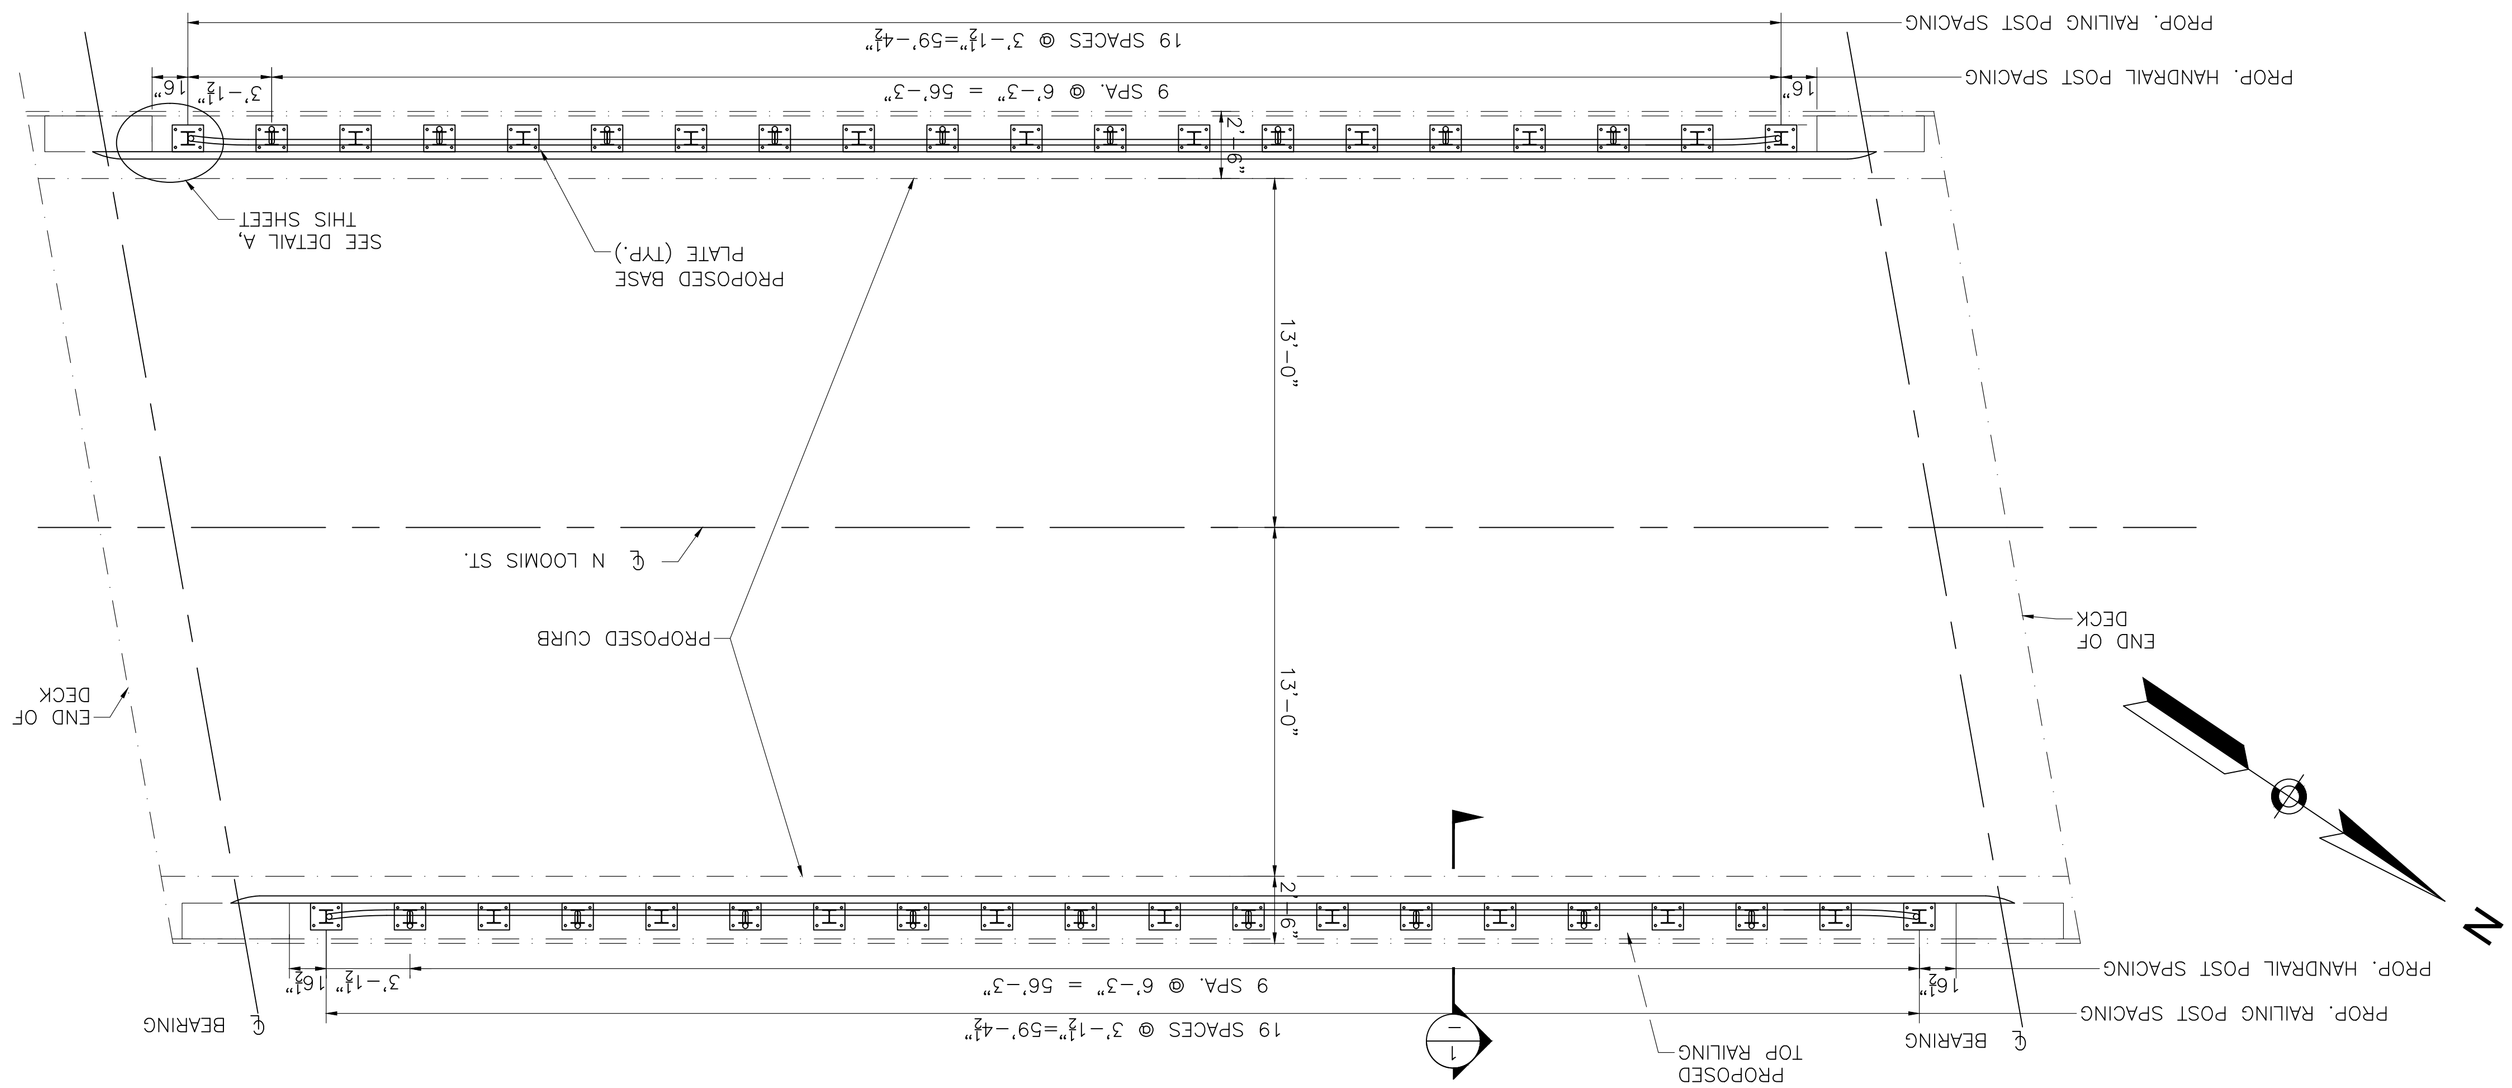

DETAIL A

SCALE: 1½" = 1'-0"

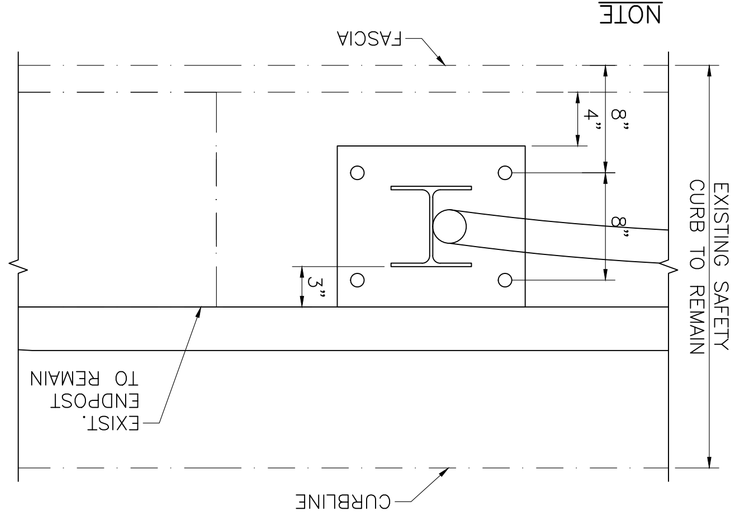

LIMIT OF DEMOLITION

SCALE: $\frac{3}{4}$" = 1'-0"

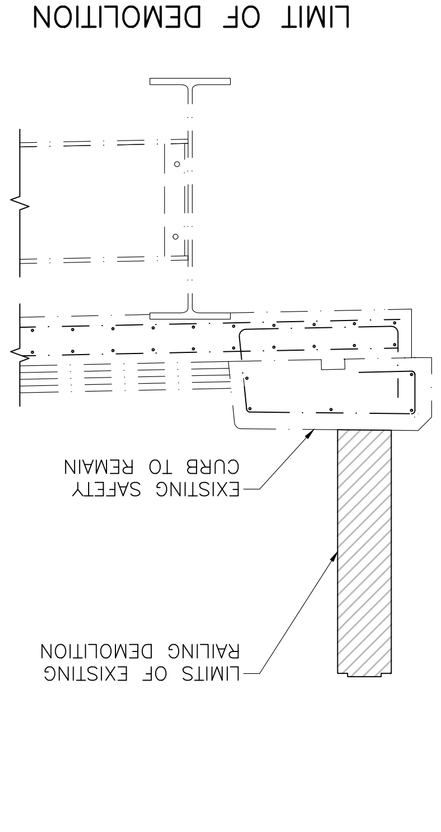

SECTION

1 — SCALE: 1" = 1'-0"

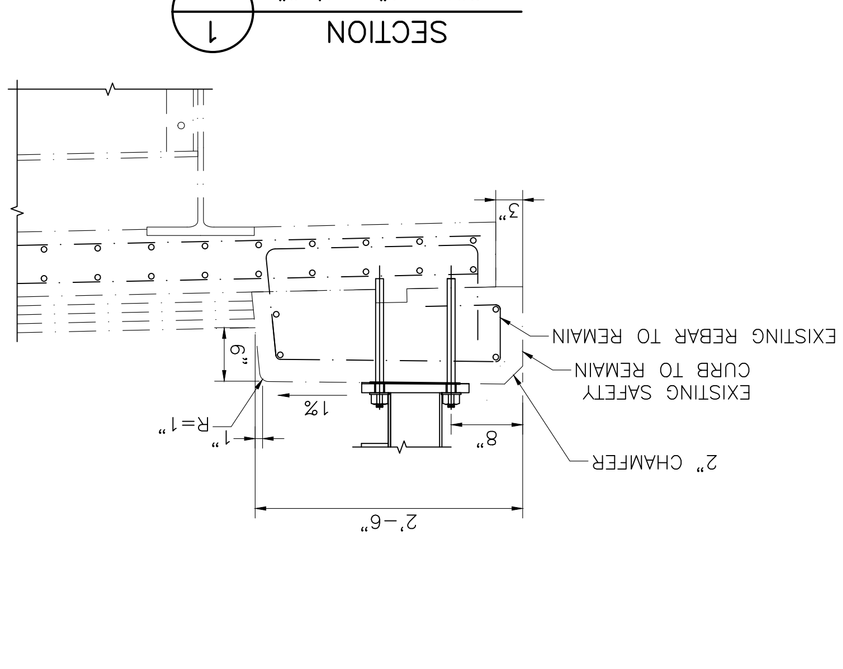

SOUTHWICK
NORTH LOOMIS STREET

STATE	FED. AID PROJ. NO.	SHEET NO.	TOTAL SHEETS
MA	-	3	9
PROJECT FILE NO. 616302			

PROPOSED RAILING PLAN

Xxxxxx Structural\Sketch Plans Submittal (S#\SK#) DD-Month-YYYY
PROPOSED RAILING PLAN.DWG Plotted on 23-Jun-2026 10:28 AM

Proposal No. 616302-134929

Proposal No. 616302-134929

SOUTHWICK
NORTH LOOMIS STREET

STATE	FED. AID PROJ. NO.	SHEET NO.	TOTAL SHEETS
MA	-	4	9
PROJECT FILE NO.	616302		

FRAMING PLAN & CROSS SECTION

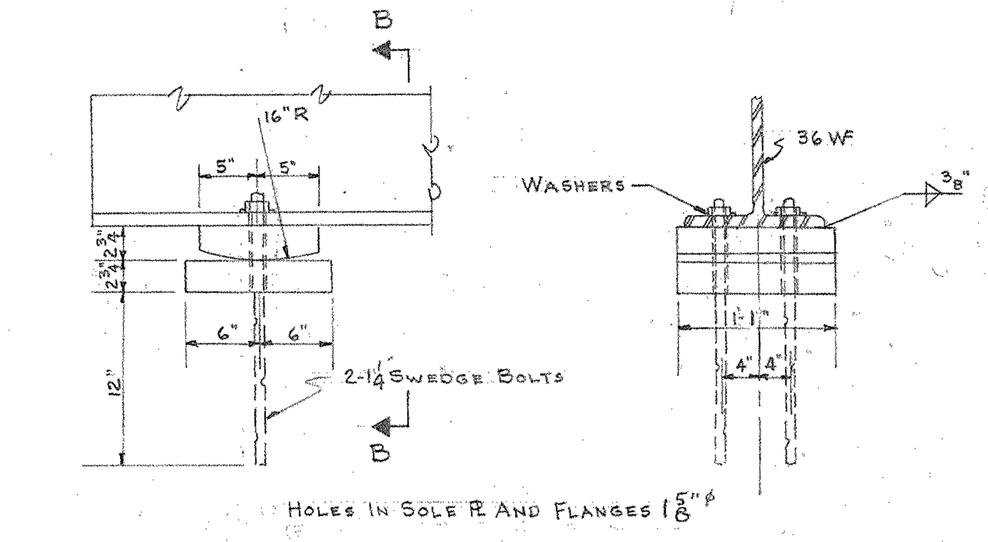

SECTION B-B

FIXED BEARING DETAILS

SCALE 1"=1'-0"

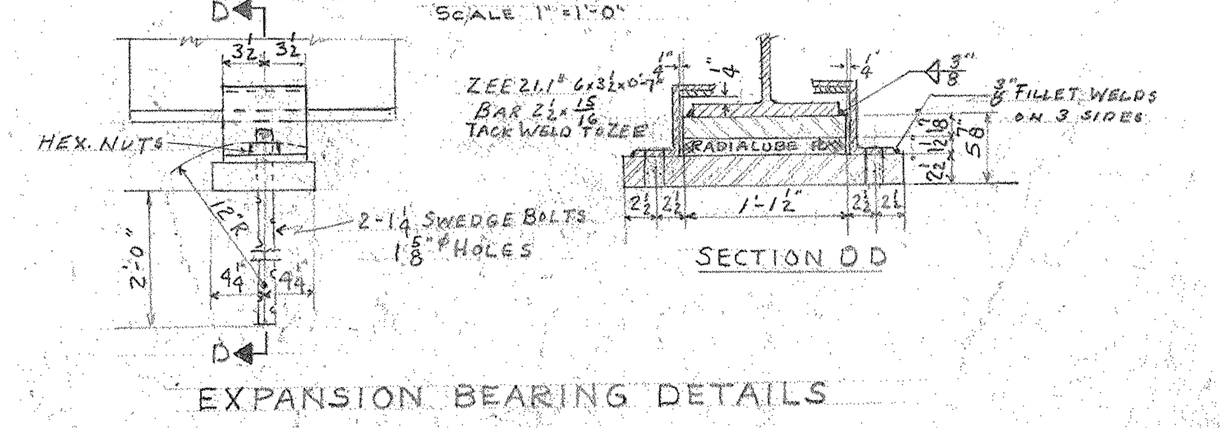

SECTION O-O

EXPANSION BEARING DETAILS

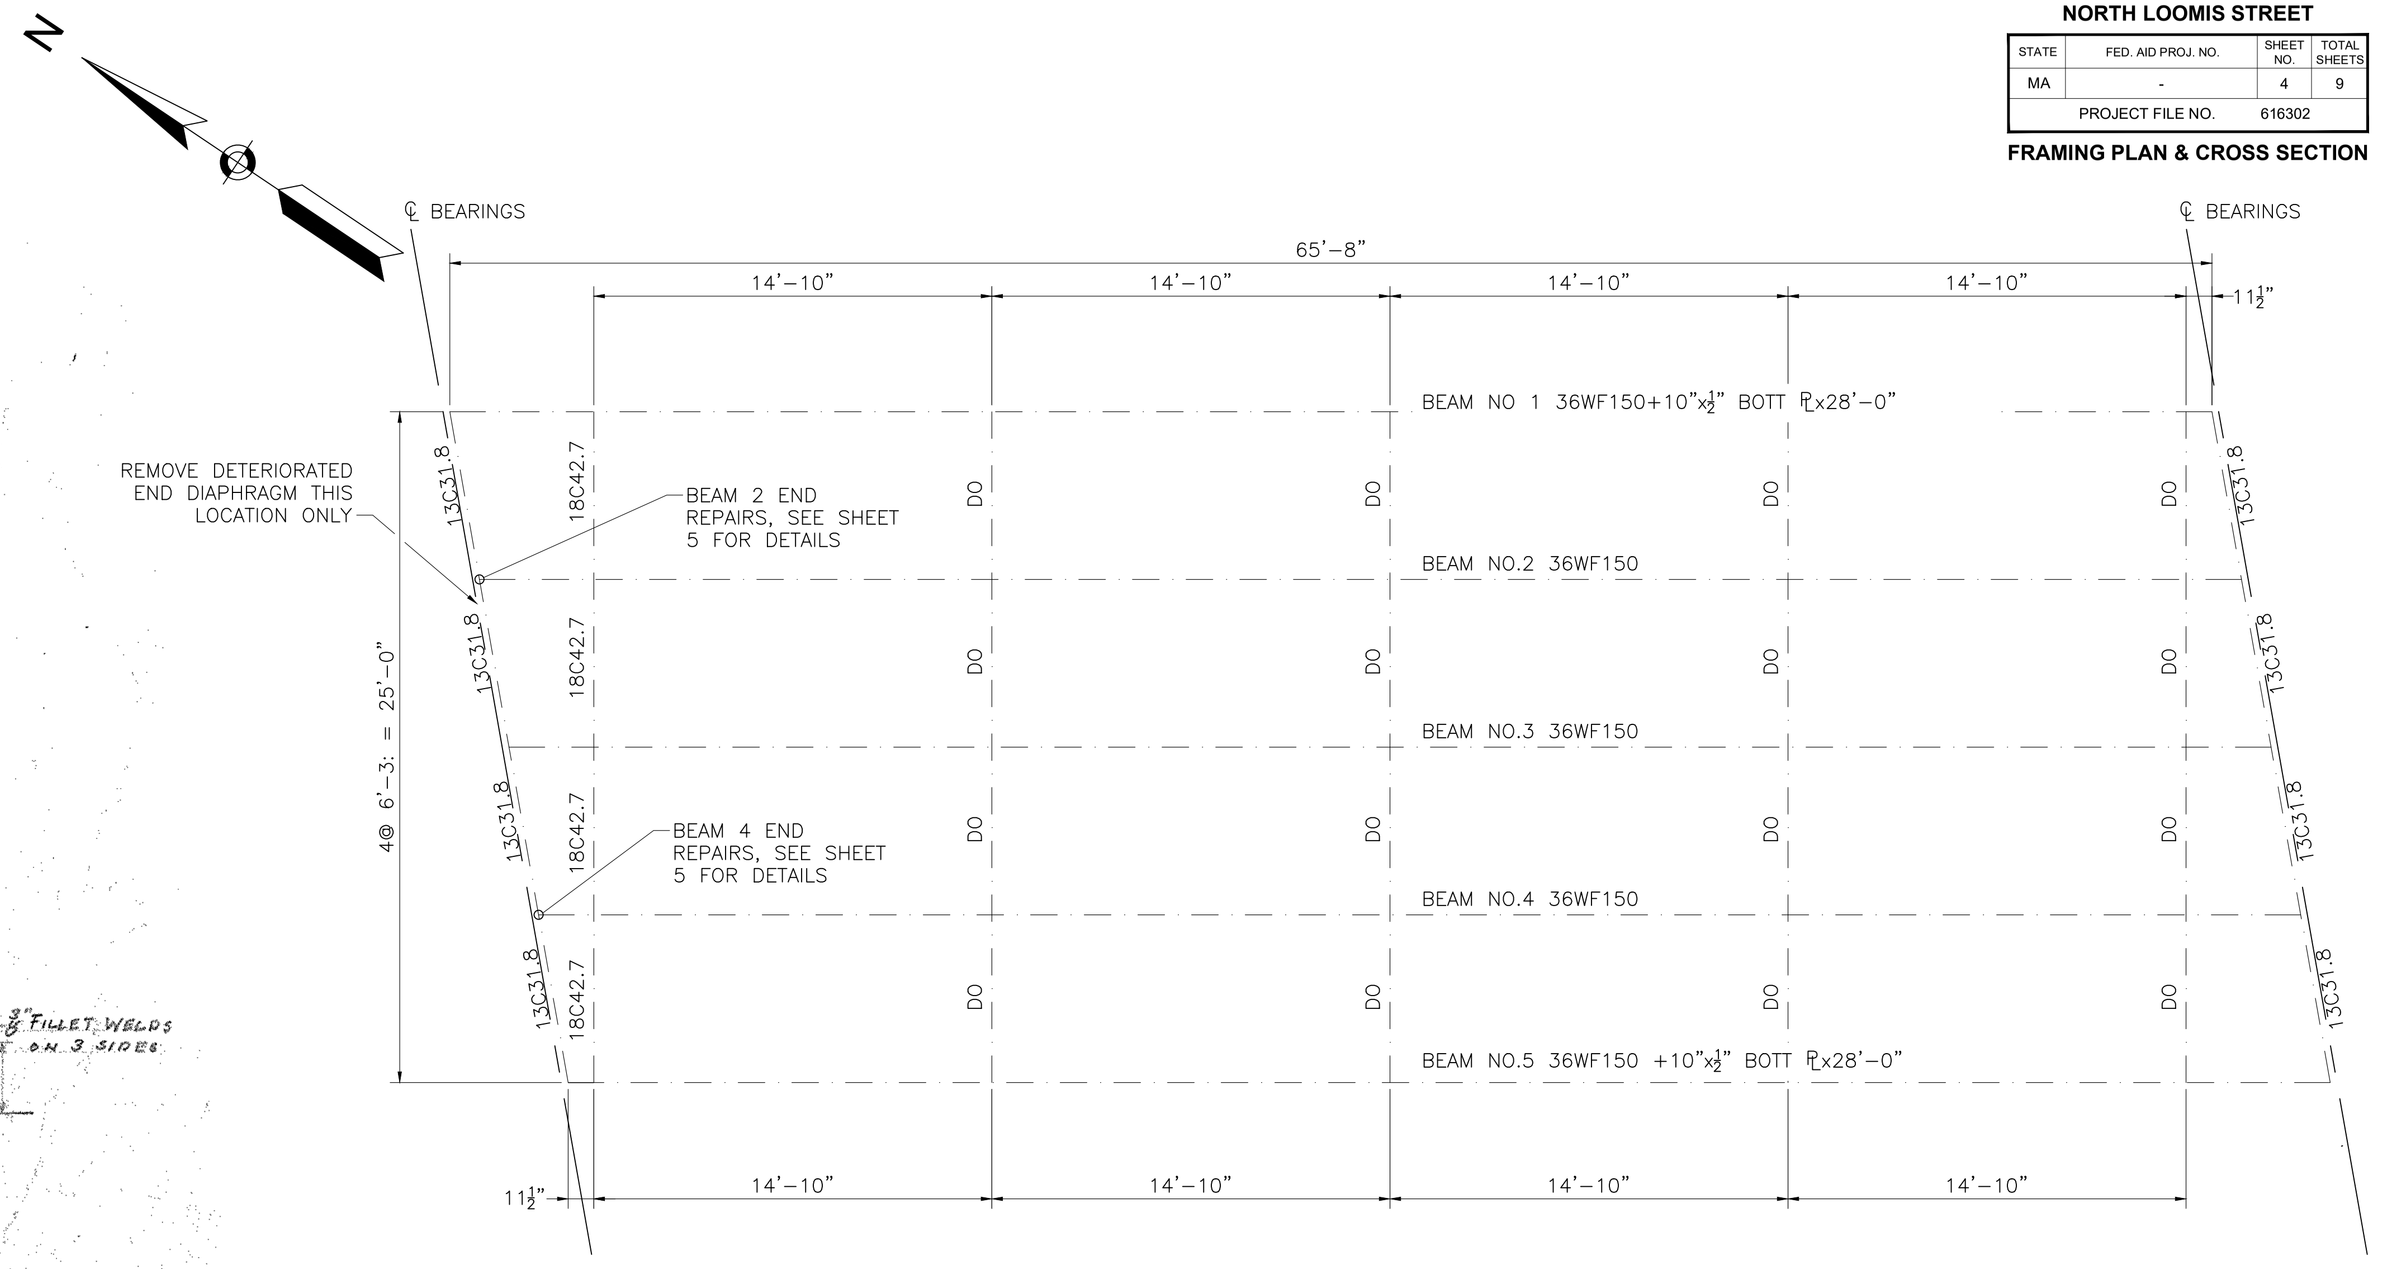

FRAMING PLAN

SCALE: ¼" = 1'-0"

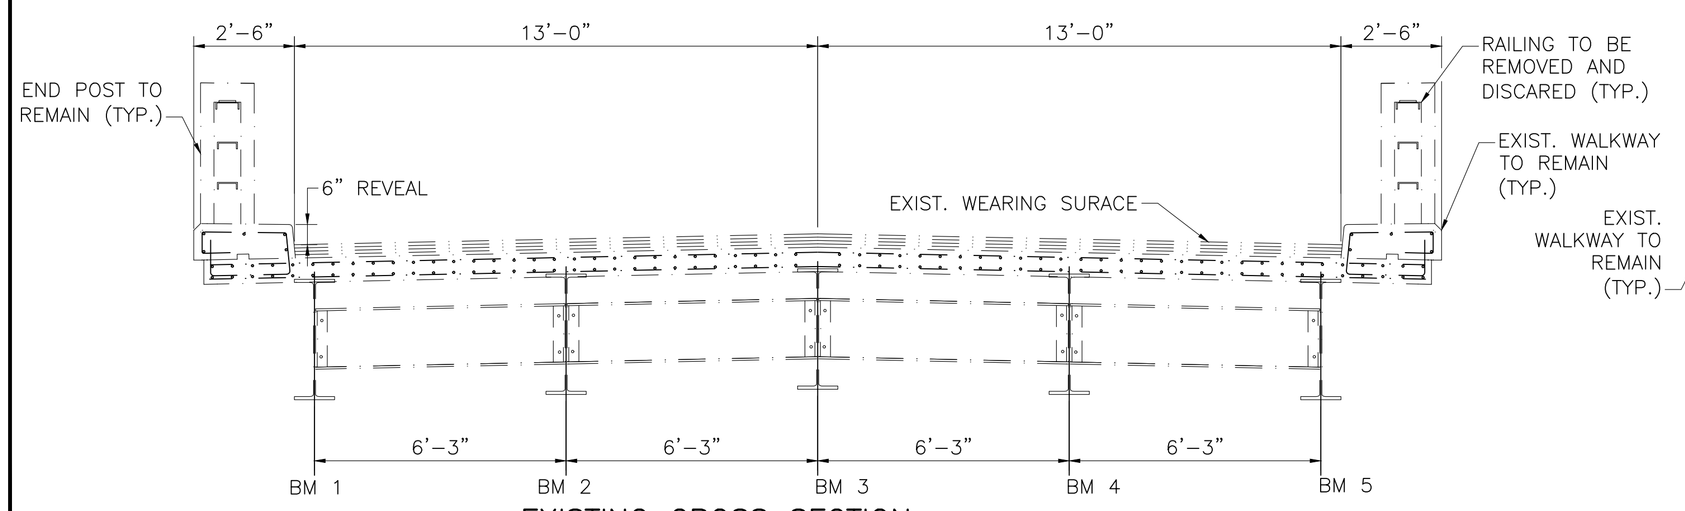

EXISTING CROSS SECTION

SCALE: ⅜" = 1'-0"

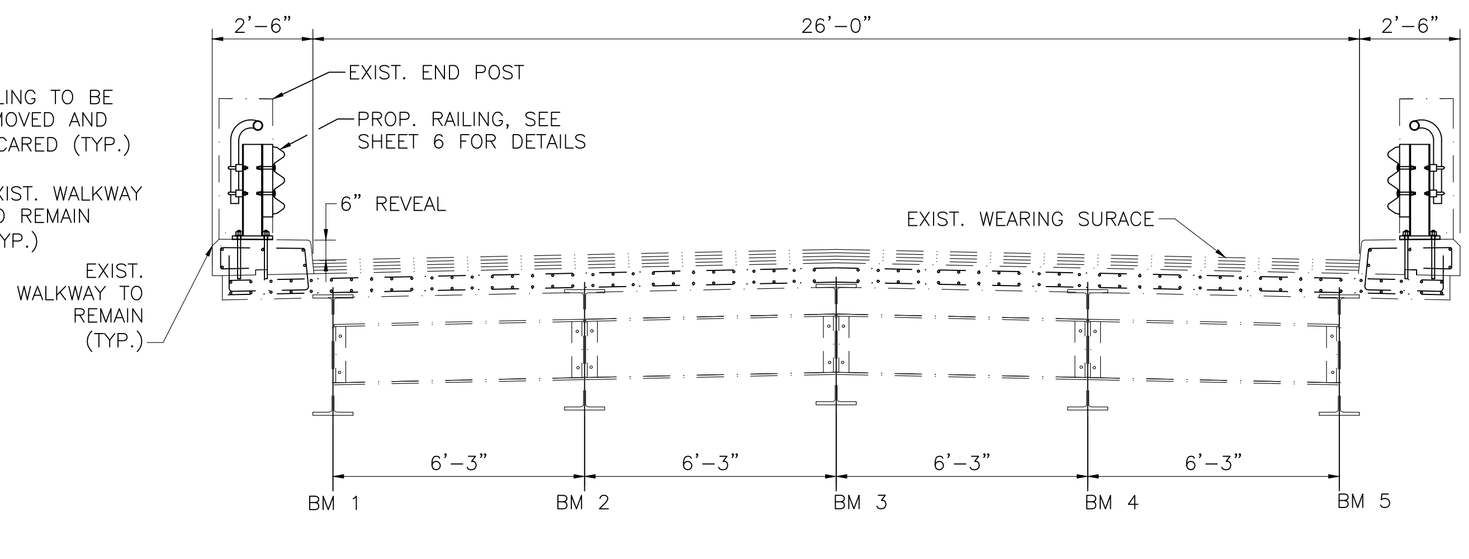

PROPOSED CROSS SECTION

SCALE: ⅜" = 1'-0"

JUNE 27, 2026	ISSUED FOR CONSTRUCTION
DATE	DESCRIPTION
USE ONLY PRINTS OF LATEST DATE	

PLAN AND ELEVATION.DWG Plotted on 4-Nov-2021 4:11 PM
A00803 - 41
Xxxxxx Structural/Sketch Plans Submittal (S#/SK#) DD-Month-YYYY

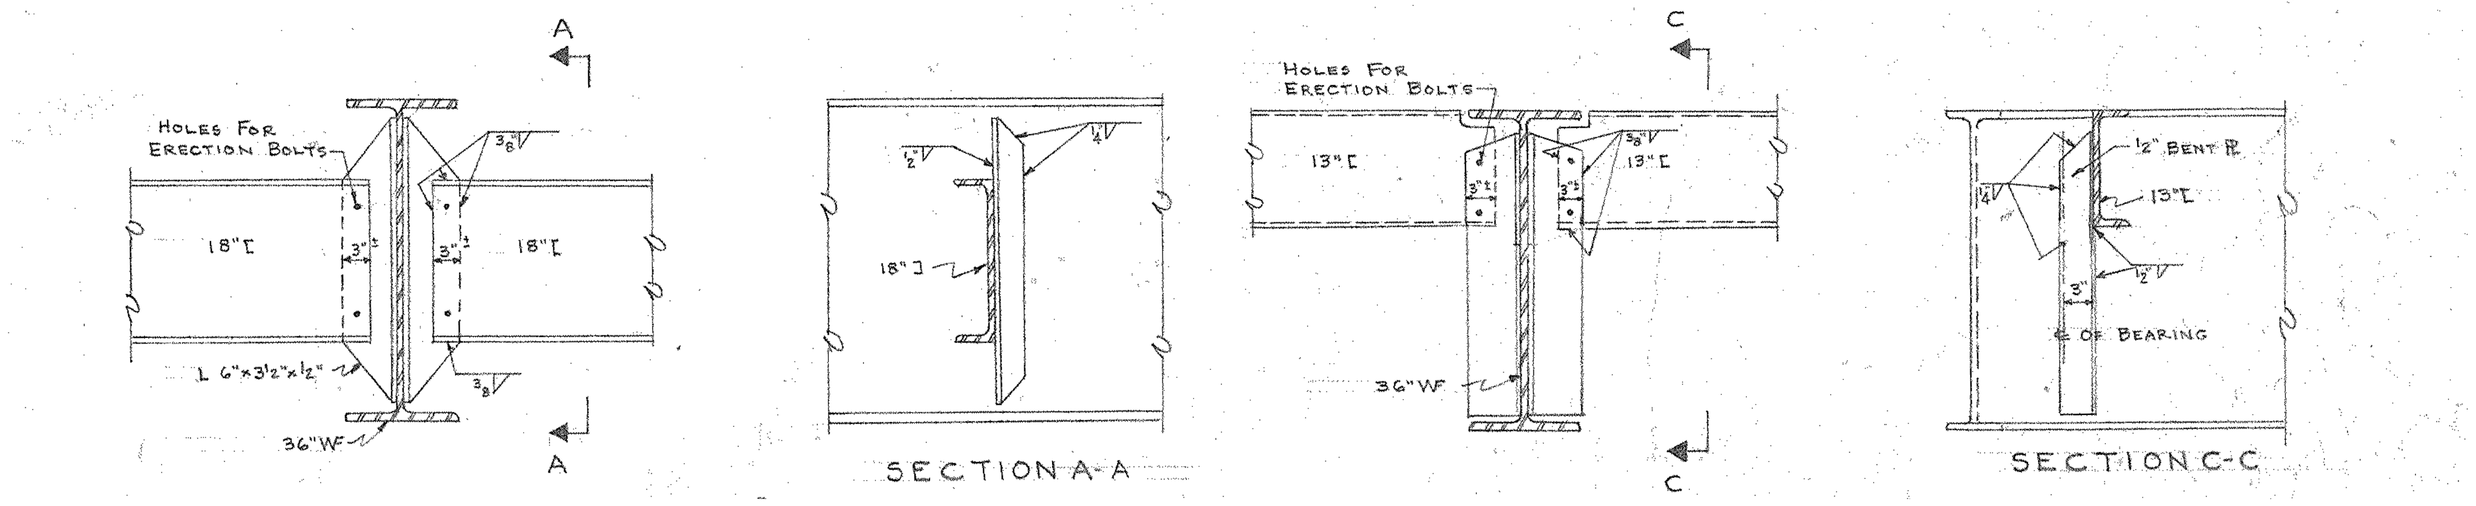

WELDED DIAPHRAGM CONNECTIONS

SCALE: ½" = 1'–0"

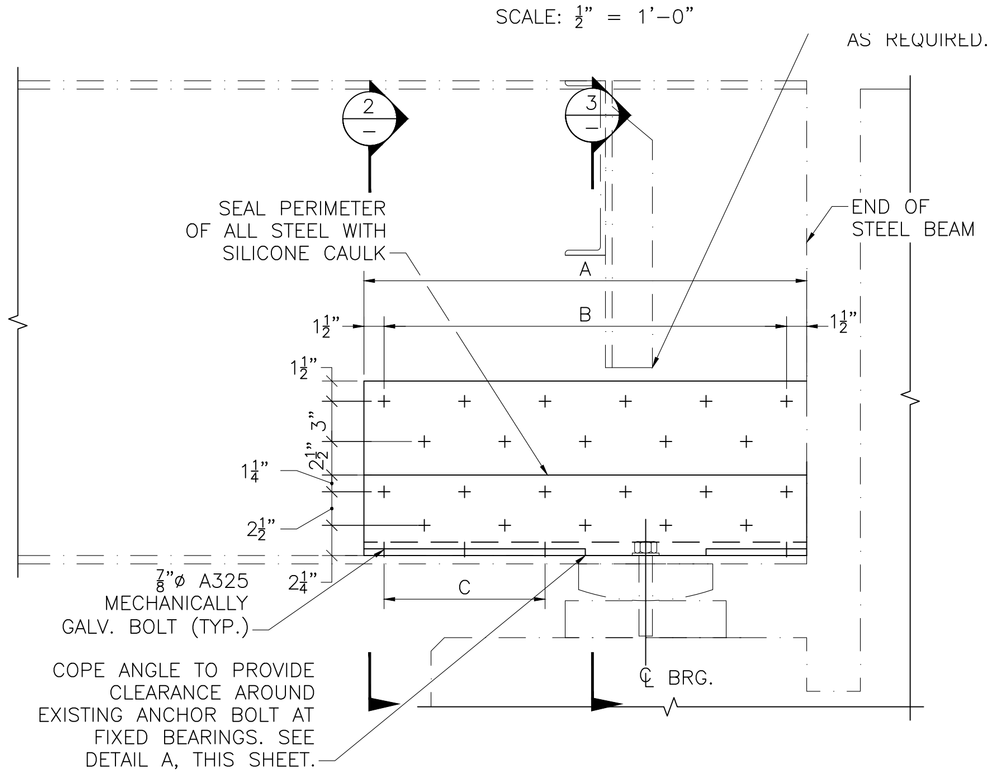

BEAM 2 END REPAIRS

SCALE: 1½" = 1'–0"

WELDED END DIAPHRAGM CONNECTIONS

SCALE: ½" = 1'–0"

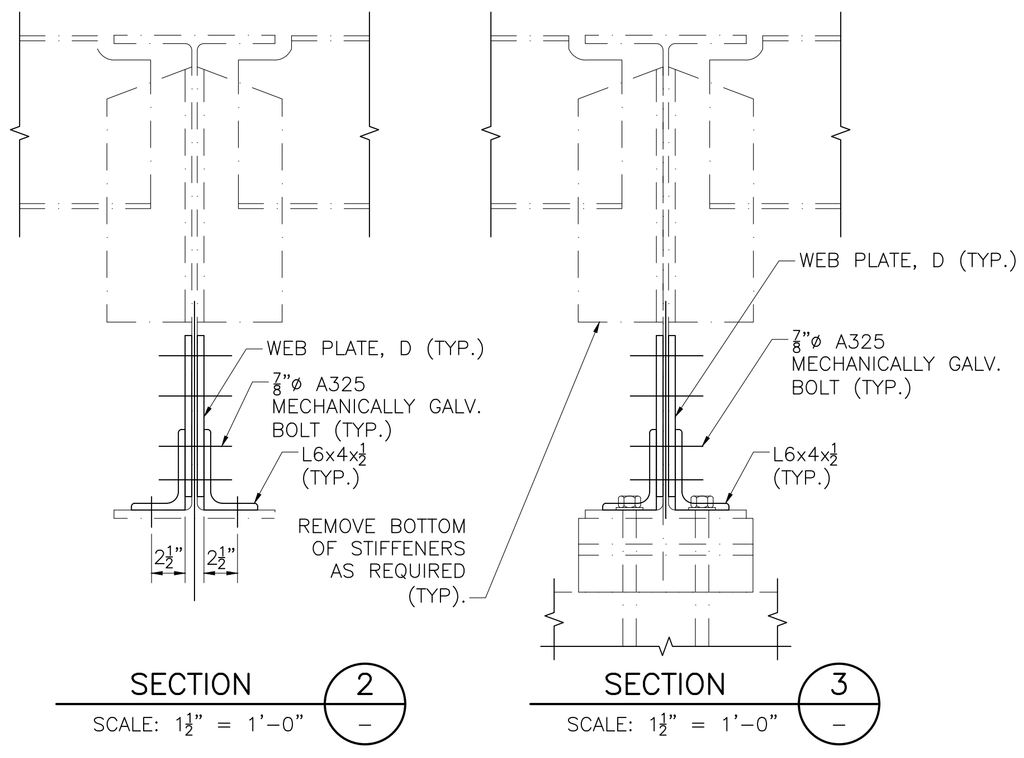

SECTION 2 — SCALE: 1½" = 1'–0"

SECTION 3 — SCALE: 1½" = 1'–0"

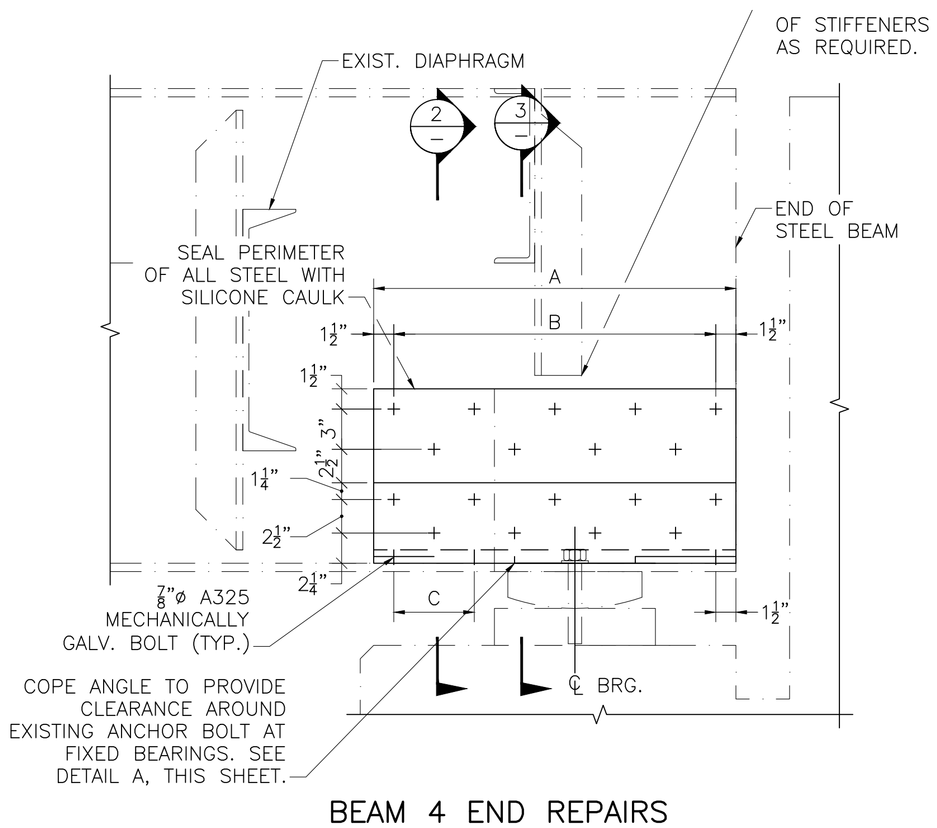

BEAM 4 END REPAIRS

SCALE: 1½" = 1'–0"

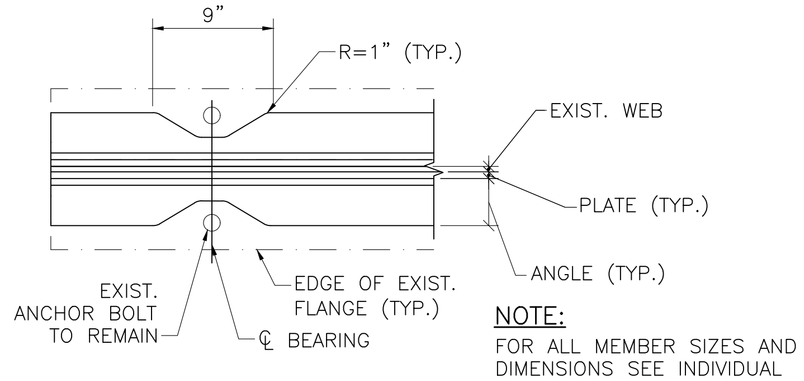

NOTE:
FOR ALL MEMBER SIZES AND DIMENSIONS SEE INDIVIDUAL REPAIR DETAILS.

DETAIL A AT BEARING

SCALE: 1½" = 1'–0"

STEEL REPAIR NOTES:

1. CLEAN THE CONTACT SURFACES OF EXISTING STEEL IN ACCORDANCE WITH SPECIAL PROVISIONS. THE CONTACT SURFACES SHALL BE FREE OF PAINT, OIL, AND GREASE, AND SHALL PROVIDE THE NECESSARY SLIP RESISTANCE FOR CLASS B SLIP CRITICAL CONNECTIONS.
2. ENGINEER TO INSPECT CLEANED REPAIR AREA AND VERIFY REPAIR LIMITS BASED ON CONDITIONS EXPOSED BY CLEANING.
3. THE BEAM SHALL BE INSPECTED FOR DAMAGE DUE TO CONTRACTOR OPERATIONS. ANY DAMAGE CAUSED BY THE CONTRACTOR SHALL BE REPAIRED AT THE CONTRACTORS' EXPENSE.
4. IN LOCATIONS WHERE HEAVY DETERIORATION HAS OCCURRED OR AS DIRECTED BY THE ENGINEER, EPOXY REPAIR FAIRING COMPOUND SHALL BE APPLIED OVER THE PRIME COAT AS FOLLOWS:
   - A. THE EPOXY REPAIR COMPOUND SHALL BE APPLIED TO THE DETERIORATED AREAS IN STRICT ACCORDANCE WITH THE MANUFACTURER'S WRITTEN INSTRUCTIONS. THE CONTRACTOR SHALL SUBMIT TO THE ENGINEER OF RECORD FOR REVIEW AND APPROVAL THE METHODS, PROCEDURES, AND MATERIALS TO BE USED FOR THE WORK.
   - B. THE REPAIR COMPOUND SHALL ONLY BE APPLIED TO THOSE AREAS OF THE EXISTING STEEL THAT EXHIBIT SEVERE SECTION LOSS TO COMPLETELY FILL THE IRREGULARITIES IN THE EXISTING STEEL SURFACES SUCH THAT NO VOIDS REMAIN BETWEEN THE PLIES OF THE EXISTING STEEL AND THE PROPOSED STRENGTHENING STEEL IN THE FINAL REPAIRED CONDITION.
   - C. THE PROPOSED REPAIR STEEL SHALL BE PROPERLY POSITIONED AND BROUGHT INTO FIRM CONTACT WITHIN THE WORKING TIME LIMITS OF THE EPOXY REPAIR COMPOUND. THE REPAIR STEEL SHALL BE SECURED IN PLACE USING POSITIONING BOLTS TENSIONED TO A SNUG TIGHT CONDITION AND CLAMPS OR OTHER MECHANICAL MEANS TO BRING THE PLIES OF THE EXISTING STEEL AND NEW STEEL INTO FIRM CONTACT. WELDING IS NOT ALLOWED.
   - D. ONCE THE PROPOSED STEEL HAS BEEN SECURED INTO POSITION WITH THE POSITIONING BOLTS, AND THE EPOXY COMPOUND HAS CURED, THE REMAINING H.S. BOLTS SHALL BE INSTALLED.
   - E. EPOXY COMPOUND FOR STRUCTURAL STEEL REPAIRS SHALL BE A SOLVENT FREE, MOISTURE TOLERANT, EPOXY PASTE ADHESIVE SYSTEM. THE EPOXY PASTE SHALL BE DEVELOPED SPECIFICALLY FOR FILLING, SMOOTHING, SEALING, OR FAIRING APPLICATIONS ON METALS. THE PASTE SHALL BE APPLIED IN STRICT ACCORDANCE WITH THE MANUFACTURER'S LATEST WRITTEN INSTRUCTIONS. AND ACCEPTABLE PRODUCE SHALL BE ONE OF THE FOLLOWING OR AN APPROVED EQUAL: ITW PHILADELPHIA RESINS REPAIR COMPOUND MANUFACTURED BY: ITW PHILADELPHIA RESINS, SIKADUR 31, HI–MOD GEL MANUFACTURED BY: SIKA CORPORATION, DEVCON PLASTIC STEEL PUTTY (A) MANUFACTURED BY: ITW DEVCON, FX–738 METAL FILLED EPOXY MANUFACTURED BY: SIMPSON STRONG TIE.
5. STEEL ELEMENTS FOR REPAIR SHALL BE BOLTED TO EXISTING STEEL SURFACES.
6. STEEL SHALL CONFORM TO THE REQUIREMENTS OF AASHTO M270 GRADE 36 OR 50. IT SHALL BE CONSIDERED A MAIN MEMBER AND CONFORM TO THE V–NOTCH REQUIREMENTS OF AASHTO M270 ZONE T2.
7. IN THE CASE THAT ANY STEEL REPAIR ANGLE INTERFERES WITH THE EXISTING ANCHOR BOLT, A LEG OF THE ANGLE CAN BE COPED TO PROVIDE CLEARANCE AROUND THE EXISTING ANCHOR BOLT.
8. CLEAN AND PAINT REPAIRED AREA PER SPECIAL PROVISIONS.
9. SEAL PERIMETER OF ALL STEEL WITH SILICONE CAULK.

PROPOSED BEAM END REPAIR SCHEDULE

BEAM	LOCATION	SECTION	A	B	C	D
2	NORTH ABUTMENT	36WF150	2'–9"	5 SP. @ 6" = 2'–6"	2 SP. @ 6" = 12"	12" X ½" WEB PL
4	NORTH ABUTMENT	36WF150	2'–3"	4 SP. @ 6" = 2'–0"	1 SP. @ 6" = 6"	12" X ½" WEB PL

SOUTHWICK
NORTH LOOMIS STREET

STATE	FED. AID PROJ. NO.	SHEET NO.	TOTAL SHEETS
MA	-	5	9
PROJECT FILE NO.	616302		

STEEL REPAIRS

DATE	DESCRIPTION
JUNE 27, 2026	ISSUED FOR CONSTRUCTION
	USE ONLY PRINTS OF LATEST DATE

SHEET 5 OF 9 SHEETS BRIDGE NO. S–22–001 (0RX)

Proposal No. 616302-134929

A00803 - 42

(S22001)_STEEL REPAIRS.DWG Plotted on 23-Jun-2026 10:29 AM

Xxxxxx Structural/Sketch Plans Submittal (S#/SK#) DD-Month-YYYY

Proposal No. 616302-134929

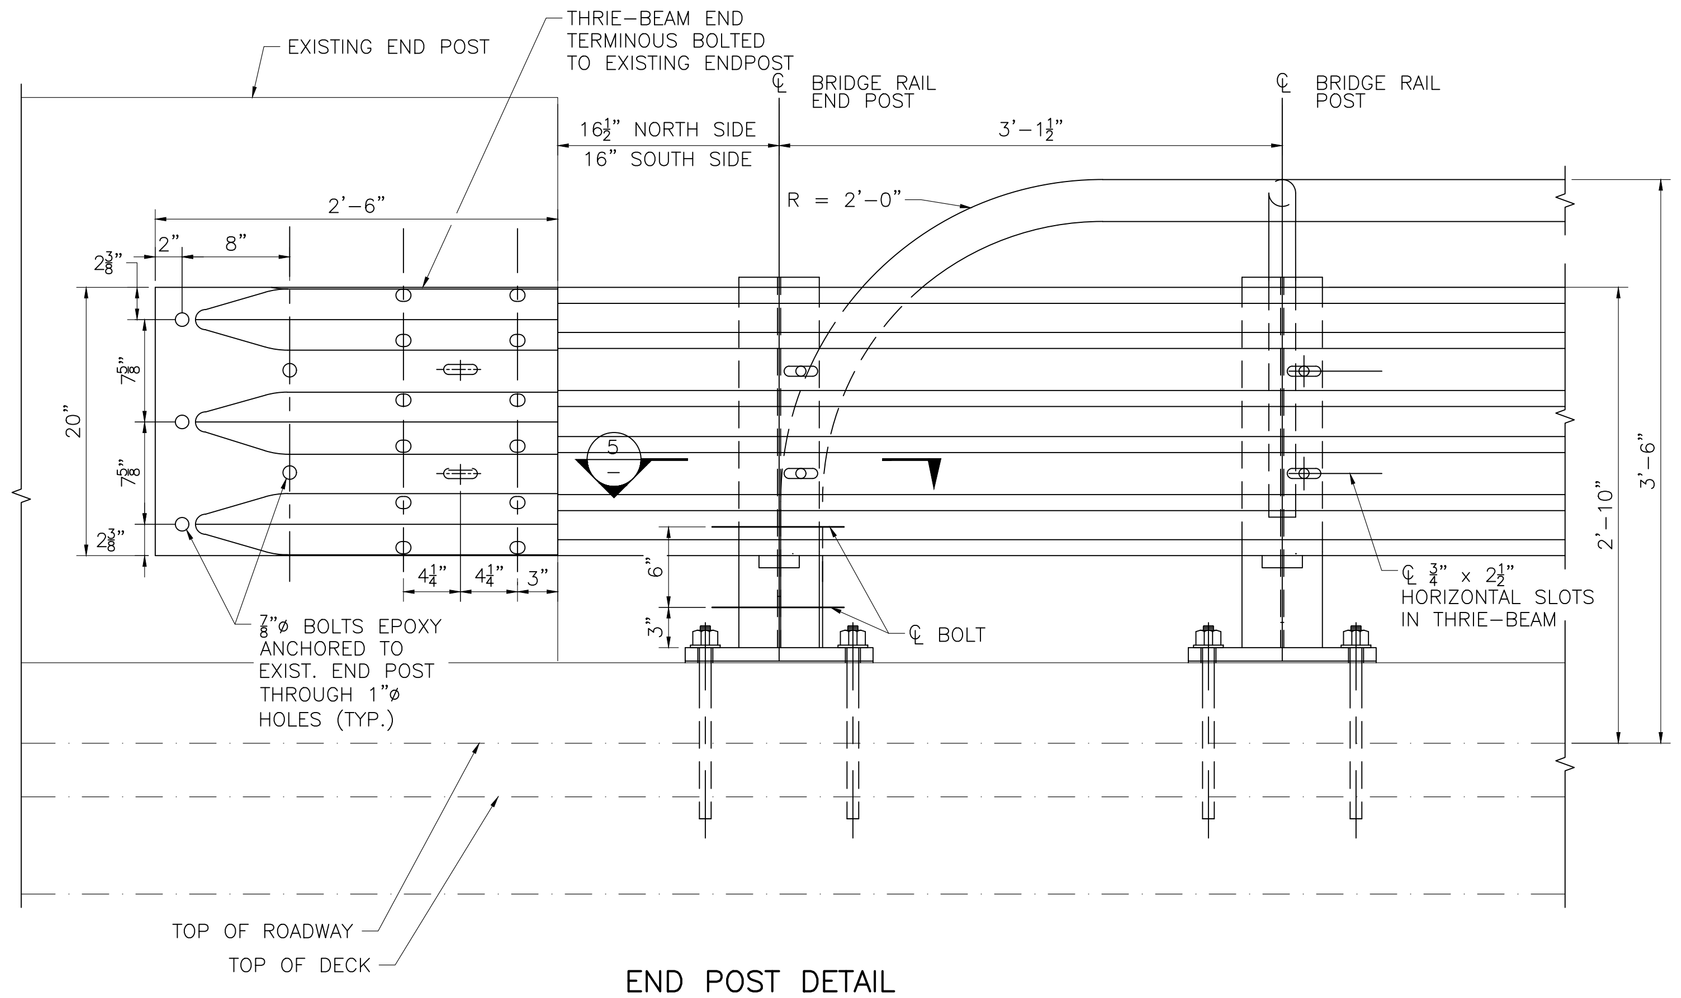

END POST DETAIL

SCALE: 1½" = 1'–0"

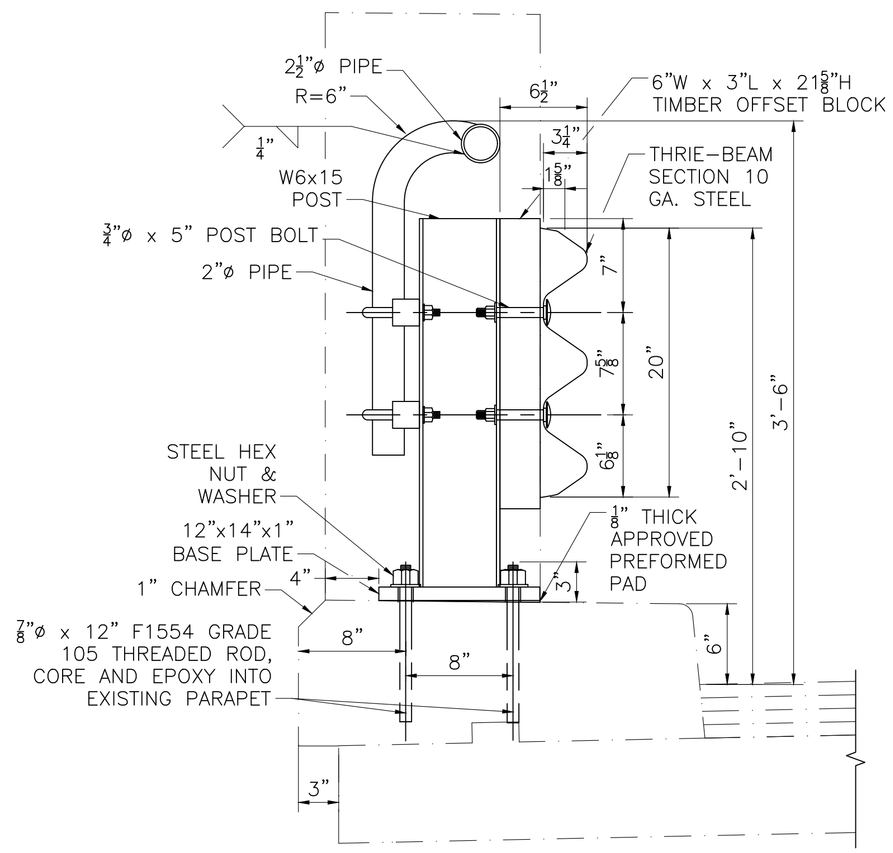

BRIDGE RAIL DETAIL

SCALE: 1½" = 1'–0"

SOUTHWICK
NORTH LOOMIS STREET

STATE	FED. AID PROJ. NO.	SHEET NO.	TOTAL SHEETS
MA	-	6	9
PROJECT FILE NO.	616302		

RAILING REPAIR

GENERAL NOTES

1. FOR BRIDGE RAIL POST SPACING, SEE BRIDGE RAIL LAYOUT. THE MAXIMUM BRIDGE RAIL POST SPACING SHALL BE 3'–1½".
2. PREFORMED BEARING PADS SHALL CONFORM TO AASHTO M251.
3. NUTS FOR THREADED ANCHOR STUDS CONNECTING THE BASE PLATE TO THE CONCRETE SHALL BE TIGHTENED TO A SNUG FIT AND GIVEN AN ADDITIONAL 1/8 TURN.
4. THRIE BEAM SHALL BE CONTINUOUS OVER A MINIMUM OF FOUR POSTS.
5. PLACE A REFLECTORIZED WASHER IN THE UPPER VALLEY OF EVERY THRIE BEAM POST.
6. STANDARD WEIGHT PIPES SHALL BE ASTM A 500 GRADE B GALVANIZED
7. RAIL POST, BASE PLATES, AND ANCHOR PLATES SHALL BE AASHTO M270 GRADE 50 GALVANIZED.
8. THRIE BEAM BRIDGE RAIL SHALL BE AASHTO M180, CLASS B (10 GAGE), AND GALVANIZED.
9. NUTS, BOLTS, AND WASHER SHALL BE ASTM A 325 GALVANIZED.
10. SADDLE SHALL BE ASTM A36 OR GREATER, GALVANIZED.
11. ALL STEEL (EXCEPT THE ⅝" ANCHOR PLATE AND FASTENERS) SHALL BE GALVANIZED AND PAINTED DARK BRONZE (FEDERAL STD. 595B COLOR NO. 10045). ANCHOR PLATE SHALL BE GALVANIZED ONLY. HEADS OF ⅞" ø ROUND HEAD BOLTS SHALL BE PAINTED TO MATCH RAIL.
12. ANCHOR RODS SHALL BE SET WITH TEMPLATES. THE NUT SECURING THE POST BASE PLATE TO THE CONCRETE SHALL BE TIGHTENED TO A SNUG FIT AND GIVEN AN ADDITIONAL 1/8 TURN AFTER STEEL IS IN PLACE.
13. ALL POSTS TO BE PLUMB WHEN PROFILE GRADE EXCEEDS 1.5%. FOR PROFILE GRADES LESS THAN 1.5%, POSTS SHALL BE SET PERPENDICULAR TO GRADE.
14. POST FLANGE WELD DOES NOT REQUIRE MAGNETIC PARTICLE TESTING. WELD SHALL BE BACK–GOUGED ON BACK SIDE EXCEPT AT WEB. WELD IS THE SAME ON BOTH FLANGES.

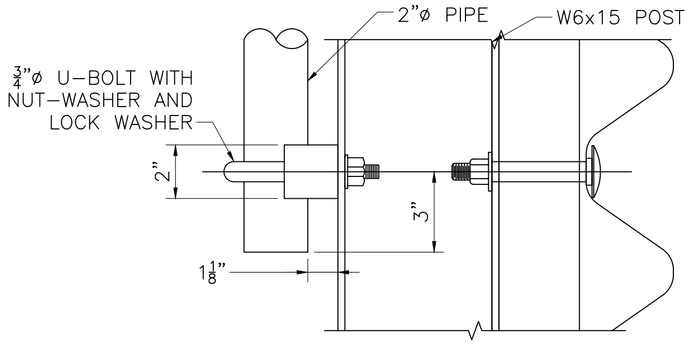

ELEVATION

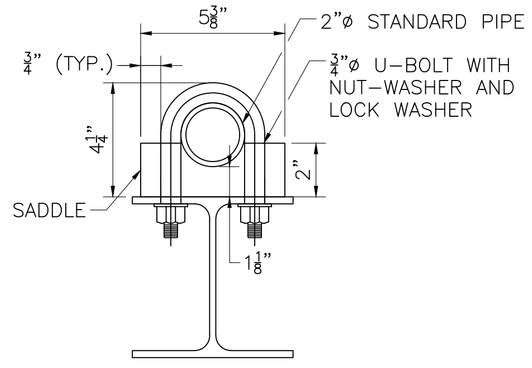

PLAN

SADDLE DETAIL

SCALE: 3" = 1'–0"

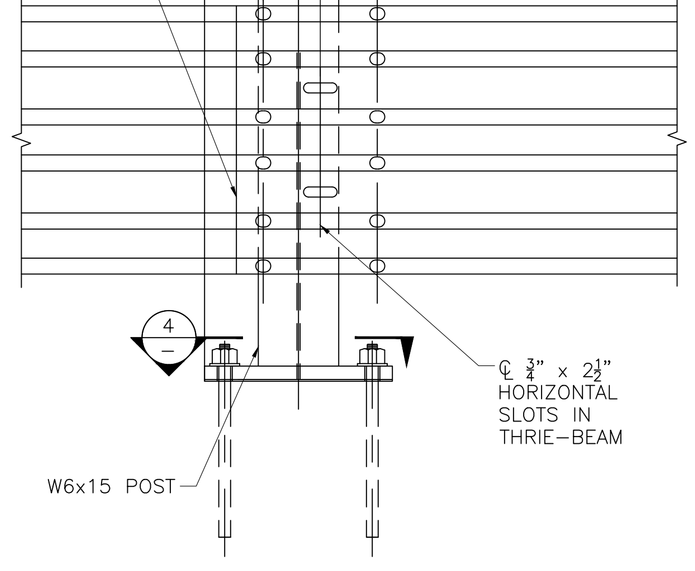

TYPICAL SPLICE DETAILS

SCALE: 1½" = 1'–0"

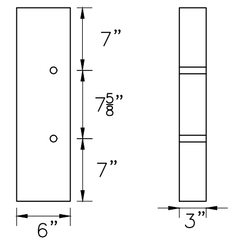

3" TIMBER OFFSET BLOCK

SCALE: 1" = 1'–0"

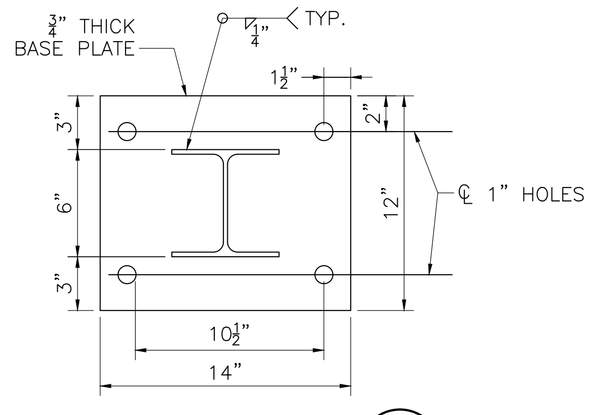

DETAIL 4 –

SCALE: 2" = 1'–0"

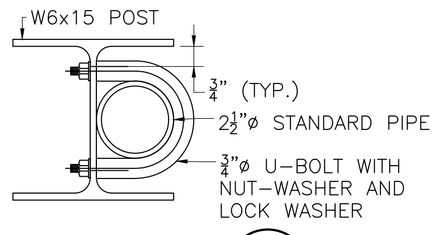

SECTION 5 –

SCALE: 3" = 1'–0"

JUNE 27, 2026	ISSUED FOR CONSTRUCTION
DATE	DESCRIPTION
USE ONLY PRINTS OF LATEST DATE	

RAILING REPAIRS.DWG Plotted on 23-Jun-2026 10:29 AM
A00803 - 43
Xxxxxx Structural\Sketch Plans Submittal (S#/SK#) DD-Month-YYYY

GENERAL NOTES

1. PORTABLE SOLAR POWERED TRAFFIC SIGNALS SHALL MEET THE SPECIFICATIONS PROVIDED FOR ITEM NO.816.86.
2. ALL TRAFFIC SIGNALS TO REST IN RED.
3. TRAFFIC SIGNALS TO FLASH IN RED DURING MALFUNCTION.
4. DETECTION ZONES TO EXTEND FROM 5 FEET IN FRONT OF THE STOP LINES TO 15 FEET BEHIND THE STOP LINES.
5. TRAFFIC SIGNAL NOT TO BE PLACED IN PROGRAMMED FLASH.
6. VIDEO DETECTION ZONES ARE TO BE FIELD ADJUSTED AND ARE SUBJECT TO APPROVAL BY THE RESIDENT ENGINEER.
7. VIDEO AND PRE-EMPTION EQUIPMENT SHOWN ON THE PLANS ARE SUGGESTED ONLY. IT IS THE CONTRACTOR'S RESPONSIBILITY TO IDENTIFY THE BEST LOCATION IN THE FIELD, AS APPROVED BY THE ENGINEER.
8. IN EMERGENCY SITUATIONS, FLASHING RED LIGHT SHOULD BE UTILIZED.
9. FOR CONSTRUCTION SIGN SUMMARY, SEE SHEETS 9.

PREFERENTIAL PHASING SEQUENCE

TEMP. TRAFFIC SIGNAL DETAIL
NOT TO SCALE

EMERGENCY VEHICLE PREEMPTION OPERATION:

1. EMERGENCY VEHICLE PREEMPTION SHALL BE ACTUATED BY AN OPTICAL SIGNAL FROM AN OPTICAL EMITTER MOUNTED ON AN EMERGENCY VEHICLE AND RECEIVED BY AN OPTICAL DETECTOR LOCATED AT INTERSECTION. A SEPARATE RECEIVING DETECTOR IS REQUIRED FOR EACH DETECTED APPROACH.
2. PREEMPTION SIGNALS FROM MULTIPLE APPROACHES SHALL BE SERVICED ON A FIRST DETECTED FIRST SERVED BASIS.
3. IN RESPONSE TO A PREEMPTION SIGNAL RECEIVED AT AN INTERSECTION BY AN OPTICAL DETECTOR, THE CONTROLLER (IF DIFFERENT THAT TO BE SERVICED) AND ADVANCE TO AND/OR SHALL TIME THE CLEARANCE INTERVALS OF THE ACTIVE PHASE HOLD IN EMERGENCY VEHICLE PREEMPTION PHASE UNTIL PREEMPTION SIGNAL CEASES. THE CONTROLLER SHALL THEN TIME CLEARANCES AND SIMILLARY SERVICE OTHER EMERGENCY VEHICLE PREEMPTION SEQUENCES IN THE ORDER RECEIVED (IF RECEIVED) OTHERWISE, RESUME NORMAL PREFERENTIAL PHASE SEQUENCE
4. PREEMPTION MINIMUM GREENS SHALL BE SIX SECONDS.
5. NORMAL CLEARANCES SHALL BE PROVIDED ON PHASES THAT ARE TERMINATED BY PREEMPTION DEMAND.
6. ACTUAL TIMMING FOR PREEMPTION SHALL BE DETERMINED IN THE FIELD IN COORDINATION WITH THE FIRE DEPARTMENT AND SHALL BE APPROVED BY MHD PRIOR TO OPERATION.

VIDEO DETECTION ZONE DATA

DETECTOR NUMBER	VIDEO CAMERA	SIZE*	OPERATION	DET AREA	Ø CALLED	DELAY TIME	Ø EXTENDED
1	V1	6' X 20'	PRESENCE	LOCK	1	0	1
2	V2	6' X 20'	PRESENCE	LOCK	2	0	2
3	V3	6' X 20'	PRESENCE	LOCK	3	0	3
4	V4	6' X 20'	PRESENCE	LOCK	4	0	4
5	V5	6' X 20'	PRESENCE	LOCK	5	0	5

SIGNAL IDENTIFICATION

NOTES:

1. ALL SIGNALS SHALL HAVE CUT AWAY VISORS.
2. ALL SIGNALS SHALL HAVE 12" LED WITH 5" LOUVERED BACK PLATES.

DATE	DESCRIPTION
JUNE 27, 2026	ISSUED FOR CONSTRUCTION
	USE ONLY PRINTS OF LATEST DATE

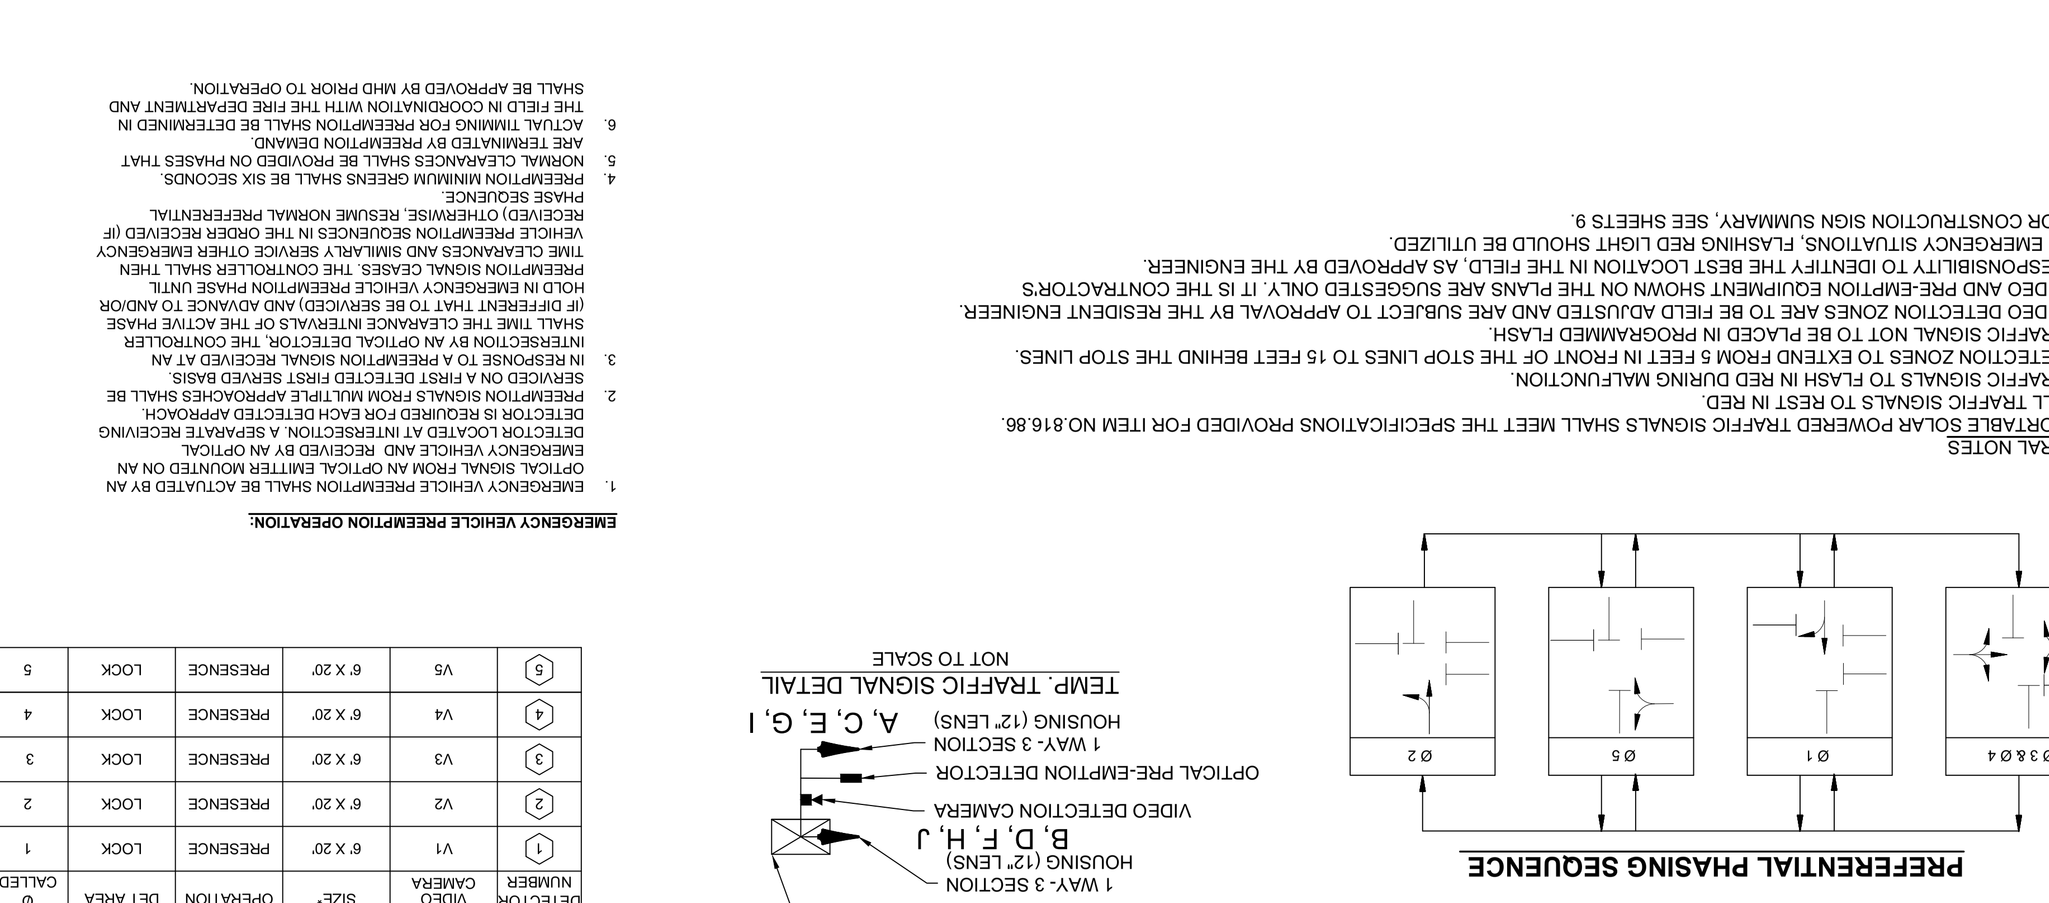

SEQUENCE AND TIMING FOR FULL ACTUATED CONTROL (ISOLATED)												
STREET	DIRECTION	HOUSINGS	1	2	3	4	5	6	7	8	9	10	11	12	FLASH OPER.
N LOOMIS STREET	NB	A, B	G	Y	R	R	R	R	R	R	R	R	R	R	FR
N LOOMIS STREET	SB	C, D	R	R	R	G	Y	R	R	R	R	R	R	R	FR
SOUTHERN PRIVATE DRIVEWAY	EB	E, F	R	R	R	R	R	R	G	Y	R	R	R	R	FR
GEORGE LOOMS ROAD	WB	G, H	R	R	R	R	R	R	G	Y	R	R	R	R	FR
NORTHERN PRIVATE DRIVEWAY	EB	I, J	R	R	R	R	R	R	R	R	R	G	Y	R	FR
							TIMING IN SECONDS								
MINIMUM GREEN (UNITAL)			10			10			5			5			
PASSAGE TIME (VEHICLE)			2			2			2			2			
MAXIMUM 1			27			27			18			18			
YELLOW CLEARANCE				3			3			3			3		
RED CLEARANCE				14			14			8			8		
WALK (W)															
PEDESTRIAN CLEARANCE															
RECALL			MIN			MIN			MIN			OFF			EMERGENCY ONLY
MEMORY			NON-LOCK			NON-LOCK			NON-LOCK			NON-LOCK			

		MAJOR ITEMS REQUIRED
PAY ITEM	QUANTITY	ITEM
816.86	5 EA	TEMPORARY SIGNAL UNIT TRAILERS
	5 EA	1 WAY - 3 SECTION HOUSING (12" LENSES): A, B, C, D, E, F
	5 EA	VIDEO DETECTION CAMERA
	3 EA	R10-6 STOP HERE ON RED SIGN, WOOD POST MOUNTED
	2 EA	W20-4 ONE LANE ROAD 1500 FT, WOOD POST MOUNTED
	3 EA	W3-3, WOOD POST MOUNTED
	2 EA	W1-4 (R81), WOOD POST MOUNTED
	2 EA	M6-1 (R81), WOOD POST MOUNTED
		PLUS ALL NECESSARY DUCT, CABLE, LABOR, MISCELLANEOUS MATERIAL AND EQUIPMENT TO COMPLETE THE INSTALLATION.

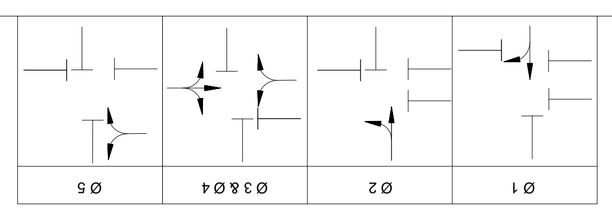

TEMPORARY TRAFFIC CONTROL PLAN DETAILS

SOUTHWICK
NORTH LOOMIS STREET

STATE	FED. AID PROJ. NO.	SHEET NO.	TOTAL SHEETS
MA	-	7	9
	PROJECT FILE NO. 616302		

Xxxxxx Structural\Sketch Plans Submittal (S#/SK#) DD-Month-YYYY (SZ2001)_TTCP DETAILS.DWG Plotted on 23-Jun-2026 10:29 AM

Proposal No. 616302-134929

Proposal No. 616302-134929

ADVANCED SIGNING

SOUTHWICK
NORTH LOOMIS STREET

STATE	FED. AID PROJ. NO.	SHEET NO.	TOTAL SHEETS
MA	-	8	9
PROJECT FILE NO.	616302		

ADVANCED SIGNING PLANS

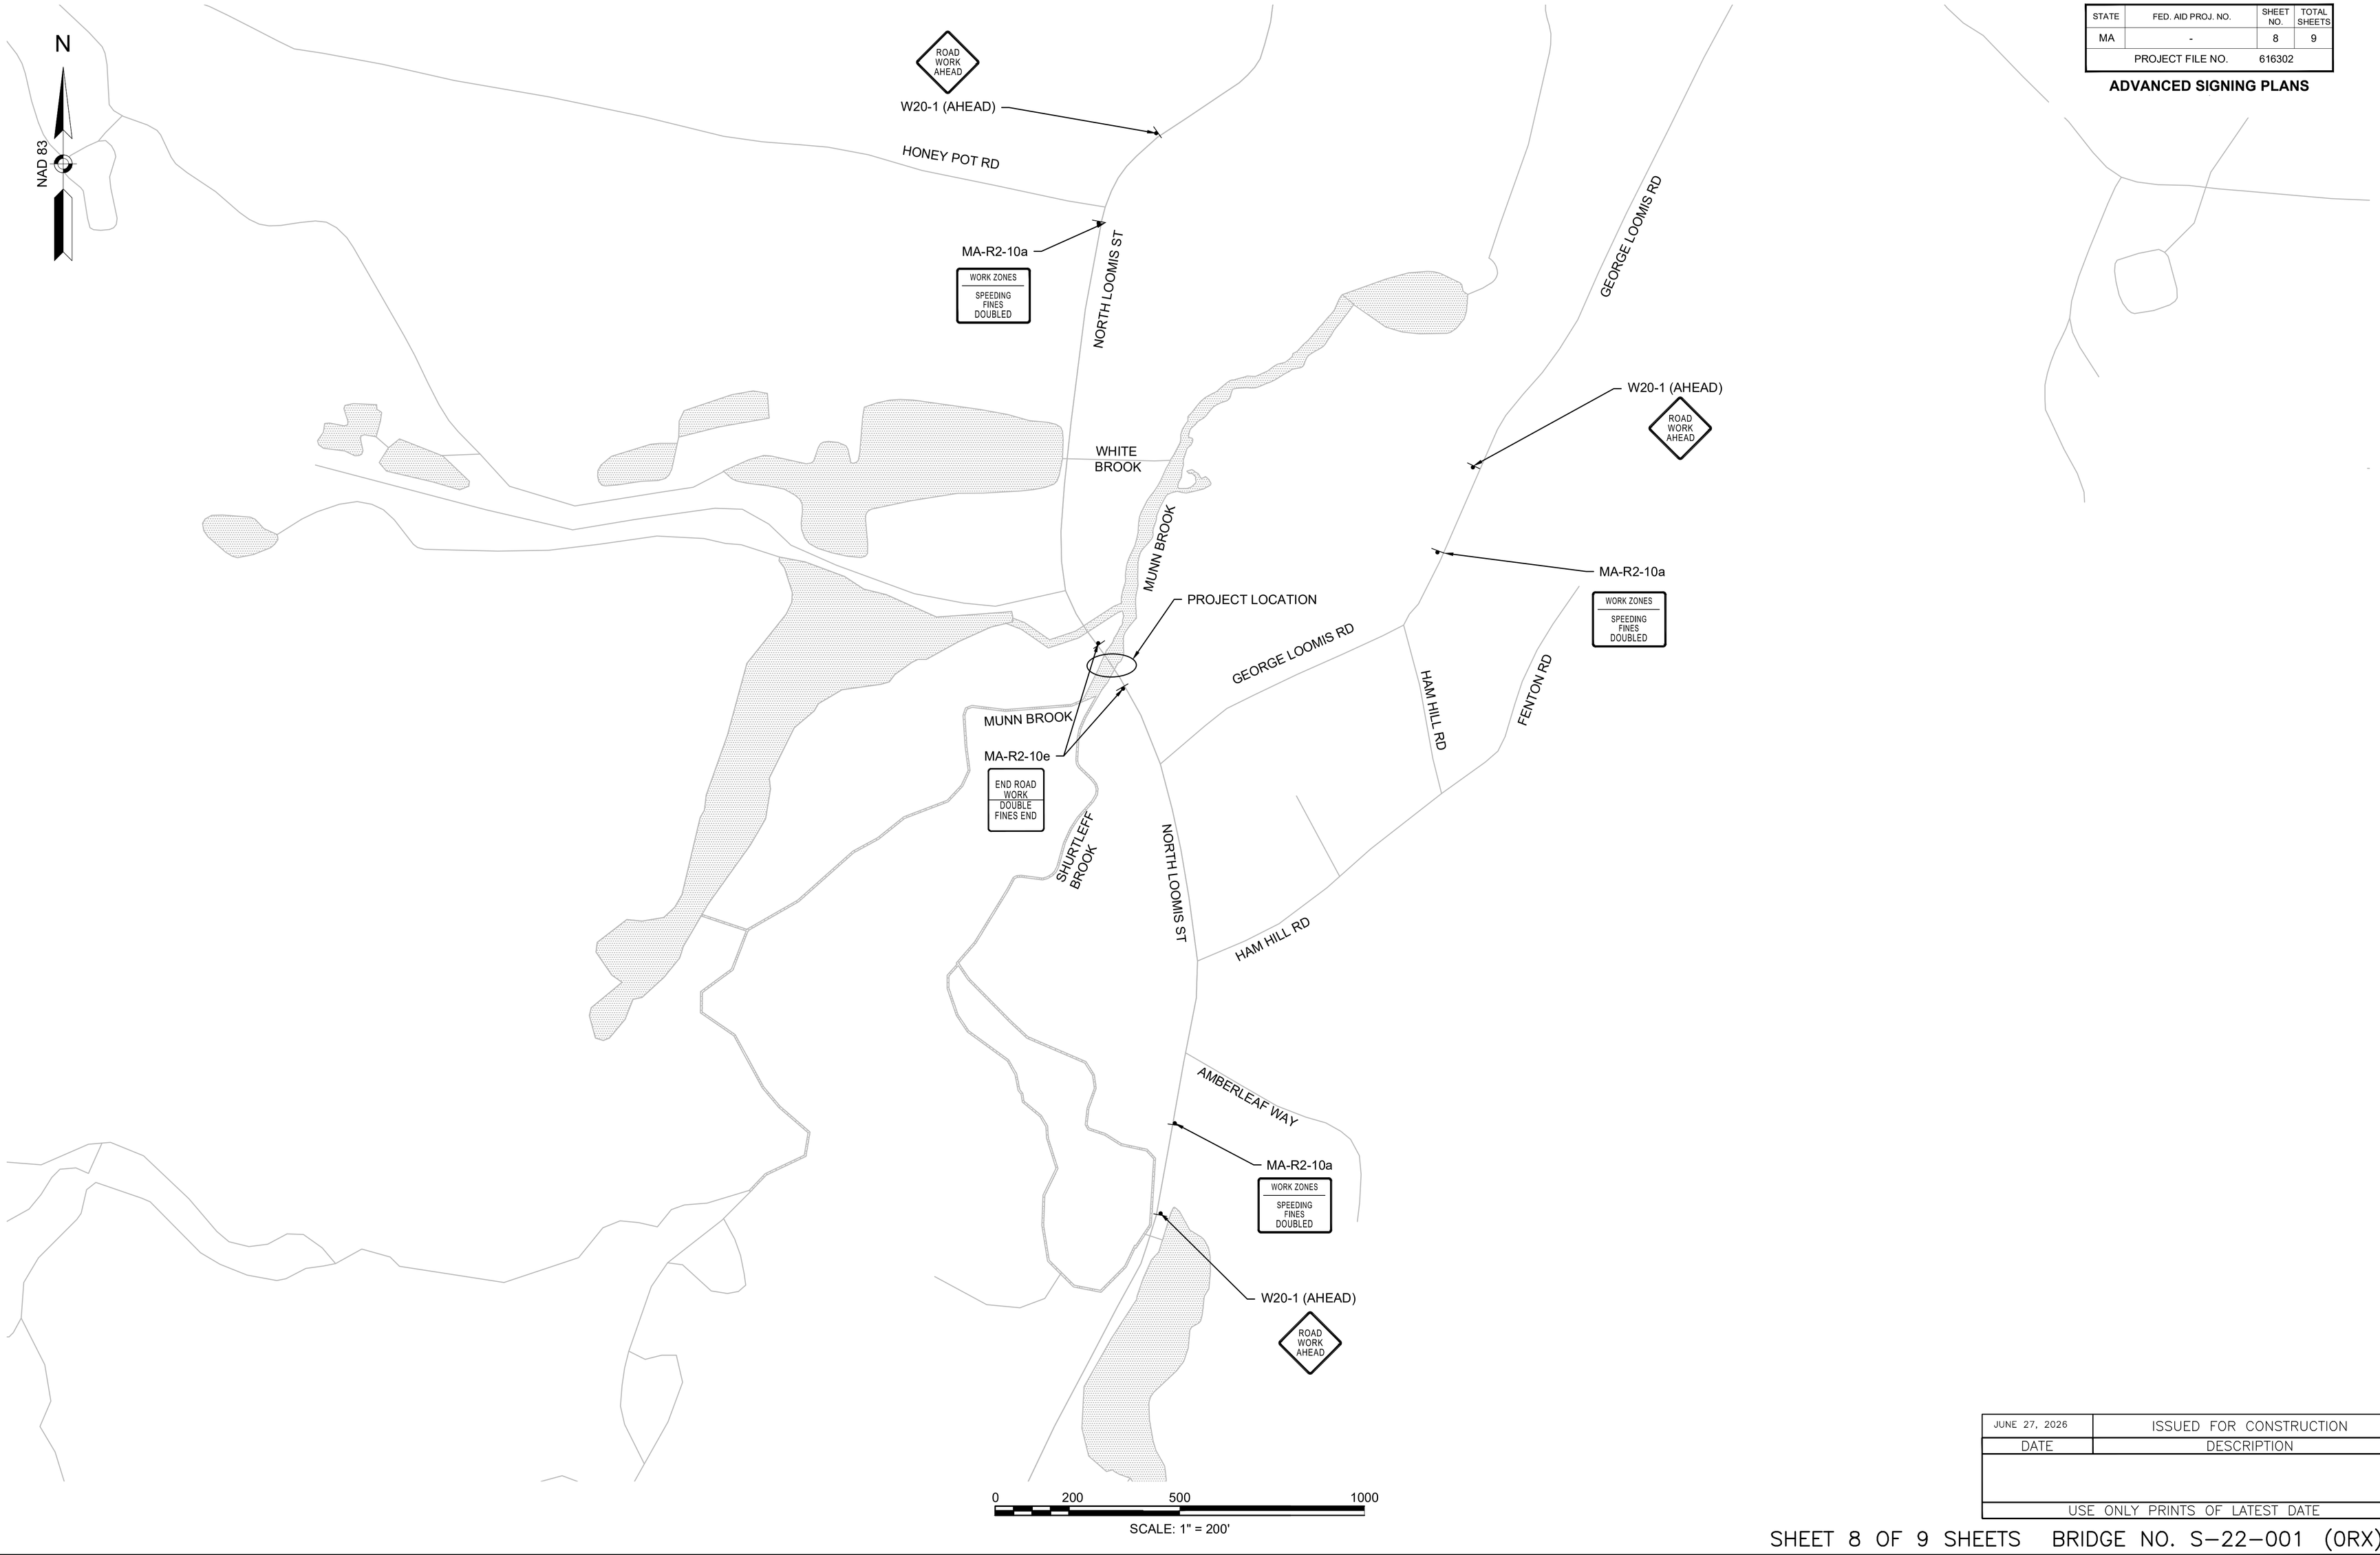

JUNE 27, 2026	ISSUED FOR CONSTRUCTION
DATE	DESCRIPTION
USE ONLY PRINTS OF LATEST DATE	

SHEET 8 OF 9 SHEETS BRIDGE NO. S-22-001 (0RX)

(S22001)_ADVANCED SIGNING.DWG Plotted on 23-Jun-2026 10:29 AM

A008033 - 45

Xxxxxx Structural/Sketch Plans Submittal (S#/SK#) DD-Month-YYYY

CONSTRUCTION SIGN SUMMARY

IDENTIFICATION NUMBER	SIZE OF SIGN		TEXT	TEXT DIMENSIONS (INCHES)			NUMBER OF SIGNS REQUIRED	COLOR			UNIT AREA (S.F.)	AREA IN SQUARE FEET
	WIDTH	HEIGHT		LETTER HEIGHT	VERTICAL SPACING	ARROW RTE. MKR.		BACK-GROUND	LEGEND	BORDER		
MA-R2-10A	48"	36"	WORK ZONES / SPEEDING FINES DOUBLED	PER MASSDOT STANDARDS			3	FLUOR. ORANGE & WHITE	BLACK	BLACK	12.00	36.00
MA-R2-10E	36"	48"	END ROAD WORK / DOUBLE FINES END				2				12.00	24.00
W20-1 (AHEAD)	36"	36"	ROAD WORK AHEAD	PER MUTCD			3	FLUOR. ORANGE			9.00	27.00
W20-4	36"	36"	ONE LANE ROAD XXX				3				9.00	27.00
W3-3	36"	36"					3		PER MUTCD		9.00	27.00
R10-6	36"	24"	STOP HERE ON RED				3	WHITE	BLACK		6.00	18.00
W1-4R	30"	30"					1	FLUOR. ORANGE			6.25	6.25
W1-4L	30"	30"					1				6.25	6.25

NOTES:

1. THE FOLLOWING MASSDOT STANDARD CONSTRUCTION DETAILS ARE ANTICIPATED IN ASSOCIATION WITH NORTH LOOMIS STREET:

   851.1.1 CONES & DRUMS

2. THE FOLLOWING MASSDOT STANDARD TTCP DAILY SETUPS ARE ANTICIPATED ON MORGAN STREET DURING CONSTRUCTION OPERATIONS:

   852.4.3 ALTERNATING ONE–WAY (TEMPORARY SIGNAL)

SOUTHWICK
NORTH LOOMIS STREET

STATE	FED. AID PROJ. NO.	SHEET NO.	TOTAL SHEETS
MA	-	9	9
PROJECT FILE NO.	616302		

CONSTRUCTION SIGN SUMMARY

DATE	DESCRIPTION
JUNE 27, 2026	ISSUED FOR CONSTRUCTION

USE ONLY PRINTS OF LATEST DATE

Proposal No. 616302-134929
A00803 - 46
(S22001)_SIGN SUMMARY.DWG Plotted on 23-Jun-2026 10:29 AM
Xxxxxx Structural\Sketch Plans Submittal (S#/SK#) DD-Month-YYYY

DOCUMENT A00820

Massachusetts Department of Transportation
Conditions of Custody

REQUEST FOR RELEASE OF MASSDOT AUTOCAD FILES FORM
(Only to be used following award of contract)

Contract Number: 134929 Project File Number: 616302

City/Town: BELCHERTOWN-HAMPDEN-MONSON-SOUTH HADLEY-SOUTHWICK

Project Description: Maintenance and Preservation of Municipal Bridges at Multiple Locations (D2 Contract 2)

All AutoCAD files are provided solely as a courtesy to facilitate public access to information. MassDOT attempts to provide current and accurate information but cannot guarantee so. MassDOT provides such documents, files or other data "as is" without any warranty of any kind, either expressed or implied, including but not limited to, accuracy, reliability, omissions, completeness and currentness. The Commonwealth of Massachusetts and its Consultants shall not be liable for any claim for damages, including lost profits or other consequential, exemplary, incidental, indirect or special damages, relating in any way to the documents, files or other data accessible from this file, including, but not limited to, claims arising out of or related to electronic access or transmission of data or viruses. Because data stored on electronic media can deteriorate undetected or be modified without our knowledge, MassDOT cannot be held liable for its completeness or correctness. MassDOT makes no representation as to the compatibility of these files beyond the version of the stated CAD software.

By signing this form, I agree that it shall be my responsibility to reconcile this electronic data with the conformed contract documents, and that only the conformed contract documents shall be regarded as legal documents for this Project. I understand that this authorization does not give me the right to distribute the files. I agree to the terms above and wish to receive the AutoCAD files.

This signed form shall be emailed to the Highway Design Engineer at the MassDOT -Highway Division at the following email address:

DOTHighwayDesign@dot.state.ma.us
Attn: AutoCAD Files

Name of person requesting AutoCAD files: _____

Affiliation/Company: _____

Address: _____

_____

Telephone number: _____

Email address: _____

Signature/Date: _____

THIS PAGE IS INTENTIONALLY LEFT BLANK

DOCUMENT A00870

MASSACHUSETTS
DIVISION OF FISHERIES AND WILDLIFE

NATURAL HERITAGE AND ENDANGERED SPECIES PROGRAM

THIS PAGE IS INTENTIONALLY LEFT BLANK

MASSWILDLIFE

DIVISION OF
FISHERIES & WILDLIFE

1 Rabbit Hill Road, Westborough, MA 01581
p: (508) 389-6300 | f: (508) 389-7890
MASS.GOV/MASSWILDLIFE

June 03, 2026

Julia Hoogeboom
Massachusetts Department of Transportation - Highway Division, Environmental Services
10 park plaza
Boston, MASSACHUSETTS 02116

RE: Project Location: Morgan Street over Stony Brook, South Hadley
Project Description: 616302 MAINTENANCE AND PRESERVATION OF MUNICIPAL BRIDGE
NHESP File No.: 26-20399
Heritage Hub Form ID: RC-98985

Dear Applicant:

The Natural Heritage & Endangered Species Program of the Massachusetts Division of Fisheries & Wildlife (the "Division") received the MESA Project Review Checklist and supporting documentation for review pursuant to the Massachusetts Endangered Species Act (MGL. c. 131A) and its implementing regulations (321 CMR 10.00) (MESA).

PROJECT DESCRIPTION (the "Project")
The project, as currently proposed, includes the cleaning and painting of structural steel, bearing repairs, structural steel repairs, railing repairs, and substructure repairs. No work in water is proposed, as shown on the Project Plan.

MASSACHUSETTS ENDANGERED SPECIES ACT (MESA)
The MESA is administered by the Division and prohibits the Take of state-listed species, which includes actions that "in reference to animals, means to harass, harm, pursue, hunt, shoot, hound, kill, trap, capture, collect, process, disrupt the nesting, breeding, feeding or migratory activity or attempt to engage in any such conduct, or to assist such conduct, and in reference to plants, means to collect, pick, kill, transplant, cut or process or attempt to engage or to assist in any such conduct. Disruption of nesting, breeding, feeding or migratory activity may result from, but is not limited to, the modification, degradation or destruction of habitat of state-listed wildlife species" (321 CMR 10.02). The purpose of the Division's review under the MESA regulations is to determine whether a Take of state-listed species will result from the proposed project.

Based on a review of the information that was provided and the information that is currently contained in our database, the Division has determined that this Project **will not result in a prohibited Take of state-listed rare species**. This determination is a final decision of the Division of Fisheries & Wildlife pursuant to 321 CMR 10.18. Any changes to the proposed project or any additional work beyond that shown on the site plans may require an additional filing with the Division pursuant to the MESA. This project may be subject to further review if no physical work is commenced within five years from the date of issuance of this determination, or if there is a

change to the project. The authorization for work is valid for 5 years from the date of issuance.

If you have any questions regarding this letter please contact Tim McGuire, Endangered Species Review Biologist, at timothy.mcguire2@mass.gov, (508) 389-6366.

Sincerely,

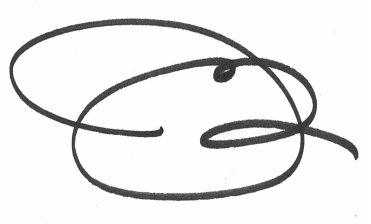

Jesse Leddick
Assistant Director

cc: david paulson, Massachusetts Department of Transportation
Julia Hoogeboom, Massachusetts Department of Transportation

DOCUMENT A00875

POLICY DIRECTIVE P-22-001
AND
POLICY DIRECTIVE P-22-002

THIS PAGE INTENTIONALLY LEFT BLANK

massDOT Massachusetts Department of Transportation Highway Division

Number: P-22-001
Date: 9/23/22

POLICY DIRECTIVE

Jonathan Gulliver (signature on original)
HIGHWAY ADMINISTRATOR

Off-Site Stockpiling of Soil from MassDOT Construction Projects

Purpose

The purpose of this Policy Directive is to formally establish a policy and procedures for managing and stockpiling soil generated and transported from MassDOT construction projects. This Policy Directive does not supersede any Federal, State, or Local regulations.

Date of Effect

This Policy Directive is effective immediately for all projects, including active construction projects.

For active construction projects and for other projects advertised prior to October 15, 2022, changes to the contract documents needed to implement the requirements of this Policy Directive will be considered on a case-by-case basis and shall be approved by the District Highway Director, as necessary.

For projects advertised on or after October 15, 2022, MassDOT will include the requirements and implementation procedures of this Policy Directive in the construction contract documents.

Policy Requirements

This policy is intended to prevent the off-site relocation of excavated soil generated from MassDOT projects to areas near residential receptors and to control potential fugitive dusts and/or contaminants. To that end, excavated soil may not be moved from the project site without knowledge of the content of the material. Knowledge may include visual field observations for presence of staining, odor, and/or debris, screening with a photoionization detector (PID), laboratory analysis, and/or site history. Pavement millings and other non-soil materials are not subject to the requirements of this Policy Directive.

Moving soil from a MassDOT project site to a temporary off-site storage location must be approved in writing by the District Highway Director.

The Contractor must select a storage location that is at least 500 feet away from residential receptors, as defined herein to include, but not be limited to, residential dwellings, residentially

zoned property, schools, daycare facilities, playgrounds, parks, recreational areas, hospitals, elderly housing and convalescent facilities.

Temporary off-site storage of excavated soil from a MassDOT project is only permissible at a location approved and permitted by MassDOT. The temporary storage location should be located within the same municipality where the soil was excavated, where possible. Stockpiled soil must be securely covered, and appropriate measures must be taken to minimize fugitive dust and erosion.

Signs indicating the source of the soil, the date the soil was generated, and contact information must be erected and maintained until the stockpiled soils are transported to a disposal facility or reused on the project site.

Implementation Procedures

To ensure that off-site storage of excavated soils is managed properly on MassDOT projects, this policy requires the following:

1. **Off-Site Stockpile Storage Locations**
    a. The Contractor shall provide proposed off-site storage locations to the Engineer for approval at least 30 days prior to transporting soil off site. Off-site storage locations should be in the same municipality as the work site.
    b. The Contractor shall keep excavated soil on site until adequately characterized to the satisfaction of the Engineer.
    c. The Contractor shall provide notification of the approved off-site storage location to the local Board of Health and the Town Manager's/Mayor's Office at least 7-days prior to transporting soil off site.
    d. The Contractor shall provide the Engineer with at least 3-days' notice prior to transporting soil off site.
    e. For off-site storage locations on MassDOT property, the Contractor is required to obtain an Access Permit through the District Permits Office prior to storage of soil or other materials. MassDOT will issue these permits at no cost to the Contractor. Information to be submitted by the Contractor as part of the permit application shall include:
        i. A description of material to be stored off-site, including available analytical data;
        ii. A figure of the location with distances to residences and residential receptors; and
        iii. Anticipated duration of temporary storage.
    f. Stockpile locations should not be within 500 feet of residential receptors (e.g., residential dwellings, residentially zoned property, schools, daycare facilities, playgrounds, parks, recreational areas, hospitals, elderly housing and convalescent facilities).
        i. If the stockpile location must be within 500 feet of residential receptors, then soil must be less than RCS-1 (per 310 CMR 40.1600) and free of potentially hazardous or regulated items.

g. For off-site storage locations on non-MassDOT property, the Contractor must notify the property owner(s) at least 7 days prior to transporting material.
h. Exceptions to these rules will be reviewed by MassDOT and may be approved by the District Highway Director on a case-by-case basis.

2. Off-Site Stockpile Management

a. The Contractor shall keep soil stockpiles on impermeable surfaces (e.g., asphalt or concrete) or on 10-mil polyethylene sheeting.
b. The Contractor shall cover soil stockpiles with 10-mil polyethylene sheeting and surround with a berm made of hay bales, straw wattles, or similar.
    i. Piles that are actively being worked on must be covered and re-secured at the end of the work shift.
c. The Contractor shall label stockpiles with signs, including:
    i. Location of origin (including any Release Tracking Numbers)
    ii. Stockpile ID number (including MassDOT District office-assigned tracking ID, if different)
    iii. Date of initial accumulation
    iv. Applicable telephone numbers for the Contractor and MassDOT.
d. The Contractor shall mitigate fugitive dust at storage locations under the direction of an appropriately trained/certified environmental professional.
e. The Contractor shall remedy noncompliance with this policy within 48 hours.
f. The Contractor shall remedy noncompliance with this policy on the SAME DAY for potentially hazardous material, as determined by the Engineer.
g. The Contractor shall handle excavated soil according to federal, state, and local regulations.
h. The Contractor shall use appropriate shipping documents for all movements of excavated soil on public roadways (e.g., Bill of Lading, Material Shipping Record, Manifest, Asbestos Waste Shipment Record, etc.).

THIS PAGE INTENTIONALLY LEFT BLANK

massDOT Massachusetts Department of Transportation Highway Division

Number: P-22-002
Date: 9/23/22

POLICY DIRECTIVE

Jonathan Gulliver (signature on original)
HIGHWAY ADMINISTRATOR

Use of MassDOT Property for Staging and other Construction-Related Operations

Purpose

This Policy Directive is intended to address the use of MassDOT property by MassDOT Contractors for construction staging and other construction-related operations that are not specifically defined in the construction contract. Such use of MassDOT property will only be allowed if permitted by the District Office in accordance with 700 CMR 13.00, Approval of Access to MassDOT Highways and Other Property. This includes the use of MassDOT property for staging, laydown, and storage of equipment and materials, including soil excavated from a project site.

This Policy Directive requires the Contractor/applicant to obtain a Non-Vehicular Access Permit from MassDOT to use MassDOT property for these purposes.

This Policy Directive is effective immediately and applies to all MassDOT construction projects.

General Permit Considerations and Conditions

In addition to other normal MassDOT Access Permit procedures, MassDOT shall consider the following during the application, review, implementation and monitoring processes of Access Permits required by this Policy Directive:

- Storage and placement of the Contractor's equipment and materials should not be allowed within the clear zone of the roadway.
- Stockpiled soils should not be located within 500 feet of residential receptors, as defined herein to include, but not be limited to, residential dwellings, residentially zoned property, schools, daycare facilities, playgrounds, parks, recreational areas, hospitals, elderly housing and convalescent facilities.
- The Contractor/applicant shall identify the access/egress locations of the proposed storage areas. MassDOT will only approve locations determined to be safe for roadway users, construction workers and the general public.
- The Contractor may be required to submit a Traffic Management Plan and/or Lighting Plan for MassDOT review and approval as part of the permit application, depending on the proposed use of the area.

- The Contractor shall submit the permit application through MassDOT's online State Highway Access Permit System (SHAPS).
- MassDOT will waive the permit application fee for any application received from a MassDOT Contractor for any permit required by this Policy Directive and will waive any subsequent amendment and extension fees that may otherwise be required.
- MassDOT will review the permit application in accordance with applicable standard procedures and will apply standard permit terms and conditions, as necessary.
- The Resident Engineer will verify that the permit is approved before allowing the Contractor to use the affected area for the requested purpose.
- Areas permitted are for use by the approved applicant only and are not to be shared with or used by other vendors. Subcontractors specifically engaged with the applicant working on the specific MassDOT project will be allowed to use the area in accordance with the terms of the permit.
- Permits are issued on an annual basis and will require the Contractor to file for an extension each year to continue use.

Exemptions from Permit Requirements

Equipment and materials being used for active construction operations and located within the work zone of the construction contract are exempt from this permit requirement, provided they do not interfere with the safety or operation of the roadway or the work zone. Examples of these types of exempt uses are:

- Equipment and materials parked or stored within a protected (barriered) work zone.
- Materials placed in the work zone prior to same-day installation or use.
- Soils excavated temporarily and scheduled to be replaced, such as for trenching operations or for installation of drainage structures.

DOCUMENT B00420

PROPOSAL

BELCHERTOWN-HAMPDEN-MONSON-SOUTH HADLEY-SOUTHWICK

For: **Maintenance and Preservation of Municipal Bridges at Multiple Locations (D2 Contract 2)**

COMMONWEALTH OF MASSACHUSETTS

LOCATION

The work referred to herein is in the Towns of BELCHERTOWN and SOUTH HADLEY in Hampshire County, and the Towns of HAMPDEN, MONSON, and SOUTHWICK in Hampden County, in the Commonwealth of Massachusetts, and is shown by the locus map (Document 00331) in the Proposal Pamphlet, the work locations extend as follows:

Belchertown	**Bridge BR# B-05-009 (0PD)**
Hampden	**Bridge BR# H-04-001 (0QG)**
Monson	**Bridge BR# M-27-002 (172)**
South Hadley	**Bridge BR# S-18-010 (0N1)**
Southwick	**Bridge BR# S-22-001 (0RX)**

The contract prices shall include the furnishing of all materials (except as otherwise herein specified), the performing of all the labor requisite or proper, the providing of all necessary machinery, tools, apparatus and other means of construction, the doing of all the abovementioned work in the manner set forth, described and shown in the specifications and on the drawings for the work, and in the form of contract, and the completion thereof within **387 CALENDAR DAYS** upon receipt of a Notice to Proceed, except that if the completion date falls between December 1 and March 15 then the same number of days beyond December 1st will be extended after March 15th.

The Work of this project is described by the following Items and quantities.

THIS PAGE INTENTIONALLY LEFT BLANK

Project # 616302	Contract # 134929			
Location :	BELCHERTOWN - HAMPDEN - MONSON - SOUTH HADLEY - SOUTHWICK			
Description :	Maintenance and Preservation of Municipal Bridges at Multiple Locations (D2 Contract 2)			
ITEM #	**QUANTITY**	**ITEM WITH UNIT BID PRICE WRITTEN IN WORDS**	**UNIT PRICE**	**AMOUNT**
101.01	800	CLEARING AND GRUBBING AT BRIDGES AT _____ PER SQUARE YARD		
106.101	5	BEARING ADJUSTMENT AT _____ EACH		
106.88	5	JACKING AND SHORING AT _____ EACH		
107.97	2,950	STRUCTURAL STEEL REPAIRS AT _____ PER POUND		
127.1	5	REINFORCED CONCRETE EXCAVATION AT _____ PER CUBIC YARD		
127.12	20	REINFORCED CONCRETE SUBSTRUCTURE EXCAVATION AT _____ PER CUBIC YARD		
127.4	1	REINFORCED CONCRETE DECK EXCAVATION (FULL DEPTH) AT _____ PER SQUARE YARD		
129.3	32	OLD PAVEMENT EXCAVATION AT _____ PER CUBIC YARD		
140.	12	BRIDGE EXCAVATION AT _____ PER CUBIC YARD		

Project # 616302	Contract # 134929			
Location : BELCHERTOWN - HAMPDEN - MONSON - SOUTH HADLEY - SOUTHWICK				
Description : Maintenance and Preservation of Municipal Bridges at Multiple Locations (D2 Contract 2)				
ITEM #	**QUANTITY**	**ITEM WITH UNIT BID PRICE WRITTEN IN WORDS**	**UNIT PRICE**	**AMOUNT**
151.	5	GRAVEL BORROW AT _____ PER CUBIC YARD		
151.2	5	GRAVEL BORROW FOR BACKFILLING STRUCTURES AND PIPES AT _____ PER CUBIC YARD		
156.1	5	CRUSHED STONE FOR BRIDGE FOUNDATIONS AT _____ PER TON		
160.2	30	CONTROLLED LOW-STRENGTH MATERIAL - MECHANICAL EXCAVATABLE (101-300 PSI) AT _____ PER CUBIC YARD		
180.01	1	ENVIRONMENTAL HEALTH AND SAFETY PROGRAM AT _____ LUMP SUM		
180.02	40	PERSONAL PROTECTION LEVEL C UPGRADE AT _____ PER HOUR		
180.03	40	LICENSED SITE PROFESSIONAL SERVICES AT _____ PER HOUR		
181.11	2	DISPOSAL OF UNREGULATED SOIL AT _____ PER TON		
181.12	1	DISPOSAL OF REGULATED SOIL - IN-STATE FACILITY AT _____ PER TON		

Project # 616302	Contract # 134929			
Location : BELCHERTOWN - HAMPDEN - MONSON - SOUTH HADLEY - SOUTHWICK				
Description : Maintenance and Preservation of Municipal Bridges at Multiple Locations (D2 Contract 2)				
ITEM #	**QUANTITY**	**ITEM WITH UNIT BID PRICE WRITTEN IN WORDS**	**UNIT PRICE**	**AMOUNT**
181.13	1	DISPOSAL OF REGULATED SOIL - OUT-OF-STATE FACILITY AT _____ PER TON		
181.14	1	DISPOSAL OF HAZARDOUS WASTE AT _____ PER TON		
220.5	2	DRAINAGE STRUCTURE REMODELED AT _____ EACH		
227.31	30	REMOVAL OF DRAINAGE PIPE SEDIMENT AT _____ PER FOOT		
450.601	70	SUPERPAVE BRIDGE SURFACE COURSE - 9.5 POLYMER (SSC-B - 9.5 - P) AT _____ PER TON		
570.3	20	HOT MIX ASPHALT CURB TYPE 3 AT _____ PER FOOT		
620.13	140	GUARDRAIL, TL-3 (SINGLE FACED) AT _____ PER FOOT		
627.83	4	GUARDRAIL TANGENT END TREATMENT, TL-3 AT _____ EACH		
628.25	4	TRANSITION TO THRIE BEAM AT _____ EACH		

Project # 616302	Contract # 134929			
Location : BELCHERTOWN - HAMPDEN - MONSON - SOUTH HADLEY - SOUTHWICK				
Description : Maintenance and Preservation of Municipal Bridges at Multiple Locations (D2 Contract 2)				
ITEM #	**QUANTITY**	**ITEM WITH UNIT BID PRICE WRITTEN IN WORDS**	**UNIT PRICE**	**AMOUNT**
628.305	8	TEMPORARY IMPACT ATTENUATOR, NON-REDIRECTIVE, TL-3 AT _____ EACH		
628.4	8	TEMPORARY IMPACT ATTENUATOR, REMOVED AND RESET AT _____ EACH		
630.2	200	HIGHWAY GUARD REMOVED AND DISCARDED AT _____ PER FOOT		
632.	29	GUARDRAIL POST - STEEL AT _____ EACH		
702.	6	HOT MIX ASPHALT SIDEWALK OR DRIVEWAY AT _____ PER TON		
722.3	1	SCHEDULE OF OPERATIONS (TYPE C) - FIXED PRICE $11,000 AT Eleven Thousand Dollars LUMP SUM	$11,000.00	$11,000.00
740.	12	ENGINEER'S FIELD OFFICE AND EQUIPMENT (TYPE A) AT _____ PER MONTH		
748.	1	MOBILIZATION AT _____ LUMP SUM		
751.	130	LOAM FOR ROADSIDES AT _____ PER CUBIC YARD		

Project # 616302	Contract # 134929			
Location : BELCHERTOWN - HAMPDEN - MONSON - SOUTH HADLEY - SOUTHWICK				
Description : Maintenance and Preservation of Municipal Bridges at Multiple Locations (D2 Contract 2)				
ITEM #	**QUANTITY**	**ITEM WITH UNIT BID PRICE WRITTEN IN WORDS**	**UNIT PRICE**	**AMOUNT**
765.	780	SEEDING AT _____ PER SQUARE YARD		
767.121	750	SEDIMENT CONTROL BARRIER AT _____ PER FOOT		
769.	140	PAVEMENT MILLING MULCH UNDER GUARD RAIL AT _____ PER FOOT		
816.82	1	TEMPORARY TRAFFIC CONTROL SIGNAL - BRIDGE NO. B-05-009 (0PD) AT _____ LUMP SUM		
816.83	1	TEMPORARY TRAFFIC CONTROL SIGNAL - BRIDGE NO. H-04-001 (0QG) AT _____ LUMP SUM		
816.84	1	TEMPORARY TRAFFIC CONTROL SIGNAL - BRIDGE NO. M-27-002 (172) AT _____ LUMP SUM		
816.85	1	TEMPORARY TRAFFIC CONTROL SIGNAL - BRIDGE NO. S-18-010 (0N1) AT _____ LUMP SUM		
816.86	1	TEMPORARY TRAFFIC CONTROL SIGNAL - BRIDGE NO. S-22-001 (0RX) AT _____ LUMP SUM		
852.	890	SAFETY SIGNING FOR TRAFFIC MANAGEMENT AT _____ PER SQUARE FOOT		

Project # 616302	Contract # 134929			
Location : BELCHERTOWN - HAMPDEN - MONSON - SOUTH HADLEY - SOUTHWICK				
Description : Maintenance and Preservation of Municipal Bridges at Multiple Locations (D2 Contract 2)				
ITEM #	**QUANTITY**	**ITEM WITH UNIT BID PRICE WRITTEN IN WORDS**	**UNIT PRICE**	**AMOUNT**
853.1	18	PORTABLE BREAKAWAY BARRICADE TYPE III AT _____ EACH		
853.21	710	TEMPORARY BARRIER REMOVED AND RESET AT _____ PER FOOT		
853.23	710	TEMPORARY BARRIER (TL-3) AT _____ PER FOOT		
853.33	150	TEMPORARY BARRIER - LIMITED DEFLECTION (TL-3) AT _____ PER FOOT		
853.8	300	TEMPORARY ILLUMINATION FOR WORK ZONE AT _____ PER DAY		
854.016	1,070	TEMPORARY PAVING MARKINGS - 6 INCH (PAINTED) AT _____ PER FOOT		
856.	60	ARROW BOARD AT _____ PER DAY		
856.12	267	PORTABLE CHANGEABLE MESSAGE SIGN AT _____ PER DAY		
859.	1,660	REFLECTORIZED DRUM AT _____ PER DAY		

Project # 616302	Contract # 134929			
Location : BELCHERTOWN - HAMPDEN - MONSON - SOUTH HADLEY - SOUTHWICK				
Description : Maintenance and Preservation of Municipal Bridges at Multiple Locations (D2 Contract 2)				
ITEM #	**QUANTITY**	**ITEM WITH UNIT BID PRICE WRITTEN IN WORDS**	**UNIT PRICE**	**AMOUNT**
859.1	520	REFLECTORIZED DRUMS WITH SEQUENTIAL FLASHING WARNING LIGHTS AT _____ PER DAY		
905.2	30	5000 PSI, 3/8 INCH, 710 HP CEMENT CONCRETE AT _____ PER CUBIC YARD		
910.1	3,200	STEEL REINFORCEMENT FOR STRUCTURES - EPOXY COATED AT _____ PER POUND		
912.	20	DRILLING AND GROUTING DOWELS AT _____ EACH		
961.301	200	CLEAN (FULL REMOVAL) AND PAINT STEEL BEAM ENDS BRIDGE NO. B-05-009 (0PD) AT _____ PER SQUARE FOOT		
961.302	200	CLEAN (FULL REMOVAL) AND PAINT STEEL BEAM ENDS BRIDGE NO. M-27-002 (172) AT _____ PER SQUARE FOOT		
961.303	80	CLEAN (FULL REMOVAL) AND PAINT STEEL BEAM ENDS BRIDGE NO. S-22-001 (0RX) AT _____ PER SQUARE FOOT		
961.304	100	CLEAN (FULL REMOVAL) AND PAINT STEEL SPRINGLINE BRIDGE NO. S-18-010 (0N1) AT _____ PER SQUARE FOOT		
961.312	85	CLEAN (FULL REMOVAL) AND PAINT STEEL RAILING BRIDGE NO. M-27-002 (172) AT _____ PER FOOT		

Project # 616302	Contract # 134929			
Location : BELCHERTOWN - HAMPDEN - MONSON - SOUTH HADLEY - SOUTHWICK				
Description : Maintenance and Preservation of Municipal Bridges at Multiple Locations (D2 Contract 2)				
ITEM #	**QUANTITY**	**ITEM WITH UNIT BID PRICE WRITTEN IN WORDS**	**UNIT PRICE**	**AMOUNT**
964.1	205	EPOXY BONDING COMPOUND AT _____ PER SQUARE FOOT		
966.	5	MEMBRANE WATERPROOFING FOR BRIDGE DECK REPAIRS AT _____ PER SQUARE FOOT		
974.3	230	METAL BRIDGE RAILING REMOVED AT _____ PER FOOT		
975.8	230	THRIE BEAM BRIDGE RAIL WITH HANDRAIL AT _____ PER FOOT		
986.	10	MODIFIED ROCKFILL AT _____ PER TON		
994.01	1	TEMPORARY PROTECTIVE SHIELDING BRIDGE NO. B-05-009 (0PD) AT _____ LUMP SUM		
994.02	1	TEMPORARY PROTECTIVE SHIELDING BRIDGE NO. H-04-001 (0QG) AT _____ LUMP SUM		
994.03	1	TEMPORARY PROTECTIVE SHIELDING BRIDGE NO. M-27-002 (172) AT _____ LUMP SUM		
994.04	1	TEMPORARY PROTECTIVE SHEILDING BRIDGE NO. S-18-010 (0N1) AT _____ LUMP SUM		
Total Qty:	17,255			

DOCUMENT B00842

SCHEDULE OF PARTICIPATION
BY MINORITY OR WOMEN BUSINESS ENTERPRISES (M/WBE)

MASSDOT PROJECT NUMBER: 616302

PROJECT LOCATION: BELCHERTOWN-HAMPDEN-MONSON-SOUTH HADLEY-SOUTHWICK

DATE OF BID OPENING: _____

NAME OF PRIME BIDDER: _____

Name Address and Phone Number of M/WBE	Name of Activity	(a) M/WBE Contractor Activity Amount	(b) M/WBE Other Business Amount	(c) Total amount eligible for credit under rules in Section VIII of the Special Provisions
Total Bid Amount	TOTALS:	$		$
$	M/WBE Percentage of Total bid:	%		%

Column (a) must be at least one-half of the M/WBE percentage goal.

SIGNATURE: _____ Date: _____ Tel No: _____

NAME AND TITLE (PRINT):_____

BIDDERS ARE CAUTIONED TO REVIEW DOCUMENT 00718 -- SPECIAL PROVISION FOR PARTICIPATION BY MINORITY OR WOMEN BUSINESS ENTERPRISES AND SERVICE DISABLED VETERAN OWNED BUSINESS ENTERPRISES.

*** END OF DOCUMENT ***

THIS PAGE IS INTENTIONALLY LEFT BLANK.

DOCUMENT B00843

MINORITY OR WOMEN'S BUSINESS ENTERPRISE PARTICIPATION LETTER OF INTENT
PAGE 1 OF 2

MASSDOT PROJECT NUMBER: 616302

PROJECT LOCATION: BELCHERTOWN-HAMPDEN-MONSON-SOUTH HADLEY-SOUTHWICK

DATE OF BID OPENING: _____

FROM _____
(Minority or Women's Business Enterprise Company)

TO: _____
(Name of Prime Contractor)

1. My company is currently certified as an MBE or WBE by the Massachusetts Supplier Diversity Office, formerly known as the State Office of Minority and Women Business Assistance (SOMWBA). There have been no changes affecting the ownership, control or independence of my company since my last certification review.

2. If any such change occurs prior to my company's completion of this proposed work, I will give written notification to your firm and to the Massachusetts Department of Transportation (MassDOT).

3. (For contractor activity only.) My firm will provide to you, upon request, for the purpose of obtaining subcontractor approval from MassDOT; (1) a resume stating the qualifications and experience of the superintendent or foreperson who will supervise on site-work; (2) a list of equipment owned or leased by my firm for use on the project; (3) a list of all projects (public or private) which my firm is currently performing, is committed to perform, or intends to make a commitment to perform. I shall include, for each project, the names and telephone number of a contact person for the contracting organization, the dollar value of the work, a description of the work, and my firm's work schedule for the Project.

4. If you are awarded the Contract, my company intends to enter into an agreement with your firm to perform the items of work or other activity described on the following sheet for the prices indicated.

5. My firm has the ability to manage, supervise and perform the activity described on the following page.

_____ _____
M/WBE Authorized Signature Date

MINORITY OR WOMEN'S BUSINESS ENTERPRISE PARTICIPATION LETTER OF INTENT
PAGE 2 OF 2

MASSDOT PROJECT NUMBER: 616302

PROJECT LOCATION: BELCHERTOWN-HAMPDEN-MONSON-SOUTH HADLEY-SOUTHWICK

DATE OF BID OPENING: _____

NAME OF PRIME BIDDER: _____

Item number if applicable	Description of Activity with notations such as Installation Only, Material Only, or Complete	Quantity	Unit Price	Amount
		TOTAL AMOUNT:		

M/WBE COMPANY NAME: _____

M/WBE AUTHORIZED SIGNATURE: _____

NAME AND TITLE (PRINT): _____

TELEPHONE NUMBER: _____ FAX NUMBER: _____

Rev'd 9/20/19

*** END OF DOCUMENT ***

DOCUMENT B00846

M/WBE OR SDVOBE JOINT CHECK ARRANGEMENT APPROVAL FORM

(to be submitted by Prime Contractor)

Contract No: 134929 **Project No.** 616302

Location: BELCHERTOWN-HAMPDEN-MONSON-SOUTH HADLEY-SOUTHWICK **Bid Opening Date:** _____

Project Description: Maintenance and Preservation of Municipal Bridges at Multiple Locations (D2 Contract 2)

We have received the attached request for the use of a joint check arrangement from _____ _____ , a M/WBE or SDVOBE on the above- referenced Contract and _____ _____, a Material Supplier/Vendor for the subject Contract. The M/WBE or SDVOBE has complied with the requirements of Special Provision Document 00718. In particular, the M/WBE or SDVOBE has:

- a written agreement with the material supplier/vendor;
- applied for credit with the subject material supplier and has supplied the vendor's response;
- shown that it will place all orders to the subject material supplier/vendor;
- made and retains all decision-making responsibilities concerning the materials; and
- provided a Joint Check Agreement that is acceptable to MassDOT;

As the Contractor for the Project, we agree to issue joint checks (made payable to the Material Supplier/Vendor and the M/WBE or SDVOBE) for payment of sums due pursuant to invoices from the Supplier/Vendor and M/WBE or SDVOBE.

Contractor:

_____ _____
Company Name Signature
Duly Authorized

_____
Printed Name

_____ _____
Date Title

SubContractor:

_____ _____
Company Name Signature –
Duly Authorized

_____
Printed Name

_____ _____
Date Title

*** END OF DOCUMENT ***

THIS PAGE INTENTIONALLY LEFT BLANK

DOCUMENT B00847

JOINT VENTURE AFFIDAVIT

(All Firms)

- All Information Requested By This Schedule Must Be Answered. Additional Sheets May Be Attached.
- If, there is any change in the information submitted, the Joint Venture parties must inform MassDOT Pre-Qualifications Office (and, if one of the companies is a M/WBE or SDVOBE, the Director of Contract Compliance, Office of Civil Rights) *prior* to such change, in writing, either directly or through the Prime Contractor if the Joint Venture is a subcontractor.
- If the Joint Venture Entity will be the bidder on a prime Contract, it must bid and submit all required documents (insurance, worker's compensation, bonds, etc.) in the name of the Joint Venture Entity.

I. Name of Joint Venture: _____

Type of Entity if applicable (Corp., LLC):_____Filing State _____

Address of joint venture: _____

_____

Phone No(s) for JV Entity: _____E-mail:_____

Contact Person(s) _____

Tax ID/EIN of Joint Venture: _____Vendor Code:_____

II. Identify each firm or party to the Joint Venture:

Name of Firm: _____

Address: _____

Phone : _____E-mail:_____

Contact person(s) _____

Name of Firm: _____

Address: _____

Phone: _____E-mail:_____

Contact Person(s)_____

III. Describe the role(s) of the each party to the Joint Venture:

_____

_____

IV. Attach a copy of the Joint Venture Agreement. The proposed Joint Venture Agreement should include specific details including, but not limited to: (1) the contributions of capital and equipment; (2) work items to be performed by each company's forces, (3) work items to be performed under the supervision of any M/WBE or SDVOBE Venturer; (4) the commitment of management, supervisory and operative personnel employed by the M/WBE or SDVOBE to be dedicated to the performance of the Project; and (5) warranty, guaranty, and indemnification clauses.

V. Attach any applicable Corporate or LLC Votes, Authorizations, etc.

VI. Ownership of the Joint Venture:

A. What is the percentage(s) of each company's ownership in the Joint Venture?

ownership percentage(s): _____

ownership percentage(s): _____

B. Specify percentages for each of the following (provide narrative descriptions and other detail as applicable):

1. Sharing of profit and loss: _____
2. Capital contributions:

(a) Dollar amounts of initial contribution: _____

(b) Dollar amounts of anticipated on-going contributions: _____

(c) Contributions of equipment (specify types, quality and quantities of equipment to be provided by each firm): _____

_____

4. Other applicable ownership interests, including ownership options or other agreements, which restrict or limit ownership and/or control:

_____

_____

5. Provide copies of all other written agreements between firms concerning bidding and operation of this Project or projects or contracts.

6. Identify all current contracts and contracts completed during the past two (2) years by either of the Joint Venture partners to this Joint Venture:

_____

_____

VII. Control of and Participation in the Joint Venture. Identify by name and firm those individuals who are, or will be, responsible for and have the authority to engage in the following management functions and policy decisions. (Indicate any limitations to their authority such as dollar limits and co-signatory requirements.):

A. Joint Venture check signing:

_____

_____

B. Authority to enter Contracts on behalf of the Joint Venture:

_____

_____

C. Signing, co-signing and/or collateralizing loans:

_____

_____

D. Acquisition of lines of credit:

E. Acquisition and indemnification of payment and performance bonds:

F. Negotiating and signing labor agreements:

G. Management of contract performance. *(Identify by name and firm only)*:

1. Supervision of field operations:
2. Major purchases:
3. Estimating:
4. Engineering:

VIII. Financial Controls of Joint Venture:

A. Which firm and/or individual will be responsible for keeping the books of account?

B. Identify the "Managing Partner," if any, and describe the means and measure of their compensation:

C. What authority does each firm have to commit or obligate the other to insurance and bonding companies, financing institutions, suppliers, subcontractors, and/or other parties participating in the performance of this Contract or the work of this Project?

IX. Personnel of Joint Venture: State the approximate number of personnel (by trade) needed to perform the Joint Venture's work under this Contract. Indicate whether they will be employees of the majority firm, M/WBE or SDVOBE firm, or the Joint Venture.

	Firm 1 (number)	Firm 2 (number)	Joint Venture (number)
Trade			
Professional			
Administrative/Clerical			
Unskilled Labor			

Will any personnel proposed for this Project be employees of the Joint Venture?: _____

If so, who: _____

A. Are any proposed Joint Venture employees currently employed by either firm?

Employed by Firm 1: _____ Employed by firm 2 _____

B. Identify by name and firm the individual who will be responsible for Joint Venture hiring: ____

_____

X. Additional Information. Please state any material facts and additional information pertinent to the control and structure of this Joint Venture.

_____

_____

XI. AFFIDAVIT OF JOINT VENTURE PARTIES. The undersigned affirm that the foregoing statements and attached documents are correct and include all material information necessary to identify and explain the terms and operations of our Joint Venture and the intended participation of each firm in the undertaking. Further, the undersigned covenant and agree to provide to MassDOT current, complete and accurate information regarding actual Joint Venture work, payments, and any proposed changes to any provisions of the Joint Venture, or the nature, character of each party to the Joint Venture. We understand that any material misrepresentation will be grounds for terminating any Contract awarded and for initiating action under Federal or State laws concerning false statements.

Firm 1	Firm 2
Signature Duly Authorized	Signature Duly Authorized
Printed Name and Title	Printed Name and Title
Date	Date

*** END OF DOCUMENT ***