FED. ROAD DIV. NO.	STATE	FEDERAL AID PROJECT NO.	FISCAL YEAR	SHEET NO.	TOTAL SHEETS
	RI	BRO-0327(005)	2021	12	52

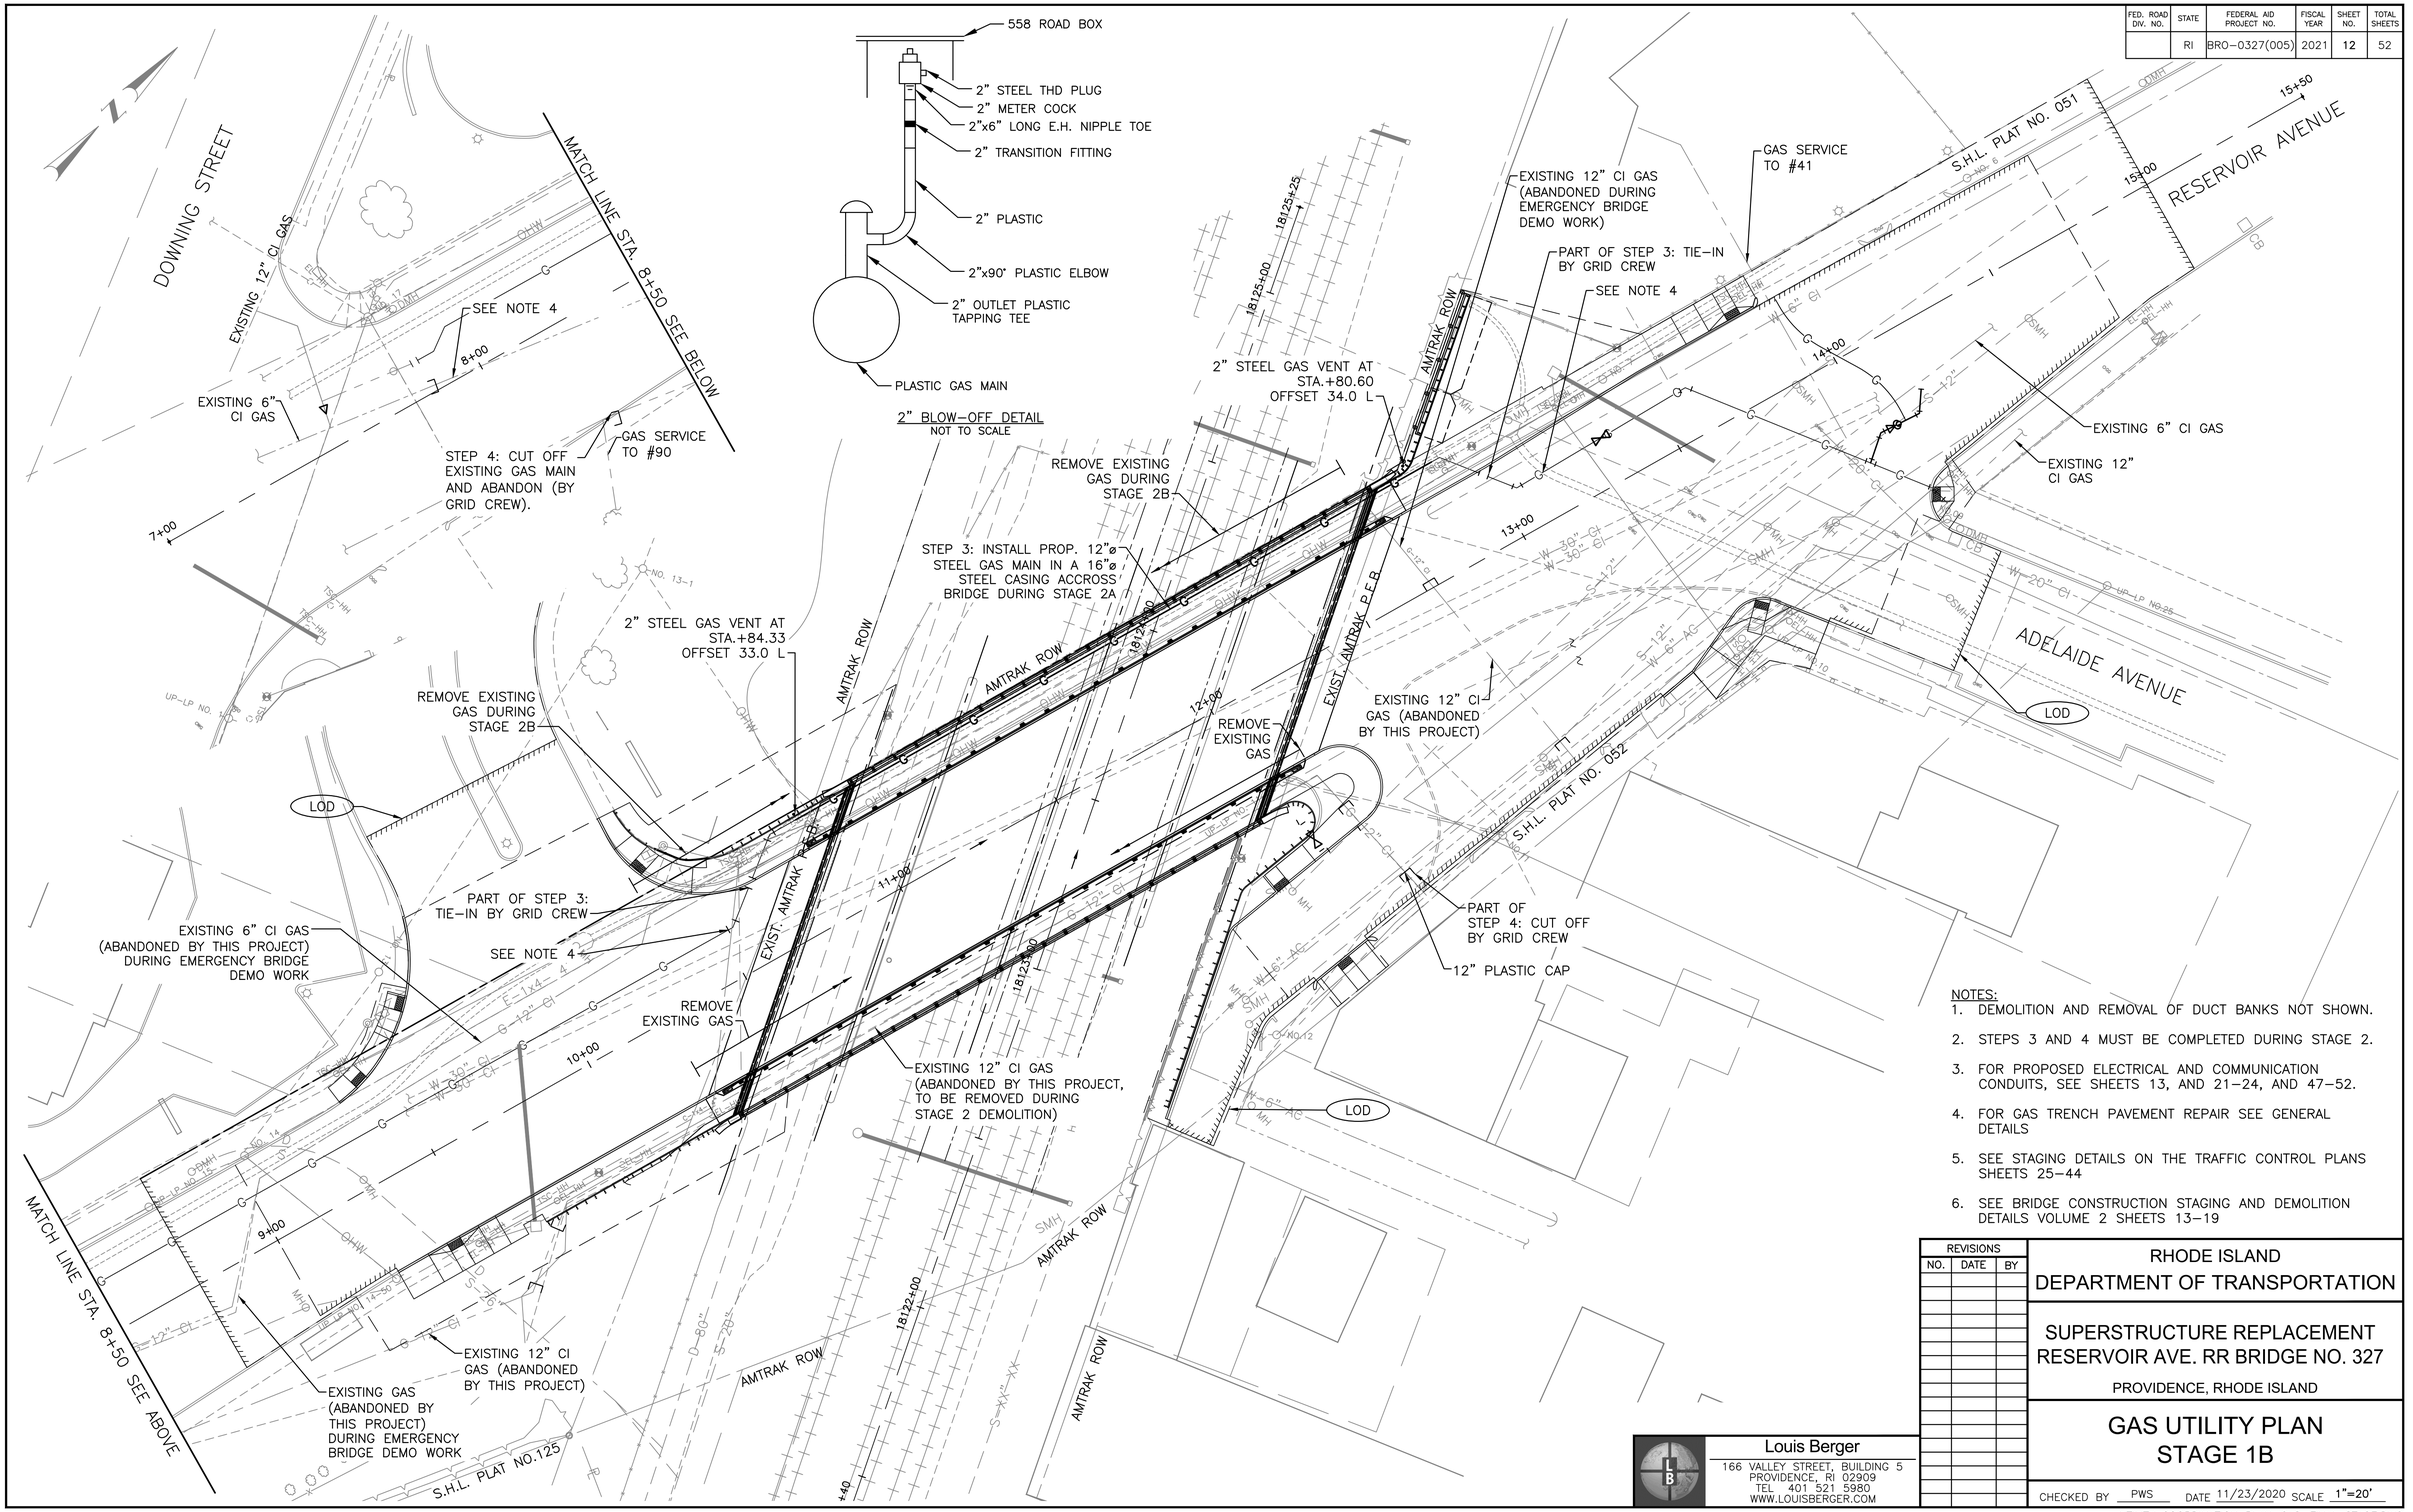

NOTES:

1. DEMOLITION AND REMOVAL OF DUCT BANKS NOT SHOWN.
2. STEPS 3 AND 4 MUST BE COMPLETED DURING STAGE 2.
3. FOR PROPOSED ELECTRICAL AND COMMUNICATION CONDUITS, SEE SHEETS 13, AND 21–24, AND 47–52.
4. FOR GAS TRENCH PAVEMENT REPAIR SEE GENERAL DETAILS
5. SEE STAGING DETAILS ON THE TRAFFIC CONTROL PLANS SHEETS 25–44
6. SEE BRIDGE CONSTRUCTION STAGING AND DEMOLITION DETAILS VOLUME 2 SHEETS 13–19

REVISIONS		
NO.	DATE	BY

RHODE ISLAND
DEPARTMENT OF TRANSPORTATION

SUPERSTRUCTURE REPLACEMENT
RESERVOIR AVE. RR BRIDGE NO. 327
PROVIDENCE, RHODE ISLAND

GAS UTILITY PLAN
STAGE 1B

Louis Berger
166 VALLEY STREET, BUILDING 5
PROVIDENCE, RI 02909
TEL 401 521 5980
WWW.LOUISBERGER.COM

CHECKED BY PWS DATE 11/23/2020 SCALE 1"=20'

UTILITY COORDINATION PLAN-GAS-FINAL STAGE.DWG