| FED. ROAD DIV. NO. | STATE | FEDERAL AID PROJECT NO. | FISCAL YEAR | SHEET NO. | TOTAL SHEETS |
|---|---|---|---|---|---|
| | RI | BRO-0327(005) | 2021 | 15 | 52 |

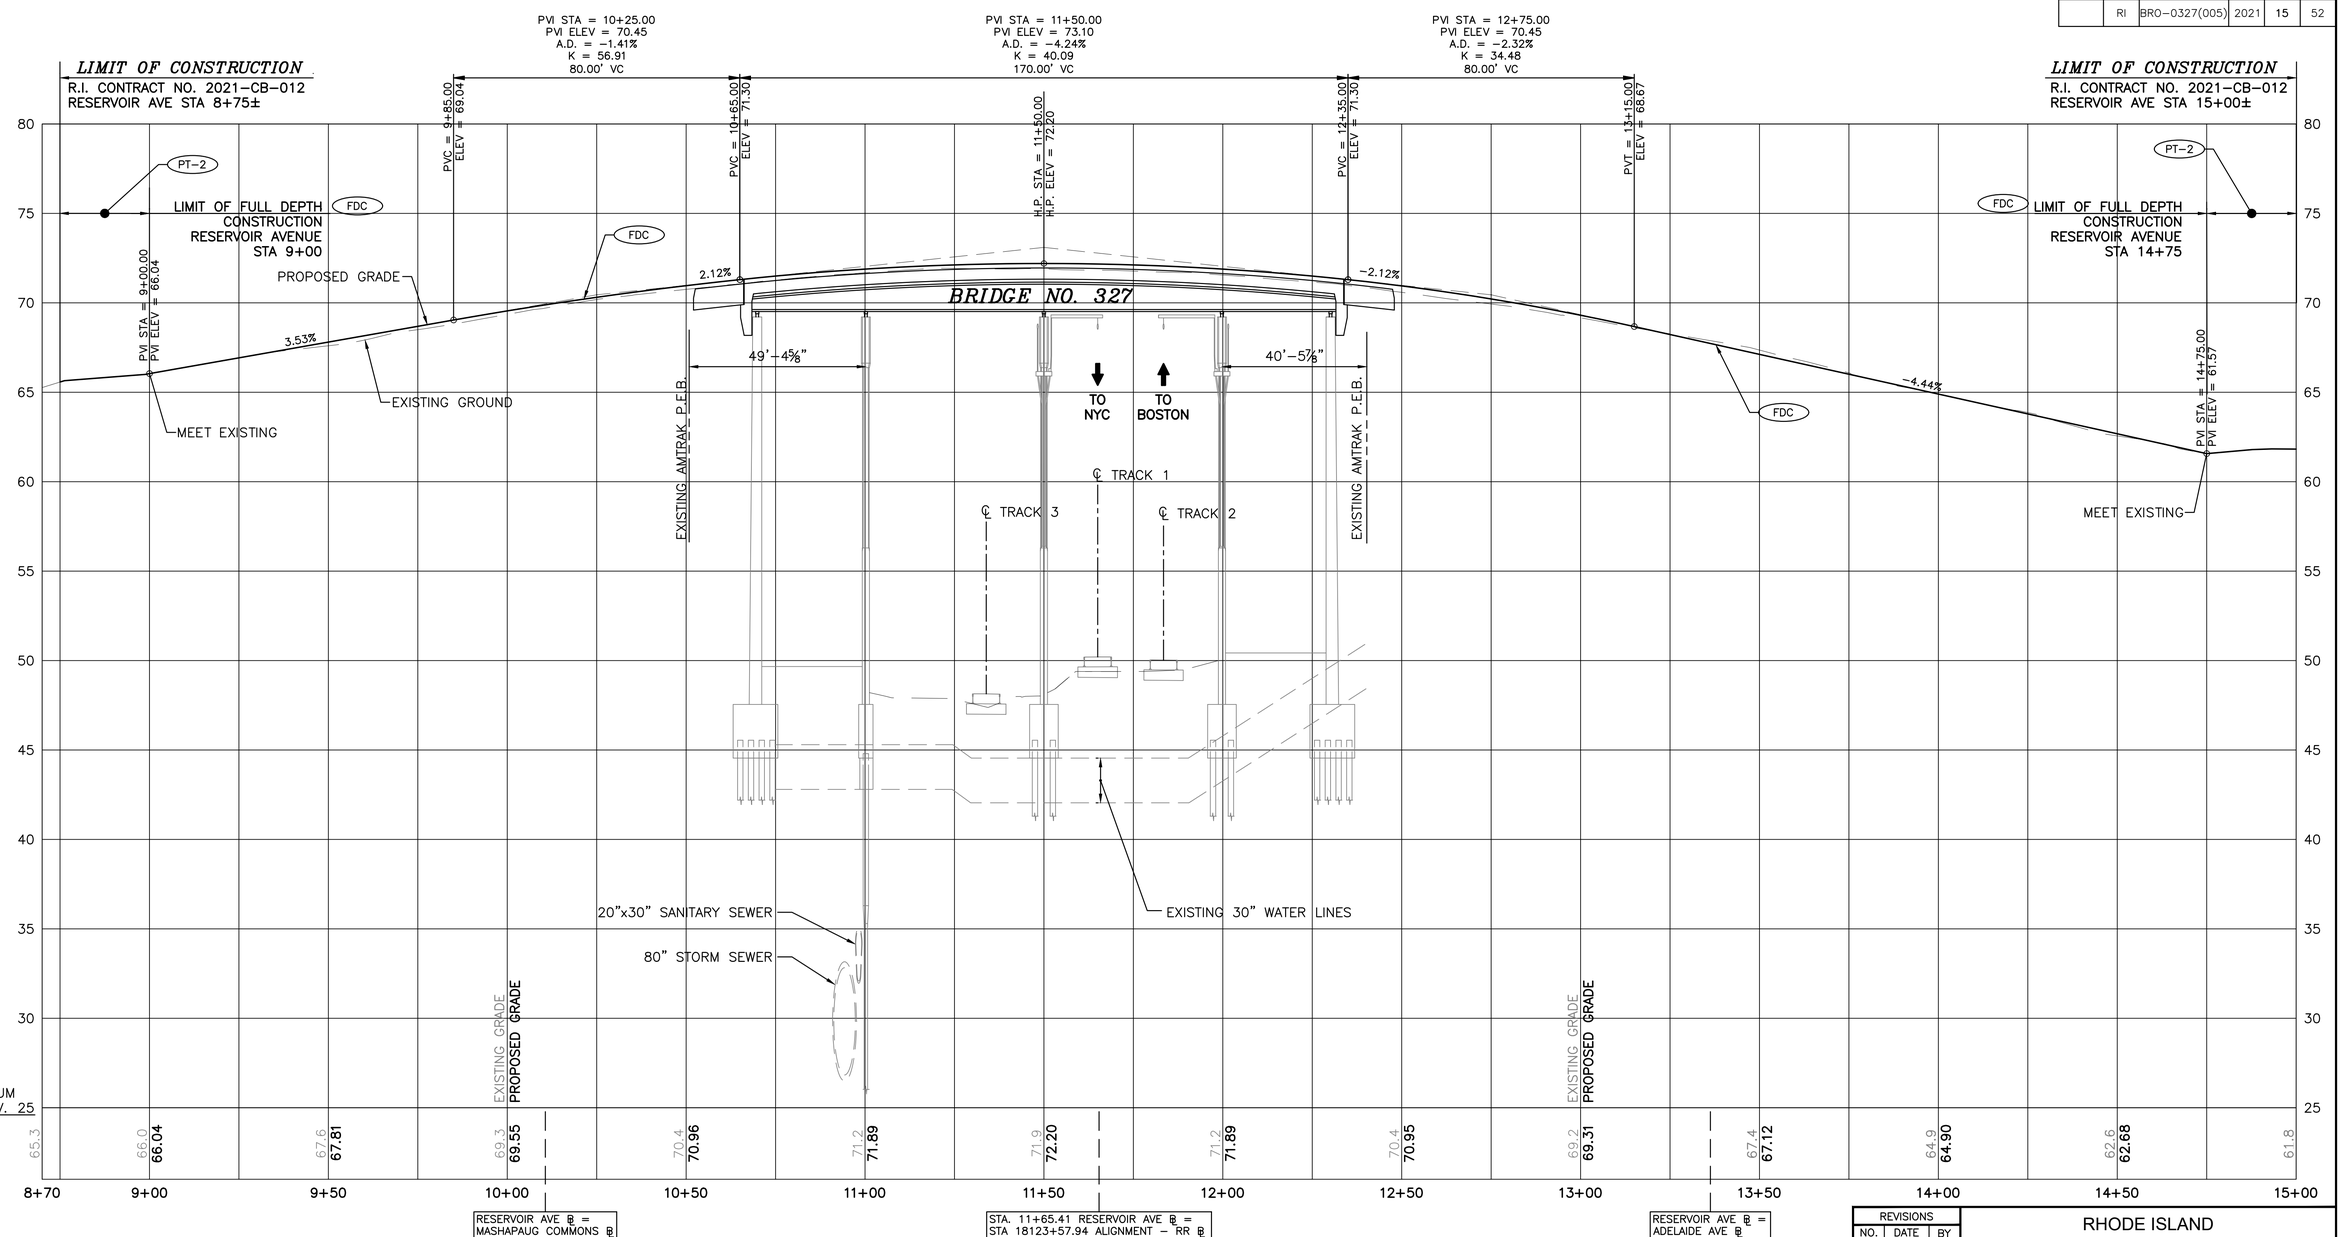


NOTE:
1. FOR BRIDGE CLEARANCES SEE BRIDGE PLANS SHEET 3.

HORIZONTAL SCALE 1" = 20'-0"
20 0 20 40 80
4 0 4 8 16
VERTICAL SCALE 1" = 4'-0"


Louis Berger
166 VALLEY STREET, BUILDING 5
PROVIDENCE, RI 02909
TEL 401 521 5980
WWW.LOUISBERGER.COM


| REVISIONS | | |
|---|---|---|
| NO. | DATE | BY |
| | | |

RHODE ISLAND
DEPARTMENT OF TRANSPORTATION

SUPERSTRUCTURE REPLACEMENT
RESERVOIR AVE. RR BRIDGE NO. 327
PROVIDENCE, RHODE ISLAND

# PROFILE ROADWAY

CHECKED BY PWS DATE 11/23/2020 SCALE AS NOTED

PROFILE.DWG