FED. ROAD DIV. NO.	STATE	FEDERAL AID PROJECT NO.	FISCAL YEAR	SHEET NO.	TOTAL SHEETS
	RI	BRO-0327(005)	2021	47	52

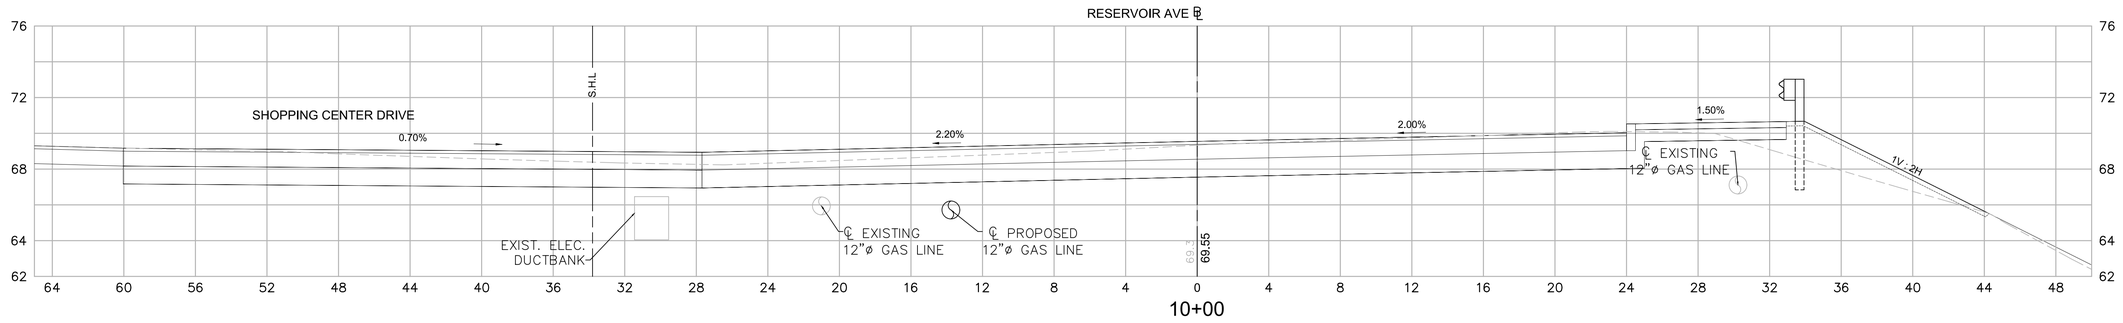

10+00

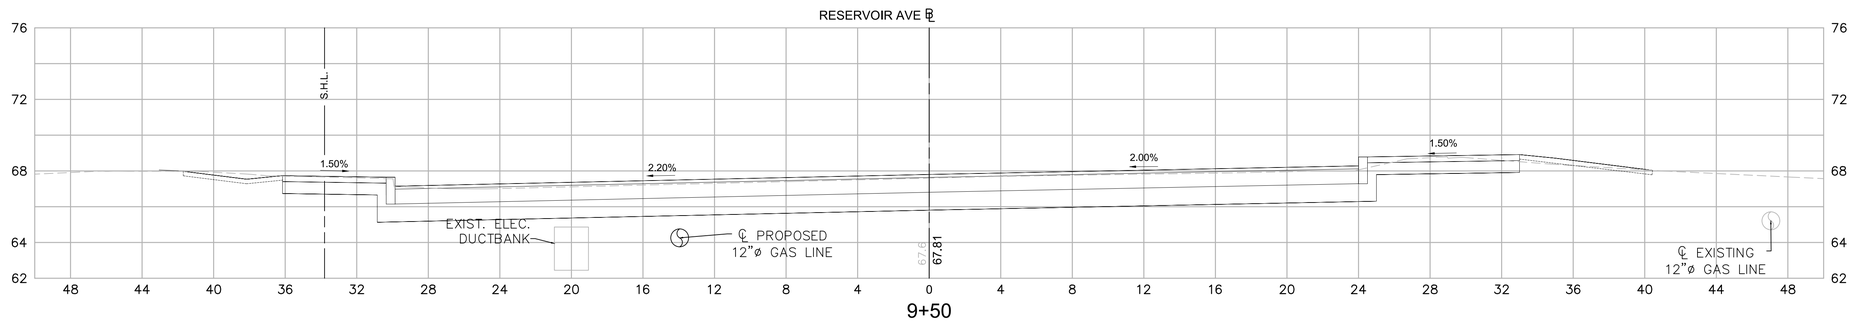

9+50

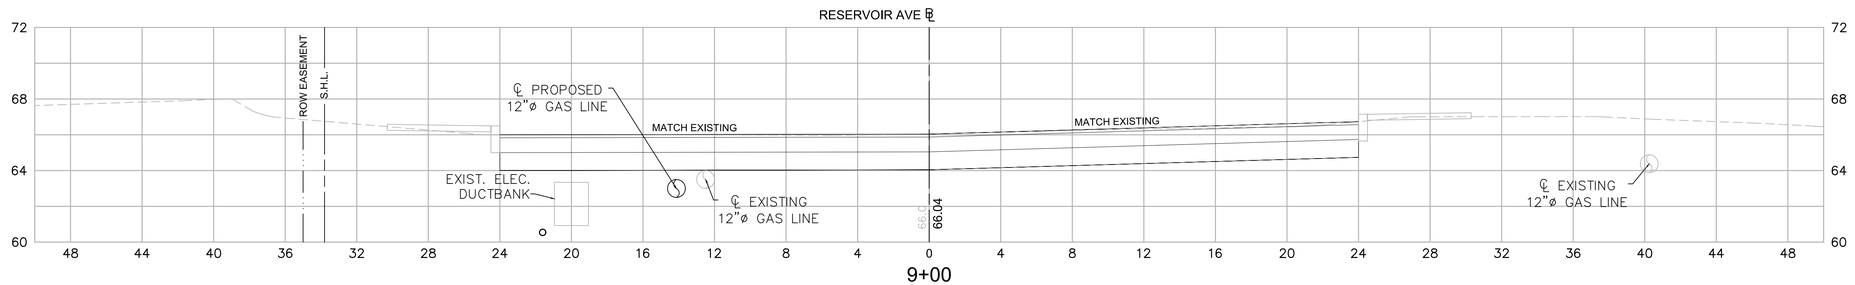

9+00

HORIZONTAL SCALE 1" = 4'-0"

4 0 4 8 16

VERTICAL SCALE 1" = 4'-0"

4 0 4 8 16

NOTE: FOR LOCATION OF UNDERGROUND UTILITIES SEE SHEETS 11 – 13.

REVISIONS		
NO.	DATE	BY

RHODE ISLAND
DEPARTMENT OF TRANSPORTATION

SUPERSTRUCTURE REPLACEMENT
RESERVOIR AVE. RR BRIDGE NO. 327

PROVIDENCE, RHODE ISLAND

CROSS SECTIONS 1

Louis Berger
166 VALLEY STREET, BUILDING 5
PROVIDENCE, RI 02909
TEL 401 521 5980
WWW.LOUISBERGER.COM

CHECKED BY PWS DATE 11/23/2020 SCALE AS NOTED

CROSS_SECTIONS.DWG