FED. ROAD DIV. NO.	STATE	FEDERAL AID PROJECT NO.	FISCAL YEAR	SHEET NO.	TOTAL SHEETS
	RI	BRO-0327(005)	2021	50	52

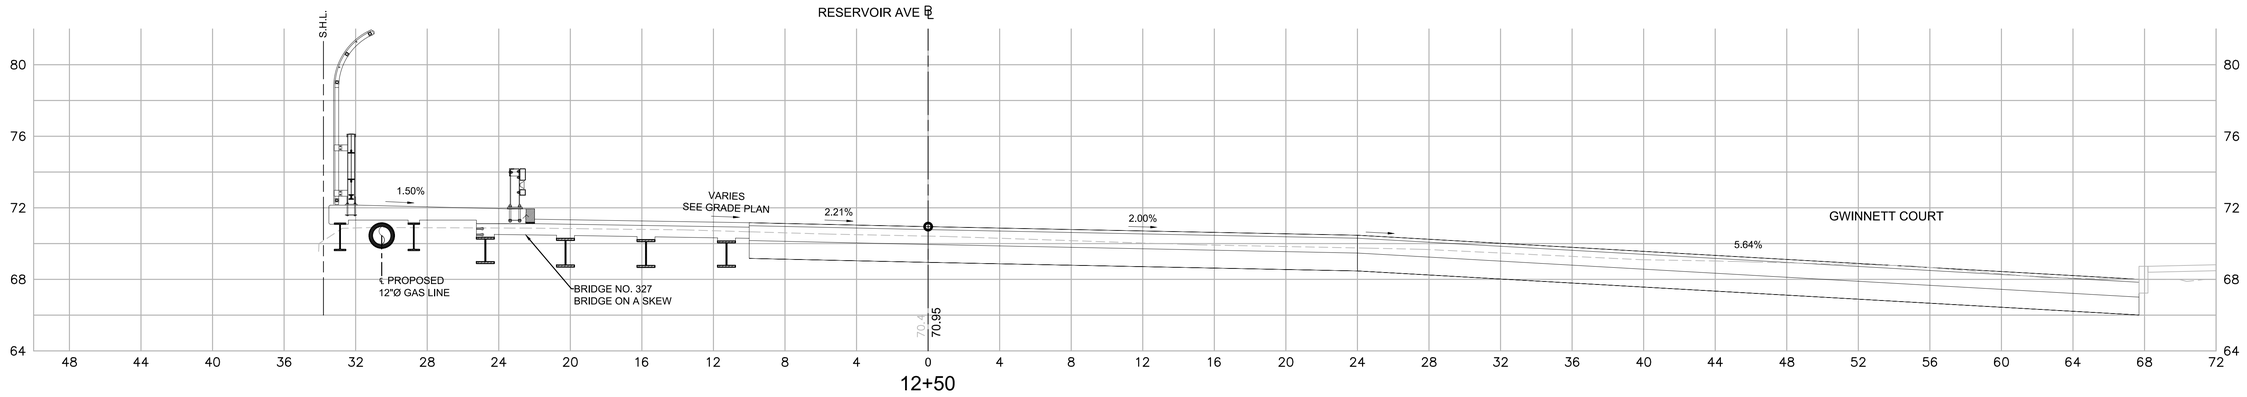

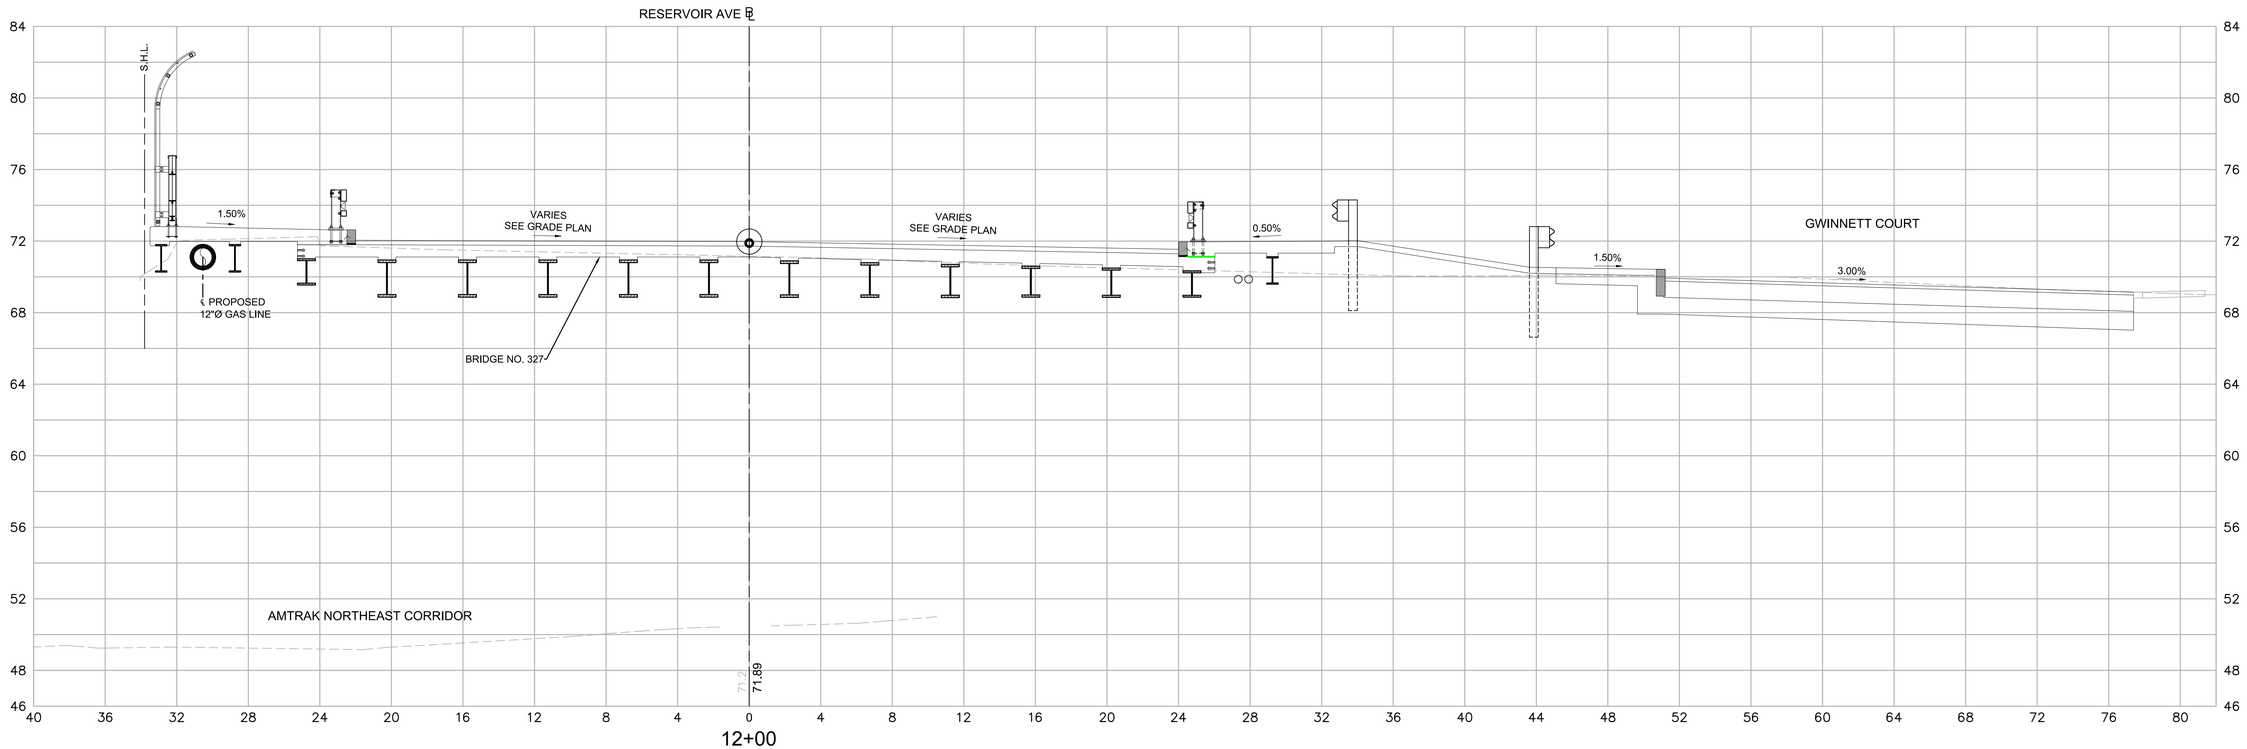

HORIZONTAL SCALE 1" = 4'-0"

VERTICAL SCALE 1" = 4'-0"

Louis Berger
166 VALLEY STREET, BUILDING 5
PROVIDENCE, RI 02909
TEL 401 521 5980
WWW.LOUISBERGER.COM

REVISIONS		
NO.	DATE	BY

RHODE ISLAND
DEPARTMENT OF TRANSPORTATION

SUPERSTRUCTURE REPLACEMENT
RESERVOIR AVE. RR BRIDGE NO. 327

PROVIDENCE, RHODE ISLAND

CROSS SECTIONS 4

CHECKED BY PWS DATE 11/23/2020 SCALE AS NOTED

CROSS_SECTIONS.DWG