GENERAL NOTES:

1. GRANITE STONE TRANSITION CURBING (INCLUDING DOWEL) WILL BE PAID FOR AT THE CONTRACT UNIT PRICE FOR "GRANITE STONE TRANSITION CURBING".
2. FOR NEW R-B 350 GUIDERAIL TRANSITIONS, ADJUSTMENT OF EXISTING CURBING HEIGHT TO A 4" REVEAL AT THE BRIDGE PARAPET WILL BE REQUIRED. IT MAY BE PAID FOR, WHEN NOTED ON THE PLANS, UNDER THE ITEM "RESET CURBING".
3. NEW INSTALLATIONS OF THIS CURBING SHALL ONLY BE ALLOWED ON THE MERRITT PARKWAY.
4. GRANITE STONE TRANSITION CURBING SHALL BE INSTALLED TO MATCH THE SLOPE OF SLOPED GRANITE STONE CURBING ON THE BRIDGE. ALL SECTIONS OF THE TRANSITION CURBING SHALL BE 2'-0" LONG.

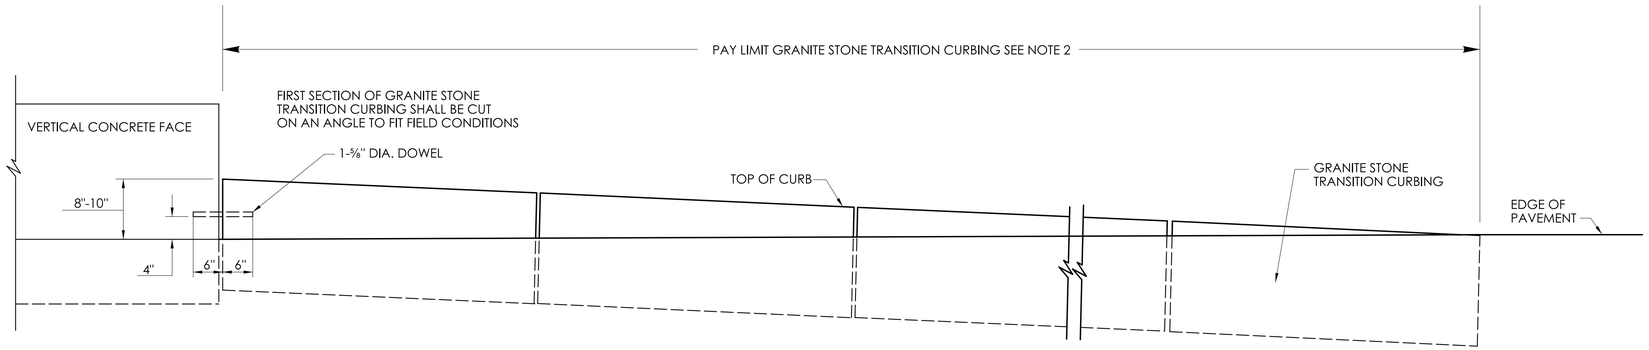

ELEVATION

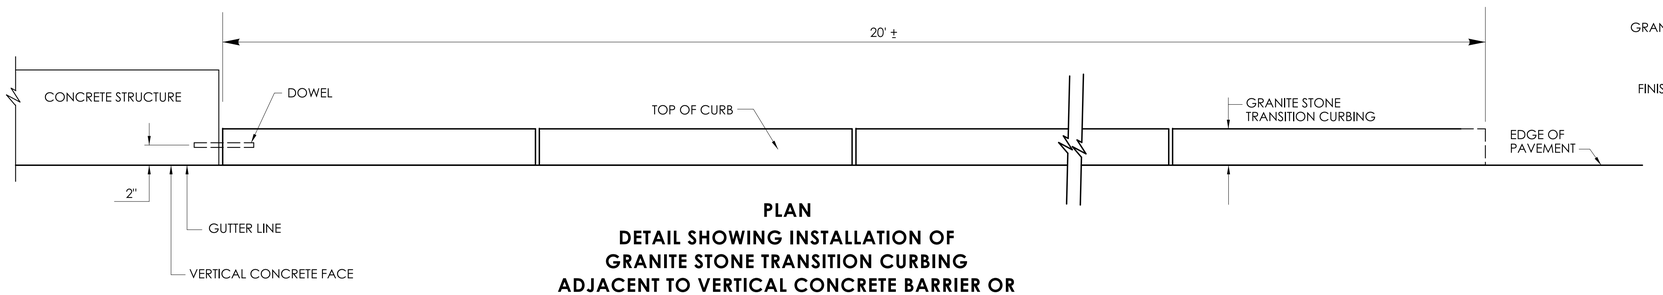

PLAN

DETAIL SHOWING INSTALLATION OF GRANITE STONE TRANSITION CURBING ADJACENT TO VERTICAL CONCRETE BARRIER OR VERTICAL FACE CONCRET BRIDGE BUILD-OUT WITH NO ADJACENT ROADWAY CURBING

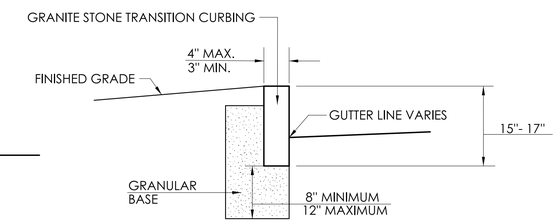

TYPICAL SECTION SHOWING INSTALLATION OF GRANITE STONE TRANSITION CURBING AT VERTICAL FACE

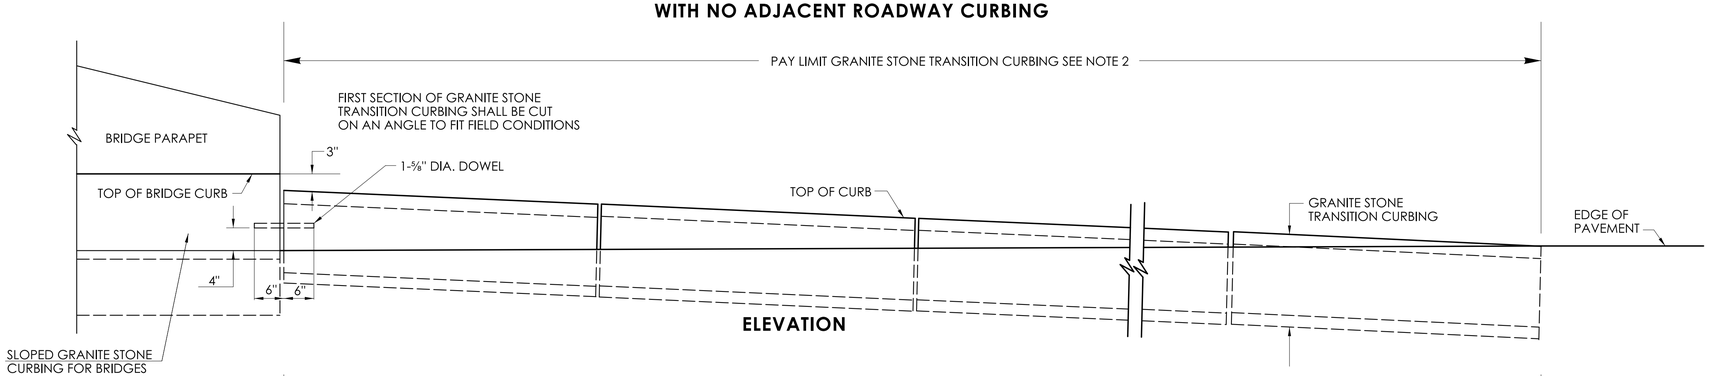

ELEVATION

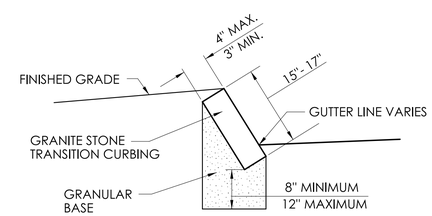

TYPICAL SECTION SHOWING INSTALLATION OF GRANITE STONE TRANSITION CURBING AT SLOPED GRANITE BRIDGE CURBING

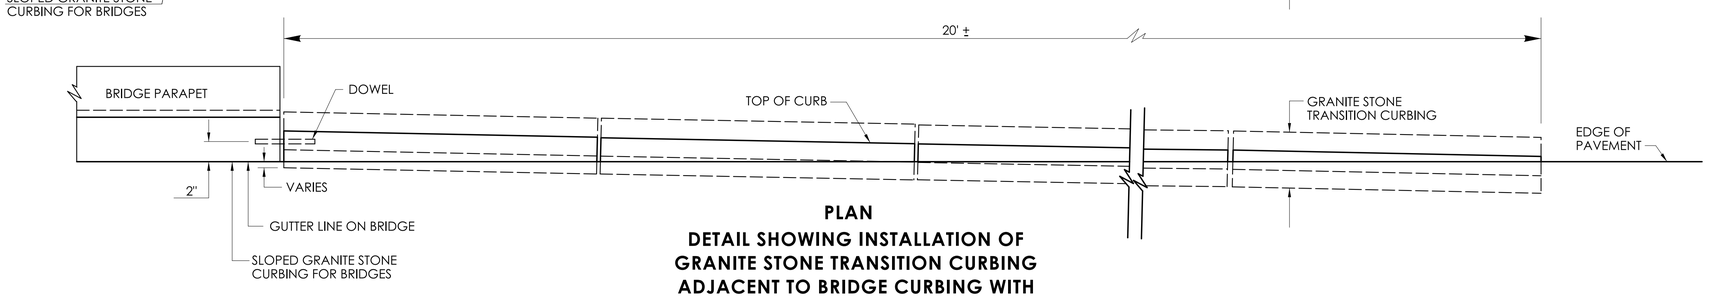

PLAN

DETAIL SHOWING INSTALLATION OF GRANITE STONE TRANSITION CURBING ADJACENT TO BRIDGE CURBING WITH NO ADJACENT ROADWAY CURBING

	NOT TO SCALE	SIGNATURE BLOCK: OFFICE OF ENGINEERING 2800 BERLIN TURNPIKE NEWINGTON, CT 06111	SUBMITTED BY: Digitally signed by Leo Fontaine, P.E. Date: 2022.09.27 14:42:13-04'00'	APPROVED BY: Digitally signed by Calabrese, Michael Date: 2022.11.08 11:40:56-05'00'	STATE OF CONNECTICUT DEPARTMENT OF TRANSPORTATION	CTDOT STANDARD SHEET	STANDARD SHEET TITLE: GRANITE STONE TRANSITION CURBNG	STANDARD SHEET NO.: HW- 813_01

PLOTTED DATE: 9/21/2022