GENERAL NOTES:

1. INSTALL PULL POST ASSEMBLIES AT ALL CHANGES IN VERTICAL TO HORIZONTAL OF 10 DEGREES OR MORE.
2. ALL POSTS WILL BE CAPPED.
3. WHERE ROCK IS ENCOUNTERED, IT SHALL BE DRILLED AND THE POSTS SET IN MORTAR.
4. FENCE SHALL BE PLACED WITH FABRIC FACING OUTSIDE HIGHWAY RIGHT OF WAY OR AS DIRECTED BY THE ENGINEER.
5. SEE HW-913_01b FOR CHAIN LINK FENCE HARDWARE.

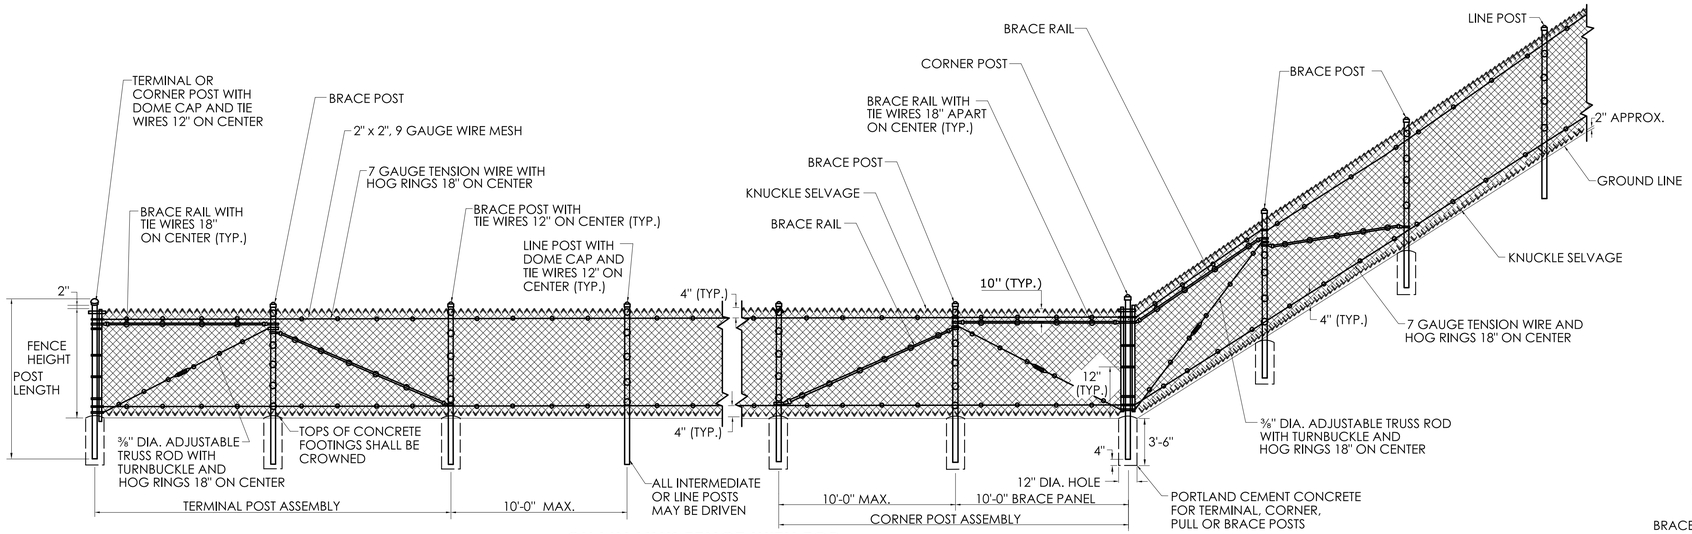

CHAIN LINK FENCE WITH TOP TENSION WIRE

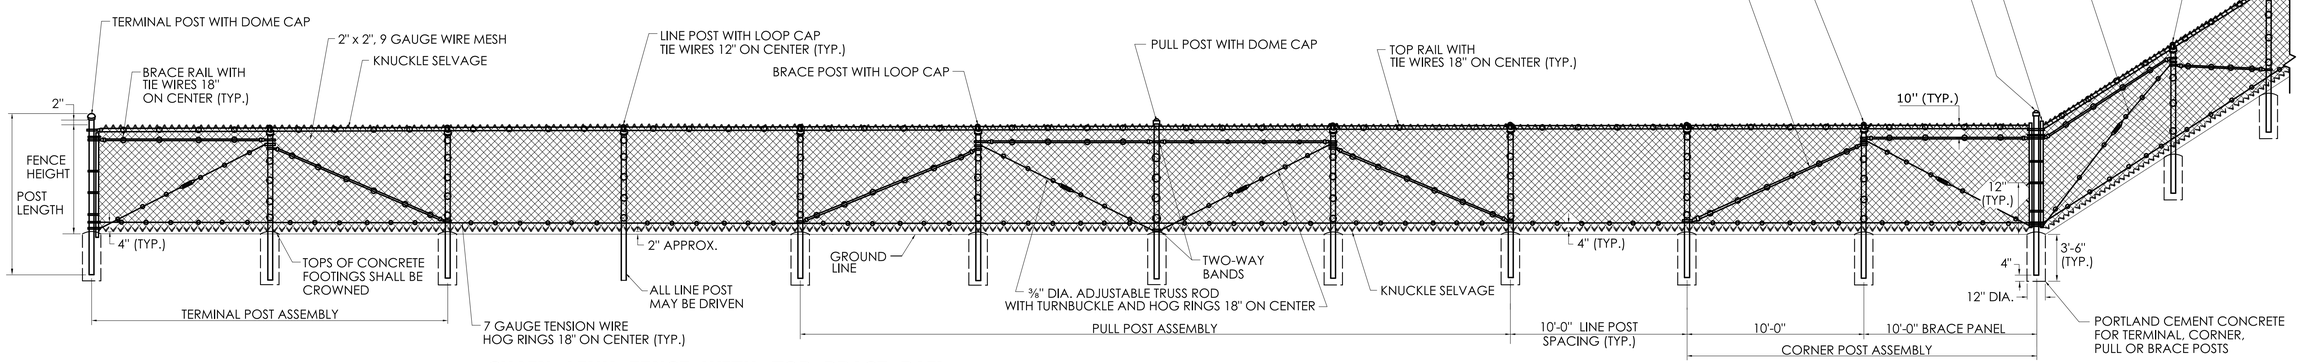

CHAIN LINK FENCE WITH TOP BRACE RAIL AND INTERMEDIATE OR BOTTOM TENSION WIRE

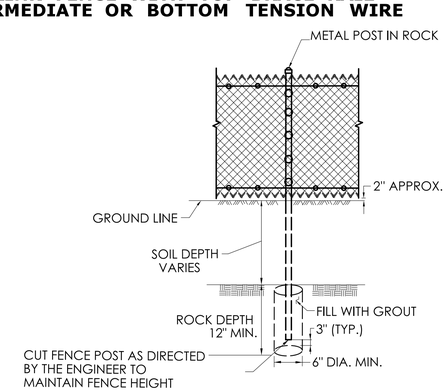

METAL POST IN ROCK

FENCE FABRIC HEIGHT	GROUP 1A ASTM F1083 SCH. 40 PIPE 50,000 PSI DIAMETER	GROUP 1C ASTM F1043 ELEC. RESISTANCE WELDED PIPE 50,000 PSI DIAMETER
LINE OR INTERMEDIATE POST		
UP TO 5'-0"	1⅞"	1⅞"
6'-0" TO 7'-0"	2⅜"	2⅜"
8'-0" TO 9'-0"	2⅞"	2⅞"
10'-0"	3½"	3½"
12'-0" OR HIGHER	4"	4"
TERMINAL, CORNER OR PULL POST		
UP TO 5'-0"	2⅜"	2⅜"
6'-0" TO 7'-0"	2⅞"	2⅞"
8'-0" TO 9'-0"	3½"	3½"
10'-0" OR HIGHER	4"	4"
TOP OR BRACE RAIL POSTS UP TO 6'-0"	1⅝"	1⅝"
POSTS HIGHER THAN 6'-0"	1⅞"	1⅞"

NOT TO SCALE	SIGNATURE BLOCK: OFFICE OF ENGINEERING 2800 BERLIN TURNPIKE NEWINGTON, CT 06111	SUBMITTED BY: Digitally signed by Leo Fontaine, P.E. Date: 2024.12.19 15:12:47-05'00'	APPROVED BY: Digitally signed by Michael N. Calabrese, P.E. Date: 2025.01.29 12:42:57-05'00'	CTDOT CONNECTICUT DEPARTMENT OF TRANSPORTATION	CTDOT STANDARD SHEET	STANDARD SHEET TITLE: CHAIN LINK FENCE	STANDARD SHEET NO.: HW-913_01a

PLOTTED DATE: 10/23/2024