



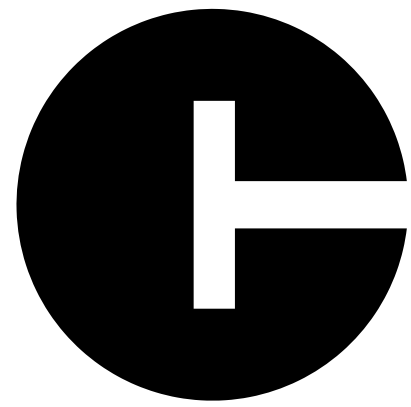

CONNECTICUT DEPARTMENT OF TRANSPORTATION

Plans For

REPLACEMENT OF BRIDGE NO. 05350 BOSWORTH ROAD OVER MASHAMOQUET BROOK

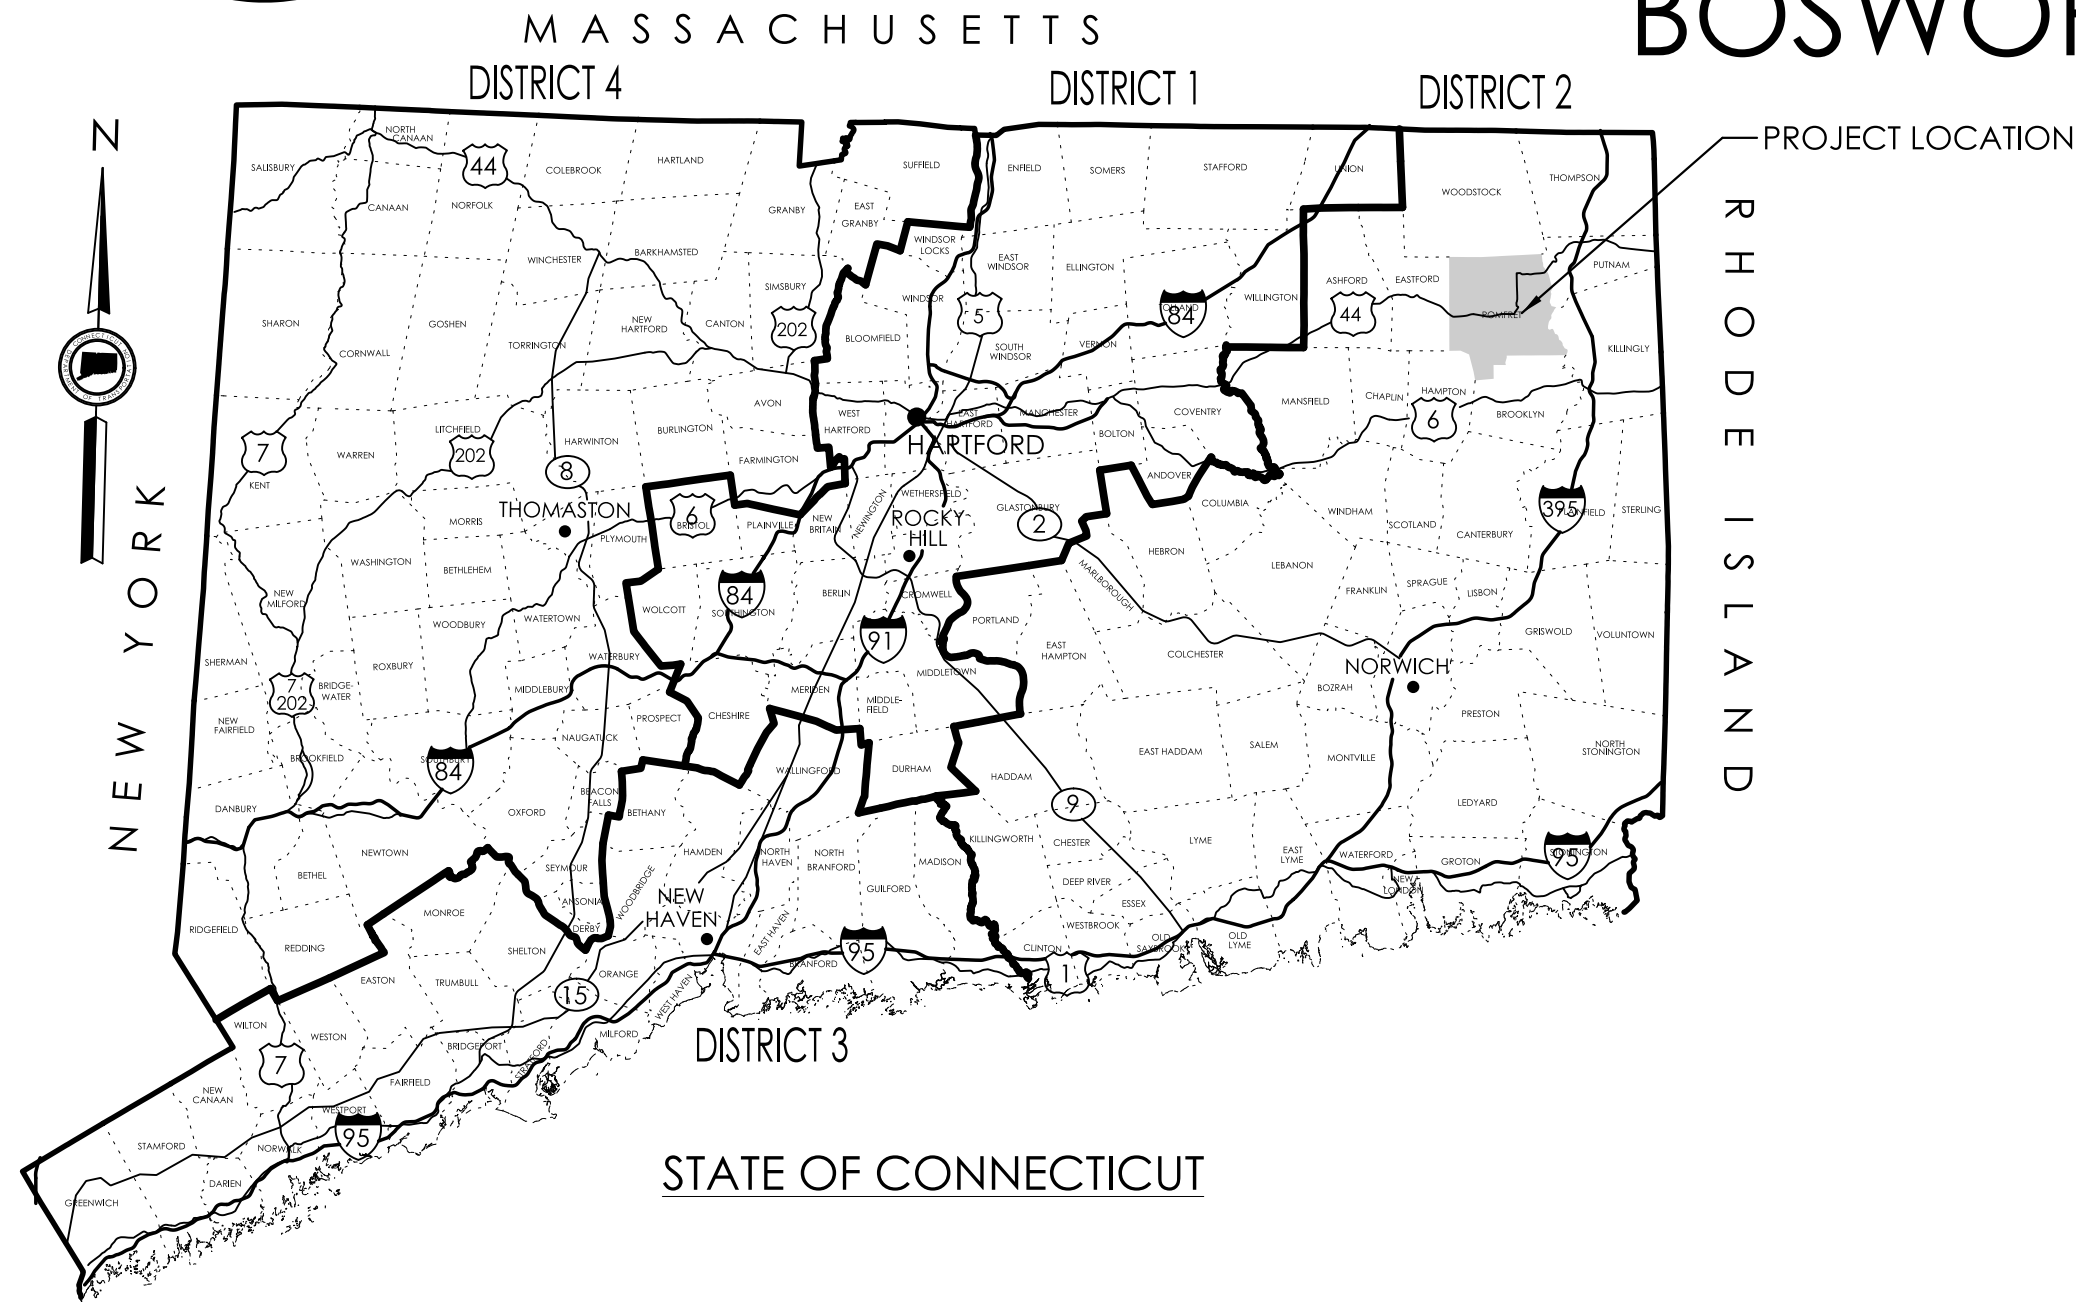


Town of
POMFRET

ROAD	MAINTENANCE RESPONSIBILITY	LENGTH
BOSWORTH ROAD	TOWN OF POMFRET	550 FEET

F.A.P. #	MAINTENANCE RESPONSIBILITY	PROJECT #
6111(013)	TOWN OF POMFRET	0111-0127

GENERAL NOTES:

- FEDERAL AID PROJECT NO. 6111(013)
- CONSTRUCTION SPECIFICATIONS:
Connecticut Department of Transportation, Standard Specifications for Roads, Bridges, Facilities and Incidental Construction, Form 819 dated 2024; Supplemental Specifications, dated January 2026; and Special Provisions.
- 400 FOOT GRID BASED ON NAD 83 (2011) EPOCH 2010 GEOID 18.
- VERTICAL DATUM BASED ON N.A.V.D. 1988.
- BOSWORTH ROAD IS CLASSIFIED AS RURAL LOCAL ROAD WITH A POSTED SPEED LIMIT OF 25 MPH AND AN ADT OF 79 VPD (2023).
- SURVEY COMPLETED BY CTDOT DISTRICT 2 SURVEYS.

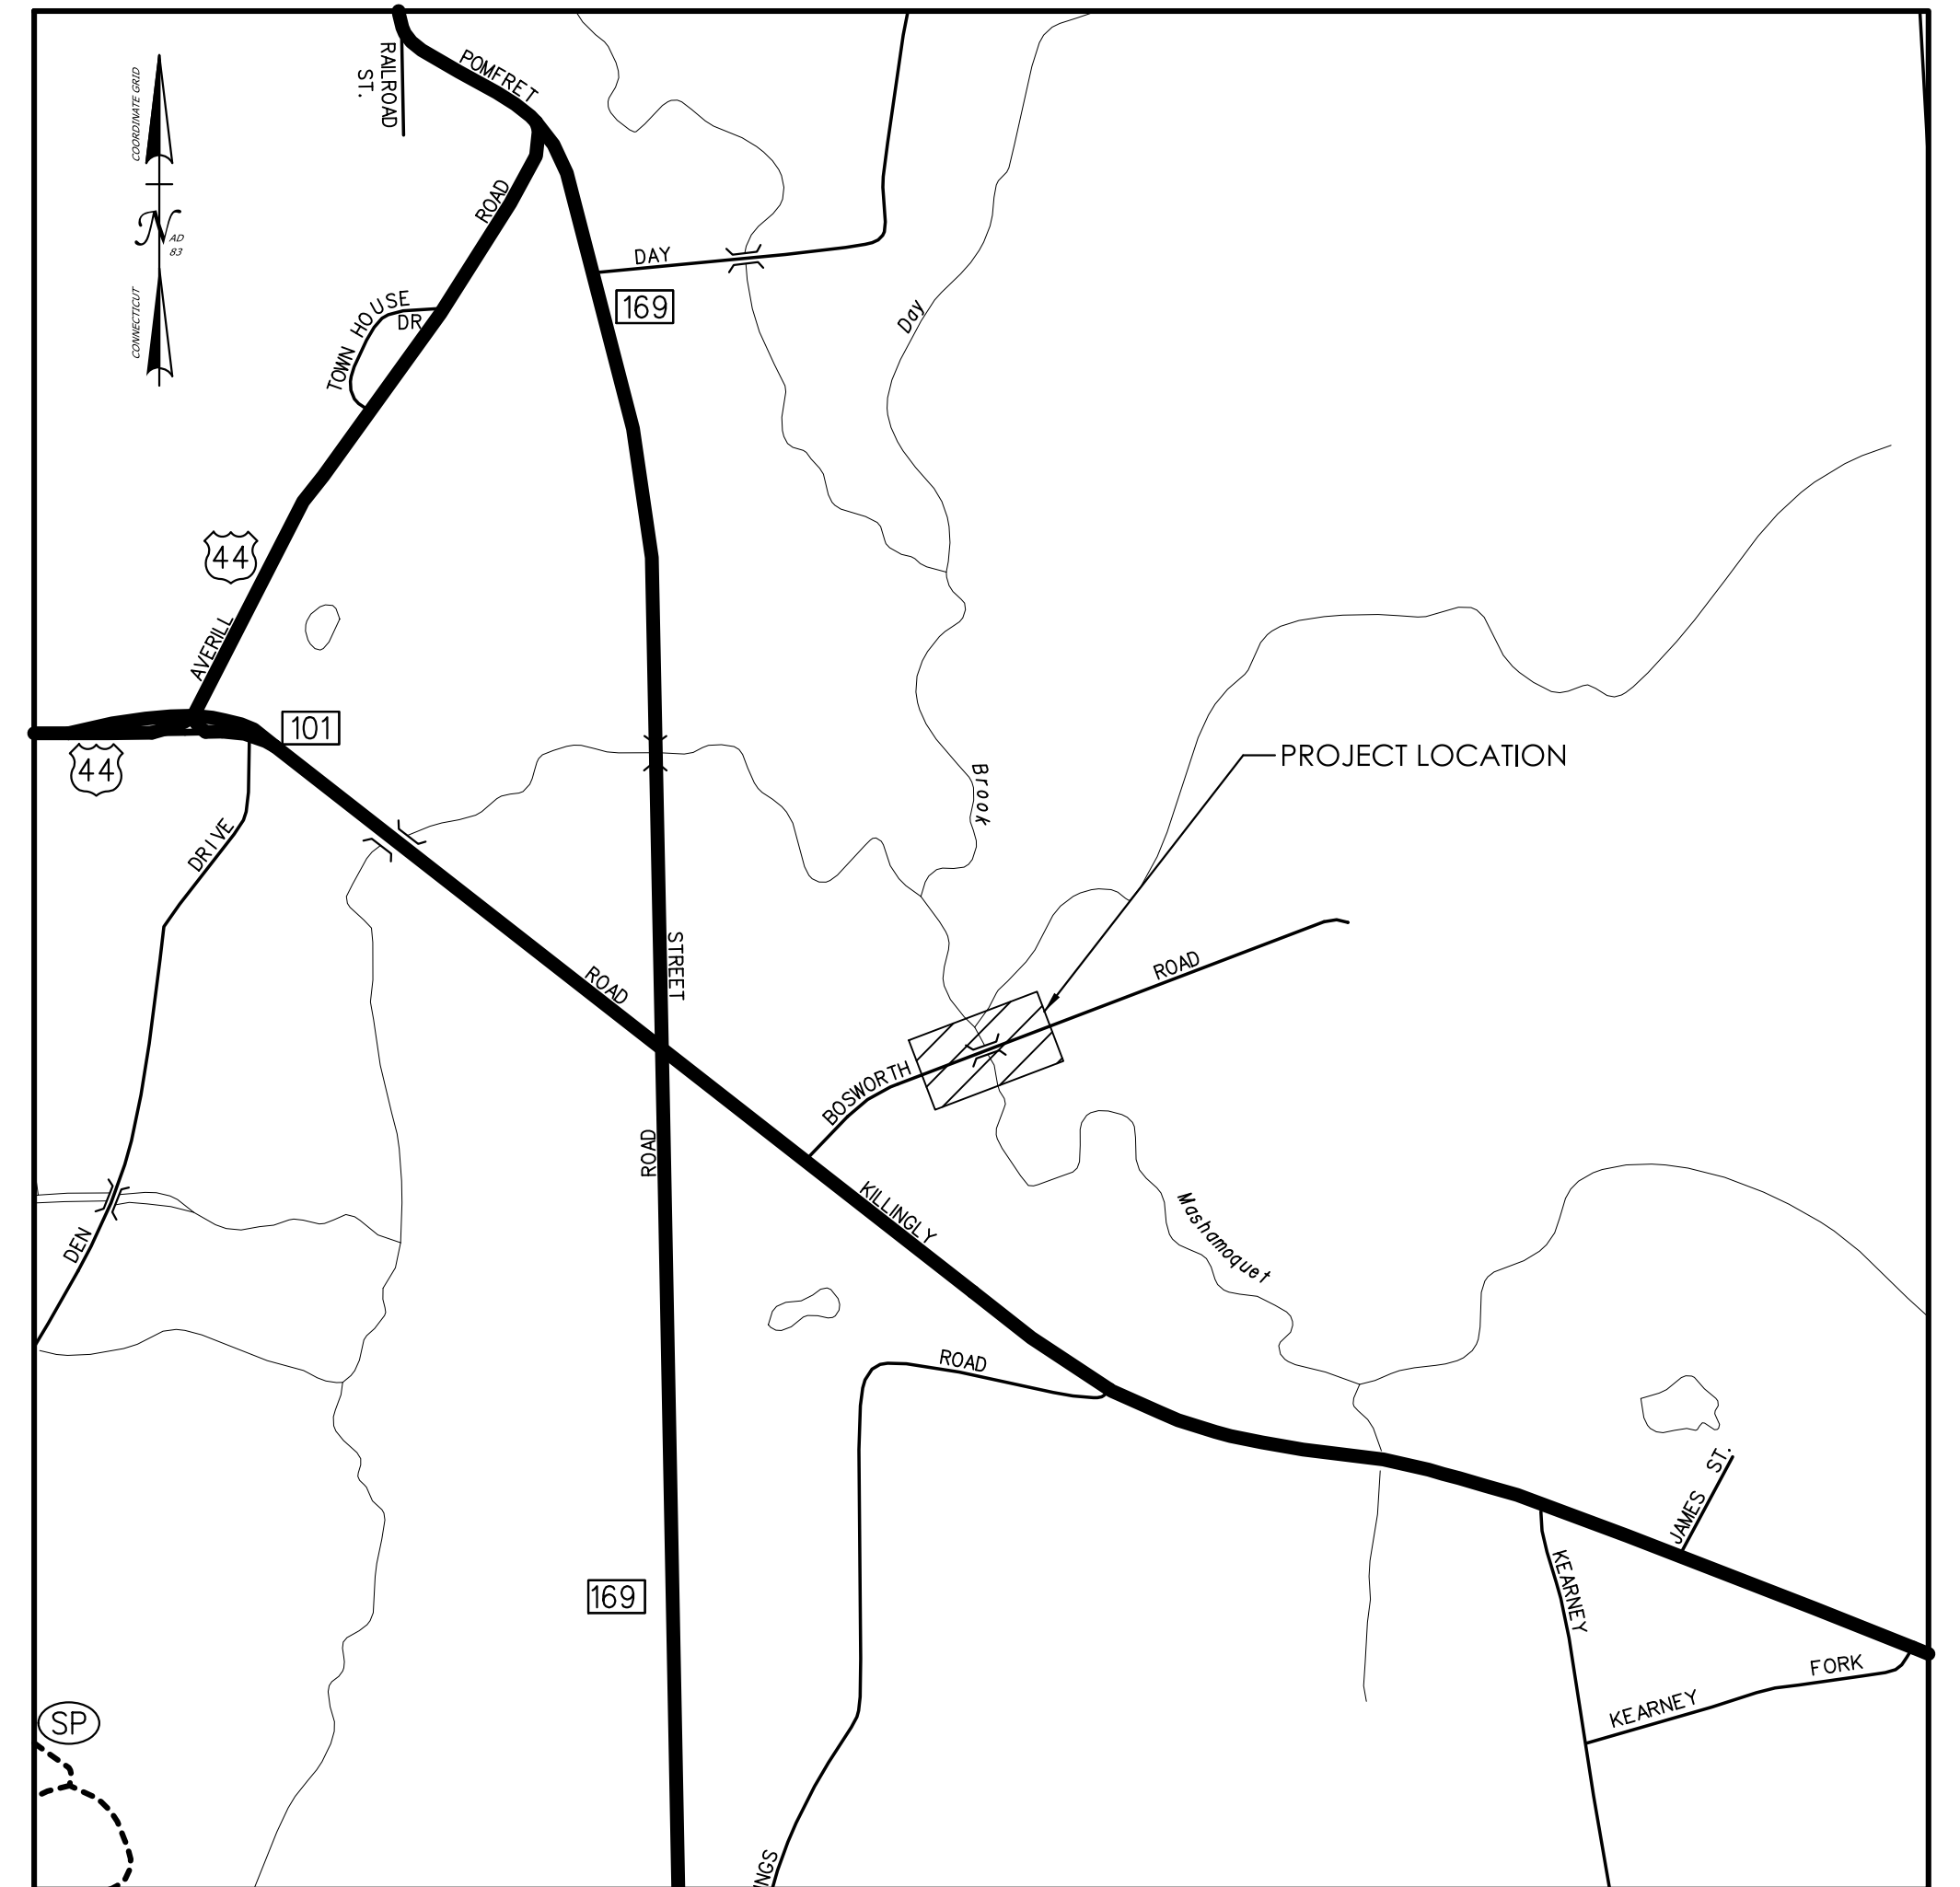


LOCATION PLAN
NOT TO SCALE

LIST OF SUBSETS

SUBSET NO.	SUBSET TITLE	SUBSET SHEET COUNT
01	GENERAL	03
02	REVISIONS	01
03	HIGHWAY	18
04	STRUCTURE	23
05	TRAFFIC	13
06	FIO - EXISTING PLANS	03
07	FIO - UTILITY RELOCATION PLANS	02
	HIGHWAY STANDARDS	16
	TRAFFIC STANDARDS	03

LIST OF DRAWINGS SUBSET 01 - GENERAL

DRAWING TITLE	DRAWING NO.
TITLE SHEET	G-1
DETAILED ESTIMATE SHEET - 1	DES-01
DETAILED ESTIMATE SHEET - 2	DES-02

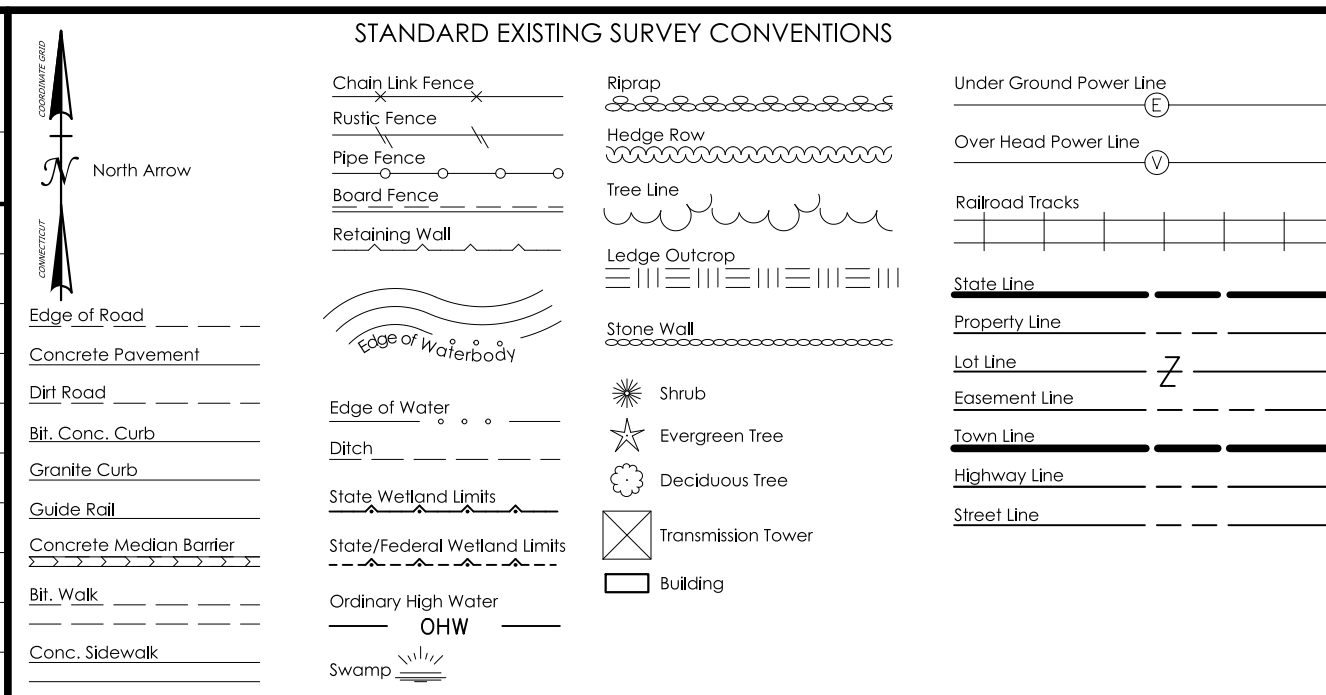

THE DESIGN APPEARS TO CONFORM TO APPLICABLE CRITERIA. APPROVAL IS NOT TO BE CONSTRUED TO MEAN THAT ALL ASPECTS OF THE DESIGN HAVE BEEN PERSONALLY CHECKED BY THE UNDERSIGNED.

Mark Habek
2026.09.23
21:06:50-04'00'

SUBMITTED BY: DESIGNER (BENESCH)

Maureen Nicholson

APPROVED BY: TOWN OF POMFRET

Plans For
REPLACEMENT OF BRIDGE NO. 05350
BOSWORTH ROAD OVER
MASHAMOQUET BROOK

Town
POMFRET

STATE PROJECT NO.	DRAWING NO.
0111-0127	G-1
	SHEET NO.
	01.01

STRUCTURE ITEMS

[illegible][illegible][illegible]

SIGNATURE BLOCK:		 CONNECTICUT DEPARTMENT OF TRANSPORTATION	PROJECT TITLE: REPLACEMENT OF BRIDGE NO. 05350 BOSWORTH ROAD OVER MASHAMOQUET BROOK	TOWN(S):  POMFRET	DRAWING TITLE: DETAILED ESTIMATE SHEET - 2	PROJECT NO.: 0111-0127	DRAWING NO.: DES-02
 benesch DESIGNER/DRAFTER: LA CHECKED BY: RA	 Alfred Benesch & Company 200 Glenbury Blvd Suite 200 Glastonbury, CT						SHEET NO.: 01.03