
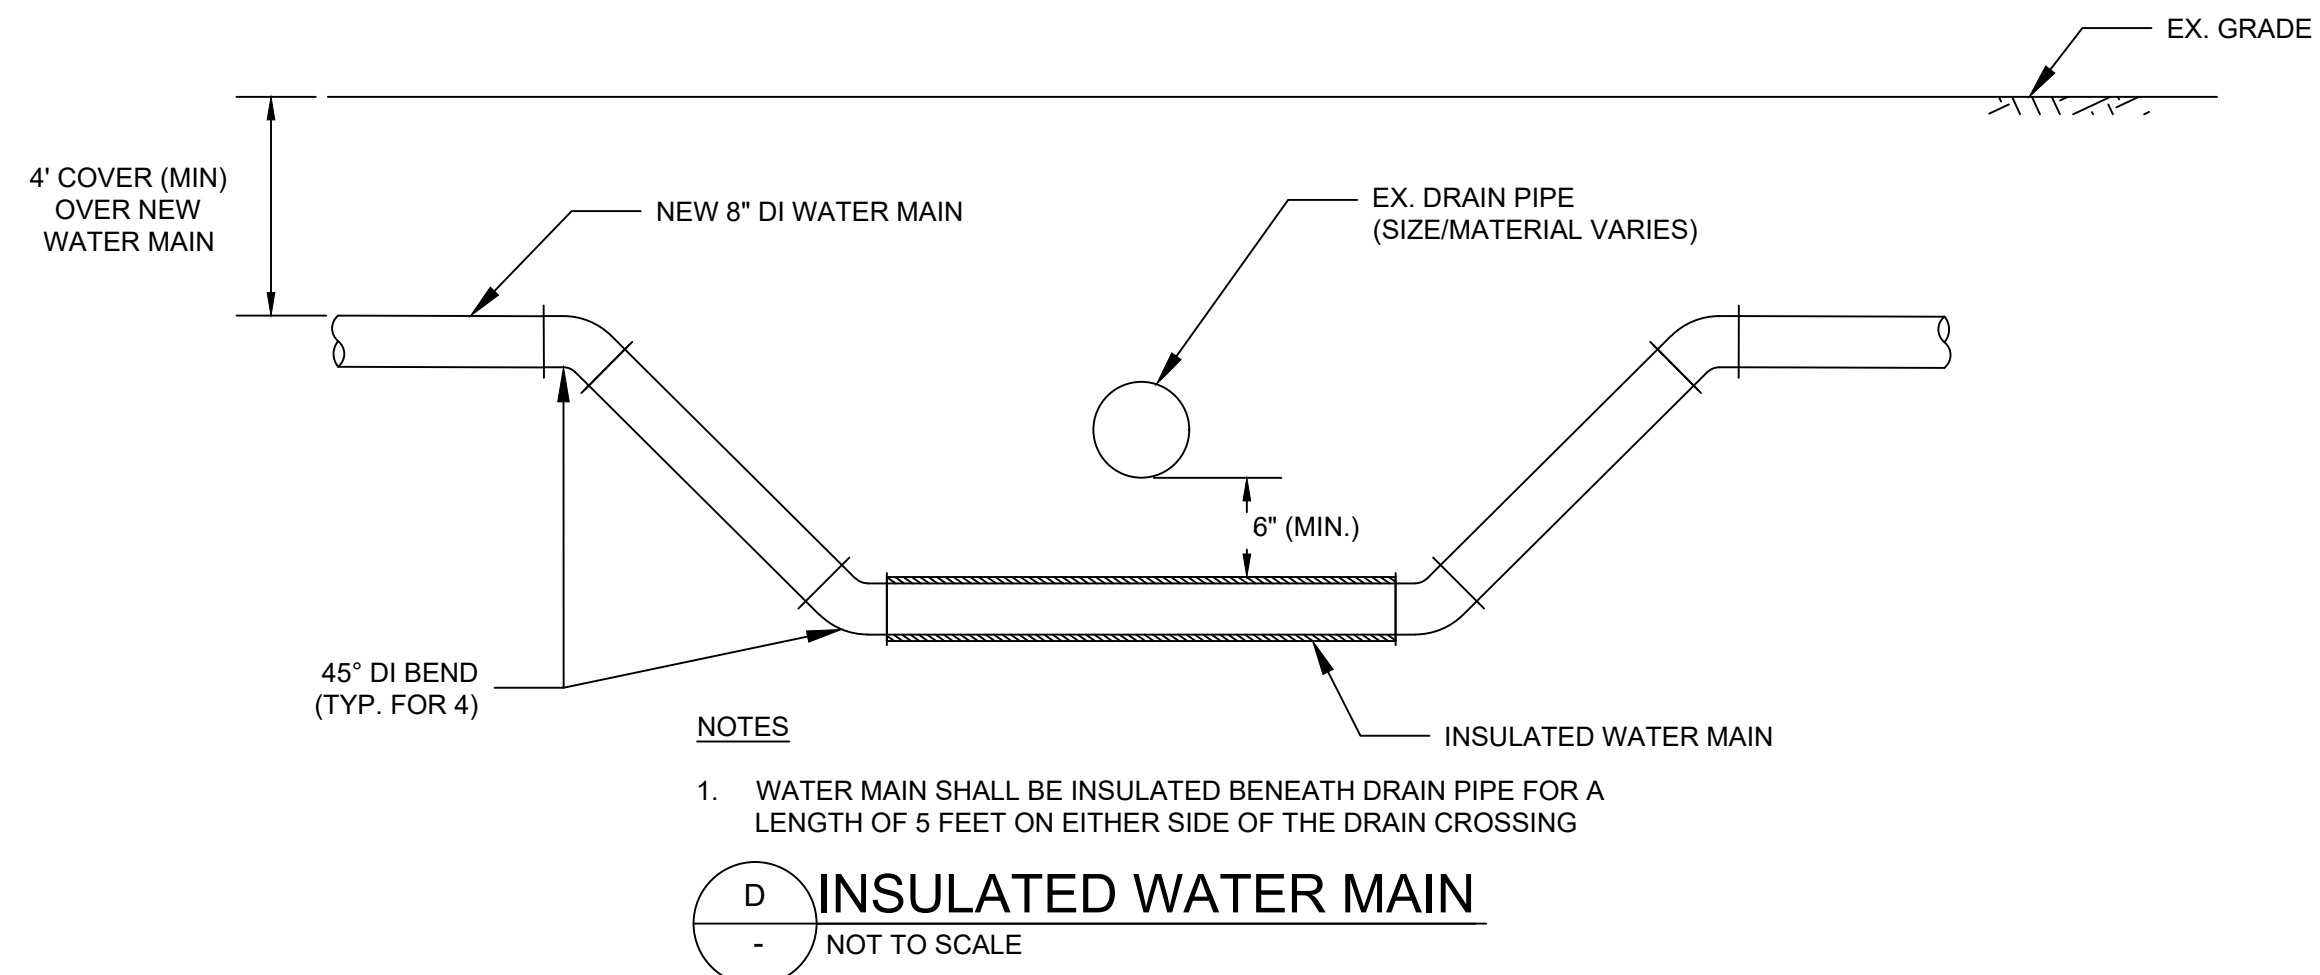
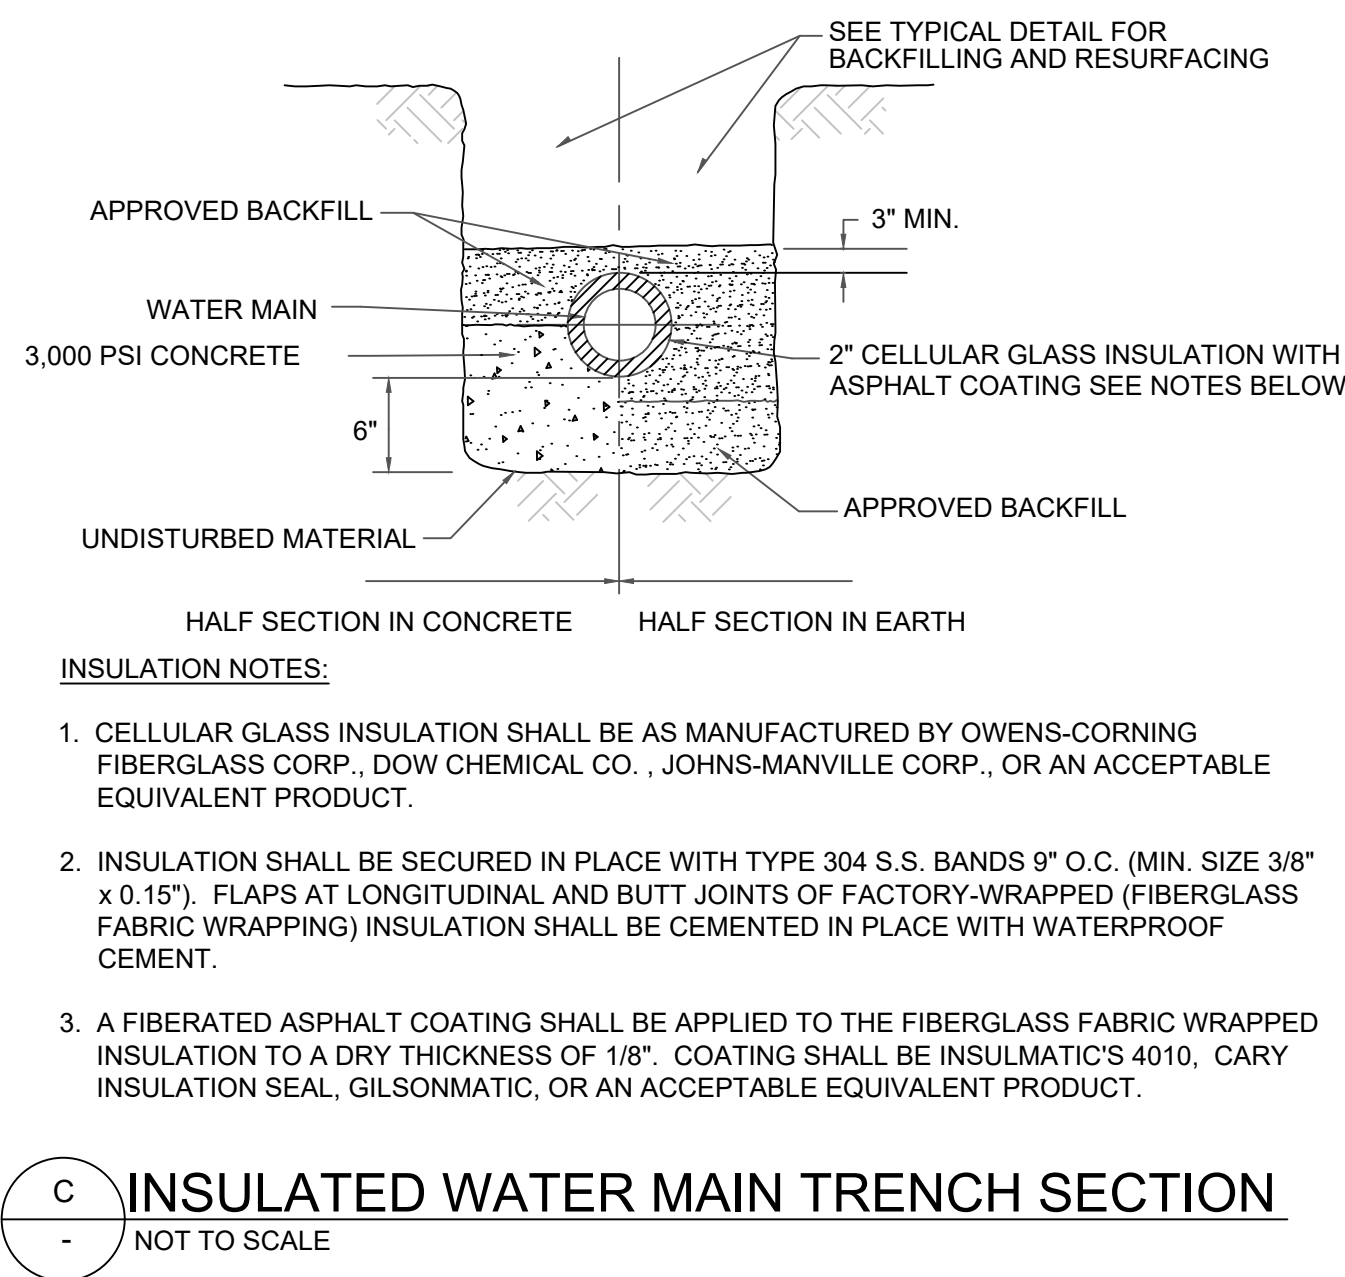
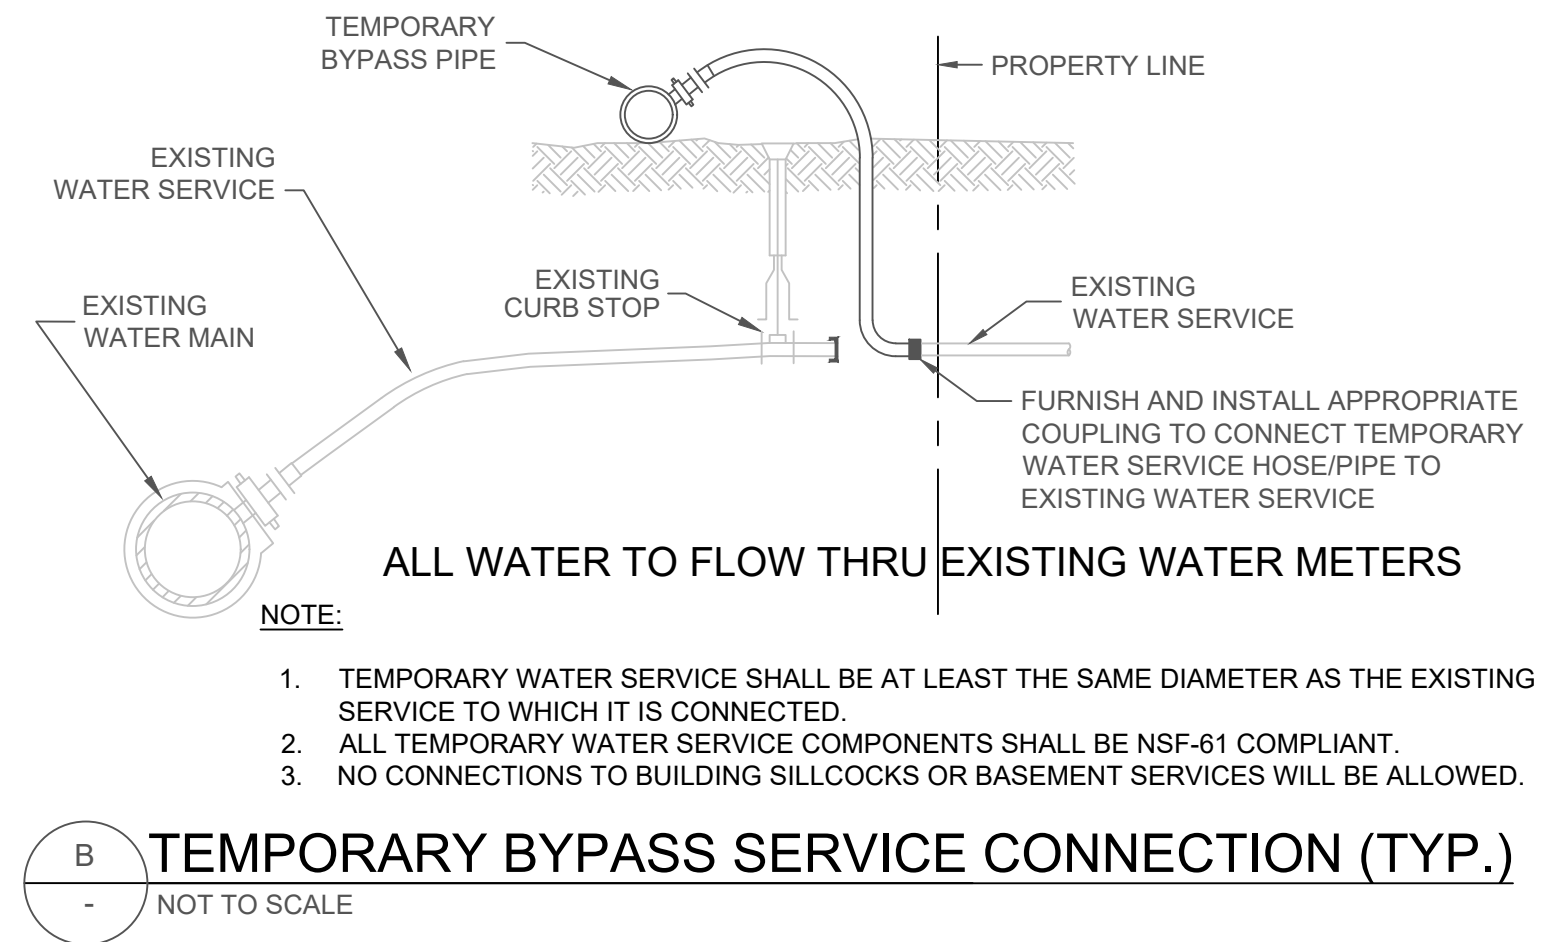


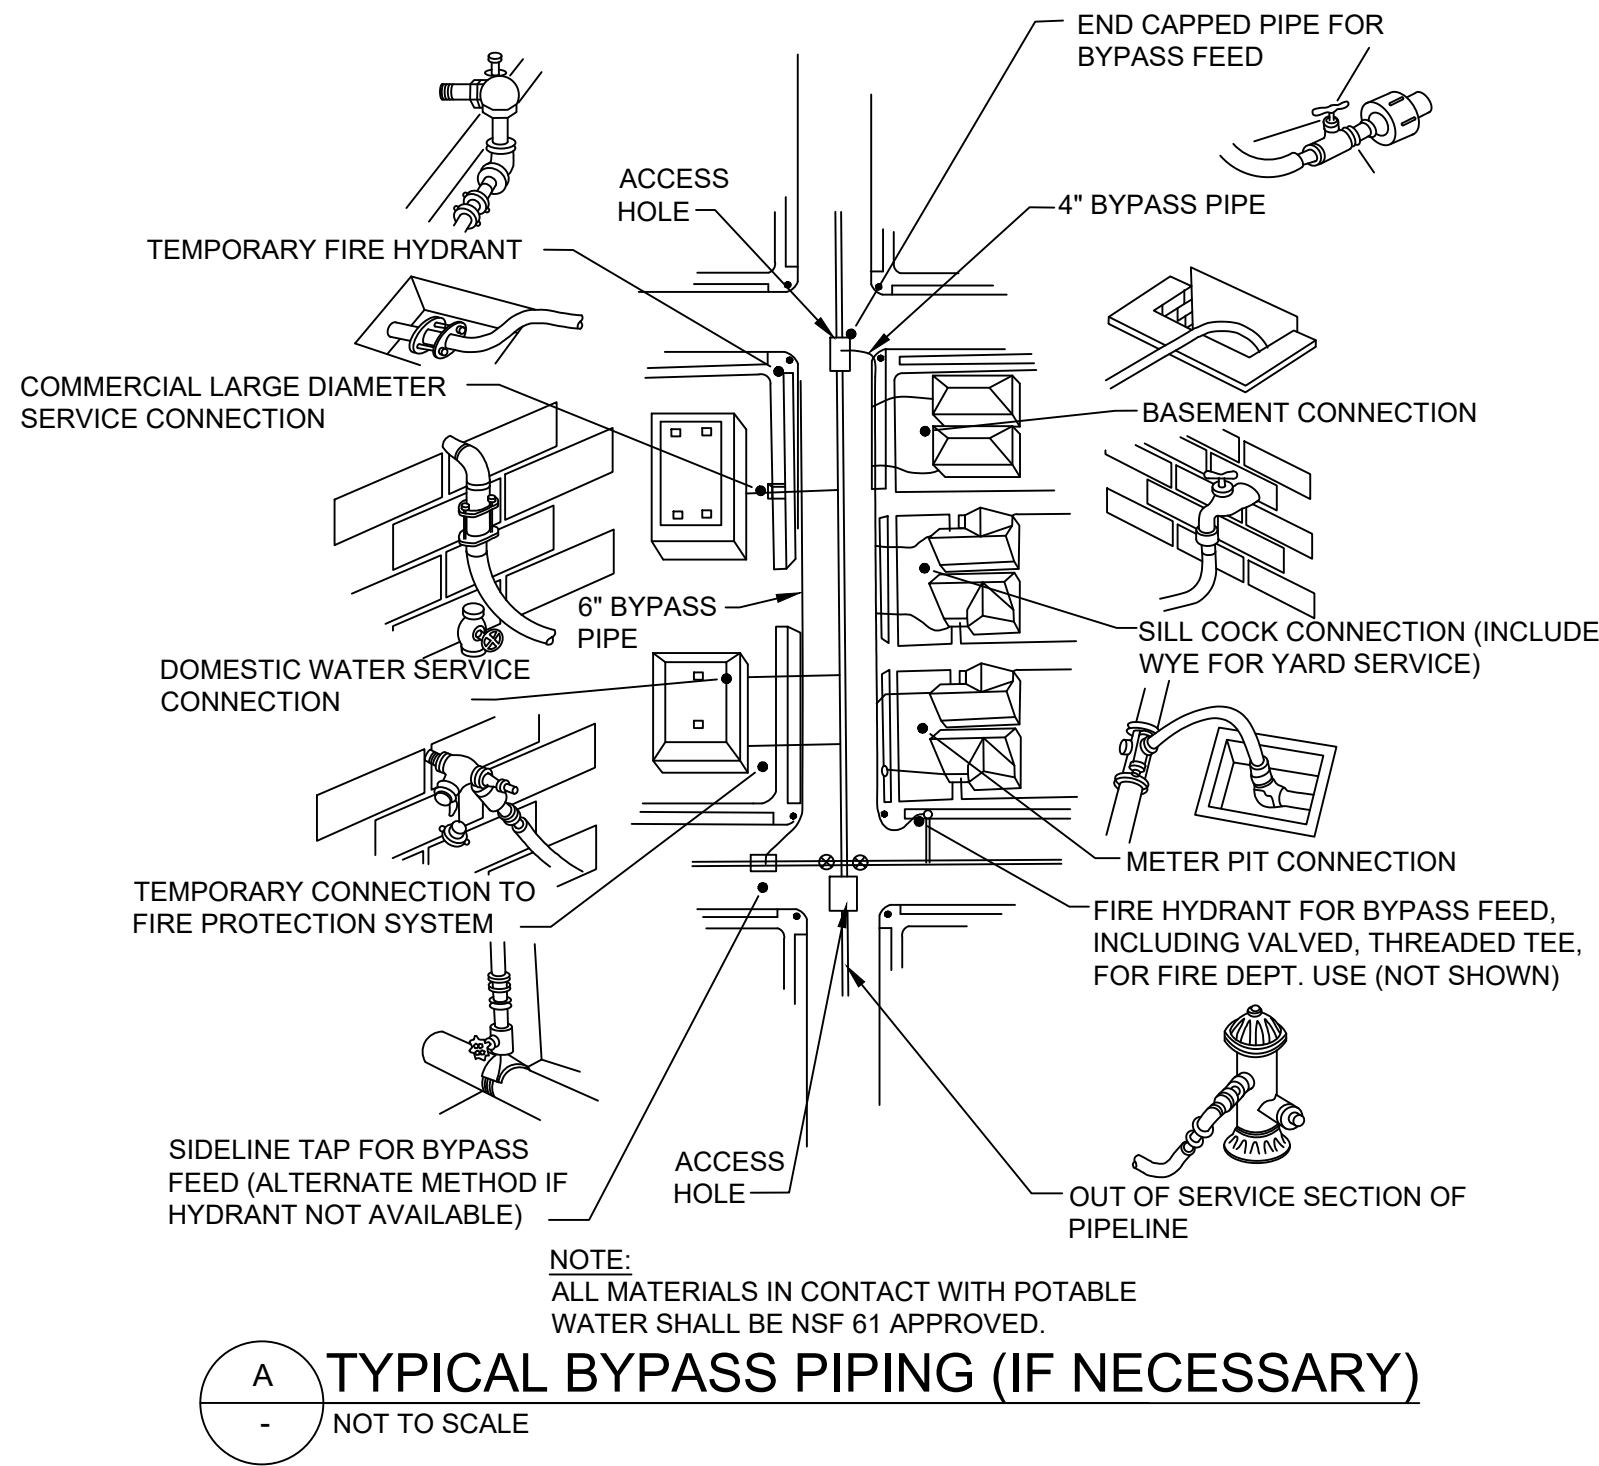

BID DOCUMENTS

REFERENCE:						CONTRACT NO. : 8086	CAD FILE NO. : 3-3-C-507		 MASSACHUSETTS WATER RESOURCES AUTHORITY PREPARED BY : 100 SUMMER STREET BOSTON, MA 02110 617-426-7330 200 SUMMIT DRIVE, SUITE 340 BURLINGTON, MA 01803 781-656-5800	METROPOLITAN WATER TUNNEL PROGRAM CONTRACT PACKAGE 3.3 NEEDHAM DEWATERING DRAINAGE LINE				DRAWING NO.
						ACCESSION NO. : NOT USED	SECTION NO. :			CIVIL	C-507			
						DATE: SEPTEMBER, 2026	DESIGNED BY: ANW DRAWN BY: DB CHECKED BY: KRR APPROVED BY: WSW							
						SCALE: AS NOTED								
	NO.	DATE	BY	CHK'D		REVISION					21	of	41	