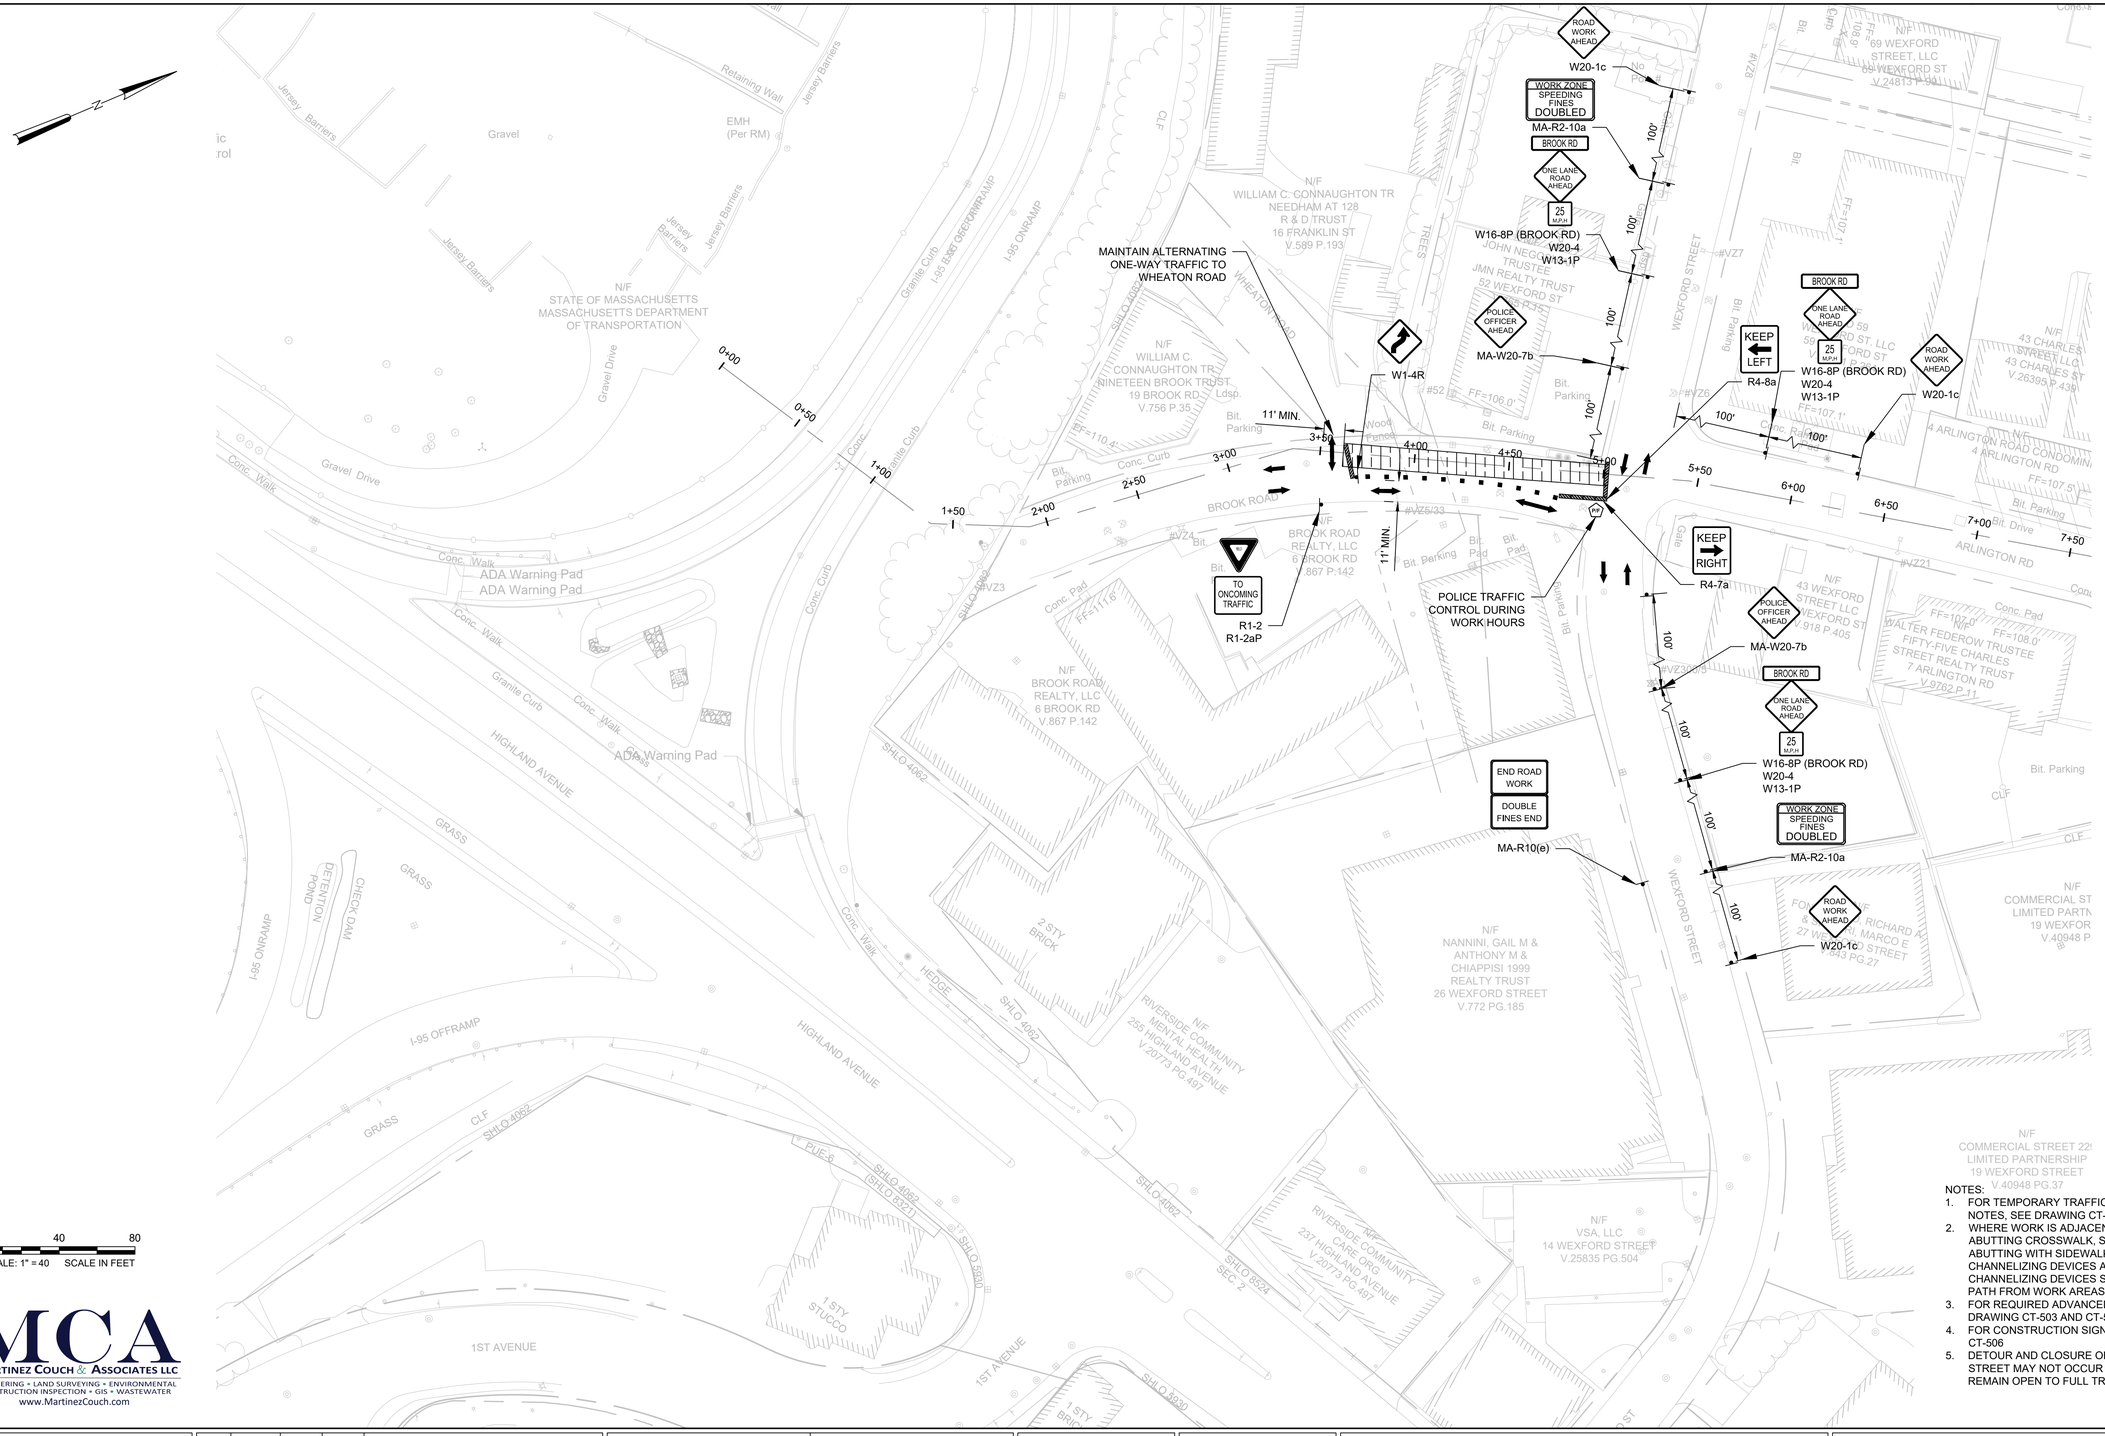

0 40 80
SCALE: 1" = 40 SCALE IN FEET

MCA
MARTINEZ COUCH & ASSOCIATES LLC
ENGINEERING • LAND SURVEYING • ENVIRONMENTAL
CONSTRUCTION INSPECTION • GIS • WASTEWATER
www.MartinezCouch.com

NOTES:
1. FOR TEMPORARY TRAFFIC CONTROL LEGEND AND GENERAL NOTES, SEE DRAWING CT-001.
2. WHERE WORK IS ADJACENT TO OR IN ROAD SHOULDER WITH AN ABUTTING CROSSWALK, SIDEWALK, OR GRASS SHOULDER ABUTTING WITH SIDEWALK, PROVIDE PEDESTRIAN CHANNELIZING DEVICES ALONG THE WORK ZONE AND TRAFFIC CHANNELIZING DEVICES SEPARATING ADJACENT PEDESTRIAN PATH FROM WORK AREAS.
3. FOR REQUIRED ADVANCED CONSTRUCTION SIGNING, SEE DRAWING CT-503 AND CT-504
4. FOR CONSTRUCTION SIGN SUMMARY, SEE DRAWING CT-505 AND CT-506
5. DETOUR AND CLOSURE OF WEXFORD STREET AND CHARLES STREET MAY NOT OCCUR CONCURRENTLY. ONE STREET SHALL REMAIN OPEN TO FULL TRAFFIC FLOW AT ALL TIMES.

BID DOCUMENTS

REFERENCE:

NO.	DATE	BY	CHK'D	REVISION

CONTRACT NO. : 8086	CAD FILE NO. : 3.3-CT-104
ACCESSION NO. : NOT USED	SECTION NO. :
DATE: SEPTEMBER, 2026	DESIGNED BY: MBR DRAWN BY: MBR CHECKED BY: GMP APPROVED BY: REC
SCALE: 1" = 40'	

COMMONWEALTH OF MASSACHUSETTS
RICHARD E. COUCH
CIVIL
No. 45287
REGISTERED PROFESSIONAL ENGINEER
09-16-2026

MASSACHUSETTS WATER RESOURCES AUTHORITY

PREPARED BY :
WSP
100 SUMMIT STREET
BOSTON, MA 02110
617-426-7330

BLACK & VEATCH
200 SUMMIT DRIVE, SUITE 340
BURLINGTON, MA 01803
781-656-5800

METROPOLITAN WATER TUNNEL PROGRAM
CONTRACT PACKAGE 3.3
NEEDHAM DEWATERING DRAINAGE LINE

CONSTRUCTION ZONE SAFETY PLAN

BROOK ROAD - 2

DRAWING NO.
CT-104
28 of 41

PLOT DATE: 2026/09/23 5:23 PM BY: MRANANDO
File = C:\USERS\MRANANDO\DC\ACCDOCS\WSP USA PROJECTS (AMER)\BOS500-MWRA_MWTP-FDES\PROJECT FILES\PACKAGES\CP3\CP3 3-3\CIV\PLOTSHEETS\3.3-CT-104 Saved by:MRANANDO Save date= 2026/06/18 3:13 PM