




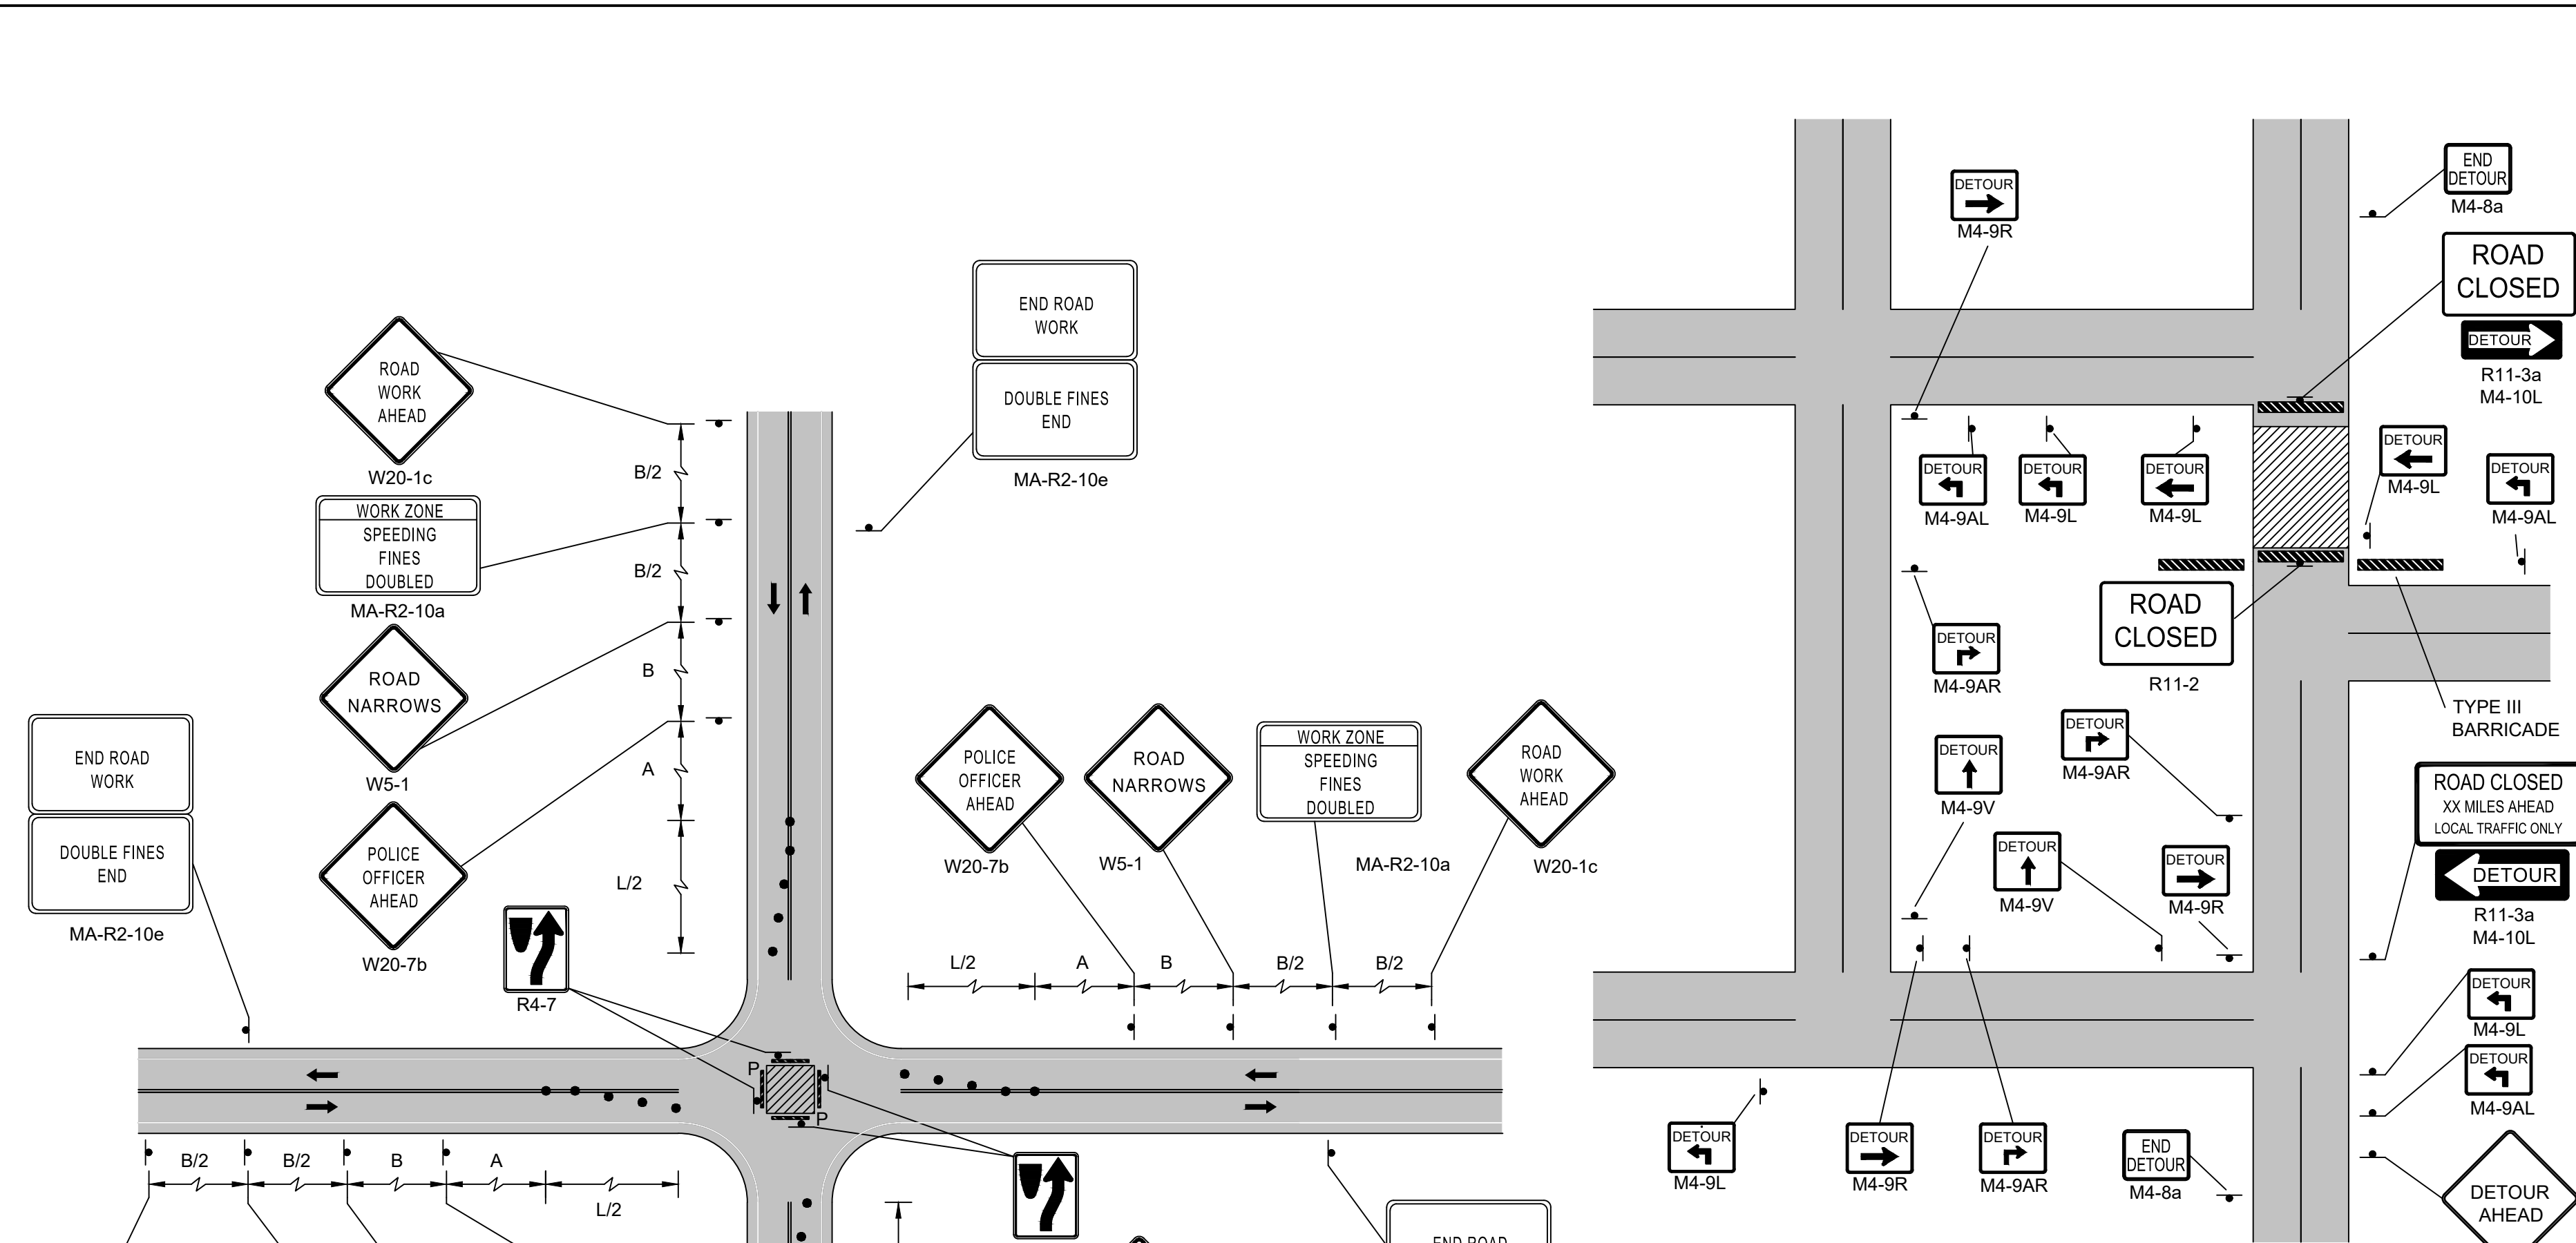


5 ROADWAY VEHICLE DETOUR

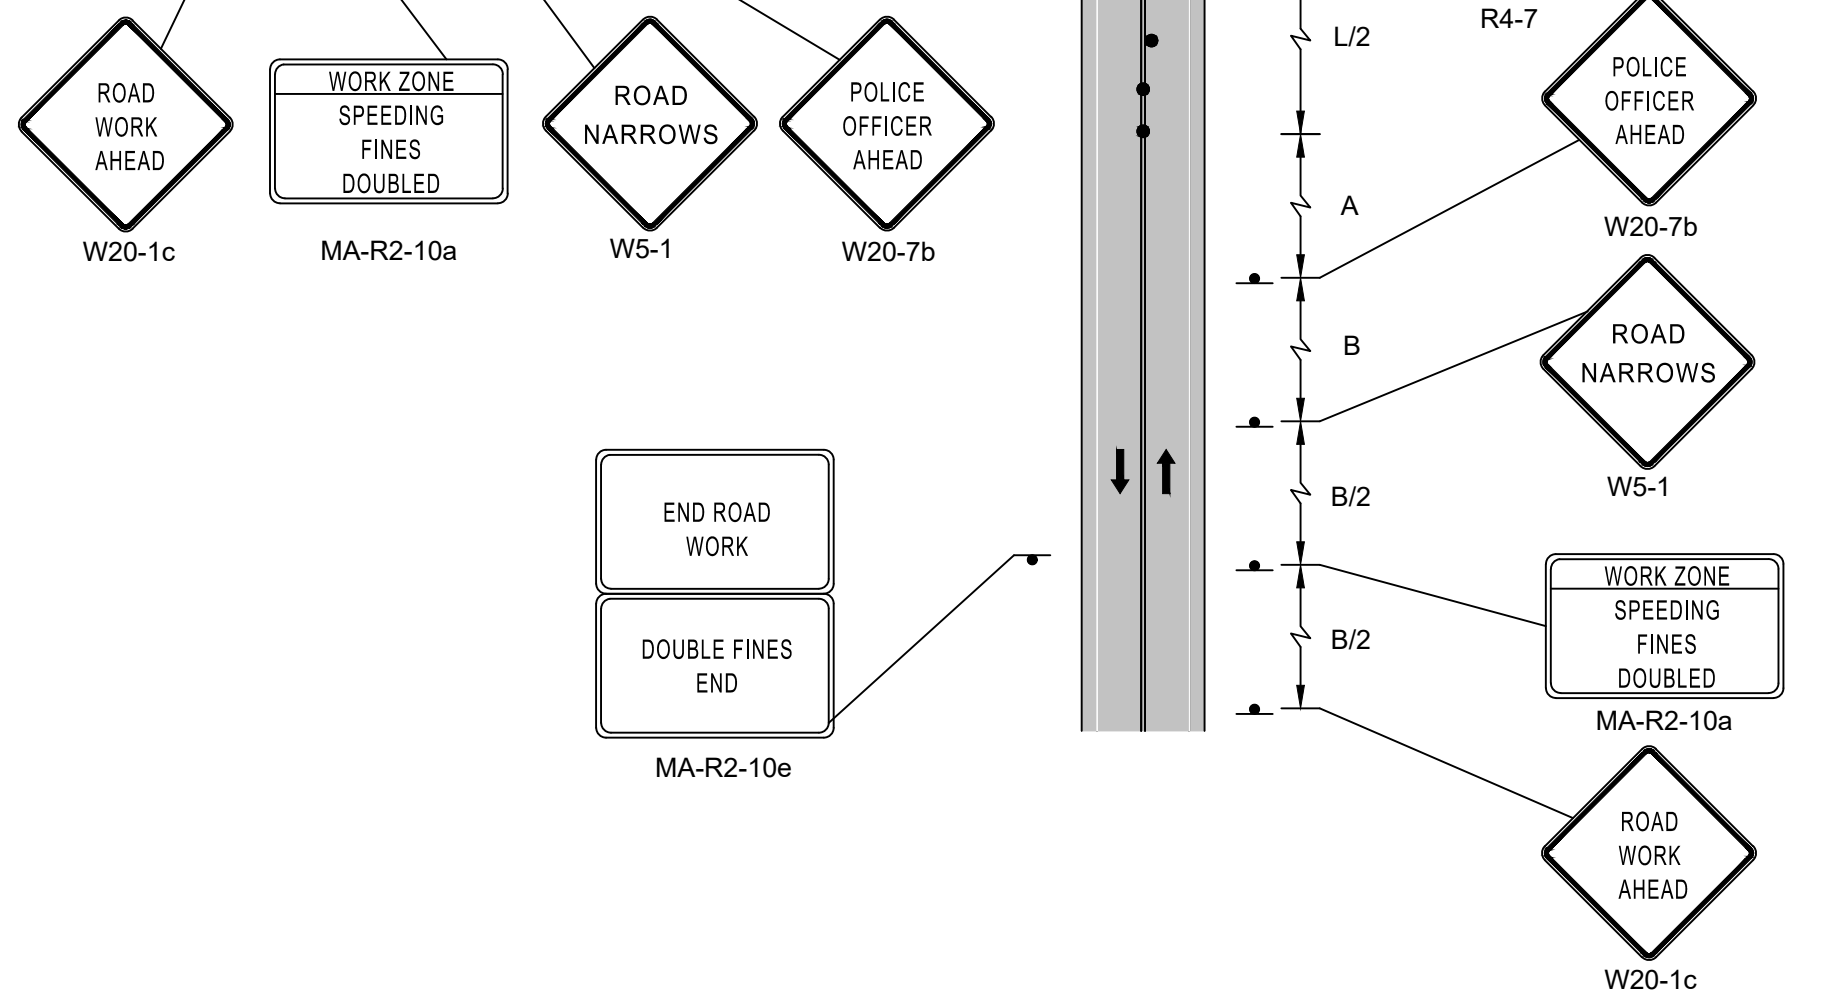


4 SINGLE LANE APPROACH CENTER CLOSURE

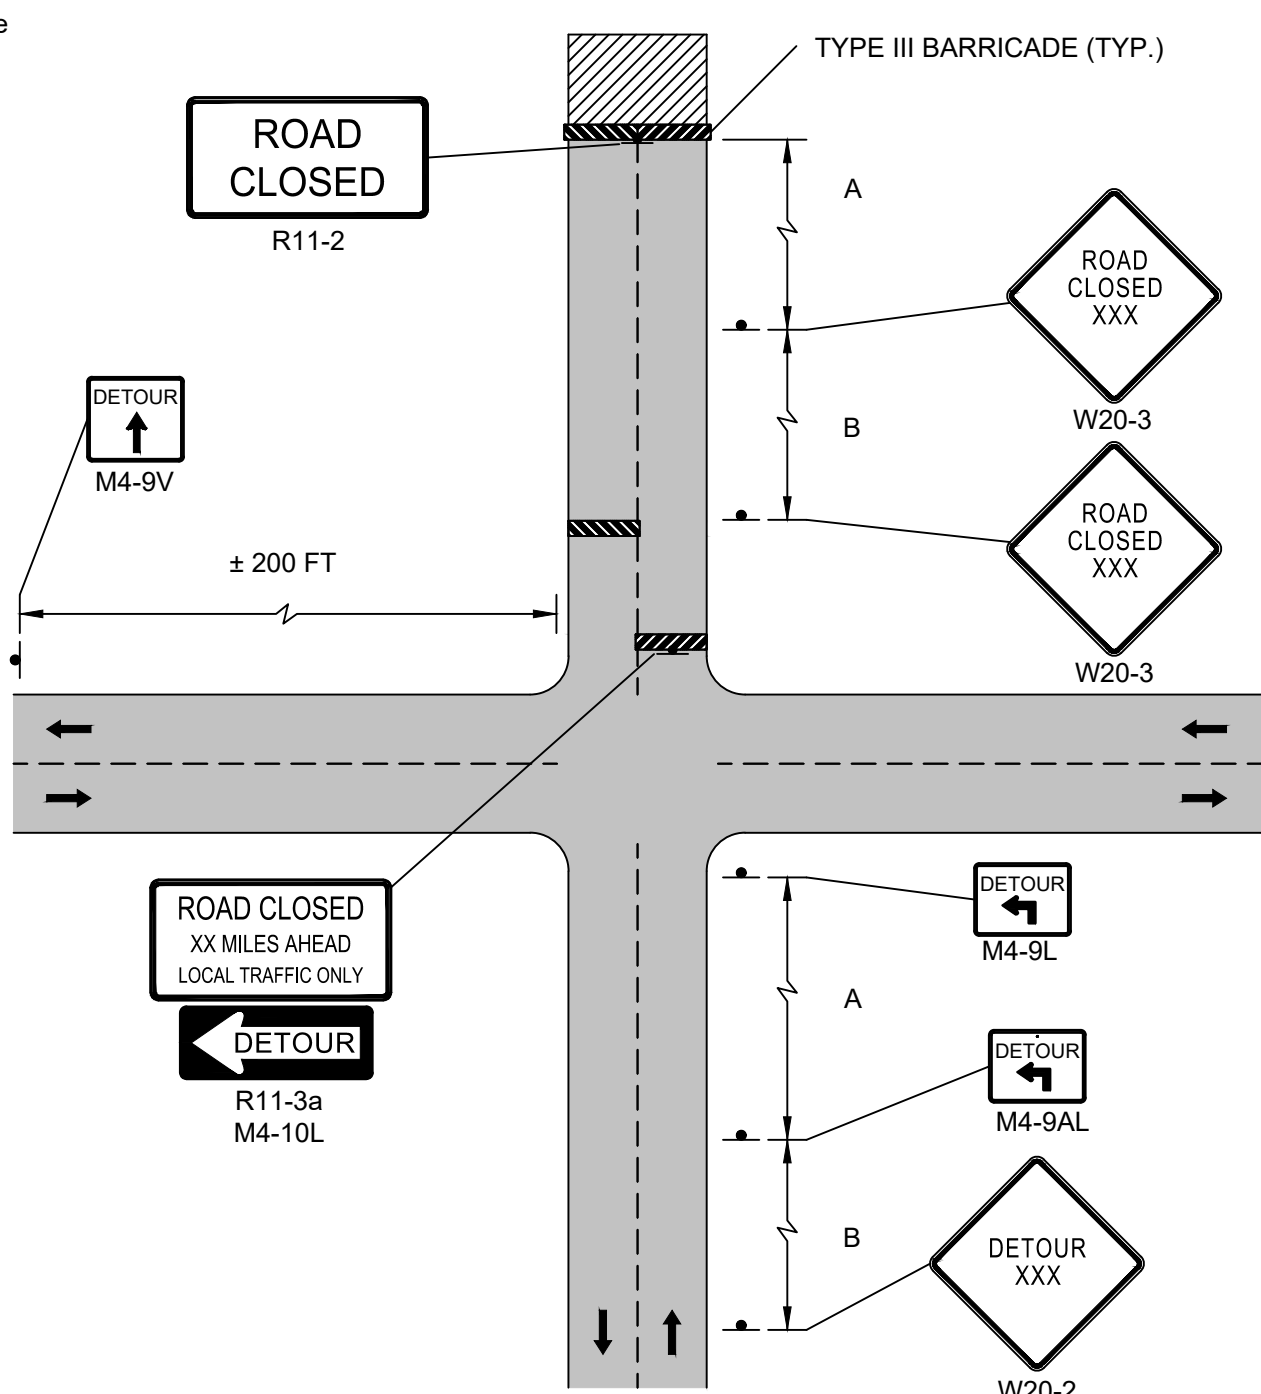

6 ROADWAY DETOUR ADVANCE SIGNING

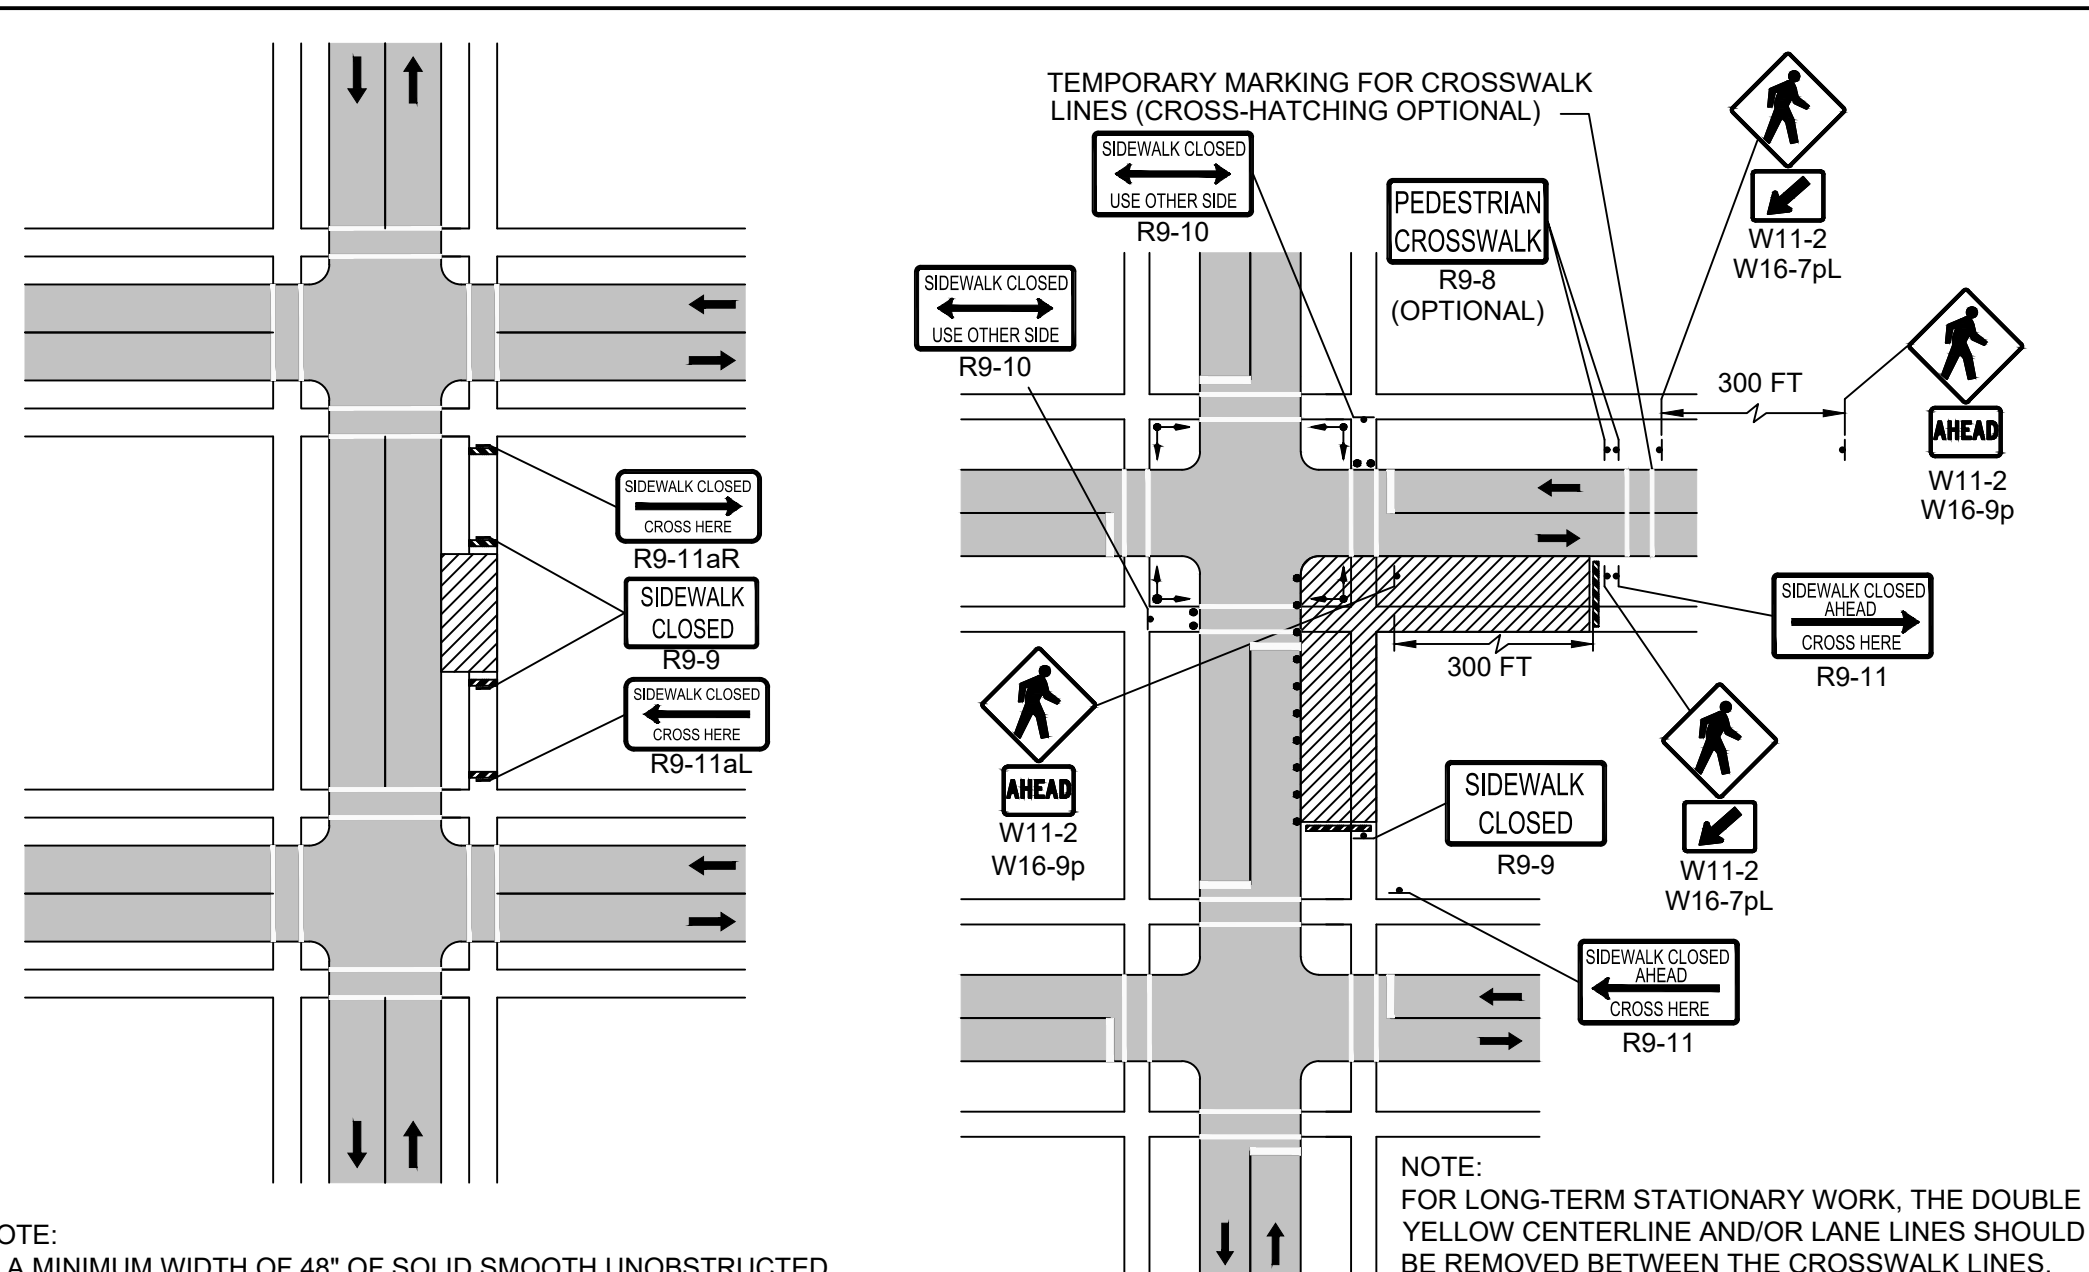

7 TYPICAL SIDEWALK DETOURS

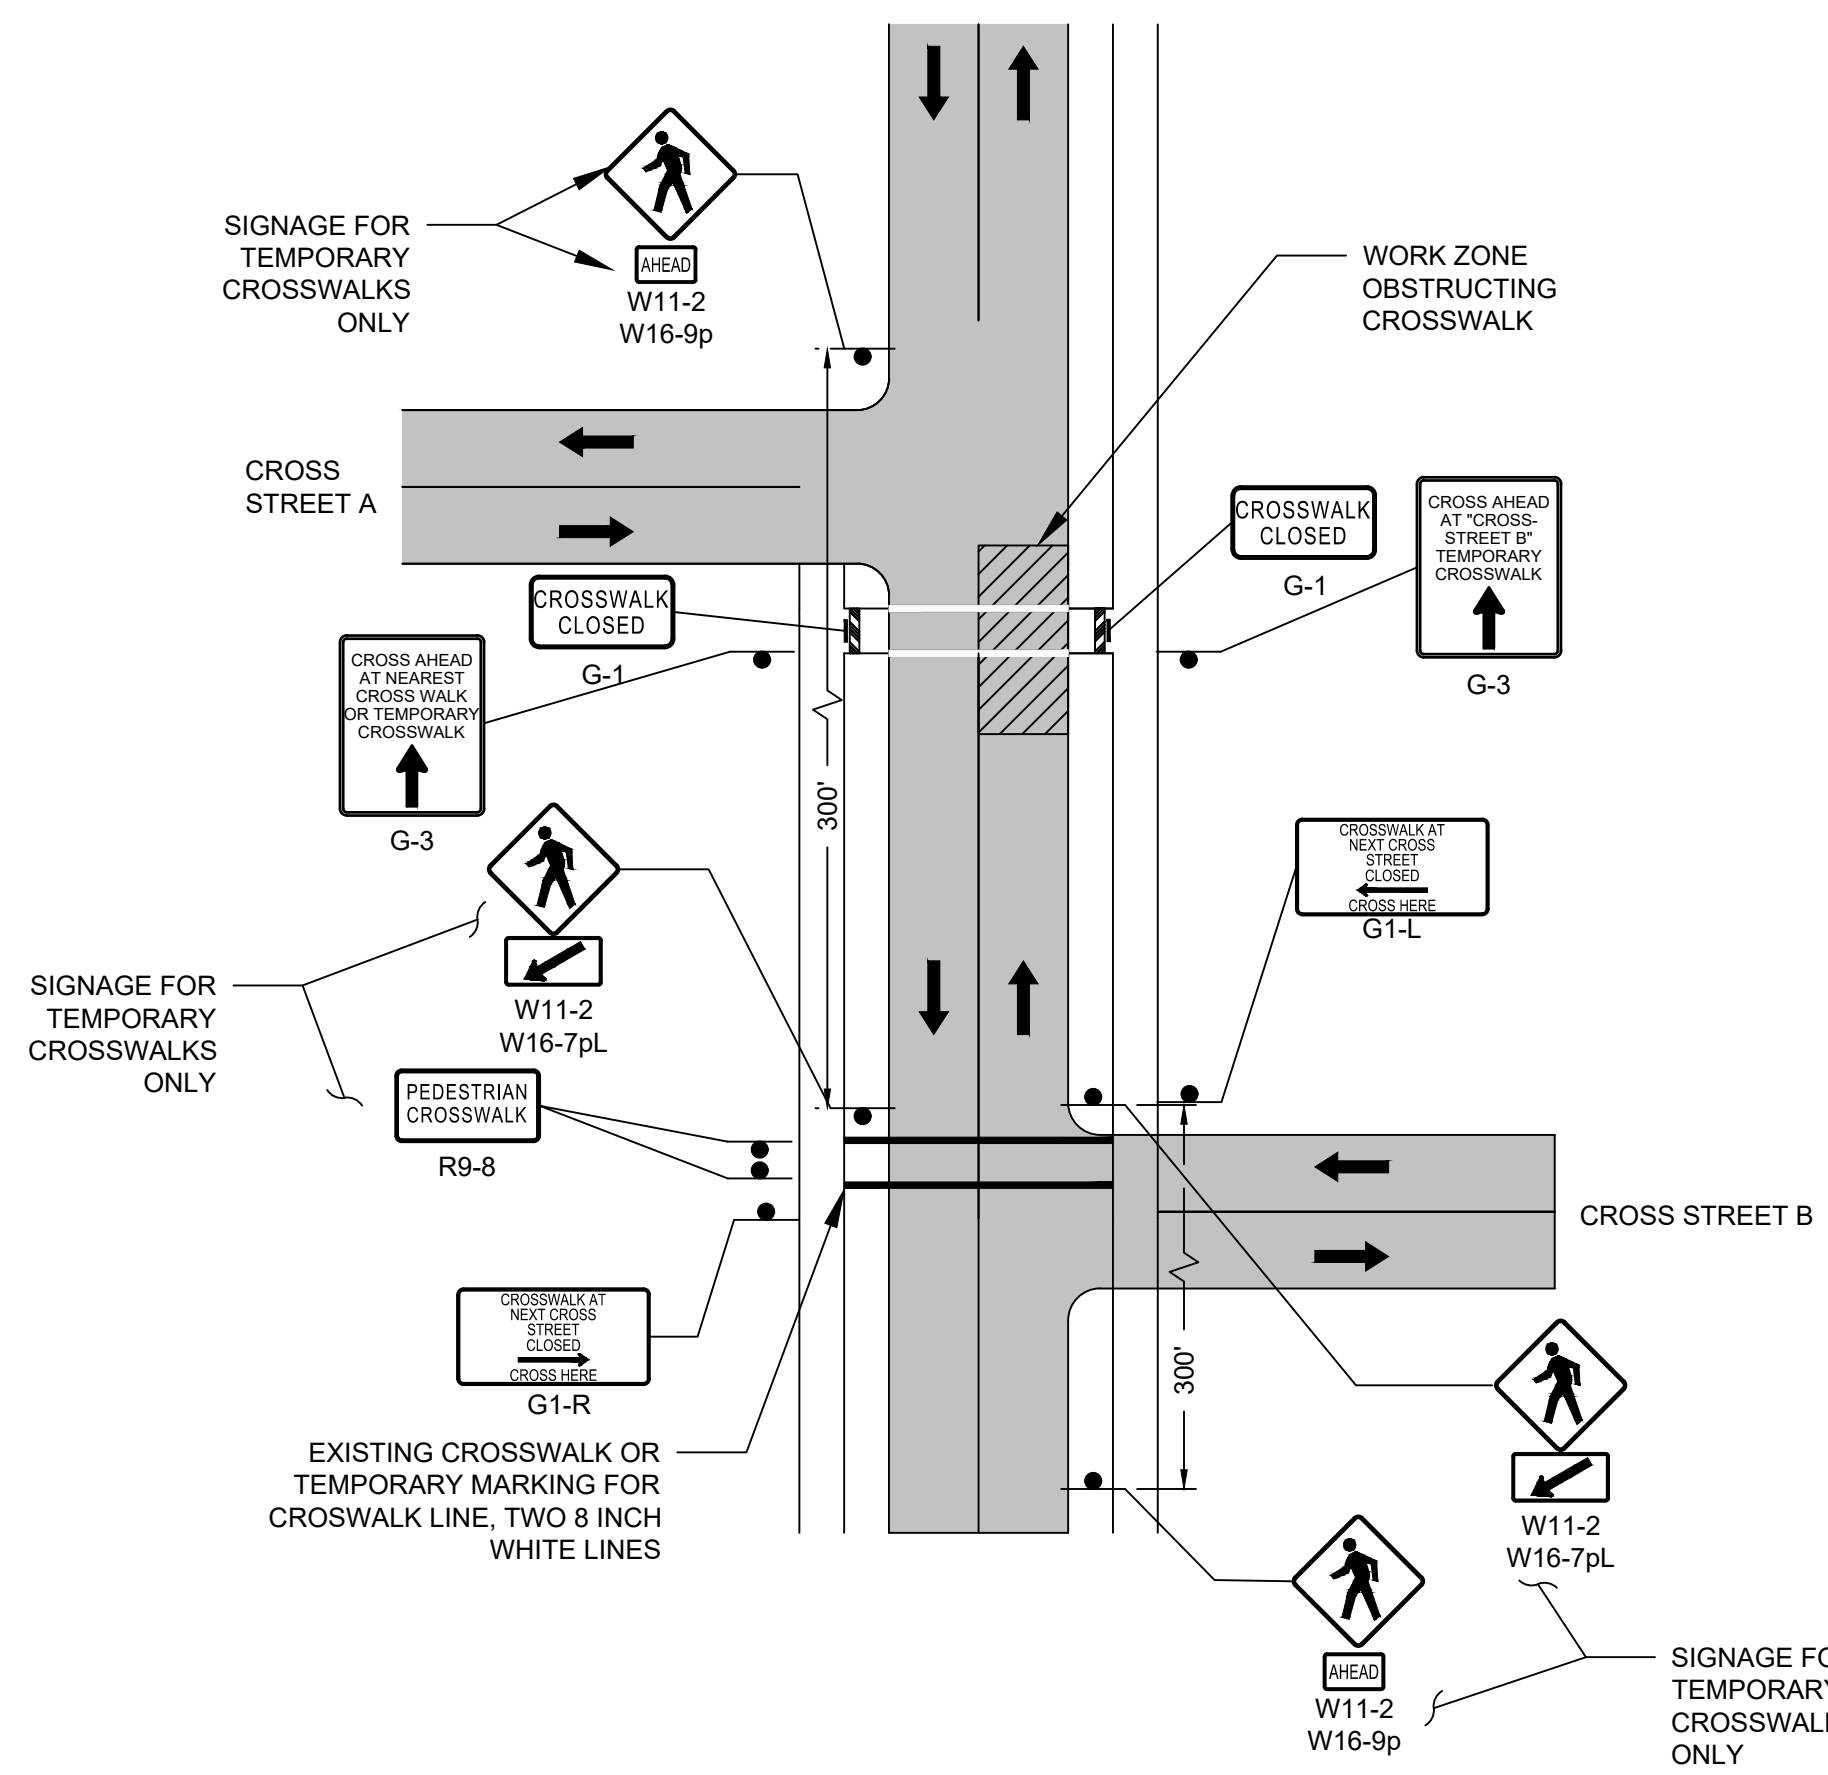

8 TEMPORARY CROSSWALK AT CROSS STREETS



REFERENCE:						CONTRACT NO. : 8086	CAD FILE NO. : 3.3-CT-502		 MASSACHUSETTS WATER RESOURCES AUTHORITY PREPARED BY :   100 SUMMIT STREET BOSTON, MA 02110 617-426-7330 200 SUMMIT DRIVE, SUITE 340 BURLINGTON, MA 01803 781-656-5800	METROPOLITAN WATER TUNNEL PROGRAM CONTRACT PACKAGE 3.3 NEEDHAM DEWATERING DRAINAGE LINE	DRAWING NO.
						ACCESSION NO. : NOT USED	SECTION NO. :				
						DATE: SEPTEMBER, 2026	DESIGNED BY: MBR				
							DRAWN BY: MBR				
							CHECKED BY: GMP				
						SCALE: NTS	APPROVED BY: REC				
	NO.	DATE	BY	CHK'D	REVISION					CONSTRUCTION ZONE SAFETY PLAN	CT-502
										TYPICAL DETAIL PLANS - 2	37 of 41