
Hazen

Appendix C: Post-Construction Baseline Survey Plan

PLEASE BE ADVISED THAT THE ALFORD STREET FACILITY AND THE CHARLESTOWN PUMP STATION REFER TO THE SAME FACILITY AND THE NAMES MAY BE USED INTERCHANGABLY.

THIS PAGE INTENTIONALLY LEFT BLANK.

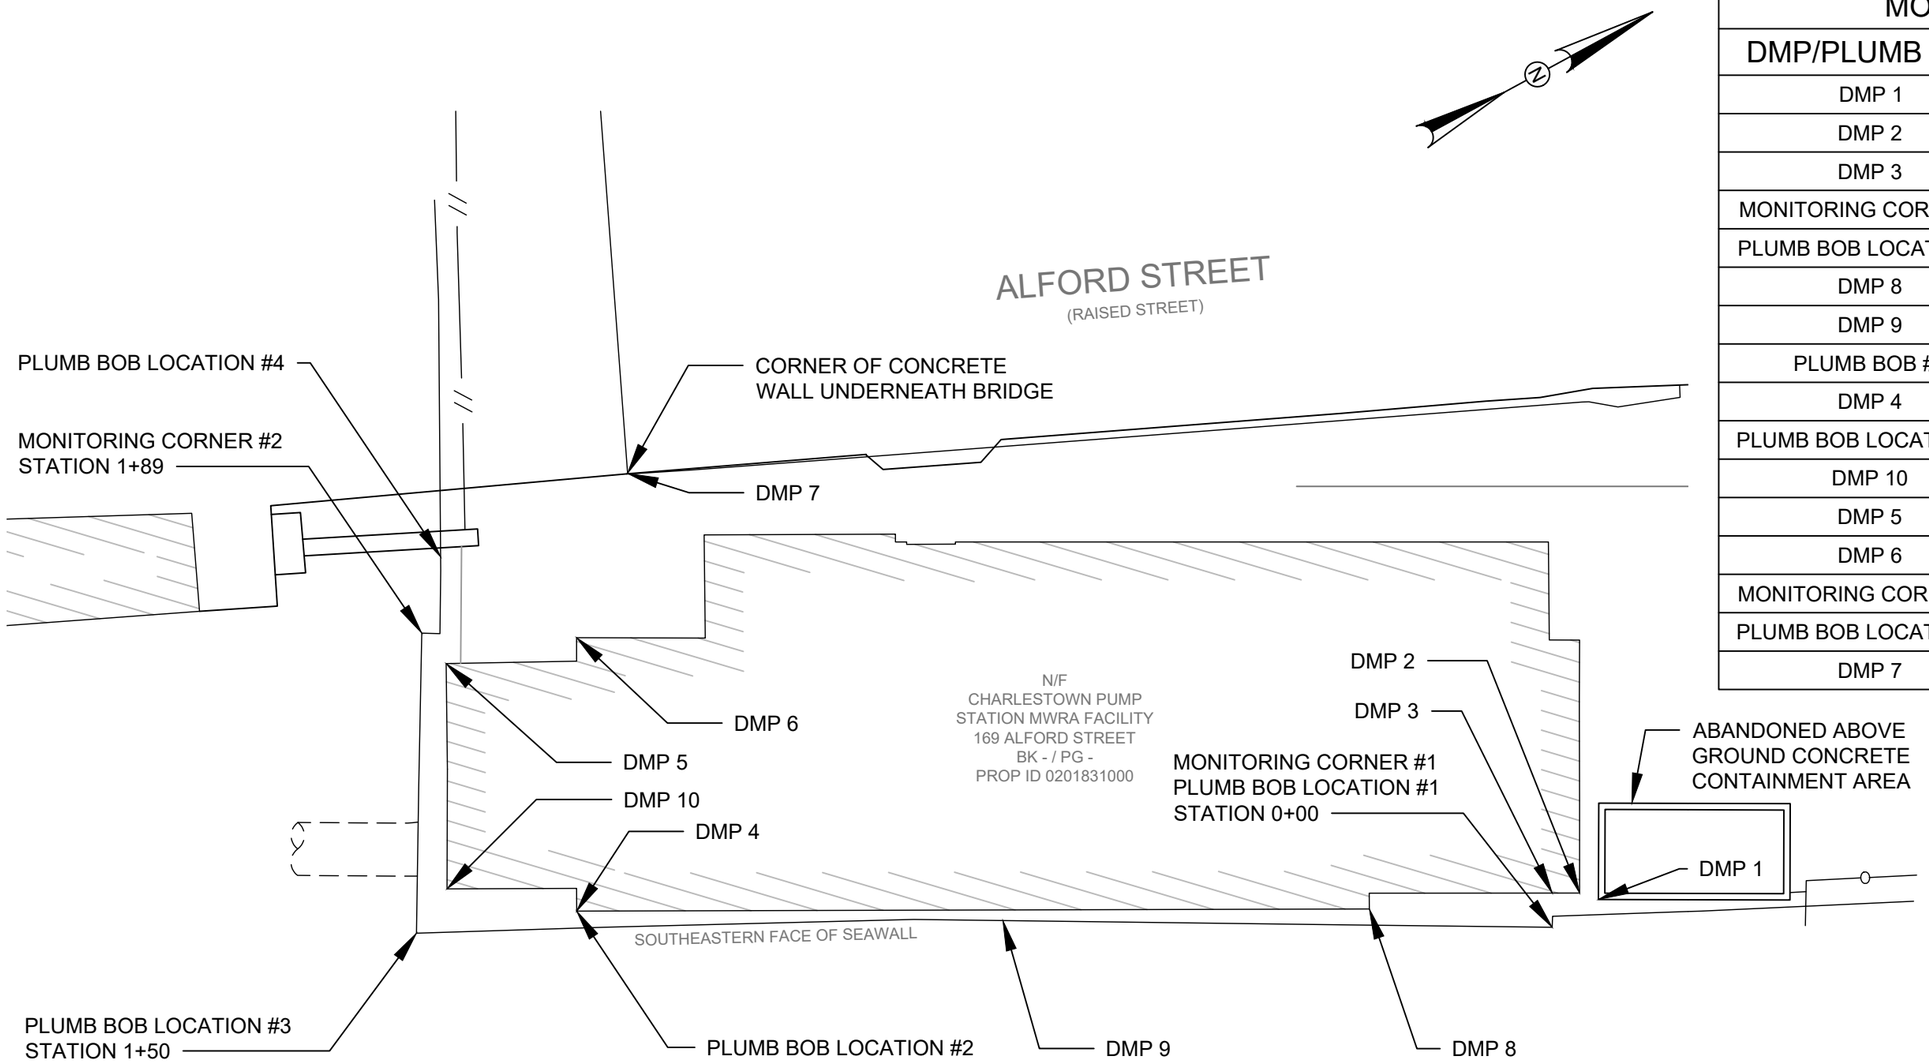

MONITORING POINTS		
DMP/PLUMB BOB	STATION	OFFSET
DMP 1	-0+05	2.9R
DMP 2	-0+08	2.0R
DMP 3	-0+02	3.1R
MONITORING CORNER #1	0+00	-
PLUMB BOB LOCATION #1	0+00	-
DMP 8	0+24	2.1R
DMP 9	0+72	-
PLUMB BOB #2	1+29	2.2R
DMP 4	1+29	2.2R
PLUMB BOB LOCATION #3	1+50	-
DMP 10	1+56	3.9R
DMP 5	1+85	3.3R
DMP 6	1+89	20.4R
MONITORING CORNER #2	1+89	-
PLUMB BOB LOCATION #4	2+02	-
DMP 7	2+13	24.8R

Hazen
HAZEN AND SAWYER
50 MILK STREET, SUITE 500
BOSTON, MASSACHUSETTS 02109

PLAN
SCALE: 1" = 20'

DEFINITION:
DMP: DEFORMATION MONITORING POINT

SCALE: 1" = 20'
20 10 0 20'

MASSACHUSETTS WATER RESOURCES AUTHORITY - CHARLESTOWN PUMP STATION SEAWALL REPAIR

MONITORING POINTS

File = C:_DCVACCDocs\Hazen and Sawyer\90461-014\Project Files\1-Design\01-Hazen\Civil\FIGURES\7990_CSC_FIG-001 Saved by HMiller Save date = 7/13/2026 3:55 PM