GENERAL NOTE:

1. SEE TR-1205_01 FOR ATTENUATOR REFLECTOR SIGN #40-4266 TO BE INSTALLED ON THE NOSE OF THE IMPACT HEAD. THE HEIGHT AND WIDTH OF THE SHEET VARIES DEPENDING ON THE SIZE OF THE NOSE OF THE IMPACT HEAD. REFLECTOR SIGN SHALL COVER THE ENTIRE SURFACE AREA OF THE IMPACT HEAD.

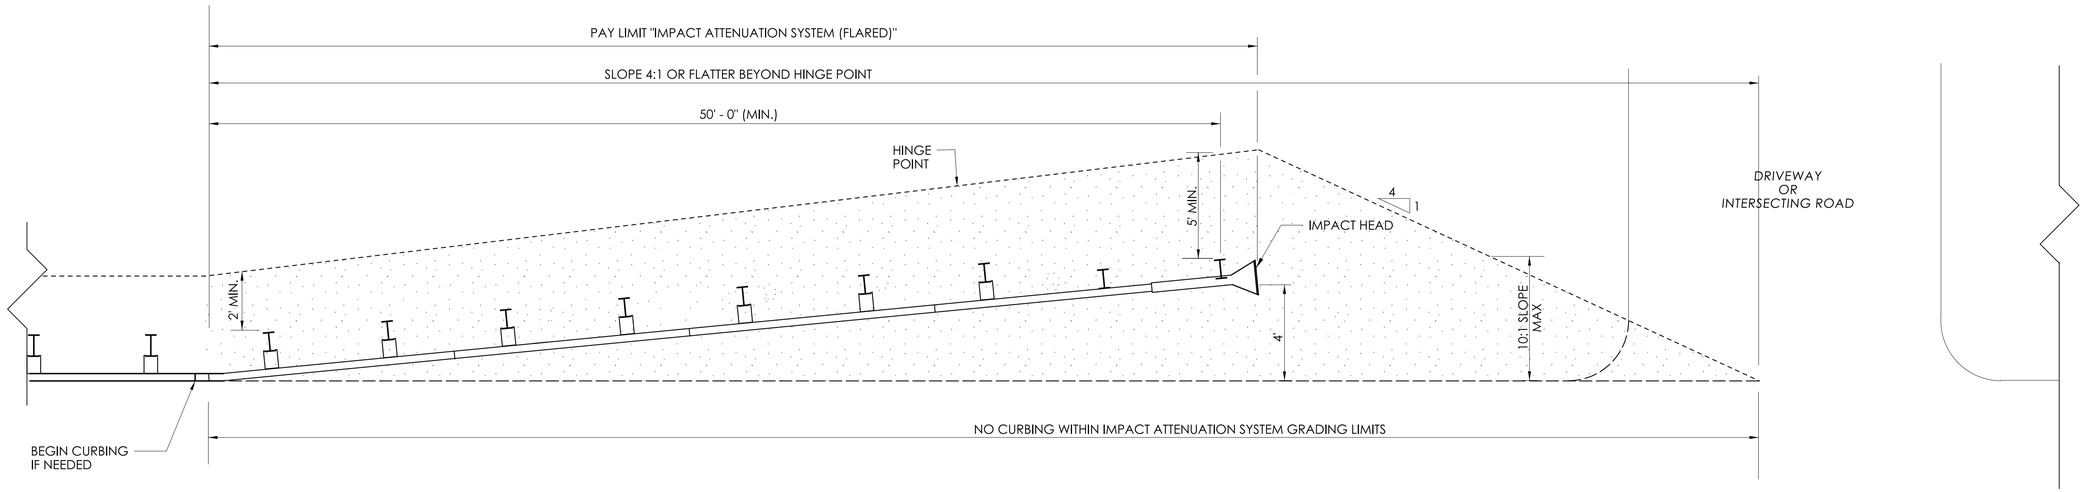

GRADING PLAN FOR IMPACT ATTENUATION SYSTEM (FLARED)

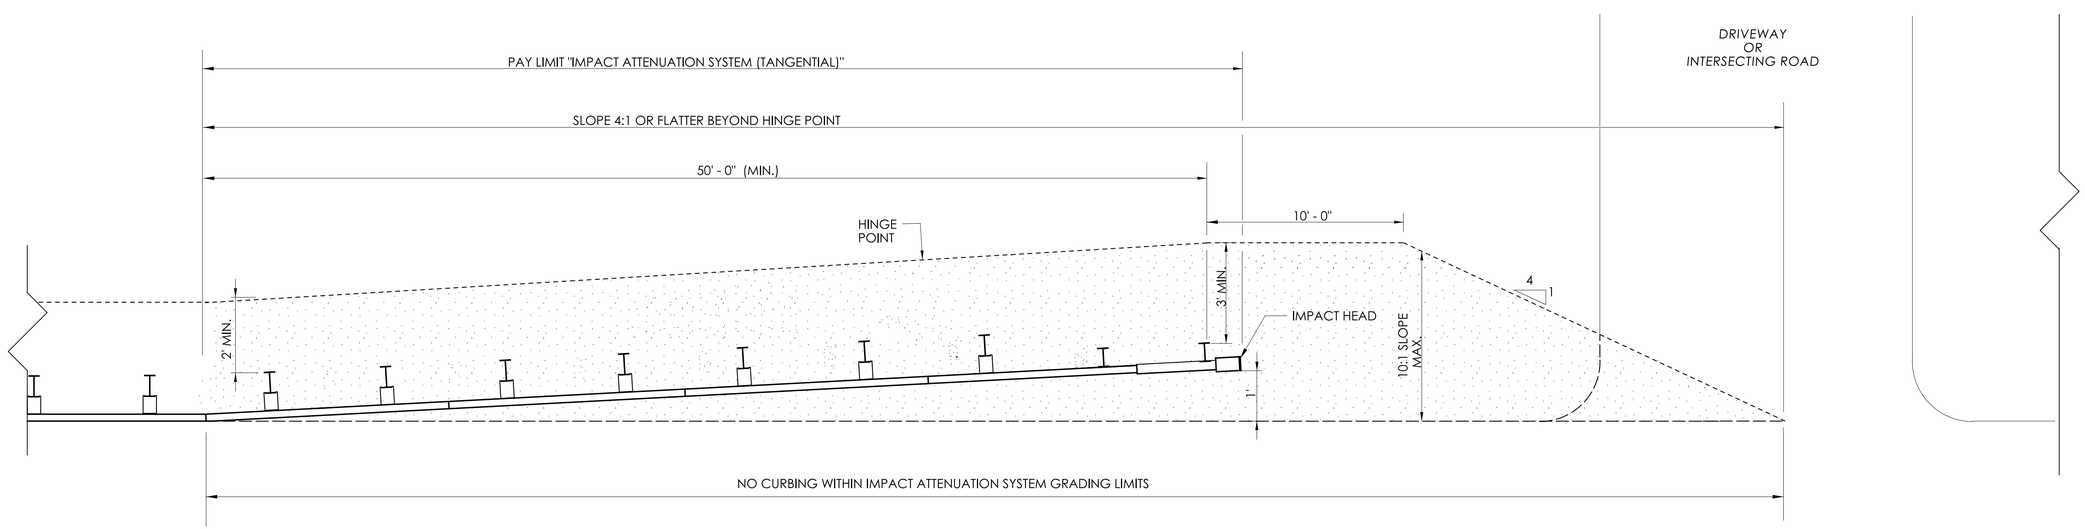

GRADING PIAN FOR IMPACT ATTENUATION SYSTEM (TANGENTIAL)

	NOT TO SCALE	SIGNATURE BLOCK: OFFICE OF ENGINEERING 2800 BERLIN TURNPIKE NEWINGTON, CT 06111	SUBMITTED BY: Digitally signed by Leo Fontaine, P.E. Date: 2024.12.19 15:09:06-05'00'	APPROVED BY: Digitally signed by Michael N. Calabrese, P.E. Date: 2025.01.29 22:54:43-05'00'	CTDOT CONNECTICUT DEPARTMENT OF TRANSPORTATION	CTDOT STANDARD SHEET	STANDARD SHEET TITLE: GRADING PLAN FOR IMPACT ATTENUATION SYSTEMS (FLARED AND TANGENTIAL)	STANDARD SHEET NO.: HW-1800_01

PLOTTED DATE: 11/25/2024