


[illegible]

REV	DATE	REVISION DESCRIPTION


FOR INFORMATION ONLY

SIGNATURE BLOCK:  DESIGNER/DRAFTER: A. BISI CHECKED BY: M. HABEK		 Alfred Benesch & Company 200 Clasonbury Boulevard Suite 203 Clasonbury, CT		 CONNECTICUT DEPARTMENT OF TRANSPORTATION		PROJECT TITLE: REPLACEMENT OF BRIDGE NO. 05350 BOSWORTH ROAD OVER MASHAMOQUET BROOK		TOWN(S):  POMFRET		DRAWING TITLE: INDEX OF DRAWINGS		PROJECT NO.: 0111-0127		DRAWING NO.: FIO-01 SHEET NO.: 07.01	
--	--	--	--	---	--	--	--	---	--	--	--	----------------------------------	--	---	--



LASTED SAVED BY: abisi FILE NAME: c:\pwwordir\benesch projects\projects\d0254439\SB_CB_0111_0127_UTILITY.dgn
PLOTTED DATE: 9/16/2026

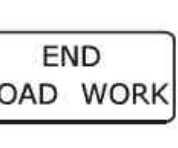(A)	(B)	(C)	(D)	(E)	(F)	(G)
						
80-1613 30" X 24"	31-1906 48" X 42"	80-9603 36" X 36"	80-9834 36" X 36"	80-9611 36" X 18"	80-9052 36" X 36"	80-9611 36" X 18"

TEMPORARY SAND BARREL ARRAY DETAIL (35 MPH DESIGN SPEED)

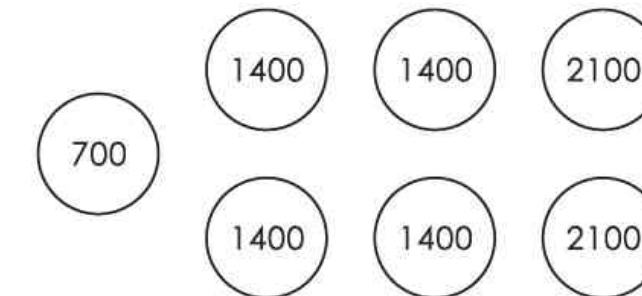

NUMBERS INDICATE MASS OF SAND
IN POUNDS IN EACH BARREL

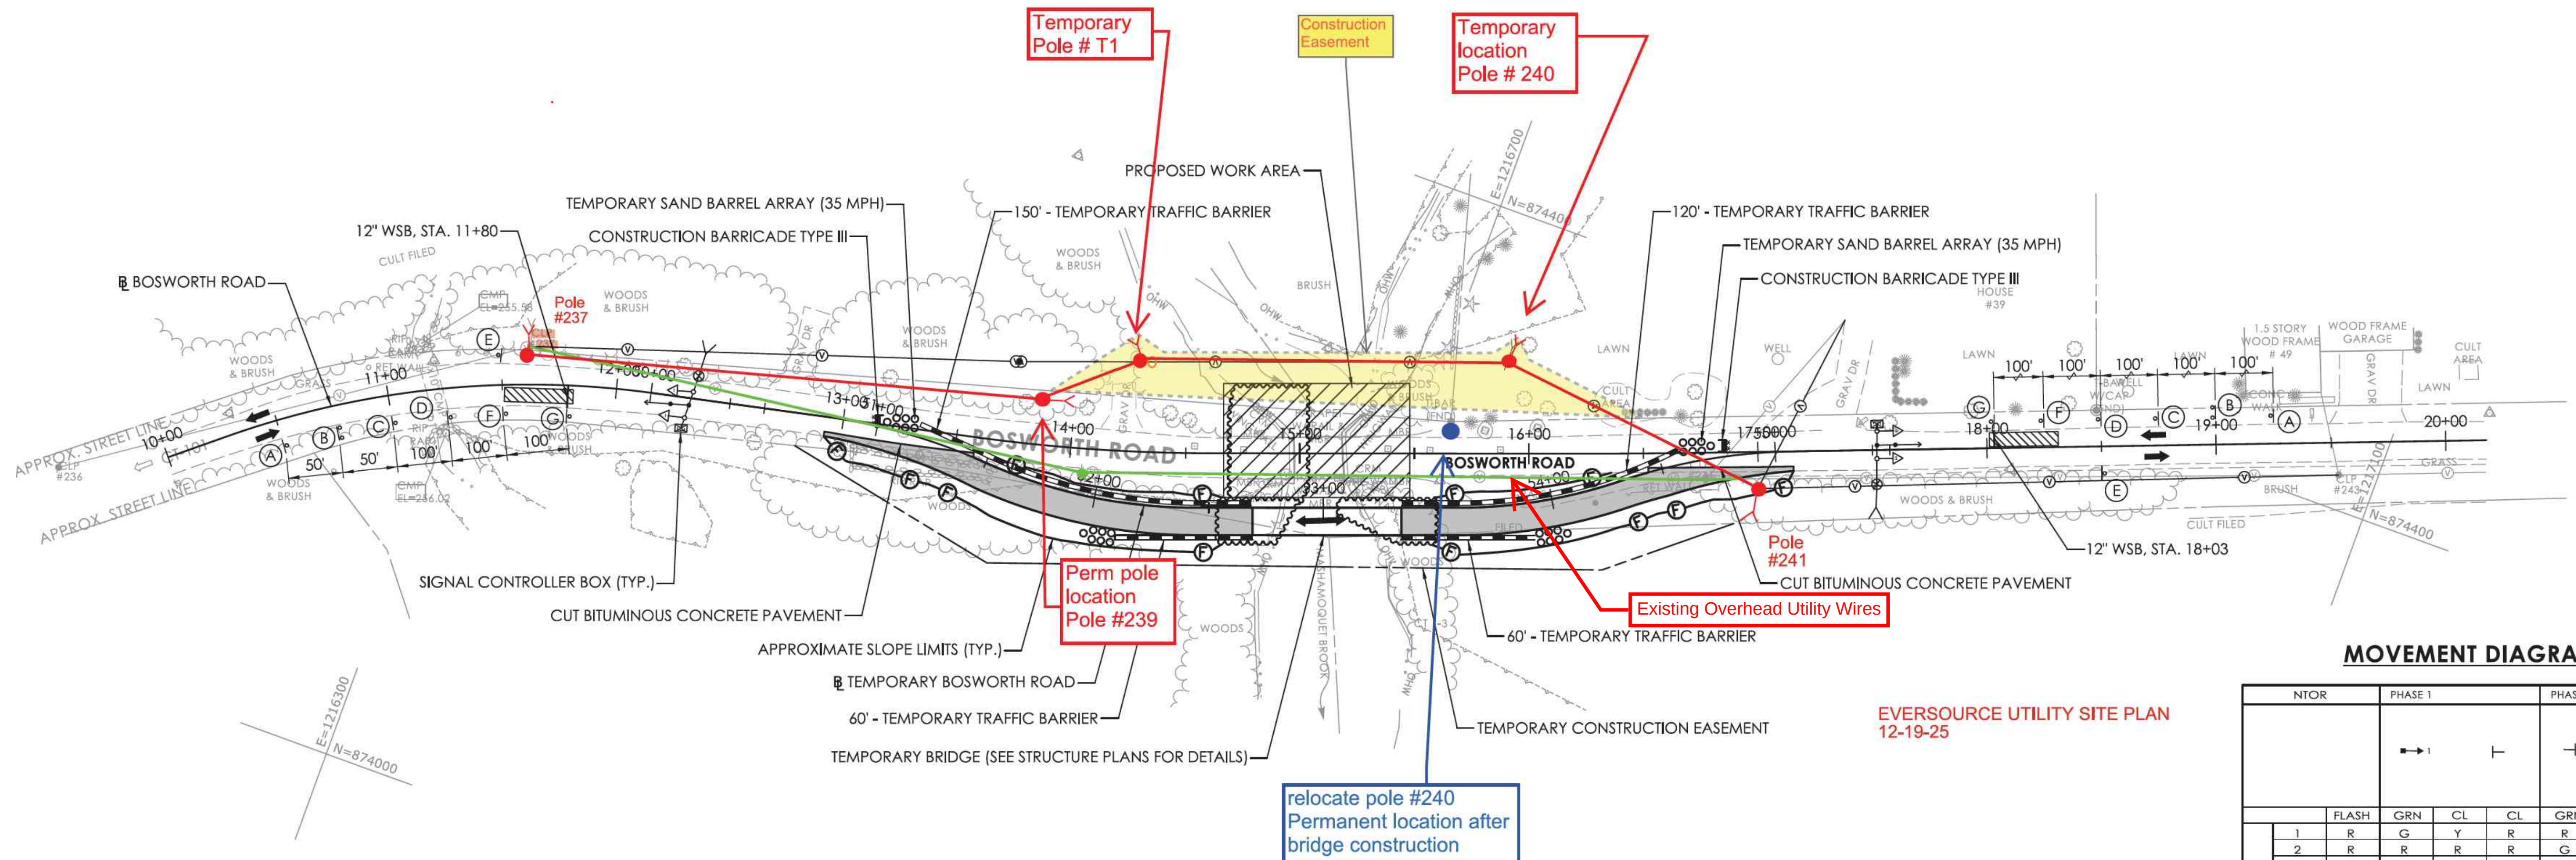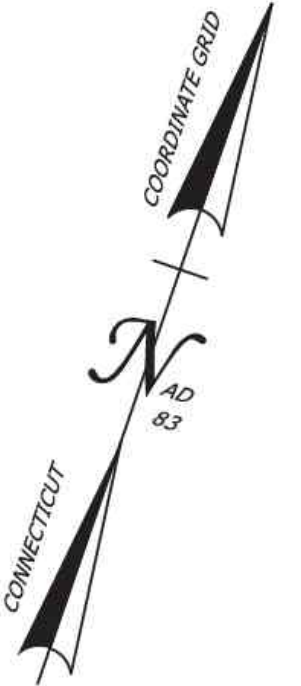

MOVEMENT DIAGRAM

NITOR		PHASE 1			PHASE 2		
		→ 1			← 2		
F A C E #	1	FLASH	GRN	CL	CL	GRN	CL
	2	R	G	Y	R	R	R
		R	R	R	R	G	Y
I N T E R V A L S	MIN GRN	15			15		
	WALK						
	PED CLR						
	VEH EXT	1.5			1.5		
	MAX 1	15			15		
	MAX 2						
	YELLOW		3		3		
	RED			15			15
	ADD INIT						
	MAX INIT						
MODE		LOCK			LOCK		
INIT START		THIS PHASE					

FOR INFORMATION ONLY

LEGEND

-  SINGLE POST MOUNTED SIGN
-  DOUBLE POST MOUNTED SIGN
-  TEMPORARY TRAFFIC BARRIER
-  TEMPORARY SAND BARREL ARRAY
-  TRAFFIC FLOW
-  TRAFFIC SIGNAL HEAD
-  TEMPORARY WOOD SPAN POLE WITH GUY WIRE
-  CONSTRUCTION BARRICADE TYPE III
-  PROPOSED WORK AREA
-  TEMPORARY ROADWAY
-  TEMPORARY DETECTION ZONE


PAVEMENT MARKING ABBREVIATIONS

WSB WHITE STOP BAR


NOTES

- ALL TEMPORARY PAVEMENT MARKINGS SHALL BE PAID FOR UNDER ITEM NO. 1209129 - HOT-APPLIED PAINTED PAVEMENT MARKINGS 12" WHITE.
- TEMPORARY SAND BARRELS SHALL BE PAID FOR UNDER ITEM "TEMPORARY SAND BARREL (XX LBS)".

PHASING DIAGRAM

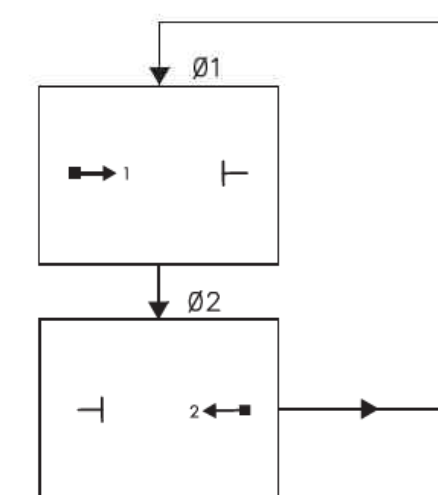

SIGNAL FACES

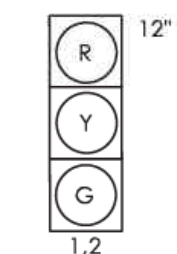

VEHICULAR SIGNAL FACES 1 AND 2 TO BE INSTALLED WITH
BACKPLATES WITH YELLOW RETROREFLECTIVE BORDER.
ALL INDICATION HAVE LED LAMPS.

SIGNATURE BLOCK:

DESIGNER/DRAFTER: A. BISI
CHECKED BY: M. HABEK



PROJECT TITLE:
**REPLACEMENT OF BRIDGE NO. 05350
BOSWORTH ROAD OVER MASHAMOQUET BROOK**

TOWN(S):
 **POMFRET**

DRAWING TITLE:
**EVERSOURCE UTILITY SITE
PLAN**

PROJECT NO.:
0111-0127

DRAWING NO.:
FIO-02
SHEET NO.:
07.02