

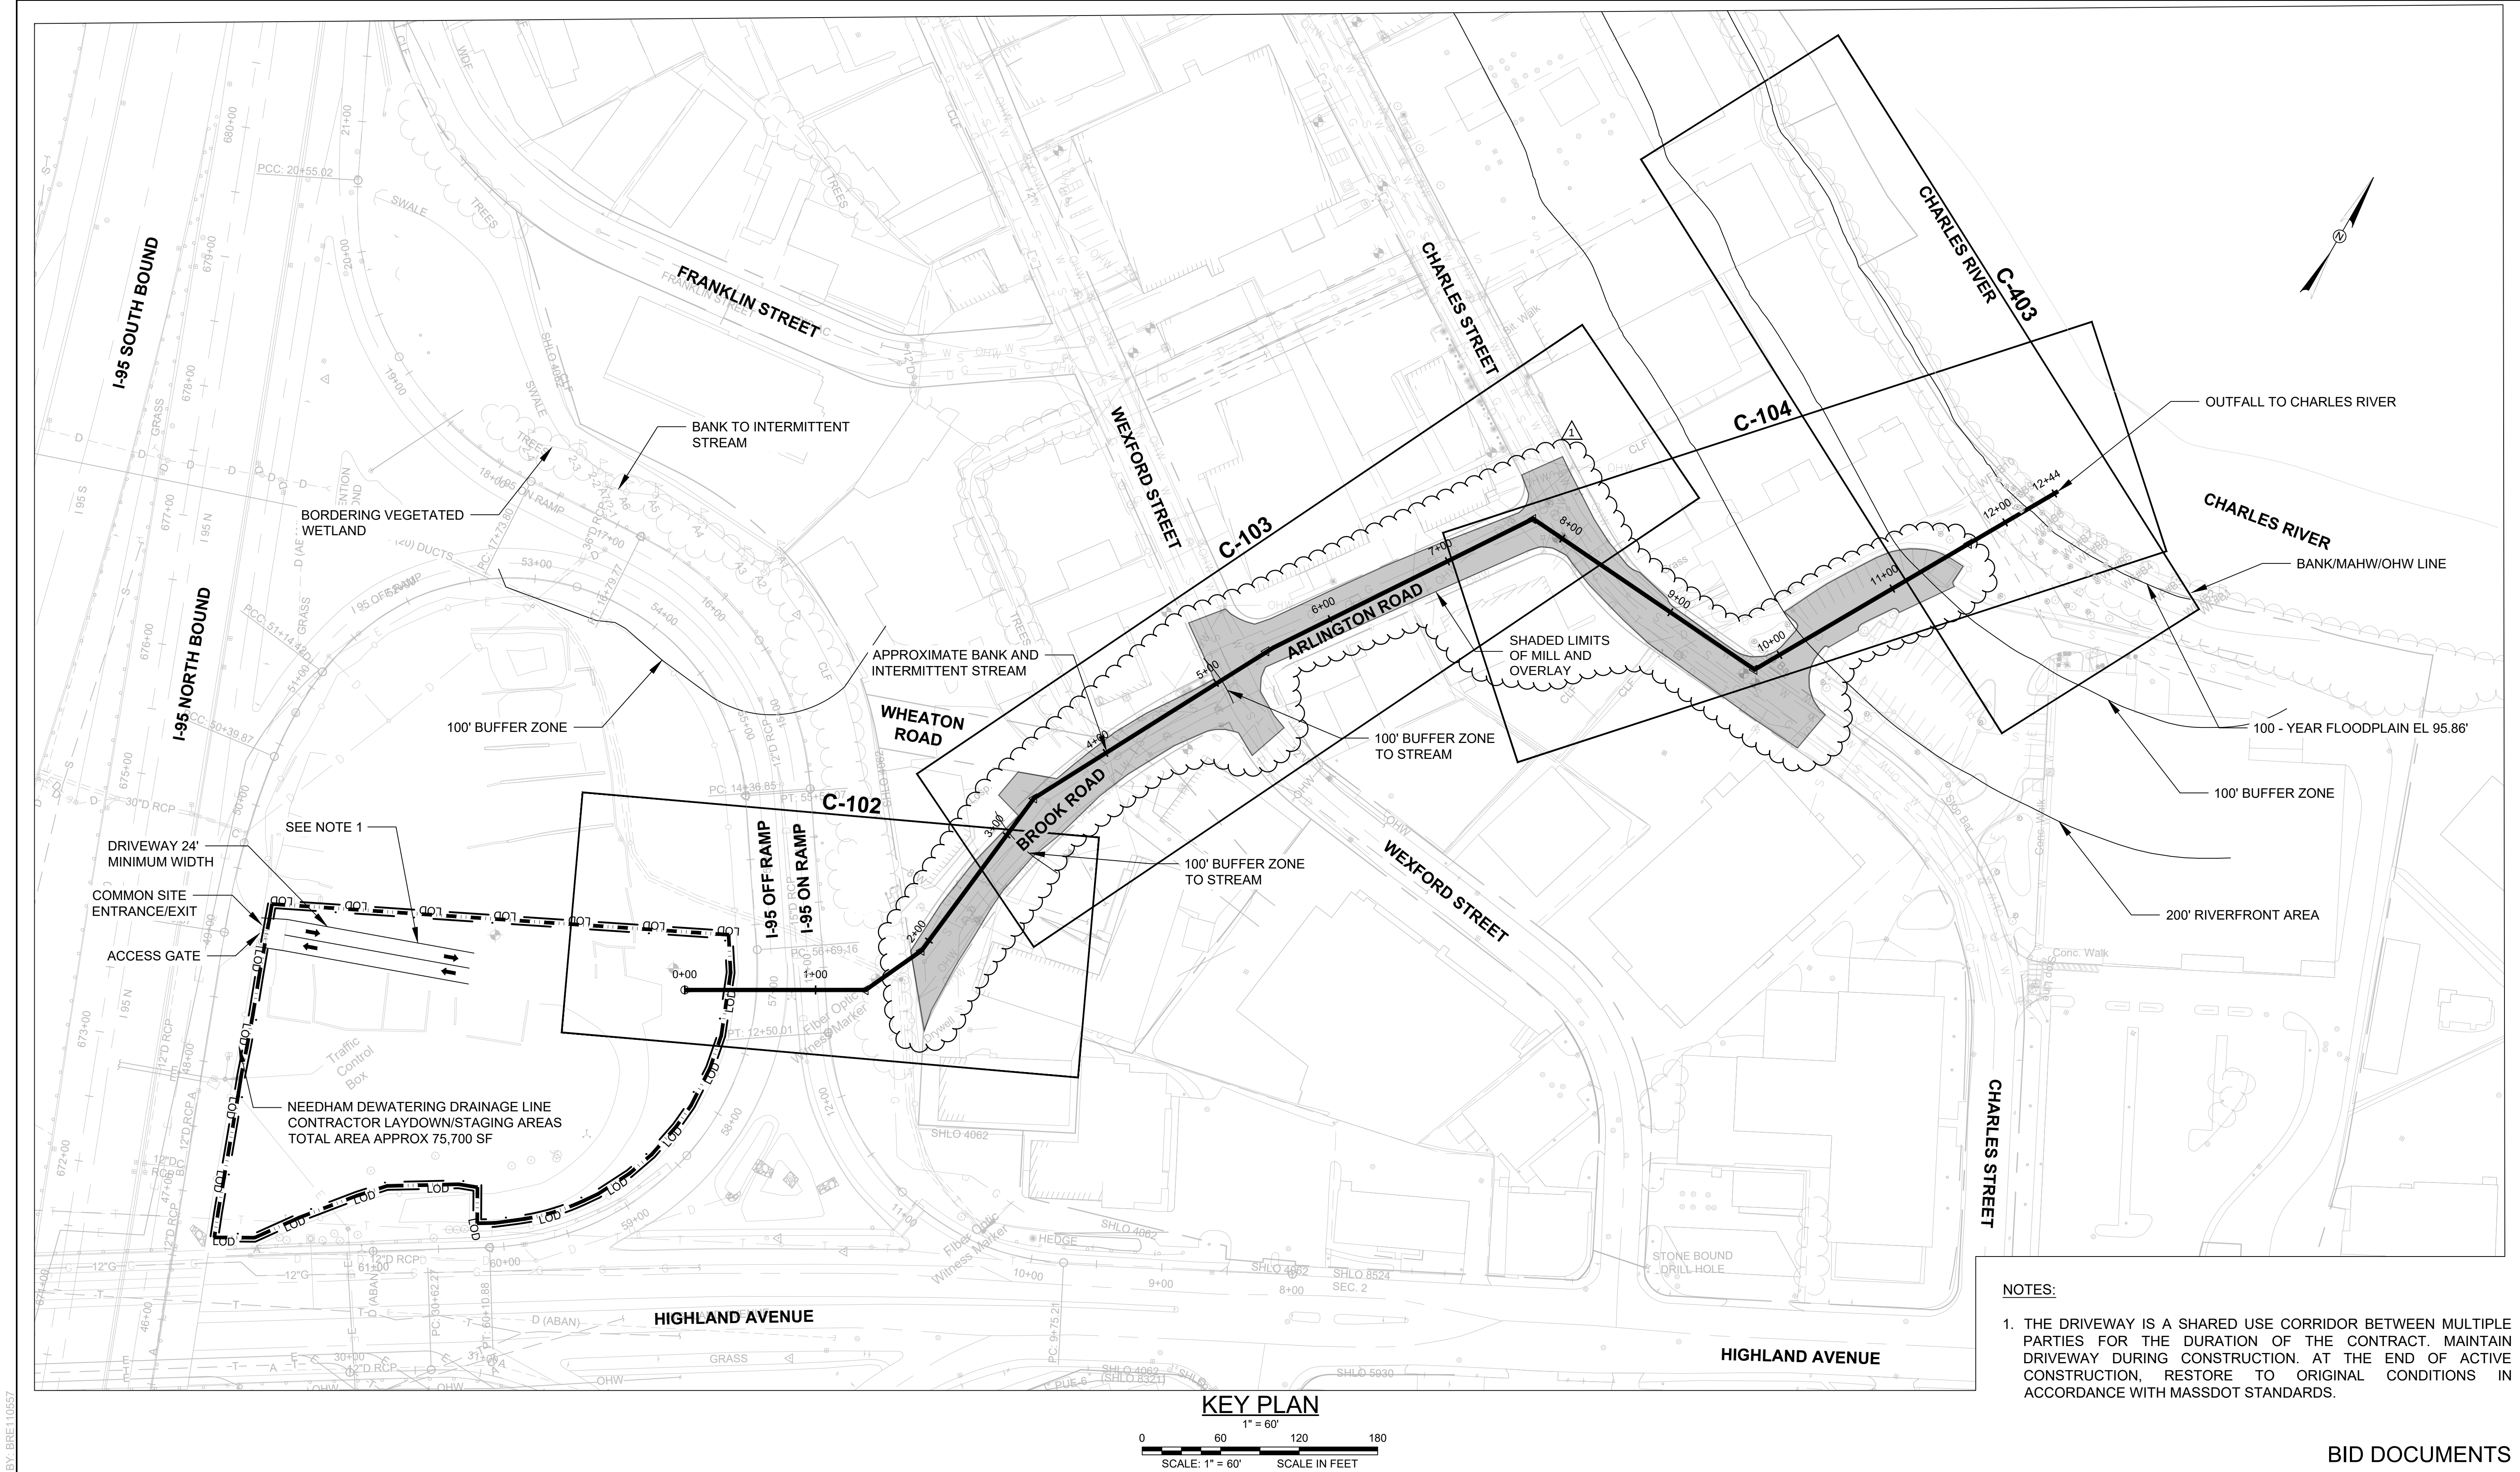


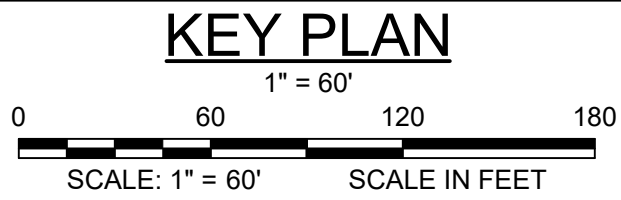

- NOTES:
1. THE DRIVEWAY IS A SHARED USE CORRIDOR BETWEEN MULTIPLE PARTIES FOR THE DURATION OF THE CONTRACT. MAINTAIN DRIVEWAY DURING CONSTRUCTION. AT THE END OF ACTIVE CONSTRUCTION, RESTORE TO ORIGINAL CONDITIONS IN ACCORDANCE WITH MASSDOT STANDARDS.

 

BID DOCUMENTS

REFERENCE:						CONTRACT NO. : 8086	CAD FILE NO. : 3-3-C-101		MASSACHUSETTS WATER RESOURCES AUTHORITY	 100 SUMMER STREET BOSTON, MA 02110 617-426-7330	 200 SUMMIT DRIVE, SUITE 340 BURLINGTON, MA 01803 781-656-5800	METROPOLITAN WATER TUNNEL PROGRAM CONTRACT PACKAGE 3.3 NEEDHAM DEWATERING DRAINAGE LINE	DRAWING NO.
						ACCESSION NO. : NOT USED	SECTION NO. :					CIVIL	08 of 41
						DATE: SEPTEMBER, 2026	DESIGNED BY: ANW						
						DRAWN BY: CJG							
						CHECKED BY: KRR							
						APPROVED BY: CJG							
1	10/19/2026	ANW	WSW	ADDENDUM NO. 1 CHANGES	SCALE: AS NOTED							KEY PLAN	
NO.	DATE	BY	CHK'D	REVISION									