

**Addendum No. 1
to the Bidding Documents**

**Keyes Road Over Wilder Brook Culvert Replacement Project
City of Gardner
Gardner, MA 01440**

Issued October 19, 2026

Under the provisions of Article 11 of Section 00112, Information for Bidders, Bidders are informed that the Bidding Documents for the above mentioned Project are modified, corrected, and/or supplemented as follows. Addendum No. 1 becomes part of the Bidding Documents and Contract Documents.

Acknowledge receipt of this addendum by inserting its number on Page 00410-12, Article 5.2 of the Bid form. Failure to acknowledge receipt of the Addendum may subject the Bidder to disqualification. A list of attendees at the October 14, 2026 pre-bid meeting is attached.

Drawing Changes

Item 1-1 Sheet 6 of 25 - Site Plan

Delete the Sheet 6 - Site Plan in its entirety and **replace** with the attached Sheet 6 - Site Plan.

Item 1-2 Sheet 8A of 25 - Construction Details

Delete the Sheet 8A - Construction Details in its entirety and **replace** with the attached Sheet 8A - Construction Details.

Clarifications


Item 1-3 Utility Pole Relocation

Coordination with Utility Provider's design team is on-going for relocating the utility poles shown on the plans. The relocation of these utility poles is intended to ease the installation of the new structure. However, as this is an ongoing coordination effort with the Utility Provider, no guarantee is made that the utility poles and associated overhead wires will have been moved prior to mobilization. Contractor shall commence construction, adjust staging and methods of installation as needed, in order to comply with the substantial completion dates outlined in the project specifications; regardless whether the utility poles and associated overhead wires have been relocated.


END OF ADDENDUM NO. 1

J:\G\G0384 Gardner\T60 - Keyes Road Culvert Replacement\Bidding\Addenda\Addendum #1\G-0384-T60 Addendum #1.docx

KEYES ROAD CONSTRUCTION BASELINE DATA								
NUMBER	STARTING STATION	NORTHING	EASTING	CURVE DATA	LINE DATA	ENDING STATION	NORTHING	EASTING
L1	0+00.00	3038366.926	517772.077		N34°24'20"E 20.85'	0+20.85	3038384.130	517783.859
C1	0+20.85	3038384.130	517783.859	R=275.00' Δ=10°52'24" L=52.19' T=26.17'		0+73.04	3038424.141	517817.244
L2	0+73.04	3038424.141	517817.244		N45°16'44"E 176.96'	2+50.00	3038548.660	517942.982

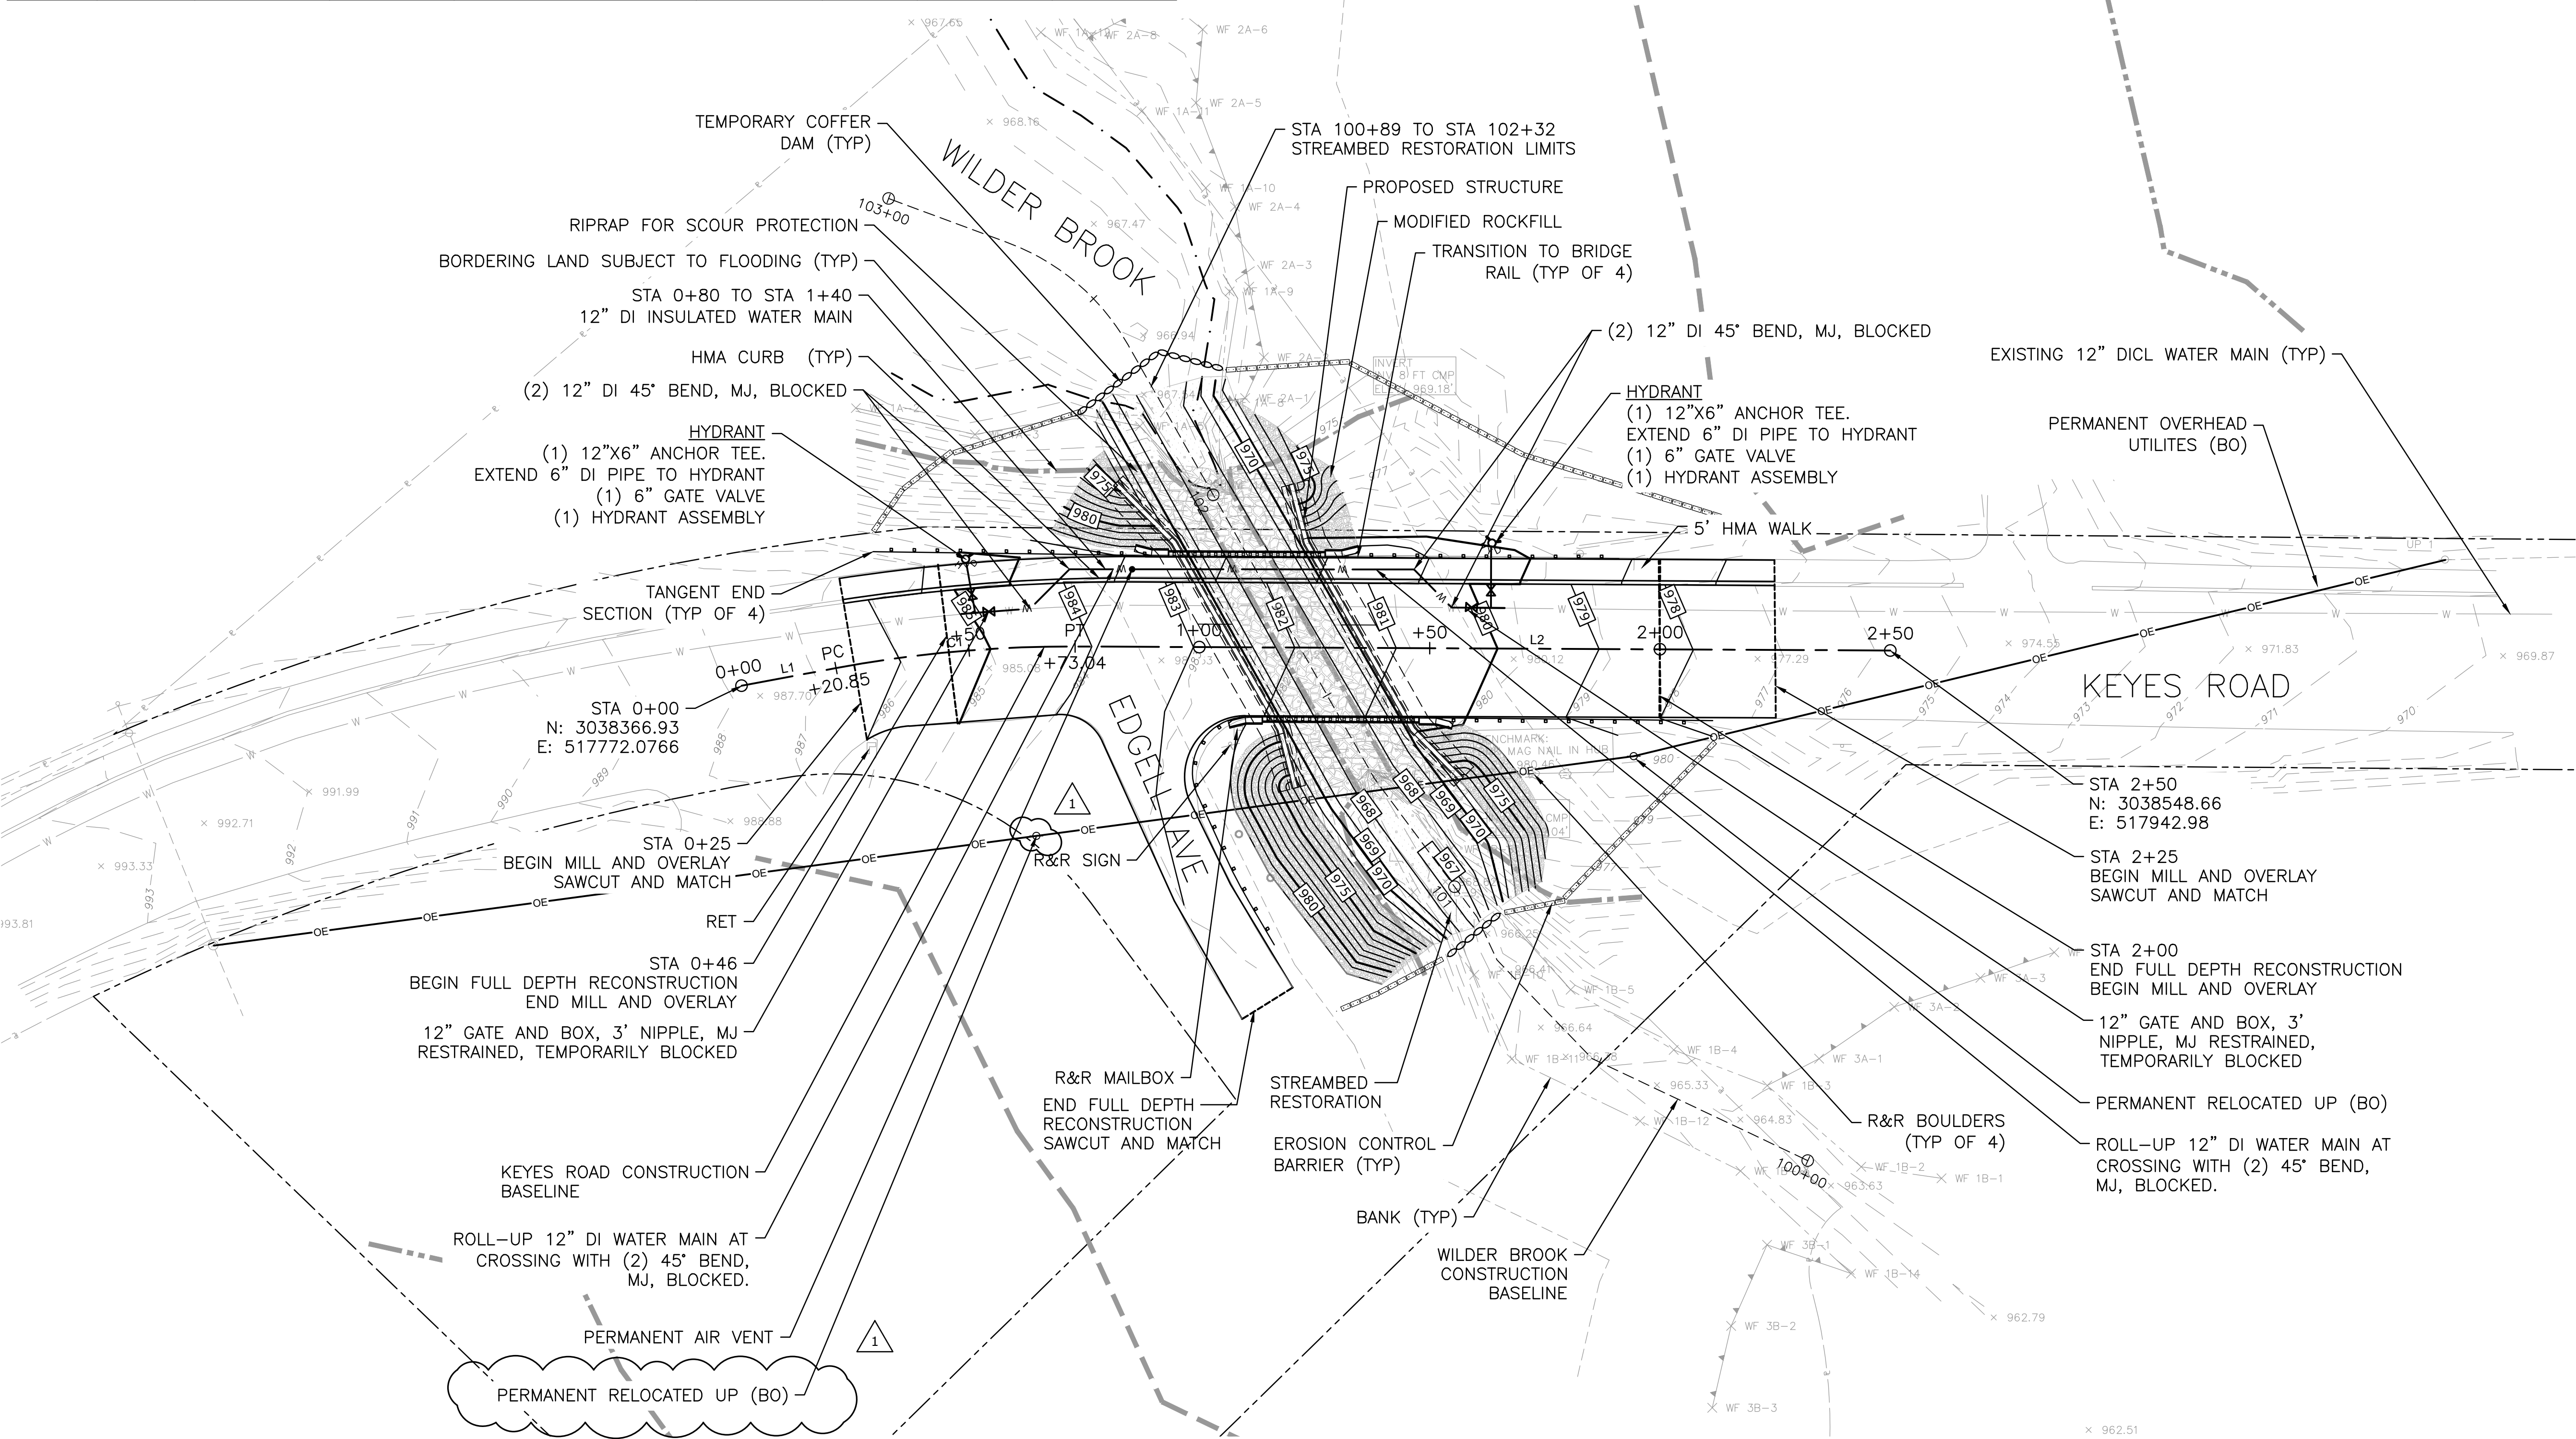

- NOTES:
- ALL OF THE PROPOSED WORK IN UPLANDS IS LOCATED WITHIN THE 100-FOOT BUFFER ZONE AND THE 200-FOOT RIVERFRONT AREA.
 - REFER TO SHEETS 13 AND 14 FOR POTENTIAL CONSTRUCTION PHASING.

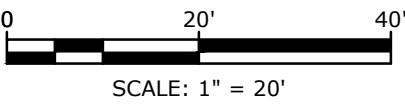

Keyes Road
Over Wilder
Brook
Culvert
Replacement

City of Gardner

Gardner,
Massachusetts

MassDOT Bridge No.
G-01-025, BIN CD5

1	10/19/2026	ADDENDUM #1
MARK	DATE	DESCRIPTION
PROJECT NO:		G0384-060
DATE:		FEBRUARY 2023
FILE:		G0384-T60_5-9_SITE PLAN DETAILS.dwg
DRAWN BY:		SDS, RMC
DESIGNED/CHECKED BY:		AGB, MPW, AML, JRI
APPROVED BY:		DSH

SITE PLAN

SCALE: 1" = 20'

SHEET 6
SHEET 6 OF 25

ATTENDANCE SHEET

City of Gardner Keyes Road Over Wilder Brook Culvert Replacement Project

Pre-Bid Conference

Location: Keyes Road, Gardner, MA 01440

Date: October 14, 2026 at 10:00 a.m.

	Name	Company	Phone	Email
1.	Lorie Rosas	A. J. Virgilio	413-562-6600	estimating@ajvirgilio.com
2.	Andrew Lambert	ETL Corp.	978-847-4353	alambert@etlcorp.com
3.	Brian Koshinsky	CD Davenport	413-774-2080	Brian@cdavenport.com
4.	Annie Aubrey SRUSHI YADAV	New England Infrastructure	978-293-3535	syadav@neinfrastructure.com
5.	Kyle Rodgers	SunCo Eco Contracting	978-847-4161	KRodgers@SunCoeco.com
6.	Hector Cabrera	Emmaty Inc	774 266 7503	hector@emmaty.com
7.	Milton Moreno	Emmaty Inc	857-218 0558	Milton.ballesteros@emmaty.com
8.				

J:\G\G0384 Gardner\T60 - Keyes Road Culvert Replacement\Bidding\Pre-Bid Mtg\Pre-Bid Attendance.docx