
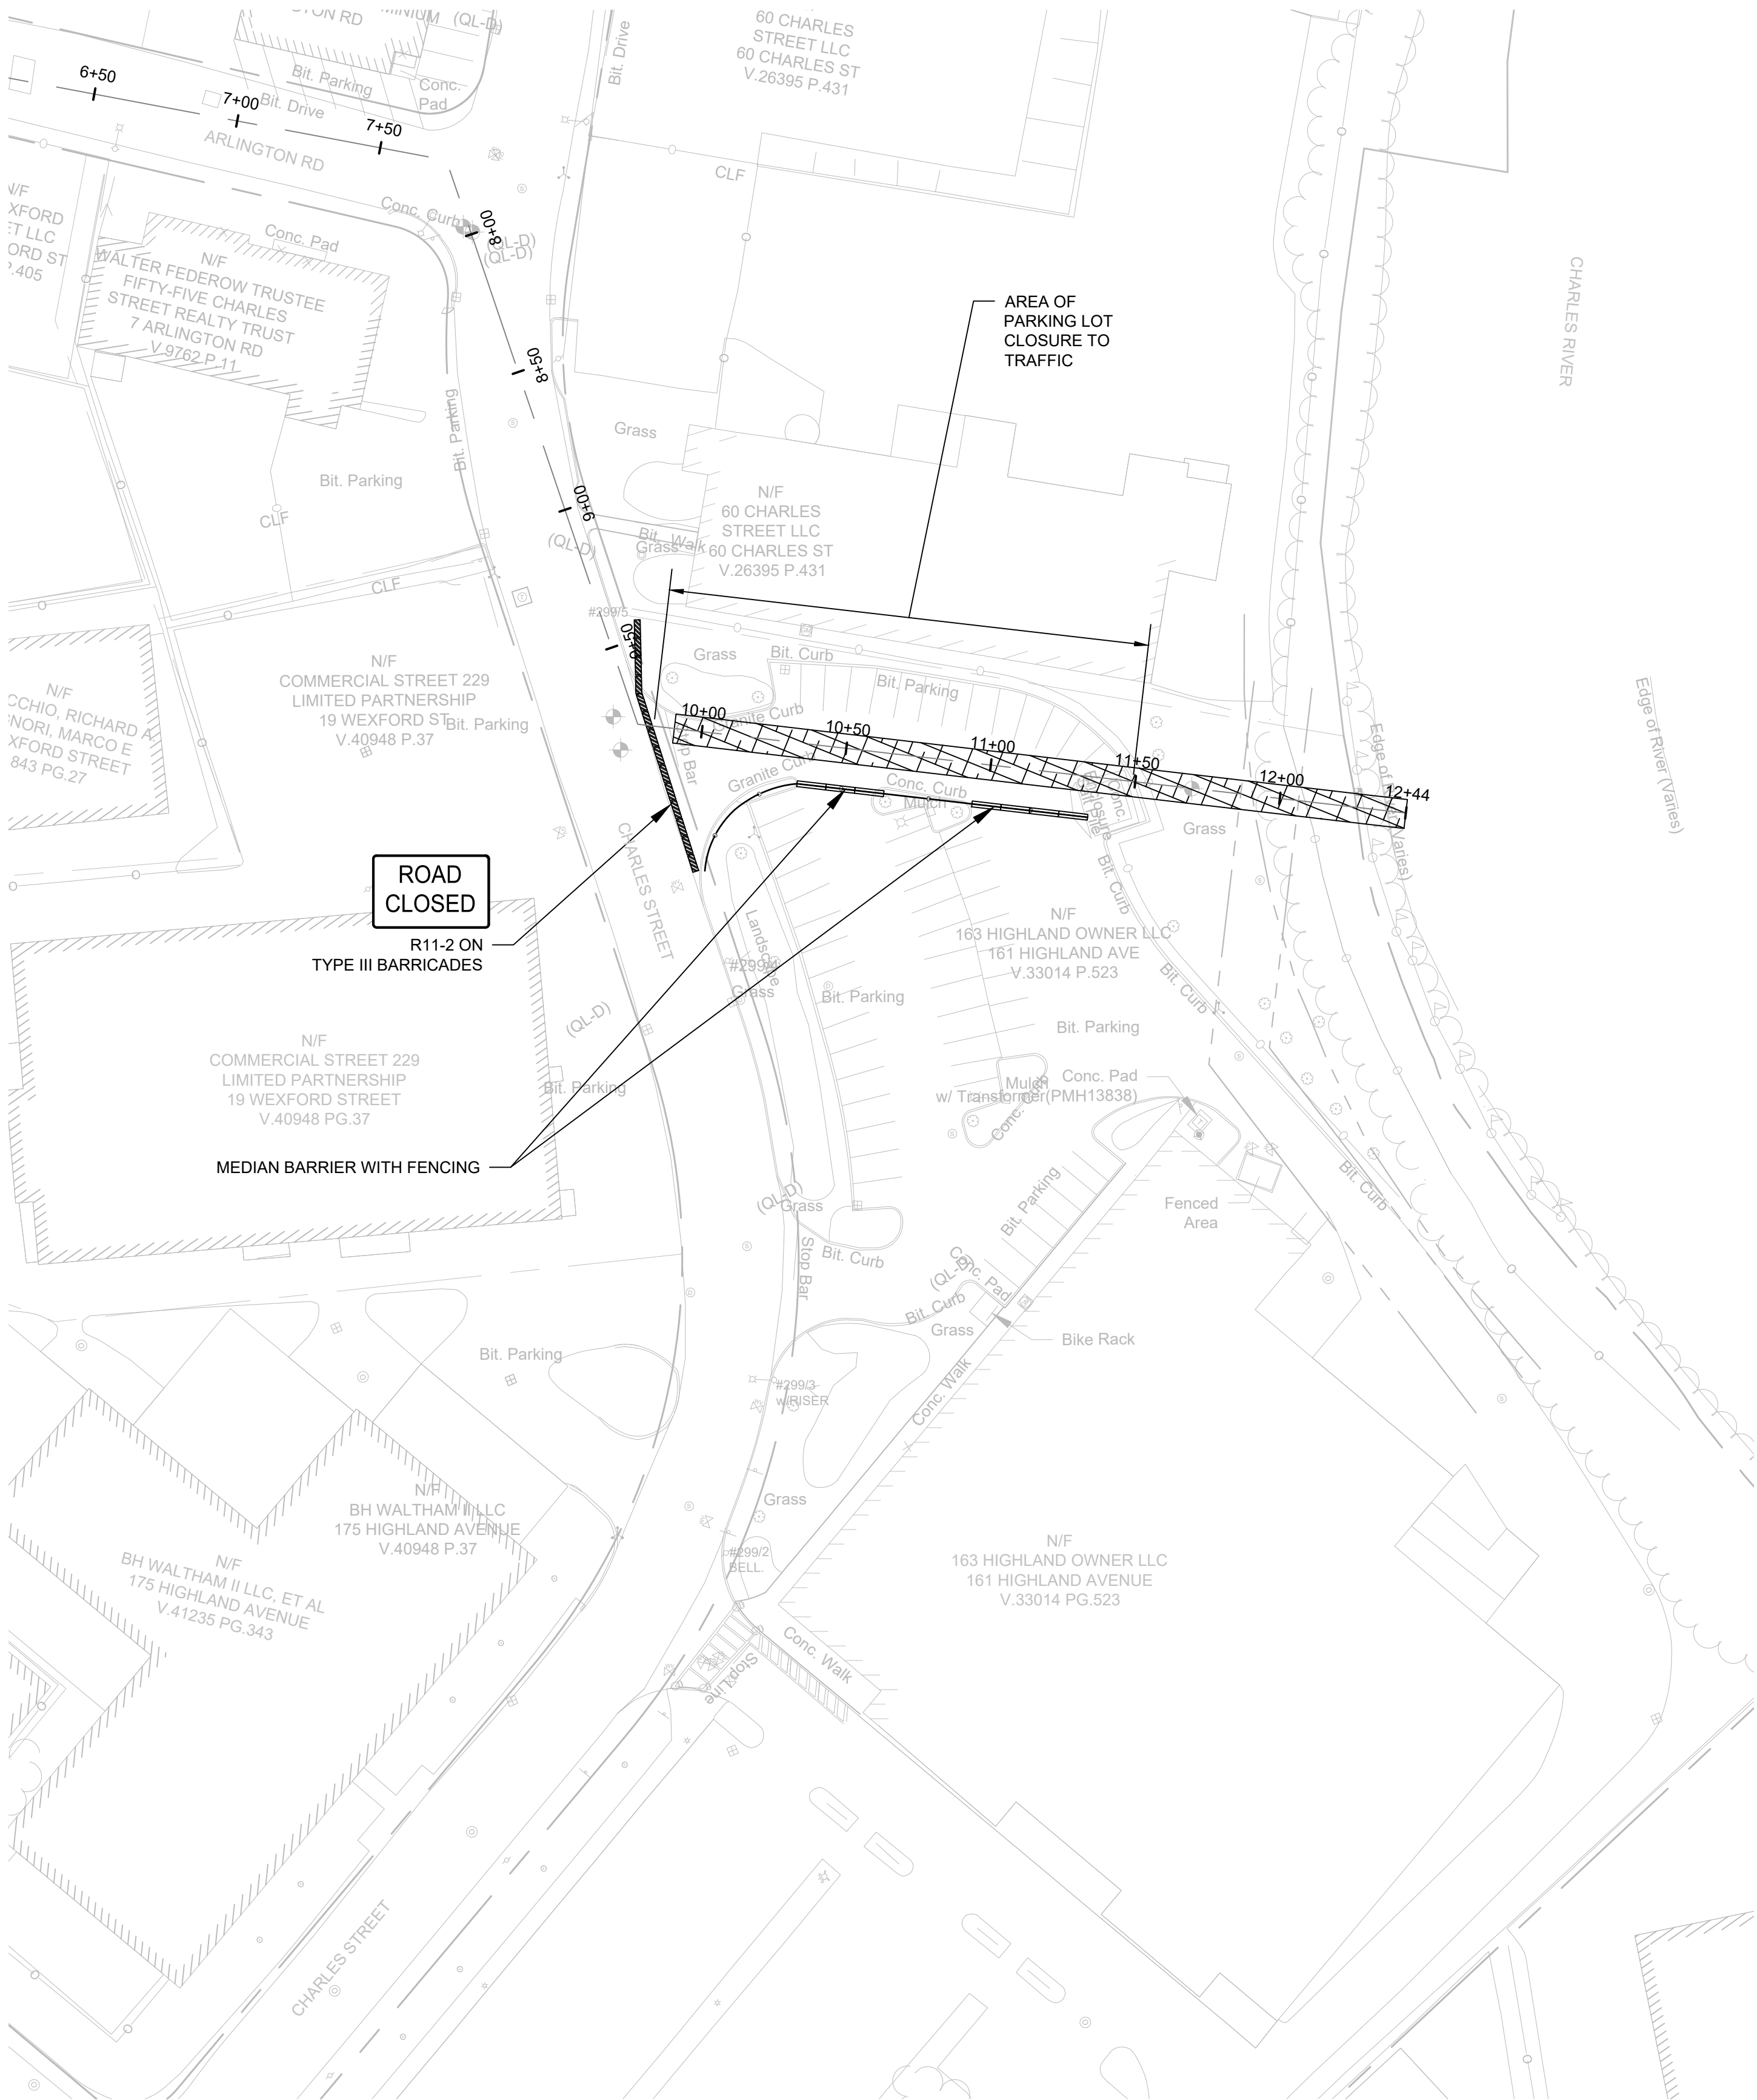


0 40 80
SCALE: 1"=40' SCALE IN FEET

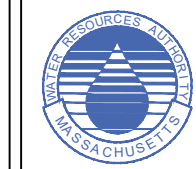

- NOTES:
1. FOR TEMPORARY TRAFFIC CONTROL LEGEND AND GENERAL NOTES, SEE DRAWING CT-001.
 2. WHERE WORK IS ADJACENT TO OR IN ROAD SHOULDER WITH AN ABUTTING CROSSWALK, SIDEWALK, OR GRASS SHOULDER ABUTTING WITH SIDEWALK, PROVIDE PEDESTRIAN CHANNELIZING DEVICES ALONG THE WORK ZONE AND TRAFFIC CHANNELIZING DEVICES SEPARATING ADJACENT PEDESTRIAN PATH FROM WORK AREAS.
 3. FOR REQUIRED ADVANCED CONSTRUCTION SIGNING, SEE DRAWING CT-503 AND CT-504
 4. FOR CONSTRUCTION SIGN SUMMARY, SEE DRAWING CT-505 AND CT-506
 5. DETOUR AND CLOSURE OF WEXFORD STREET AND CHARLES STREET MAY NOT OCCUR CONCURRENTLY. ONE STREET SHALL REMAIN OPEN TO FULL TRAFFIC FLOW AT ALL TIMES.

BID DOCUMENTS

REFERENCE:					CONTRACT NO. : 8086	CAD FILE NO. : 3.3-CT-111	 RICHARD E. COUCH CIVIL 10-16-2026 PROFESSIONAL ENGINEER 09-16-2026	 MASSACHUSETTS WATER RESOURCES AUTHORITY PREPARED BY :  100 SUMMER STREET BOSTON, MA 02110 617-426-7330  BLACK & VEATCH 200 SUMMIT DRIVE, SUITE 340 BURLINGTON, MA 01803 781-656-5800	METROPOLITAN WATER TUNNEL PROGRAM CONTRACT PACKAGE 3.3 NEEDHAM DEWATERING DRAINAGE LINE	DRAWING NO.
					ACCESSION NO. : NOT USED	SECTION NO. :			CONSTRUCTION ZONE SAFETY PLAN	CT-111
					DATE: SEPTEMBER, 2026	DESIGNED BY: MBR				
					DRAWN BY: MBR					
					CHECKED BY: GMP					
					APPROVED BY: REC					
					SCALE: 1"=40'					
	NO.	DATE	BY	CHK'D	REVISION					

					35	of	41
--	--	--	--	--	----	----	----

C:\Users\MRANANDO\Documents\WSP USA PROJECTS\AMER\BOS500\MWRA_MWTP\FDS\PROJECT FILES\PACKAGE3\CP3CPS 3-3\CIV\PLOTS\REVISIONS 3-CT-111.dwg Saved by: MRANANDO Save date: 2026/09/16 9:04 PM