
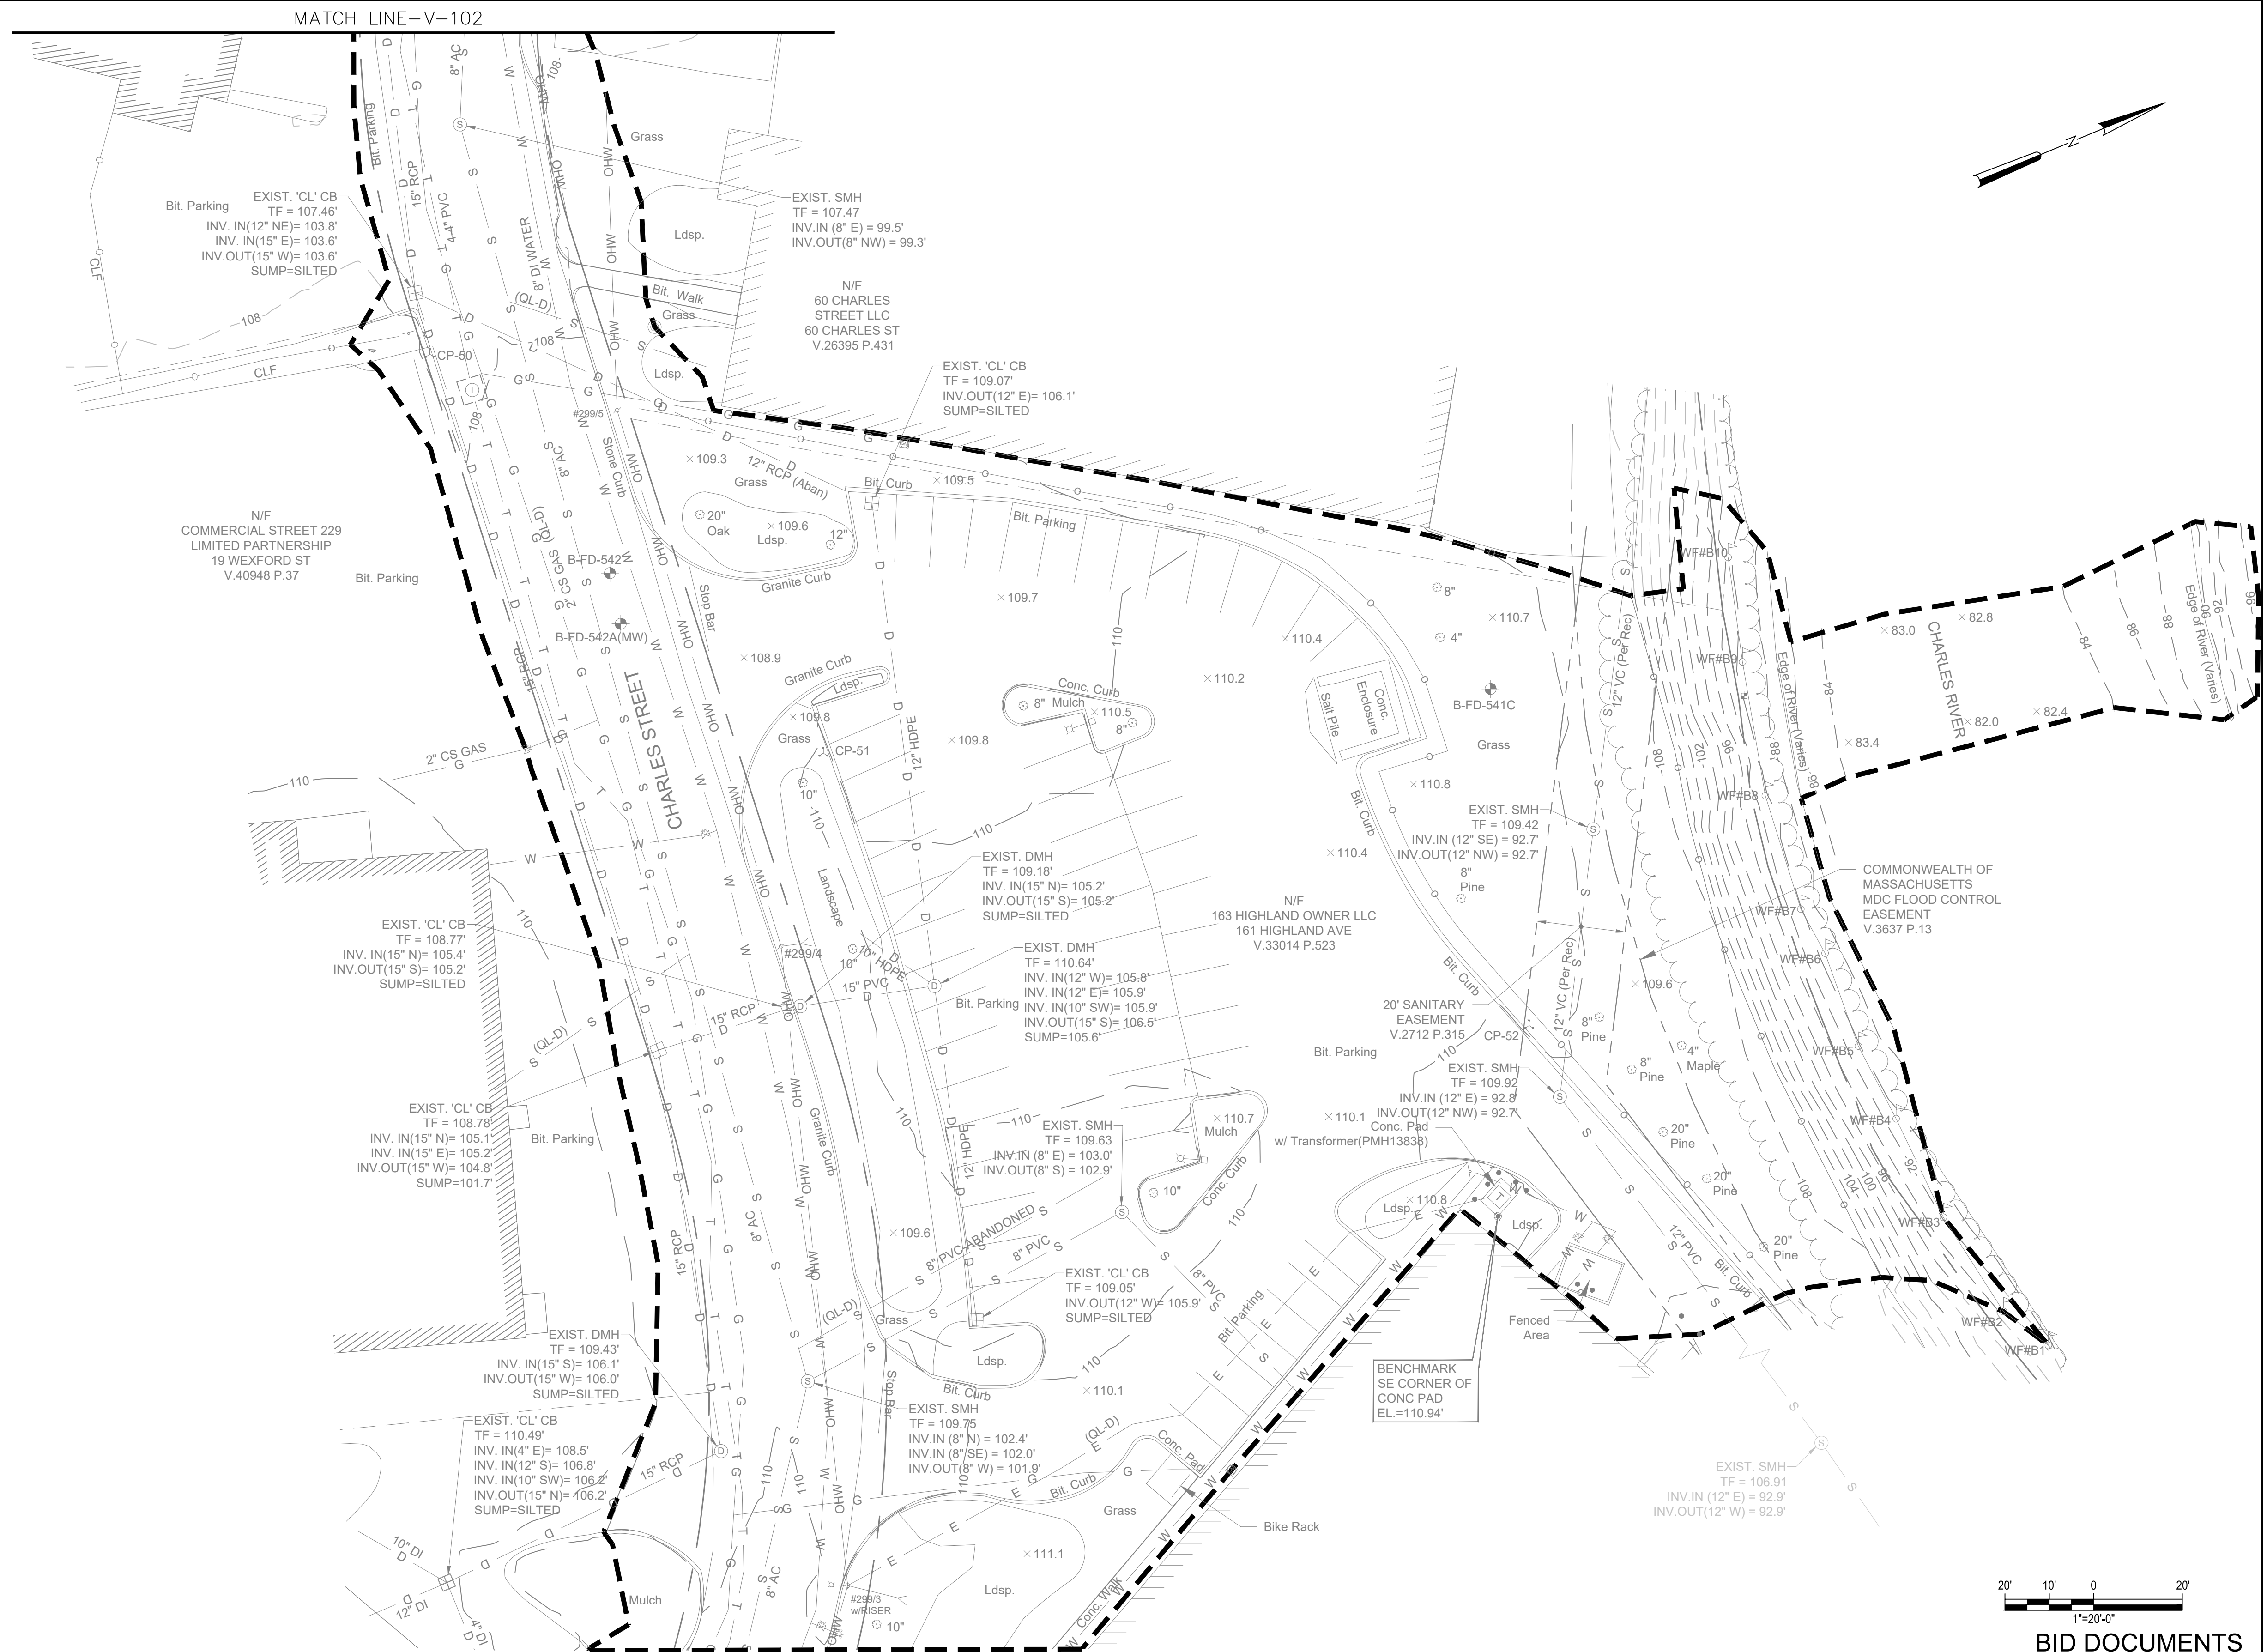


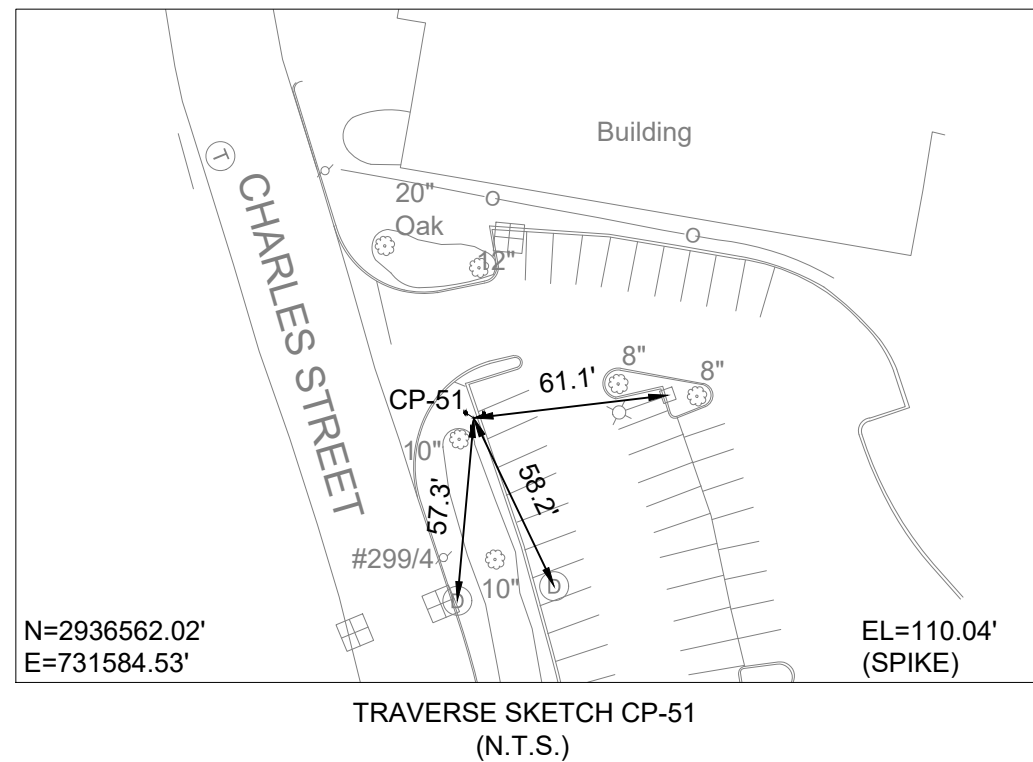

REFERENCE:						CONTRACT NO. : 8086	CAD FILE NO. : 3-3-V-103			 MASSACHUSETTS WATER RESOURCES AUTHORITY	METROPOLITAN WATER TUNNEL PROGRAM CONTRACT PACKAGE 3.3 NEEDHAM DEWATERING DRAINAGE LINE	DRAWING NO.
						ACCESSION NO. : N/A	SECTION NO. :					V-103
						DATE: SEPTEMBER, 2026	DESIGNED BY: N/A				 100 SUMMIT STREET BOSTON, MA 02110 617-426-7330 200 SUMMIT DRIVE, SUITE 340 BURLINGTON, MA 01803 781-656-5800	EXISTING CONDITIONS
						DRAWN BY: FV						
						CHECKED BY: GRR						
						APPROVED BY: DL						
	NO.	DATE	BY	CHK'D	REVISION	SCALE: 1"=20'					PLAN 3 OF 3	07 of 41